

ARCHITECT OF RECORD  
Paul C. Gloriod



**APPROVAL**



JAN 28 2011

PROJECT NAME

455 S. Main St.  
Orange, CA 92868-3874



PROJECT NUMBER

12011.00  
Increment #7

OSHPD - PROJECT NUMBER  
IL 072072-30

ISSUE

OSHPD PERMIT

DATE 01/27/2010


SCALE \_\_\_\_\_

$$1/16 = 1'-0''$$

LEVEL 1 FLOOR PLAN -  
DEPARTMENT

DRAWING NUMBER

## A3.10

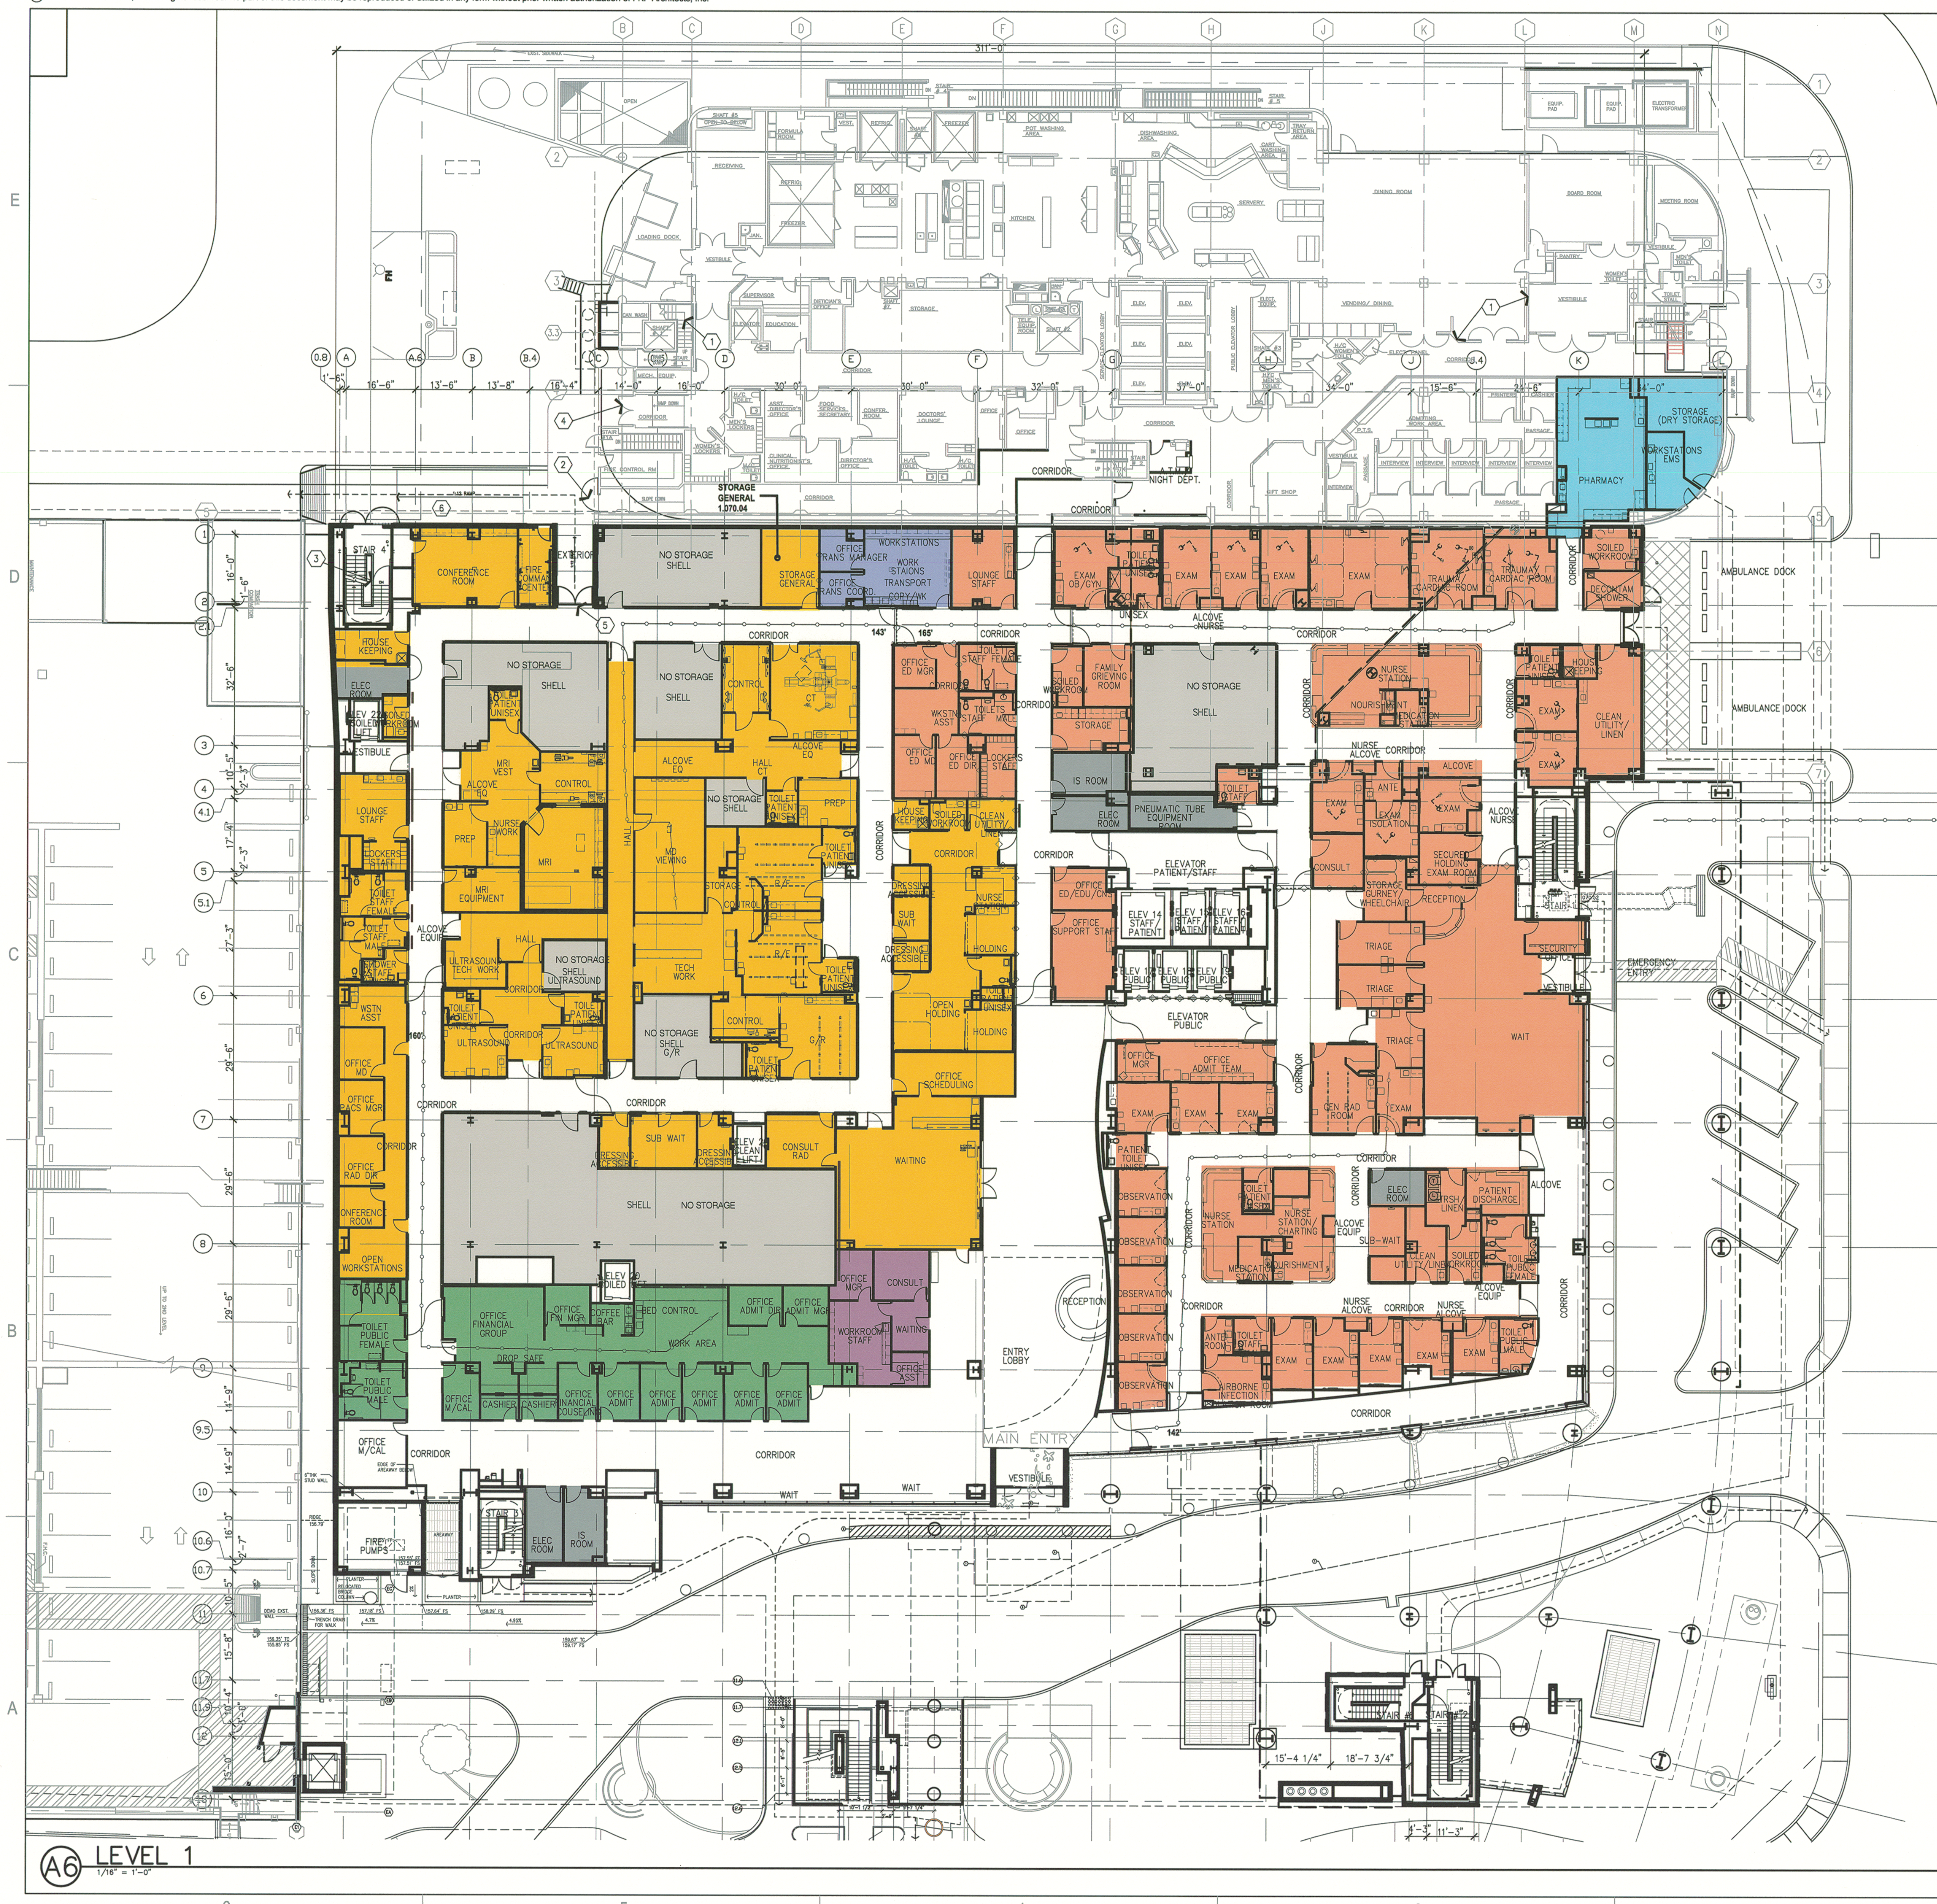

| DEPARTMENT SUMMARY                                      |        |         |         |         |         |         |         |
|---------------------------------------------------------|--------|---------|---------|---------|---------|---------|---------|
|                                                         | LOWER  | LEVEL 1 | LEVEL 2 | LEVEL 3 | LEVEL 4 | LEVEL 5 | LEVEL 6 |
| SHELL SPACE                                             | 7,350  | 6,640   | 14,787  | 2,821   |         | 0       | 22,651  |
| MECHANICAL                                              | 28,654 | 1,027   | 713     | 800     |         | 432     | 492     |
| FACILITY                                                | 1,934  | 0       | 797     | 595     |         | 198     | 492     |
| ON-CALL SUPPORT                                         | 1,312  | 0       | 0       | 0       |         | 0       | 0       |
| TRANSPORT TEAM SUPPORT                                  | 1,177  | 940     | 0       | 0       |         | 0       | 0       |
| LAB                                                     | 11,047 | 0       | 0       | 0       |         | 0       | 0       |
| STERILE PROCESSING                                      | 7,687  | 0       | 0       | 0       |         | 0       | 0       |
| VOLUNTEER SUPPORT                                       | 1,043  | 0       | 0       | 0       |         | 0       | 0       |
| HOSPITAL OFFICE / STAFF SUPPORT                         | 103    | 0       | 1,202   | 1,997   |         | 0       | 0       |
| EMERGENCY                                               | 0      | 13,880  | 0       | 0       |         | 0       | 0       |
| RADIOLOGY                                               | 0      | 14,139  | 0       | 0       |         | 0       | 0       |
| CUSTOMER SERVICE                                        | 0      | 703     | 0       | 0       |         | 0       | 0       |
| ADMISSION                                               | 0      | 3,314   | 0       | 0       |         | 0       | 0       |
| DIETARY - PUBLIC/DINING                                 | 0      | 0       | 4,751   | 0       |         | 0       | 0       |
| ACTIVITY                                                | 0      | 0       | 2,151   | 0       |         | 0       | 0       |
| LIBRARY                                                 | 0      | 0       | 790     | 0       |         | 0       | 0       |
| DIETARY OFFICE / SUPPORT                                | 0      | 0       | 1,207   | 0       |         | 0       | 0       |
| GIFT SHOP                                               | 0      | 0       | 726     | 0       |         | 0       | 0       |
| MEDITATION                                              | 0      | 0       | 916     | 0       |         | 0       | 0       |
| BURGERY                                                 | 0      | 0       | 0       | 10,588  |         | 0       | 0       |
| POST ANESTHESIA CARE UNIT                               | 0      | 0       | 0       | 6,865   |         | 0       | 0       |
| CARDIOLOGY EXAM                                         | 0      | 0       | 0       | 2,591   |         | 0       | 0       |
| CARDIOLOGY OUTPATIENT EXAM                              | 0      | 0       | 0       | 1,790   |         | 0       | 0       |
| ENDO-UROLOGIC PROCEDURE                                 | 0      | 0       | 0       | 5,340   |         | 0       | 0       |
| CARDIAC CATHETERIZATION                                 | 0      | 0       | 0       | 2,115   |         | 0       | 0       |
| SHARED SPACE SURGERY, CATX, (3 / ENDO)                  | 0      | 0       | 0       | 4,795   |         | 0       | 0       |
| SHARED PRE-OP PATIENT HOLDING SURGERY, CATX, (2 / ENDO) | 0      | 0       | 0       | 6,642   |         | 0       | 0       |
| SATELLITE PHARMACY                                      | 0      | 1,250   | 0       | 624     |         | 0       | 0       |
| SHARED STAFF CHANGING                                   | 0      | 0       | 0       | 1,919   |         | 0       | 0       |
| NEOBORN INFECTION CARE UNIT A                           | 0      | 0       | 0       | 0       |         | 0       | 0       |
| NEOBORN INFECTION CARE UNIT B                           | 0      | 0       | 0       | 0       |         | 0       | 0       |
| NEOBORN INFECTION CARE UNIT C                           | 0      | 0       | 0       | 0       |         | 0       | 0       |
| SHARED WAITING / STAFF SUPPORT                          | 0      | 0       | 0       | 0       |         | 0       | 0       |
| NURSING SECURE PATIENT - INPATIENT CARE UNIT            | 0      | 0       | 0       | 0       |         | 16,271  | 0       |
|                                                         | 80,208 | 41,169  | 28,069  | 46,287  |         | 16,961  | 23,035  |

- |                        |                |
|------------------------|----------------|
| SHELL SPACE            | (6649 sq.ft.)  |
| MECHANICAL             | (1027 sq.ft.)  |
| EMERGENCY              | (13580 sq.ft.) |
| TRANSPORT TEAM SUPPORT | (540 sq.ft.)   |
| RADIOLOGY              | (14129 sq.ft.) |
| ADMISSION              | (3314 sq.ft.)  |
| CUSTOMER SERVICE       | (703 sq.ft.)   |
| SATTELITE PHARMACY     | (1256 sq.ft.)  |

**A1** COLOR LEGEND