




DEPARTMENT SUMMARY	TYPE	LEVEL 1	LEVEL 2	LEVEL 3	LEVEL 4	LEVEL 5	LEVEL 6	LEVEL 7	TOTAL
SHELL SPACE		7,359	6,949	14,787	2,921				22,051
MECHANICAL		28,554	1,037	713	803				432
FACILITY		1,934	0	757	595				188
ON-CALL SUPPORT		1,312	0	0	0				0
TRANSPORT TEAM SUPPORT		1,177	540	0	0				0
LAB		11,047	0	0	0				0
STERILE PROCESSING		7,887	0	0	0				0
VOLUNTEER SUPPORT		1,043	0	0	0				0
HOSPITAL OFFICE / STAFF SUPPORT		103	0	1,202	1,997				0
EMERGENCY		0	13,980	0	0				0
RADIOLOGY		0	14,129	0	0				0
CUSTOMER SERVICE		0	703	0	0				0
ADMISSION		0	3,914	0	0				0
DIETARY - PUBLIC DINING		0	0	4,751	0				0
ACTIVITY		0	0	2,151	0				0
LIBRARY		0	0	795	0				0
DIETARY OFFICE / SUPPORT		0	0	1,267	0				0
GIFT SHOP		0	0	728	0				0
MEDITATION		0	0	918	0				0
SURGERY		0	0	0	10,598				0
POST ANESTHESIA CARE UNIT		0	0	0	6,555				0
CARDIOLOGY EXAM		0	0	0	2,551				0
CARDIOLOGY OUTPATIENT EXAM		0	0	0	1,798				0
END-UROLOGIC PROCEDURE		0	0	0	9,348				0
CARDIAC CATHETERIZATION		0	0	0	2,115				0
SHARED SPACE (SURGERY, CHIL, DI, END)		0	0	0	4,785				0
SHARED THEATRE (PATIENT HOLDING, SURGERY, CHIL, JELISON)		0	0	0	6,442				0
BATTLESITE PHARMACY		0	1,255	0	624				0
SHARED STAFF CHANGING		0	0	0	1,519				0
NEWBORN INFANT CARE UNIT A		0	0	0	0				0
NEWBORN INFANT CARE UNIT B		0	0	0	0				0
NEWBORN INFANT CARE UNIT C		0	0	0	0				0
SHARED WAITING / STAFF SUPPORT		0	0	0	0				0
NURSING SECURE SPACE - INPATIENT CARE UNIT		0	0	0	18,271				0
		60,230	41,199	28,059	49,287				18,161
									23,642

- SHELL SPACE (14787 sq.ft.)
- MECHANICAL (713 sq.ft.)
- DIETARY - PUBLIC / MD DINING (4751 sq.ft.)
- ACTIVITY (2151 sq.ft.)
- LIBRARY (795 sq.ft.)
- DIETARY OFFICE / SUPPORT (1267 sq.ft.)
- GIFT SHOP (728 sq.ft.)
- FACILITY (757 sq.ft.)
- HOSPITAL OFFICE / STAFF SUPPORT (1202 sq.ft.)
- MEDITATION (918 sq.ft.)

A1 COLOR LEGEND

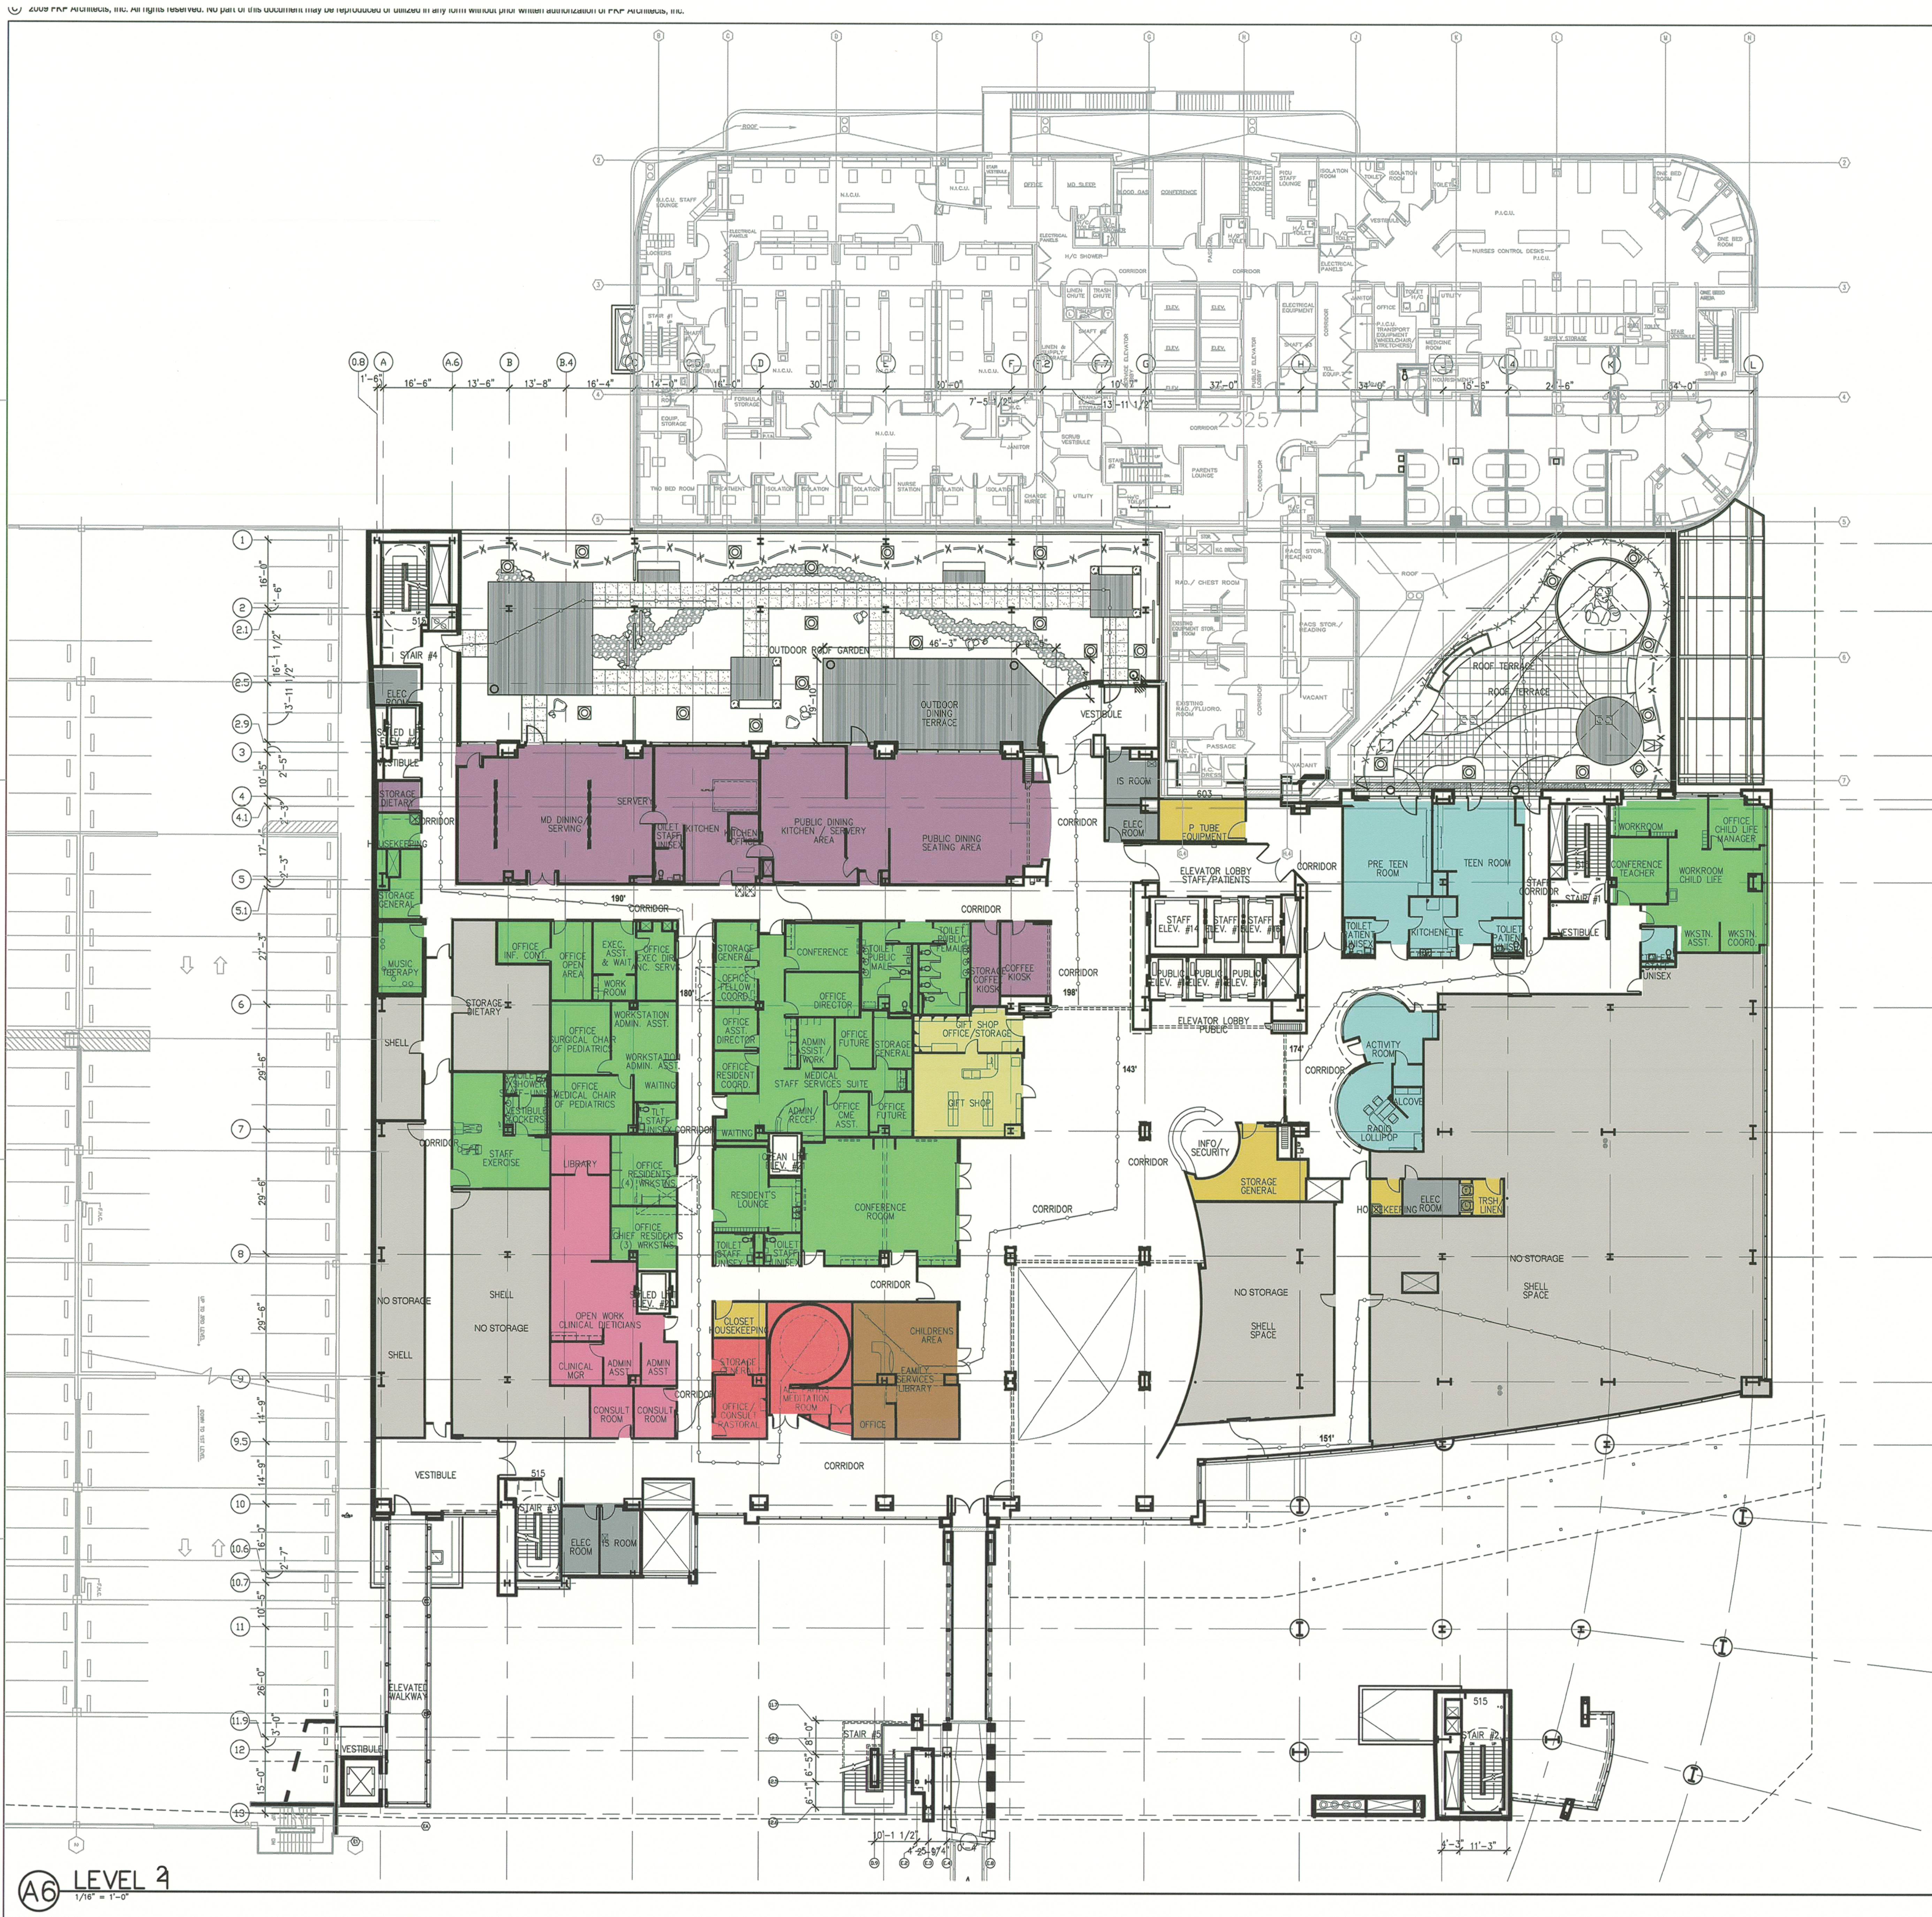

FKP Architects

ARCHITECT OF RECORD

Paul C. Gloriot



REVISIONS

APPROVAL

REVIEWED IN ACCORDANCE WITH THE REQUIREMENTS OF T24, CCR

APPROVED

JAN 28 2010

Office of Statewide Health Planning & Development

FACILITIES DEVELOPMENT DIVISION

PROJECT NAME

CHILDREN'S HOSPITAL OF ORANGE COUNTY

455 S. Main St.

Orange, CA 92668-3874

TOWER II



PROJECT NUMBER

12011.00

Increment #7

OSHPD - PROJECT NUMBER

IL 072072-30

ISSUE

OSHPD PERMIT

DATE

01/27/2010

SCALE

1/16"=1'-0"

DRAWING TITLE

LEVEL 2 FLOOR PLAN - DEPARTMENT

DRAWING NUMBER

A3.20