



FKP Architects

ARCHITECT OF RECORD
Paul C. Gloriot



REVISIONS

REVIEWED IN ACCORDANCE WITH
THE REQUIREMENTS OF T24 CCR
APPROVED
JAN 28 2010
Office of Statewide Health
Planning & Development
FACILITIES DEVELOPMENT DIVISION

APPROVAL

PROJECT NAME
**CHILDREN'S HOSPITAL
OF ORANGE COUNTY**
455 S. Main St.
Orange, CA 92668-3874

TOWER II



PROJECT NUMBER
**12011.00
Increment #7**

OSHPD - PROJECT NUMBER
IL 072072-30

ISSUE

OSHPD PERMIT

DATE

01/27/2010

SCALE


1/16" = 1'-0"

DRAWING TITLE

**LEVEL 5 FLOOR PLAN -
DEPARTMENT**

DRAWING NUMBER

A3.50

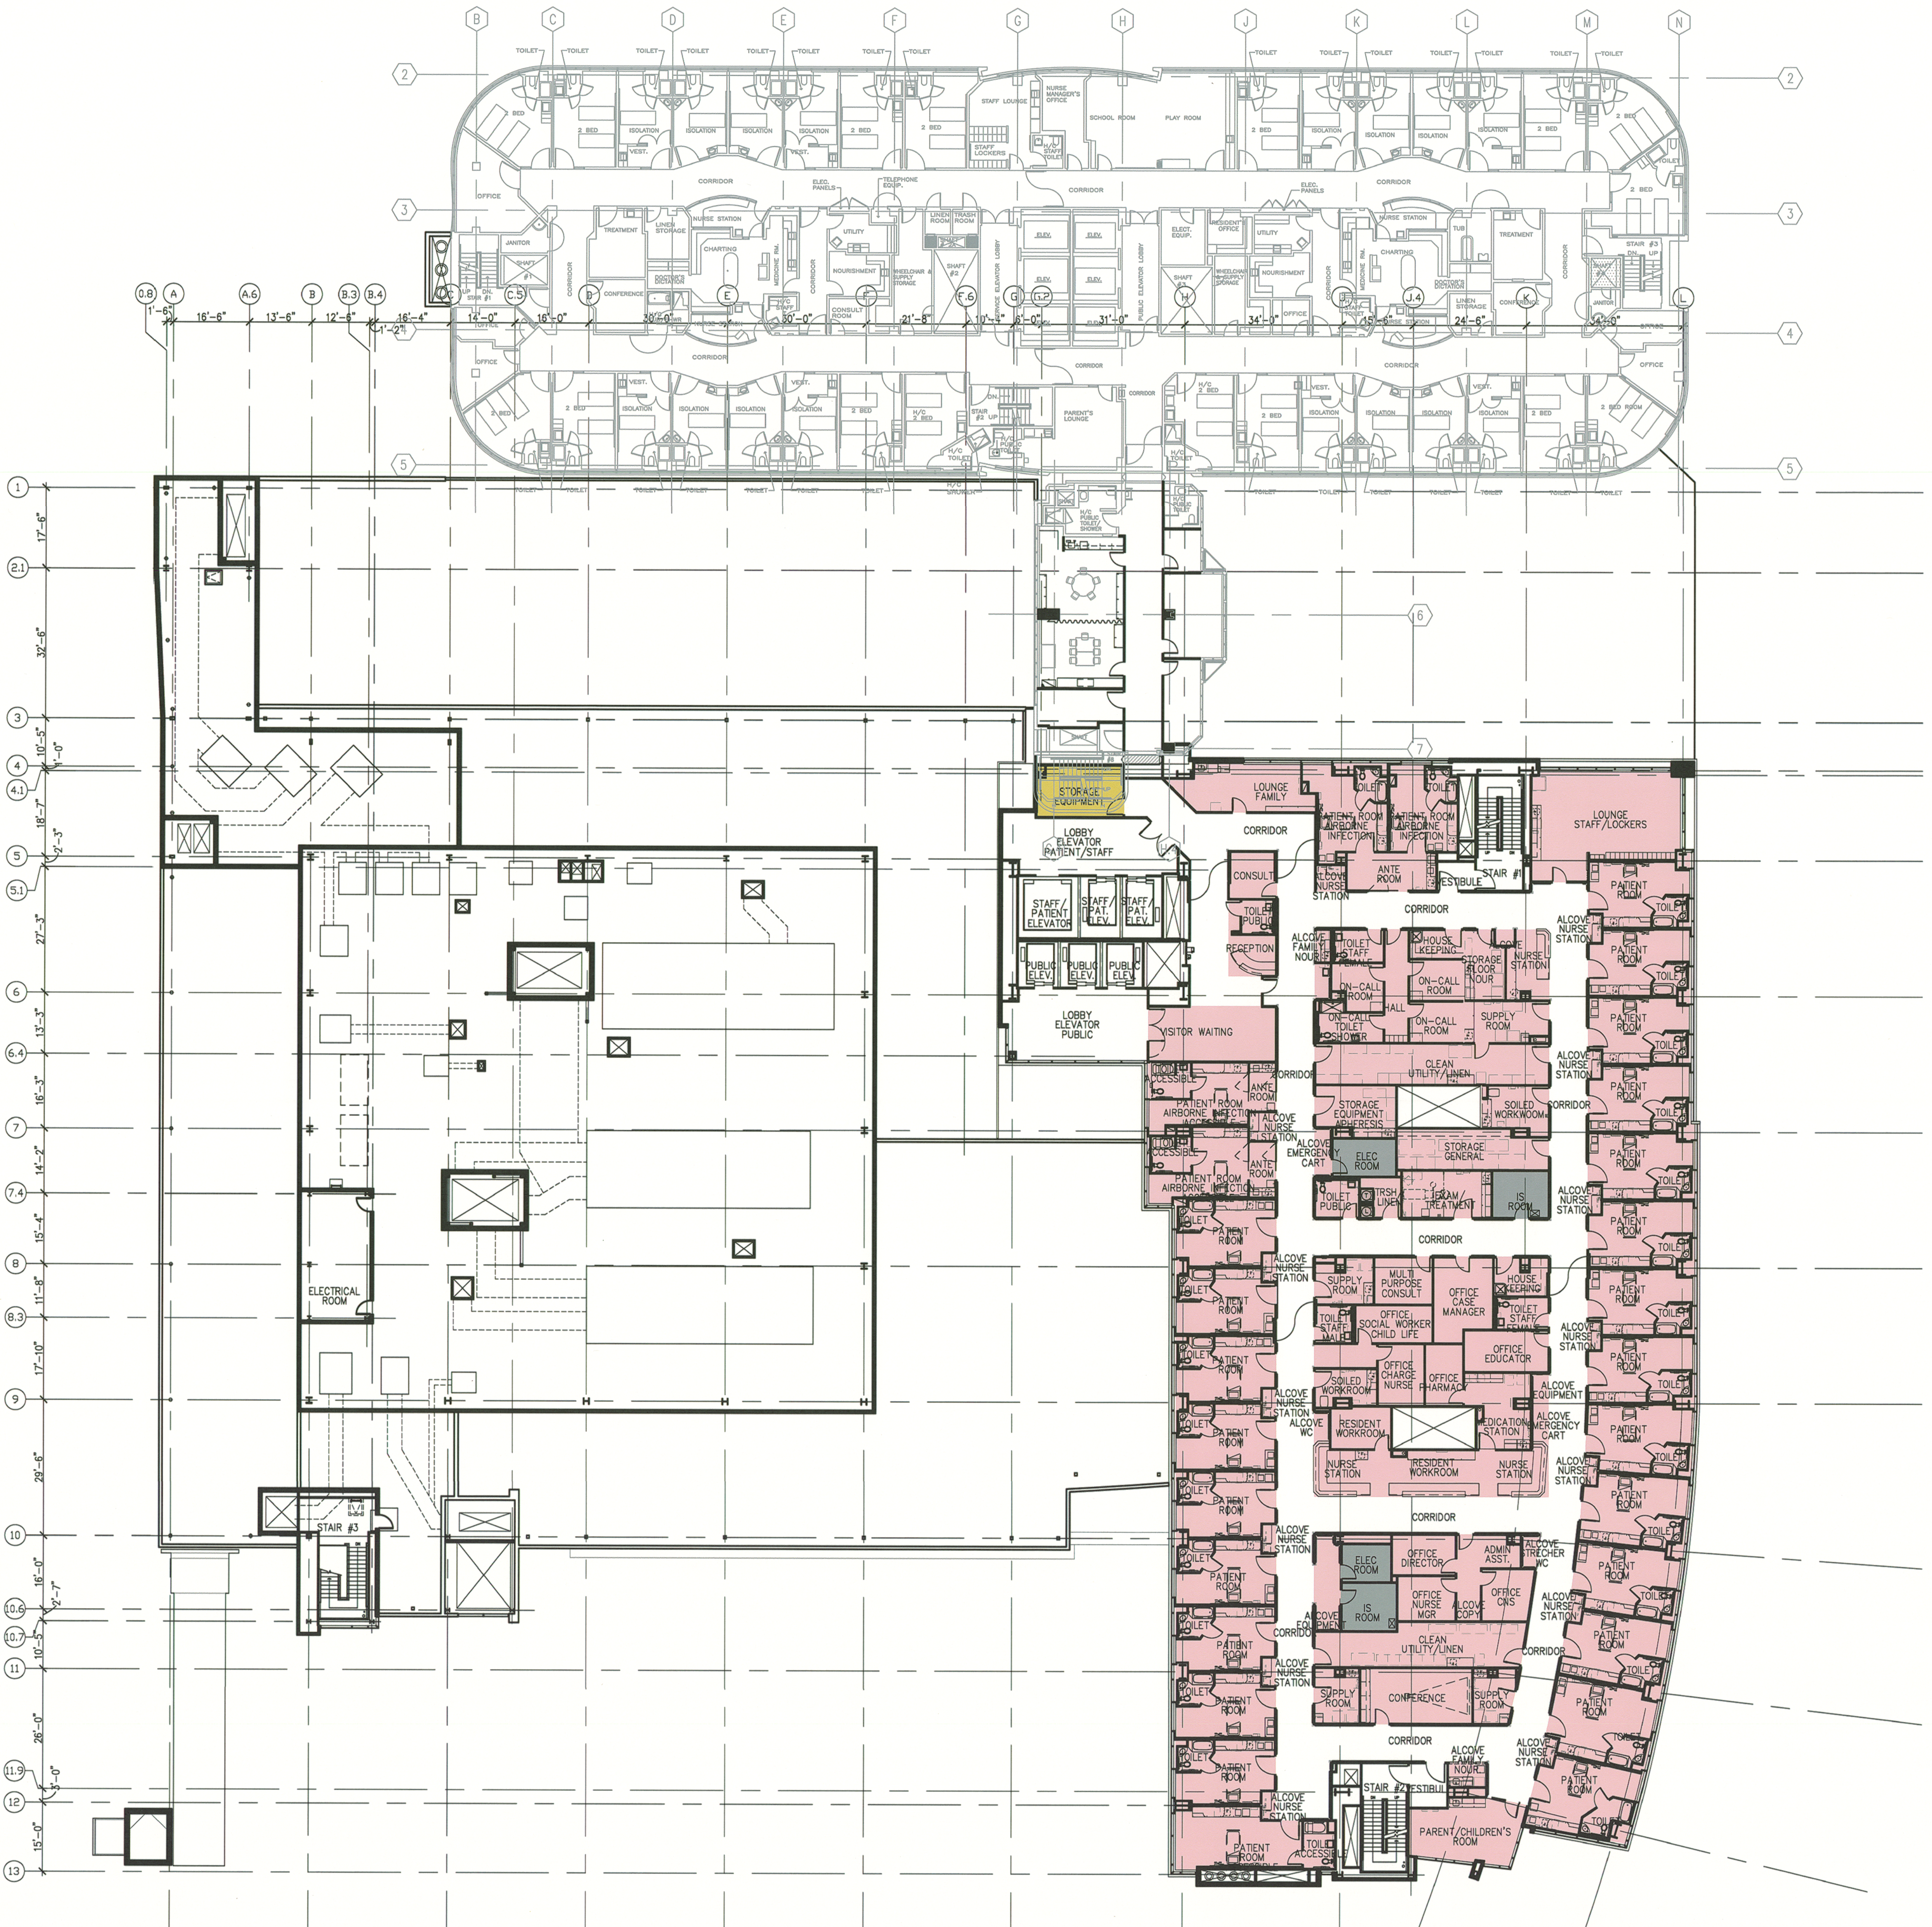

DEPARTMENT SUMMARY	COVER	LEVEL 1	LEVEL 2	LEVEL 3	LEVEL 4	LEVEL 5	LEVEL 6	LEVEL 7	TOTAL
SHELL SPACE	7,389	6,848	14,787	2,821					22,851
MECHANICAL	28,804	1,027	713	803			432	492	492
FACILITY	1,804		757	886			196	492	727
ON-CALL SUPPORT	1,312								
TRANSPORT TEAM SUPPORT	1,171	845							
LAB	11,547								
STERILE PROCESSING	7,567								
VOLUNTARY SUPPORT	1,045								
HOSPITAL OFFICE / STAFF SUPPORT	100		1,202	1,987					
EMERGENCY		13,680							
RADIOLOGY		14,129							
CUSTOMER SERVICE		700							
ADMISSION		3,314							
DIETARY - PUBLIC DINING				4,751					
ACTIVITY			2,151						
LIBRARY			755						
DIETARY OFFICE / SUPPORT			1,287						
GIFT SHOP			728						
MEDITATION			915						
SURGERY				10,886					
POST ANESTHESIA CARE UNIT				6,885					
CARDIOLOGY EXAM				2,591					
CARDIOLOGY OUTPATIENT EXAM				1,785					
ENDOCRINOLOGIC PROCEDURE				5,345					
CARDIAC CATHETERIZATION				2,115					
SHARED SPACE (SURGERY, CAT, IV FEND)				4,785					
SHARED FREE-OP PATIENT HOLDING (SURGERY, CAT, BLEEDING)				6,442					
BATTLETITE PHARMACY		1,235		824					
SHARED STAFF CHANGING				1,919					
NEOBORN INJECTION CARE UNIT A									
NEOBORN INJECTION CARE UNIT B									
NEOBORN INJECTION CARE UNIT C									
SHARED WAITING / STAFF SUPPORT									
NURSING SECURE SPACE INPATIENT CARE UNIT									18,371
	63,206	41,198	28,055	45,287			18,951	23,651	23,842

- MECHANICAL (432 sq.ft.)
- FACILITY (198 sq.ft.)
- NURSING SECURE SPACE - INPATIENT CARE UNIT (18271 sq.ft.)

A1 COLOR LEGEND

A6 LEVEL 5
1/16" = 1'-0"