

E

D

C

B

A

4
41
5
51
6
6
7
8
9
9
10
11
11
12
13

A6 LEVEL 7
1/16" = 1'-0"

6


5

4

3

2

1

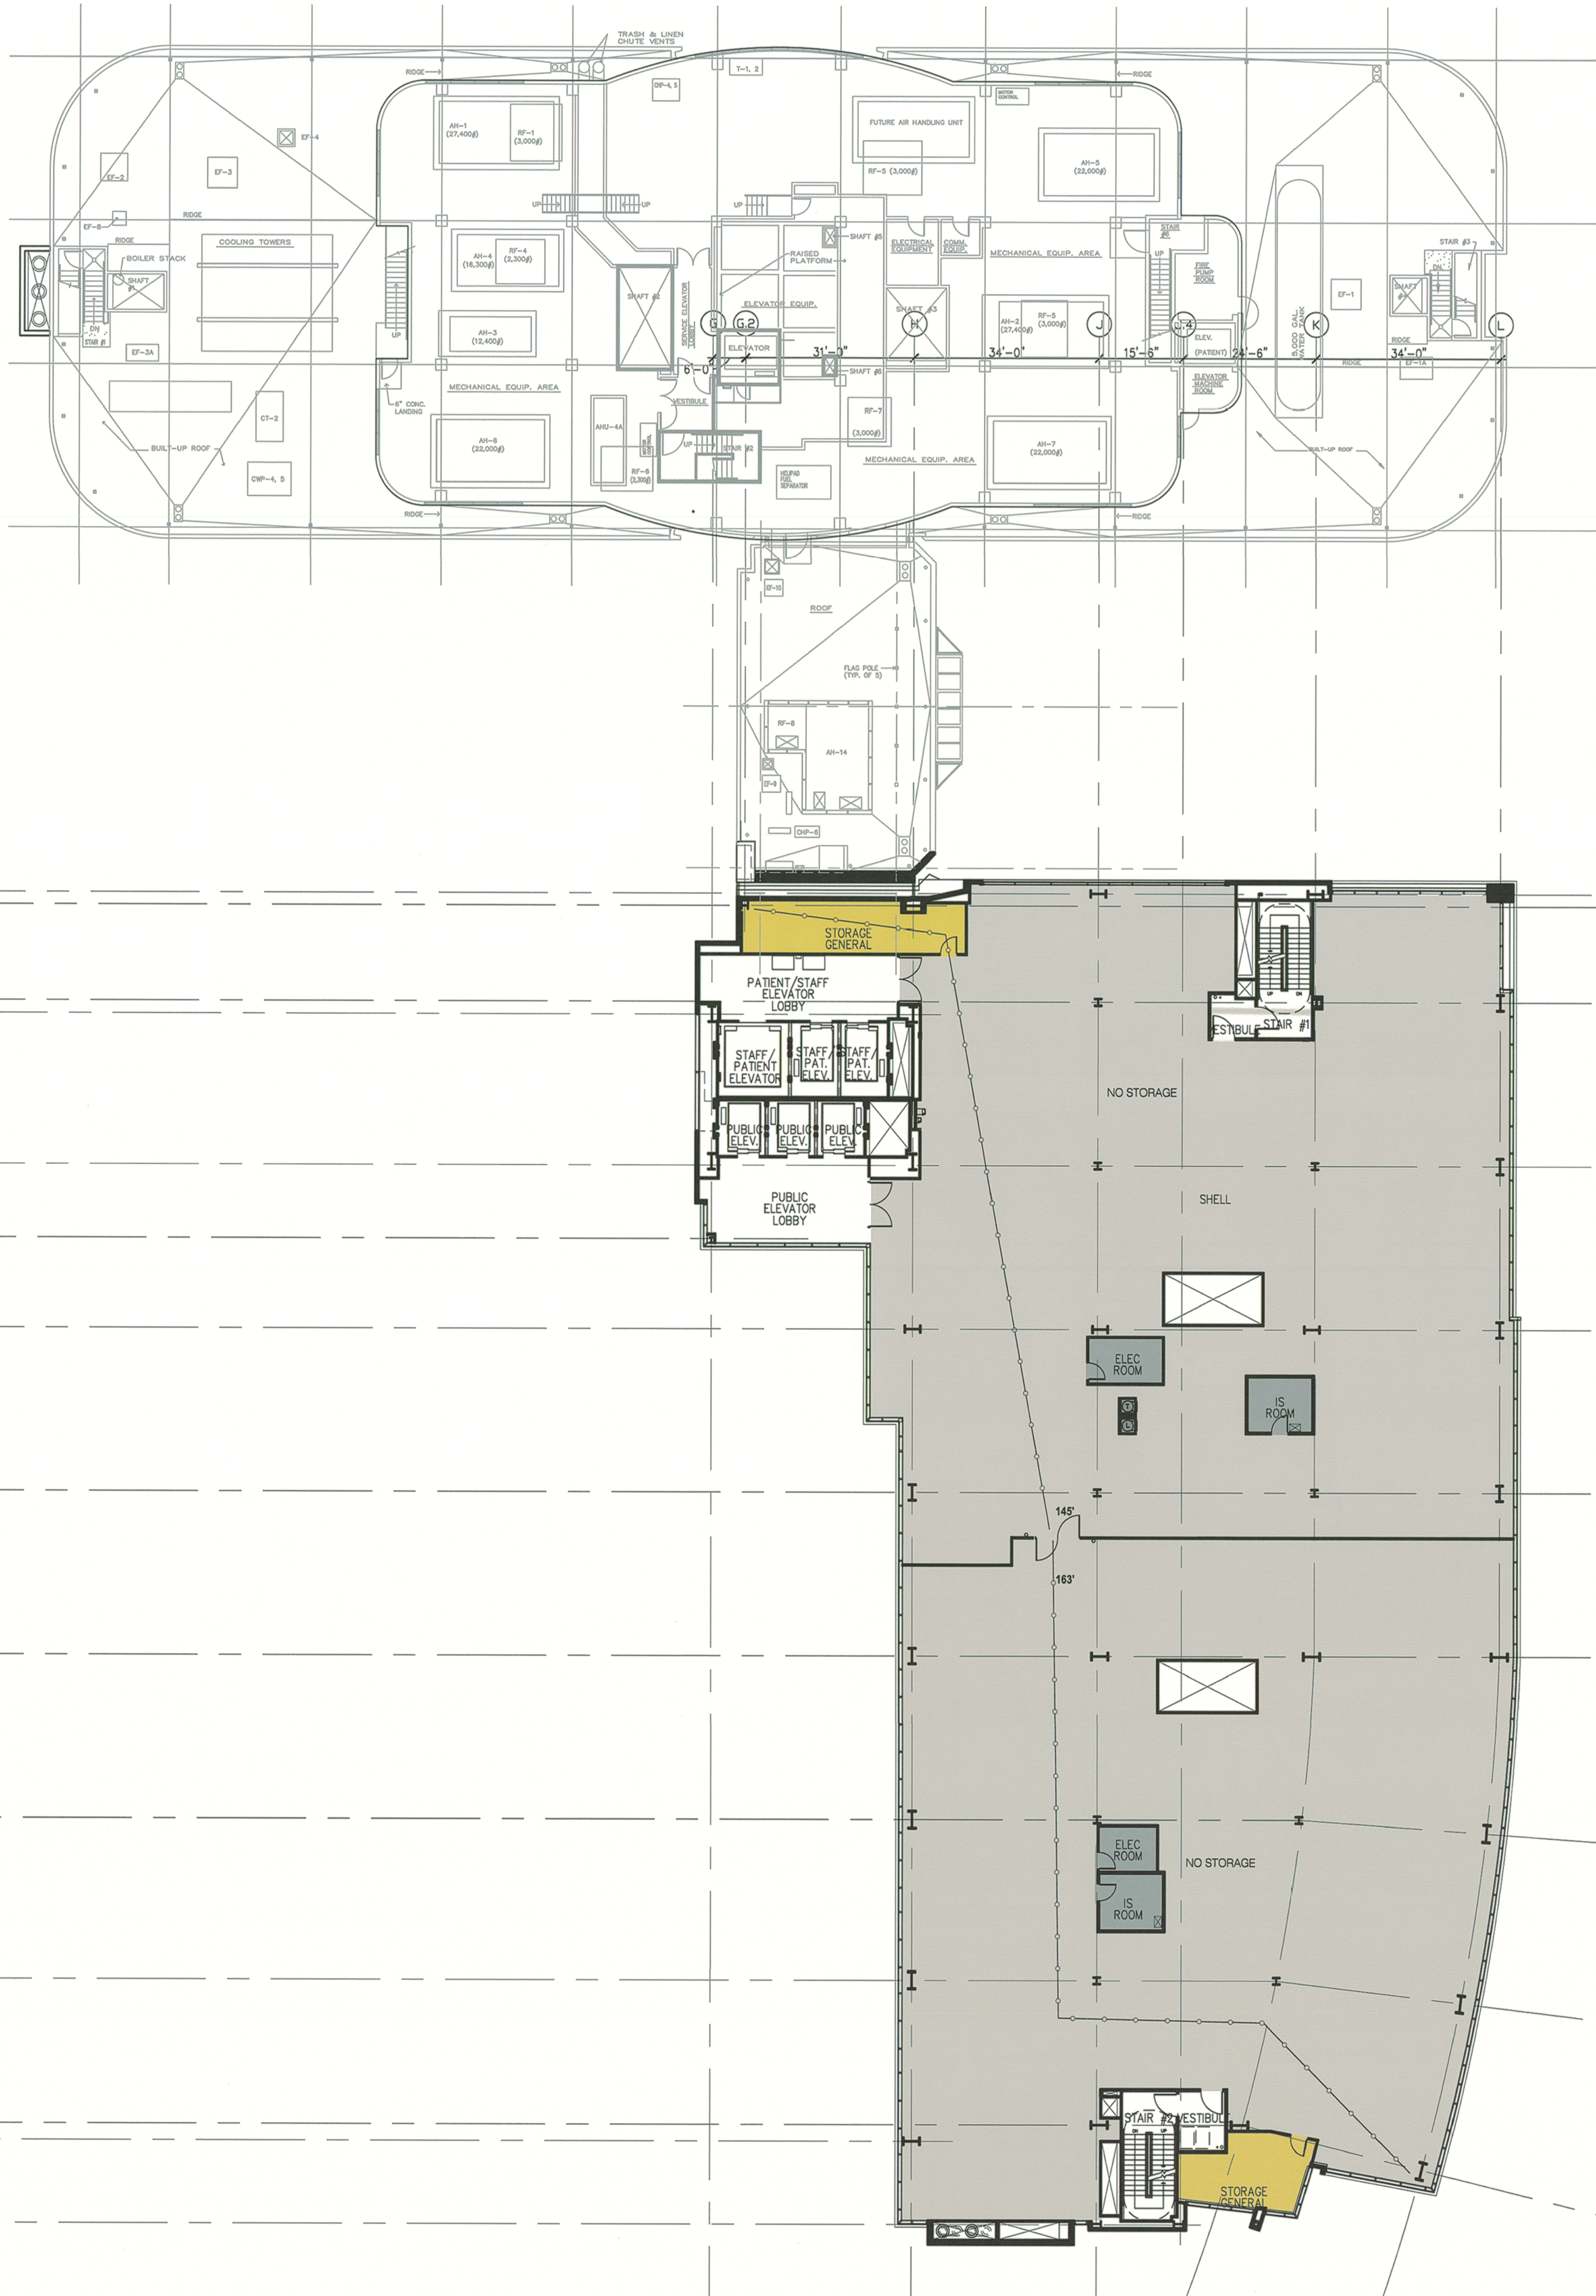

SHELL SPACE (22623 sq.ft.)
MECHANICAL (492 sq.ft.)
FACILITY (727 sq.ft.)

A1 COLOR LEGEND

DEPARTMENT SUMMARY	TOWER	LEVEL 1	LEVEL 2	LEVEL 3	LEVEL 4	LEVEL 5	LEVEL 6	LEVEL 7	TOTAL
SHELL SPACE	7,359	6,949	14,797	2,921		0	22,651	22,623	
MECHANICAL	28,654	1,027	713	803		432	492	492	
FACILITY	1,834	0	757	595		199	492	727	
ON-CALL SUPPORT	1,312	0	0	0		0	0	0	
TRANSPORT TEAM SUPPORT	1,177	940	0	0		0	0	0	
LAB	11,047	0	0	0		0	0	0	
STERILE PROCESSING	7,587	0	0	0		0	0	0	
VOLUNTEER SUPPORT	1,043	0	0	0		0	0	0	
HOSPITAL OFFICE / STAFF SUPPORT	103	0	1,202	1,987		0	0	0	
EMERGENCY	0	13,980	0	0		0	0	0	
RADIOLOGY	0	14,129	0	0		0	0	0	
CUSTOMER SERVICE	0	703	0	0		0	0	0	
ADMISSION	0	3,314	0	0		0	0	0	
DIETARY - PUBLIC/DINING	0	0	4,751	0		0	0	0	
ACTIVITY	0	0	2,151	0		0	0	0	
LIBRARY	0	0	795	0		0	0	0	
DIETARY OFFICE / SUPPORT	0	0	1,287	0		0	0	0	
GIFT SHOP	0	0	728	0		0	0	0	
MEDITATION	0	0	918	0		0	0	0	
SURGERY	0	0	0	10,698		0	0	0	
POST ANESTHESIA CARE UNIT	0	0	0	6,665		0	0	0	
CARDIOLOGY EXAM	0	0	0	2,551		0	0	0	
CARDIOLOGY OUTPATIENT EXAM	0	0	0	1,795		0	0	0	
ENDOUROLOGIC PROCEDURE	0	0	0	5,340		0	0	0	
CARDIAC CATHETERIZATION	0	0	0	2,115		0	0	0	
SHARED SPACE (SURGERY, CATN, GI/ENDO)	0	0	0	4,785		0	0	0	
SHARED PRE-OP PATIENT HOLDING (SURGERY, CATN, GI/ENDO)	0	0	0	6,442		0	0	0	
SATELLITE PHARMACY	0	1,255	0	624		0	0	0	
SHARED STAFF CHANGING	0	0	0	1,919		0	0	0	
NEWBORN INFECTION CARE UNIT A	0	0	0	0		0	0	0	
NEWBORN INFECTION CARE UNIT B	0	0	0	0		0	0	0	
NEWBORN INFECTION CARE UNIT C	0	0	0	0		0	0	0	
SHARED WAITING / STAFF SUPPORT	0	0	0	0		0	0	0	
NURSING SECURE SPACE - INPATIENT CARE UNIT	0	0	0	0		18,371	0	0	
	60,206	41,196	28,090	49,287		18,901	23,630	23,842	



FKP Architects

ARCHITECT OF RECORD
Paul C. Gloriod



REVISIONS

APPROVAL



REVIEWED IN ACCORDANCE WITH THE REQUIREMENTS OF T24, OCR
APPROVED
JAN 28 2010
Office of Statewide Health Planning & Development
FACILITIES DEVELOPMENT DIVISION

PROJECT NAME
CHILDREN'S HOSPITAL OF ORANGE COUNTY
455 S. Main St.
Orange, CA 92868-3874

TOWER II



PROJECT NUMBER
12011.00
Increment #7
OSHDP - PROJECT NUMBER
IL 072072-30

ISSUE
OSHDP PERMIT

DATE
01/27/2010
SCALE

1/16" = 1'-0"
DRAWING TITLE

LEVEL 7 FLOOR PLAN - DEPARTMENT

DRAWING NUMBER

A3.70