

CITY OF PHOENIX, ARIZONA

SKY HARBOR INTERNATIONAL AIRPORT


PHOENIX SKY TRAIN

STAGE 2

PACKAGE B03

ISSUED FOR CONSTRUCTION

VICINITY MAP

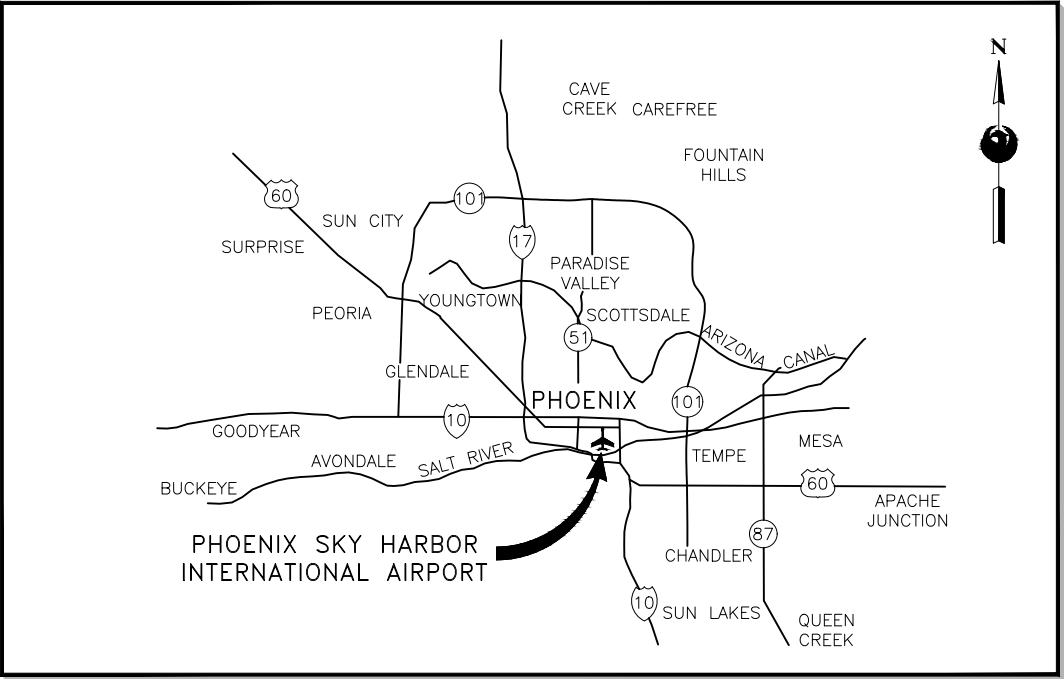


APRIL 13, 2018

AIP NO. AV10000011



PER CITY OF PHOENIX ORDINANCE G-4396,
THESE PLANS ARE FOR OFFICIAL USE ONLY AND
MAY NOT BE SHARED WITH OTHERS EXCEPT AS
REQUIRED TO FULFILL THE OBLIGATIONS OF YOUR
CONTRACT WITH THE CITY OF PHOENIX.

PROJECT MAP

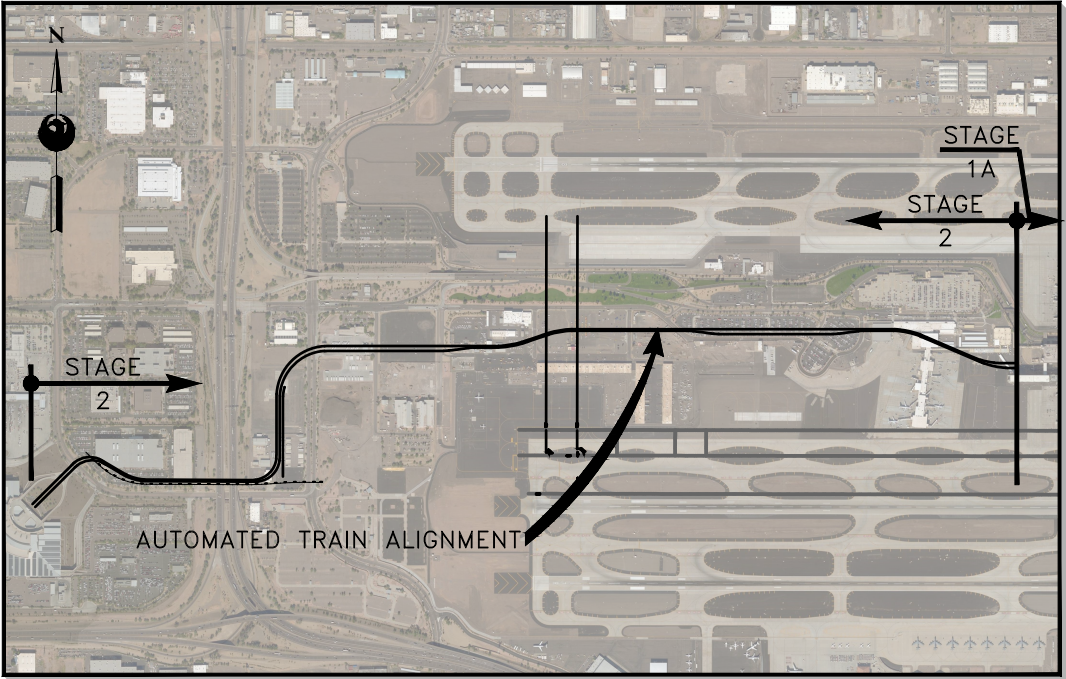

PHOENIX CITY COUNCIL

DISTRICT 1	THELDA WILLIAMS
DISTRICT 2	JIM WARING
DISTRICT 3	DEBRA STARK
DISTRICT 4	LAURA PASTOR, VICE MAYOR
DISTRICT 5	DANIEL VALENZUELA
DISTRICT 6	SAL DICICCIO
DISTRICT 7	MICHAEL NOWAKOWSKI
DISTRICT 8	KATE GALLEG0

MAYOR

GREG STANTON

AVIATION ADVISORY BOARD

STEPHANIE FLEISCHMAN CHERNY – CHAIRPERSON	
ED MALDONADO – VICE CHAIRPERSON	
VERMA PASTOR	ALAN POWELL
BYRON JONES	LEEZIE KIM
PETE GORRAIZ	ART HAMILTON
KARLENE KEOGH PARKS	

CITY OF PHOENIX



200 WEST WASHINGTON ST.
PHOENIX, AZ 85003

APPROVAL

JAMES BENNETT
AVIATION DIRECTOR


DATE



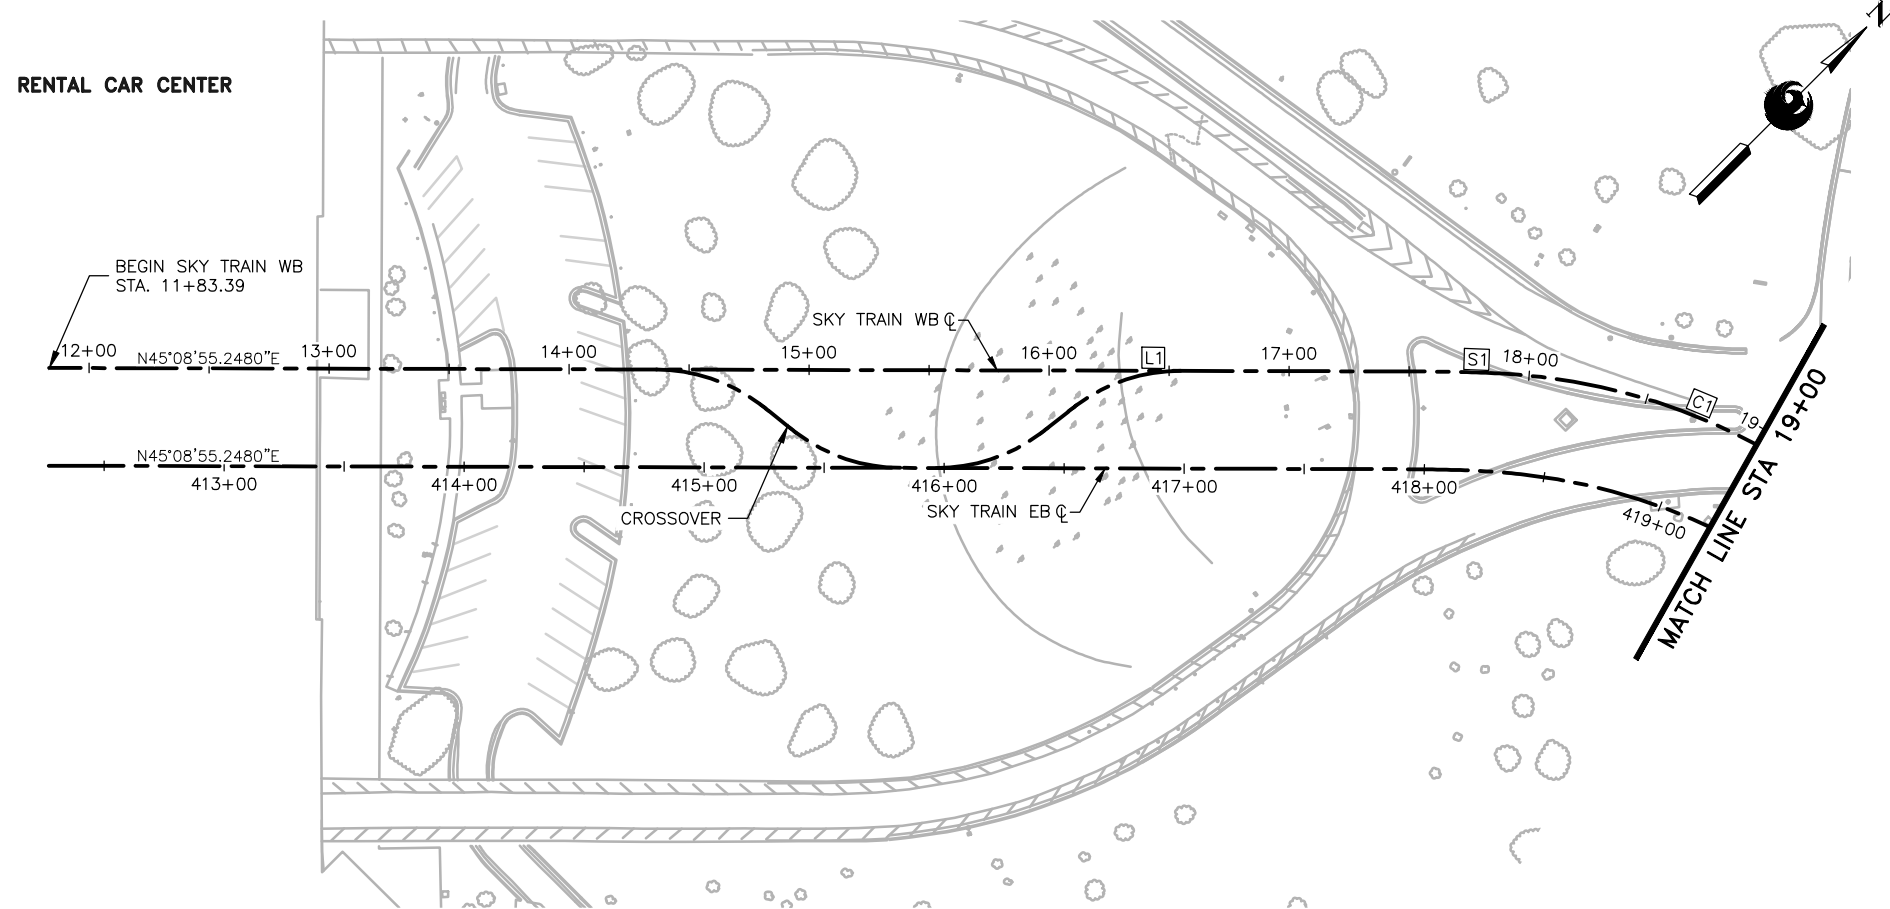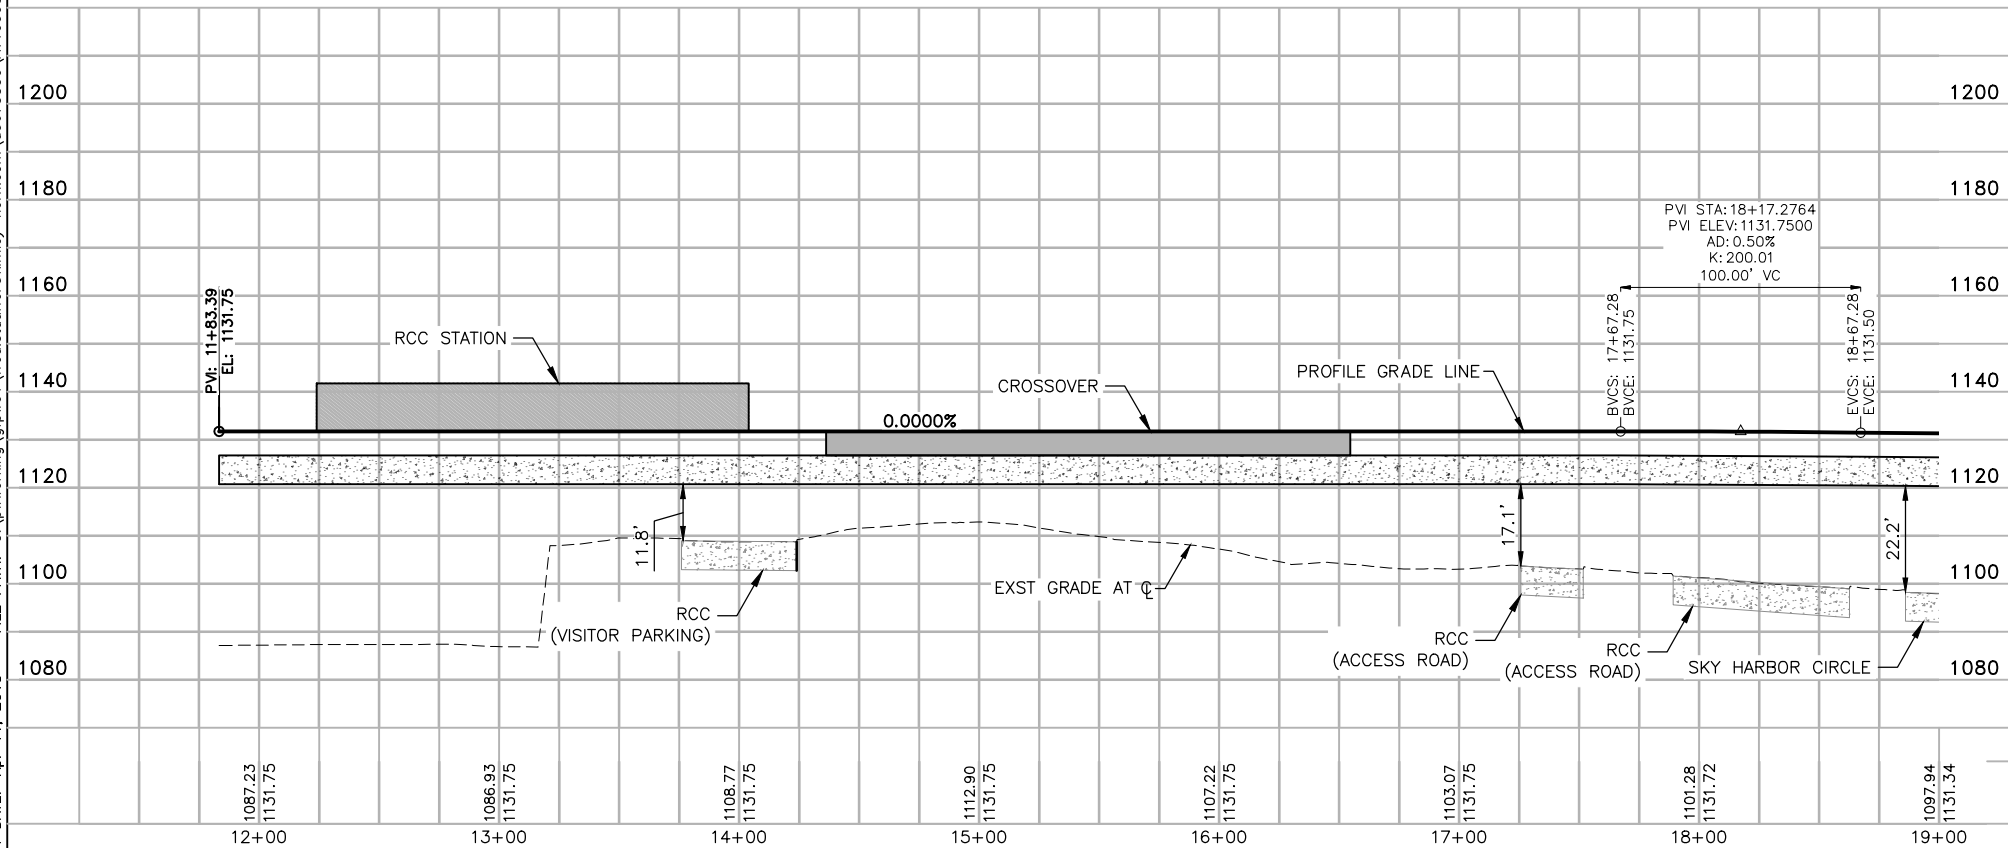


GENERAL NOTES

1. EXISTING UTILITIES ARE SHOWN IN APPROXIMATE LOCATIONS ONLY. CONTRACTOR SHALL VERIFY EXACT LOCATIONS OF ALL UNDERGROUND UTILITIES PRIOR TO COMMENCING WORK IN ANY AREA.
2. PROFILE GRADE LINE (PGL) ELEVATIONS CORRESPOND TO THE STATION PLATFORM FINISH FLOOR ELEVATION, OR 5' ABOVE GUIDEWAY STRUCTURE OUTSIDE OF THE STATION AREAS. REFER TO SHEETS MSCV1101 OR MSCV1116 FOR DETAIL.

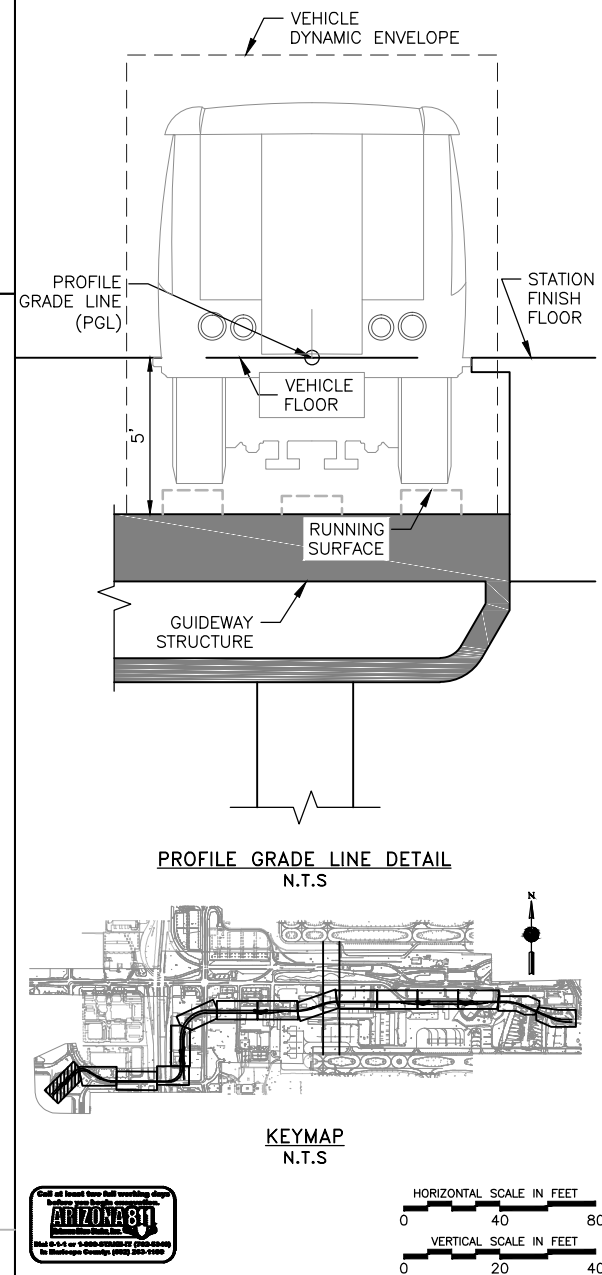

PER CITY OF PHOENIX ORDINANCE G-4396.
THESE PLANS ARE FOR OFFICIAL USE ONLY
AND MAY NOT BE SHARED WITH OTHERS
EXCEPT AS REQUIRED TO FULFILL THE
OBLIGATIONS OF YOUR CONTRACT WITH THE
CITY OF PHOENIX.

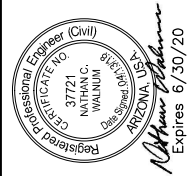

Design Sub-Consultant

Kimley»»Horn

Design Consultant

[illegible]

PHX DVT BYA
CITY OF PHOENIX AVIATION DEPARTMENT


**PHX SKY TRAIN
STAGE 2 DESIGN
5500 S. 24TH STREET
PHOENIX, AZ 85034**

Designed by:	FAS
Drawn by:	FAS
Checked by:	NCW
Date:	04/13/2018
Dwg scale:	1"=40'
CIP No.:	AV10000011
KVA No.:	07-5204


STAGE 2 – B03 DESIGN SUBMISSION

**GUIDEWAY
PLAN & PROFILE
WB ALIGNMENT
STA. 11+83.39 TO STA. 19+00**

Package: Sheet Reference No:
B03- MSCV1101
V1 - 008 of 339

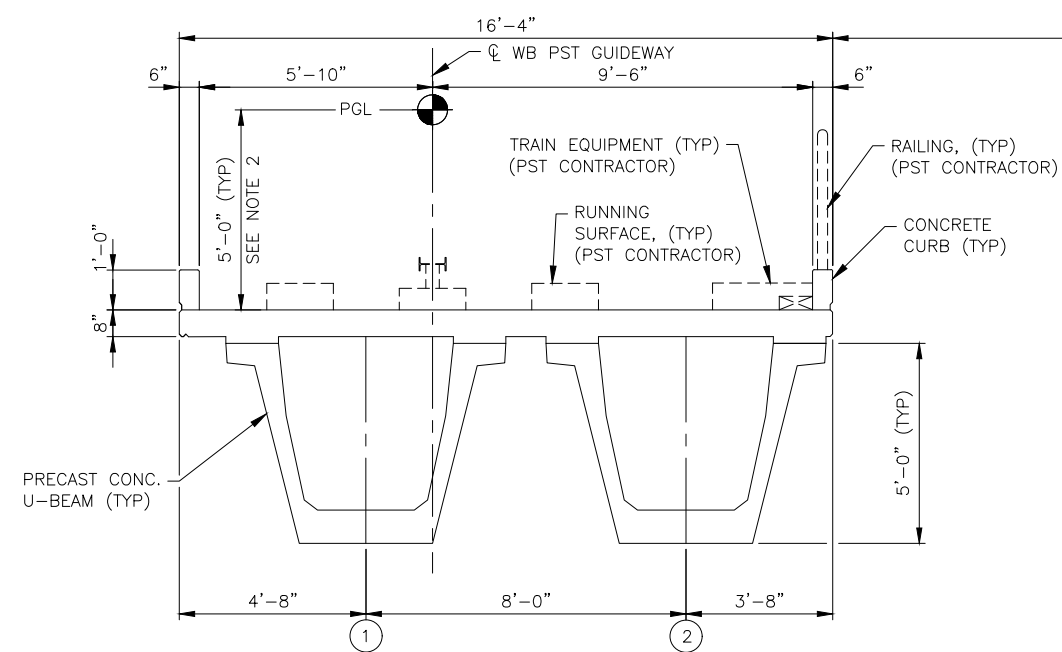

A TYPICAL SINGLE TRACK SECTION AT RCC
SCALE: 3/8"=1'-0"

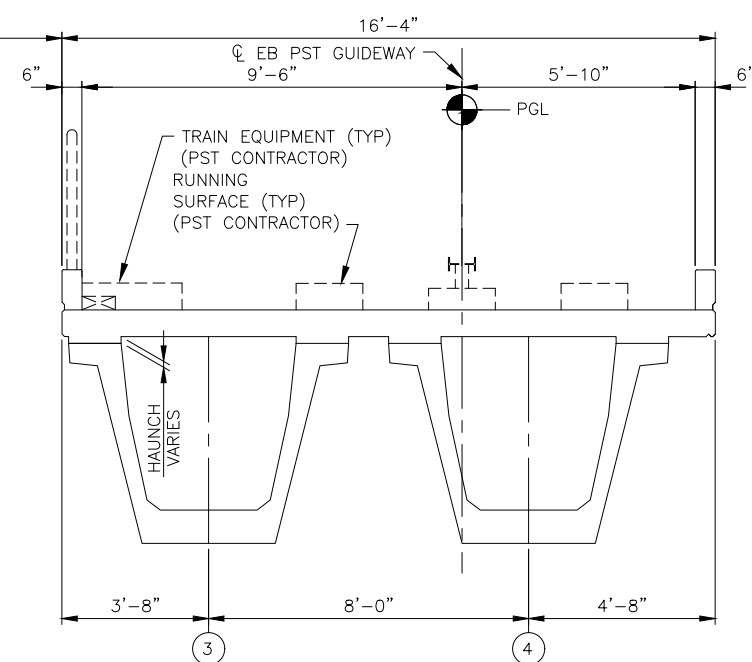

B TYPICAL CROSSOVER SECTION AT RCC
SCALE: 3/8"=1'-0"

- NOTES:

1. FOR PGL ELEVATIONS AND ALIGNMENT GEOMETRY SEE CIVIL SHEETS. SEE DECK PLANS FOR DECK WIDTH.
2. PGL RELATION TO STRUCTURAL DECK IS FOR FACILITY CONSTRUCTION PURPOSES ONLY.
3. RUNNING SURFACE AND WALKWAY SHOWN ARE INDICATIVE, TO BE PROVIDED BY PST SYSTEM CONTRACTOR.
4. FOR BEAM SPACINGS, SEE FRAMING PLANS.



Design Sub-Consultant

Design Consultant



Gannett Fleming

PER CITY OF PHOENIX ORDINANCE G-4396,
THESE PLANS ARE FOR OFFICIAL USE ONLY
AND MAY NOT BE SHARED WITH OTHERS
EXCEPT AS REQUIRED TO FULFILL THE
OBLIGATIONS OF YOUR CONTRACT WITH THE
CITY OF PHOENIX.

[illegible]

PHX DVT EYR
CITY OF PHOENIX AVIATION DEPARTMENT

CITY OF PHOENIX AVIATION DEPARTMENT

**PHX SKY TRAIN
STAGE 2 DESIGN
500 S. 24TH STREET
PHOENIX, AZ 85034**

Designed by: MH/MM

Drawn by: BAM

Checked by: SWS

Date: 07/13/2018

Dwg scale: $\frac{3}{8}'' = 1' - 0''$




CIP No.: AV10000011

KIVA No.: 07-5204

STAGE 2 - B04 DESIGN SUBMISSION

GUIDEWAY ELEVATED ALIGNMENT PRECAST U-BEAM SPANS TYPICAL SECTIONS A AND B

Package: Sheet Reference No:
B04 - GWSG0401
V1 - 065 of 286

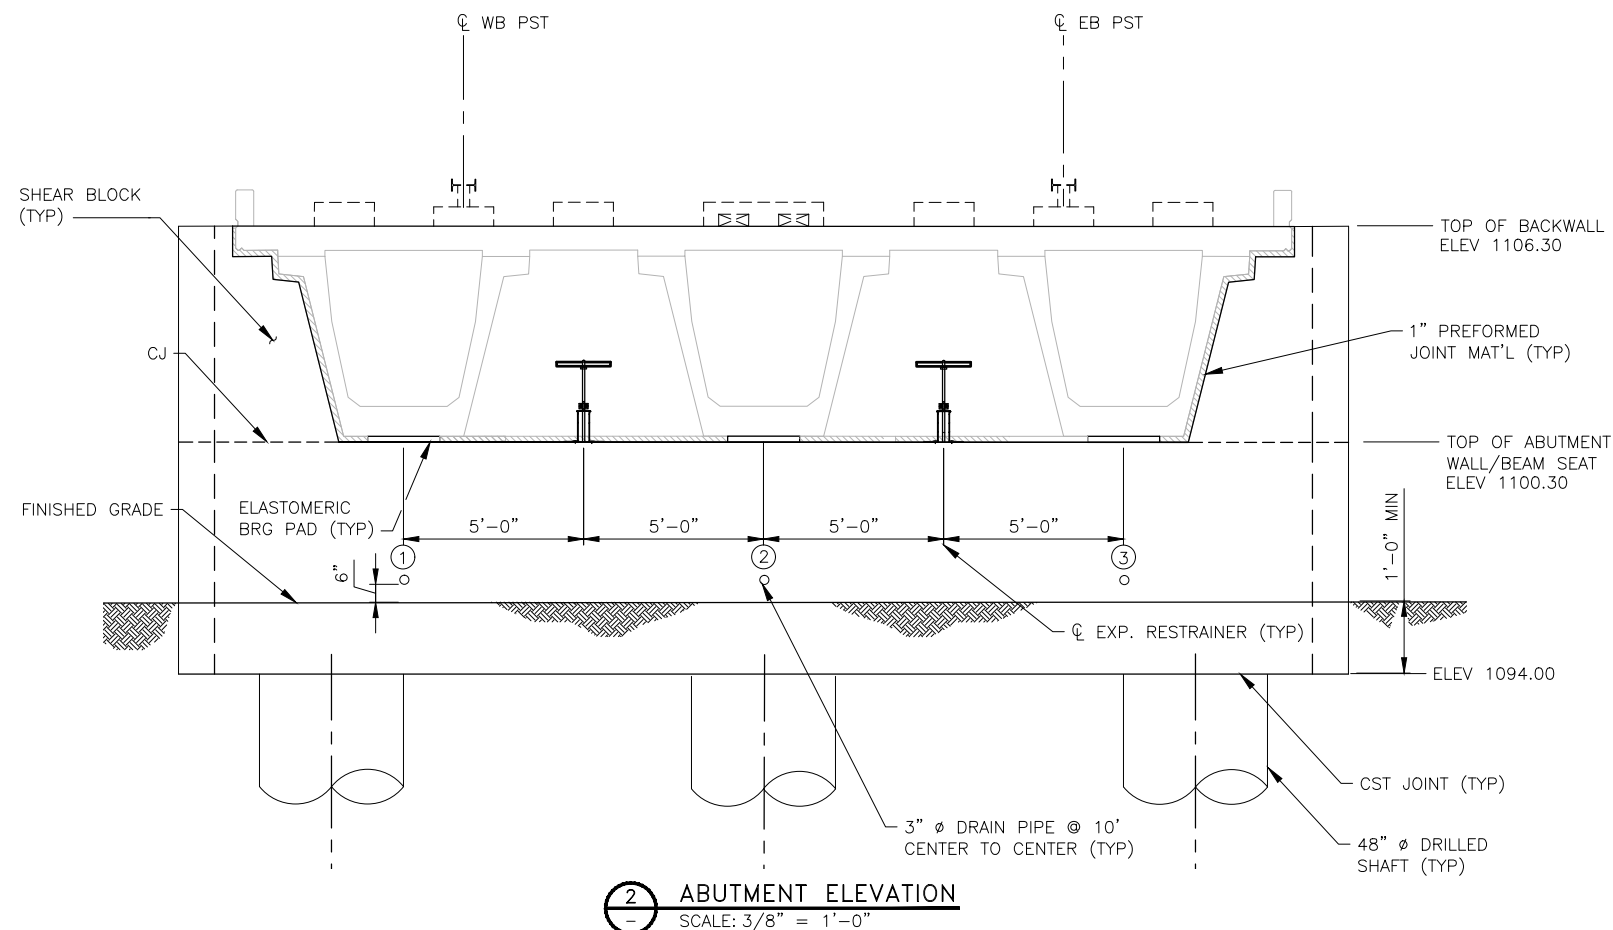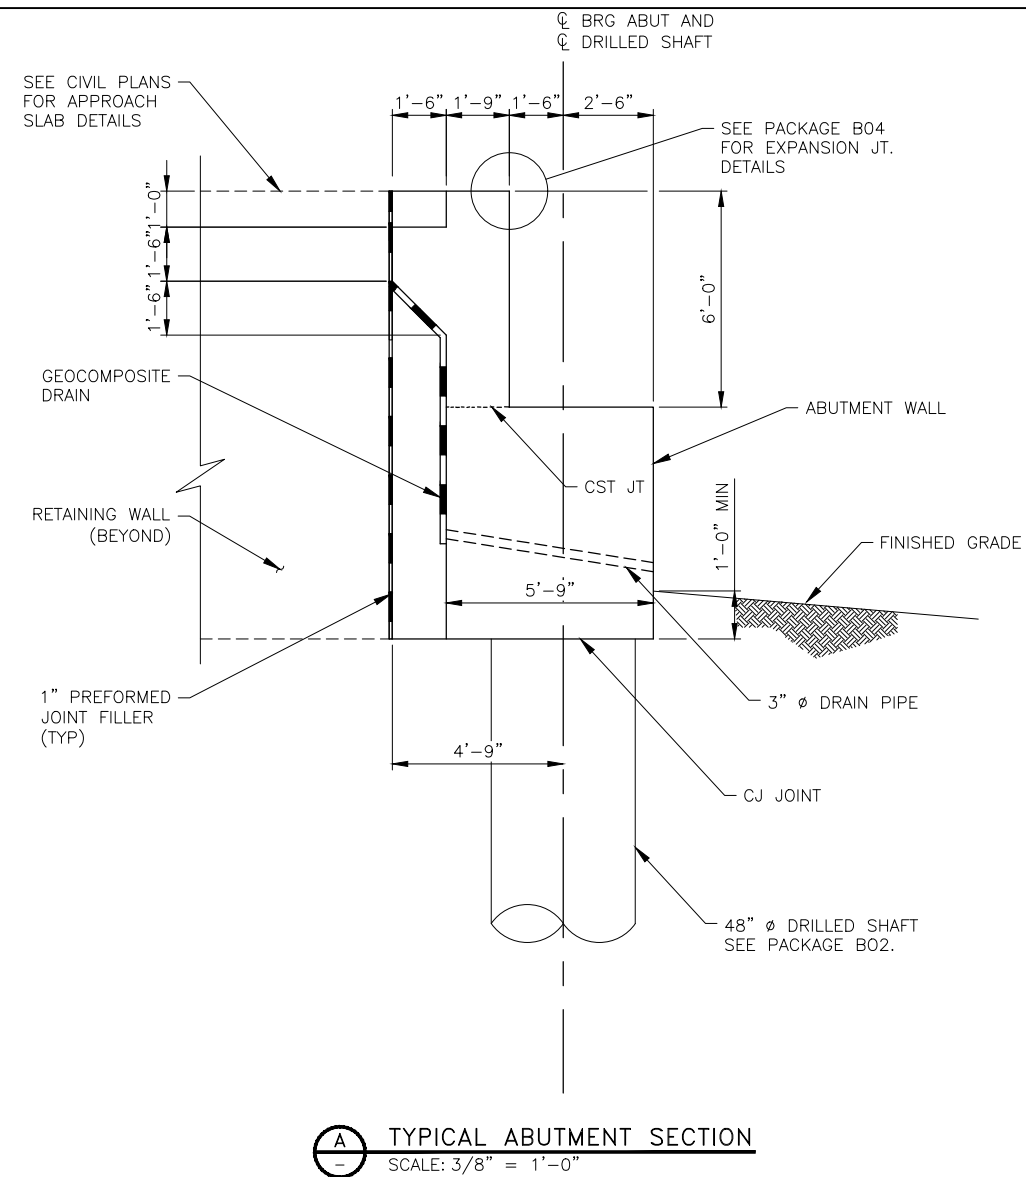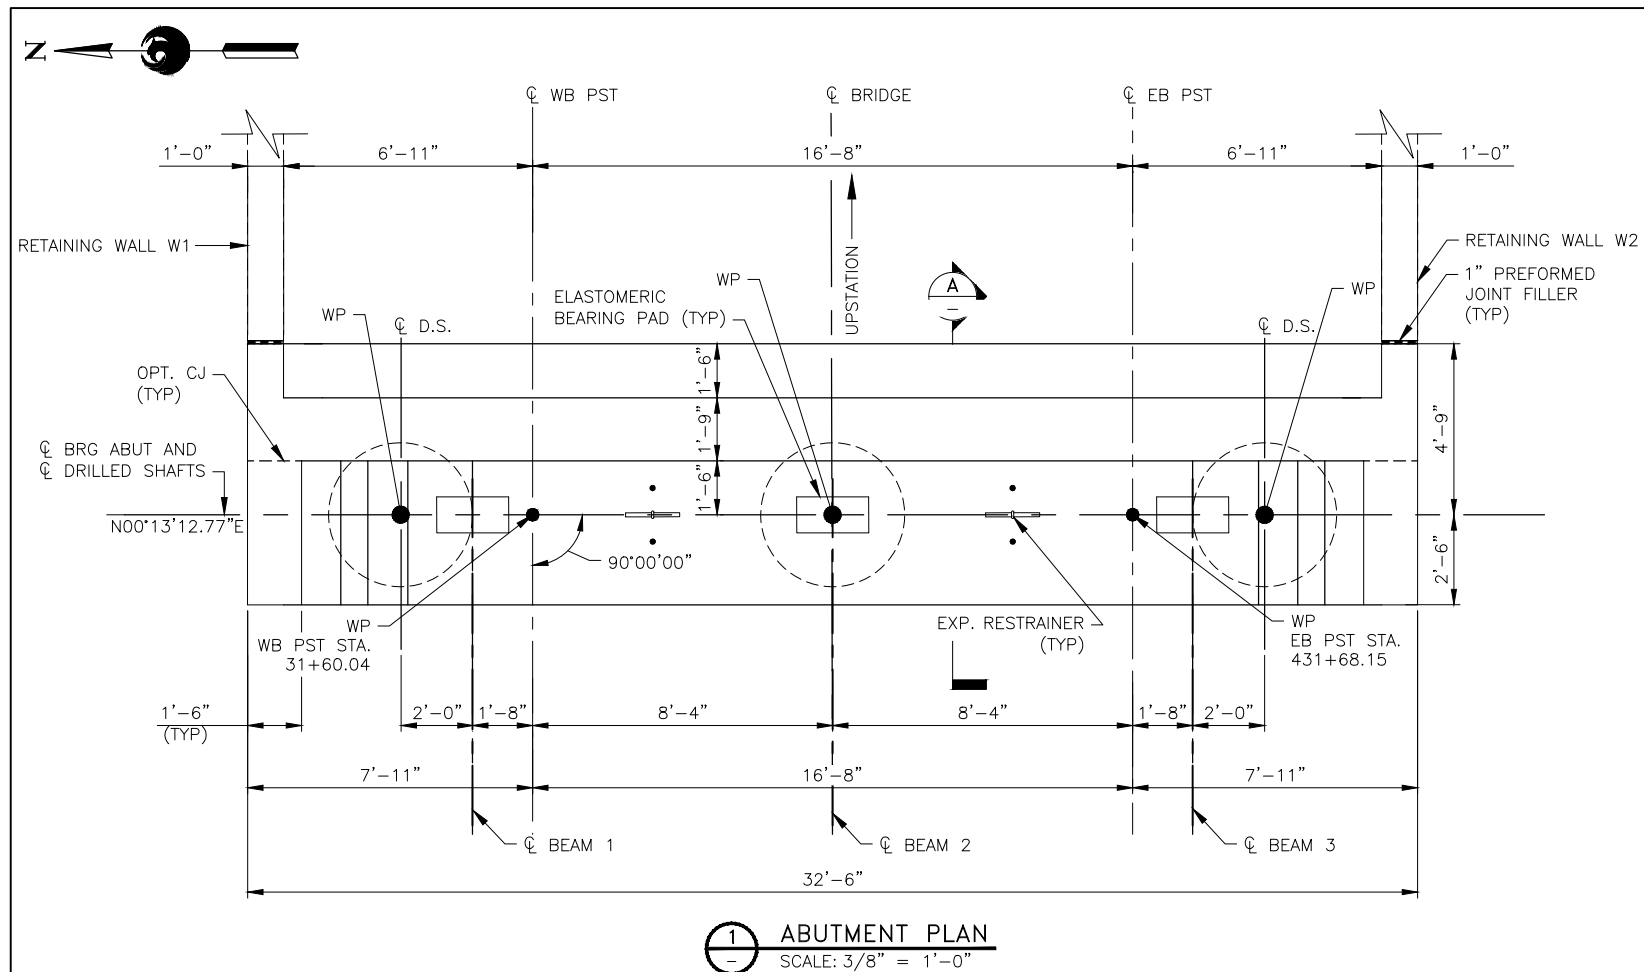

- NOTES:

1. CONTRACTOR TO VERIFY ALL GROUND ELEVATIONS, UTILITY LOCATIONS AND EXISTING STRUCTURES BEFORE CONSTRUCTION.
2. SEE CIVIL PLANS FOR ALIGNMENT & UTILITY RELOCATION INFORMATION.
3. SEE SHEETS GWSG0610 AND GWSG0612 FOR ABUTMENT REINFORCING DETAILS.
4. SEE FRAMING PLANS IN PACKAGE B04 FOR BEAM ORIENTATIONS. SEE PACKAGE B04 FOR DETAILS OF BEARING PADS.
5. EXPANSION VERTICAL RESTRAINERS SHALL BE PROVIDED AS SHOWN. SEE SHEET GWSG0891 FOR DETAILS OF RESTRAINERS.
6. SEE SHEET GWSG0612 FOR SHEAR BLOCK DETAILS.



Design Sub-Consultant

Design Consultant



Gannett Fleming

PER CITY OF PHOENIX ORDINANCE G-4396,
THESE PLANS ARE FOR OFFICIAL USE ONLY
AND MAY NOT BE SHARED WITH OTHERS
EXCEPT AS REQUIRED TO FULFILL THE
OBLIGATIONS OF YOUR CONTRACT WITH THE
CITY OF PHOENIX.

[illegible]

PHX DVT EVR
CITY OF PHOENIX AVIATION DEPARTMENT



**PHX SKY TRAIN
STAGE 2 DESIGN
500 S. 24TH STREET
PHOENIX, AZ 85034**

Designed by: MH/MM
Drawn by: BAM
Checked by: SWS
Date: 04/13/2018
Dwg scale: As Shown
CIP No.: AV10000011
KWA No.: 07-5204

STAGE 2 - B03 DESIGN SUBMISSION

GUIDEWAY ELEVATED ALIGNMENT ABUTMENT 1 PLAN AND ELEVATION

Package: Sheet Reference No:
B03 - GWSG060
V1 - 039 of 339

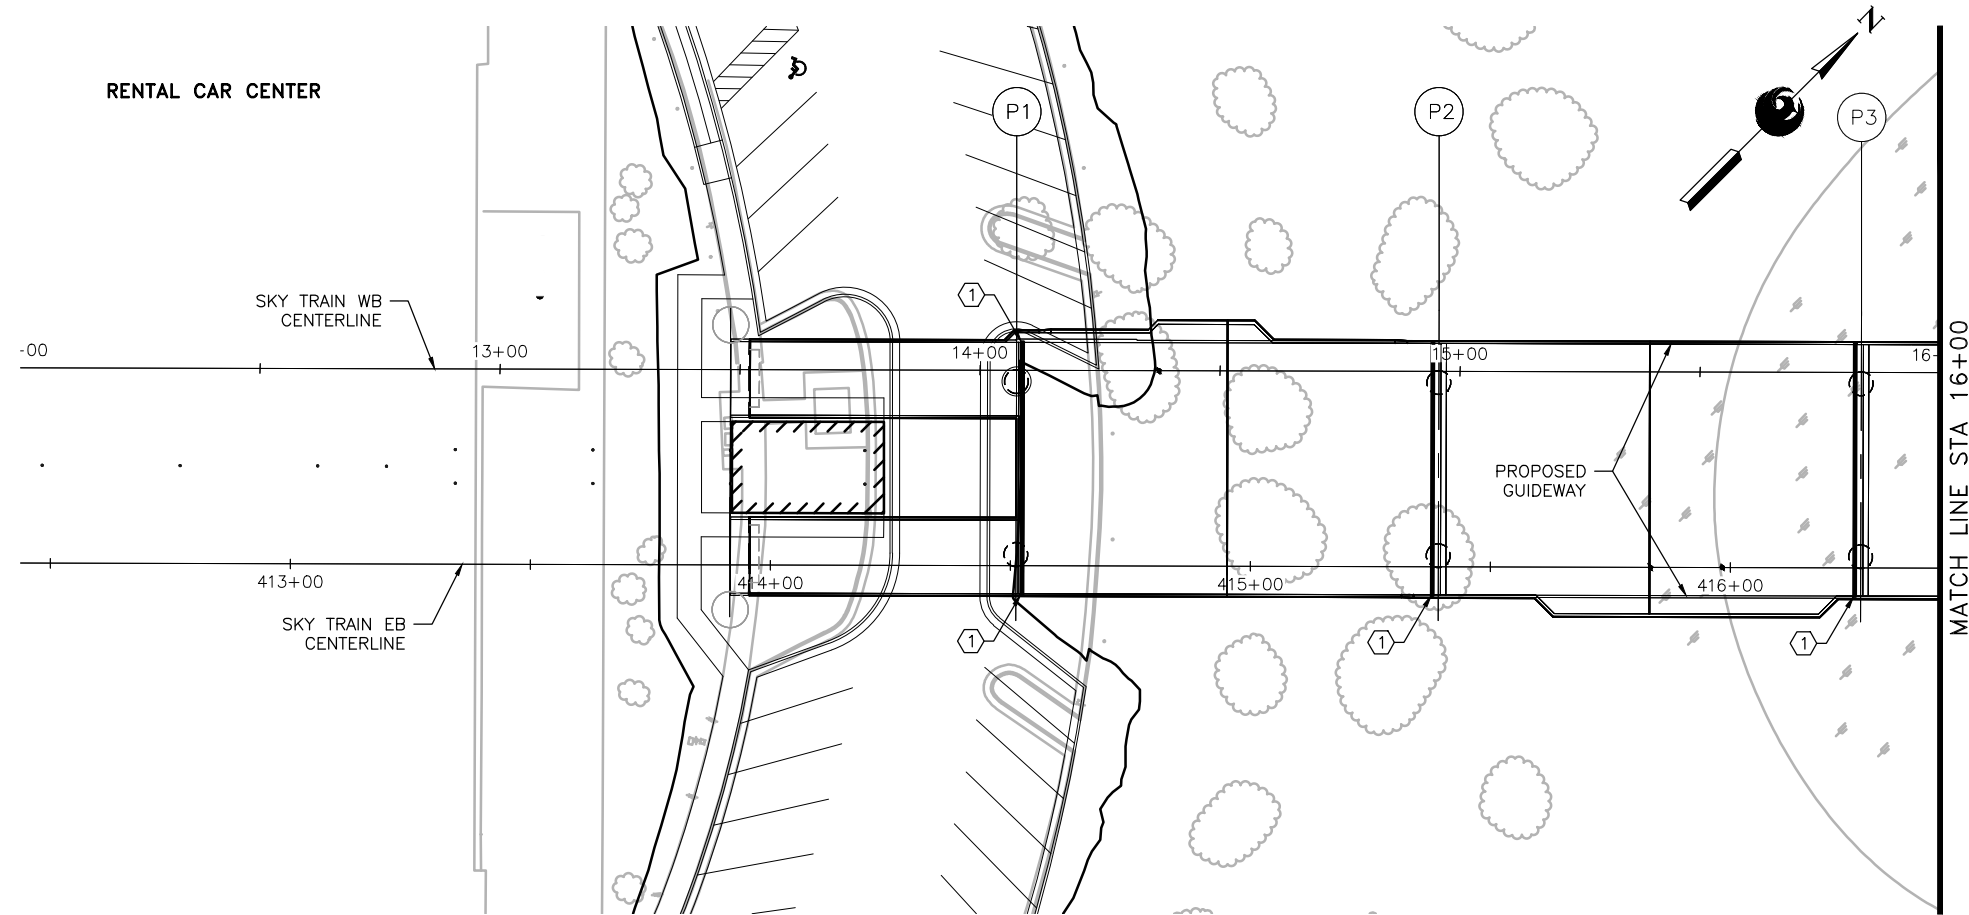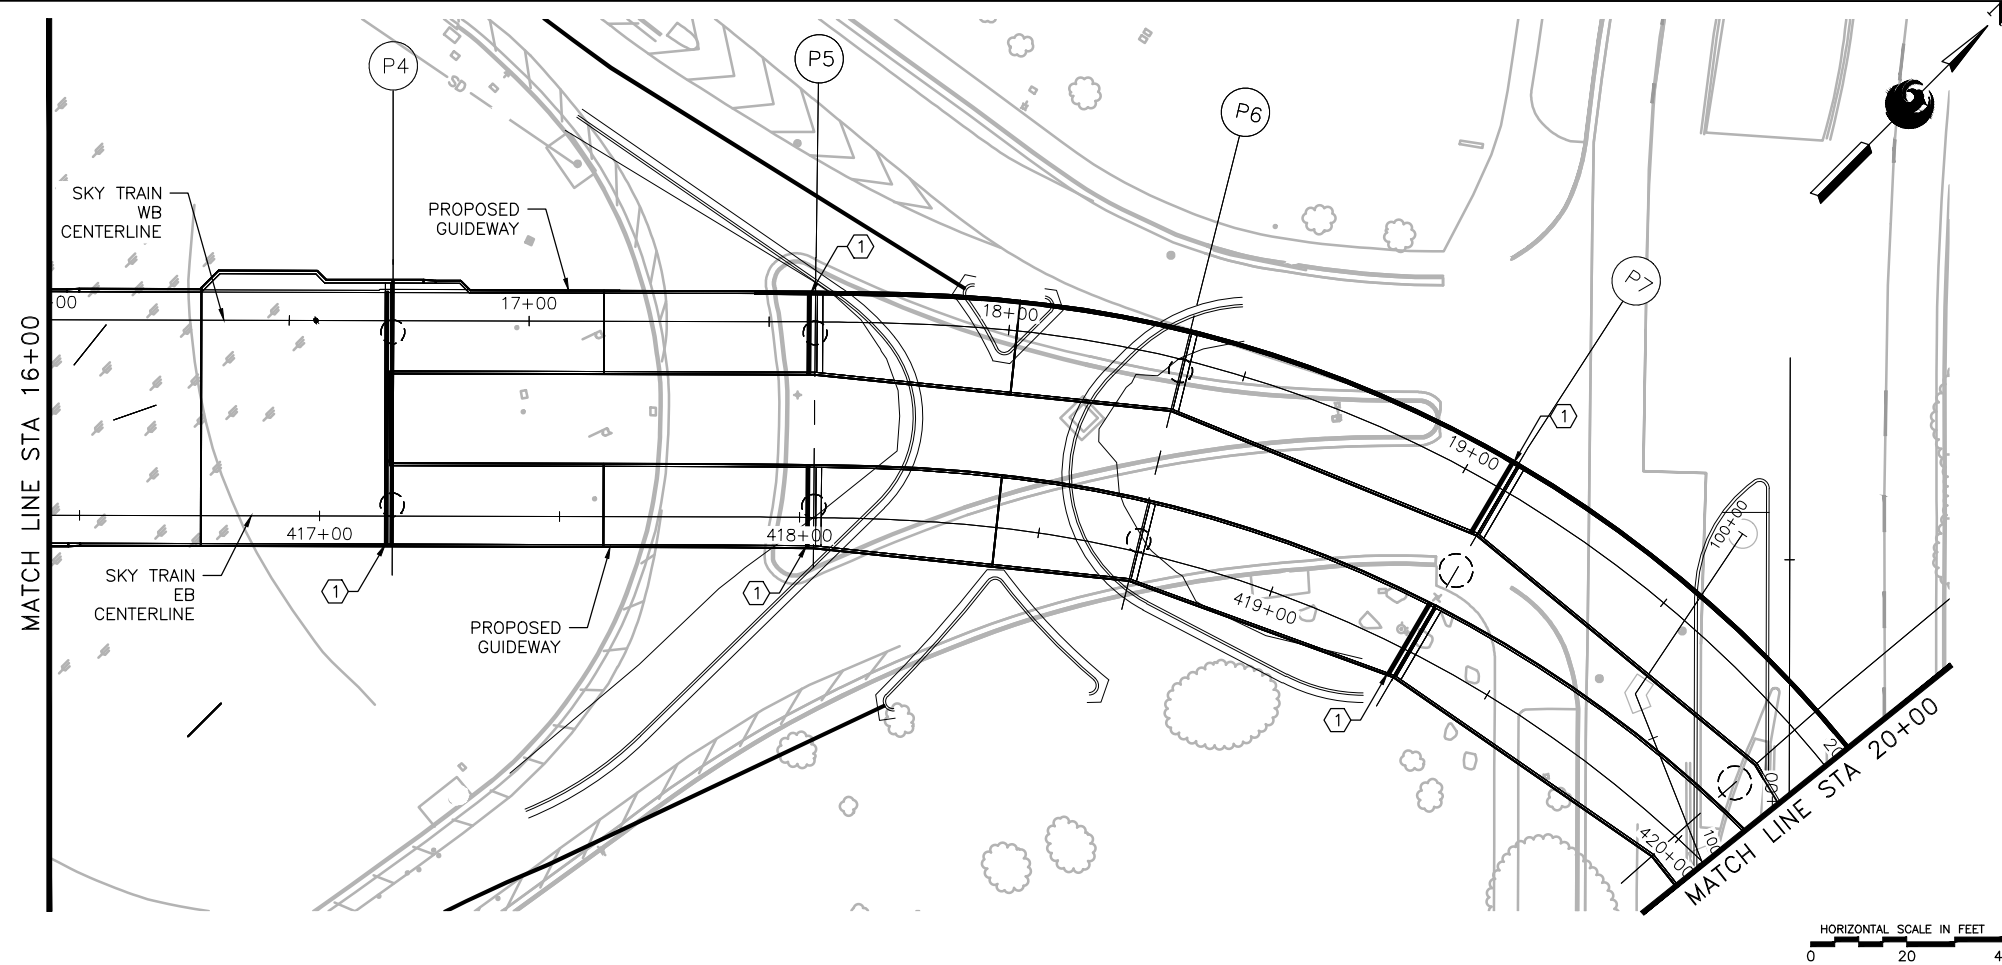

LEGEND


-
- Legend:
- PROPOSED TRENCH DRAIN
 - PROPOSED COLUMN
 - P1 PIER DESIGNATION

GENERAL NOTES

1. SEE STRUCTURAL SHEETS FOR STRUCTURAL COMPONENTS OF TRENCH DRAINS.

CONSTRUCTION NOTES

- 1 INSTALL ZURN Z806 TRENCH
DRAIN AND ZURN P6-GG GRATE
PER DETAIL A, SHEET MSCV0910.

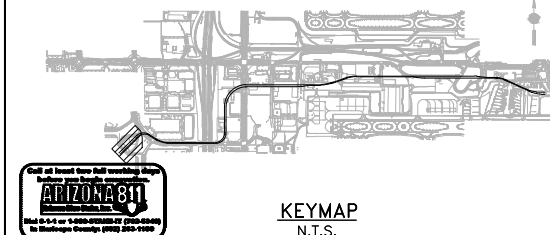

STAGE 2 – B04 DESIGN SUBMISSION

GUIDEWAY GUIDEWAY DRAINAGE PLAN TRENCH DRAIN PLAN

Package: Sheet Reference No:
B04- MSCV0901
V1 - 161 of 286

PER CITY OF PHOENIX ORDINANCE G-4396,
THESE PLANS ARE FOR OFFICIAL USE ONLY
AND MAY NOT BE SHARED WITH OTHERS
EXCEPT AS REQUIRED TO FULFILL THE
OBLIGATIONS OF YOUR CONTRACT WITH THE
CITY OF PHOENIX.

PHX DOT DVB
CITY OF PHOENIX AVIATION DEPARTMENT

**PHX SKY TRAIN
STAGE 2 DESIGN
500 S. 24TH STREET
PHOENIX, AZ 85034**

Expires 6/30/20


Design Sub-Consultant

Kimley»»Horn
Design, Inc. — Consultant

Design Consultant



Gannett Fleming
Design Consultant

 

1 ABUTMENT REINFORCEMENT
- SCALE: 1/2" = 1'-0"

1. DEV. LENGTH AND/OR LAP SPLICE LENGTH OF BARS SHALL BE AS PER BAR SPLICE TABLE ON GENERAL NOTES SHEET GWSG005.
2. FOR DIMENSIONS AND DETAILS NOT SHOWN, SEE ABUTMENT GEOMETRY PLANS.
3. ADJUST SPACING OF BOTTOM BARS TO AVOID COLUMN BARS.
4. FOR ADDITIONAL REINFORCING DETAILS, SEE SEET GWSG0612.



Design Consultant


Gannett Fleming

PER CITY OF PHOENIX ORDINANCE G-4396,
THESE PLANS ARE FOR OFFICIAL USE ONLY
AND MAY NOT BE SHARED WITH OTHERS
EXCEPT AS REQUIRED TO FULFILL THE
OBLIGATIONS OF YOUR CONTRACT WITH THE
CITY OF PHOENIX.

PHX DVT BYR
CITY OF PHOENIX AVIATION DEPARTMENT

**PHX SKY TRAIN
STAGE 2 DESIGN
500 S. 24TH STREET
PHOENIX, AZ 85034**

Designed by: MH/MM

Drawn by: JRR

Checked by: SWS

Date: 04/13/2018

Dwg scale: As Shown


CIP No.: AV10000011

STAGE 2 - B03 DESIGN SUBMISSION

GUIDEWAY ELEVATED ALIGNMENT ABUTMENT 1, 3 & 4 REINFORCEMENT DETAILS 1

Package:	Sheet Reference No:
----------	---------------------

B03 - GWSG0610
V1 - 043 of 339

 

- STAGE 2 – B03 DESIGN SUBMISSION

GUIDEWAY ELEVATED ALIGNMENT ABUTMENT 1, 2, 3 & 4 REINFORCEMENT DETAILS 2

B03- GWSG0612
V1 - 045 of 339

PER CITY OF PHOENIX ORDINANCE G-4396,
THESE PLANS ARE FOR OFFICIAL USE ONLY
AND MAY NOT BE SHARED WITH OTHERS
EXCEPT AS REQUIRED TO FULFILL THE
OBLIGATIONS OF YOUR CONTRACT WITH THE
CITY OF PHOENIX.

PHX DVT GVR
CITY OF PHOENIX AVIATION DEPARTMENT

**PHX SKY TRAIN
STAGE 2 DESIGN
500 S. 24TH STREET
PHOENIX, AZ 85034**


Designed by: MH/MM
Drawn by: BAM
Checked by: SWS
Date: 04/13/2018
Dwg scale: As Shown
CEIP No.: AV10000011
KIVA No.: 07-5204

Design Sub-Consultant


Design Consultant



Gannett Fleming

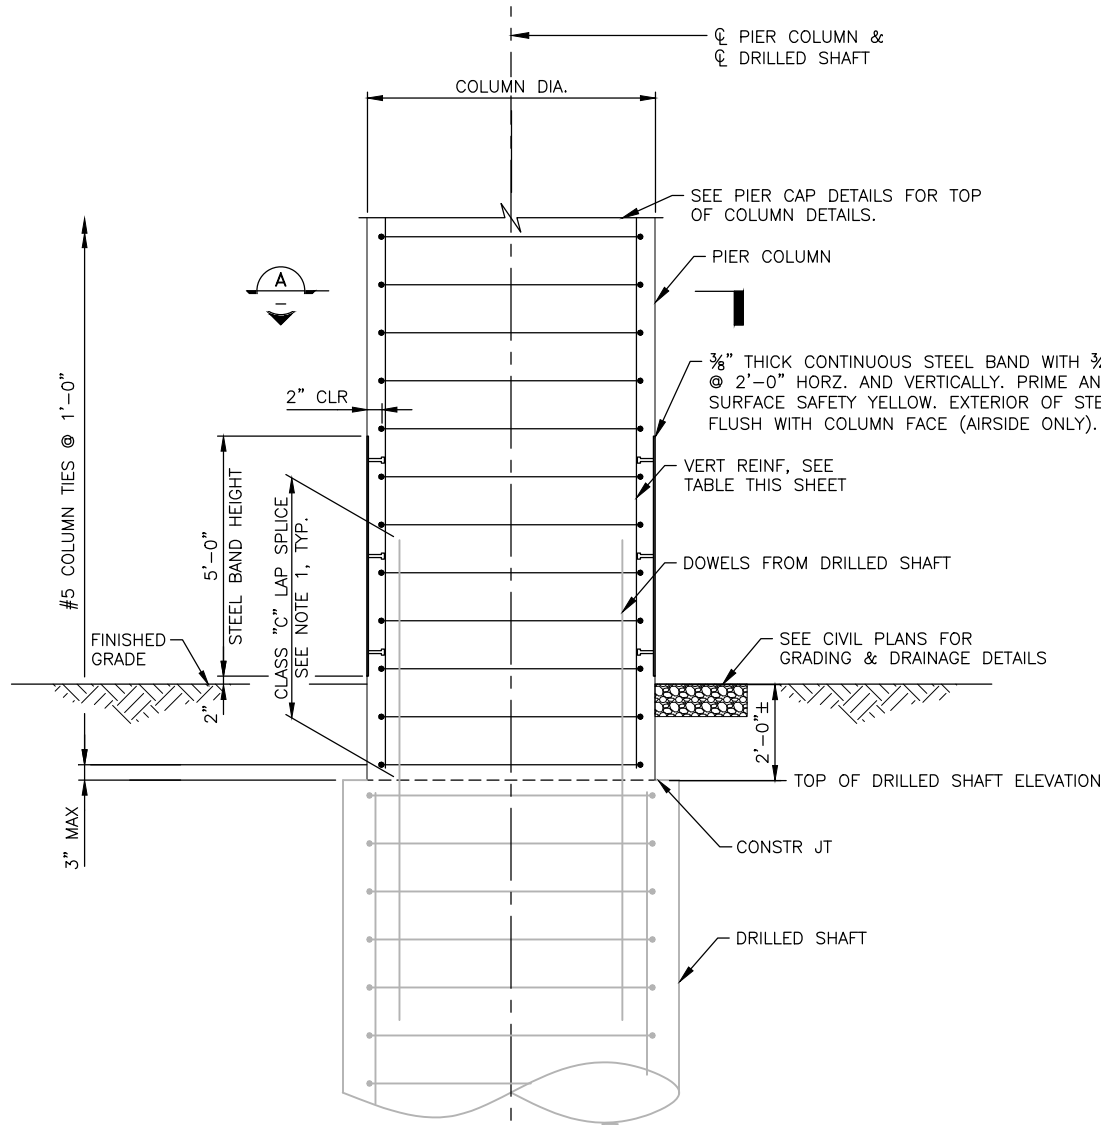


1 COLUMN REINFORCEMENT- UNEQUAL DIAMETERS
SCALE: 1/2" = 1'-0"

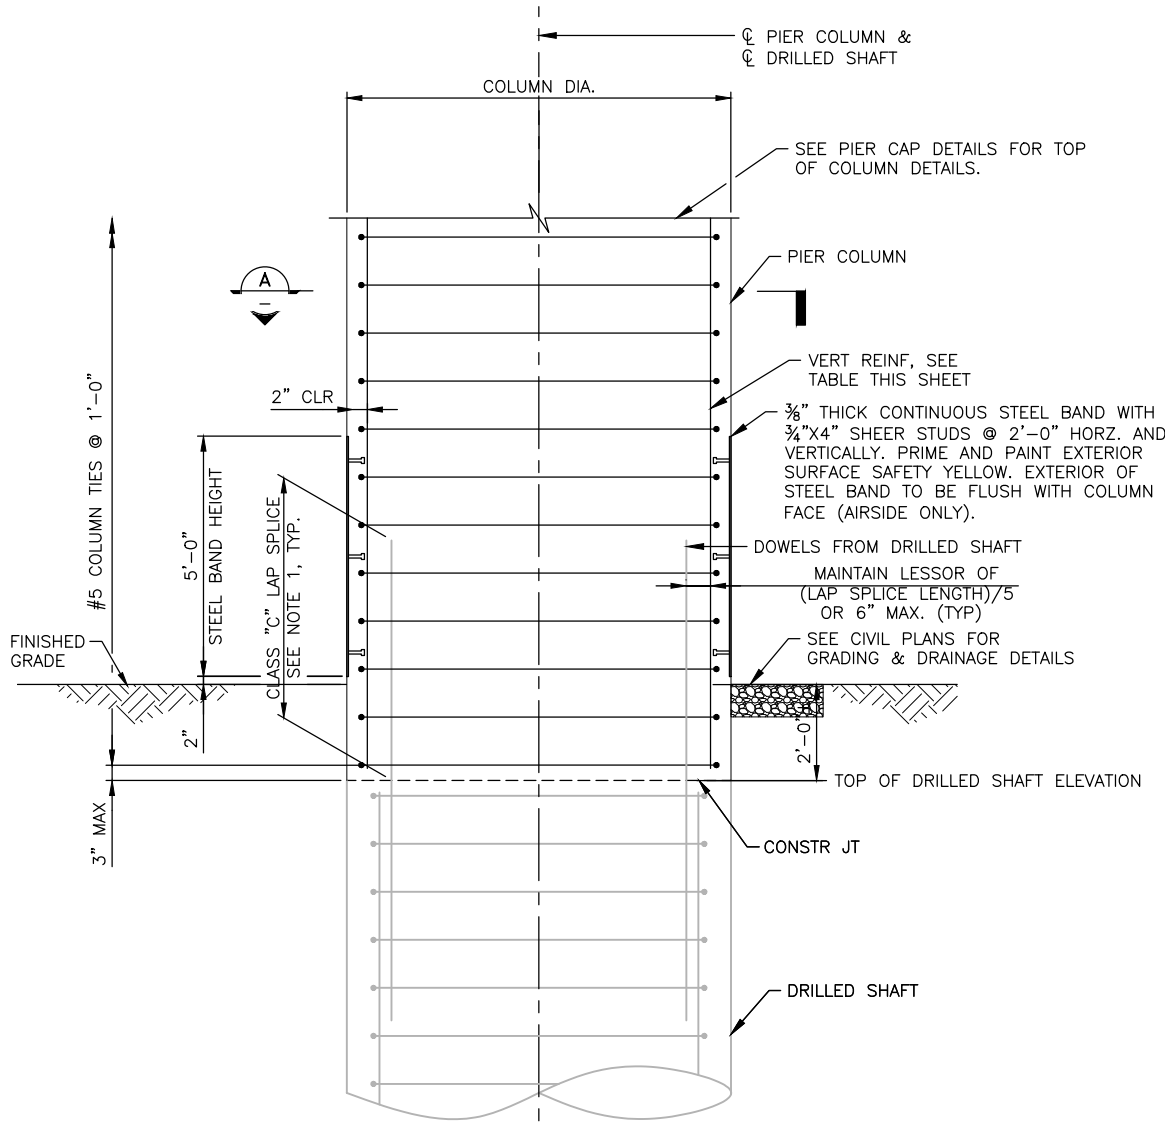

2 COLUMN REINFORCEMENT- EQUAL DIAMETERS
SCALE: 1/2" = 1'-0"

SUBSTRUCTURE REINFORCING TABLE		
PIER NUMBER	COLUMN DIA. (IN)	COLUMN VERTICAL REBAR
1-6, 24-38, 74, 75	60	20-#11
7	84	56-#11
8	84	48-#11
9, 68-72	84	42-#11
10	84	36-#11
11, 12 14-21, 40-44	72	27-#11
13, 39	72	36-#11
22	60	24-#11
23	60	32-#11
45, 46, 49-58, 60-62, 64, 65	84	36-#11
47, 48, 59, 63, 66, 67,73	96	48-#11

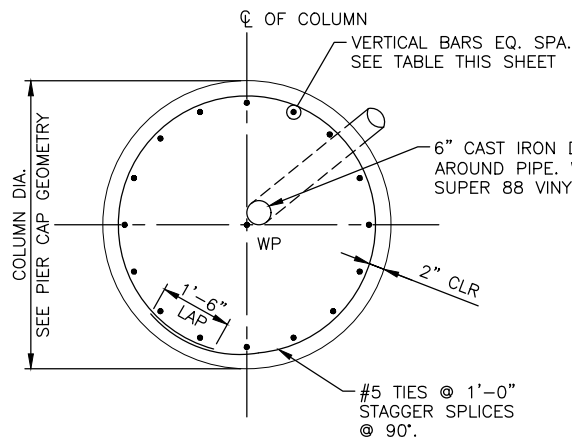

A TYPICAL COLUMN SECTION
SCALE: 1/2" = 1'-0"

NOTES:

- CLASS C LAP SPLICE LENGTH SHALL BE PER BAR SPLICE TABLE ON SHEET GWSG0005. ALTERNATELY, CLASS B LAP SPLICE MAY BE USED IF ALTERNATE BARS ARE STAGGERED BY FULL LAP SPLICE LENGTH.
- DIAMETER OF REINFORCED CONCRETE DRILLED SHAFTS AND COLUMNS SHALL BE AS SHOWN ON FOUNDATION PLANS, "FOUNDATION AND SUBSTRUCTURE SCHEDULE".
- PROVIDE 6"Ø DRAIN PIPES AS INDICATED ON PIER CAP GEOMETRY SHEETS. SEE CIVIL PLANS FOR TRENCH DRAIN AND DRAIN PIPE OUTFALL DETAILS. CONTRACTOR SHALL COORDINATE LOCATION OF DRAIN PIPE INSIDE THE COLUMN TO ACCEPT DRAIN PIPES FROM SUPERSTRUCTURE. VERTICAL PORTION OF DRAIN PIPE IN COLUMN SHALL BE 6" MIN CLEAR OF COLUMN LONGITUDINAL REINFORCEMENT.



Design Sub-Consultant

Design Consultant



CITY OF PHOENIX AVIATION DEPARTMENT


**PHX SKY TRAIN
STAGE 2 DESIGN
500 S. 24TH STREET
PHOENIX, AZ 85034**

Designed by: MH/MM	BAM	Checked by: SWS	Date: 04/13/2018	Dwg scale: 1/2" = 1'-0"	CIP No.: AV10000011	KVA No.: 07-5204
--------------------	-----	-----------------	------------------	-------------------------	---------------------	------------------

STAGE 2 - B03 DESIGN SUBMISSION

**GUIDEWAY
ELEVATED ALIGNMENT
COLUMN DETAILS**

Package: Sheet Reference No:
B03-GWSG0801
V1 - 046 of 339

 

-
- Figure 10-10 shows a step function graph. The x-axis is labeled with 0, 2', and 4. The y-axis is labeled with 0, 1', and 2'. The function is defined by horizontal segments at y=0 and y=1'. The segments at y=1' are on the intervals [0, 1], [1, 2], and [3, 4]. The segments at y=0 are on the intervals [1, 2] and [2, 3]. The function is not defined on the interval [2, 3] at y=1' and [3, 4] at y=0. The label $\frac{3}{8}'' = 1' - 0''$ is placed above the first segment at y=1'.



Design Consultant


Gannett Fleming

PER CITY OF PHOENIX ORDINANCE G-4396,
THESE PLANS ARE FOR OFFICIAL USE ONLY
AND MAY NOT BE SHARED WITH OTHERS
EXCEPT AS REQUIRED TO FULFILL THE
OBLIGATIONS OF YOUR CONTRACT WITH THE
CITY OF PHOENIX.

[illegible]

DEPARTMENT

**PHX SKY TRAIN
STAGE 2 DESIGN
500 S. 24TH STREET
PHOENIX, AZ 85034**

Designed by: MH/MM

Drawn by: BAM

Checked by: SWS

Date: 04/13/2018

Dwg scale: $\frac{3}{8}'' = 1' - 0''$

CIP No.: AV10000011

KIVA No.: 07-5204


STAGE 2 – B03 DESIGN SUBMISSION

**GUIDEWAY
ELEVATED ALIGNMENT
PIER CAP GEOMETRY
PLAN AND ELEVATION
PIER 1**

Package:	Sheet Reference No:
----------	---------------------

B03- GWSG0802

V1 - 047 of 339

 

-
- Diagram showing a staircase with 4 steps. The total height is $\frac{3}{8}" = 1' - 0"$. The steps are numbered 0, 2, and 4.



Design Consultant


Gannett Fleming

PER CITY OF PHOENIX ORDINANCE G-4396,
THESE PLANS ARE FOR OFFICIAL USE ONLY
AND MAY NOT BE SHARED WITH OTHERS
EXCEPT AS REQUIRED TO FULFILL THE
OBLIGATIONS OF YOUR CONTRACT WITH THE
CITY OF PHOENIX.

04/13/18

02/02/18

DATE _____

ISSUED FOR CONSTRUCTION

SUBMITTED FOR REVIEW

REVISIONS / SUBMISSIONS

1

1

No.

PHX DVT GVR
CITY OF PHOENIX AVIATION DEPARTMENT

**PHX SKY TRAIN
STAGE 2 DESIGN
5500 S. 24TH STREET
PHOENIX, AZ 85034**

Designed by: MH/MM

Drawn by: BAM

Checked by: SWS

Date: 04/13/2018

Dwg scale: $\frac{3}{8}'' = 1' - 0''$

CIP No.: AV10000011


KIVA No.: 07-5204

STAGE 2 – B03 DESIGN SUBMISSION


GUIDEWAY ELEVATED ALIGNMENT PIER CAP GEOMETRY PLAN AND ELEVATION PIER 2

Package:	Sheet Reference No:
----------	---------------------

B03 - GWSG0803
V1 - 048 of 339

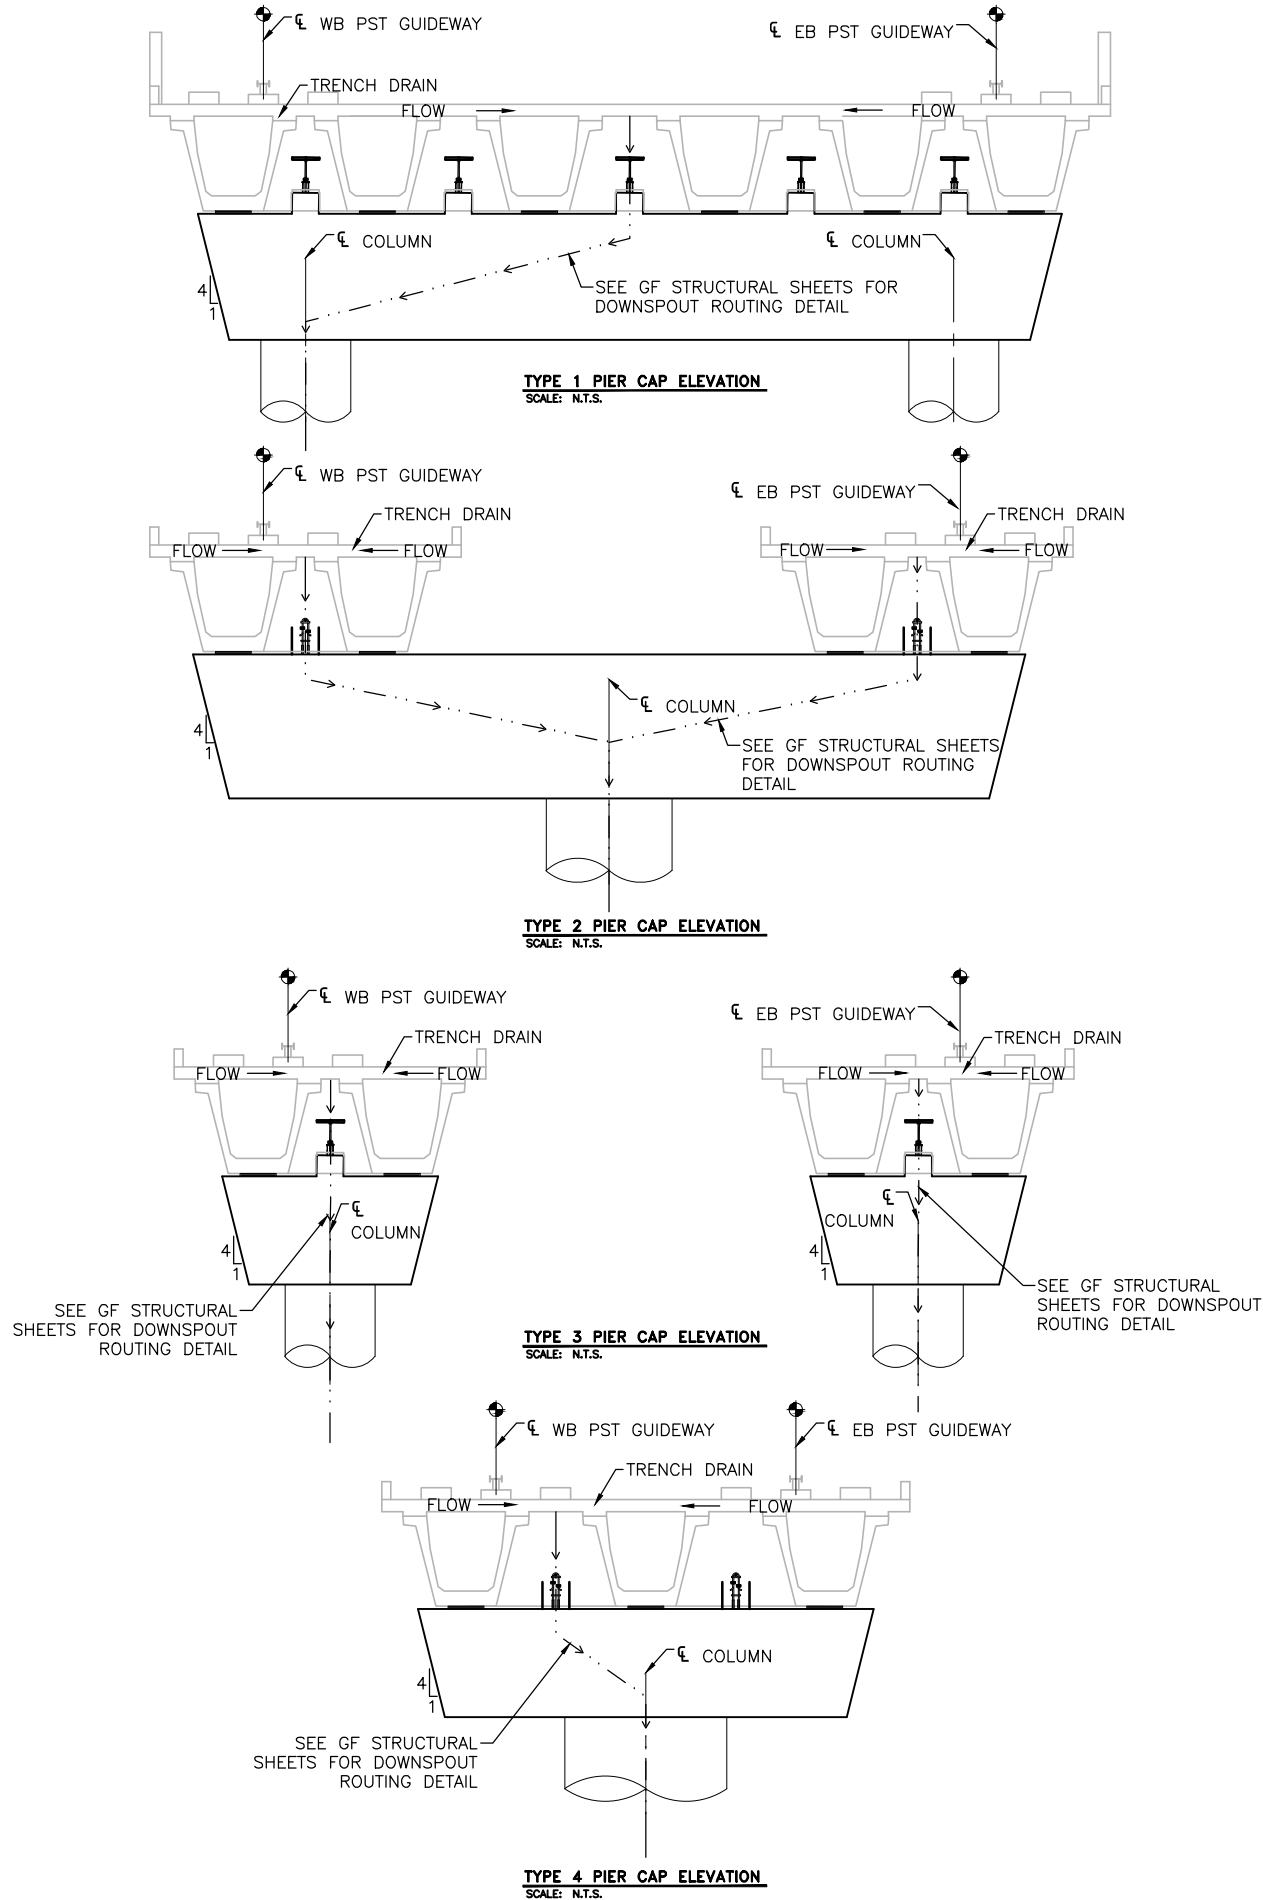

PIER #	COLUMN STATION	DETAIL ID	ELEV A	ELEV B	DEGREES FROM NORTH ARROW	GUIDEWAY SECTION TYPE
P1	WB 14+07.47	A	1109.8	1108.8	0	1
P2	WB 14+95.46	A	1113.8	1112.8	315	1
P3	WB 15+83.46	A	1108.9	1107.9	135	1
P4	WB 16+71.46	A	1104.3	1103.3	270	1
P5	WB 17+59.45	A	1104.0	1103.0	270	3
P5	EB 418+02.97	A	1102.5	1101.5	270	3
P7	WB 19+08.95	A	1098.9	1097.9	135	2
P9	WB 20+78.49	C	1094.8	1080.0	90	4
P15	WB 25+60.85	C	1094.3	1089.5	210	4
P19	WB 29+12.80	C	1094.1	1093.7	270	4
A2	WB 49+86.70	A	1100.8	1099.8	45	4
A2	EB 450+25.56	A	1102.3	1101.3	45	4
P24	WB 52+04.77	A	1100.6	1099.6	135	3
P24	EB 452+27.76	A	1100.3	1099.3	135	3
P27	WB 54+35.09	A	1100.6	1099.6	270	3
P27	EB 454+36.52	A	1100.4	1099.4	270	3
P30	WB 57+03.99	A	1102.1	1101.1	0	3
P30	EB 456+91.96	A	1102.8	1101.8	180	3
P31	WB 58+02.66	C	1104.1	1094.0	0	3
P31	EB 457+90.63	C	1103.8	1096.0	180	3
P34	EB 465+65.40	C	1104.3	1099.3	180	1
P35	EB 466+40.27	C	1103.9	1099.7	180	1
P36	EB 467+12.81	A	1105.6	1104.6	180	1
P37	WB 67+96.49	A	1105.8	1104.8	0	3
P37	EB 467+97.03	A	1105.7	1104.7	180	3
P38	WB 68+93.49	A	1106.0	1105.0	0	3
P38	EB 468+81.63	A	1106.0	1105.0	180	3
P39	WB 69+81.17	A	1106.8	1105.8	180	4
P40	WB 70+66.17	A	1105.5	1104.5	180	4
P44	WB 88+10.00	A	1110.1	1109.1	0	4
P47	WB 93+84.82	A	1112.3	1111.3	315	4
P48	WB 94+84.82	A	1111.2	1110.2	225	4
P49	WB 95+85.26	A	1112.6	1111.6	180	3
P49	EB 495+76.45	A	1112.6	1111.6	180	3
P50	WB 96+84.90	A	1113.2	1112.2	180	1
P51	WB 97+73.67	A	1113.4	1112.4	180	1
P52	EB 498+54.65	A	1113.1	1112.1	180	1
P53	EB 499+42.00	A	1113.4	1112.4	180	1
P54	EB 506+02.90	A	1115.5	1114.5	180	1
P55	WB 107+07.17	A	1115.7	1114.7	315	1
P56	EB 507+86.96	A	1116.2	1115.2	180	1
P57	EB 508+79.01	A	1115.7	1114.7	135	1
P58	WB 109+87.65	A	1115.5	1114.5	135	3
P58	EB 509+79.73	A	1115.6	1114.6	135	3
P61	WB 113+02.21	A	1117.3	1116.3	135	4
P64	WB 115+87.51	A	1115.7	1114.7	45	4
P66	WB 117+73.71	A	1116.4	1115.4	210	4
P72	WB 124+35.70	A	1118.6	1117.6	30	4
P75	WB 126+89.92	A	1119.4	1118.4	0	3
P75	EB 527+86.68	A	1119.1	1118.1	0	3

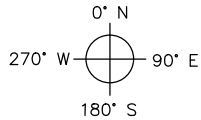

PER CITY OF PHOENIX ORDINANCE G-4396,
THESE PLANS ARE FOR OFFICIAL USE ONLY
AND MAY NOT BE SHARED WITH OTHERS
EXCEPT AS REQUIRED TO FULFILL THE
OBLIGATIONS OF YOUR CONTRACT WITH THE
CITY OF PHOENIX.

PHX DVI EYR
● CITY OF PHOENIX AVIATION DEPARTMENT

**PHX SKY TRAIN
STAGE 2 DESIGN
500 S. 24TH STREET
PHOENIX, AZ 85034**

Designed by:	JRT
Drawn by:	PAC
Checked by:	NCW
Date:	04/13/2018
Dwg scale:	N/A
ICIP No.:	AV100000111
KIVA No.:	07-5204

STAGE 2 – B03 DESIGN SUBMISSION

GUIDEWAY GUIDEWAY DRAINAGE PLAN TRENCH DRAIN DETAILS

Package: Sheet Reference No:
B03- MSCV1202
V1 - 139 of 339




Expires 6/30/20

Kimley»»Horn

Design Consultant





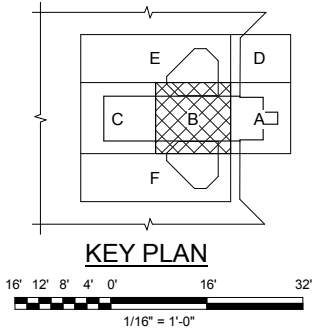

PHX DVT BYA
CITY OF PHOENIX AVIATION DEPARTMENT

PHX SKY TRAIN
STAGE 2 DESIGN
500 S 24TH STREET
PHOENIX, AZ 85034



RCC STATION STRUCTURAL FULL SECTIONS

B03 - RBSB0121
V1 - 231 of 339


[illegible]

PHX SKY TRAIN
STAGE 2 DESIGN
500 S 24TH STREET
PHOENIX, AZ 85034

Sheet Reference No:

Design Consultant



 

Design Consultant



Gannett Fleming

PER CITY OF PHOENIX ORDINANCE G-4396,
THESE PLANS ARE FOR OFFICIAL USE ONLY AND
MAY NOT BE SHARED WITH OTHERS EXCEPT AS
REQUIRED TO FULFILL THE OBLIGATION OF
YOUR CONTRACT WITH THE CITY OF PHOENIX

[illegible]

PHX SKY TRAIN
STAGE 2 DESIGN
500 S 24TH STREET
PHOENIX, AZ 85034

Designed by:	ACK
Drawn by:	MWK
Checked by:	SES
Date:	04/13/2018
Dwg scale:	As indicated
ICIP No.:	AV10000011
KIVA No.:	07-5204

STAGE 2 - B03 DESIGN SUBMISSION

**RCC STATION
STRUCTURAL
FULL SECTIONS**

Package:	Sheet Reference No.
----------	---------------------

B03 - RBSB0122
V1 - 232 of 339

EXPOSED REINFORCEMENT REPAIR PROCEDURES USE THIS DETAIL WITH LONG TERM EXPOSURE TO WATER/MOISTURE FOR ALL OTHER AREAS SEE DETAIL 2 THIS SHEET


1. REMOVE EXISTING CONCRETE (DIMPLE) AROUND REINFORCEMENT TO A DIAMETER OF 2.5 TIMES THE REBAR DIAMETER (1-1/2 -INCH DIAMETER MINIMUM) AND A MINIMUM DEPTH OF 1-INCH. DIMPLE SIDES SHALL BE NEAR PERPENDICULAR TO EXPOSED SURFACE FACE.
2. REMOVE/ TORCH CUT THE EXPOSED REINFORCING END TO THE BOTTOM OF DIMPLE.
3. ROUGHEN AND CLEAN DIMPLE SURFACE TO A MINIMUM SURFACE PROFILE OF +/- 1/16 INCH.
4. COAT END OF EXPOSED REINFORCEMENT WITH SIKA ARMATEC 110 EPOCEM. SIKA ARMATEC REQUIRES TWO COATS WITH A DRYING PERIOD IN-BETWEEN COATS. SEE PRODUCT LITERATURE FOR ADDITIONAL INFORMATION.
5. AFTER SECOND COAT OF SIKA ARMATEC HAS DRIED, FILL DIMPLE USING A REPAIR MORTAR SUCH AS SIKATOP 122 PLUS.

SURFACE PROTECTION PROCEDURES:

6. SEE OVERALL SECTION FOR EXTENT OF COATING. CONCRETE SURFACES SHALL BE CLEAN AND FREE FROM ANY DUST, LAITANCE, GREASE, AND ALL BOND-INHIBITING MATERIALS.
7. APPLY TWO COATS OF SIKAGARD 62 TO THE SURFACE OF THE CONCRETE. SEE PRODUCT LITERATURE FOR ADDITIONAL INFORMATION.

NOTE:

REFERENCE PRODUCT LITERATURE FOR SURFACE PREPARATIONS, MIXING PROCEDURE, POT LIFE, APPLICATION PROCEDURES, AND ANY ADDITIONAL INFORMATION. ANY PRODUCT SUBSTITUTIONS SHALL BE SUBMITTED TO THE ENGINEER FOR APPROVAL. PRODUCTS SHALL BE APPROVED FOR CONTACT WITH POTABLE WATER.

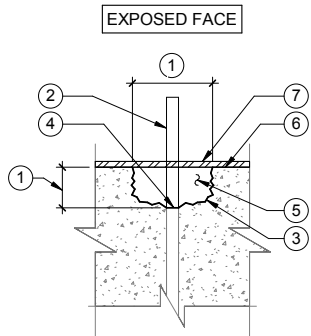


DIMPLE SECTION
SEE EXPOSED REINFORCEMENT
REPAIR PROCEDURES FOR KEYNOTES

EXPOSED REINFORCEMENT REPAIR PROCEDURES

1. CUT REINFORCING TO FACE OF CONCRETE.
2. GRIND SMOOTH CONCRETE FACE - REMOVE ALL REINFORCING SLAG.
3. APPLY TWO COATS OF SIKAGARD 62 WITH DRY TIME BETWEEN COATS. EXTEND SIKAGARD 62 6" BEYOND REINFORCING.

NOTE:


REFERENCE PRODUCT LITERATURE FOR SURFACE PREPARATIONS, MIXING PROCEDURE, POT LIFE, APPLICATION PROCEDURES, AND ANY ADDITIONAL INFORMATION. ANY PRODUCT SUBSTITUTIONS SHALL BE SUBMITTED TO THE ENGINEER FOR APPROVAL. PRODUCTS SHALL BE APPROVED FOR CONTACT WITH POTABLE WATER.

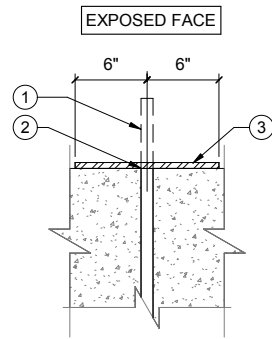

SEE EXPOSED REINFORCEMENT
REPAIR PROCEDURES FOR KEYNOTES

EXPOSED REINF REPAIR PROCEDURE DETAIL FOR REINF EXPOSED TO SOIL/WATER

RBSB0132 SCALE: N.T.S.

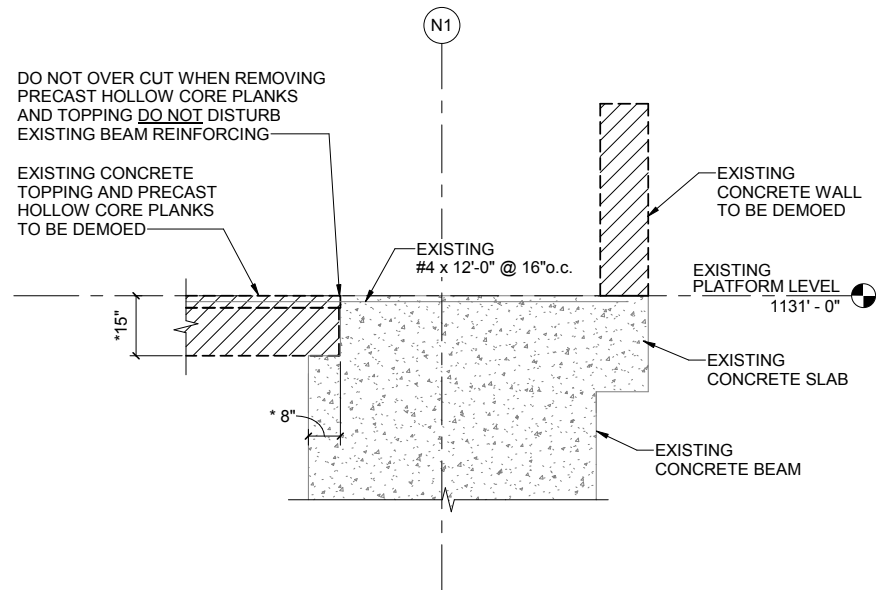

NOTE:
CONTRACTOR TO VERIFY EXISTING DIMENSIONS


ALL CONNECTIONS TO BE FIELD VERIFIED

EXISTING PRECAST HOLLOW CORE PLANKS END CONNECTION

RBSB0132 SCALE: 1/2" = 1'-0"

EXPOSED REINF REPAIR PROCEDURE DETAIL

RBSB0132 SCALE: N.T.S.

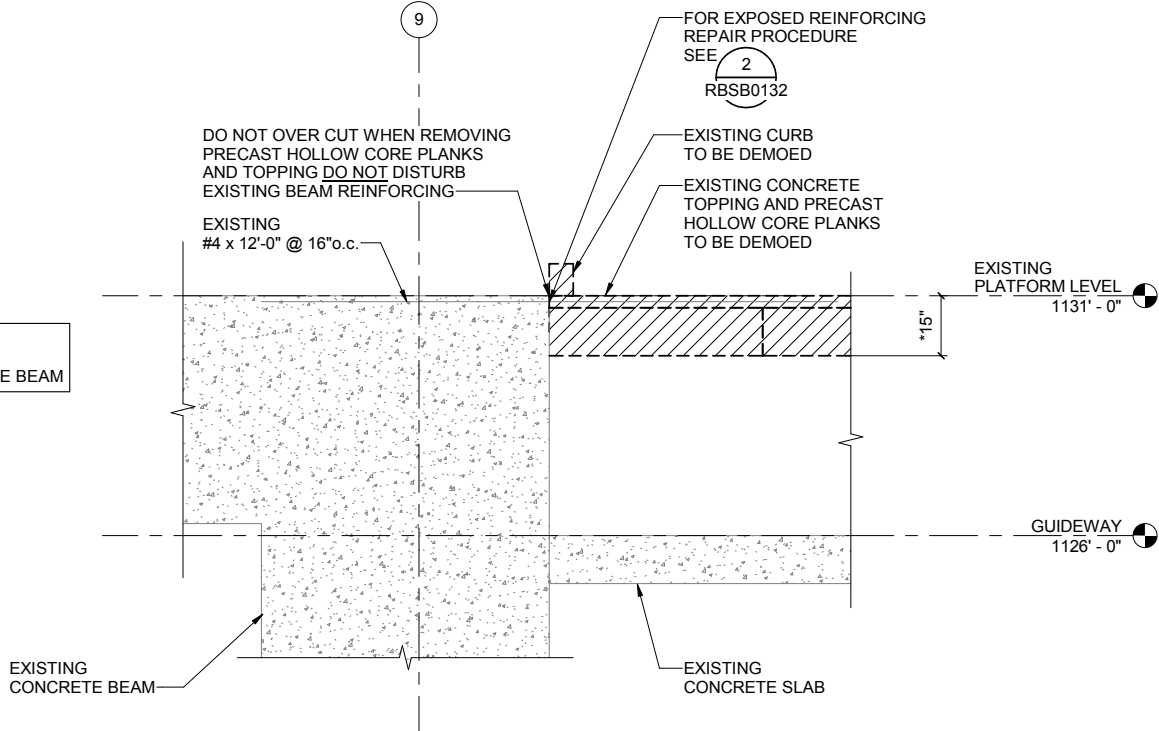


NOTE:
CONTRACTOR TO VERIFY EXISTING DIMENSIONS

ALL CONNECTIONS TO BE FIELD VERIFIED

EXISTING PRECAST HOLLOW CORE PLANKS END CONNECTION

RBSB0132 SCALE: 1/2" = 1'-0"

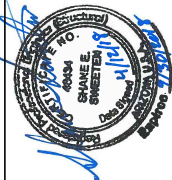

Design Sub-Consultant

Design Consultant

Gannett Fleming

PER CITY OF PHOENIX ORDINANCE G-4396,
THESE PLANS ARE FOR OFFICIAL USE ONLY AND
MAY NOT BE SHARED WITH OTHERS EXCEPT AS
REQUIRED TO FULFILL THE OBLIGATION OF
YOUR CONTRACT WITH THE CITY OF PHOENIX

NO.	REVISIONS / SUBMISSIONS	DATE
04/13/18	ISSUED FOR CONSTRUCTION	
02/02/18	SUBMITTED FOR REVIEW	

PHX Sky Train
CITY OF PHOENIX AVIATION DEPARTMENT

**PHX SKY TRAIN
STAGE 2 DESIGN
500 S 24TH STREET
PHOENIX, AZ 85034**






Designed by:	ACK
Drawn by:	MMK
Checked by:	SES
Date:	04/13/2018
Dwg scale:	As indicated
CIP No.:	AV10000011
KIVA No.:	07-5204

STAGE 2 - B03 DESIGN SUBMISSION

**RCC STATION
STRUCTURAL
DEMO SECTIONS AND DETAILS**

Package: Sheet Reference No:

B03 - RBSB0132
V1 - 233 of 339

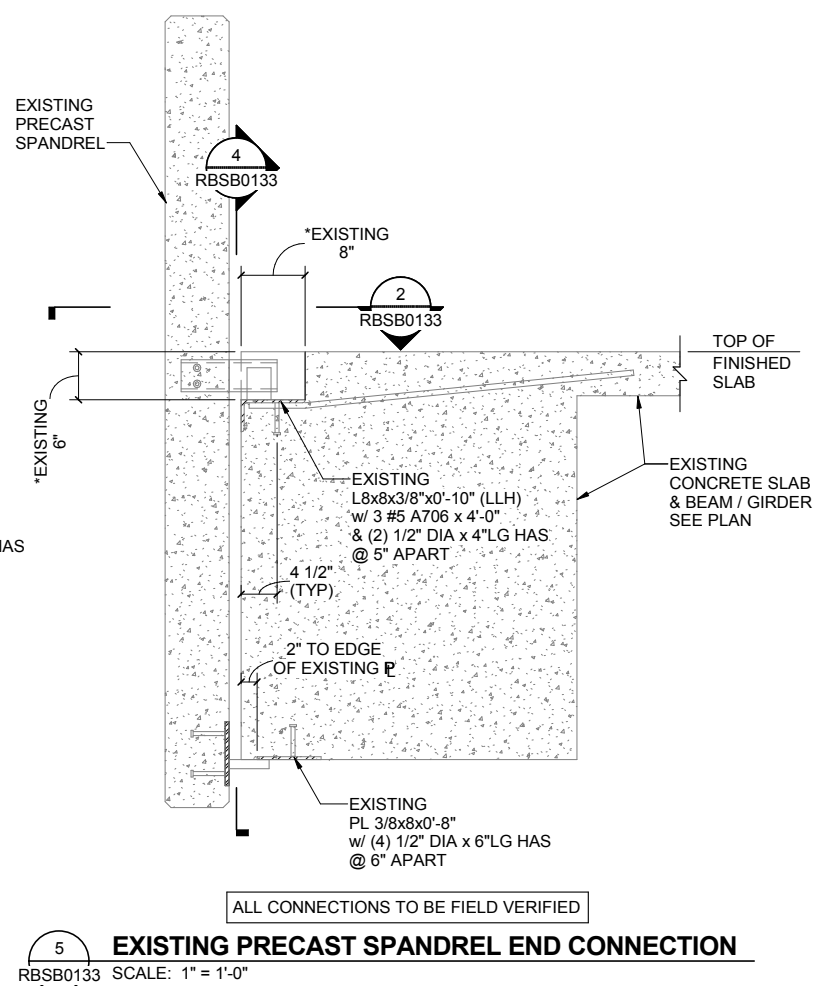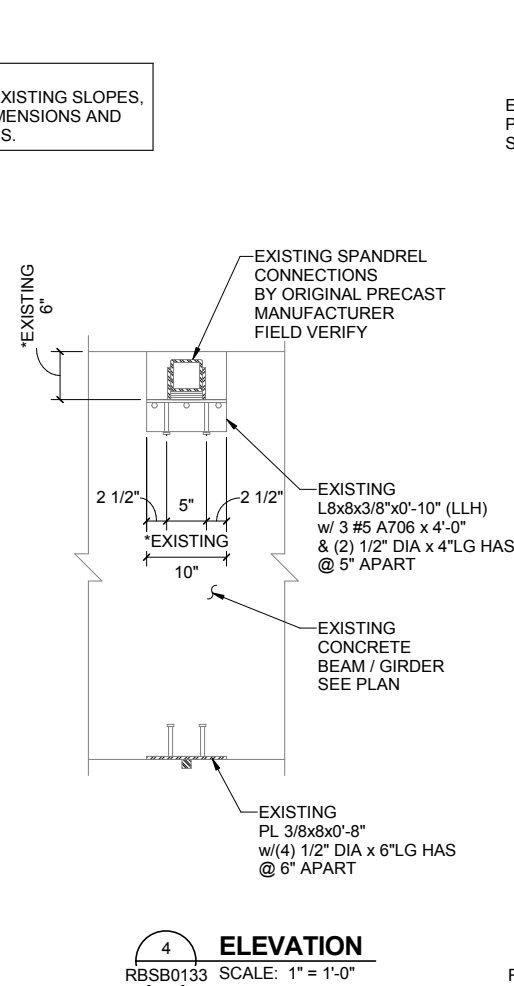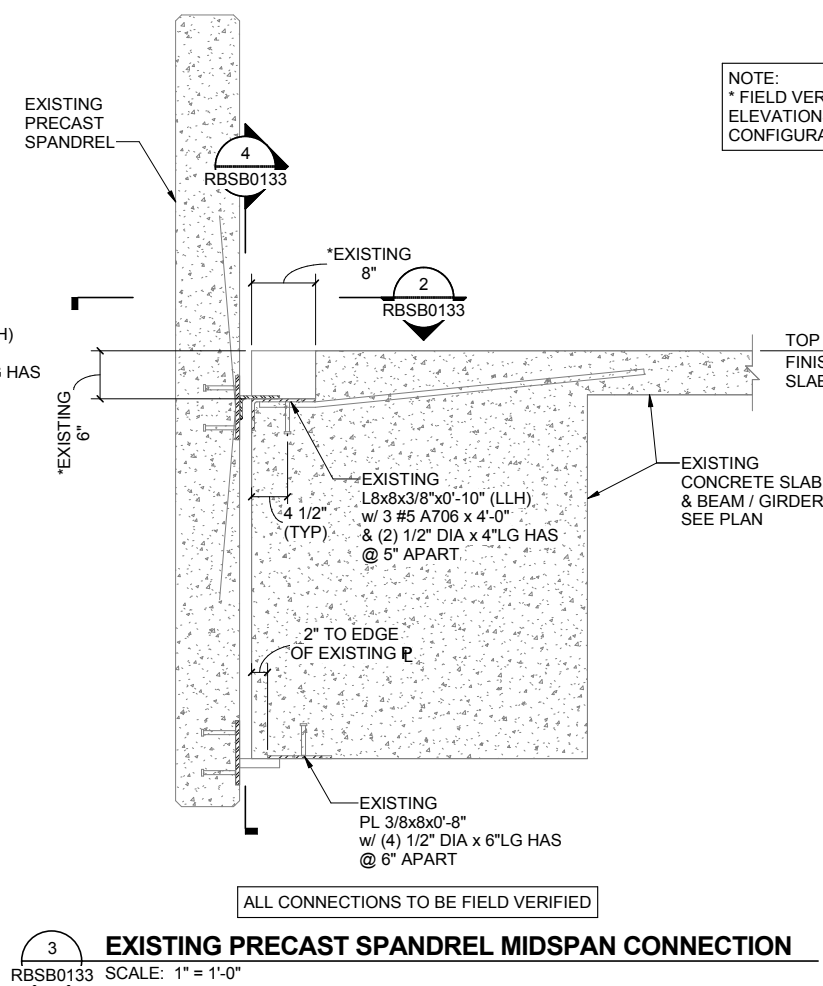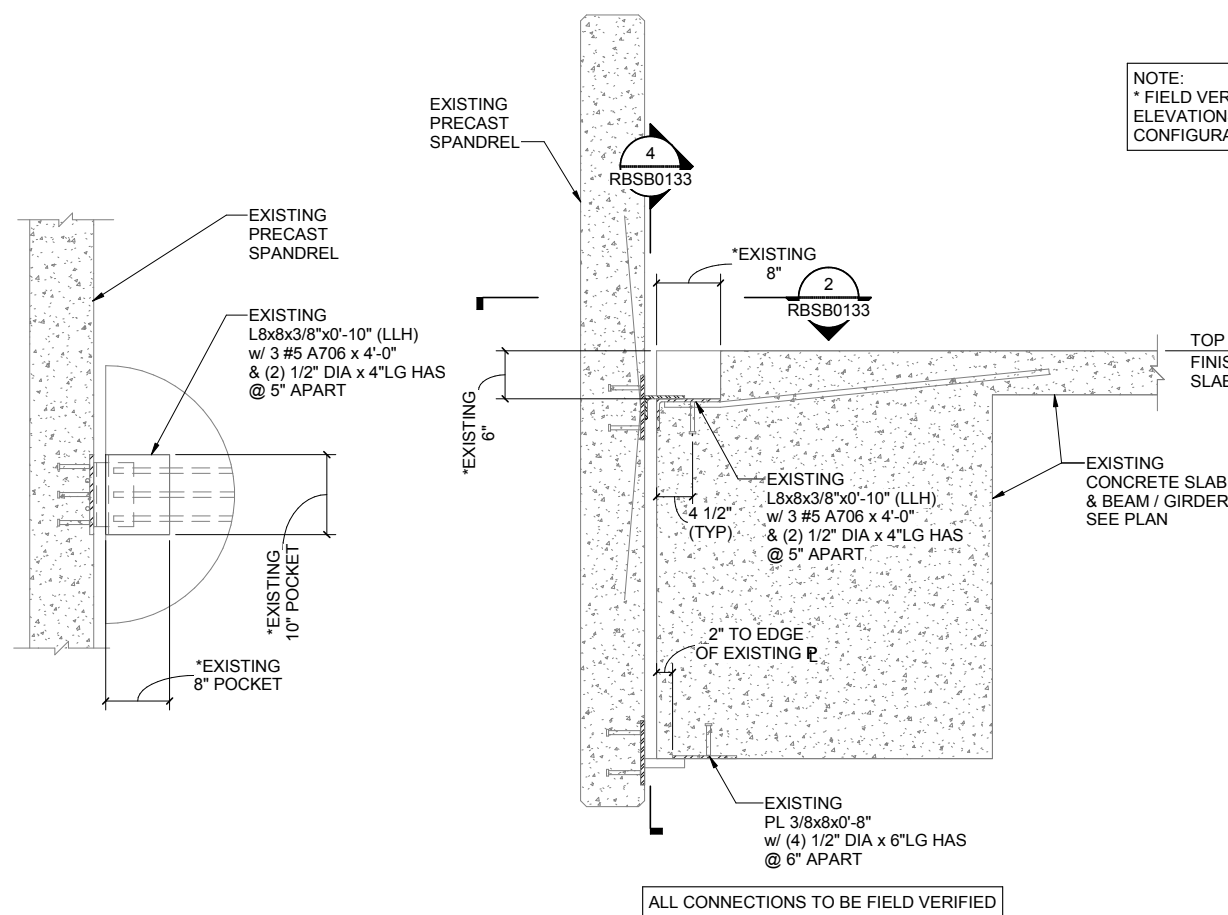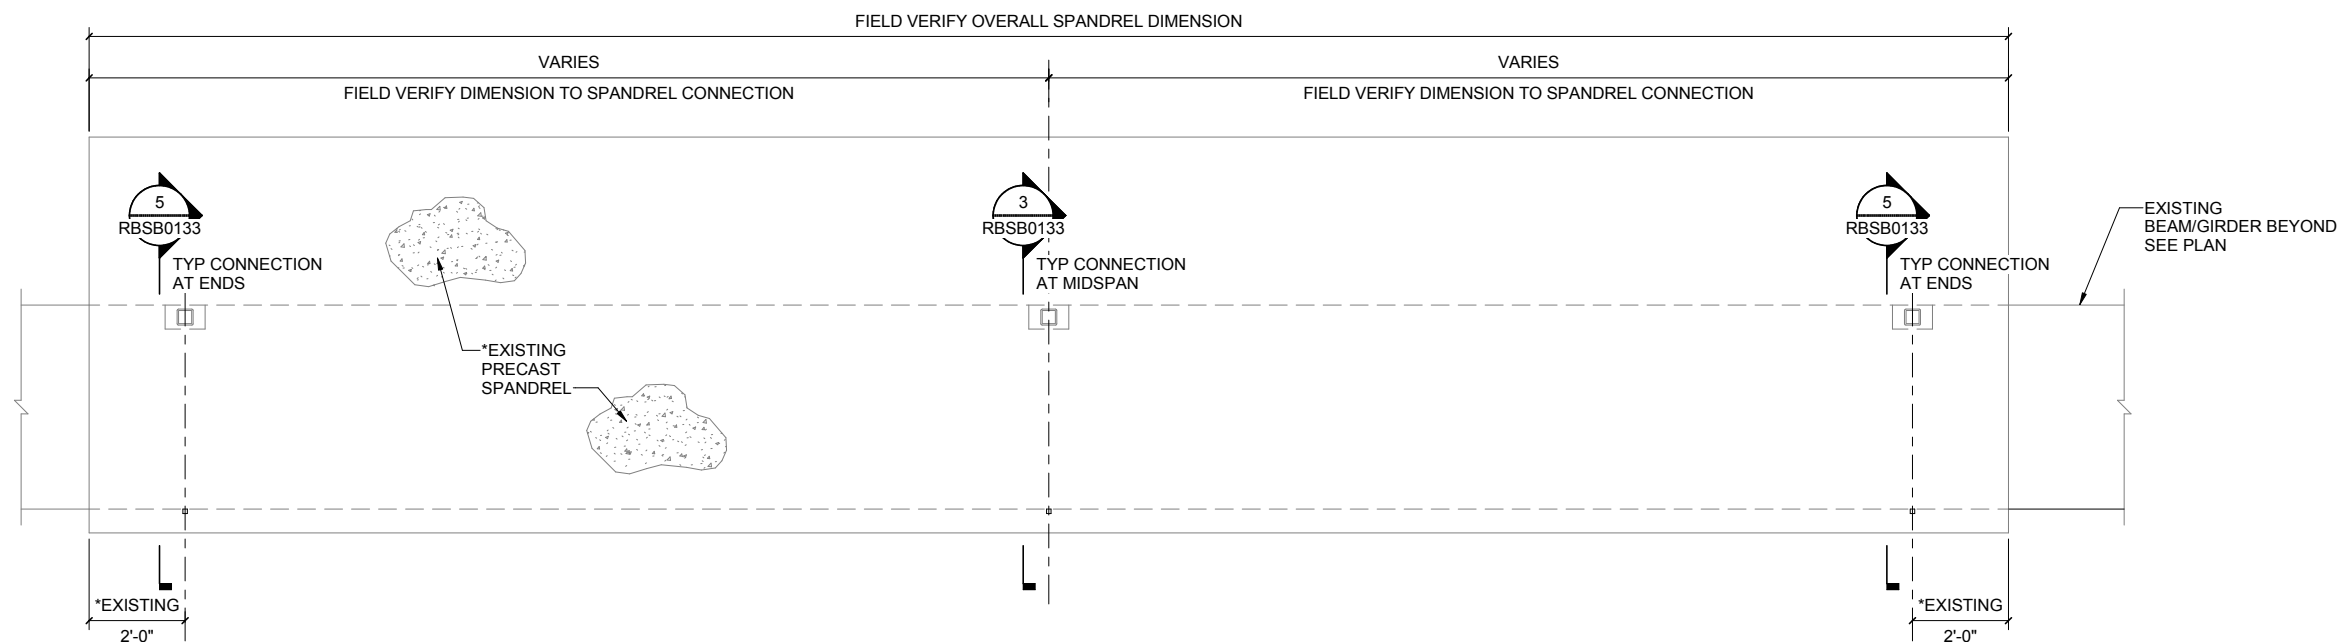

PER CITY OF PHOENIX ORDINANCE G-4396,
THESE PLANS ARE FOR OFFICIAL USE ONLY AND
MAY NOT BE SHARED WITH OTHERS EXCEPT AS
REQUIRED TO FULFILL THE OBLIGATION OF
YOUR CONTRACT WITH THE CITY OF PHOENIX

[illegible]

PHX DOT EYR
CITY OF PHOENIX AVIATION DEPARTMENT

PHX SKY TRAIN
STAGE 2 DESIGN
500 S 24TH STREET
PHOENIX, AZ 85034

Designed by:	ACK
Drawn by:	MWK
Checked by:	SES
Date:	04/13/2018
Dwg scale:	As indicated
IP No.:	AV10000011
KIVA No.:	07-5204

STAGE 2 - B03 DESIGN SUBMISSION

Package: **B03 - RBSB0133**
Sheet Reference No: **V1 - 234 of 339**

Project Number: 62421
Local File: AV1000011-S-2-RCSBXX01_R17_A360_detached.rvt
Central File: BIM 360/62421 - Phoenix Sky Train Project - Stage 2062421_FR01_S_central_R17_A360.rvt
4/4/11/2018 9:22:34 PM



GRAPHIC SCALE


(IN FEET)

NOTES:

1. EXISTING UTILITIES ARE SHOWN IN APPROXIMATE LOCATIONS ONLY. CONTRACTOR SHALL VERIFY EXACT LOCATIONS OF ALL UNDERGROUND UTILITIES PRIOR TO COMMENCING ANY WORK IN ANY AREA. FOR UTILITY REMOVAL AND RELOCATIONS, SEE UTILITY PLANS.
2. NORTHINGS AND EASTINGS WITHIN THIS PLAN SHEET ARE APPROXIMATE, SEE CONSTRUCTION PLANS FOR EXACT LIMITS OF NEW CONSTRUCTION.
3. SIDEWALK SHALL BE REMOVED TO THE NEAREST CONSTRUCTION JOINT.

LEGEND

-  REMOVE AND DISPOSE EXISTING PCC SIDEWALK PAVEMENT (FULL DEPTH) (VARIES)
-  REMOVE AND DISPOSE EXISTING AC PAVEMENT (FULL DEPTH) (VARIES)

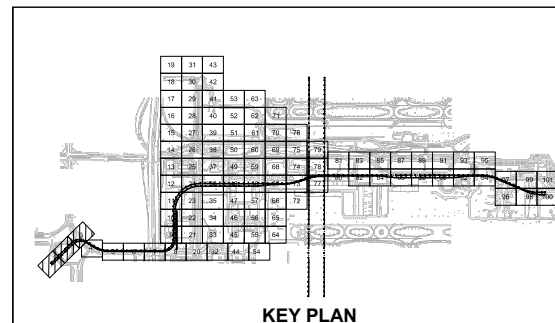

Call at least two full working days
before you begin excavation.

ARIZONA 8-1
Arizona Blue Stakes, Inc.

Dial 8-5-1 or 1-800-STAKE-IT (732-5342)
In Maricopa County: (602) 263-1100

PER CITY OF PHOENIX ORDINANCE G-4396,
THESE PLANS ARE FOR OFFICIAL USE ONLY
AND MAY NOT BE SHARED WITH OTHERS
EXCEPT AS REQUIRED TO FULFILL THE
OBLIGATIONS OF YOUR CONTRACT WITH THE
CITY OF PHOENIX.

Design Sub-Consultant

Design Consultant



Gannett Fleming

PHX DOT EAV
CITY OF PHOENIX AVIATION DEPARTMENT

**PHX SKY TRAIN
STAGE 2 DESIGN
500 S. 24TH STREET
PHOENIX, AZ 85034**

Designed by: RG

Drawn by: RG

Checked by: KH

Date: 07/13/2018

Dwg scale: 1"=40'


CIP No.: AV10000011

KIVA No.: 07-5204

STAGE 2 – B04 DESIGN SUBMISSION

**CIVIL
RCC SITE
DEMOLITION PLAN**


Package: Sheet Reference No:
B04-RSCV0101
V1 - 171 of 286

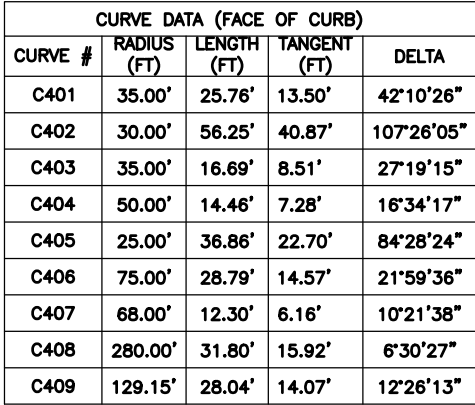

1. ALL STATIONS, OFFSETS & RADII ARE REFERENCED TO THE FACE OF CURB UNLESS NOTED OTHERWISE.
2. ELEVATIONS ARE TO THE FLOWLINE UNLESS NOTED.
3. GUTTER TO MATCH CROSS SLOPE AT ADJACENT PAVEMENT



POINT TABLE			
POINT #	DESCRIPTION	NORTHING	EASTING
301	PC	884877.43	661548.71
302	PT	884853.93	661539.65
303	PC	884847.85	661539.65
304	PT	884819.22	661578.64
305	PC	884829.04	661609.90
306	POC	884837.48	661623.96
307	POT	884807.47	661423.00
308	PC	884819.31	661487.75
309	PCC	884819.84	661502.16
310	PT	884794.69	661524.45
311	PC	884725.17	661523.63
312	PT	884697.17	661517.83
313	PC	884849.63	661518.44
314	PT	884848.04	661521.65
315	PC	884836.28	661521.65
316	PRC	884834.39	661518.99
317	PRC	884837.34	661507.08
318	PRC	884840.99	661506.28
319	PRC	884797.30	661583.69
320	PRC	884800.68	661582.08
321	PRC	884801.40	661554.11
322	PRC	884799.19	661551.86
323	PRC	884767.46	661553.69
324	PRC	884766.27	661557.29

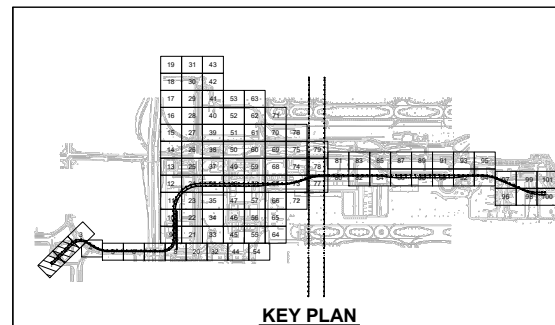

STAGE 2 – B04 DESIGN SUBMISSION

**CIVIL
RCC SITE
ENTRANCE CROSSOVER PLAN**

Package: Sheet Reference No:
B04 - RSCV0506
V1 - 173 of 286

PER CITY OF PHOENIX ORDINANCE G-4396,
THESE PLANS ARE FOR OFFICIAL USE ONLY
AND MAY NOT BE SHARED WITH OTHERS
EXCEPT AS REQUIRED TO FULFILL THE
OBLIGATIONS OF YOUR CONTRACT WITH THE
CITY OF PHOENIX.

PHX DVI BYR
CITY OF PHOENIX AVIATION DEPARTMENT

**PHX SKY TRAIN
STAGE 2 DESIGN
500 S. 24TH STREET
PHOENIX, AZ 85034**

Drawn by: DS

Checked by: KCH

Date: 07/13/2018

Dwg scale: 1"=20'

CIP No.: AV10000011

KIVA No.: 07-5204

Design Sub-Consultant

Design Consultant




Gannett Fleming
Design Consultant



NO.	ISSUED FOR CONSTRUCTION	07/13/18
	SUBMITTED FOR REVIEW	04/06/18
	REVISIONS / SUBMISSIONS	DATE



SECTION A-A

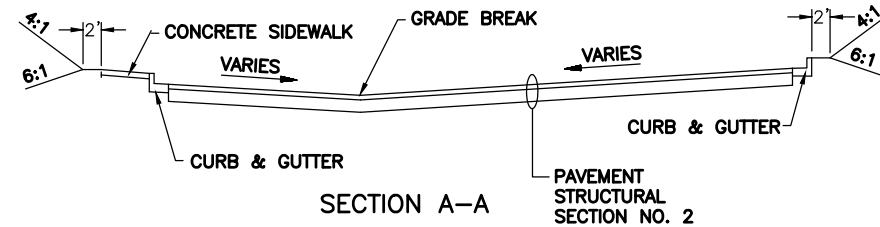

CURVE DATA (FACE OF CURB)				
CURVE #	LENGTH (FT)	RADIUS (FT)	TANGENT (FT)	DELTA
C201	77.62	350.87	38.97	12°40'31"
C202	20.51	10.00	16.48	117°30'50"
C203	24.45	20.00	14.01	70°01'23"
C204	76.65	264.35	38.60	16°36'47"
C205	10.71	6.00	7.45	102°16'42"
C206	9.75	8.00	5.58	69°48'55"
C207	13.00	6.00	11.31	129°05'36"
C208	94.00	367.28	47.26	14°39'51"
C209	5.43	6.00	2.91	51°48'32"
C210	12.16	6.00	9.63	116°09'05"
C211	106.74	341.66	53.81	17°54'01"

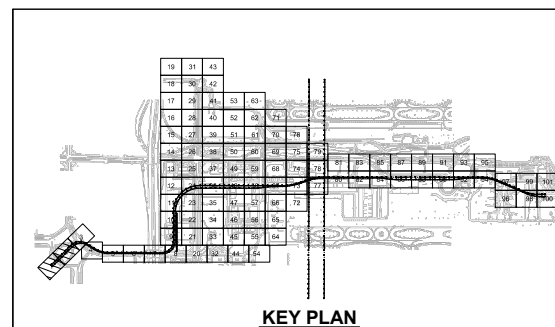 

- NOTES:

1. ALL STATIONS, OFFSETS & RADII ARE REFERENCED TO THE FACE OF CURB UNLESS NOTED OTHERWISE.
2. ELEVATIONS ARE TO THE FLOWLINE/PAVEMENT UNLESS NOTED.
3. GUTTER TO MATCH CROSS SLOPE AT ADJACENT PAVEMENT
4. SEE B04-RSCV0303 FOR HORIZONTAL CONTROL.
5. ELEVATIONS SHOWN CORRESPOND TO POINTS SHOWN ON B04-RSCV0303.

M MATCH EXISTING
HIGH POINT

STAGE 2 - B04 DESIGN SUBMISSION

**CIVIL
RCC SITE
PARKING LOT STAKING PLAN**

Package: Sheet Reference No:
B04 - RSCV0507
V1 - 174 of 286


PER CITY OF PHOENIX ORDINANCE G-4396,
THESE PLANS ARE FOR OFFICIAL USE ONLY
AND MAY NOT BE SHARED WITH OTHERS
EXCEPT AS REQUIRED TO FULFILL THE
OBLIGATIONS OF YOUR CONTRACT WITH THE
CITY OF PHOENIX.

Design Sub-Consultant

Design Consultant




Gannett Fleming
Design Consultant

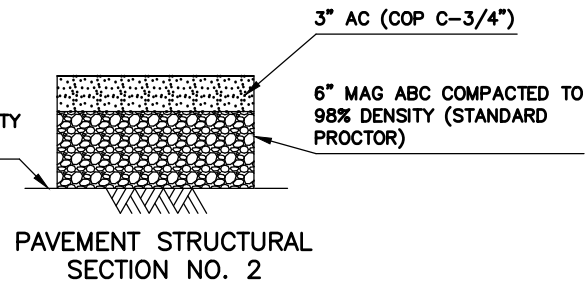

1. ALL STATIONS, OFFSETS & RADII ARE REFERENCED TO THE FACE OF CURB UNLESS NOTED OTHERWISE.
2. ELEVATIONS ARE TO THE FLOWLINE/PAVEMENT UNLESS NOTED.
3. GUTTER TO MATCH CROSS SLOPE AT ADJACENT PAVEMENT

CURVE DATA (FACE OF CURB)				
CURVE #	RADIUS	LENGTH	TANGENT	DELTA
C301	2.00'	4.09'	3.28'	117°16'47"
C302	70.00'	95.99'	57.26'	078°33'57"
C303	75.00'	27.95'	14.14'	021°21'10"
C304	2.00'	4.40'	3.92'	125°58'32"
C305	50.00'	70.94'	42.92'	081°17'11"
C306	2.00'	4.19'	3.46'	120°00'00"

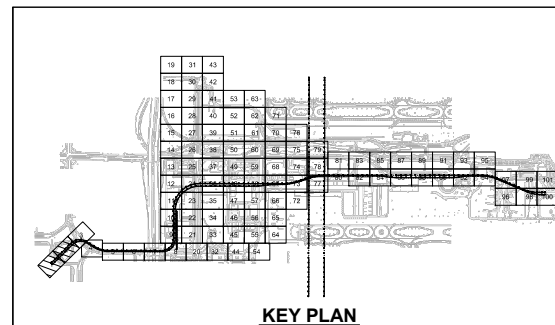

Package: Sheet Reference No:
B04-RSCV0508
V1 - 175 of 286

Designed by: DS
Drawn by: DS
Checked by: KCH
Date: 07/13/2018
Dwg scale: 1"=20'
CIP No.: AV10000011
KIVA No.: 07-5204

		ISSUED FOR CONSTRUCTION	07/13/18
		SUBMITTED FOR REVIEW	04/06/18
NO.	REVISIONS / SUBMISSIONS	DATE	





Gannett Fleming
Design Consultants



NO	DESCRIPTION	UNIT	QTY
M	MATCH EXISTING		
1	CURB & GUTTER, MAG DET 220-1 TYPE A, H=6"	LF	62
2	CONCRETE SIDEWALK, COP DET P1230	SF	315

POINT TABLE		
POINT #	NORTHING	EASTING
100	885134.21	661472.25
101	885139.96	661456.81
102	885138.21	661452.26
103	885079.64	661476.51
104	885081.62	661481.00
105	885077.60	661496.00

1. ALL STATIONS, OFFSETS & RADII ARE REFERENCED TO THE FACE OF CURB UNLESS NOTED OTHERWISE.
2. ELEVATIONS ARE TO THE FLOWLINE/PAVEMENT UNLESS NOTED.
3. GUTTER TO MATCH CROSS SLOPE AT ADJACENT PAVEMENT

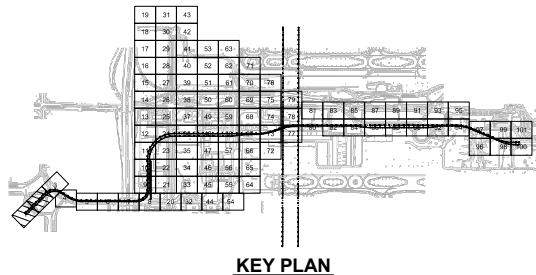 

CIVIL
RCC SITE
SKY HARBOR CIRCLE STAKING PLAN
DRIVEWAY PLAN

Package: Sheet Reference No:
B04 - RSCV0509
V1 - 176 of 286

PER CITY OF PHOENIX ORDINANCE G-4396,
THESE PLANS ARE FOR OFFICIAL USE ONLY
AND MAY NOT BE SHARED WITH OTHERS
EXCEPT AS REQUIRED TO FULFILL THE
OBLIGATIONS OF YOUR CONTRACT WITH THE
CITY OF PHOENIX.



[illegible]

Design Sub-Consultant

Design Consultant



Gannett Fleming

 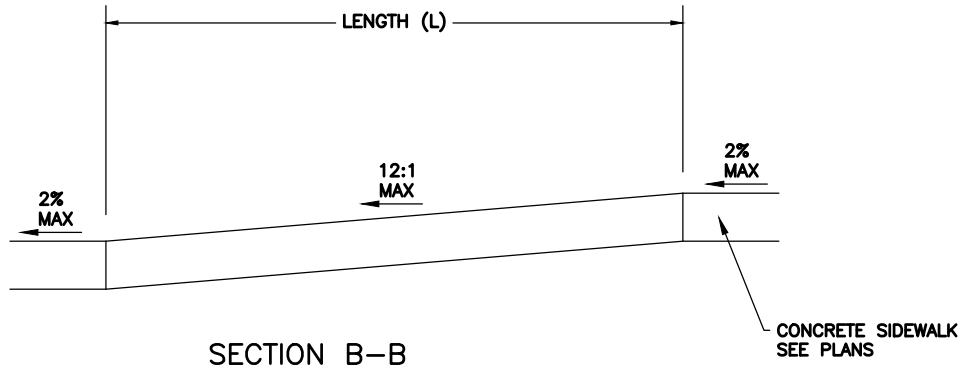


1. FOR NOTES AND DETAILS NOT SHOWN
SEE COP DET P1237.

PER CITY OF PHOENIX ORDINANCE G-4396,
THESE PLANS ARE FOR OFFICIAL USE ONLY
AND MAY NOT BE SHARED WITH OTHERS
EXCEPT AS REQUIRED TO FULFILL THE
OBLIGATIONS OF YOUR CONTRACT WITH THE
CITY OF PHOENIX.

PER CITY OF PHOENIX ORDINANCE G-4396,
THESE PLANS ARE FOR OFFICIAL USE ONLY
AND MAY NOT BE SHARED WITH OTHERS
EXCEPT AS REQUIRED TO FULFILL THE
OBLIGATIONS OF YOUR CONTRACT WITH THE
CITY OF PHOENIX.

Design Sub-Consultant

Design Consultant

 

**PHX SKY TRAIN
STAGE 2 DESIGN
500 S. 24TH STREET
PHOENIX, AZ 85034**

Designed by: DS

Drawn by: DS

Checked by: KCH

Date: 07/13/2018

Dwg scale: 1"=20'

CIP No.: AV10000011


KIVA No.: 07-5204

STAGE 2 – B04 DESIGN SUBMISSION

**CIVIL
RCC SITE
PARKING LOT SIDEWALK
RAMP DETAIL**

Package:	Sheet Reference No:
----------	---------------------

B04-RSCV0510
V1 - 177 of 286

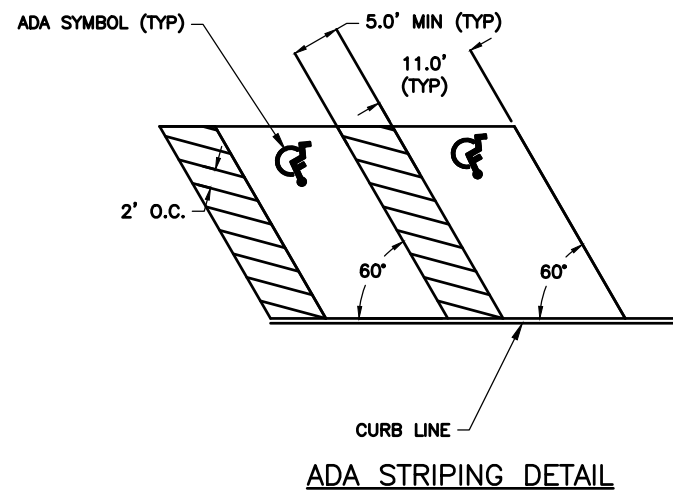


MARKING GENERAL NOTES

1. ALL PAVEMENT MARKING AND SIGNING MATERIALS AND EQUIPMENT SHALL CONFORM TO THE CITY OF PHOENIX STANDARD DETAILS, MUTCD AND ADOT STANDARD SPECIFICATIONS AND STANDARD DRAWINGS, LATEST EDITIONS.
2. ALL LANE LINE, EDGE LINE, BIKE LANE LINE, CENTERLINE, AND PAINTED MEDIAN STRIPING SHALL BE 60 MIL THICK CITY APPROVED PAINT. ALL STOP BARS AND CROSSWALKS SHALL BE 90 MIL THICK EXTRUDED ALKYD THERMOPLASTIC MARKING MATERIAL.
3. ALL SYMBOLS AND WORD LEGENDS SHALL BE TYPE I PREFORMED PLASTIC PAVEMENT MARKING.
4. THE CONTRACTOR SHALL PAINT ALL RAISED MEDIAN ISLAND NOSES REFLECTORIZED YELLOW, 10 L.F. PAST THE END OF THE MEDIAN ISLANDS.
5. THE LANE WIDTH DIMENSIONS FOR ALL PAVEMENT MARKINGS ARE TO THE CENTER OF THE STRIPING OR, IN THE CASE OF DOUBLE STRIPING, TO THE CENTER OF THE DOUBLE STRIPING, UNLESS OTHERWISE NOTED ON THE PLANS.
6. THE THERMOPLASTIC PAVEMENT MARKINGS SHALL BE PLACED 30 CALENDAR DAYS AFTER THE COMPLETION OF THE FINAL PAVEMENT SURFACE. ALL PREFINAL LANE LINES, EDGE LINES, CROSSWALK AND STOP BARS SHALL BE 4" TEMPORARY TRAFFIC PAINT.
7. THE CONTRACTOR SHALL REMOVE ALL EXISTING PAVEMENT MARKINGS IN CONFLICT WITH PROPOSED PAVEMENT MARKINGS.
8. OBLITERATION OF EXISTING STRIPING & EXISTING RAISED PAVEMENT MARKERS SHALL CONFORM TO 701-3.06 OF THE ADOT STANDARD SPECIFICATIONS.

SIGNING GENERAL NOTES

1. ALL SIGNS SHALL BE MOUNTED AT A HEIGHT OF 7 FEET MEASURED FROM THE BOTTOM OF THE SIGN TO THE TOP OF THE CURB UNLESS OTHERWISE NOTED.

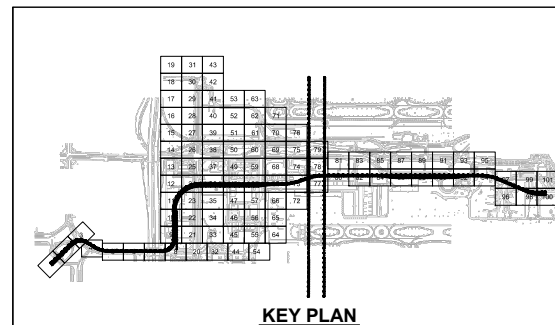

STAGE 2 – B04 DESIGN SUBMISSION

**CIVIL
RCC SITE
STRIPING & SIGNING
NOTES & DETAILS**

Package: Sheet Reference No:
B04-RSCV0803
V1 - 179 of 286

PER CITY OF PHOENIX ORDINANCE G-4396,
THESE PLANS ARE FOR OFFICIAL USE ONLY
AND MAY NOT BE SHARED WITH OTHERS
EXCEPT AS REQUIRED TO FULFILL THE
OBLIGATIONS OF YOUR CONTRACT WITH THE
CITY OF PHOENIX.

PHX DVT GVR
CITY OF PHOENIX AVIATION DEPARTMENT

**PHX SKY TRAIN
STAGE 2 DESIGN
500 S. 24TH STREET
PHOENIX, AZ 85034**

Designed by: DS

Drawn by: DS

Checked by: KA

Date: 07/13/2018

Dwg scale: NTS

CIP No.: AV10000011


KIVA No.: 07-5204

41977
KAREN C.
HOBBS
Date Signed: 07/13/81
ARIZONA U.S. DIST. CT.
CLERK

Design Sub-Consultant

Design Consultant



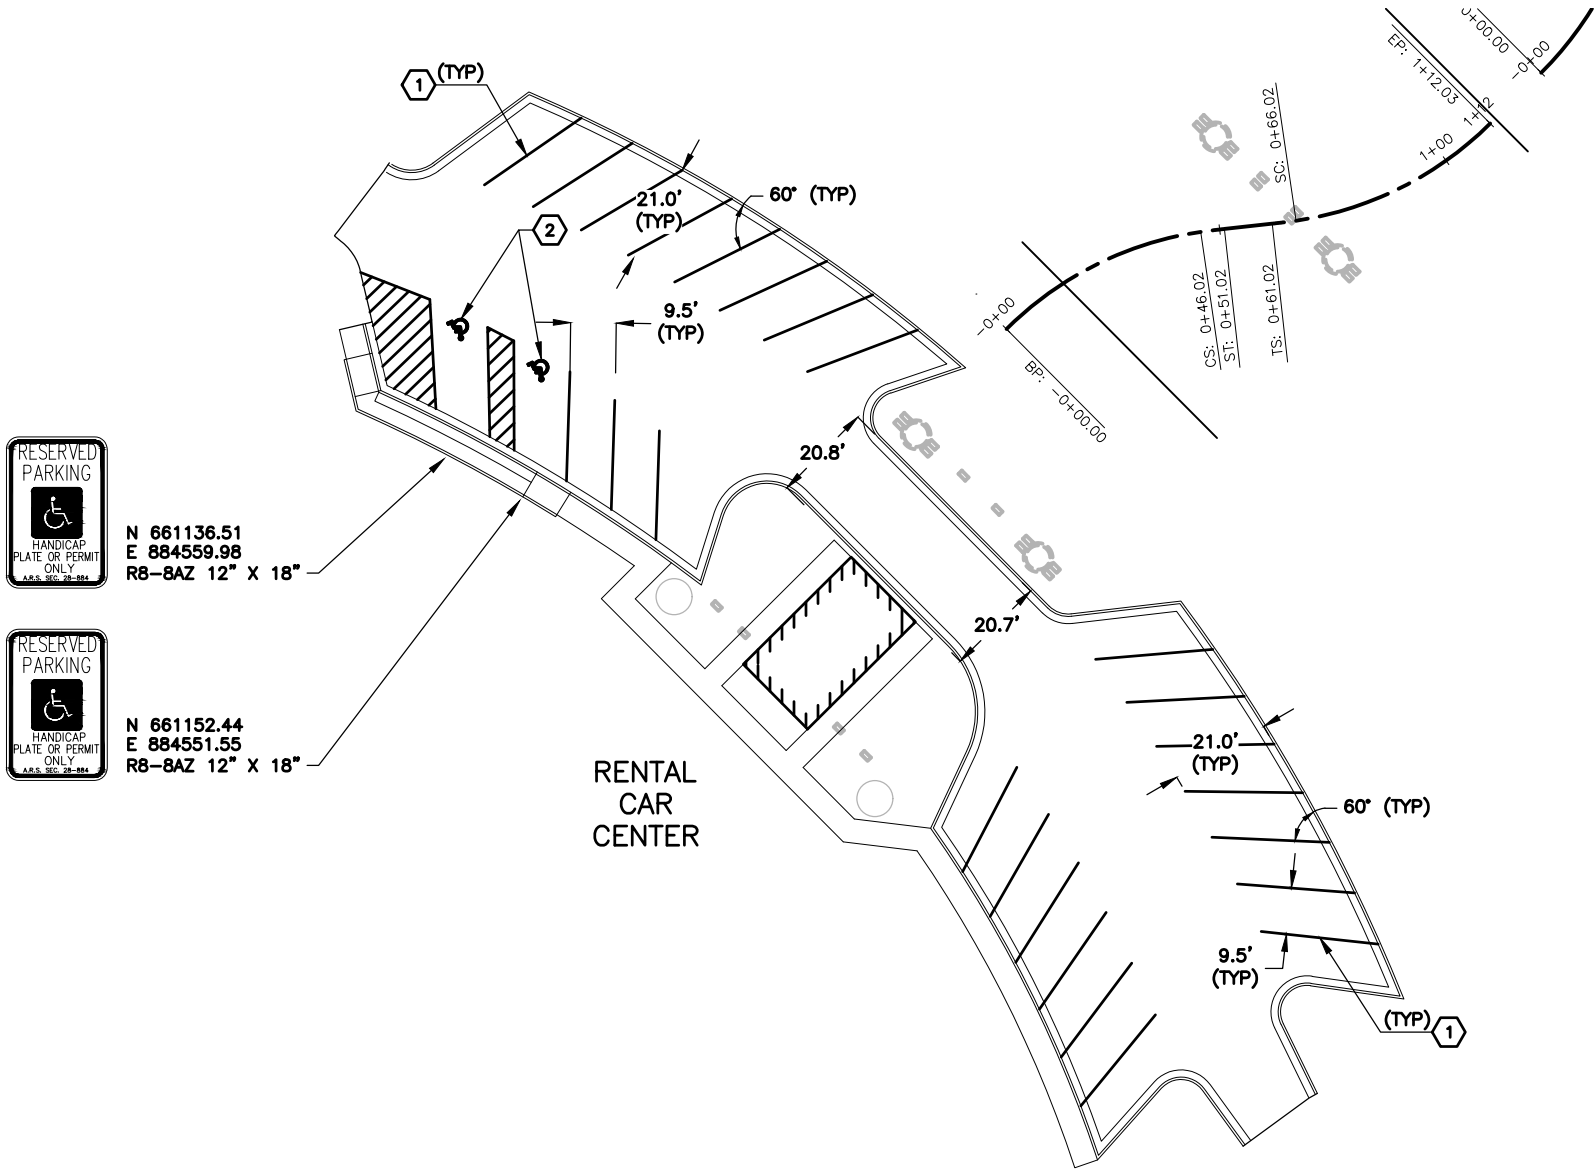

N 661136.51
E 884559.98
R8-8AZ 12" X 18"



N 661152.44
E 884551.55
R8-8AZ 12" X 18"

RENTAL
CAR
CENTER



STRIPING NOTES

NO	DESCRIPTION	UNIT	QTY
①	4" SOLID WHITE STRIPE	LF	701
②	ADA SPACES SEE DETAIL DWG NO. RSCV0803	EA	2
⑥	R7-8AZ, SIZE 12" X 18"	EA	2



Design Sub-Consultant

Design Consultant



PER CITY OF PHOENIX ORDINANCE G-4396,
THESE PLANS ARE FOR OFFICIAL USE ONLY
AND MAY NOT BE SHARED WITH OTHERS
EXCEPT AS REQUIRED TO FULFILL THE
OBLIGATIONS OF YOUR CONTRACT WITH THE
CITY OF PHOENIX.

PHX V1 BYB
CITY OF PHOENIX AVIATION DEPARTMENT



**PHX SKY TRAIN
STAGE 2 DESIGN
500 S. 24TH STREET
PHOENIX, AZ 85034**

Designed by: DS	
Drawn by: DS	
Checked by: KA	
Date: 07/13/2018	
Dwg scale: 1"=20'	
CIP No.: AV10000011	
KIVA No.: 07-5204	


STAGE 2 - B04 DESIGN SUBMISSION

**CIVIL
RCC SITE
STRIPING AND SIGNING PLAN**

Package: Sheet Reference No:
B04-RSCV0804
V1 - 180 of 286

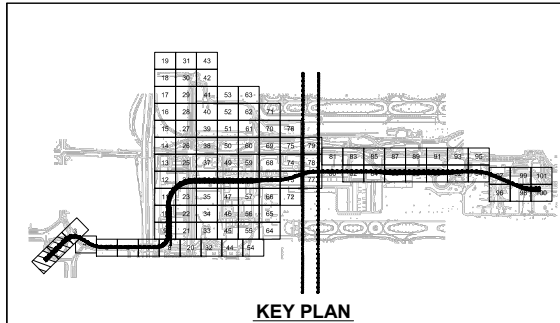 

KEY PLAN

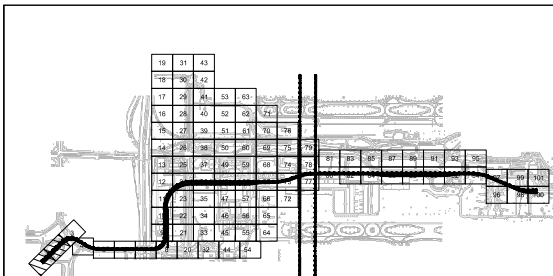[illegible]

STAGE 2 — B04 DESIGN SUBMISSION

Package: Sheet Reference No:
B04 - RSCV0805
V1 - 181 of 286

14 RCC MH108
STA: 12+49.69
RIM: 1106.50
INV: 1098.65
N: 884385.0162
E: 661350.1898



 RCC MH109
 STA: 13+06.22
 RIM: 1107.53
 INV: 1098.36
 N: 884425.0921
 E: 661390.0532

EX RCC MH101
STA: 15+34.50
RIM: 1100.06
INV: 1086.40
N: 884427.0786
E: 661618.3284

1. EXISTING UTILITIES AND STORM DRAINS ARE SHOWN IN APPROXIMATE LOCATIONS ONLY. CM@RISK SHALL VERIFY EXACT LOCATIONS OF ALL UNDERGROUND UTILITIES AND STORM DRAIN PRIOR TO COMMENCING WORK IN ANY AREA.

- ① INSTALL STORM DRAIN MANHOLE PER COP STD DTL 1520 AND MAG STD DTL 522
- ② INSTALL STORM DRAIN, SEE PROFILE FOR PIPE SIZE, CLASS, LENGTH AND MATERIAL
- ③ TIE INTO EXISTING MANHOLE
- ④ SAWCUT AND REMOVE PAVEMENT AND CURBING AS NECESSARY TO INSTALL STORM DRAIN, MANHOLE, OR CATCH BASIN. REPLACE PAVEMENT AND CURBING TO MATCH EXISTING TYPE AND GRADE PER MAG STD DTL 200 AND 220. ADJUST RIM TO PROPOSED SURFACE.

**CIVIL
RCC STATION - SITE
ROOF DRAINS
STORM DRAIN PLAN**

Package: Sheet Reference No:
B04 - RSCV0502
V1 - 183 of 286

PER CITY OF PHOENIX ORDINANCE G-4396,
THESE PLANS ARE FOR OFFICIAL USE ONLY
AND MAY NOT BE SHARED WITH OTHERS
EXCEPT AS REQUIRED TO FULFILL THE
OBLIGATIONS OF YOUR CONTRACT WITH THE
CITY OF PHOENIX.

PHX DV1 BYA
CITY OF PHOENIX AVIATION DEPARTMENT

**PHX SKY TRAIN
STAGE 2 DESIGN
500 S. 24TH STREET
PHOENIX, AZ 85034**

Designed by: JRT
Drawn by: PAC
Checked by: NCW
Date: 07/13/2018
Dwg scale: 1"=20'
CIP No.: AV100000111
KIVA No.: 07-5204



Expires 6/30/20

Kimley»»Horn
Design • Consulting

Design Consultant



Gannett Fleming
Design Consultant

 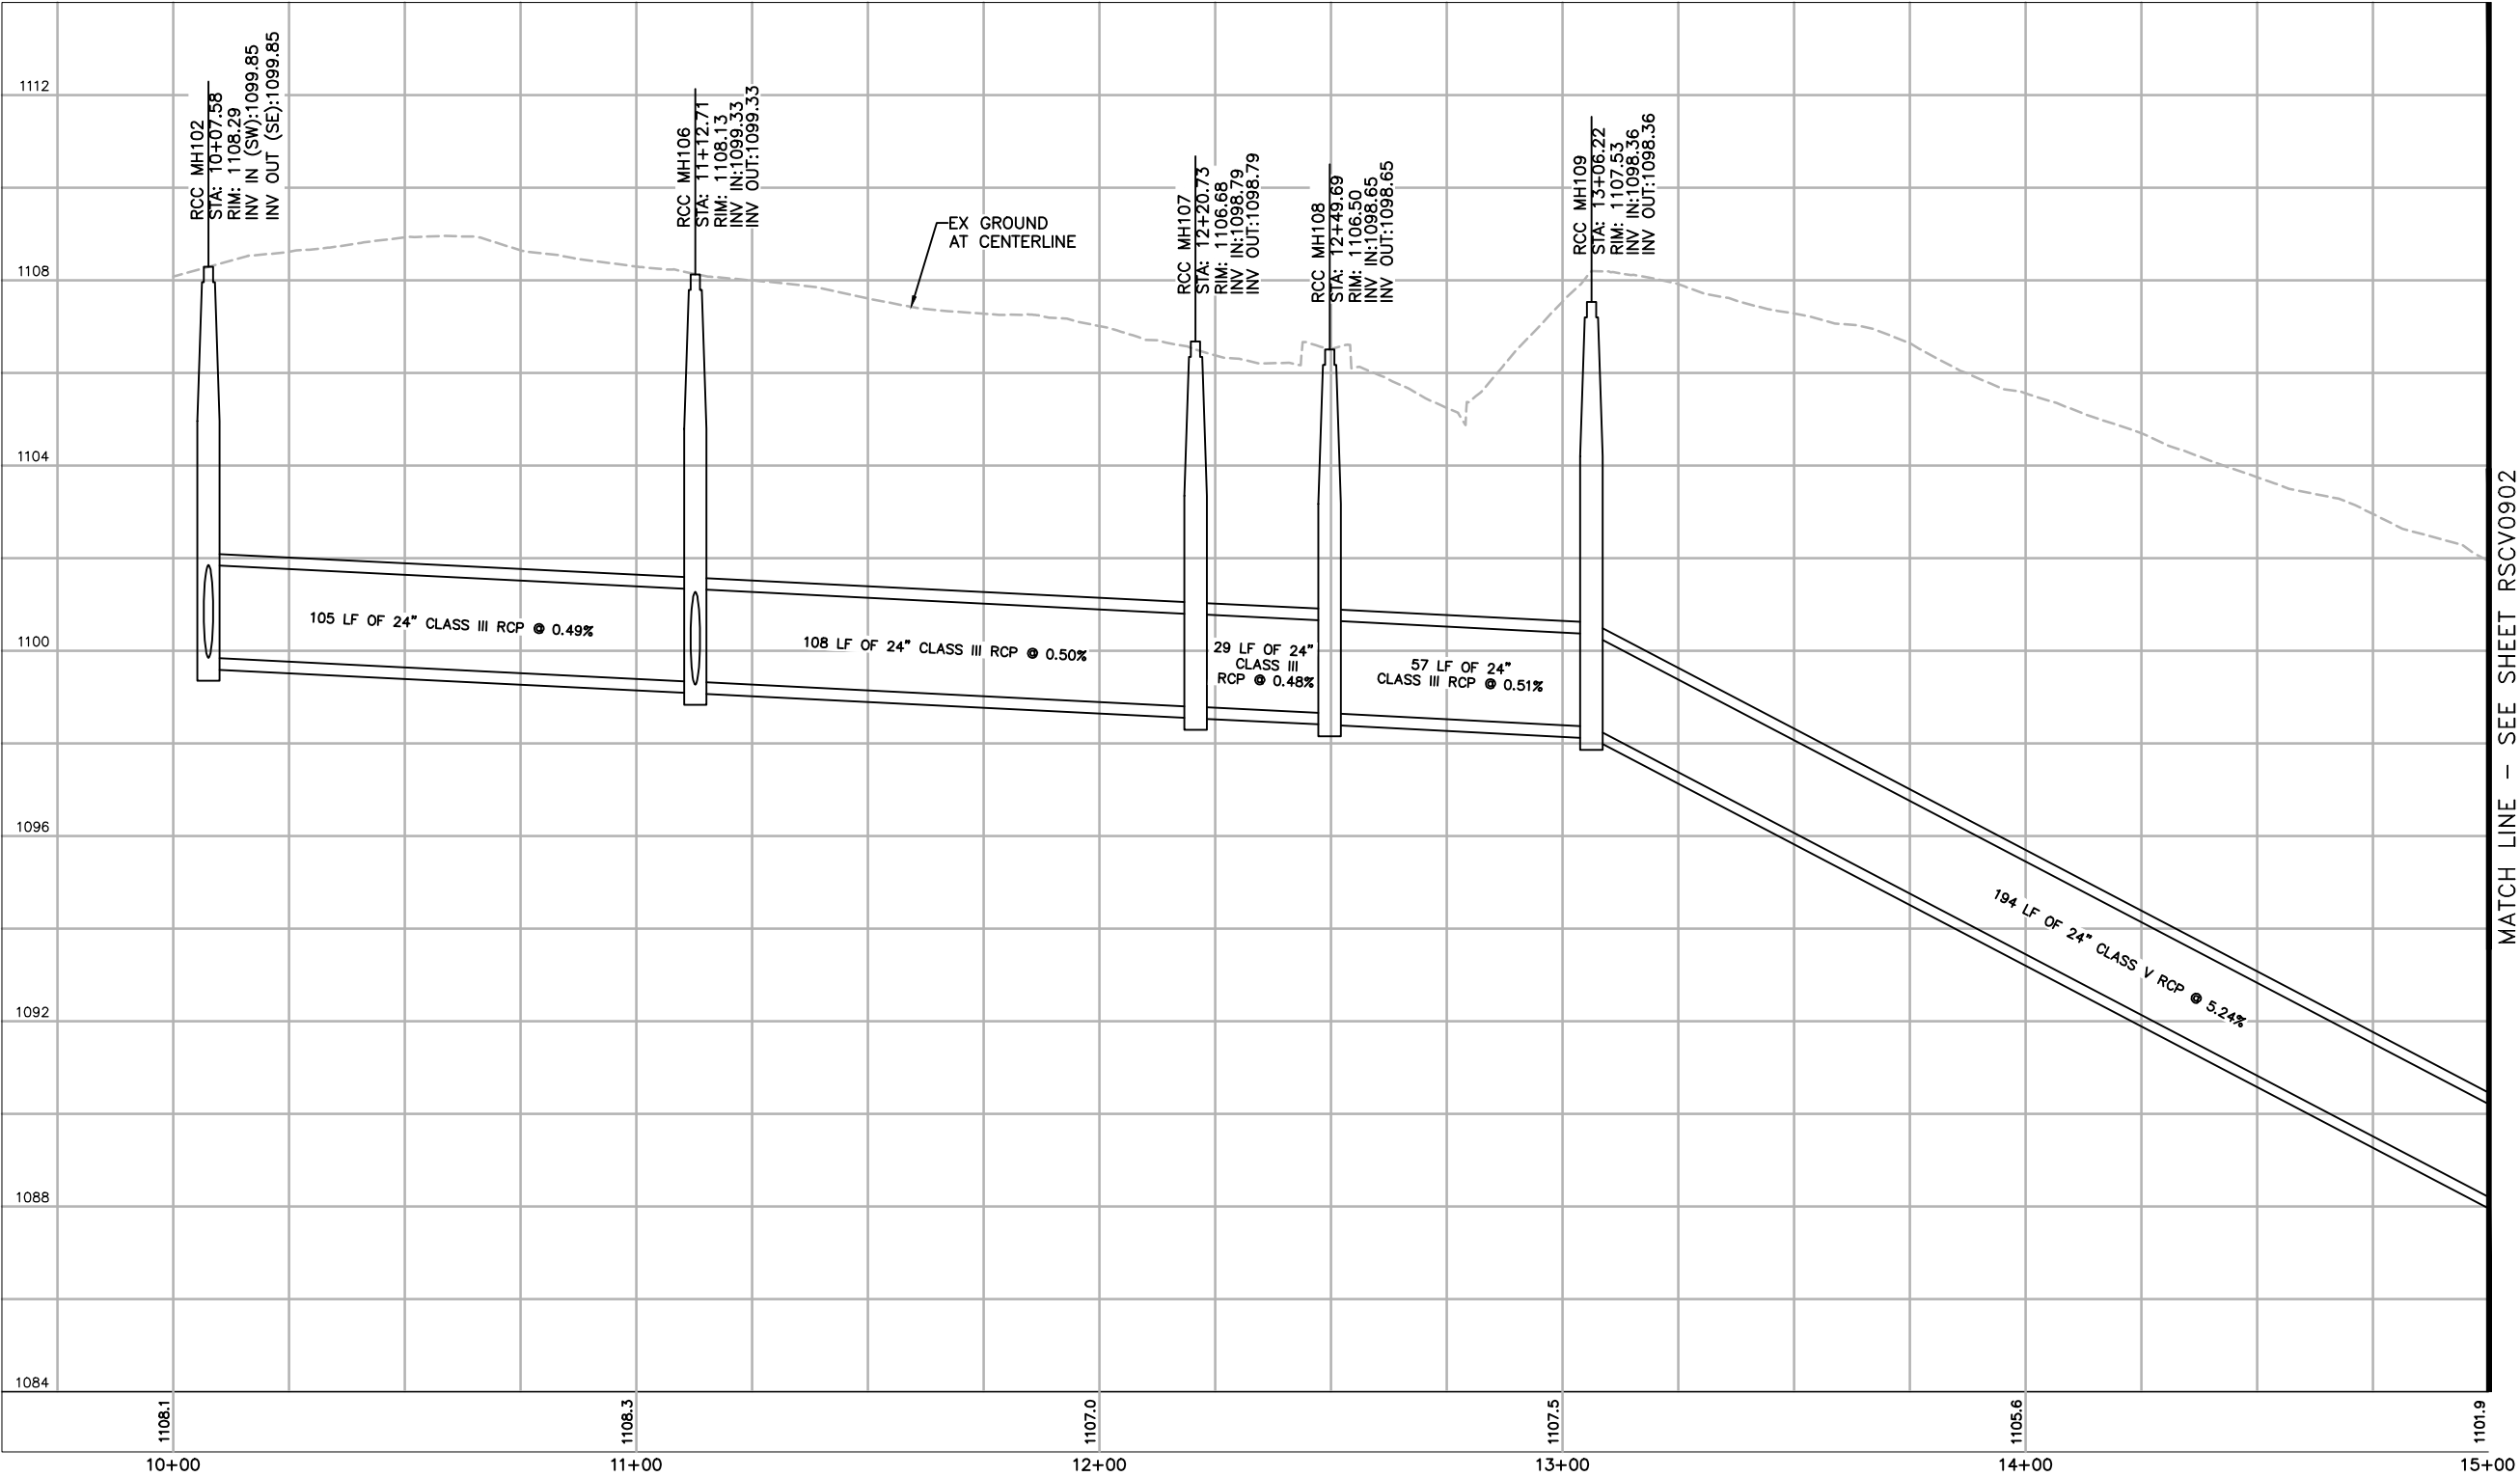

STAGE 2 – B04 DESIGN SUBMISSION

CIVIL
RCC STATION-SITE
ROOF DRAINS
STORM DRAIN PROFILE

Package: Sheet Reference No:
B04-RSCV0901
V1 - 184 of 286

PHX **AVT BYB**
CITY OF PHOENIX AVIATION DEPARTMENT

**PHX SKY TRAIN
STAGE 2 DESIGN
500 S. 24TH STREET
PHOENIX, AZ 85034**


Designed by: JRT
Drawn by: PAC
Checked by: NCW
Date: 07/13/2018
(H) 1"=20'
Dwg scale(V) 1"=2'
CIP No.: AV10000011
KVA No.: 07-5204

PER CITY OF PHOENIX ORDINANCE G-4396,
THESE PLANS ARE FOR OFFICIAL USE ONLY
AND MAY NOT BE SHARED WITH OTHERS
EXCEPT AS REQUIRED TO FULFILL THE
OBLIGATIONS OF YOUR CONTRACT WITH THE
CITY OF PHOENIX.


Professional Engineer (Civil)
EXPIRATION DATE: 06/30/20
NATIONAL
VALUUM
ARIZONA, USA
Exp. 6/30/20

Design Sub-Consultant
Kimley»Horn
Design Consultant
Gannett Fleming


NO.	ISSUED FOR CONSTRUCTION	07/13/18
NO.	SUBMITTED FOR REVIEW	04/06/18
NO.	REVISIONS / SUBMISSIONS	DATE

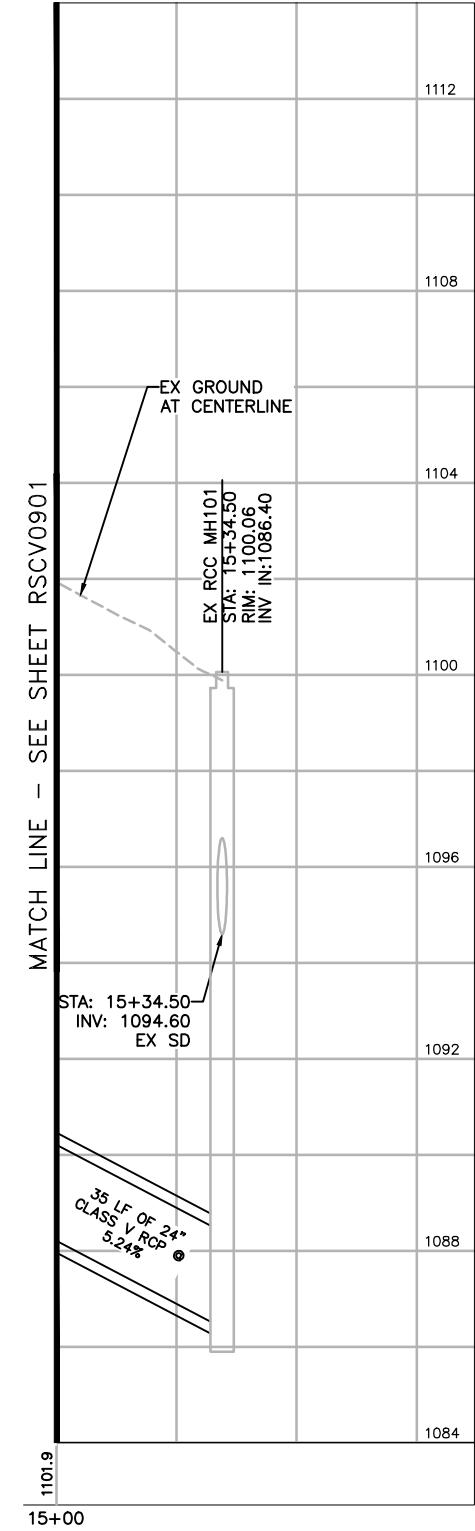


STORM DRAIN PROFILE - RCC SD 10

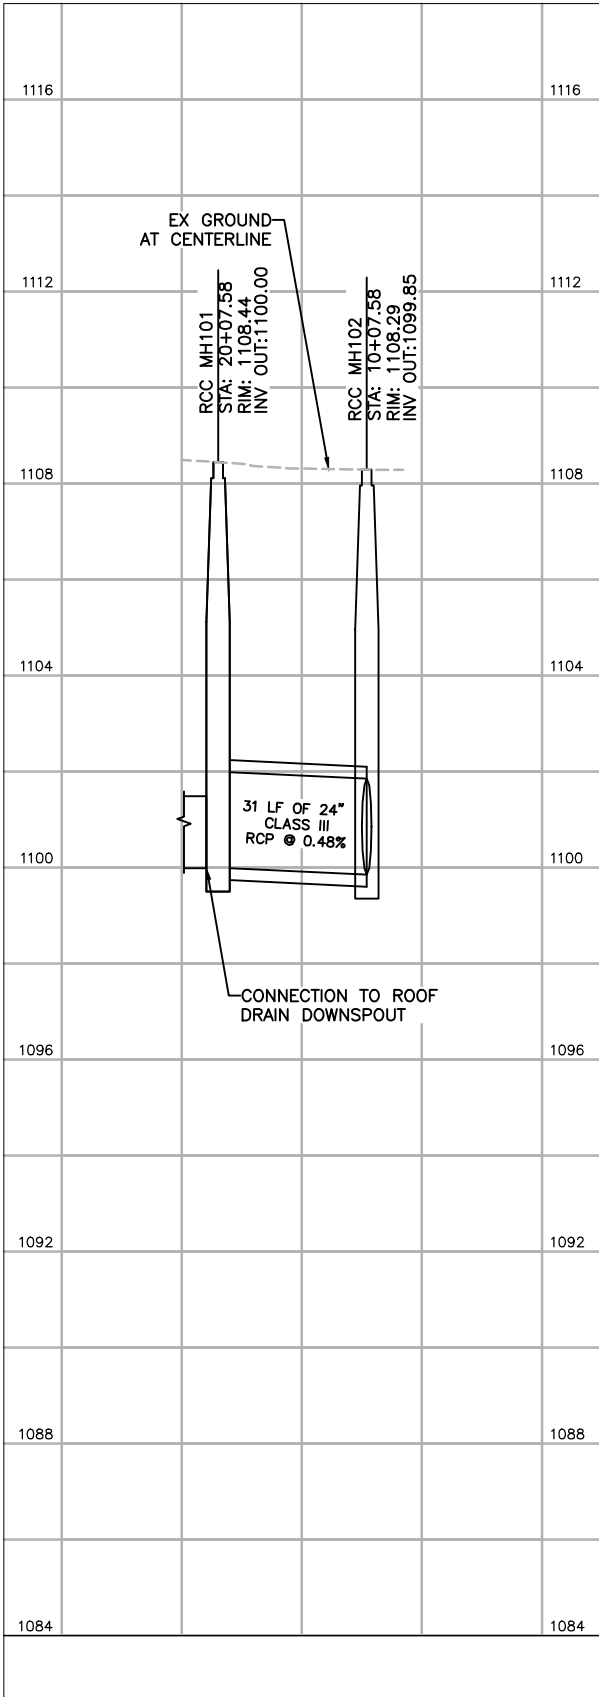

STORM DRAIN PROFILE - RCC SD 20

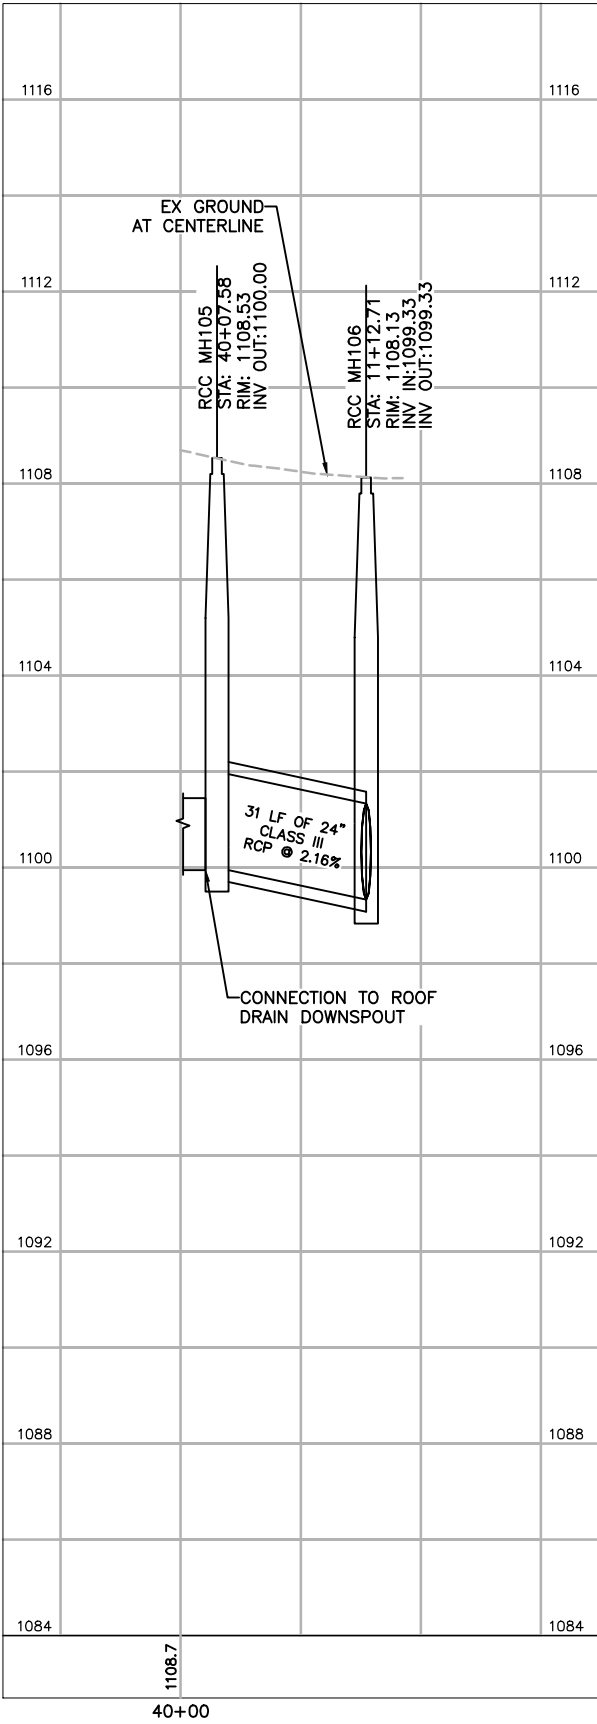


STORM DRAIN PROFILE - RCC SD 40

 

STAGE 2 - B04 DESIGN SUBMISSION	CIVIL RCC STATION - SITE ROOF DRAINS STORM DRAIN PROFILE	Designed by: JRT	Drawn by: PAC	Checked by: NCW	Date: 07/13/2018	(H) 1"=20' Dwg scale(V) 1"=2'	CIP No.: AV10000011	KVA No.: 07-5204
		Package: Sheet Reference No: B04-RSCV0902 V1 - 185 of 286						
PHX AVT BYB CITY OF PHOENIX AVIATION DEPARTMENT		PER CITY OF PHOENIX ORDINANCE G-4396, THESE PLANS ARE FOR OFFICIAL USE ONLY AND MAY NOT BE SHARED WITH OTHERS EXCEPT AS REQUIRED TO FULFILL THE OBLIGATIONS OF YOUR CONTRACT WITH THE CITY OF PHOENIX.						
PHX SKY TRAIN STAGE 2 DESIGN 500 S. 24TH STREET PHOENIX, AZ 85034		Professional Engineer (Civil) REGISTERED PROFESSIONAL ENGINEER NATIONAL WALNUT ARIZONA, USA Expires 6/30/20 Design Sub-Consultant Kimley»Horn Design Consultant Gannett Fleming						
		ISSUED FOR CONSTRUCTION		07/13/18				
		SUBMITTED FOR REVIEW		04/06/18				
		REVISIONS / SUBMISSIONS		DATE				
		NO.						

CURVE TABLE						
CURVE	RADIUS	LENGTH	CHORD BEARING	CHORD	DELTA	TANGENT
C2	671.00'	107.86'	S66°13'09"E	107.74'	9°12'36"	54.05'
C3	665.05'	220.23'	S82°58'38"E	219.23'	18°58'25"	111.13'
C4	30.58'	45.04'	N47°34'13"W	41.08'	84°22'14"	27.72'
C5	30.58'	45.04'	S48°03'33"W	41.08'	84°22'14"	27.72'
C6	3750.00'	311.11'	N87°52'04"E	311.02'	4°45'12"	155.64'
C8	20.00'	30.21'	N51°14'13"W	27.42'	86°32'40"	18.83'
C9	25.00'	39.88'	S44°18'20"W	35.79'	91°24'19"	25.62'
C10	4199.55'	238.96'	N85°53'24"E	238.92'	3°15'37"	119.51'
C11	25.58'	39.98'	S50°57'55"E	36.04'	89°32'58"	25.38'
C12	25.58'	39.93'	N38°31'31"E	36.00'	89°25'50"	25.33'
C13	4199.55'	5.40'	N83°12'14"E	5.40'	0°04'25"	2.70'
C14	3710.00'	315.30'	N87°48'35"E	315.21'	4°52'10"	157.75'
C15	20.58'	32.33'	N44°45'20"W	29.11'	90°00'00"	20.58'
C16	20.58'	32.33'	N45°14'40"E	29.11'	90°00'00"	20.58'
C17	696.84'	241.10'	S76°31'33"E	239.90'	19°49'25"	121.77'
C18	691.12'	90.43'	S66°11'38"E	90.37'	7°29'50"	45.28'

LINE TABLE		
LINE	LENGTH	BEARING
L2	512.53	S89°45'20.13"E
L3	5.00	S1°05'03.27"E
L4	5.01	S3°45'49.31"W
L5	411.60	S89°45'20.12"E
L6	12.87	S7°57'52.82"E
L7	14.57	N0°35'37.17"W
L8	17.25	N0°35'37.17"W
L9	623.28	S89°45'20.13"E
L10	32.47	N0°14'40.19"E
L12	233.20	S89°45'20.13"E

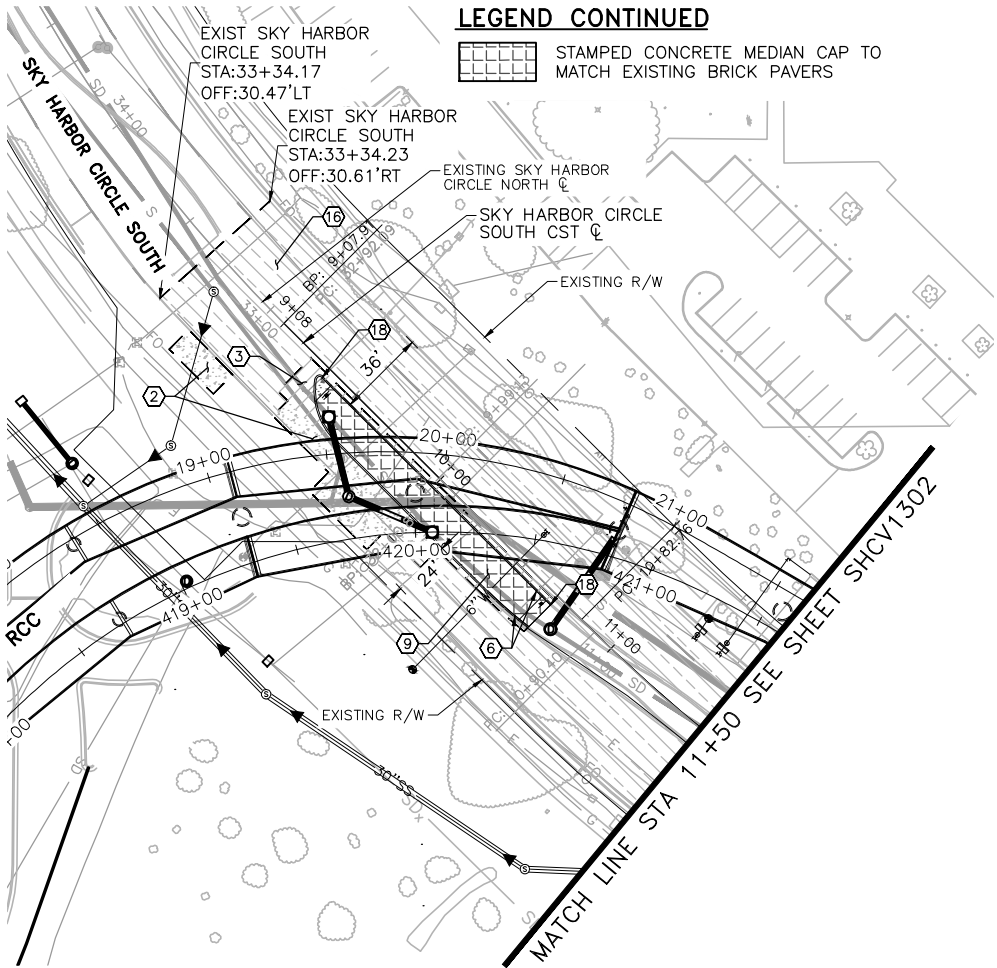

LEGEND CONTINUED

STAMPED CONCRETE MEDIAN CAP TO MATCH EXISTING BRICK PAVERS

LEGEND



- CONSTRUCT NEW CONCRETE PAVEMENT PER TYPICAL SECTIONS
- CONSTRUCT NEW CONCRETE SIDEWALK PER TYPICAL SECTIONS
- MICROSEAL EXISTING ASPHALT PAVEMENT
- CONSTRUCT NEW ASPHALT PAVEMENT PER TYPICAL SECTIONS
- PLACE DECOMPOSED GRANITE GRAVEL AND LANDSCAPE

GENERAL NOTES

- EXISTING UTILITIES ARE SHOWN IN APPROXIMATE LOCATIONS ONLY. CM@RISK SHALL VERIFY EXACT LOCATIONS OF ALL UNDERGROUND UTILITIES PRIOR TO COMMENCING ANY WORK IN ANY AREA. ALL EXISTING UTILITIES NOT SHOWN TO BE REMOVED OR RELOCATED SHALL BE PROTECTED IN PLACE.
- REFER TO SHEETS SHCV0101 - SHCV0104 FOR DEMOLITION PLAN.
- REFER TO SHEETS SHCV0501 - SHCV0503 FOR GRADING & DRAINAGE PLAN.
- STATIONS AND OFFSETS REFER TO SKY HARBOR CIRCLE SOUTH CST CENTERLINE AND ARE TO THE FACE OF CURB UNLESS NOTED OTHERWISE

CONSTRUCTION NOTES

- SAWCUT, MATCH EXISTING
- CONSTRUCT PCC PAVEMENT SECTION PER TYPICAL SECTIONS
- CONSTRUCT AC PAVEMENT SECTION PER TYPICAL SECTIONS
- CONSTRUCT PCC SIDEWALK PER TYPICAL SECTIONS CITY OF PHOENIX STANDARD DETAIL P1230
- CONSTRUCT BUS SHELTER PAD PER CITY OF PHOENIX STANDARD DETAIL P1262
- CONSTRUCT 6" SINGLE CURB PER MAG STANDARD DETAIL 222, TYPE 'A'
- CONSTRUCT 6" VERTICAL CURB AND GUTTER PER MAG STANDARD DETAIL 220, TYPE 'A'
- RESTORE LANDSCAPING, SEE LANDSCAPE PLANS
- CONSTRUCT STAMPED CONCRETE MEDIAN CAP TO MATCH EXISTING BRICK PAVERS, SPECIAL DETAIL
- CONSTRUCT RETURN TYPE CONCRETE DRIVEWAY CITY OF PHOENIX STANDARD DETAIL P1243, MODIFIED
- CONSTRUCT CONCRETE DRIVEWAY ENTRANCE, CITY OF PHOENIX STANDARD DETAIL P1255, TYPE 1 MODIFIED
- INSTALL CONCRETE SCUPPER WITH 4" SPILLWAY PER MAG STANDARD DETAIL 206-1 AND 206-2
- INSTALL TRUNCATED DOMES PER CITY OF PHOENIX STANDARD DETAIL P1232, CONTRACTOR TO FIELD VERIFY EXISTING RAMP SLOPES MEET ADA REQUIREMENTS PRIOR TO INSTALLATION
- CONSTRUCT CONCRETE CURB RAMP PER CITY OF PHOENIX STANDARD DETAIL P1240, MODIFIED
- CONSTRUCT DIRECTIONAL CONCRETE CURB RAMP (DETAIL TO BE PROVIDED AT NEXT SUBMITTAL)
- MICROSEAL EXISTING ASPHALT PAVEMENT
- CONSTRUCT CONCRETE VALLEY GUTTER PER MAG STANDARD DETAIL 240
- MEDIAN NOSE TRANSITION PER MAG DETAIL 223

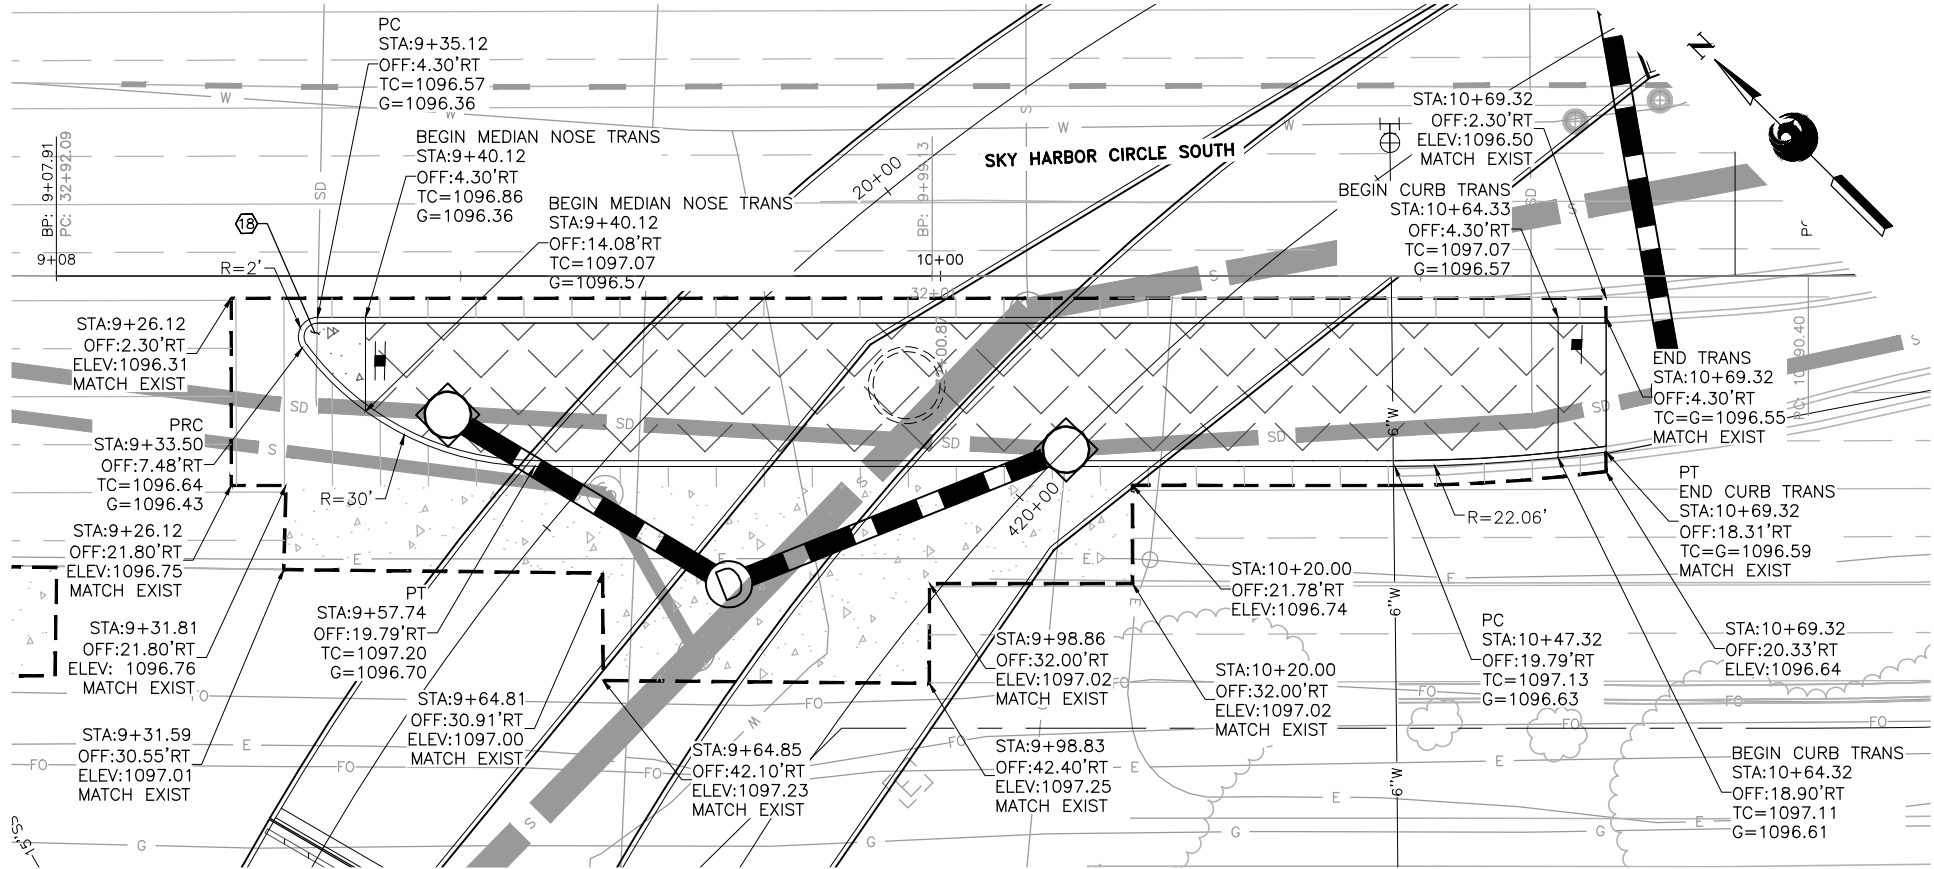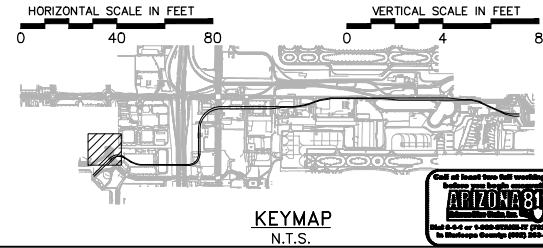

Design Sub-Consultant

Kimley»Horn

Design Consultant



PER CITY OF PHOENIX ORDINANCE G-4396, THESE PLANS ARE FOR OFFICIAL USE ONLY AND MAY NOT BE SHARED WITH OTHERS EXCEPT AS REQUIRED TO FULFILL THE OBLIGATIONS OF YOUR CONTRACT WITH THE CITY OF PHOENIX.



**PHX SKY TRAIN
STAGE 2 DESIGN
500 S. 24TH STREET
PHOENIX, AZ 85034**

Designed by: SMK

Drawn by: SMK

Checked by: DRR

Date: 04/13/2018


Dwg scale: 1"=40'

CIP No.: AV10000011

KVA No.: 07-5204

**CIVIL
SKY HARBOR CIRCLE
PAVING PLAN AND PROFILE**

Package: Sheet Reference No:
B03-SHCV1301
V1 - 237 of 339

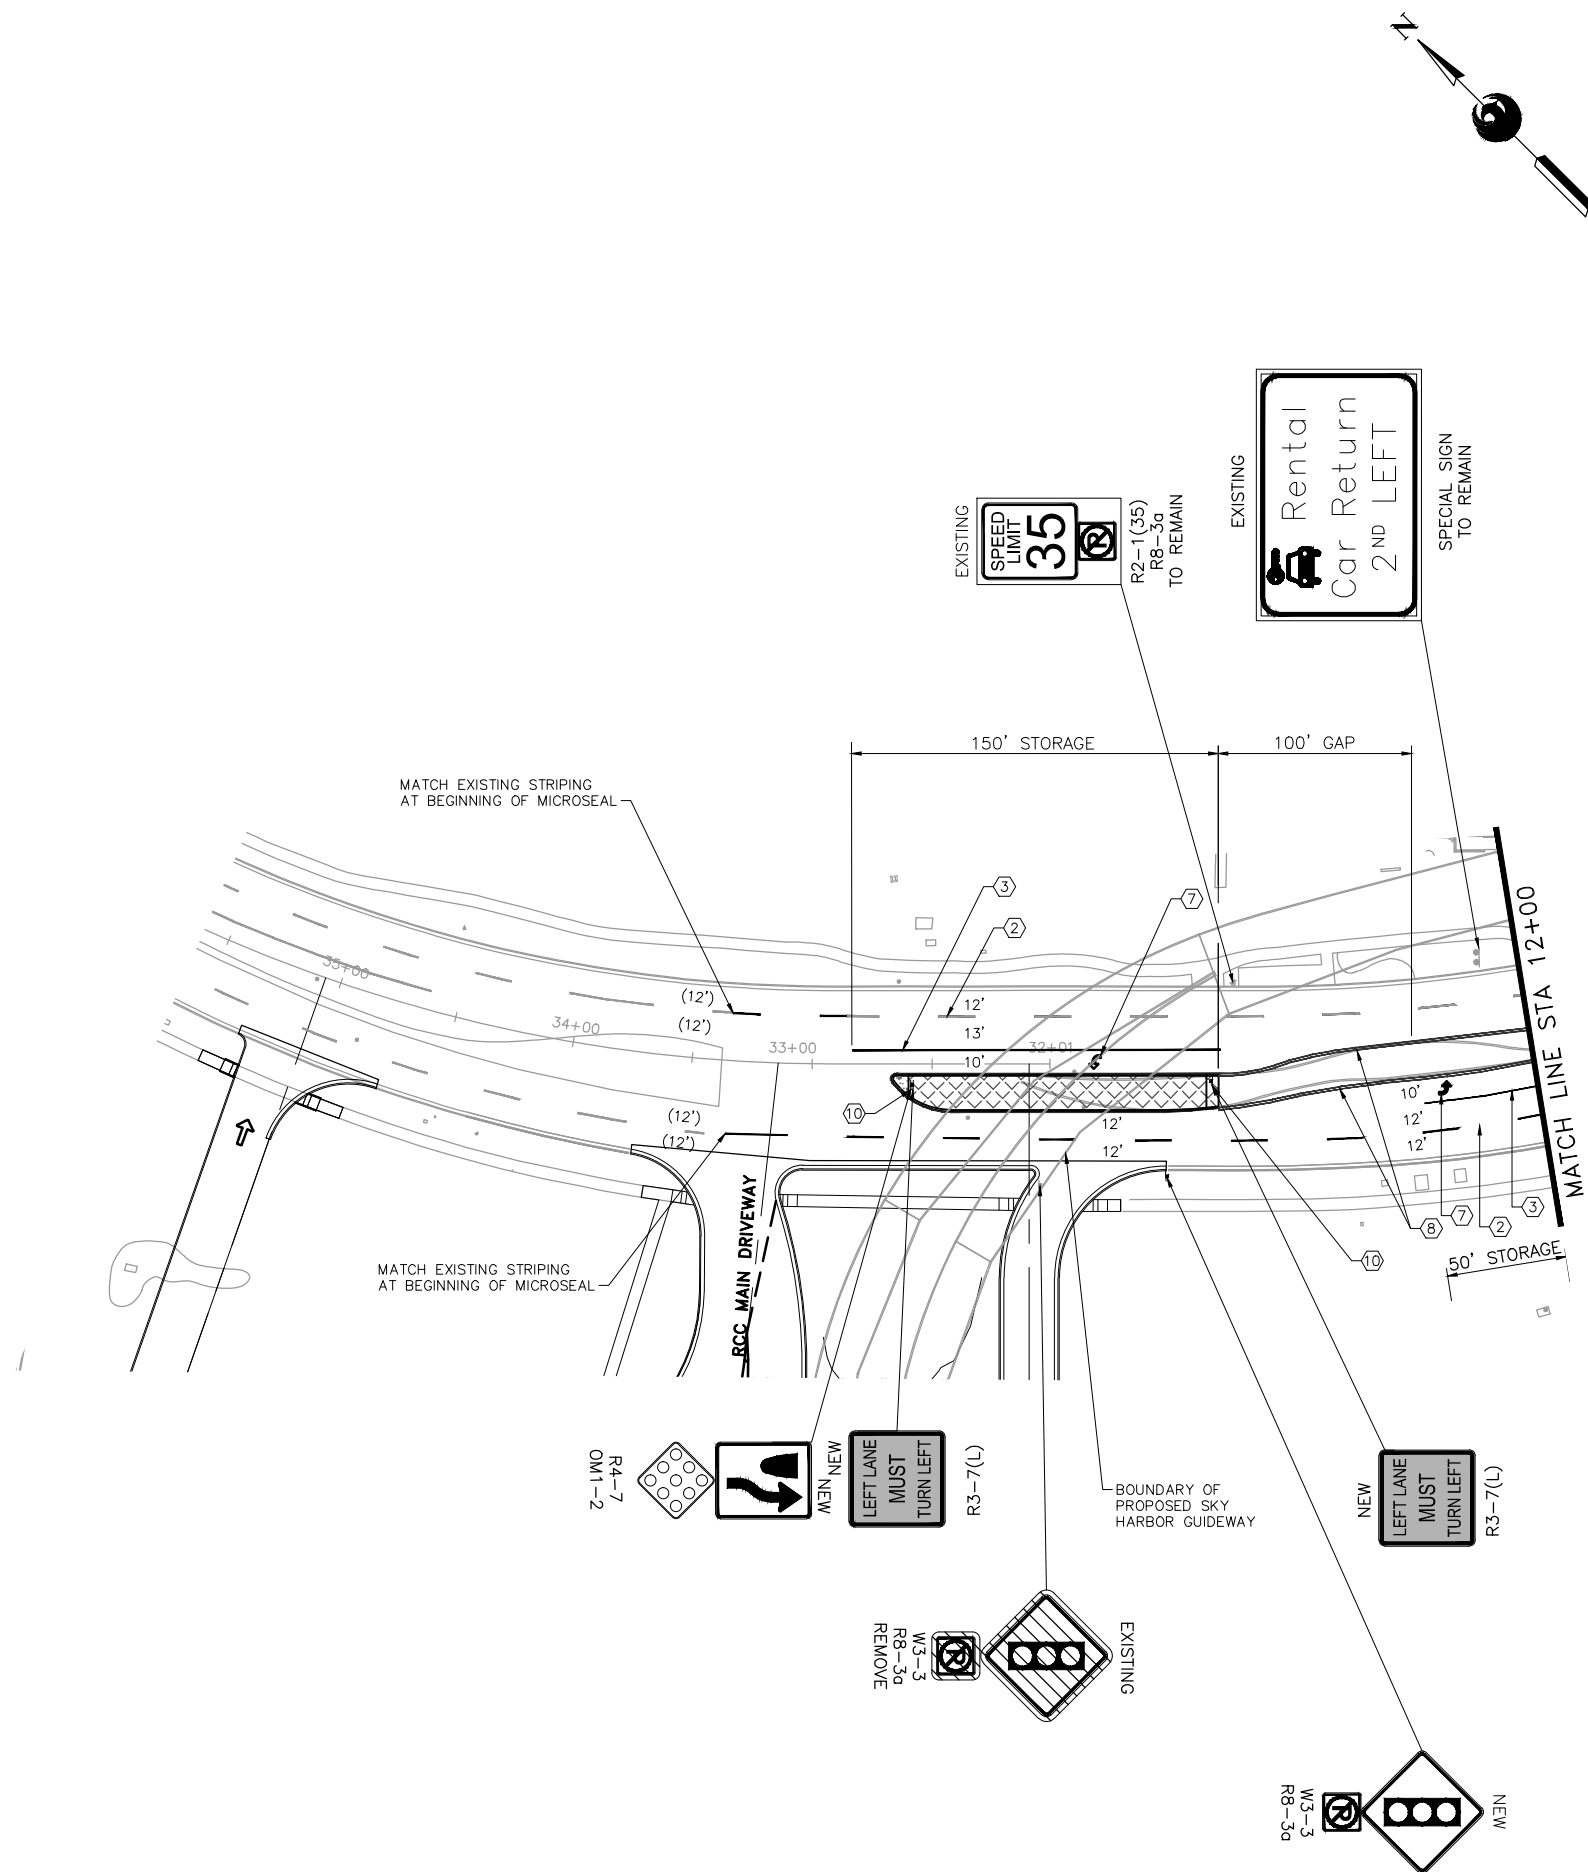


GENERAL NOTES

1. REFER TO SHEETS SHCV0101 – SHCV0104 FOR DEMOLITION PLANS.
2. REFER TO SHEETS SHCV0201 – SHCV0204 FOR GEOMETRIC PLANS.
3. ALL NEW PAINTED MARKINGS SHALL RECEIVE A DOUBLE APPLICATION OF TRAFFIC PAINT.
4. ALL STATIONING AND OFFSETS REFER TO THE SKY HARBOR CIRCLE SOUTH CENTERLINE UNLESS OTHERWISE NOTED.

CONSTRUCTION NOTES

- 1 APPLY FOUR-INCH (4") SOLID WHITE PAVEMENT MARKING
- 2 APPLY FOUR-INCH (4") BROKEN WHITE PAVEMENT MARKING (10' LINE, 30' GAP)
- 3 APPLY EIGHT INCH (8") SOLID WHITE PAVEMENT MARKING
- 4 APPLY EIGHT INCH (8") BROKEN WHITE PAVEMENT MARKING (3' LINE, 9' GAP)
- 5 PROVIDE AND INSTALL PREFORMED TWELVE-INCH (12") SOLID WHITE CROSS WALK PAVEMENT MARKING, CROSS WALKS CENTERED ON SIDEWALK RAMPS
- 6 PROVIDE AND INSTALL PREFORMED TWENTY-INCH (20") SOLID WHITE STOP BAR PAVEMENT MARKING
- 7 PROVIDE AND INSTALL PREFORMED SOLID WHITE ARROW PAVEMENT MARKING
- 8 APPLY FOUR-INCH (4") DOUBLE YELLOW PAVEMENT MARKING
- 9 APPLY FOUR-INCH (4") DOUBLE YELLOW PAVEMENT MARKING, ONE SOLID, ONE BROKEN (10' LINE, 30' GAP)
- 10 PROVIDE AND INSTALL SINGLE 2-7/8" SIGN POST PER CITY OF PHOENIX STANDARD DETAIL P1023
- 11 PROVIDE AND INSTALL NEW FLAT SHEET SIGN PANEL ON LUMINAIRE POLE

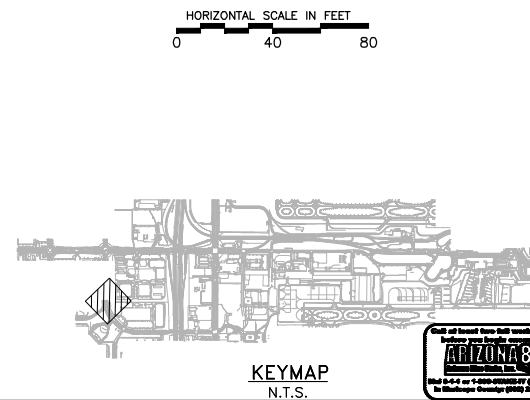

EXPIRES 3/31/2020

Design Sub—Consultant

Kimley»Horn



Gannett Fleming
Design Consultants

[illegible]

CITY OF PHOENIX AVIATION DEPARTMENT

**PHX SKY TRAIN
STAGE 2 DESIGN
500 S. 24TH STREET
PHOENIX, AZ 85034**

Designed by: SK

Drawn by: JAB

Checked by: MSW

Date: 04/13/2018

Dwg scale: 1"=40'

CIP No.: AV10000011


STAGE 2 – B03 DESIGN SUBMISSION

**CIVIL
SKY HARBOR CIRCLE
MARKING AND SIGNAGE PLAN**

Package: Sheet Reference No:
B03 - SHCV0801
V1 - 244 of 339

LIGHT FIXTURE SCHEDULE								
SYMBOL	LABEL	CATALOG NUMBER	DESCRIPTION	LAMP	NUMBER LAMPS	LUMENS PER LAMP	LLF	WATTAGE
	R1	DSX1 LED 40C 700 27K T2M MVOLT HS	DSX1 LED WITH 40 LEDs @700mA, 2700K, TYPE 2 MEDIUM OPTICS, WITH HOUSE SIDE SHIELD	LED	1	8283	0.91	70

ROADWAY LIGHT FIXTURE SCHEDULE

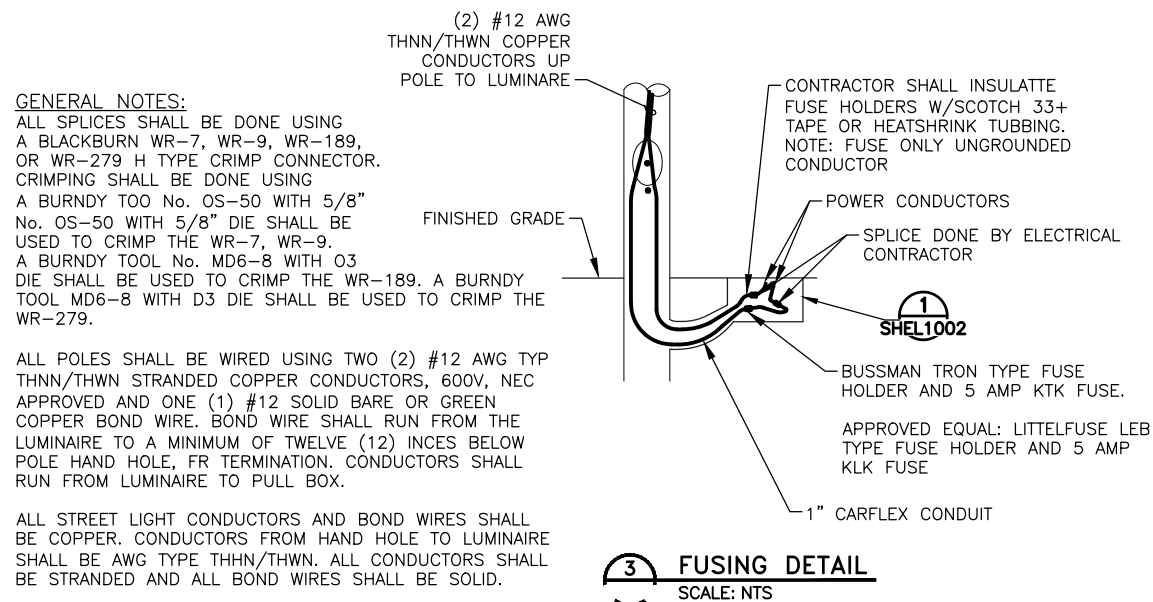

2 ROADWAY LIGHTING POLE MOUNTING – TALL BASE
SCALE: NTS
NOTE:

NOTE:

1. REFER TO STRUCTURAL DRAWINGS FOR POLE BASE DETAILS.

STAGE 2 – B03 DESIGN SUBMISSION	PHX DVT BYA CITY OF PHOENIX AVIATION DEPARTMENT	
	PHX SKY TRAIN STAGE 2 DESIGN 500 S. 24TH STREET PHOENIX, AZ 85034	
	Designed by: KEL	
	Drawn by: JBW	
	Checked by: CA	
	Date: 04/13/2018	
	Dwg scale: AS NOTED	
	CIP No.: AV10000011	
	KIVA No.: 07-S204	