


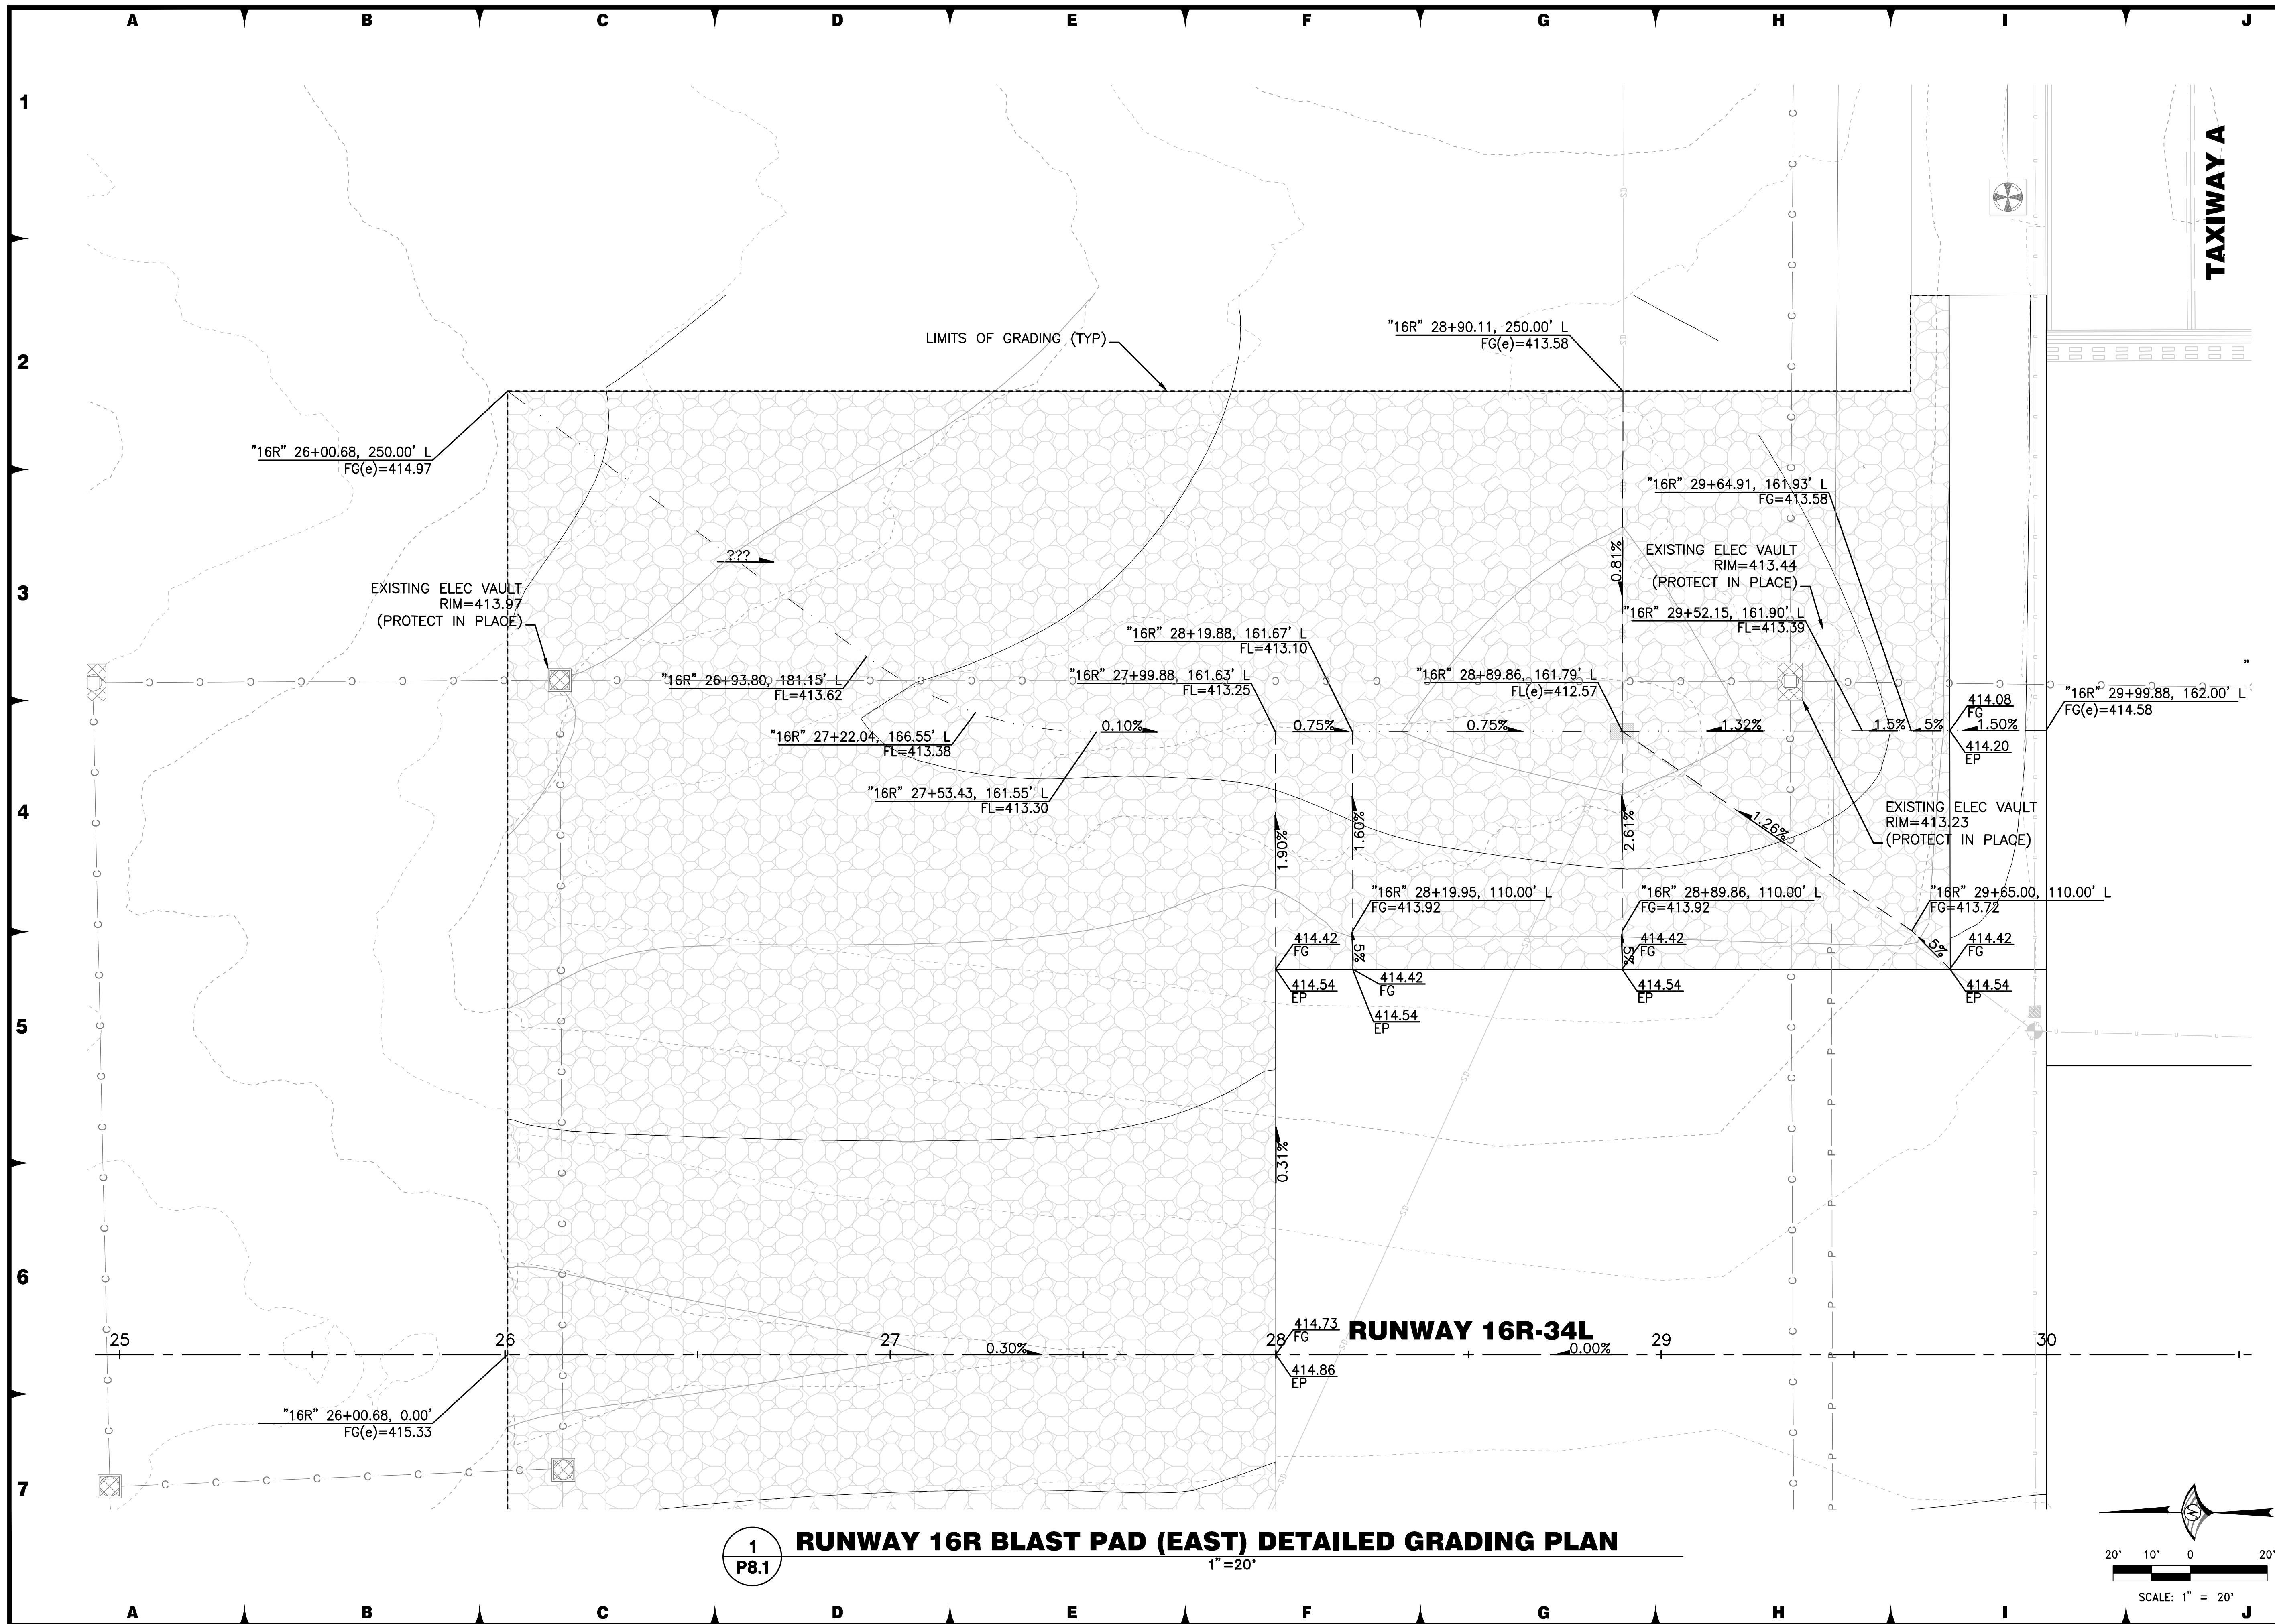

FOR BIDDING PURPOSES ONLY

[illegible]

WOOD RODGERS
BUILDING RELATIONSHIPS ONE PROJECT AT A TIME

Tel 775.823.4088
Fax 775.823.4088

1861 Corporate Blvd
Reno, NV 89502

Reno-Tahoe International Airport




INWAY 16R-34L RECONSTRUCTION

PROJECT NO.	8494.002
-------------	----------

DRAWING
P8.1

I:\jobs\8494 RTIA Runways\RTIA Runway 16R QA\Civil\Draw\2-16R-34\ BidPkg2\PO801 16R.dwg 12/9/2019 4:44 PM Trevor Shamblin

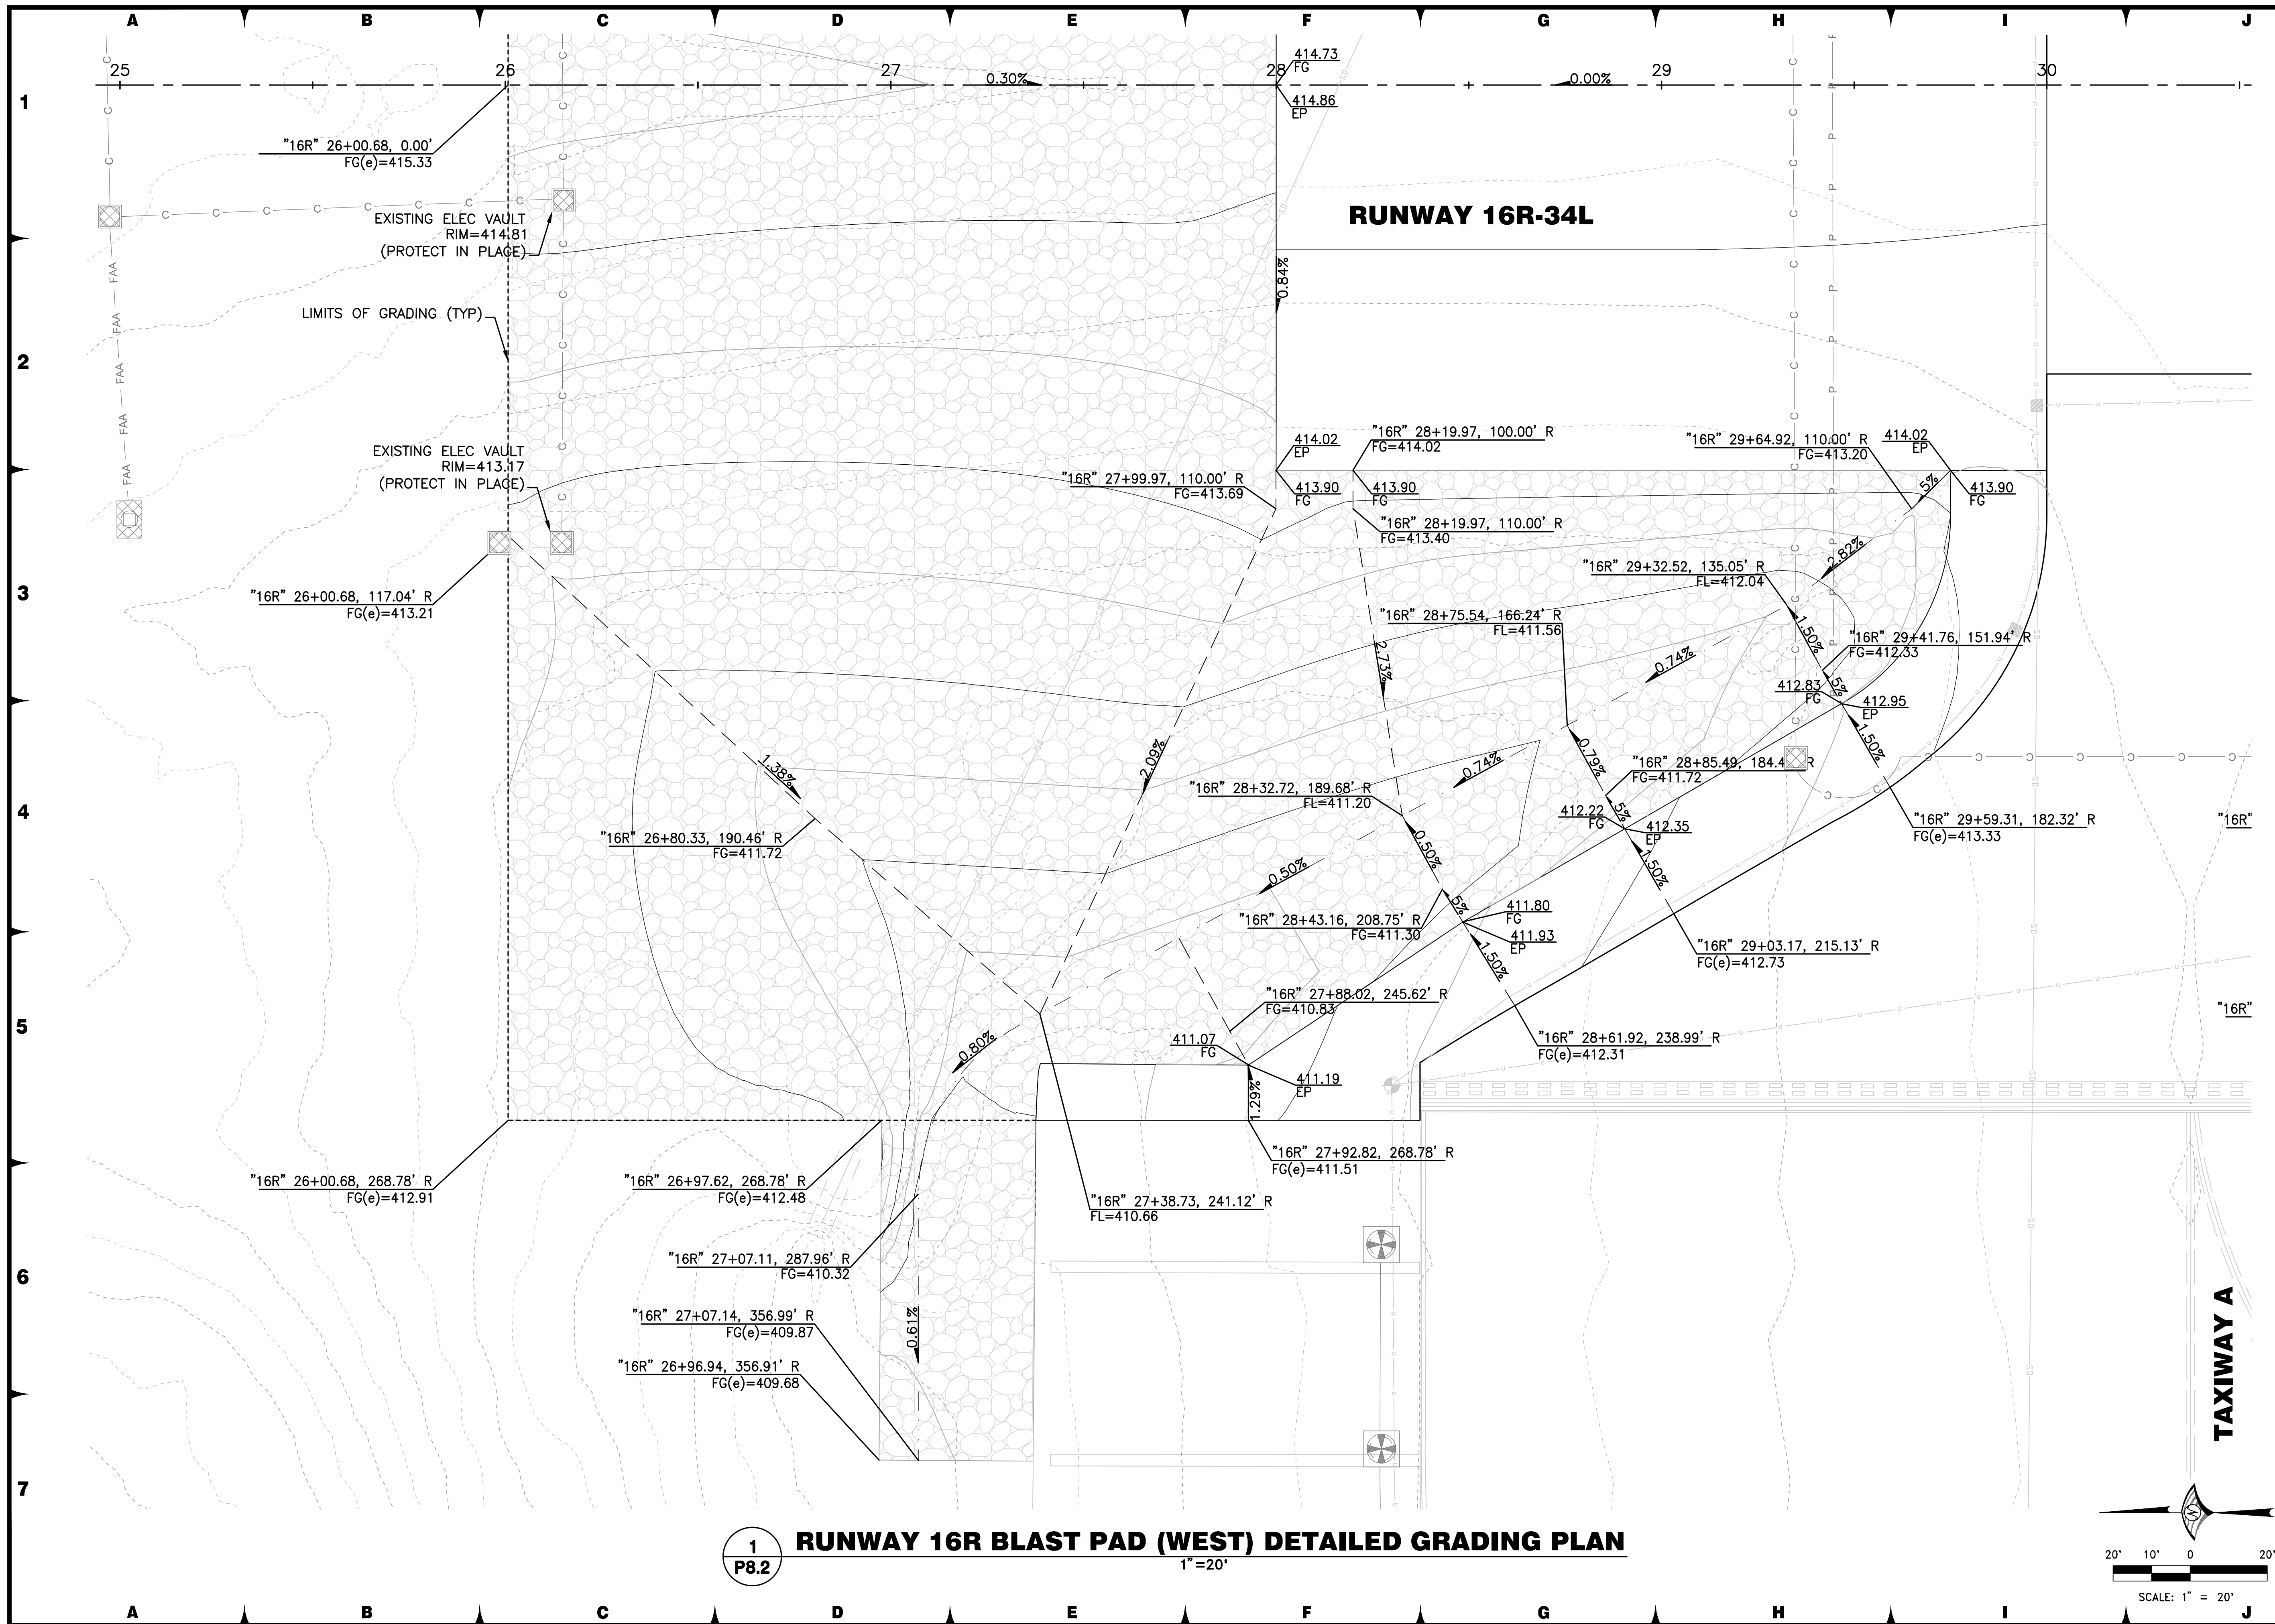


FOR BIDDING PURPOSES ONLY

DATE: DECEMBER 11, 2019SCALE: H: 1"=20' V: _____DRAWN BY: DABDESIGNED BY: MIKAS, DAMI

NO.	DESCRIPTION	DATE
-----	-------------	------



WOOD ROGERS
BUILDING RELATIONSHIPS ONE
PROJECT AT A TIME
Tel 775.823.4068
Fax 775.823.4066
1361 Corporate Blvd
Reno, NV 89502

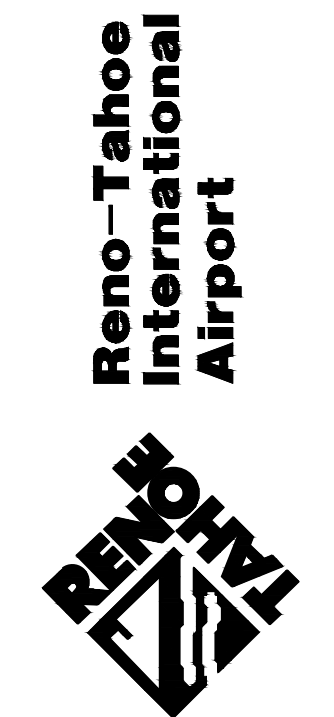

RUNWAY 16R-34L RECONSTRUCTION


DETAILED GRADING PLAN

RUNWAY 16R BLAST PAD (WEST)

PROJECT NO.
8494.002

DRAWING P8.2


I:\jobs\8494 RTIA Runways\RTIA Runway 16R OA\Civil\Draw\2-16R-34 BidPkg2\p0802 16R dwg 12/9/2019 4:46 PM Trevor Shamblin

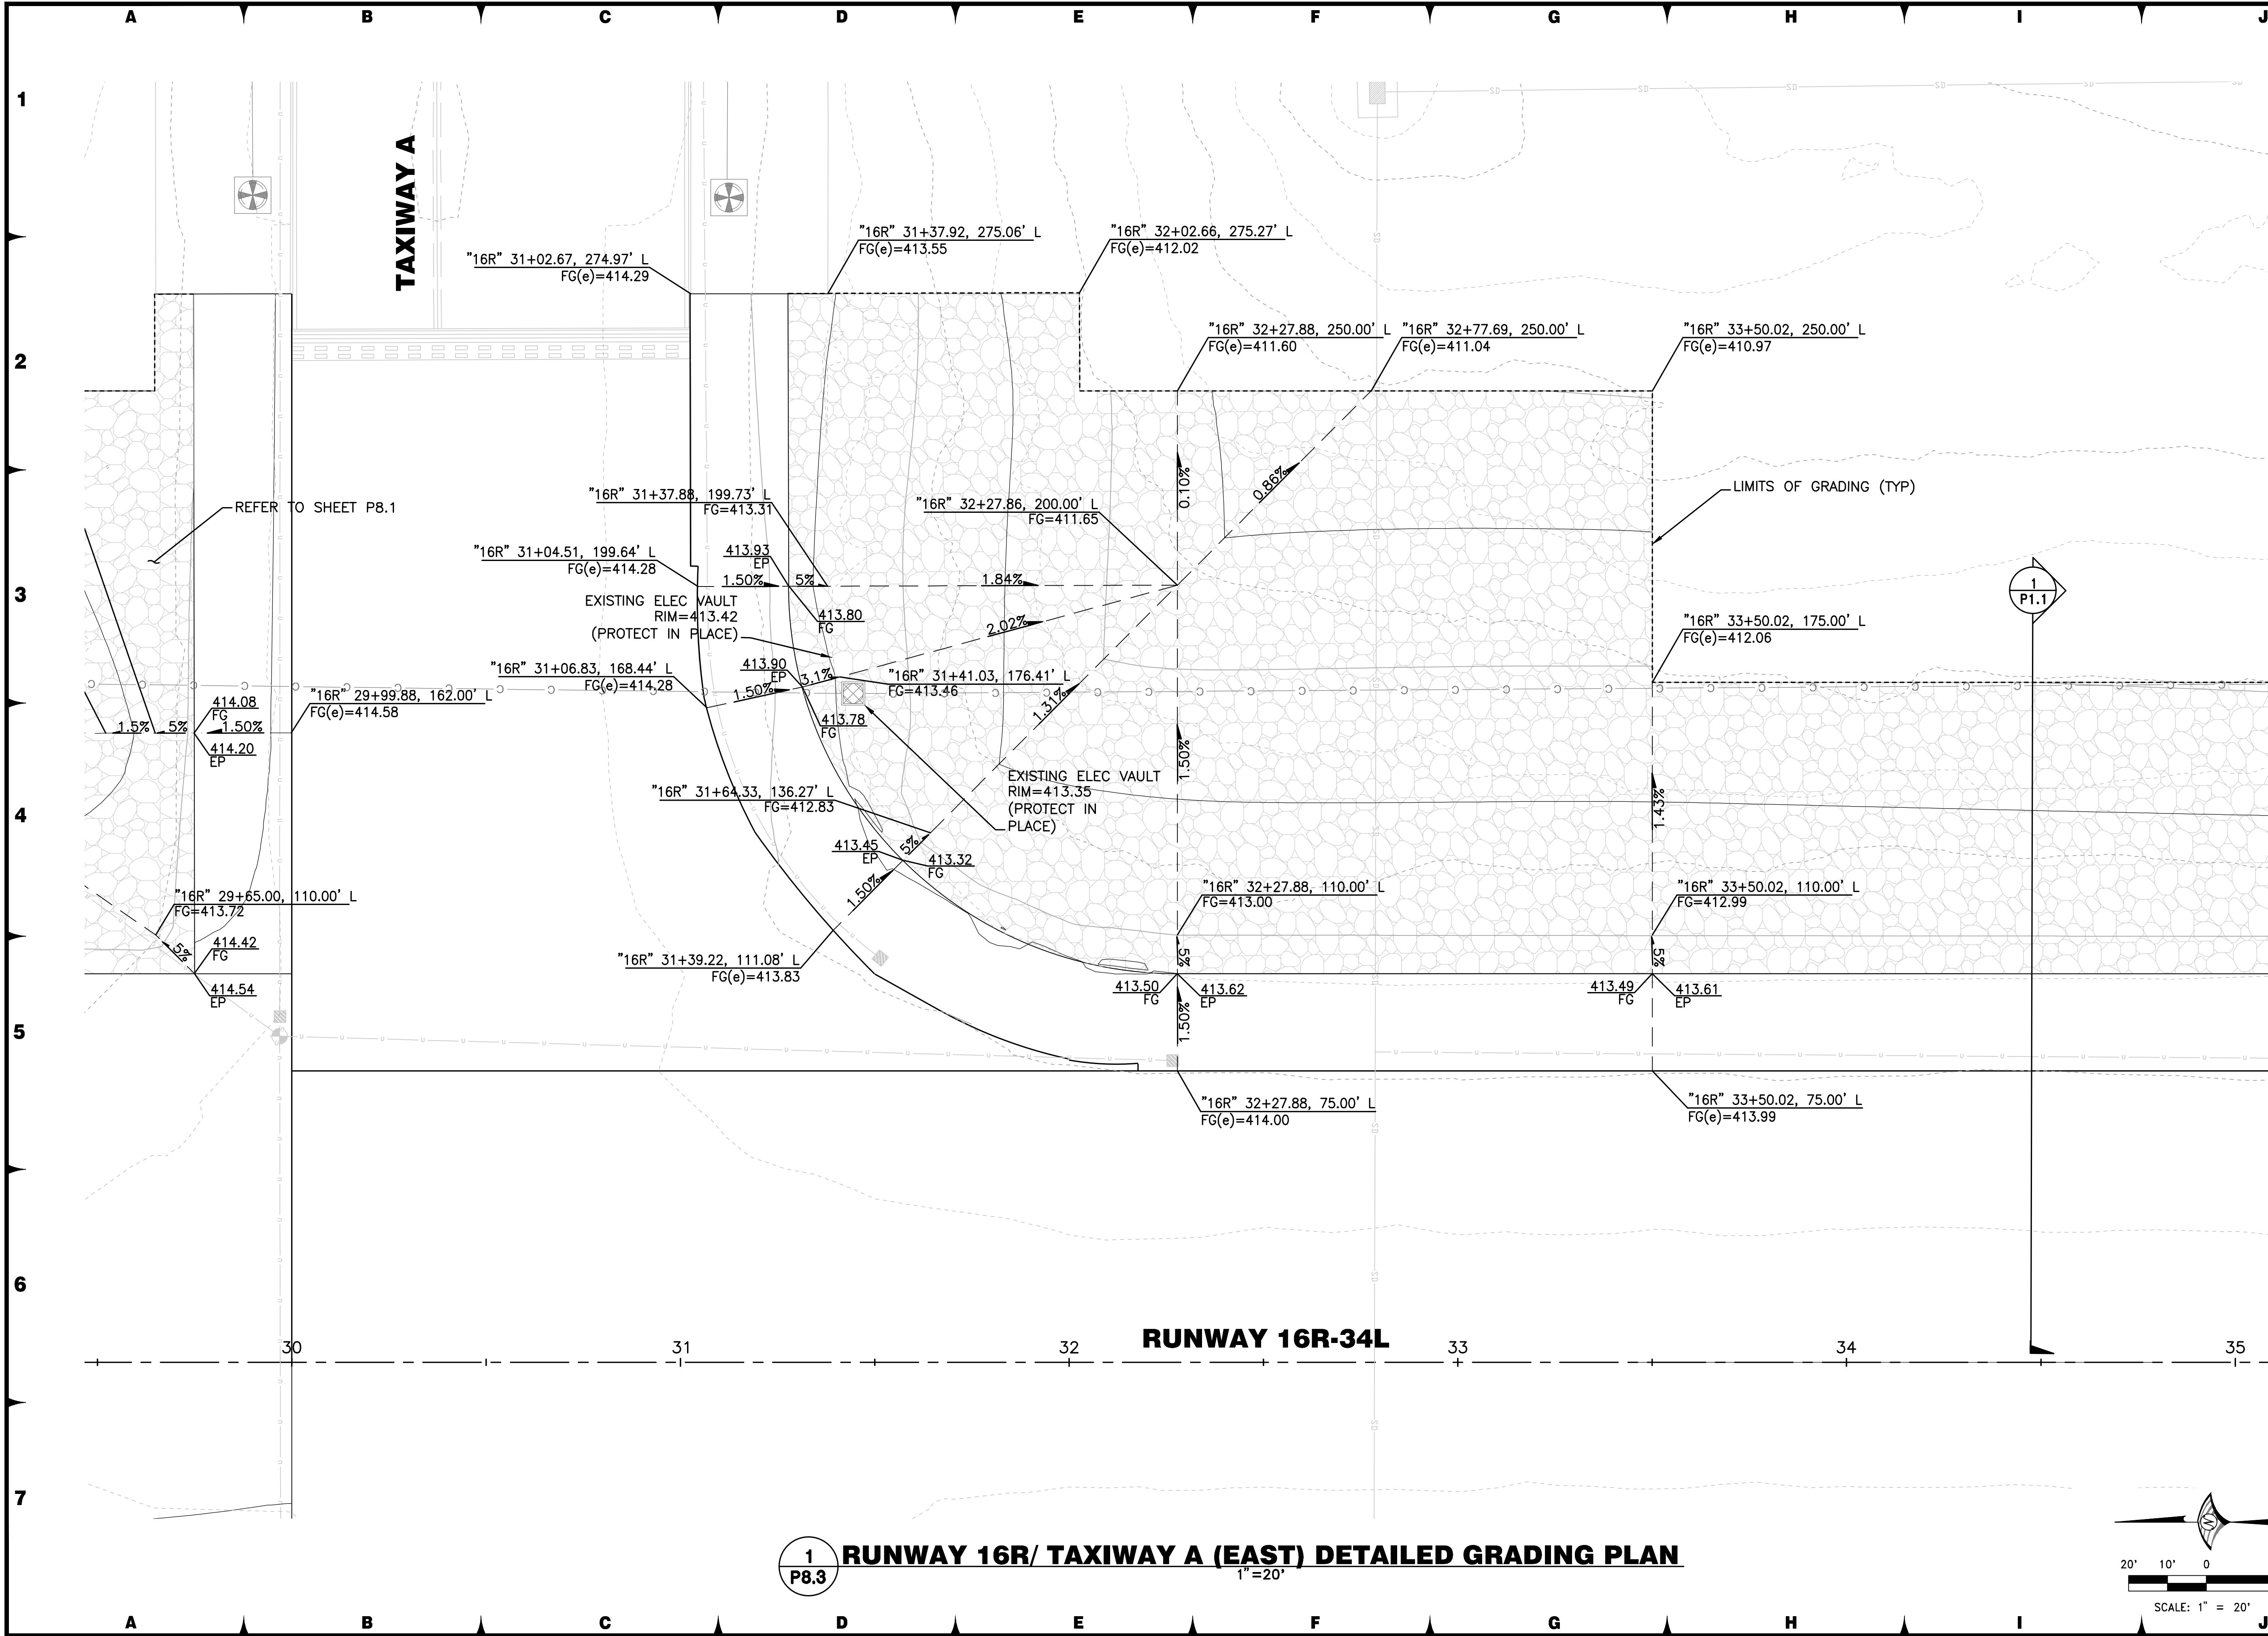

1
P8.3


RUNWAY 16R/ TAXIWAY A (EAST) DETAILED GRADING PLAN


1"=20'

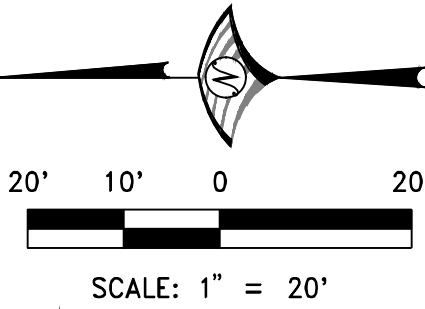

FOR BIDDING PURPOSES ONLY	DATE: DECEMBER 11, 2019	SCALE: H: 1"=20' V:	DRAWN BY: DAB	DESIGNED BY: MAK, BAM	CHECKED BY: MAC
	WOOD ROGERS BUILDING RELATIONSHIPS ONE PROJECT AT A TIME 1881 Corporate Blvd Reno, NV 89502 Tel 775.823.4068 Fax 775.823.4066				
	Reno-Tahoe International Airport 				
RUNWAY 16R-34L RECONSTRUCTION	DETAILED GRADING PLAN RUNWAY 16R/ TAXIWAY A (EAST)				
PROJECT NO. 8494.002		DRAWING P8.3			

U:\Jobs\8494_871A Runway\871A Runway 16R-34L\Bldg\8494_P8083_168.dwg 12/9/2019 4:47 PM Trevor Shumlin

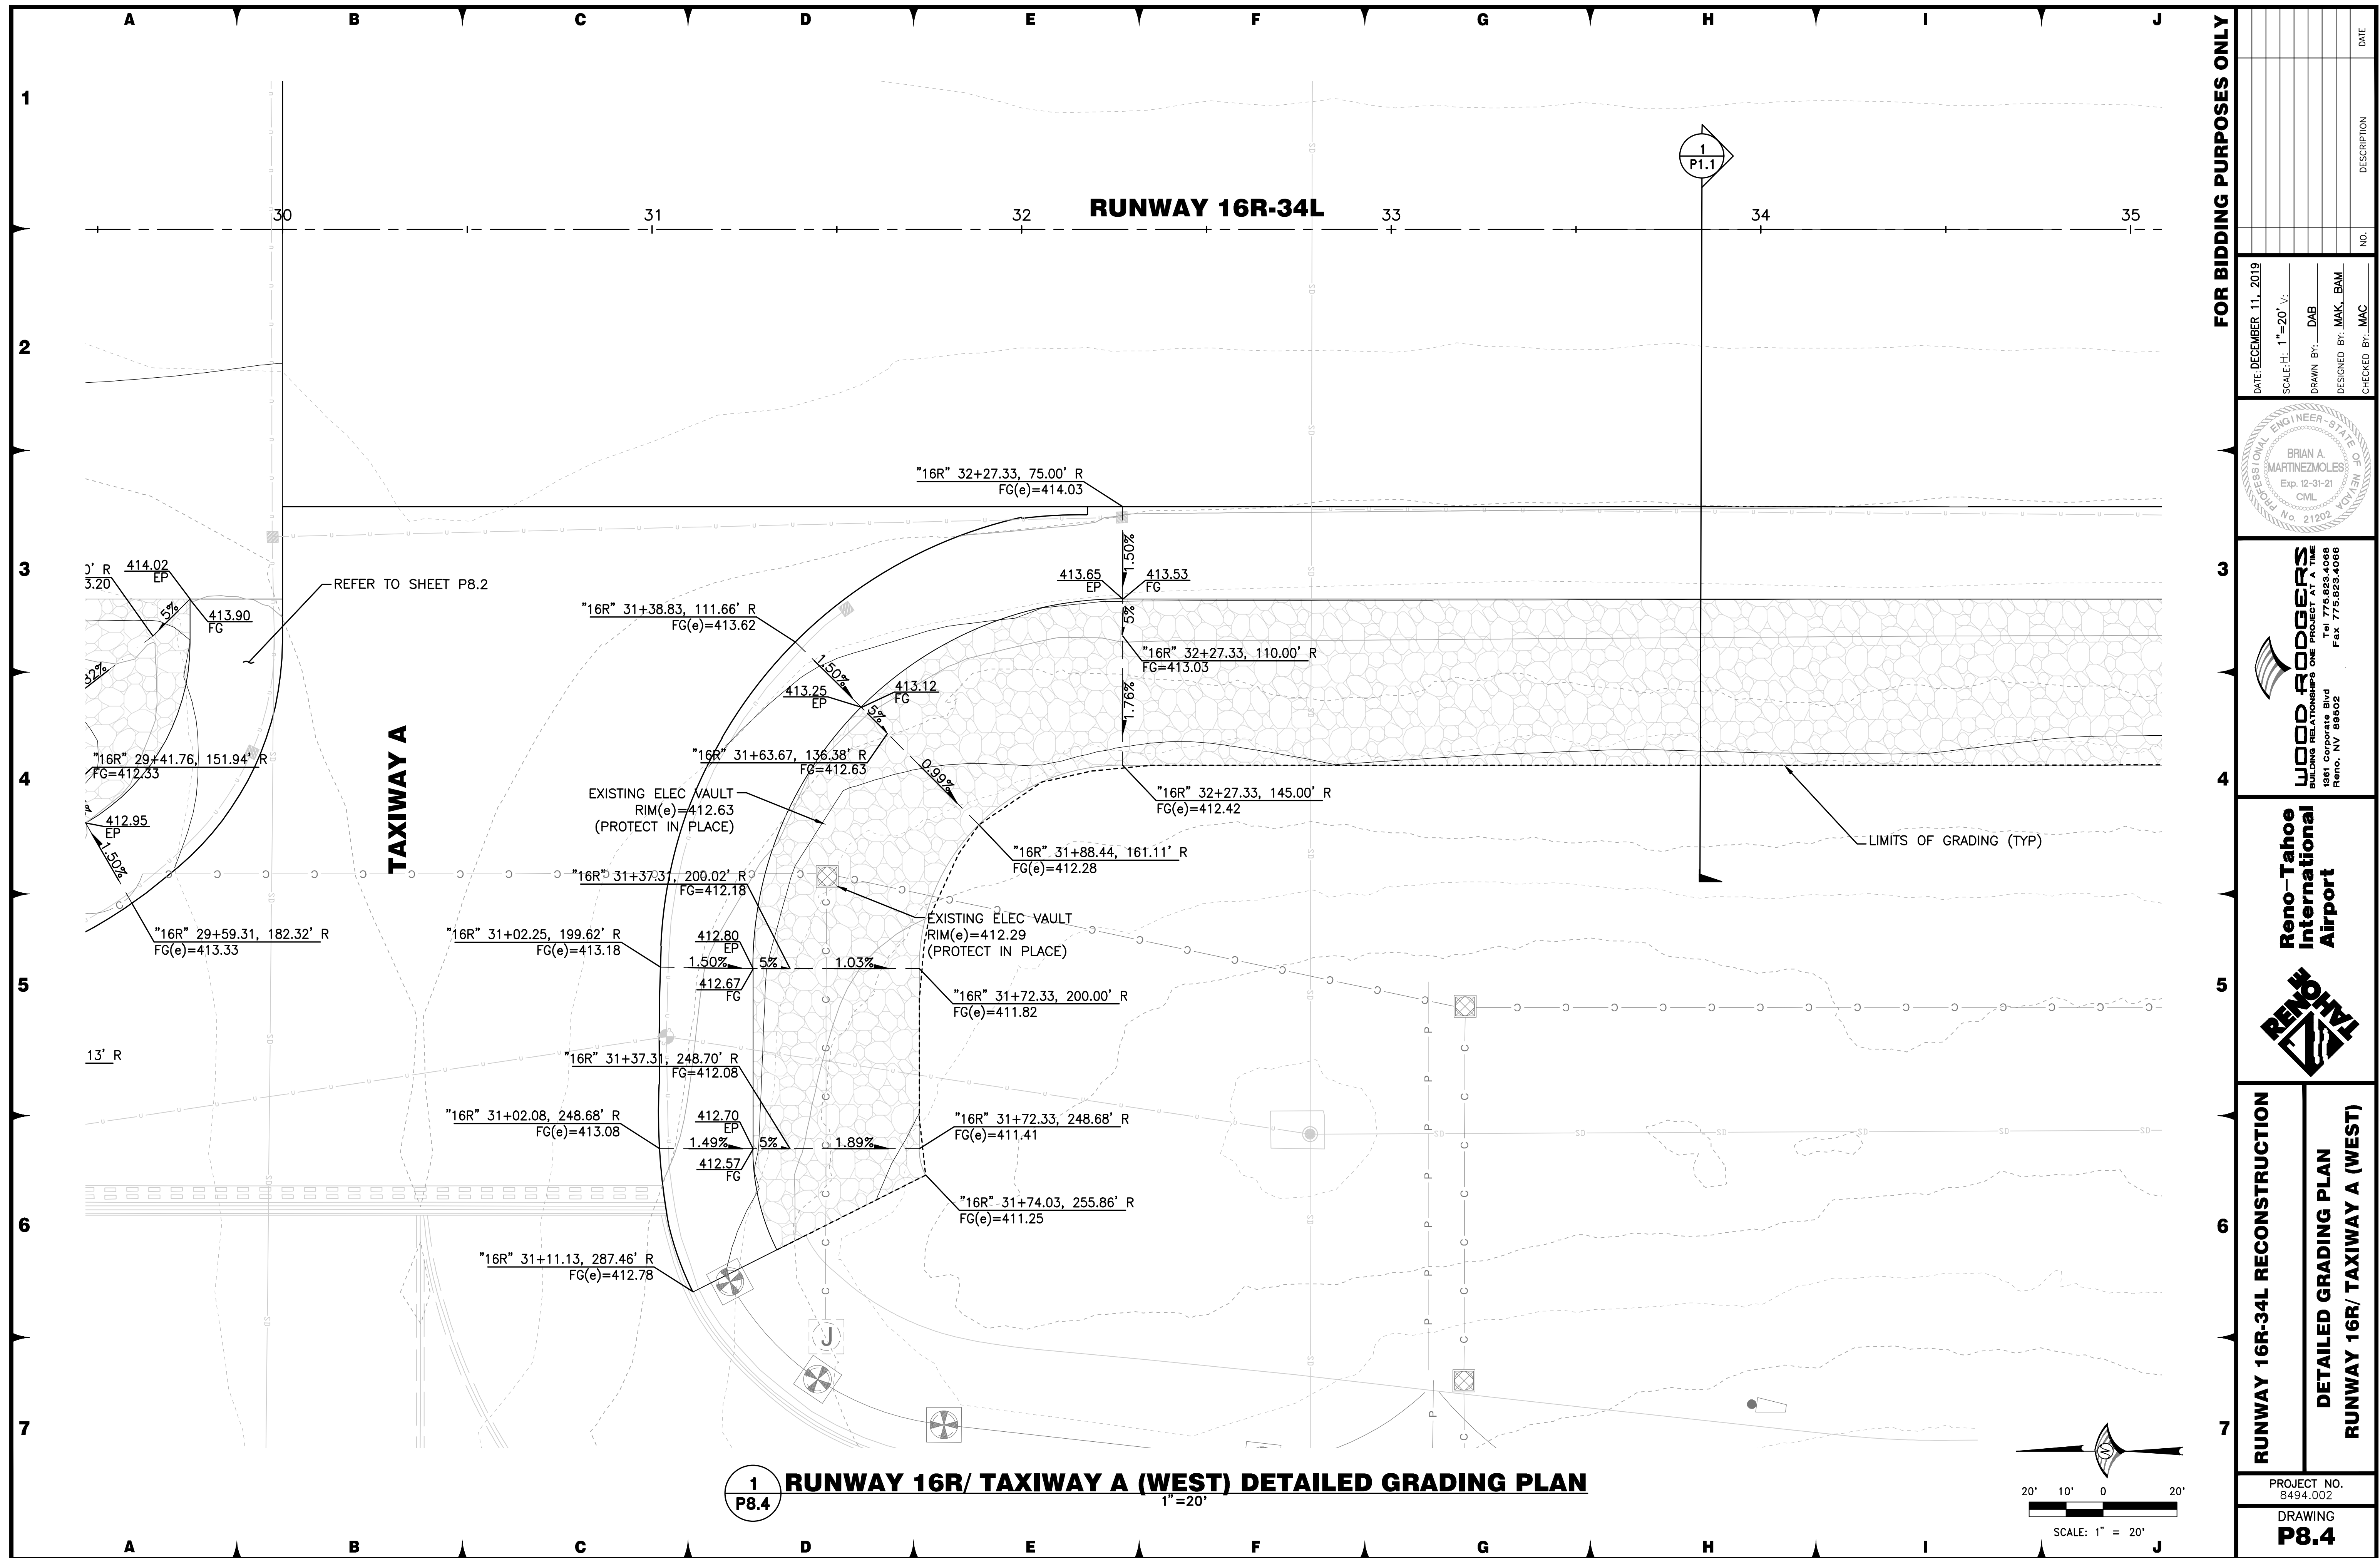

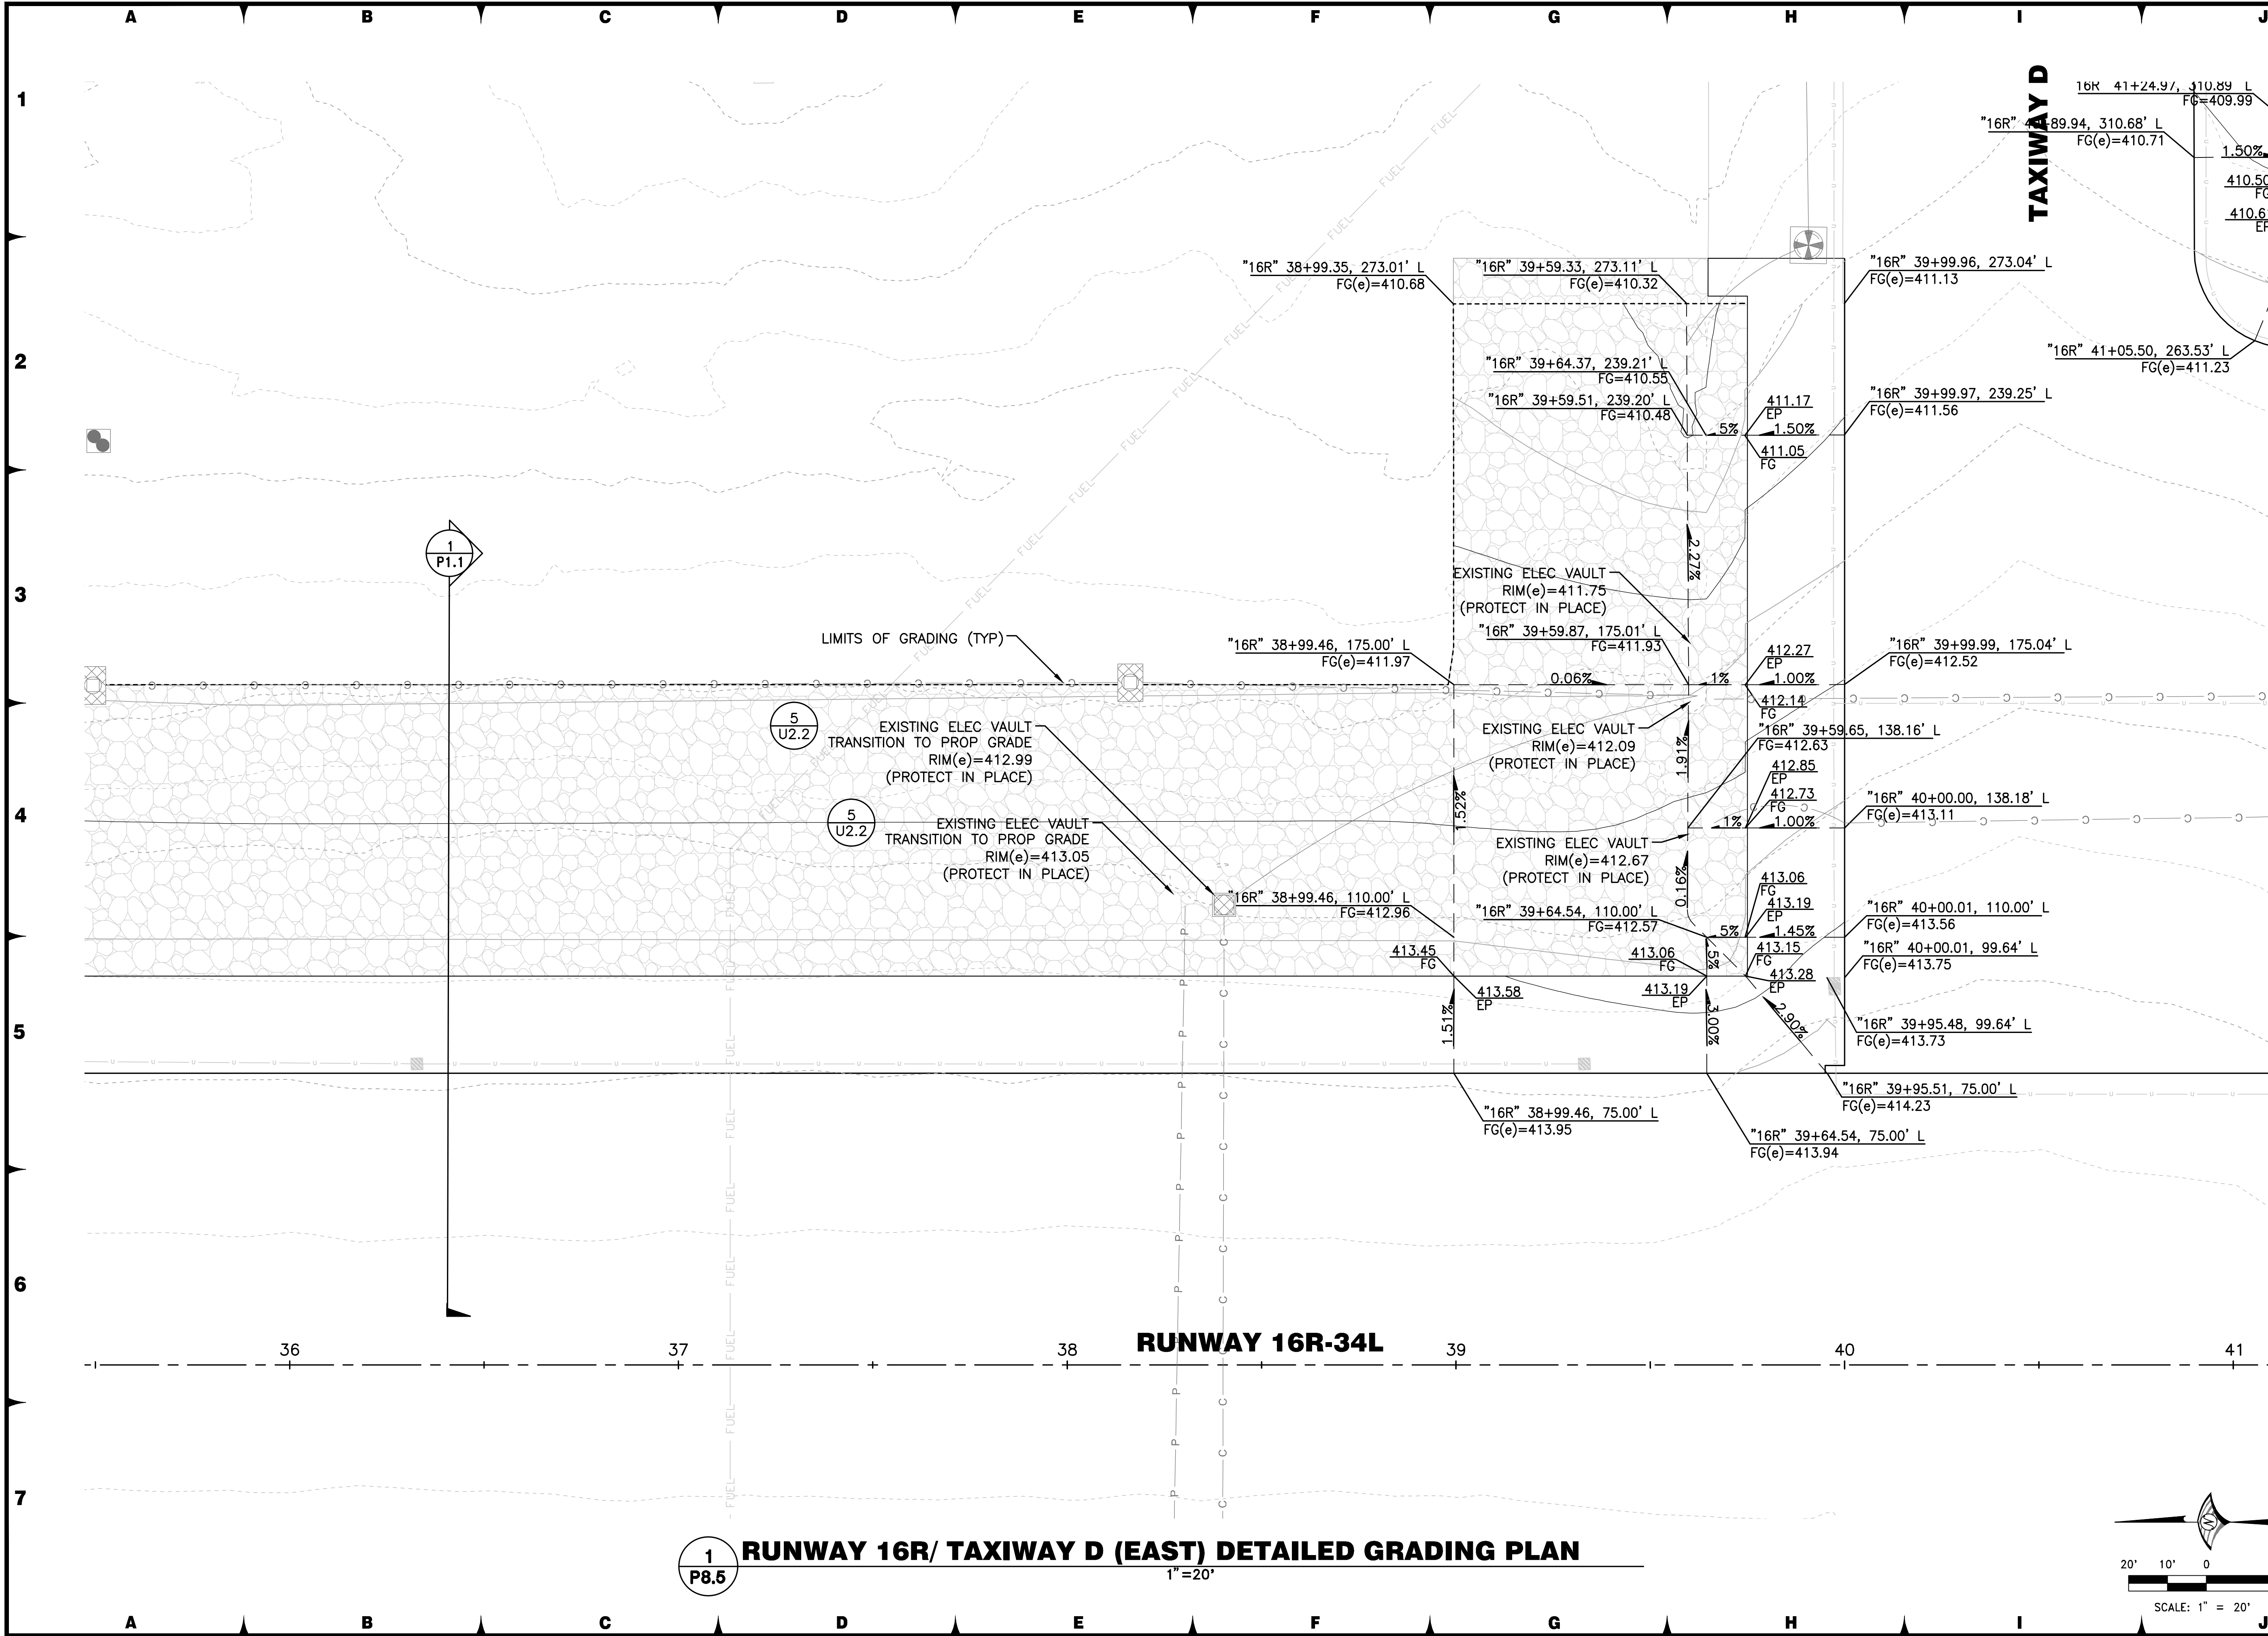

FOR BIDDING PURPOSES ONLY

DATE: DECEMBER 11, 2019

SCALE: H: 1"=20' V: 1"=20'

DRAWN BY: DAB

DESIGNED BY: MAK, BAM

CHECKED BY: MAC

BRIAN A. MARTINEZMOLES

Exp. 12-31-21

CIVIL

No. 21202

WOOD ROGERS

BUILDING RELATIONSHIPS ONE PROJECT AT A TIME

188 Corporate Blvd

Reno, NV 89502

Tel 775.823.4068

Fax 775.823.4066

Reno-Tahoe International Airport

RUNWAY 16R-34L RECONSTRUCTION


DETAILED GRADING PLAN

RUNWAY 16R/ TAXIWAY D (EAST)

PROJECT NO. 8494.002

DRAWING P8.5

U:\Jobs\8494_002\8494_002\Runway 16R-34L\Runway 16R-34L_Bid\Grd\Grd.dwg 12/9/2019 4:50 PM Trevor Shumlin

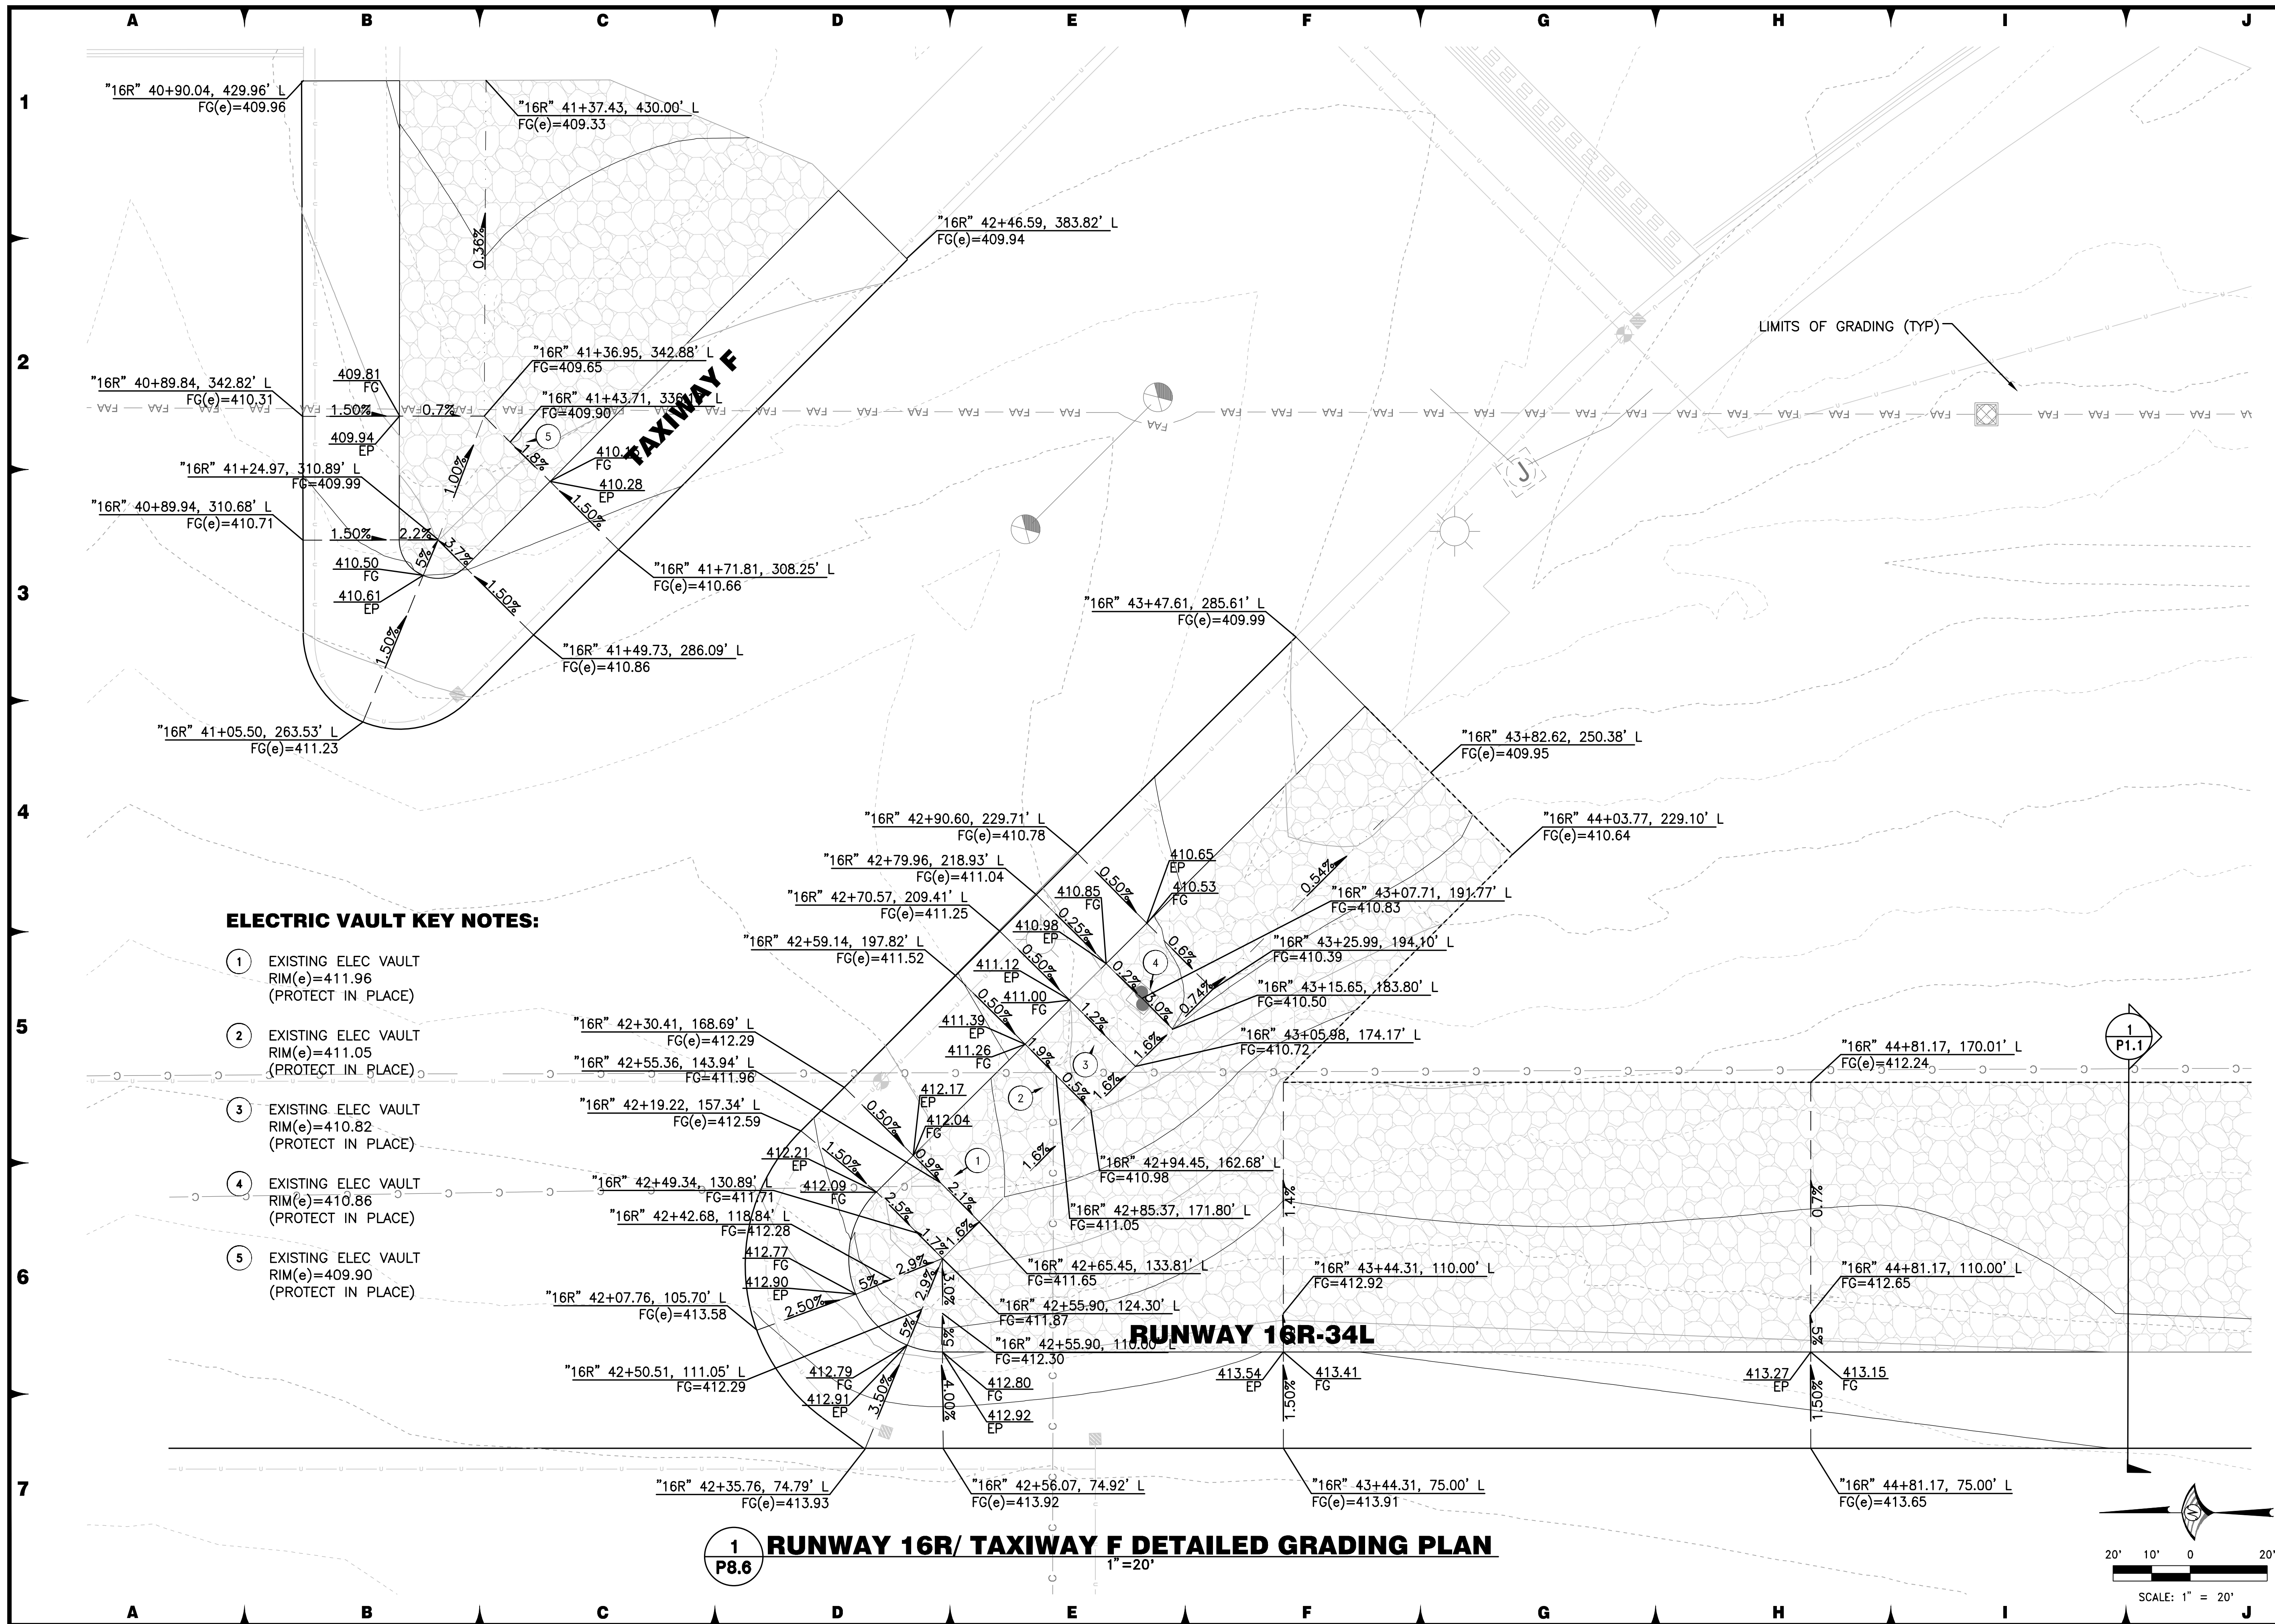

FOR BIDDING PURPOSES ONLY

DATE: DECEMBER 11, 2019

SCALE: H: 1"=20' V:

DRAWN BY: DABDESIGNED BY: MAK, BAM

no.

DESCRIPTION

DATE _____

DATE _____



WOOD ROGERS
BUILDING RELATIONSHIPS ONE PROJECT AT A TIME
Tel 775.923.4068
Fax 775.923.4068
1361 Corporate Blvd
Reno, NV 89502

Reno-Tahoe International Airport




RUNWAY 16R-34L RECONSTRUCTION

DETAILED GRADING PLAN RUNWAY 16R/ TAXIWAY F

PROJECT NO.
8494.002

DRAWING
P8.6

J:\Jobs\8494_Runways\RTIA_Runway 16R_OA\Civil\Dwg\2-16R-34L_BidPkg2\P0806_16R.dwg 12/9/2019 4:52 PM Trevor Shamblin

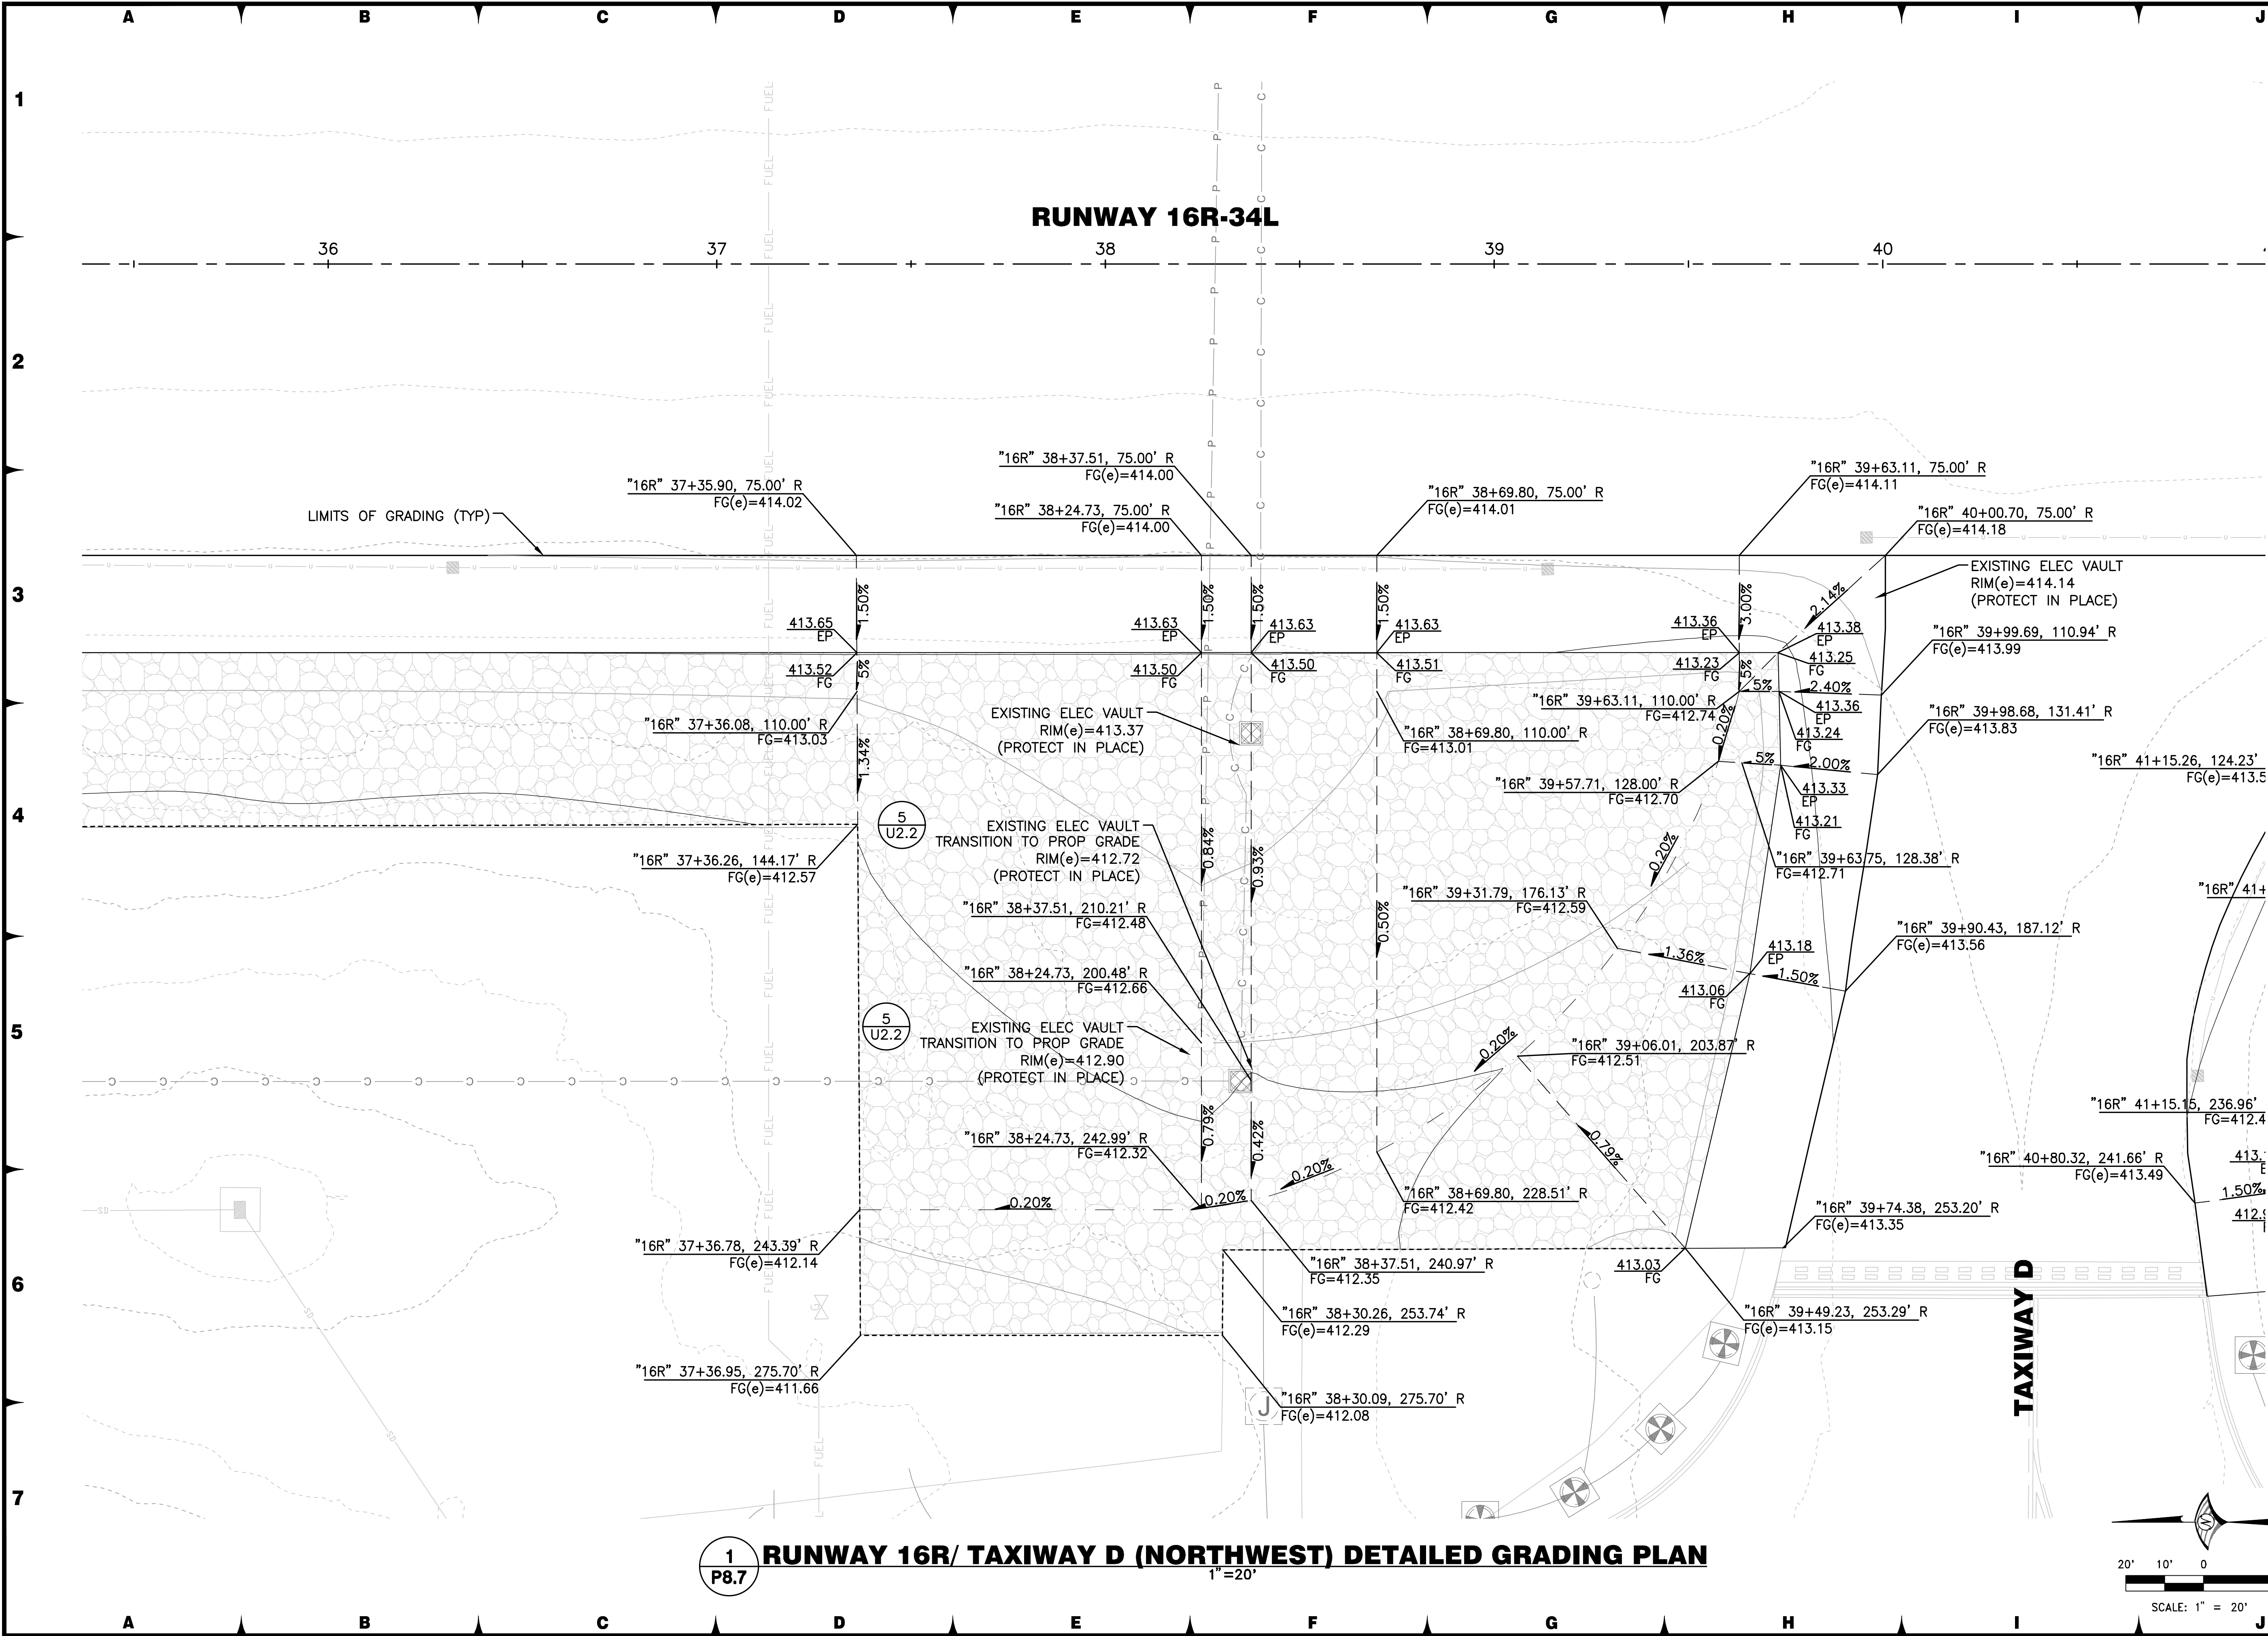

FOR BIDDING PURPOSES ONLY

DATE: DECEMBER 11, 2019
SCALE: 1"=20'
DRAWN BY: DAB
DESIGNED BY: MAK, BAM
CHECKED BY: MAC

BRIAN A. MARTINEZ-MOLES
Exp. 12-31-21
CIVIL
No. 21202

WOOD-ROGERS
BUILDING RELATIONSHIPS ONE PROJECT AT A TIME
1881 Corporate Blvd
Reno, NV 89502
Tel 775.823.4068
Fax 775.823.4066

Reno-Tahoe
International
Airport

RUNWAY 16R-34L RECONSTRUCTION

DETAILED GRADING PLAN

RUNWAY 16R/ TAXIWAY D (NORTHWEST)

PROJECT NO.
8494.002

DRAWING
P8.7

NO.

DESCRIPTION

DATE


1
P8.7

RUNWAY 16R/ TAXIWAY D (NORTHWEST) DETAILED GRADING PLAN

1"=20'

20' 10' 0 20'

SCALE: 1" = 20'

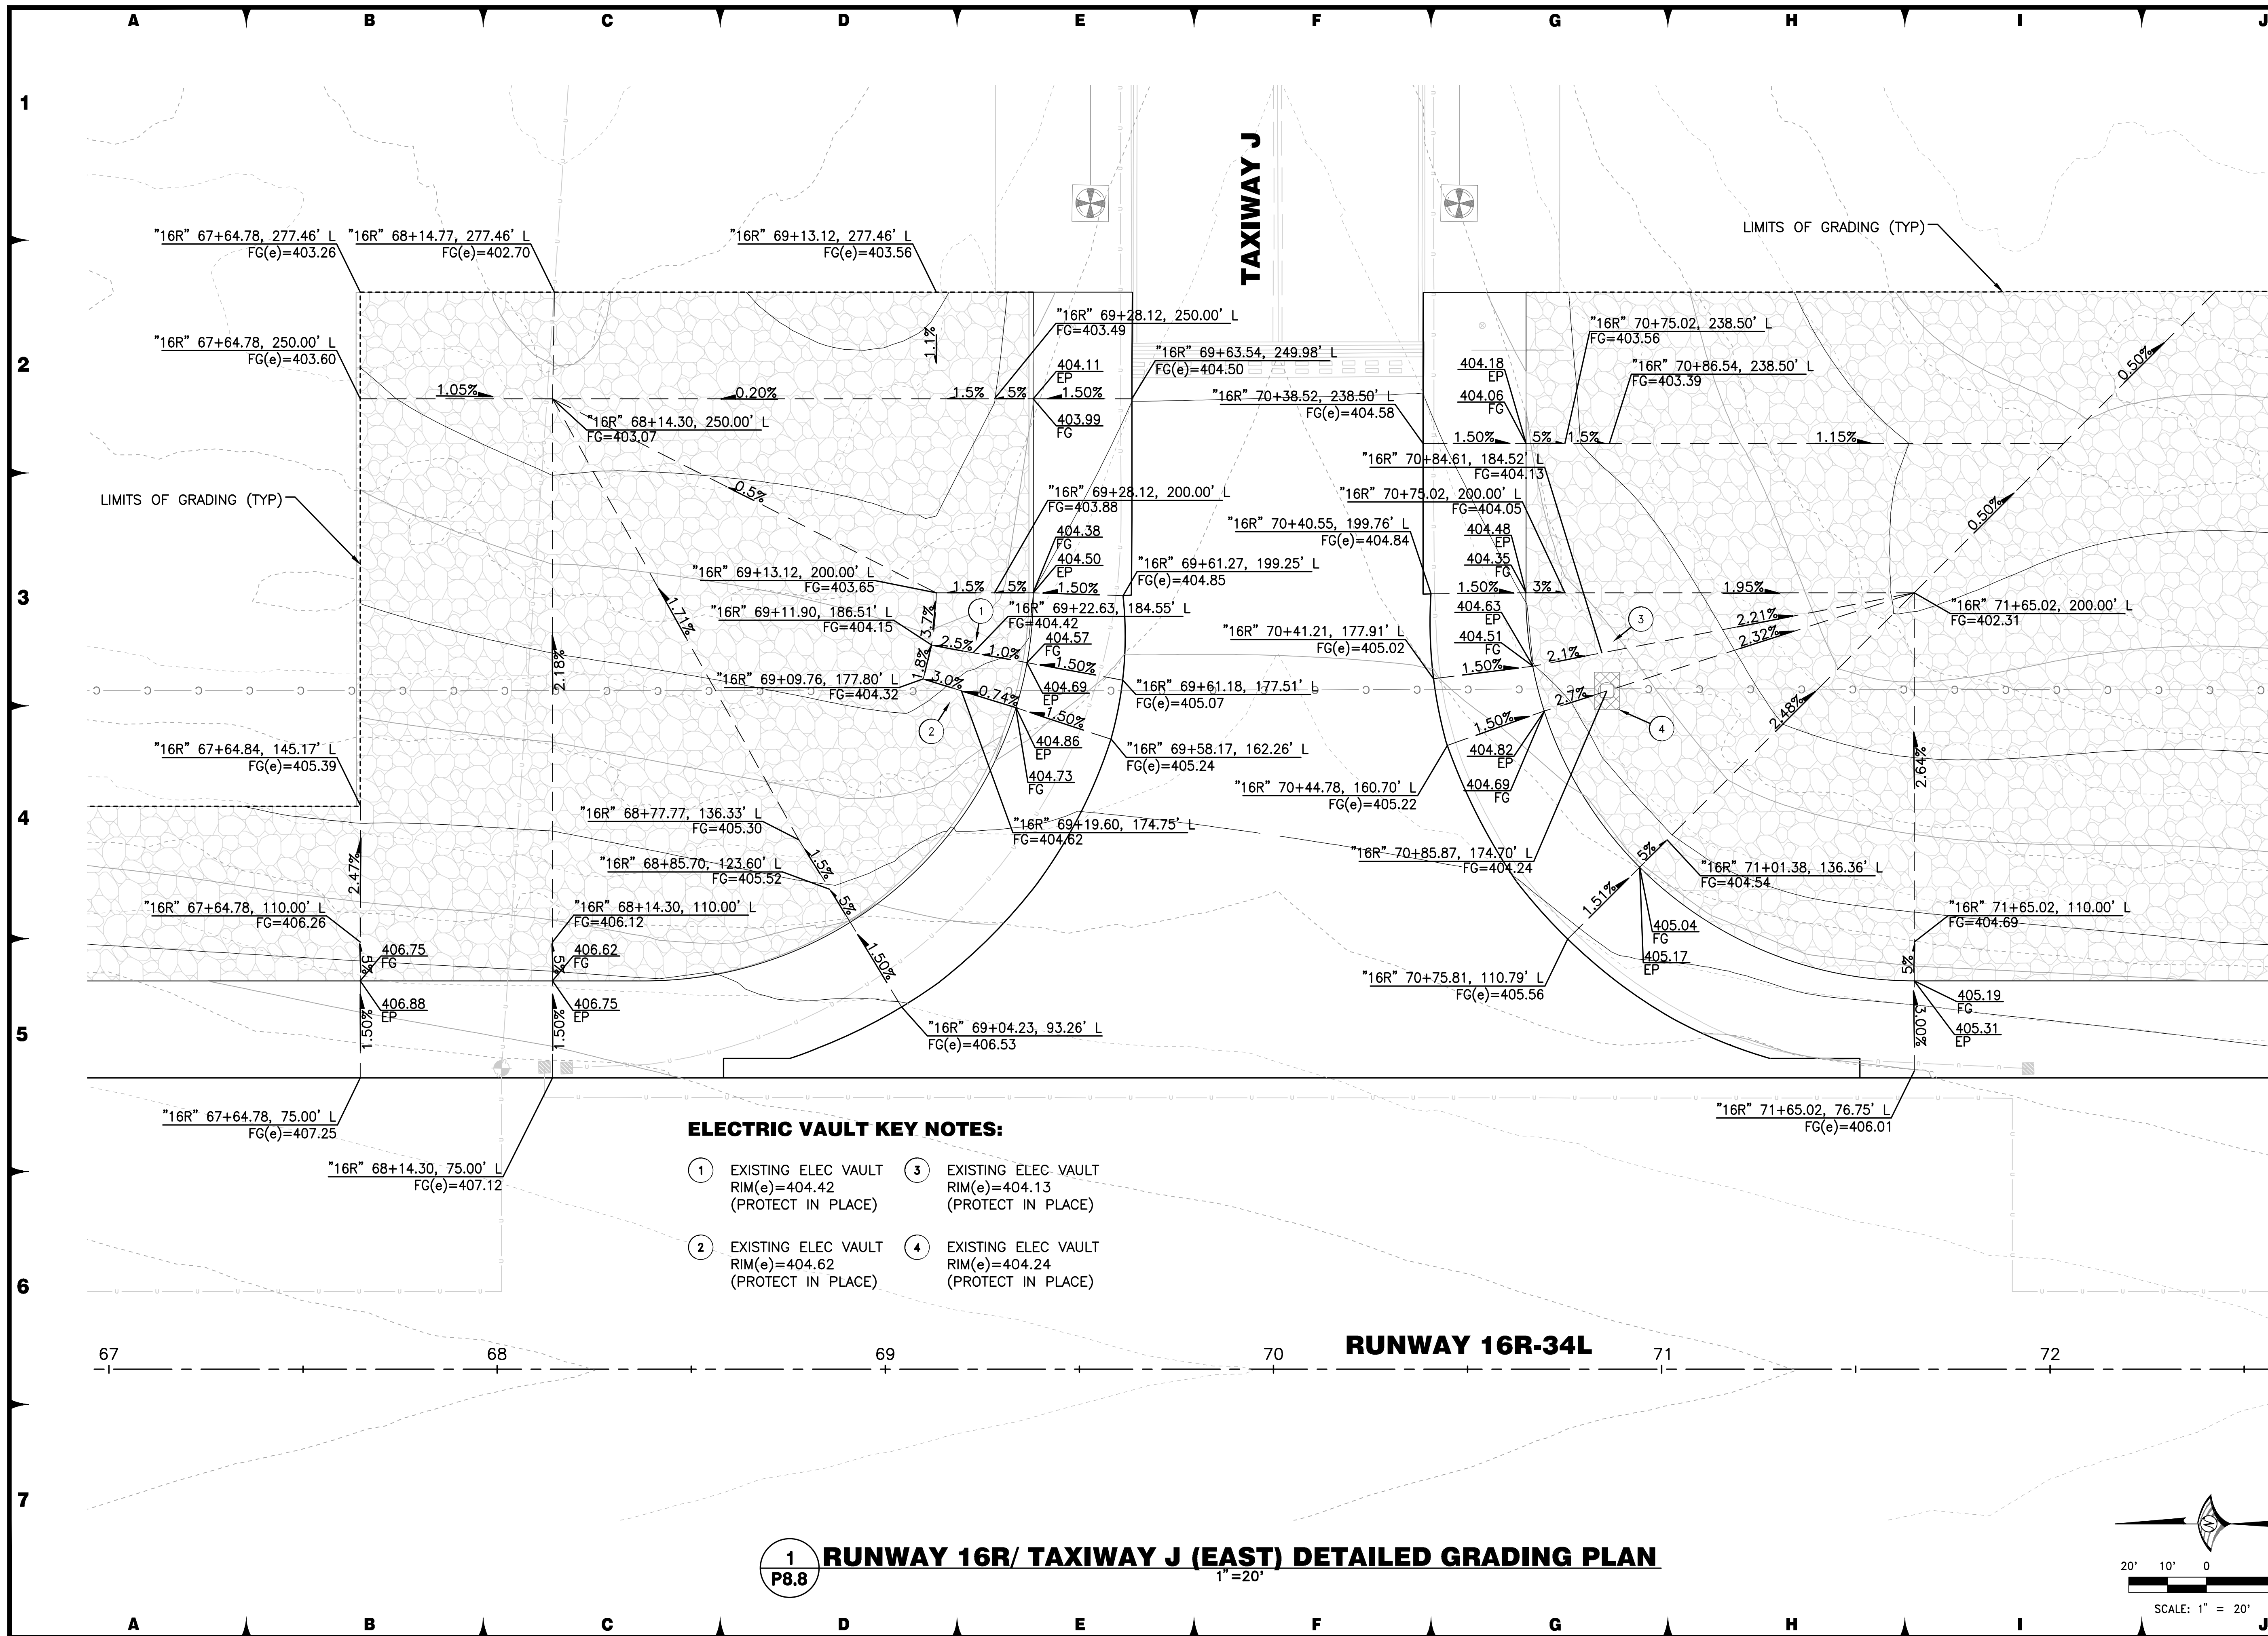

FOR BIDDING PURPOSES ONLY

[illegible]

PROFESSIONAL ENGINEER - STATE OF NEVADA

BRIAN A. MARTINEZ-MOLES

Exp. 12-31-21

CIVIL

No. 21202



WOOD RODGERS
BUILDING RELATIONSHIPS ONE PROJECT AT A TIME

Tel 775.823.4068
Fax 775.823.4066



1961 Corporate Blvd
Reno, NV 89502



**Reno-Tahoe
International
Airport**

PROJECT NO. 8494.002 DRAWING P8.8	RUNWAY 16R-34L RECONSTRUCTION
	DETAILED GRADING PLAN RUNWAY 16R/ TAXIWAY J (EAST)

I:\jobs\8494 RTIA Runways\RTIA Runway 16R QA\Civil\Draw\2-16R-34l BidPka2\P0808 16R.dwg 12/9/2019 4:55 PM Trevor Shamblyn

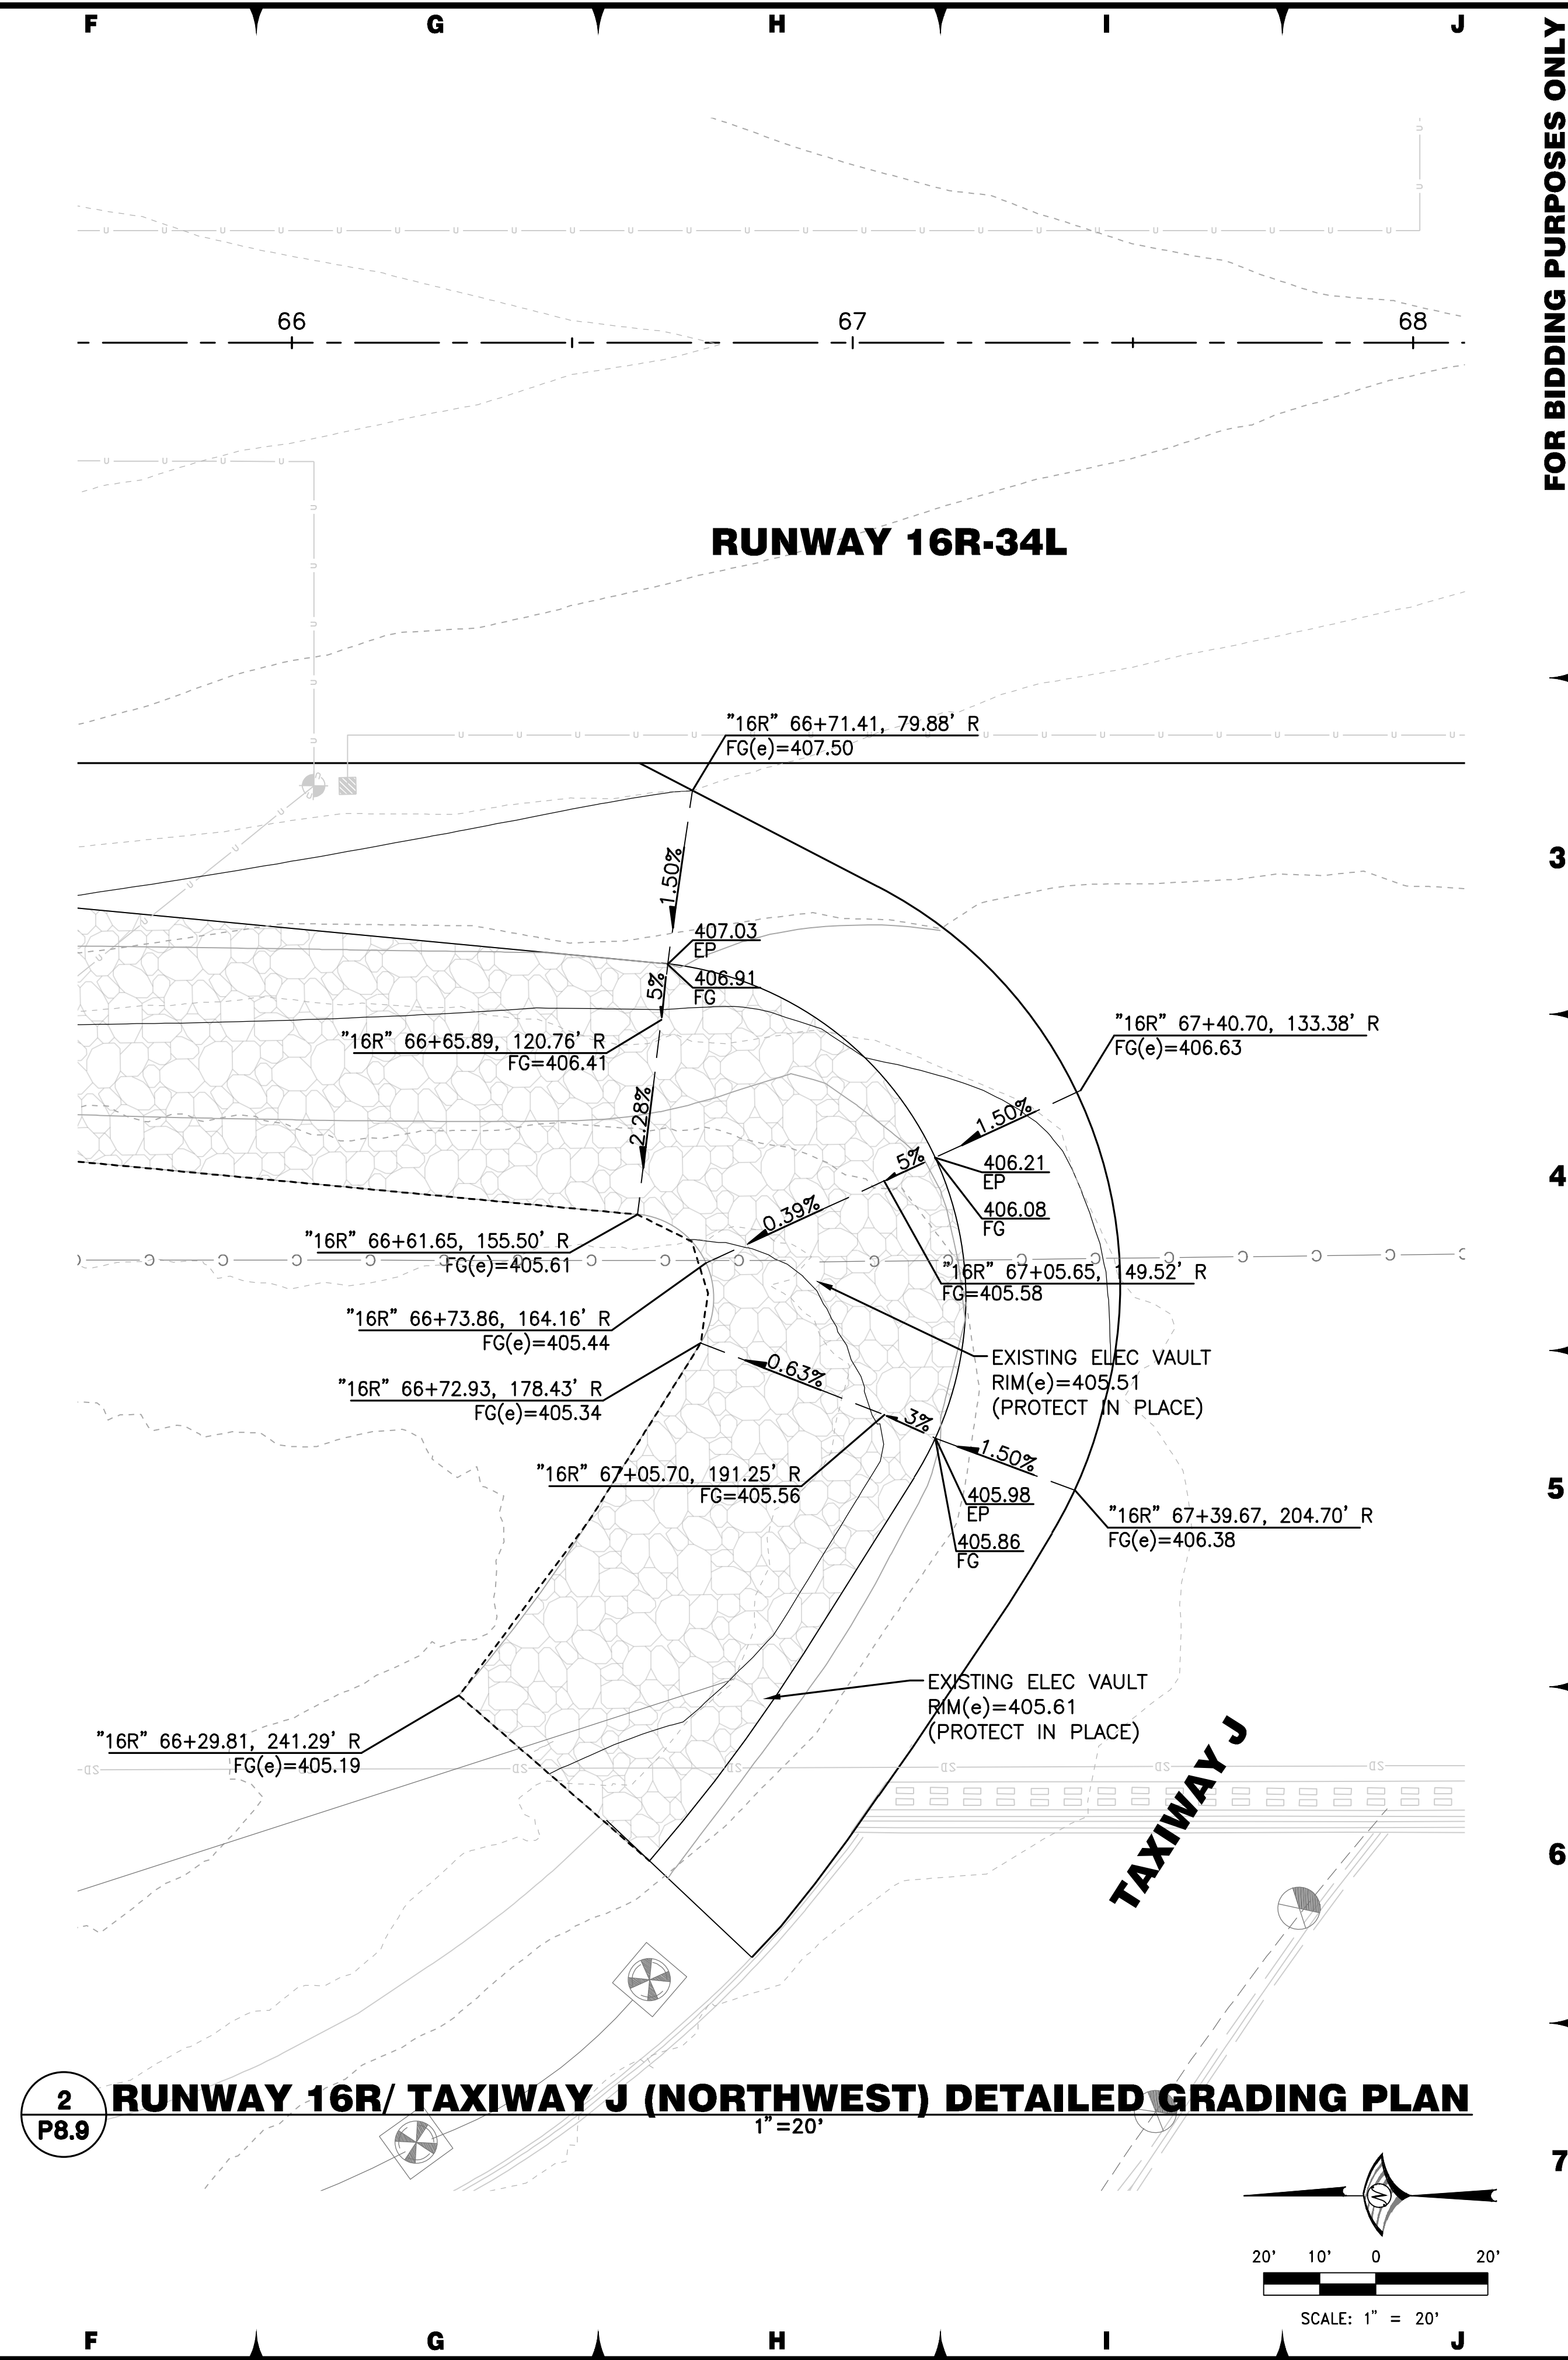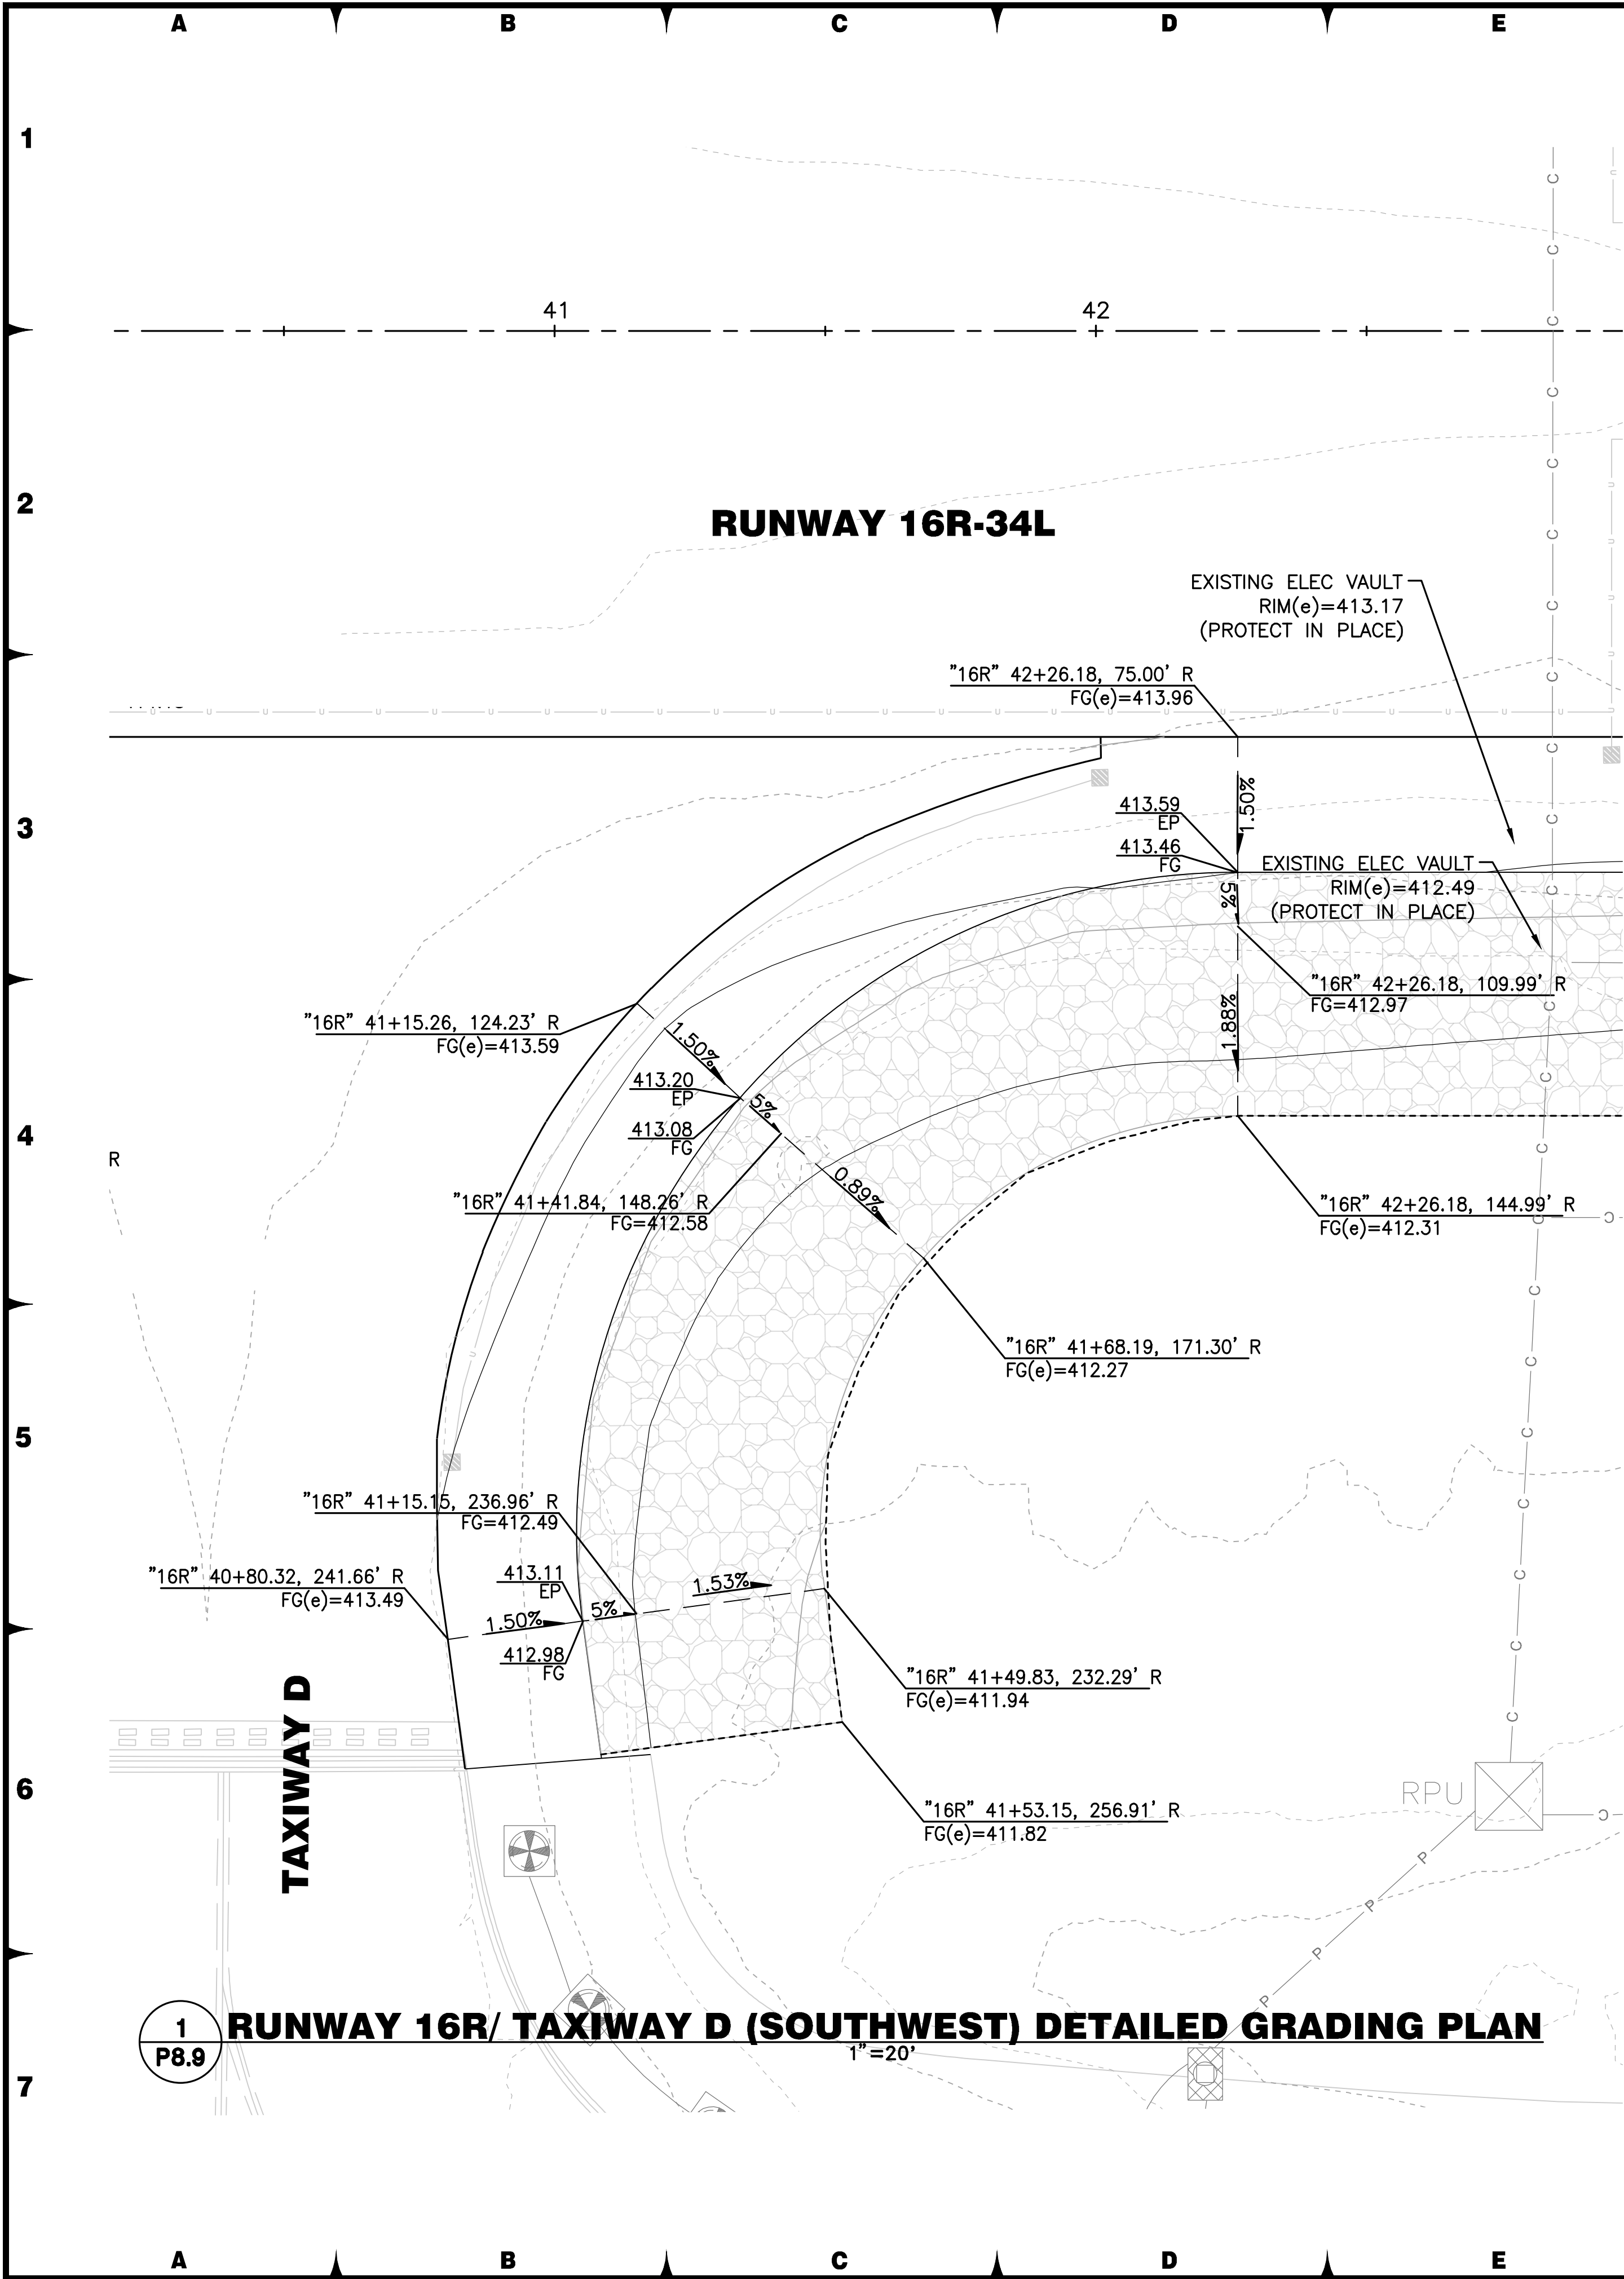

FOR BIDDING PURPOSES ONLY

DATE	SCALE	DRAWN BY	DESIGNED BY	CHECKED BY	NO.	DESCRIPTION	DATE
DECEMBER 11, 2019	1"=20'	DAB	MAK, BAM	MAC			

WOOD ROGERS
BRIAN A. MARTINEZ
Exp. 12-31-21
CIVIL
No. 21202


Reno-Tahoe International Airport

16R-34L RECONSTRUCTION

DETAILED GRADING PLAN
RUNWAY 16R/ TAXIWAY D (SOUTHWEST)
RUNWAY 16R/ TAXIWAY J (NORTHWEST)

PROJECT NO. 8494.002

DRAWING **P8.9**

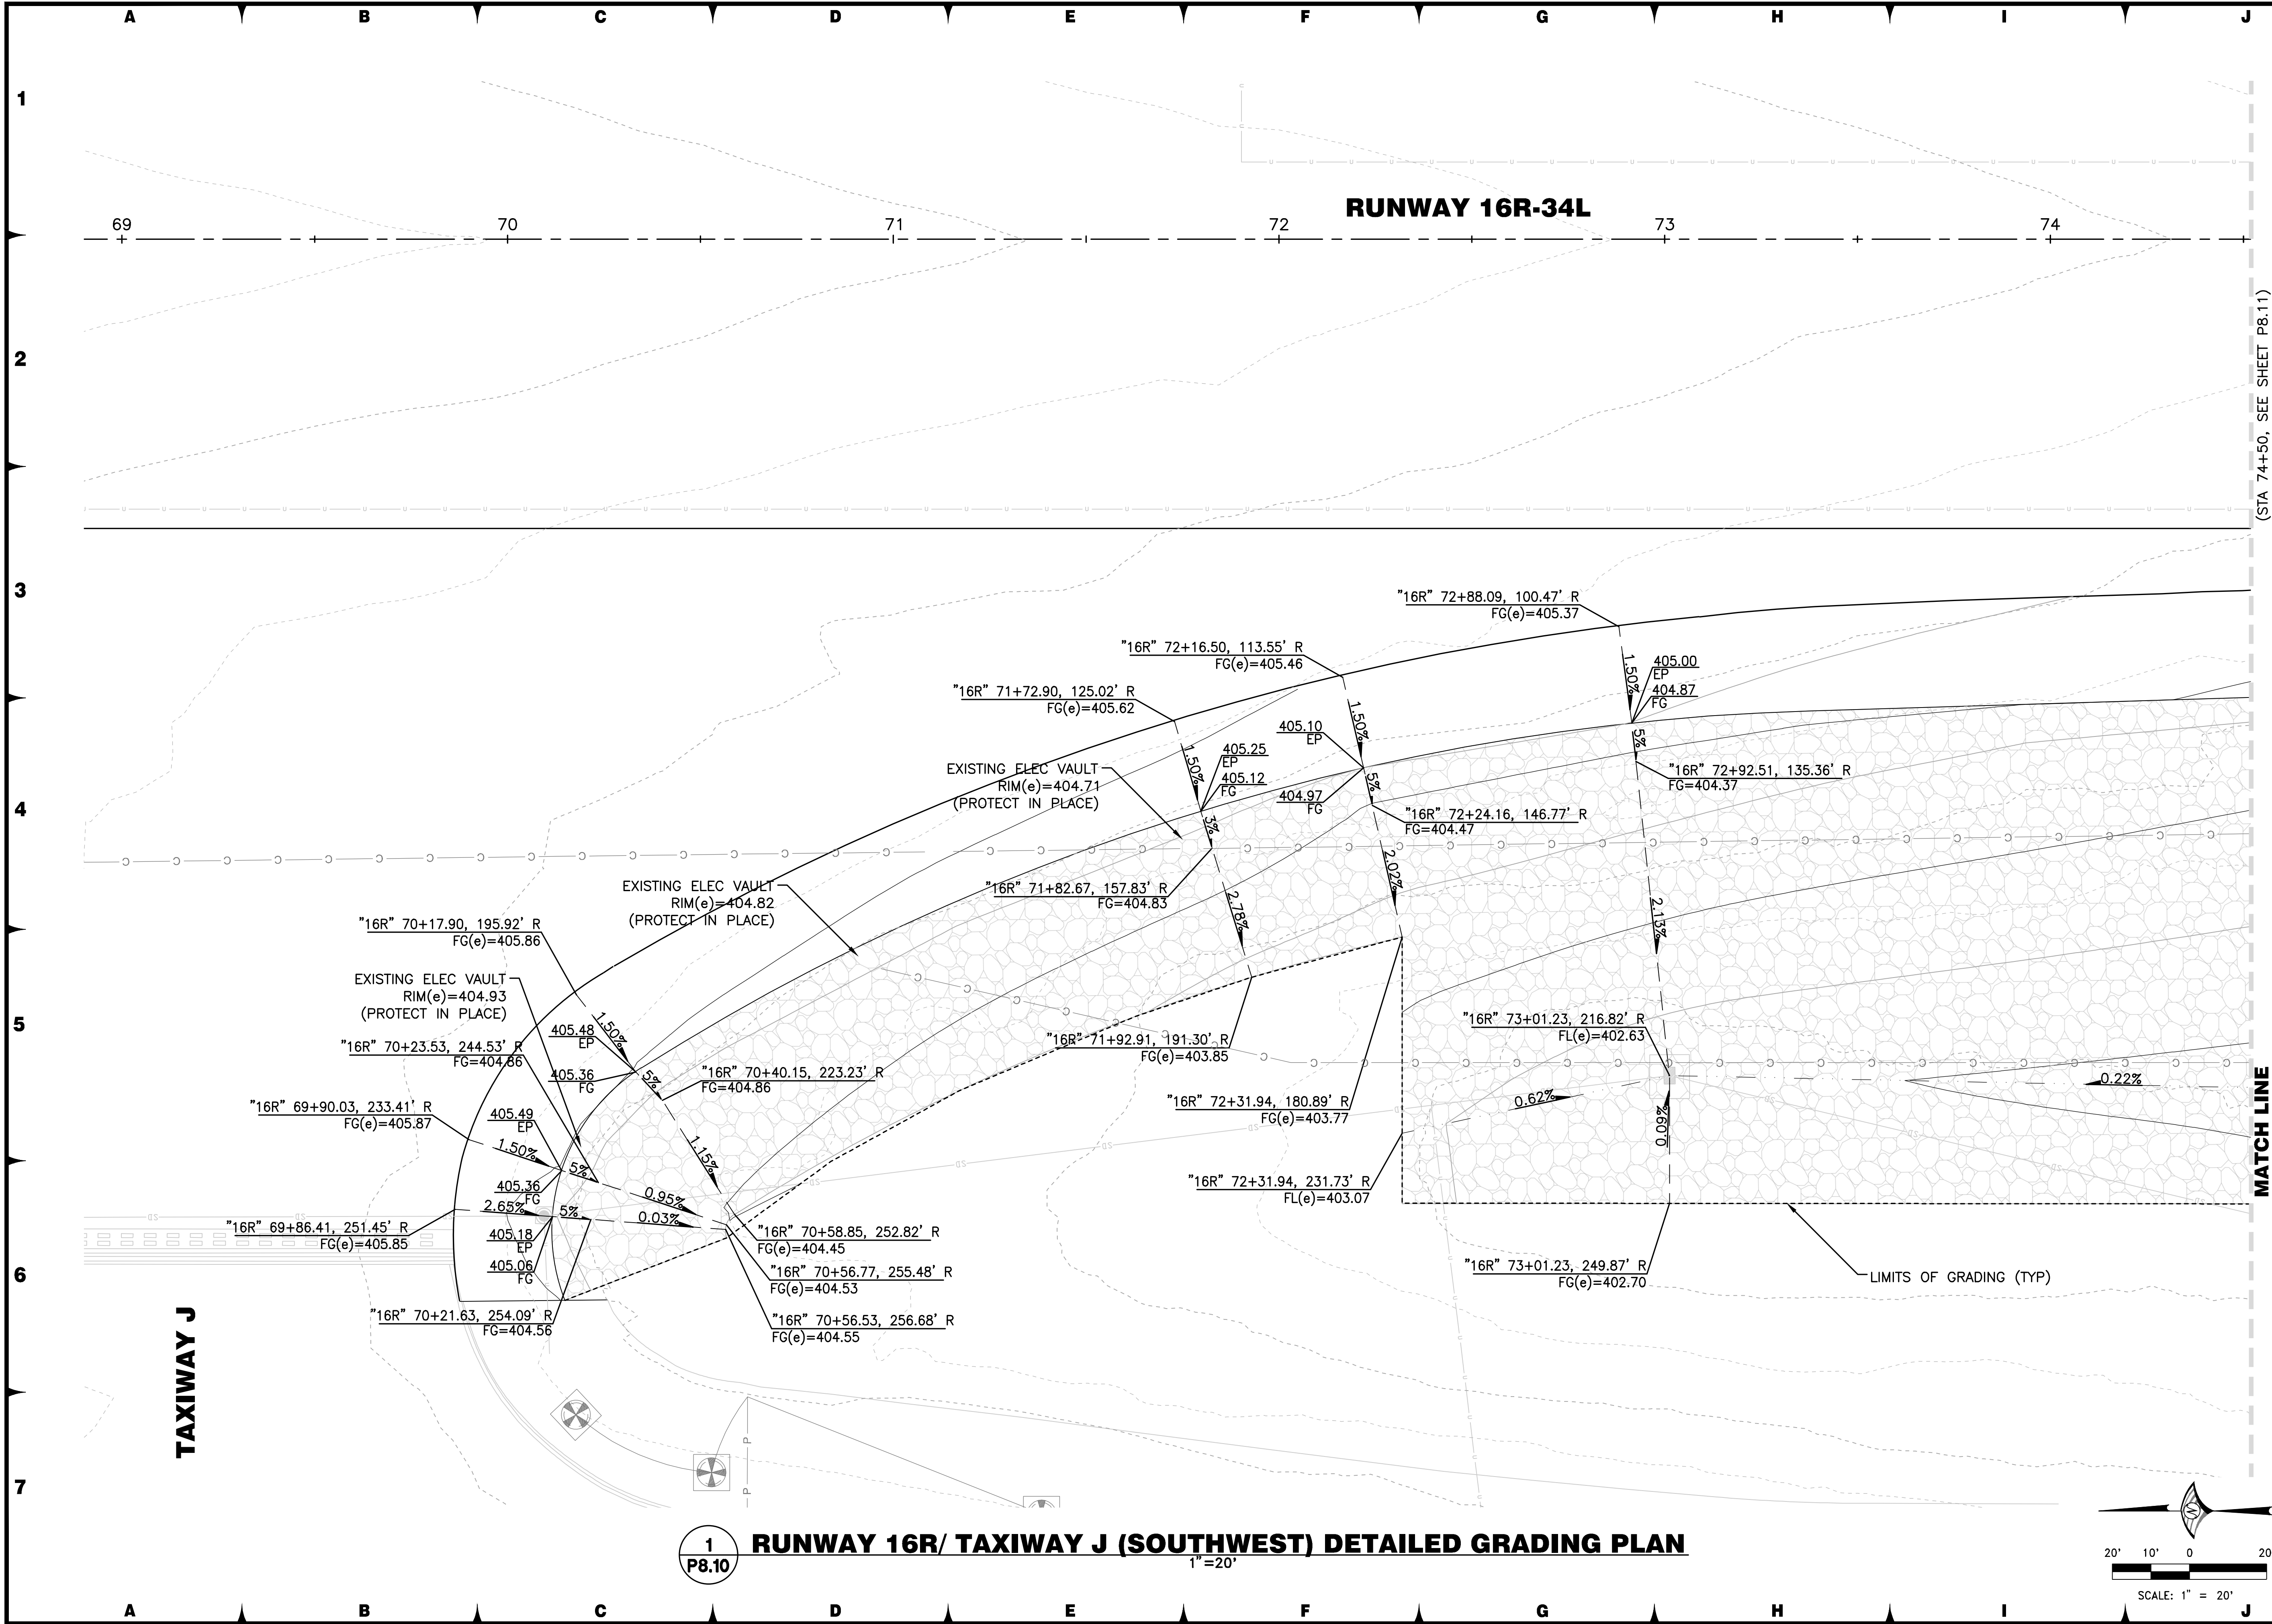

FOR BIDDING PURPOSES ONLY

DATE: DECEMBER 11, 2019
SCALE: 1"=20'
DRAWN BY: DAB
DESIGNED BY: MAK, BAM
CHECKED BY: MAC

BRIAN A. MARTINEZMOLES
Exp. 12-31-21
CIVIL
No. 21202

WOOD-RODGERS
BUILDING RELATIONSHIPS ONE PROJECT AT A TIME
1881 Corporate Blvd
Reno, NV 89502
Tel: 775.823.4068
Fax: 775.823.4066

RENO-TAHOE
INTERNATIONAL
AIRPORT

RENO-TAHOE
INTERNATIONAL
AIRPORT

RUNWAY 16R-34L RECONSTRUCTION


DETAILED GRADING PLAN

RUNWAY 16R/ TAXIWAY J (SOUTHWEST)

PROJECT NO.
8494.002

DRAWING
P8.10

U:\Jobs\8494_002\8494_002\Runway 16R-34L\Runway 16R-34L_16R.dwg 12/11/2019 4:43 PM Trevor Stambin

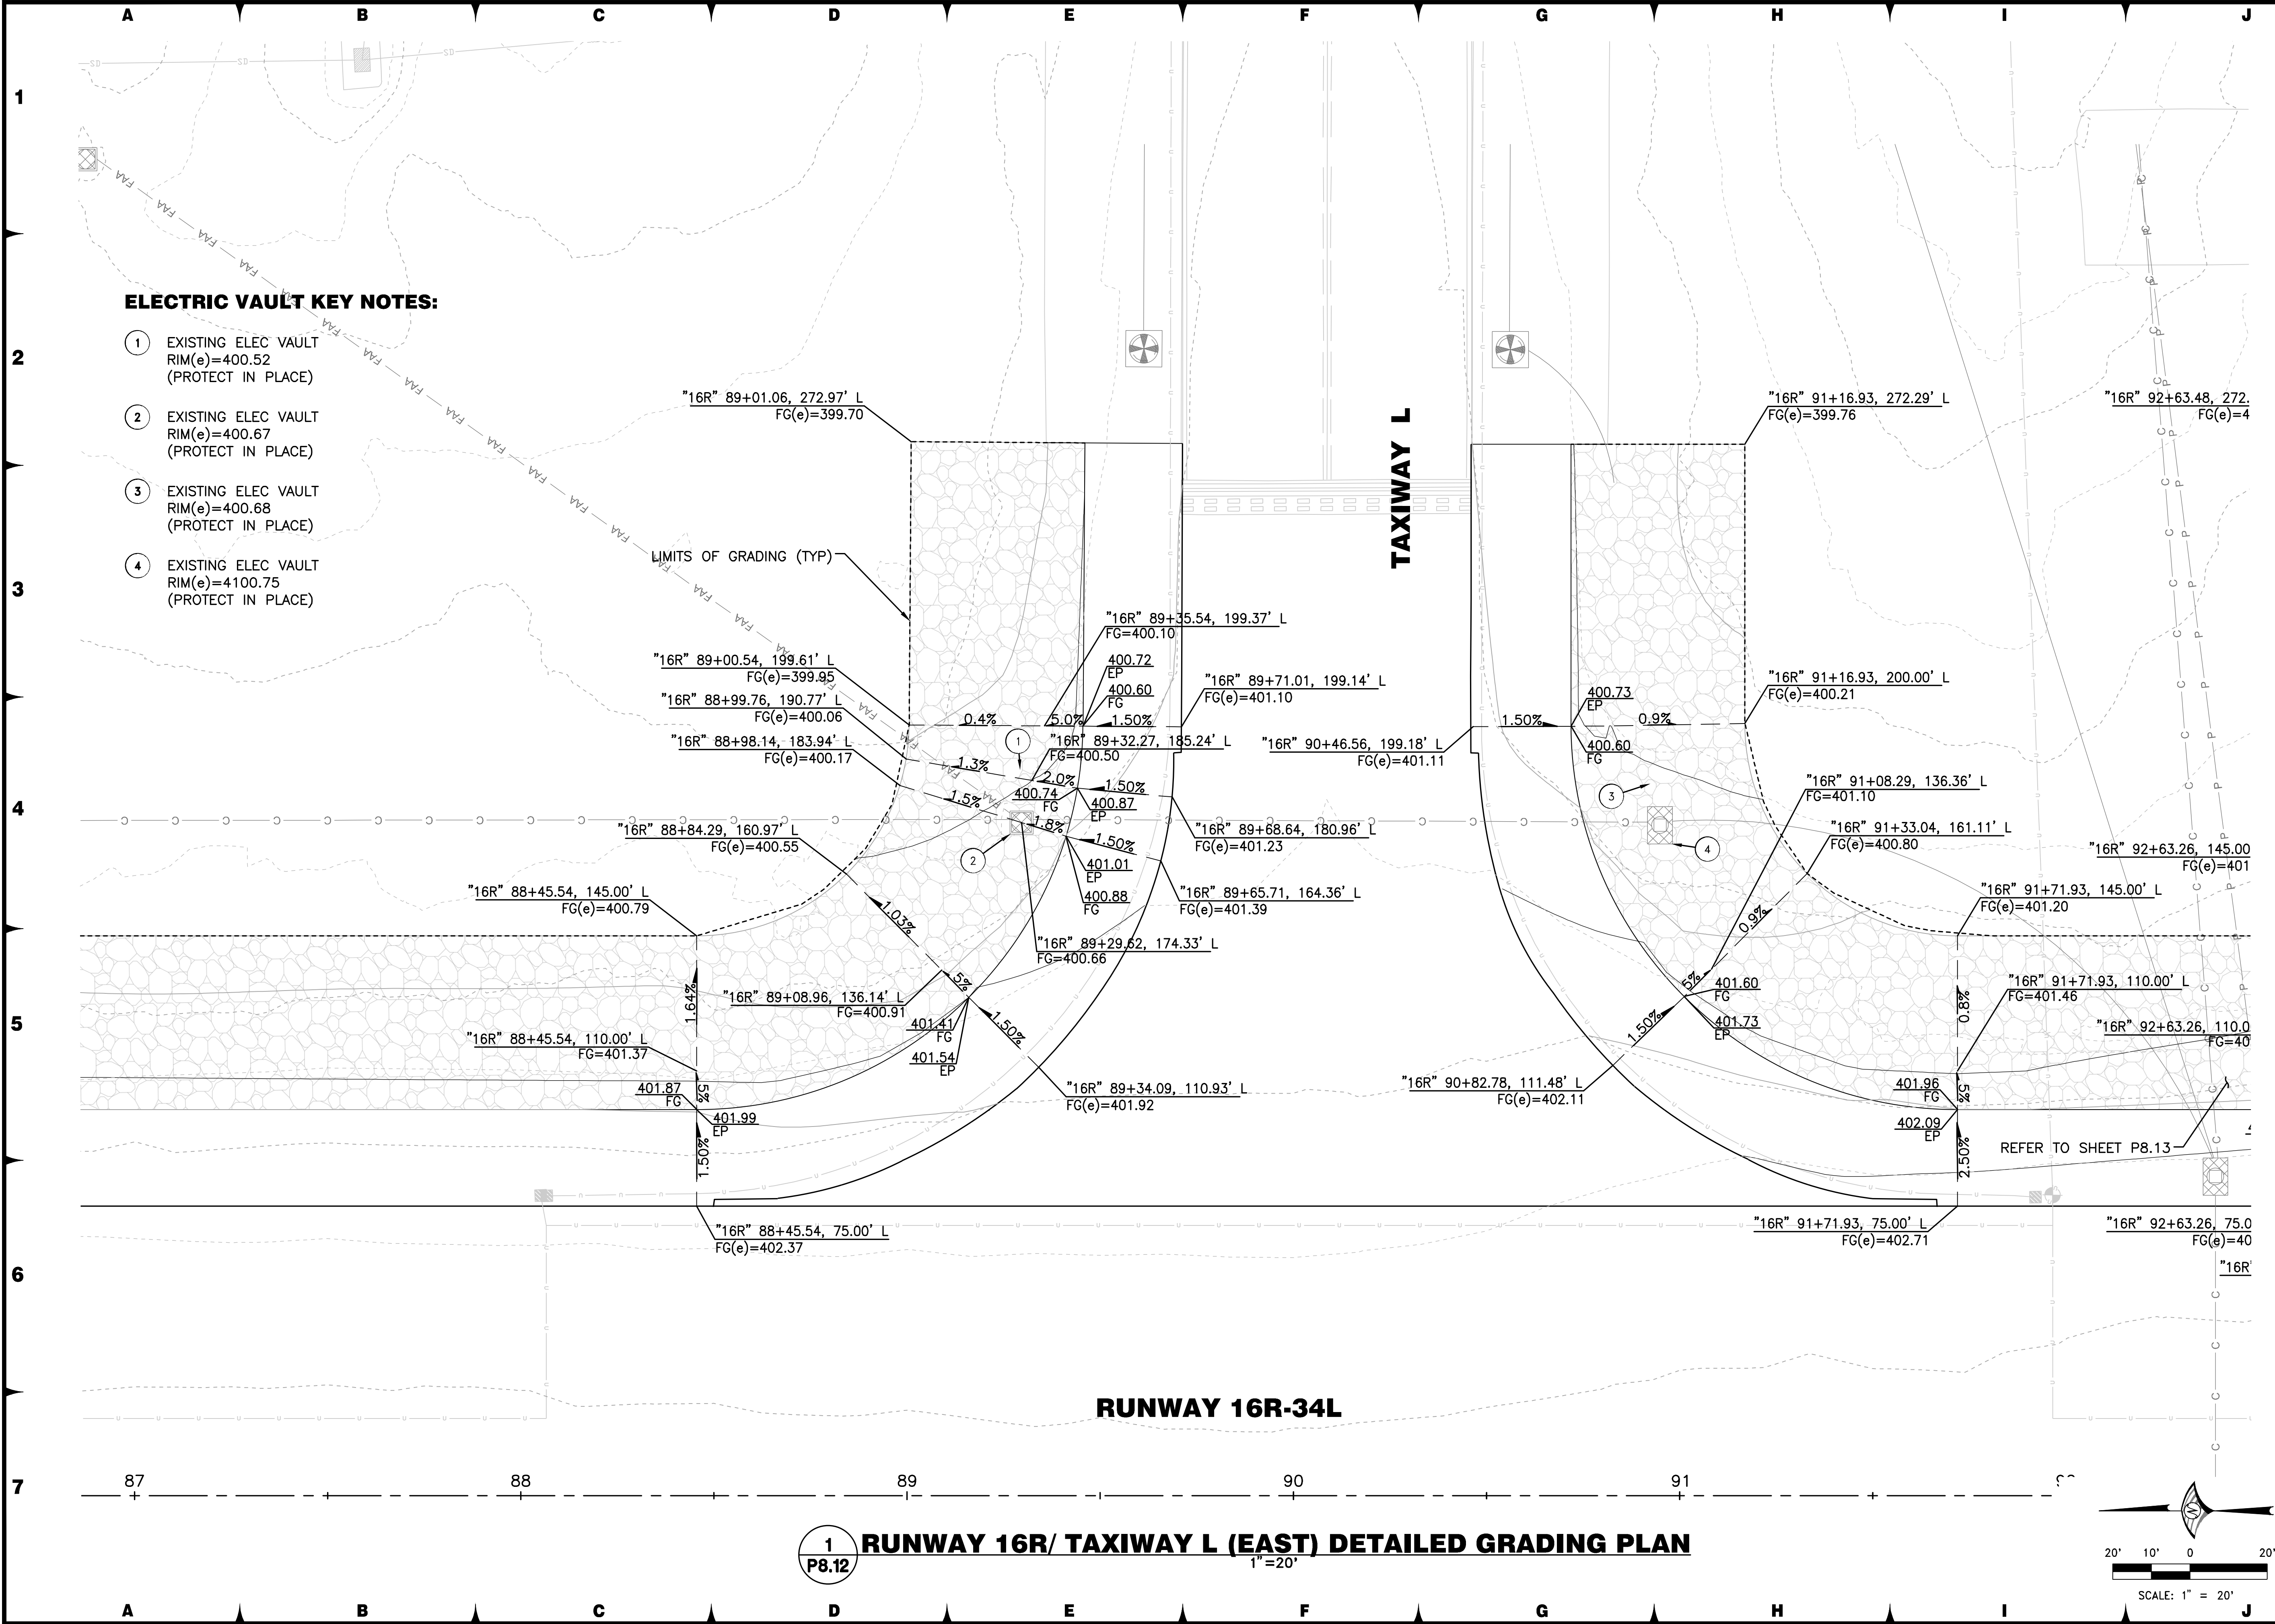

ELECTRIC VAULT KEY NOTES:

- 1 EXISTING ELEC VAULT
RIM(e)=400.52
(PROTECT IN PLACE)
- 2 EXISTING ELEC VAULT
RIM(e)=400.67
(PROTECT IN PLACE)
- 3 EXISTING ELEC VAULT
RIM(e)=400.68
(PROTECT IN PLACE)
- 4 EXISTING ELEC VAULT
RIM(e)=4100.75
(PROTECT IN PLACE)

1
P8.12

RUNWAY 16R/ TAXIWAY L (EAST) DETAILED GRADING PLAN

1"=20'

FOR BIDDING PURPOSES ONLY

DATE: DECEMBER 11, 2019	SCALE: 1"=20'	DRAWN BY: DAB	DESIGNED BY: MAK, BAM	CHECKED BY: MAC
PROFESSIONAL ENGINEER STATE OF NEVADA BRIAN A. MARTINEZ-MOLES Exp. 12-31-21 CIVIL No. 21202				

WOOD-RODGERS
BUILDING RELATIONSHIPS ONE PROJECT AT A TIME
1881 Corporate Blvd
Reno, NV 89502
Tel 775.823.4068
Fax 775.823.4066

Reno-Tahoe International Airport

RENO-TAHOE

RUNWAY 16R-34L RECONSTRUCTION


DETAILED GRADING PLAN

RUNWAY 16R/ TAXIWAY L (EAST)

PROJECT NO.
8494.002

DRAWING
P8.12

U:\Users\8494_002A\Drawings\16R-34L\Bids\Bids\16R-34L_P8.12.dwg 12/11/2019 4:46 PM Trevor Stambin

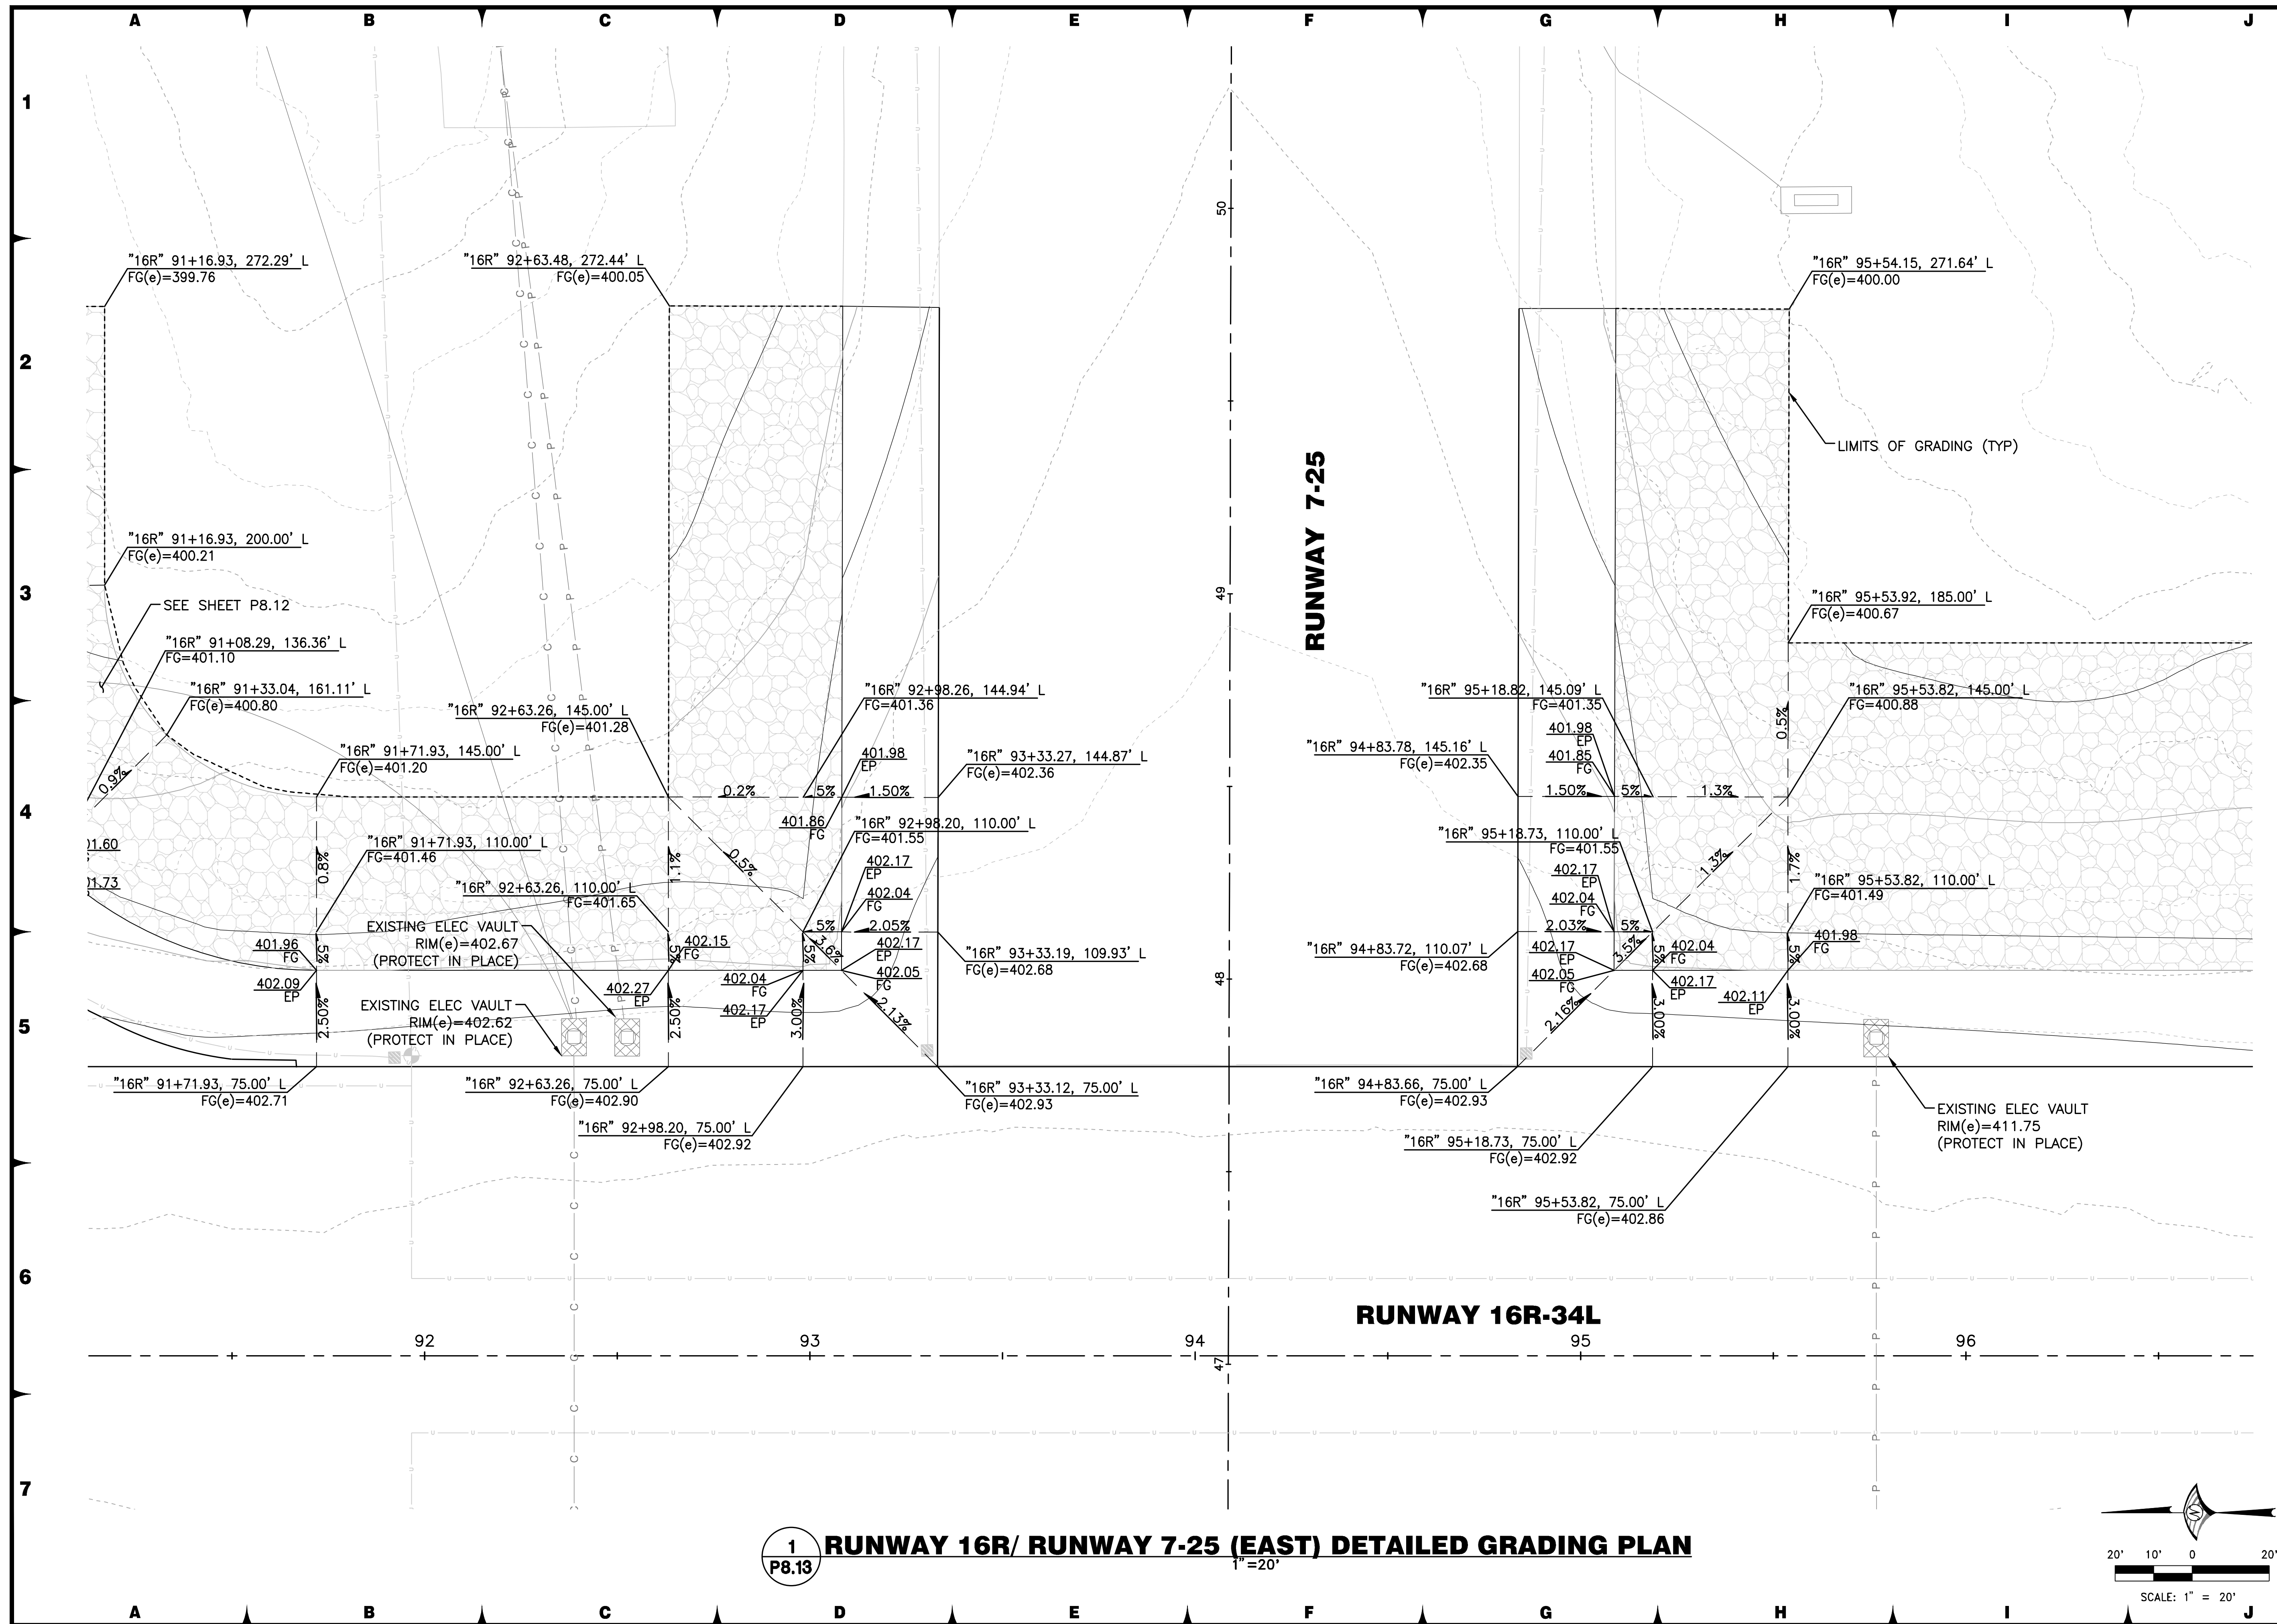


FOR BIDDING PURPOSES ONLY

DATE: DECEMBER 11, 2019
SCALE: H: 1"=20' V: _____
DRAWN BY: DAB
DESIGNED BY: MAK, BAM
CHECKED BY: MAC



 **WOOD RODGERS**
BUILDING RELATIONSHIPS ONE PROJECT AT A TIME
Tel 775.823.4068
Fax 775.823.4066
1361 Corporate Blvd
Reno, NV 89502

Reno-Tahoe International Airport

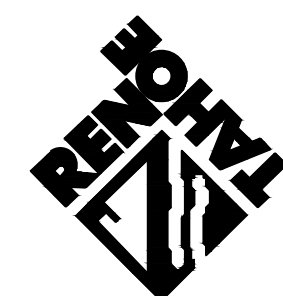


RUNWAY 16R-34L RECONSTRUCTION

DETAILED GRADING PLAN
RUNWAY 16R/ RUNWAY 7-25 (EAST)


PROJECT NO.
8494.002

DRAWING
P8.13

J:\Jobs\8494 RTIA Runways\RTIA Runway 16R OA\Civil\Dwg\2-16R-34i RidPkn2\p0813 16R.dwg 12/9/2019 4:47 PM Trevor Shamblin

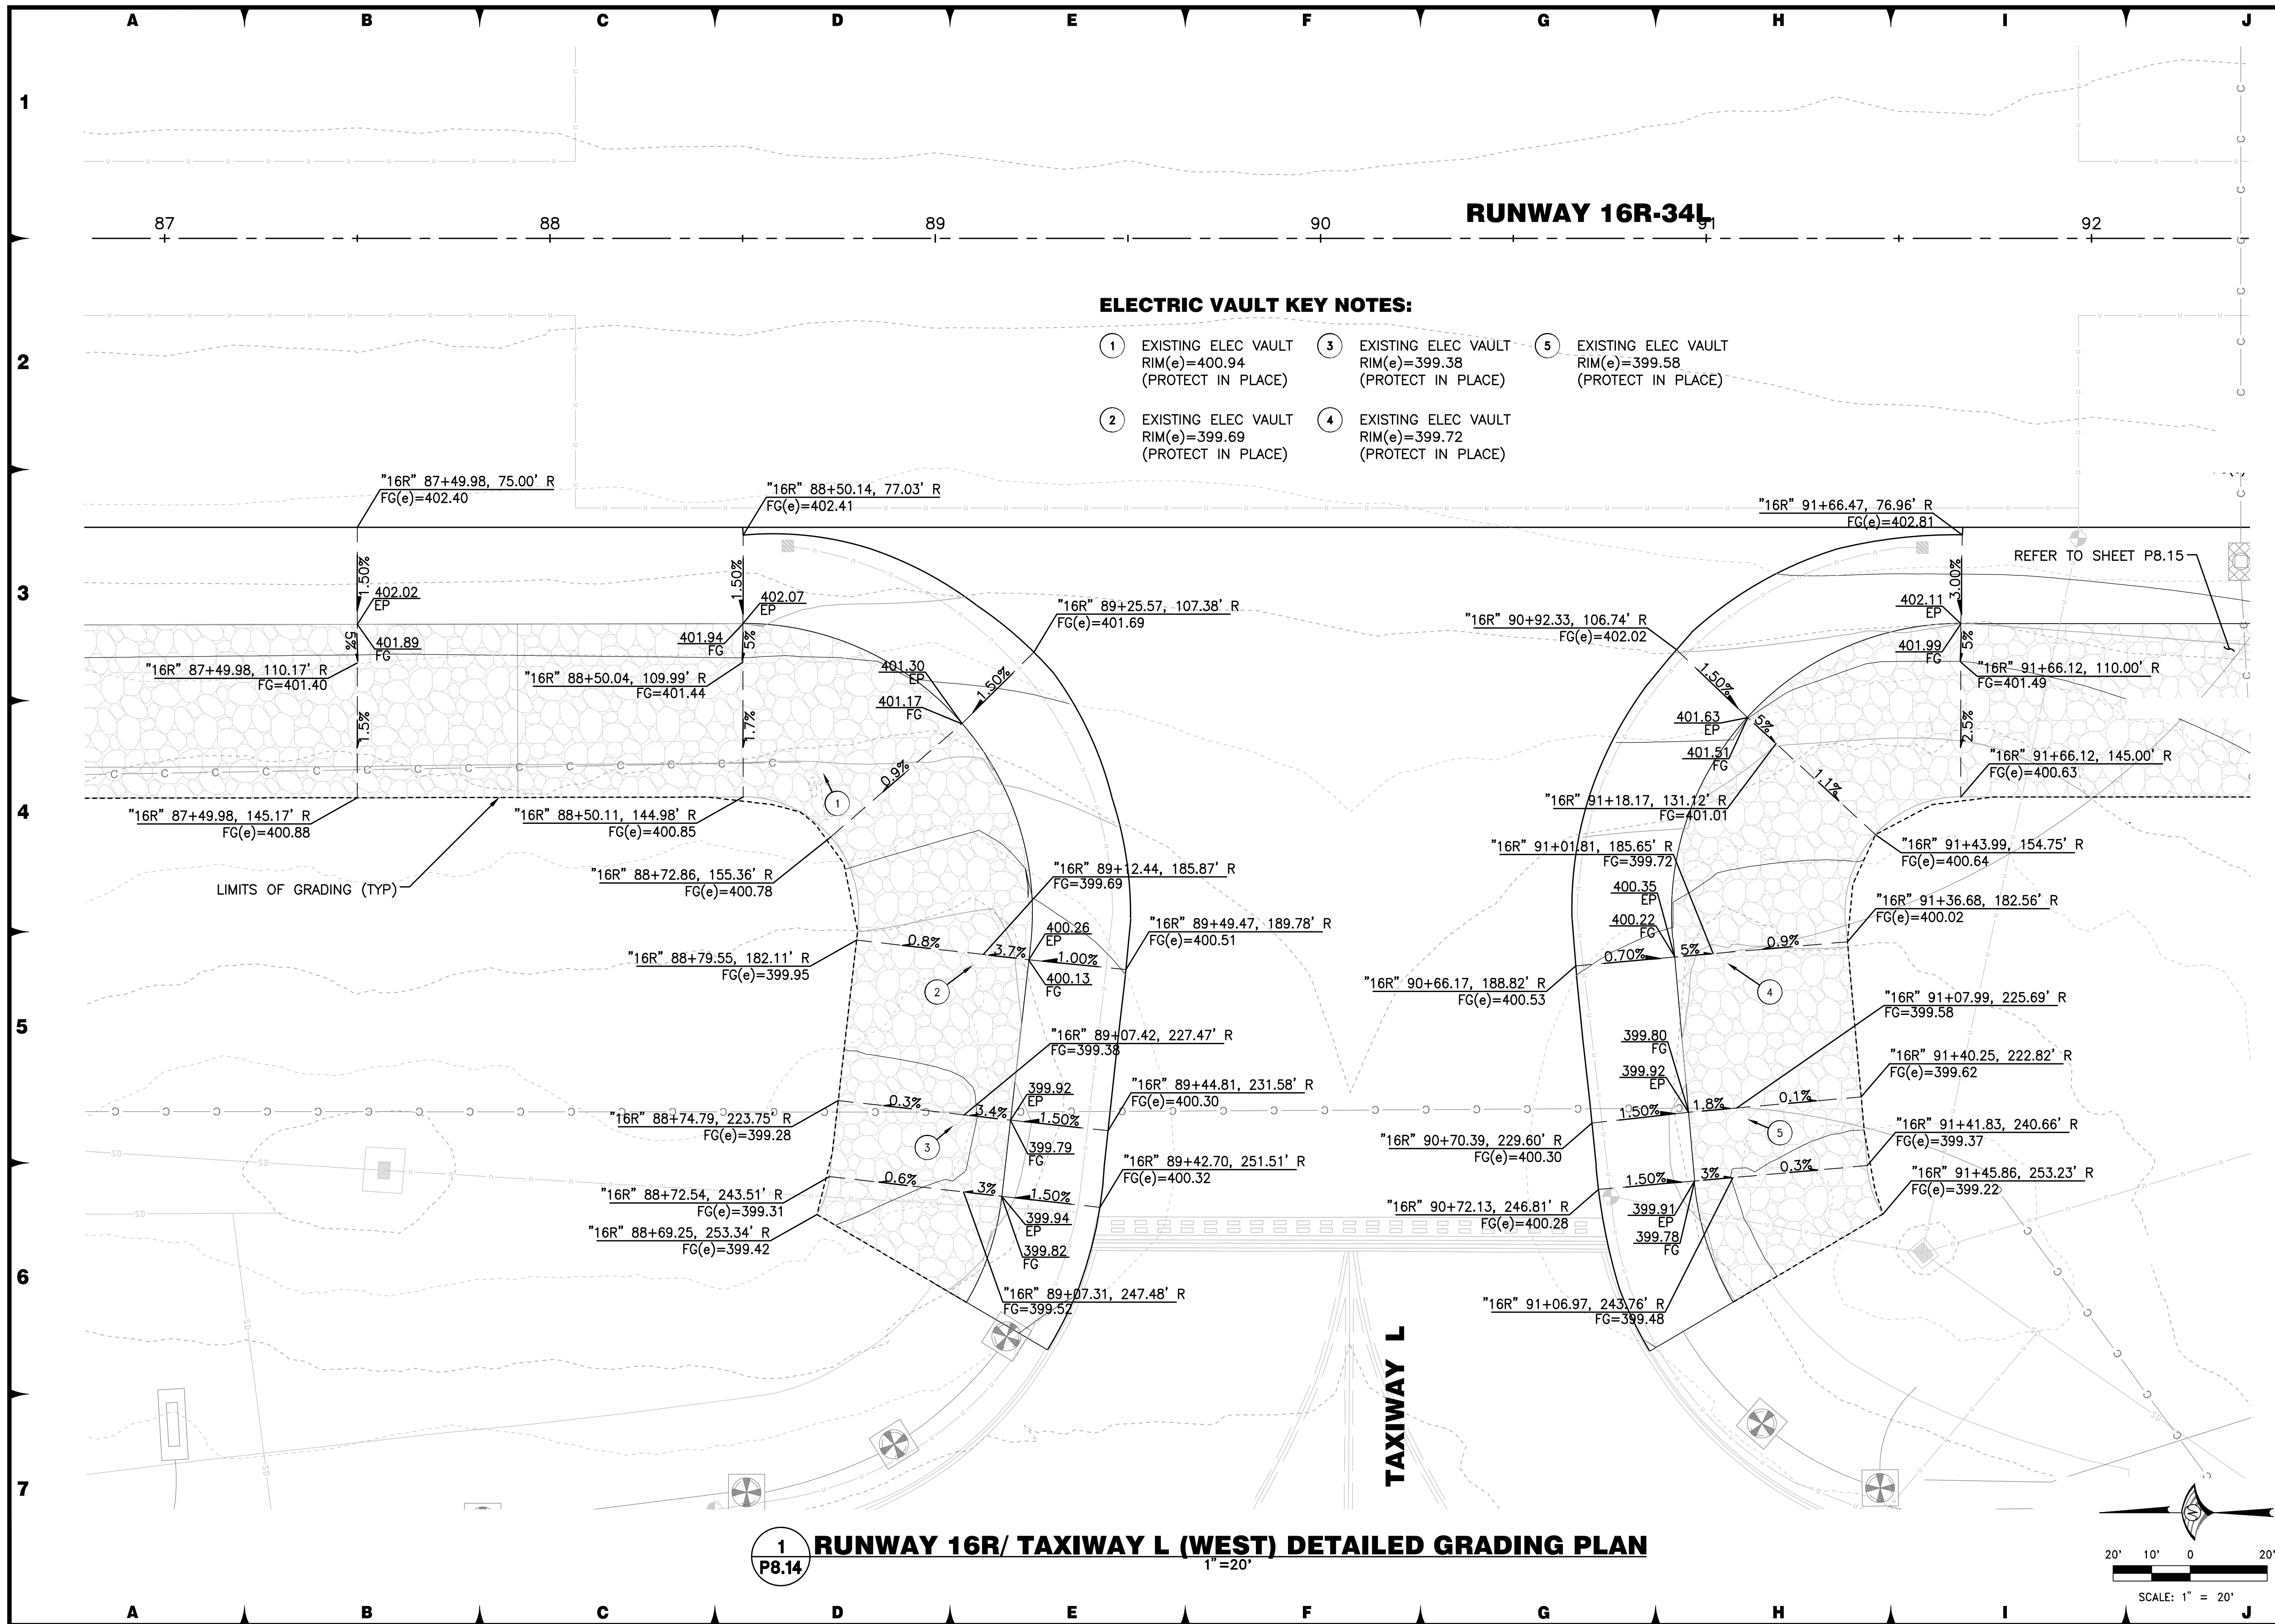

FOR BIDDING PURPOSES ONLY

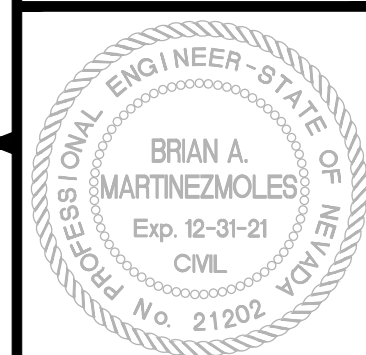
[illegible]

3

 **WOODWARD ROGERS**
BUILDING RELATIONSHIPS ONE PROJECT AT A TIME
Tel 775.823.4068
Fax 775.823.4066
1361 Corporate Blvd
Reno, NV 89502

4

Reno-Tahoe International Airport

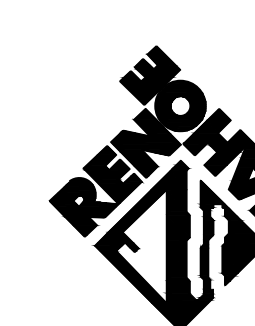

5


RUNWAY 16R-34L RECONSTRUCTION

DETAILED GRADING PLAN
RUNWAY 16R/ TAXIWAY L (WEST)

PROJECT NO
8494.002

DRAWING
P8.14


I:\Jobs\8494 RTIA Runways\RTIA Runway 16R QA\Civil\Dwg\2-16R-34l BidPkn2\PO814 16R.dwg 12/9/2019 4:49 PM Trevor Shamblin

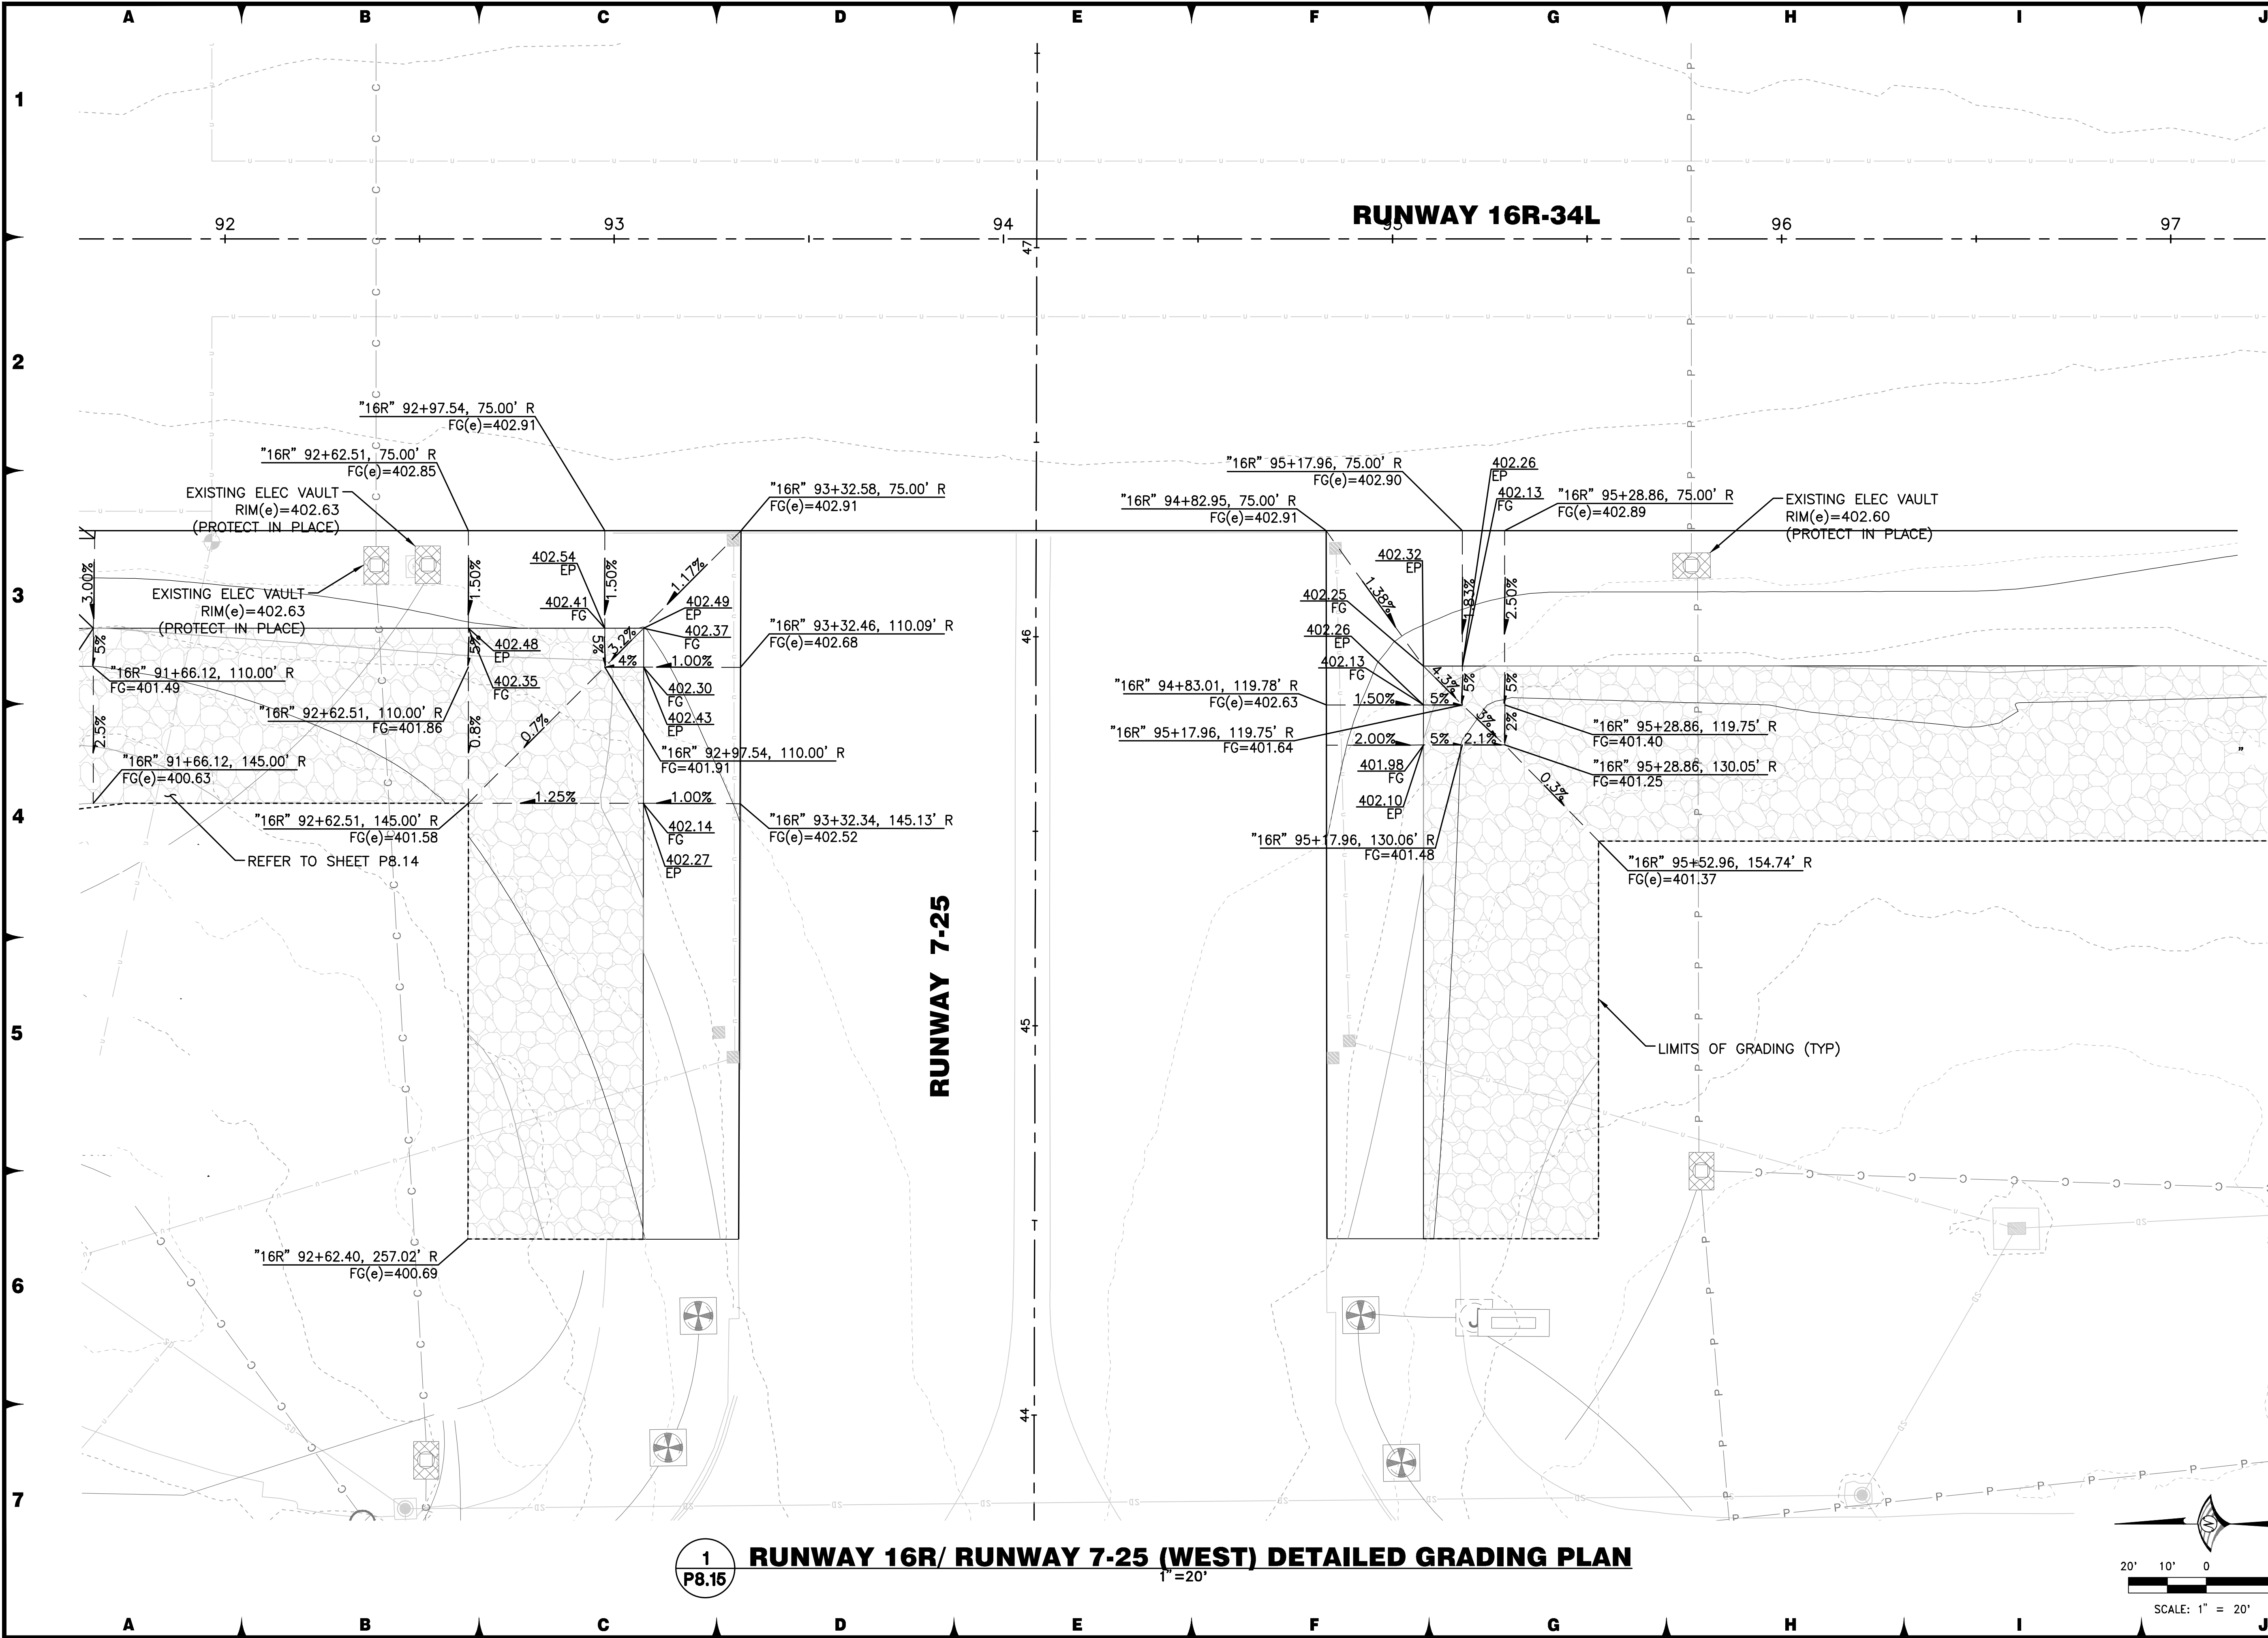

1
P8.15


RUNWAY 16R/ RUNWAY 7-25 (WEST) DETAILED GRADING PLAN

1"=20'

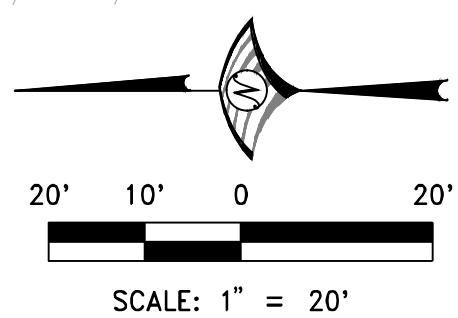


FOR BIDDING PURPOSES ONLY


PROJECT NO. 8494.002		DRAWING P8.15		DATE: DECEMBER 11, 2019		SCALE: H: 1"=20' V: _____		DRAWN BY: DAB		DESIGNED BY: MAK, BAM		CHECKED BY: MAC		NO.		DESCRIPTION		DATE	
RUNWAY 16R-34L RECONSTRUCTION		DETAILED GRADING PLAN		RUNWAY 16R/ RUNWAY 7-25 (WEST)						WOOD ROGERS BUILDING RELATIONSHIPS ONE PROJECT AT A TIME 1881 Corporate Blvd Reno, NV 89502 Tel 775.823.4068 Fax 775.823.4066				Reno-Tahoe International Airport					

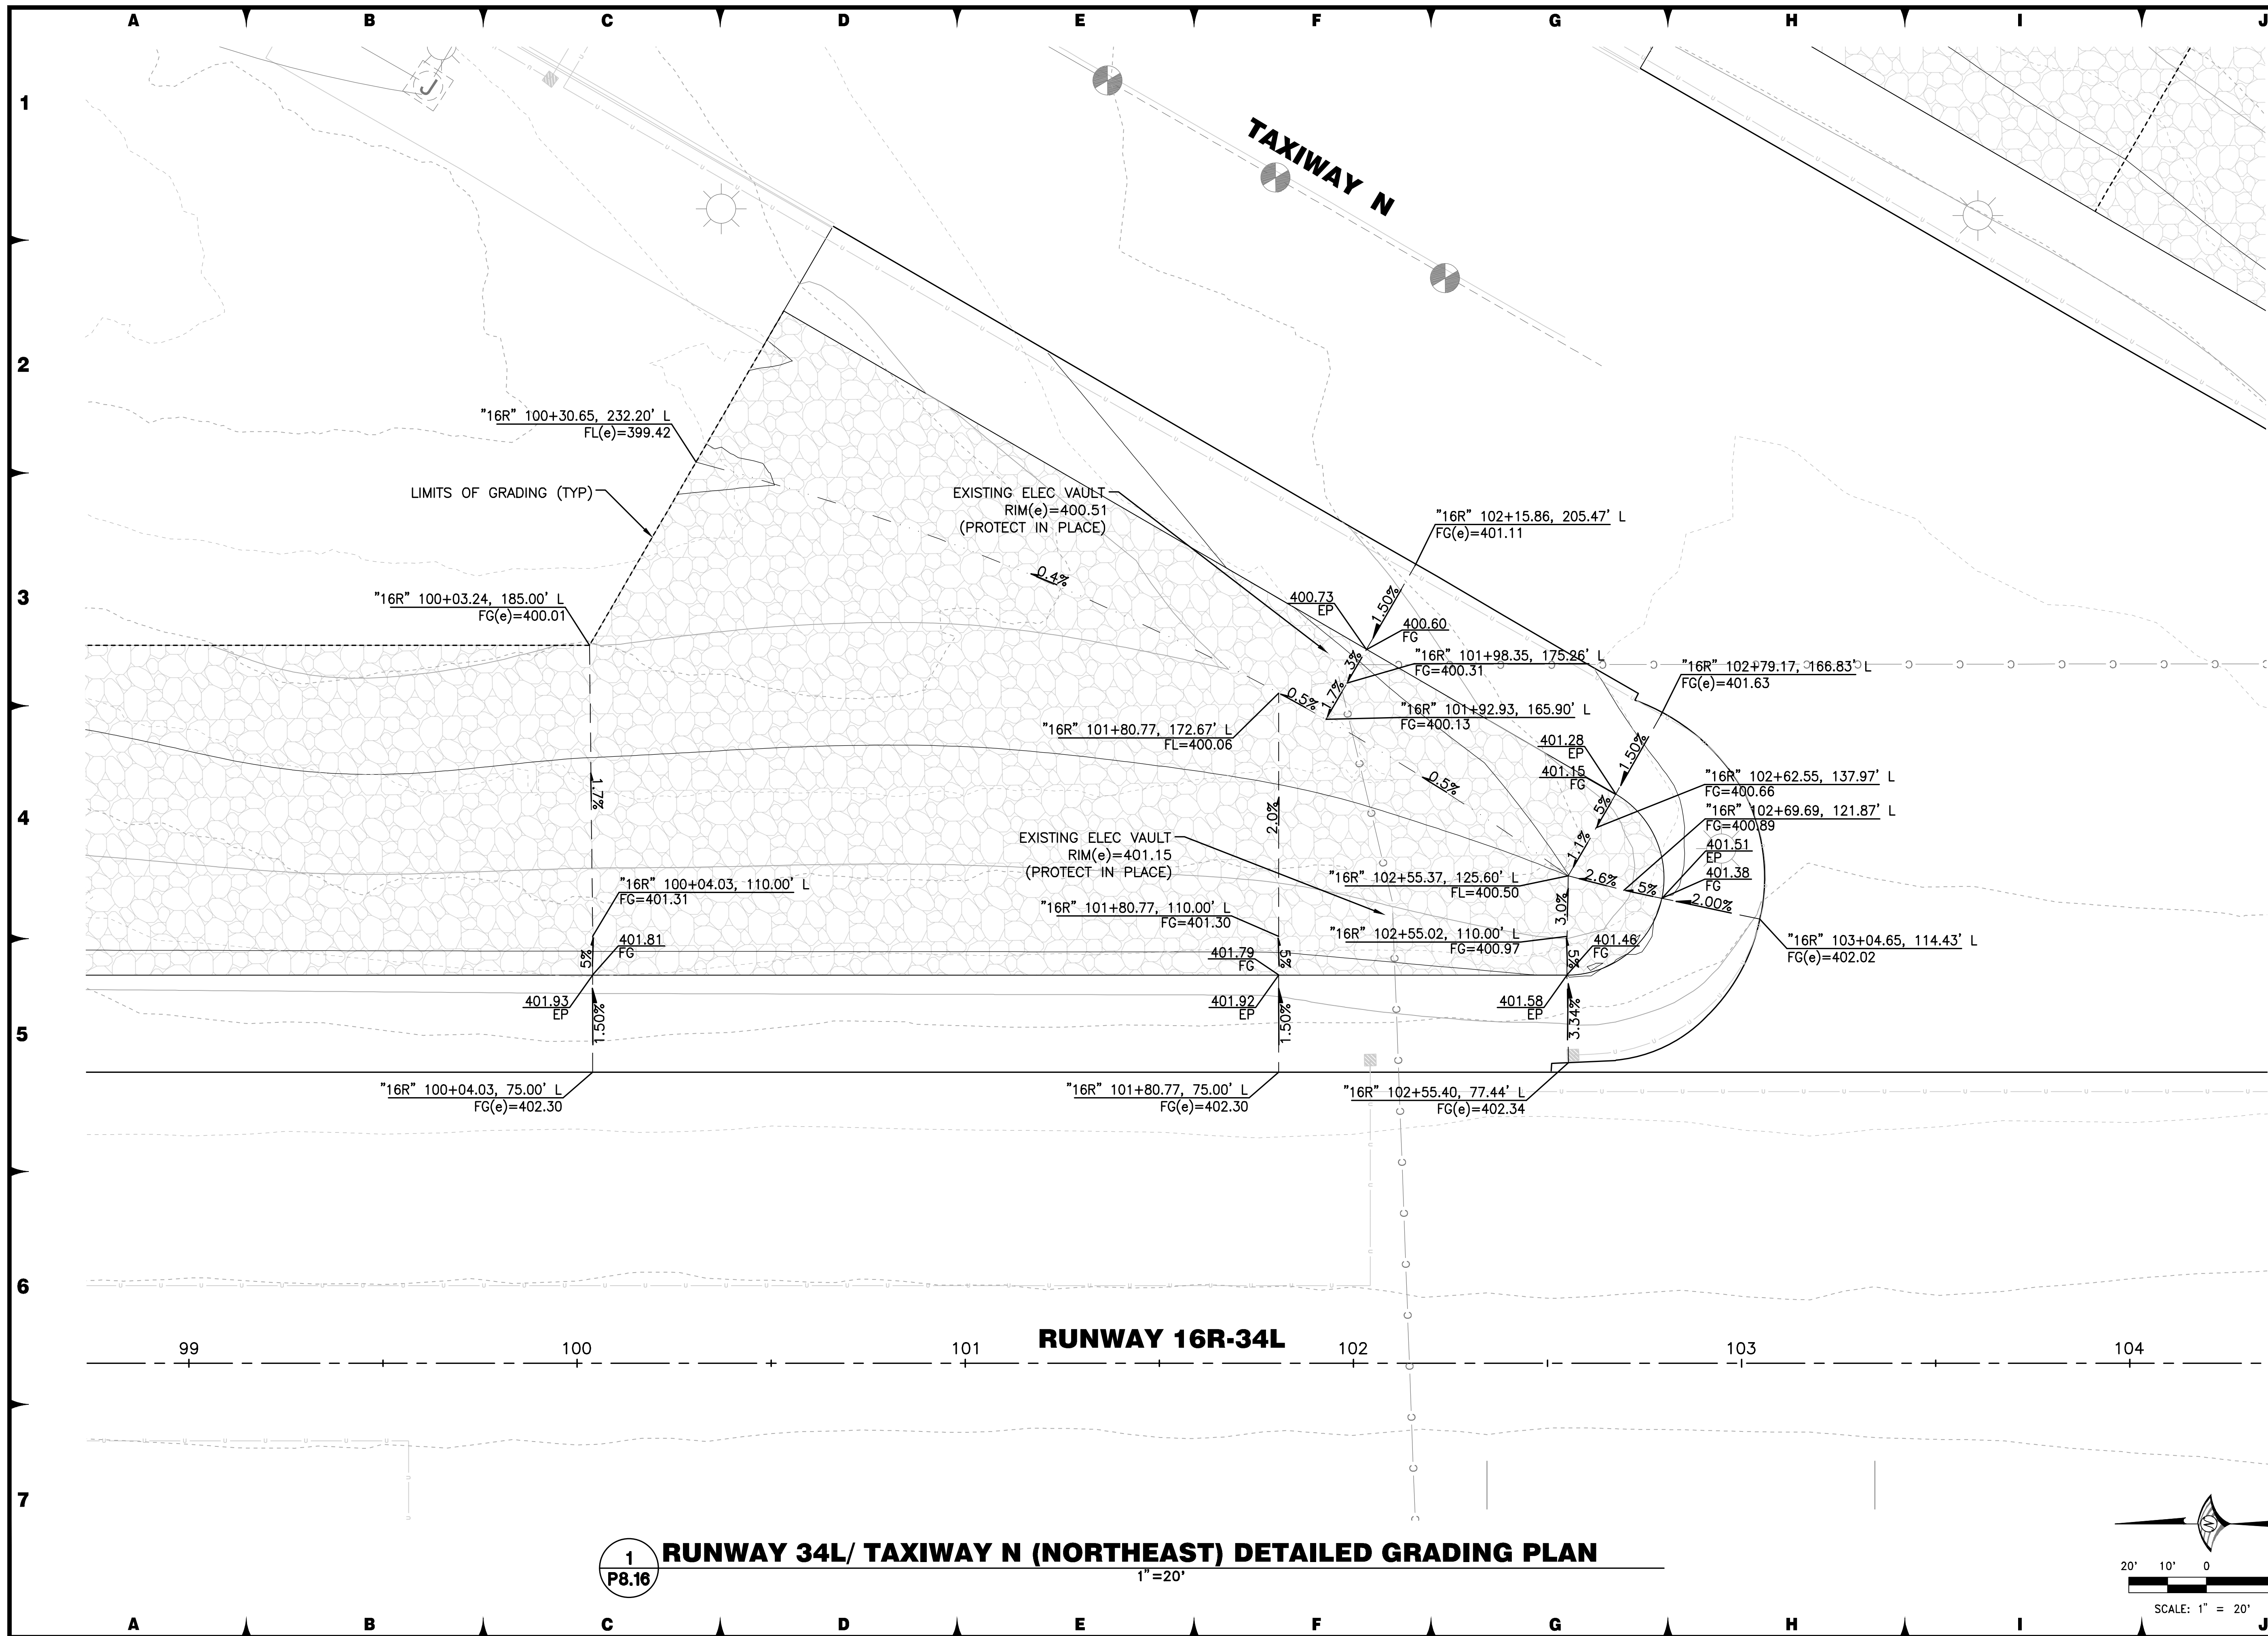


FOR BIDDING PURPOSES ONLY

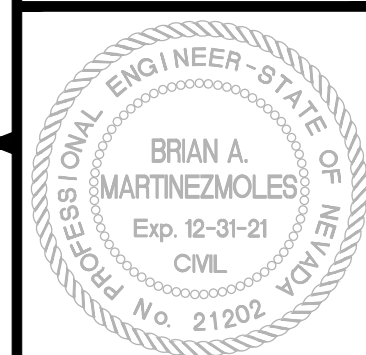[illegible]

3

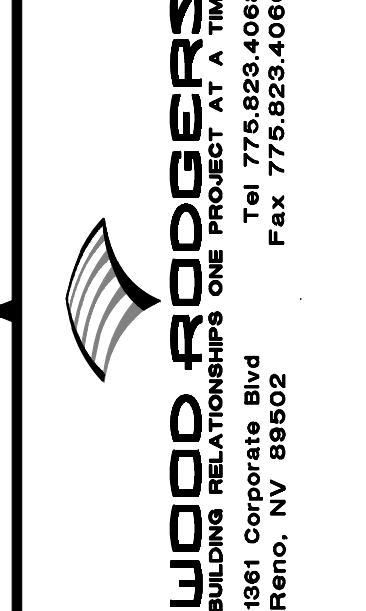

4

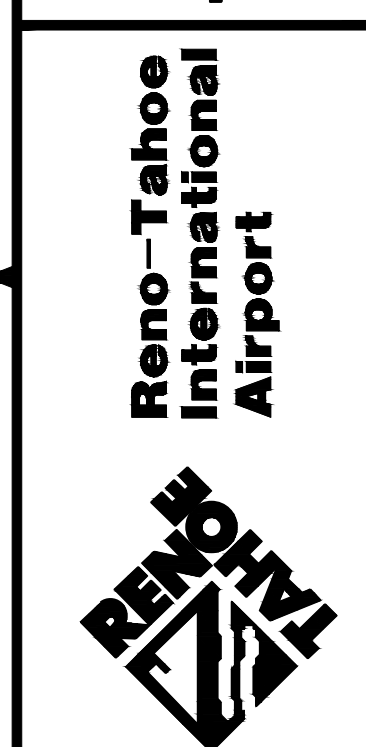

5


RUNWAY 16R-34L RECONSTRUCTION

CONTOUR GRADING DETAIL
RUNWAY 34L/ TAXIWAY N (NORTHEAST)

PROJECT NO.
8494.002


DRAWING
P8.16

J:\Jobs\8494 RTIA Runways\RTIA Runway 16R OA\Civil\Dwg\2-16R-34i RidPkn2\p0816 16R dwg 12/9/2019 4:52 PM Trevor Shamblin

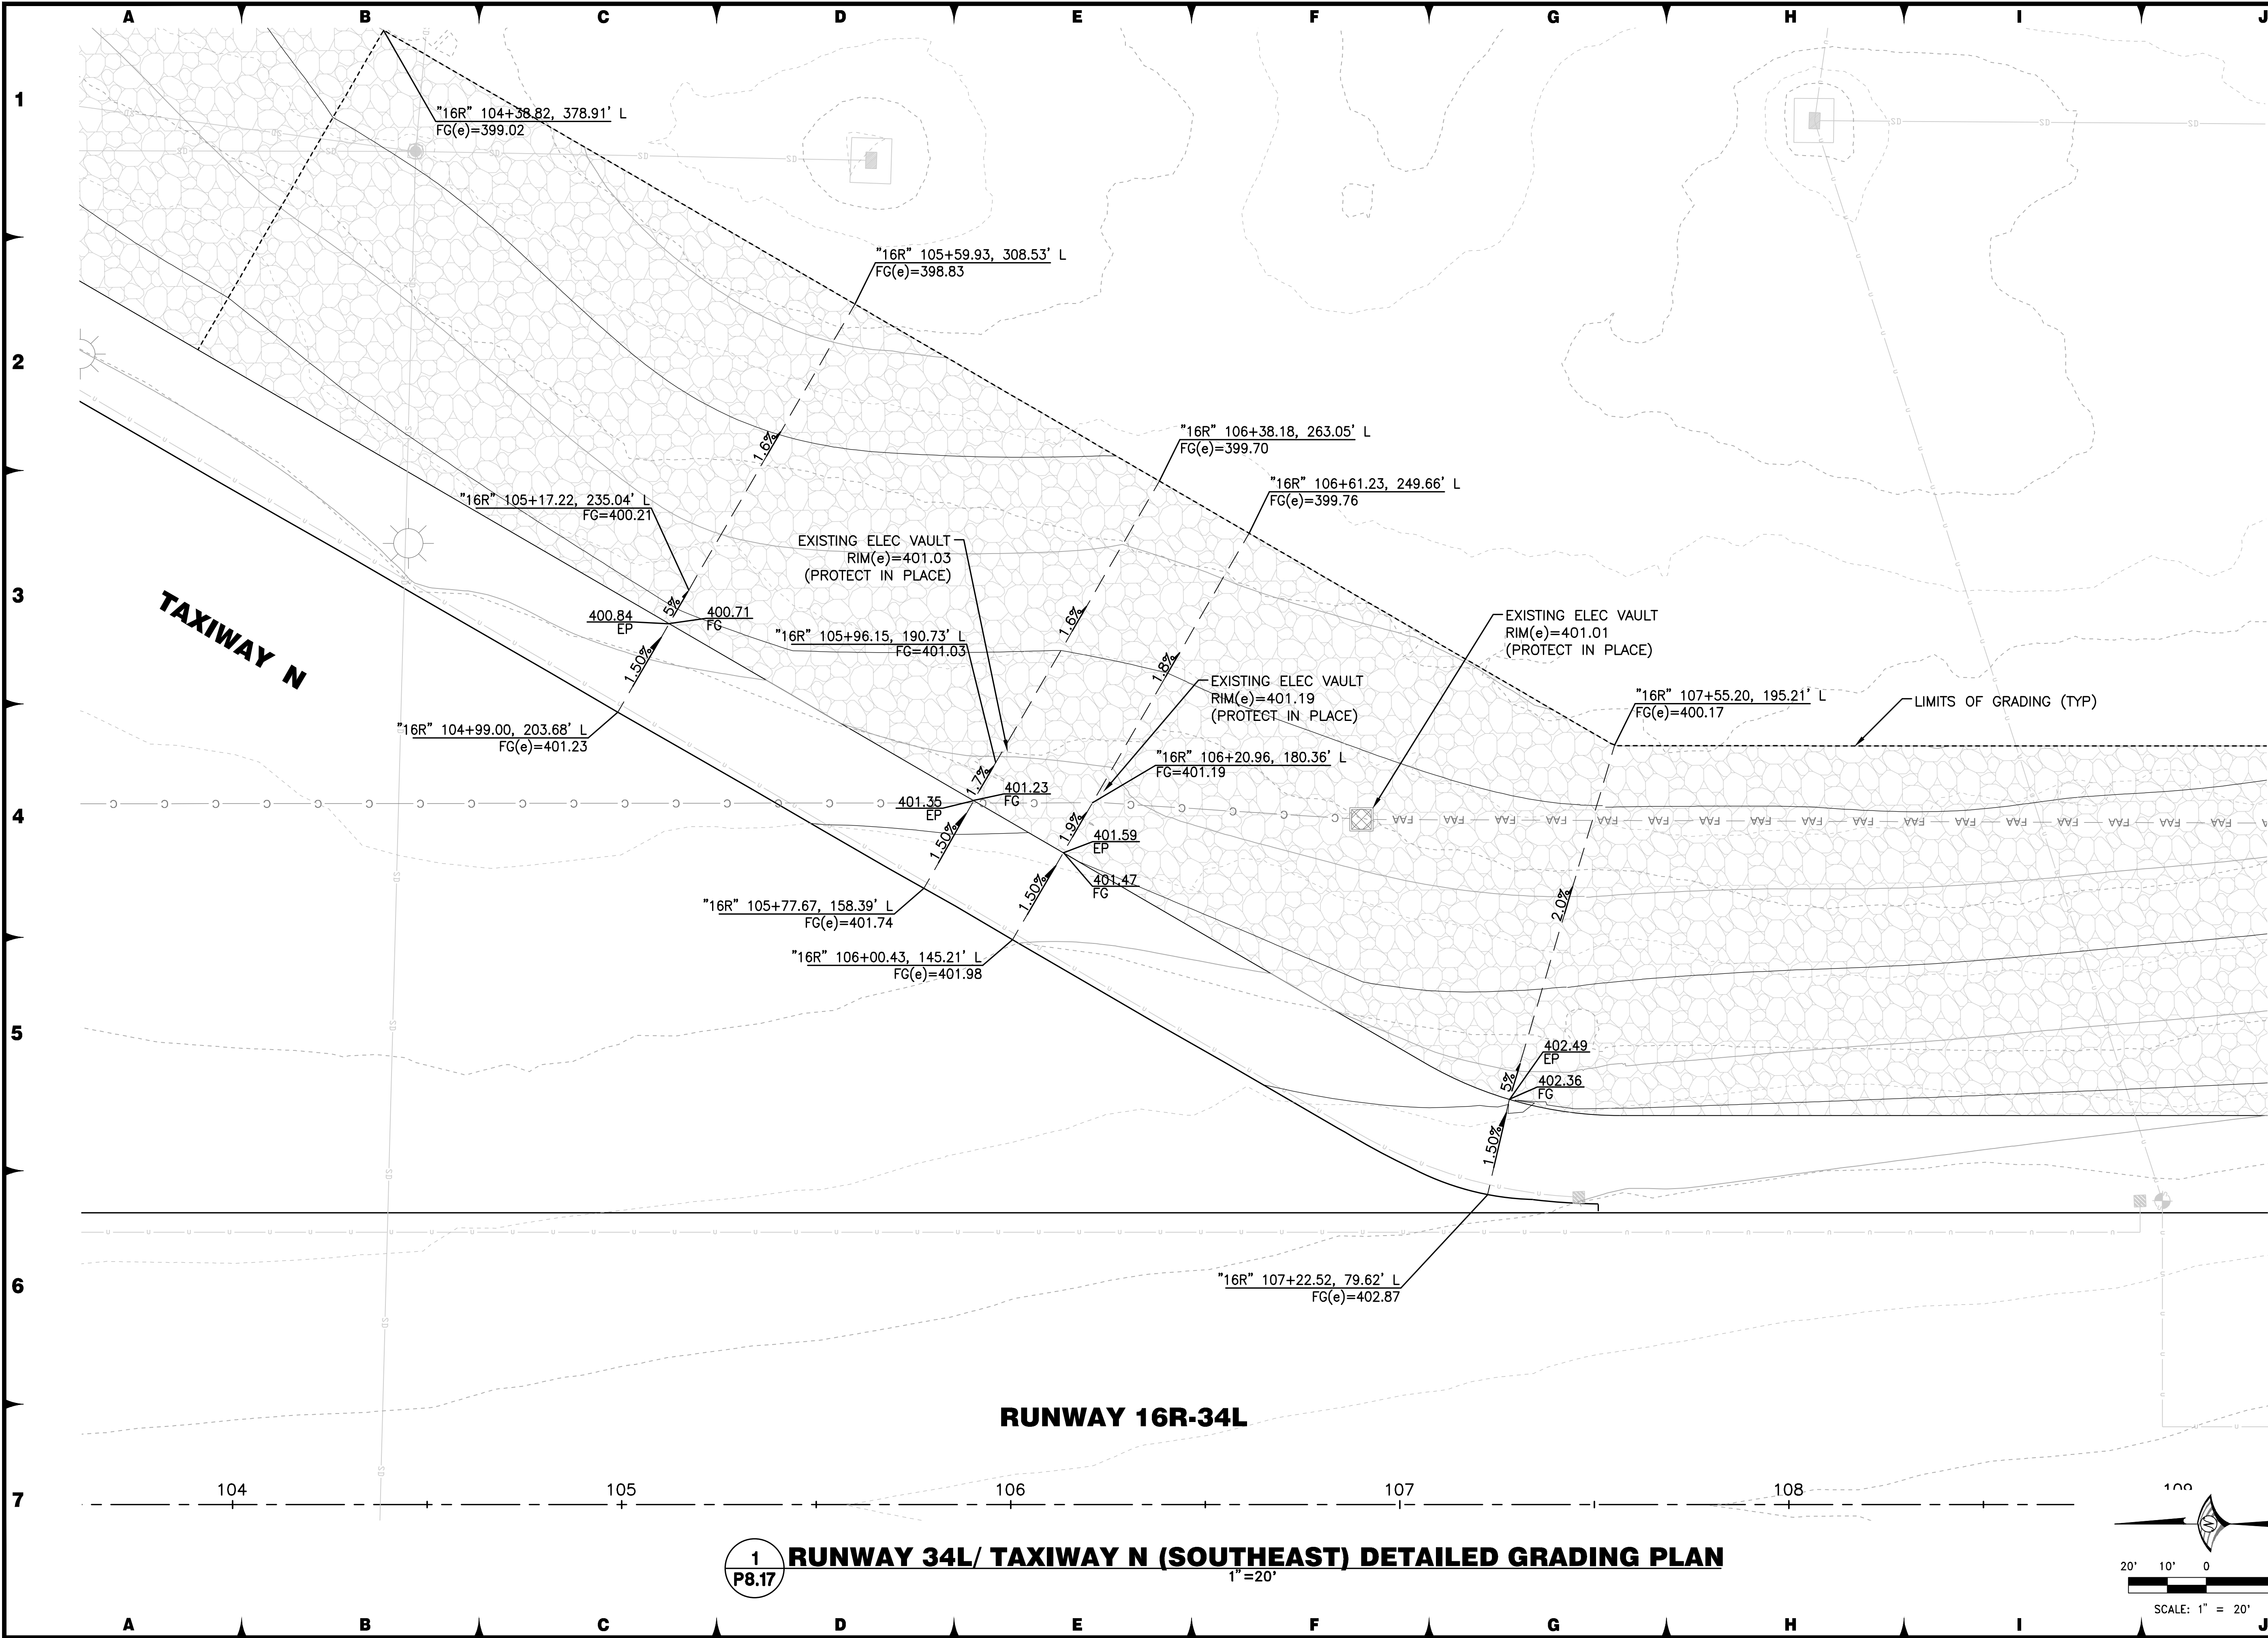

1
P8.17

RUNWAY 34L/ TAXIWAY N (SOUTHEAST) DETAILED GRADING PLAN
1"=20'

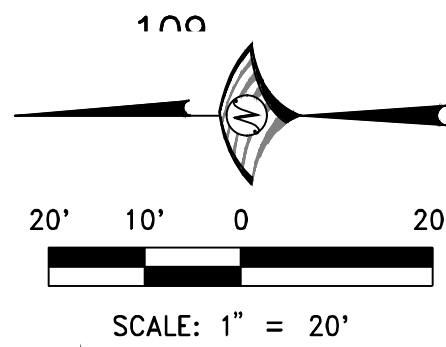

FOR BIDDING PURPOSES ONLY			
DATE: DECEMBER 11, 2019	SCALE: 1"=20'	DRAWN BY: DAB	DESIGNED BY: MAK, BAM
		CHECKED BY: MAC	
PROJECT NO. 8494.002			
DRAWING NO. P8.17			
DESCRIPTION			
DATE			

WOOD ROGERS
BUILDING RELATIONSHIPS ONE PROJECT AT A TIME
188 Corporate Blvd
Reno, NV 89502
Tel 775.823.4068
Fax 775.823.4066


Reno-Tahoe International Airport

RENO-TAHOE


RUNWAY 16R-34L RECONSTRUCTION

DETAILED GRADING PLAN

RUNWAY 34L/ TAXIWAY N (SOUTHEAST)

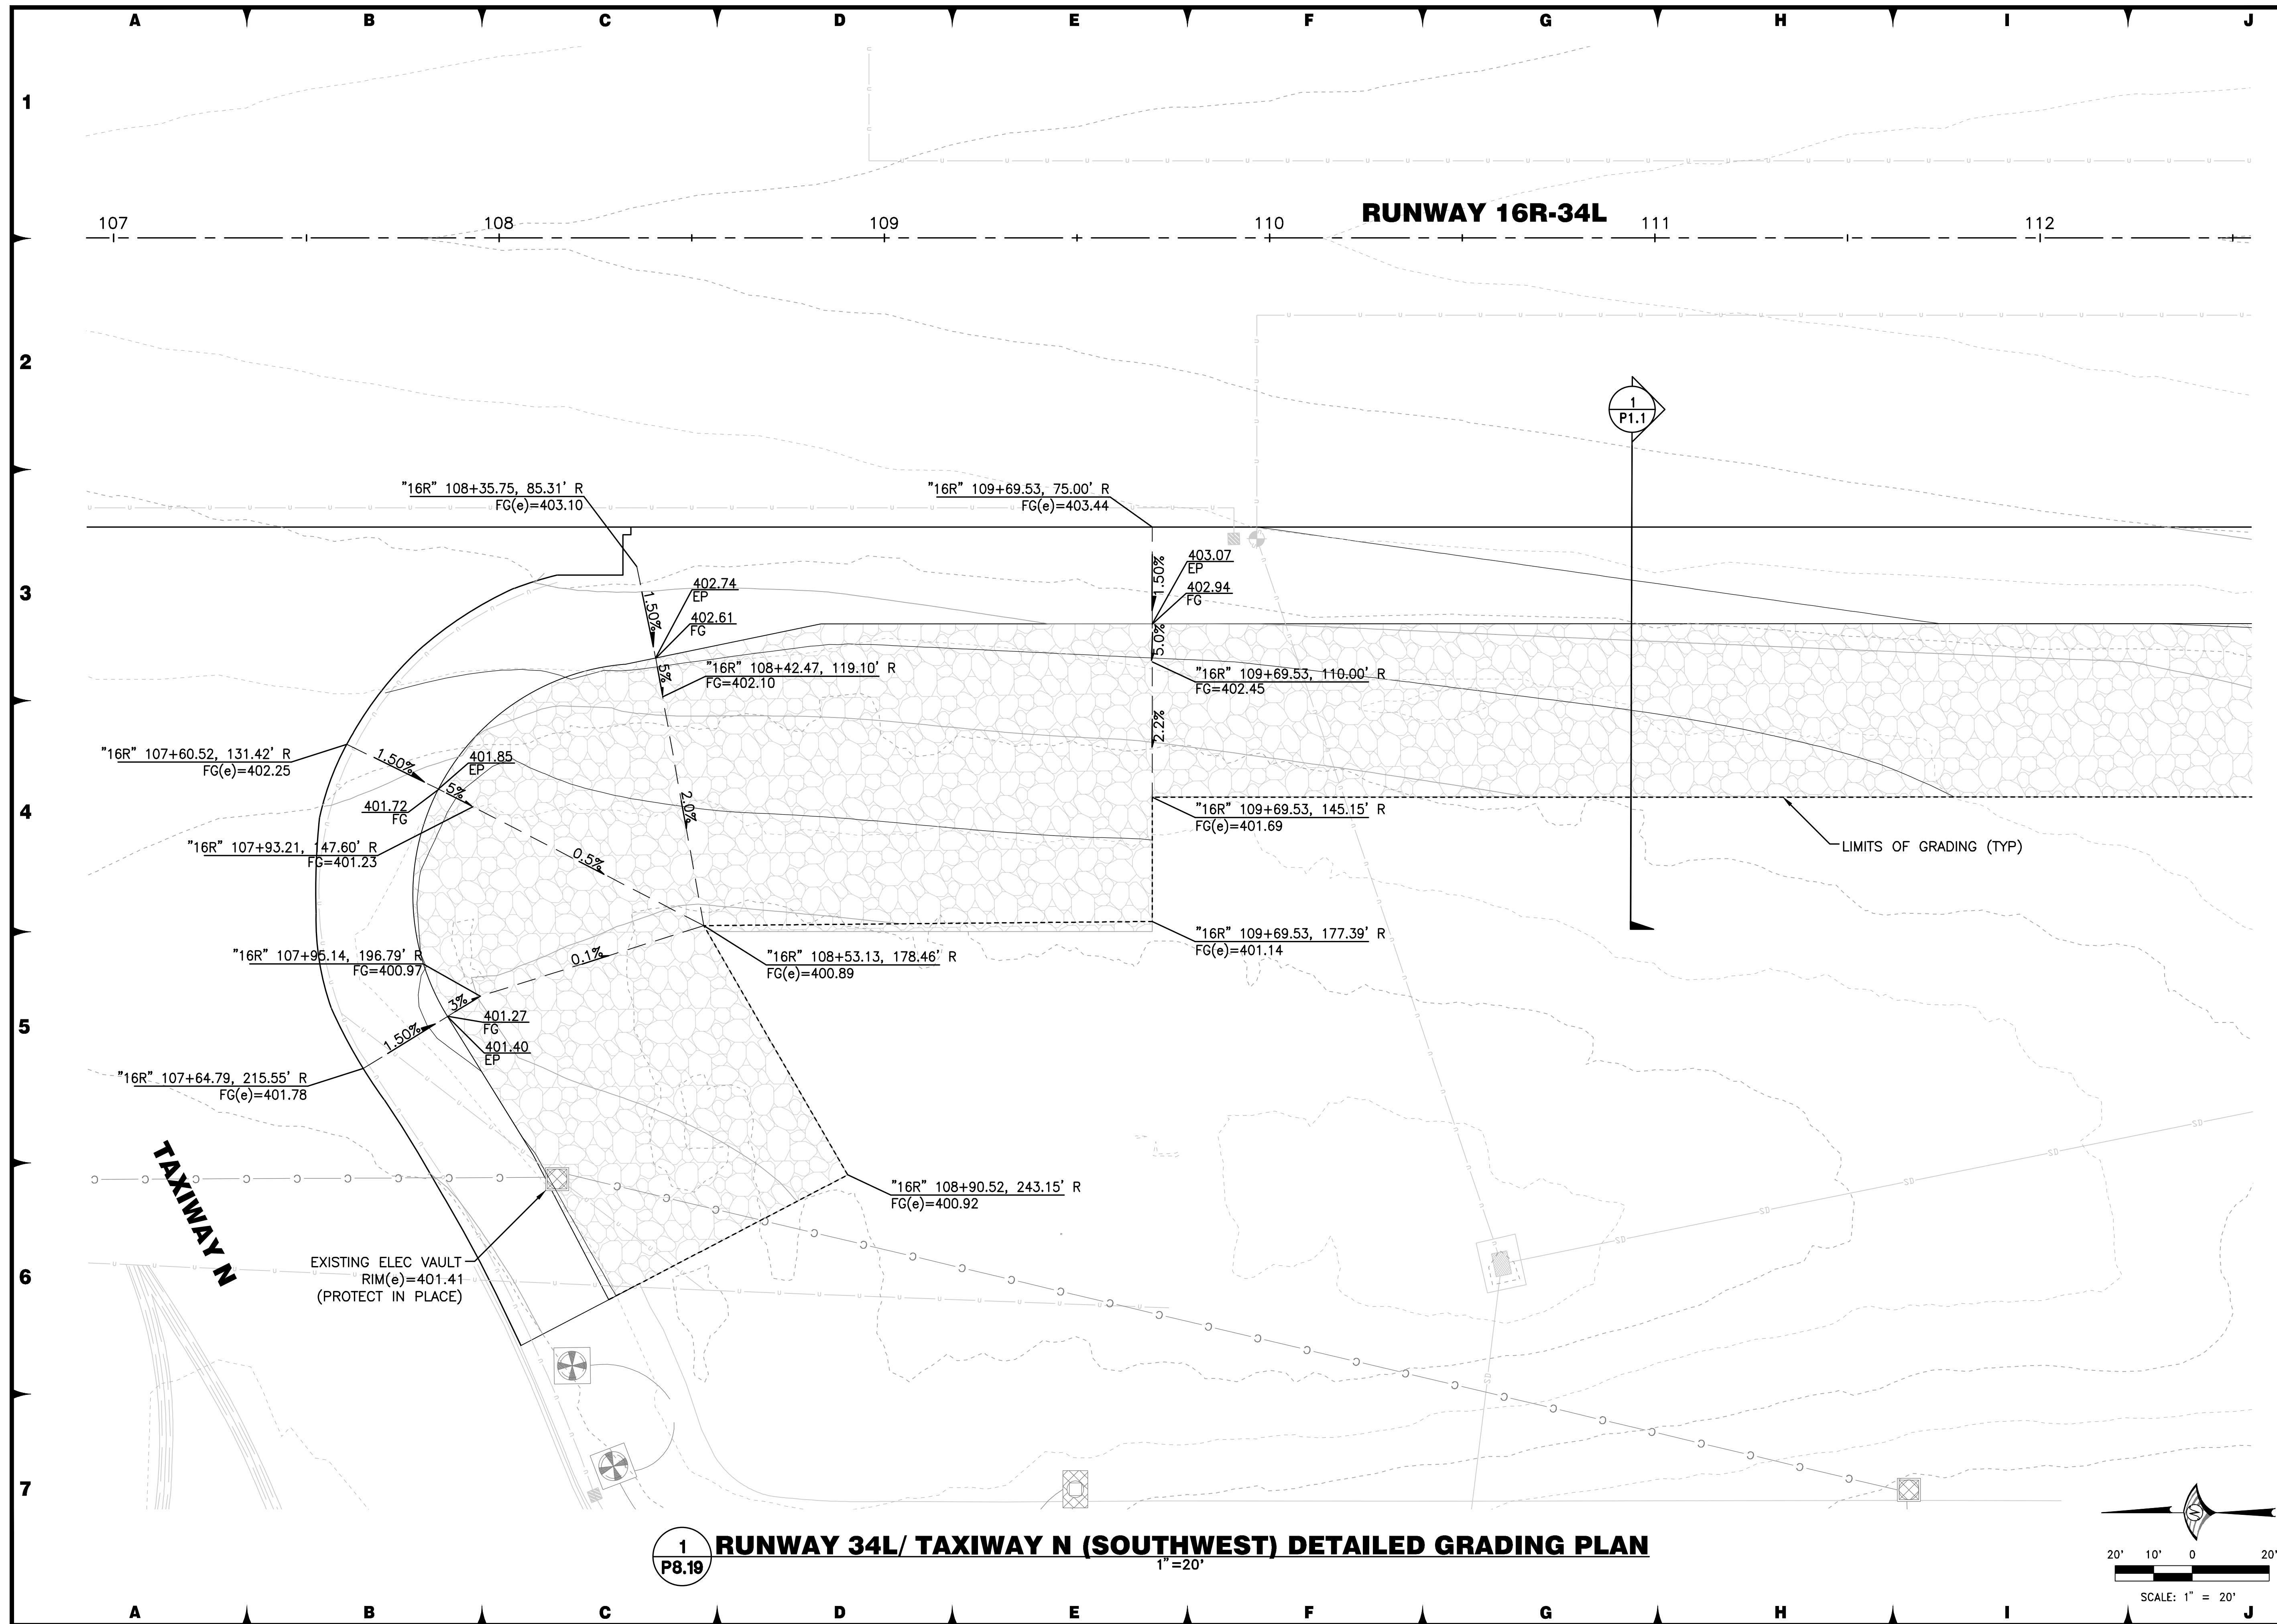

FOR BIDDING PURPOSES ONLY

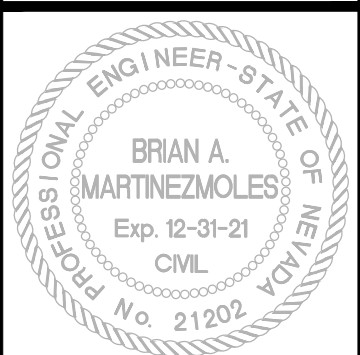[illegible]

WOOD ROGERS
BUILDING RELATIONSHIPS ONE PROJECT AT A TIME
Tel 775.823.4068
Fax 775.823.4066
1361 Corporate Blvd
Reno, NV 89502

Reno-Tahoe International Airport



UNWAY 16R-34L RECONSTRUCTION


DETAILED GRADING PLAN

RUNWAY 34L/ TAXIWAY N (SOUTHWEST)


PROJECT NO.
8494.002

DRAWING
P8.19

J: \Jobs\8494_RTIA Runways\RTIA Runway 16R_OA\Civil\Dwg\2-16R-34L_BidPkg2\PO819_16R.dwg 12/9/2019 4:56 PM Trevor Shamblin


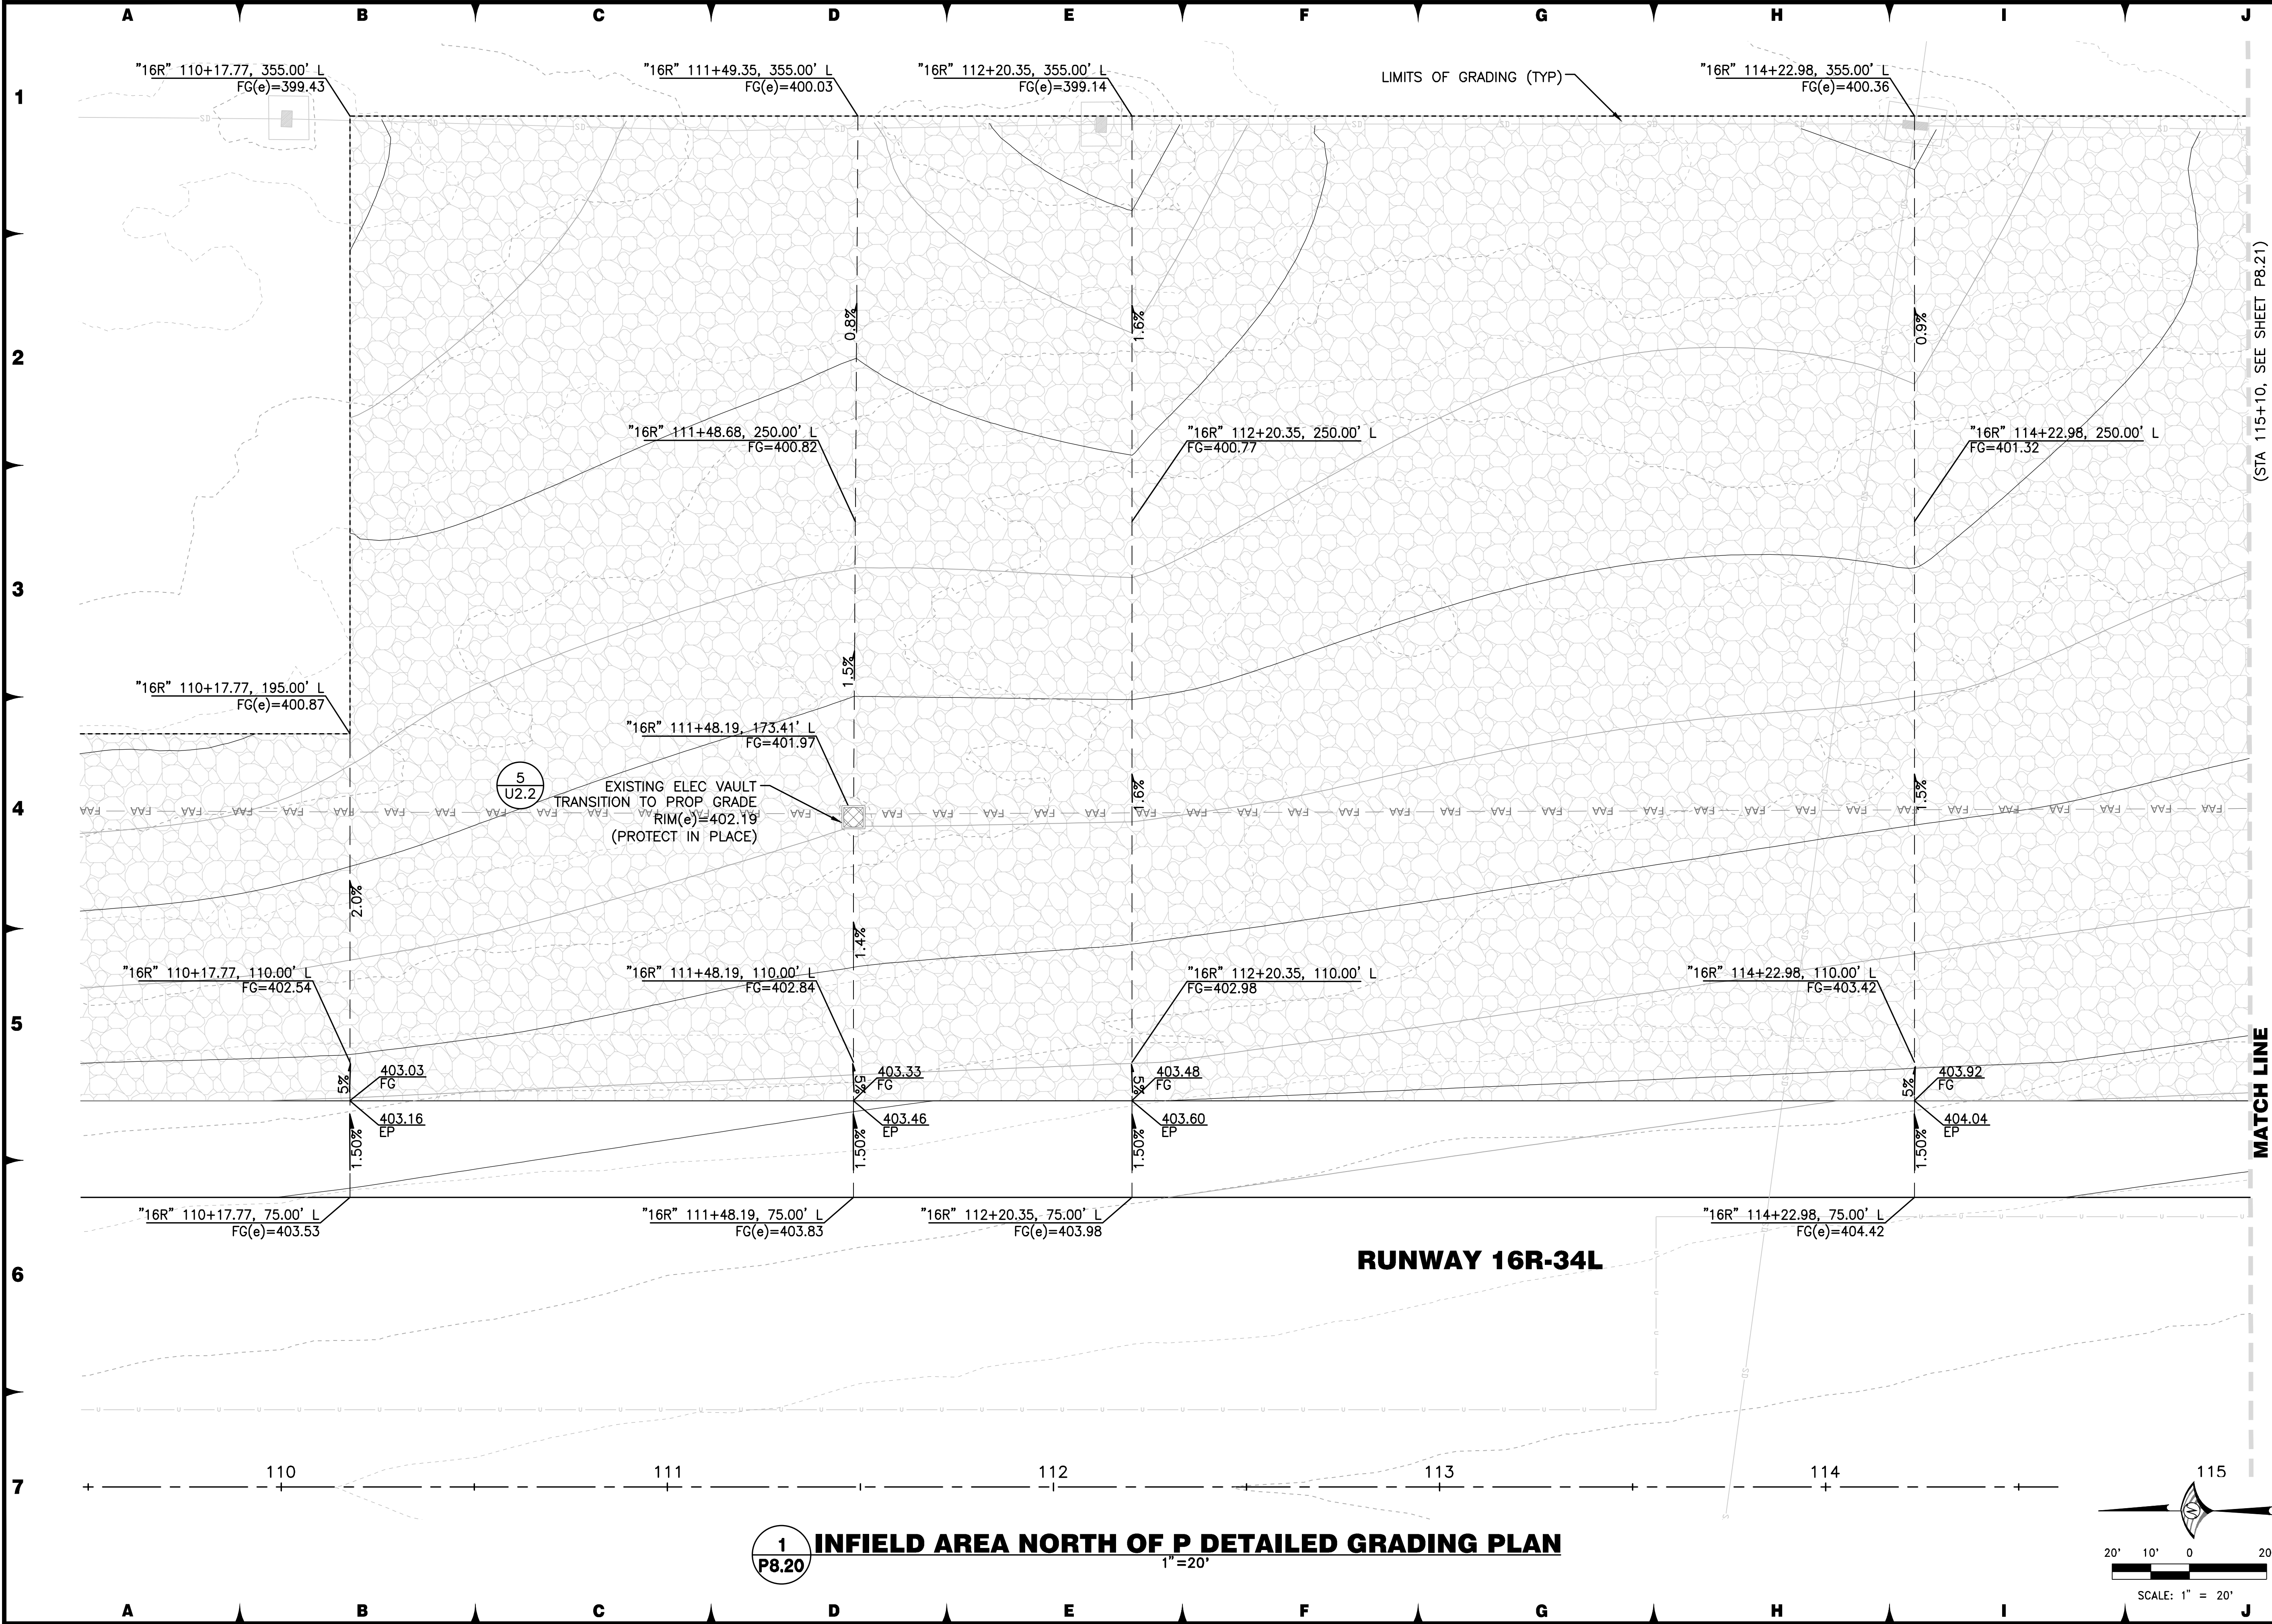


1
P8.20 **INFIELD AREA NORTH OF P DETAILED GRADING PLAN**
1"=20'

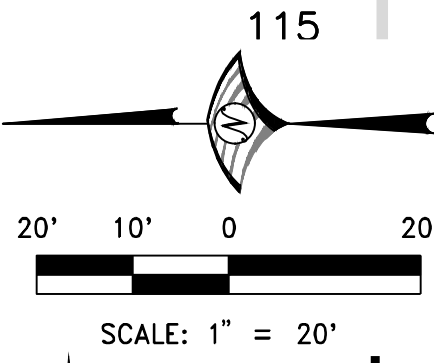



(STA 115+10, SEE SHEET P8.21)

MATCH LINE

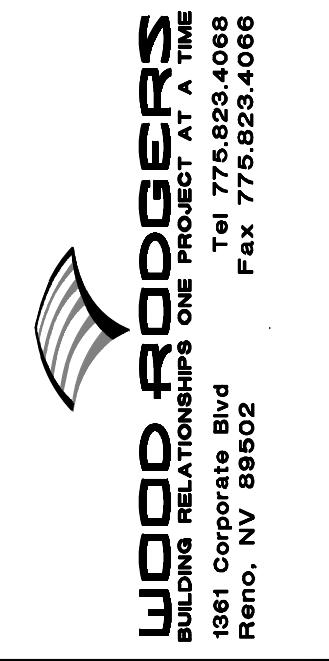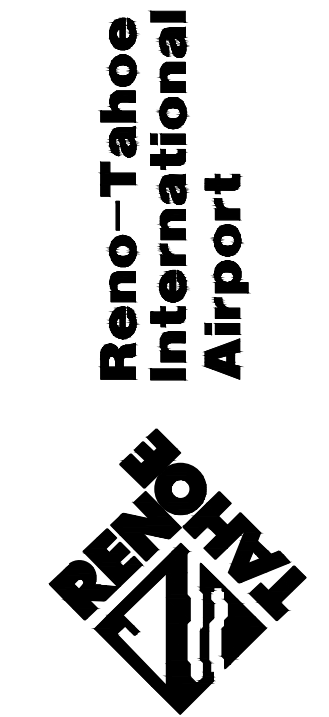
FOR BIDDING PURPOSES ONLY	
DATE: DECEMBER 11, 2019	SCALE: H: 1"=20' V:
DRAWN BY: DAB	DESIGNED BY: MAK, BAM
CHECKED BY: MAC	NO.
DESCRIPTION	
DATE	
	
	
	
RUNWAY 16R-34L RECONSTRUCTION	DETAILED GRADING PLAN INFIELD AREA NORTH OF P
PROJECT NO. 8494.002	
DRAWING P8.20	

U:\Jobs\8494_002\8494_002\Runway 16R-34L\Drawings\8494_002_P8.20.dwg 12/19/2019 4:56 PM Trevor Shumlin

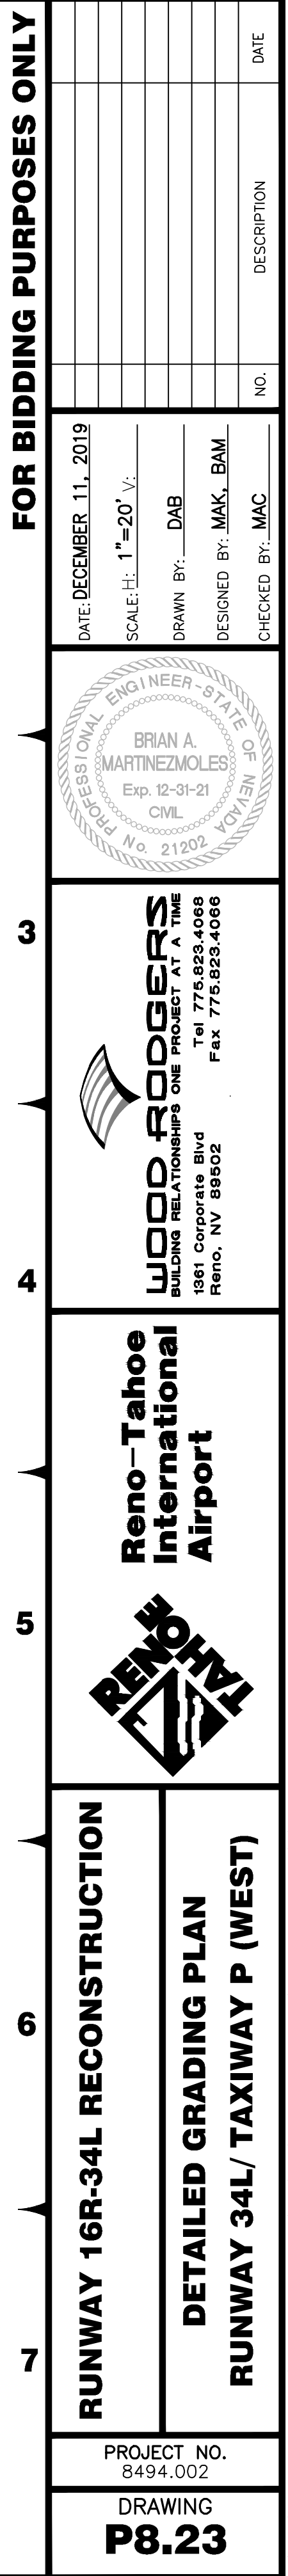

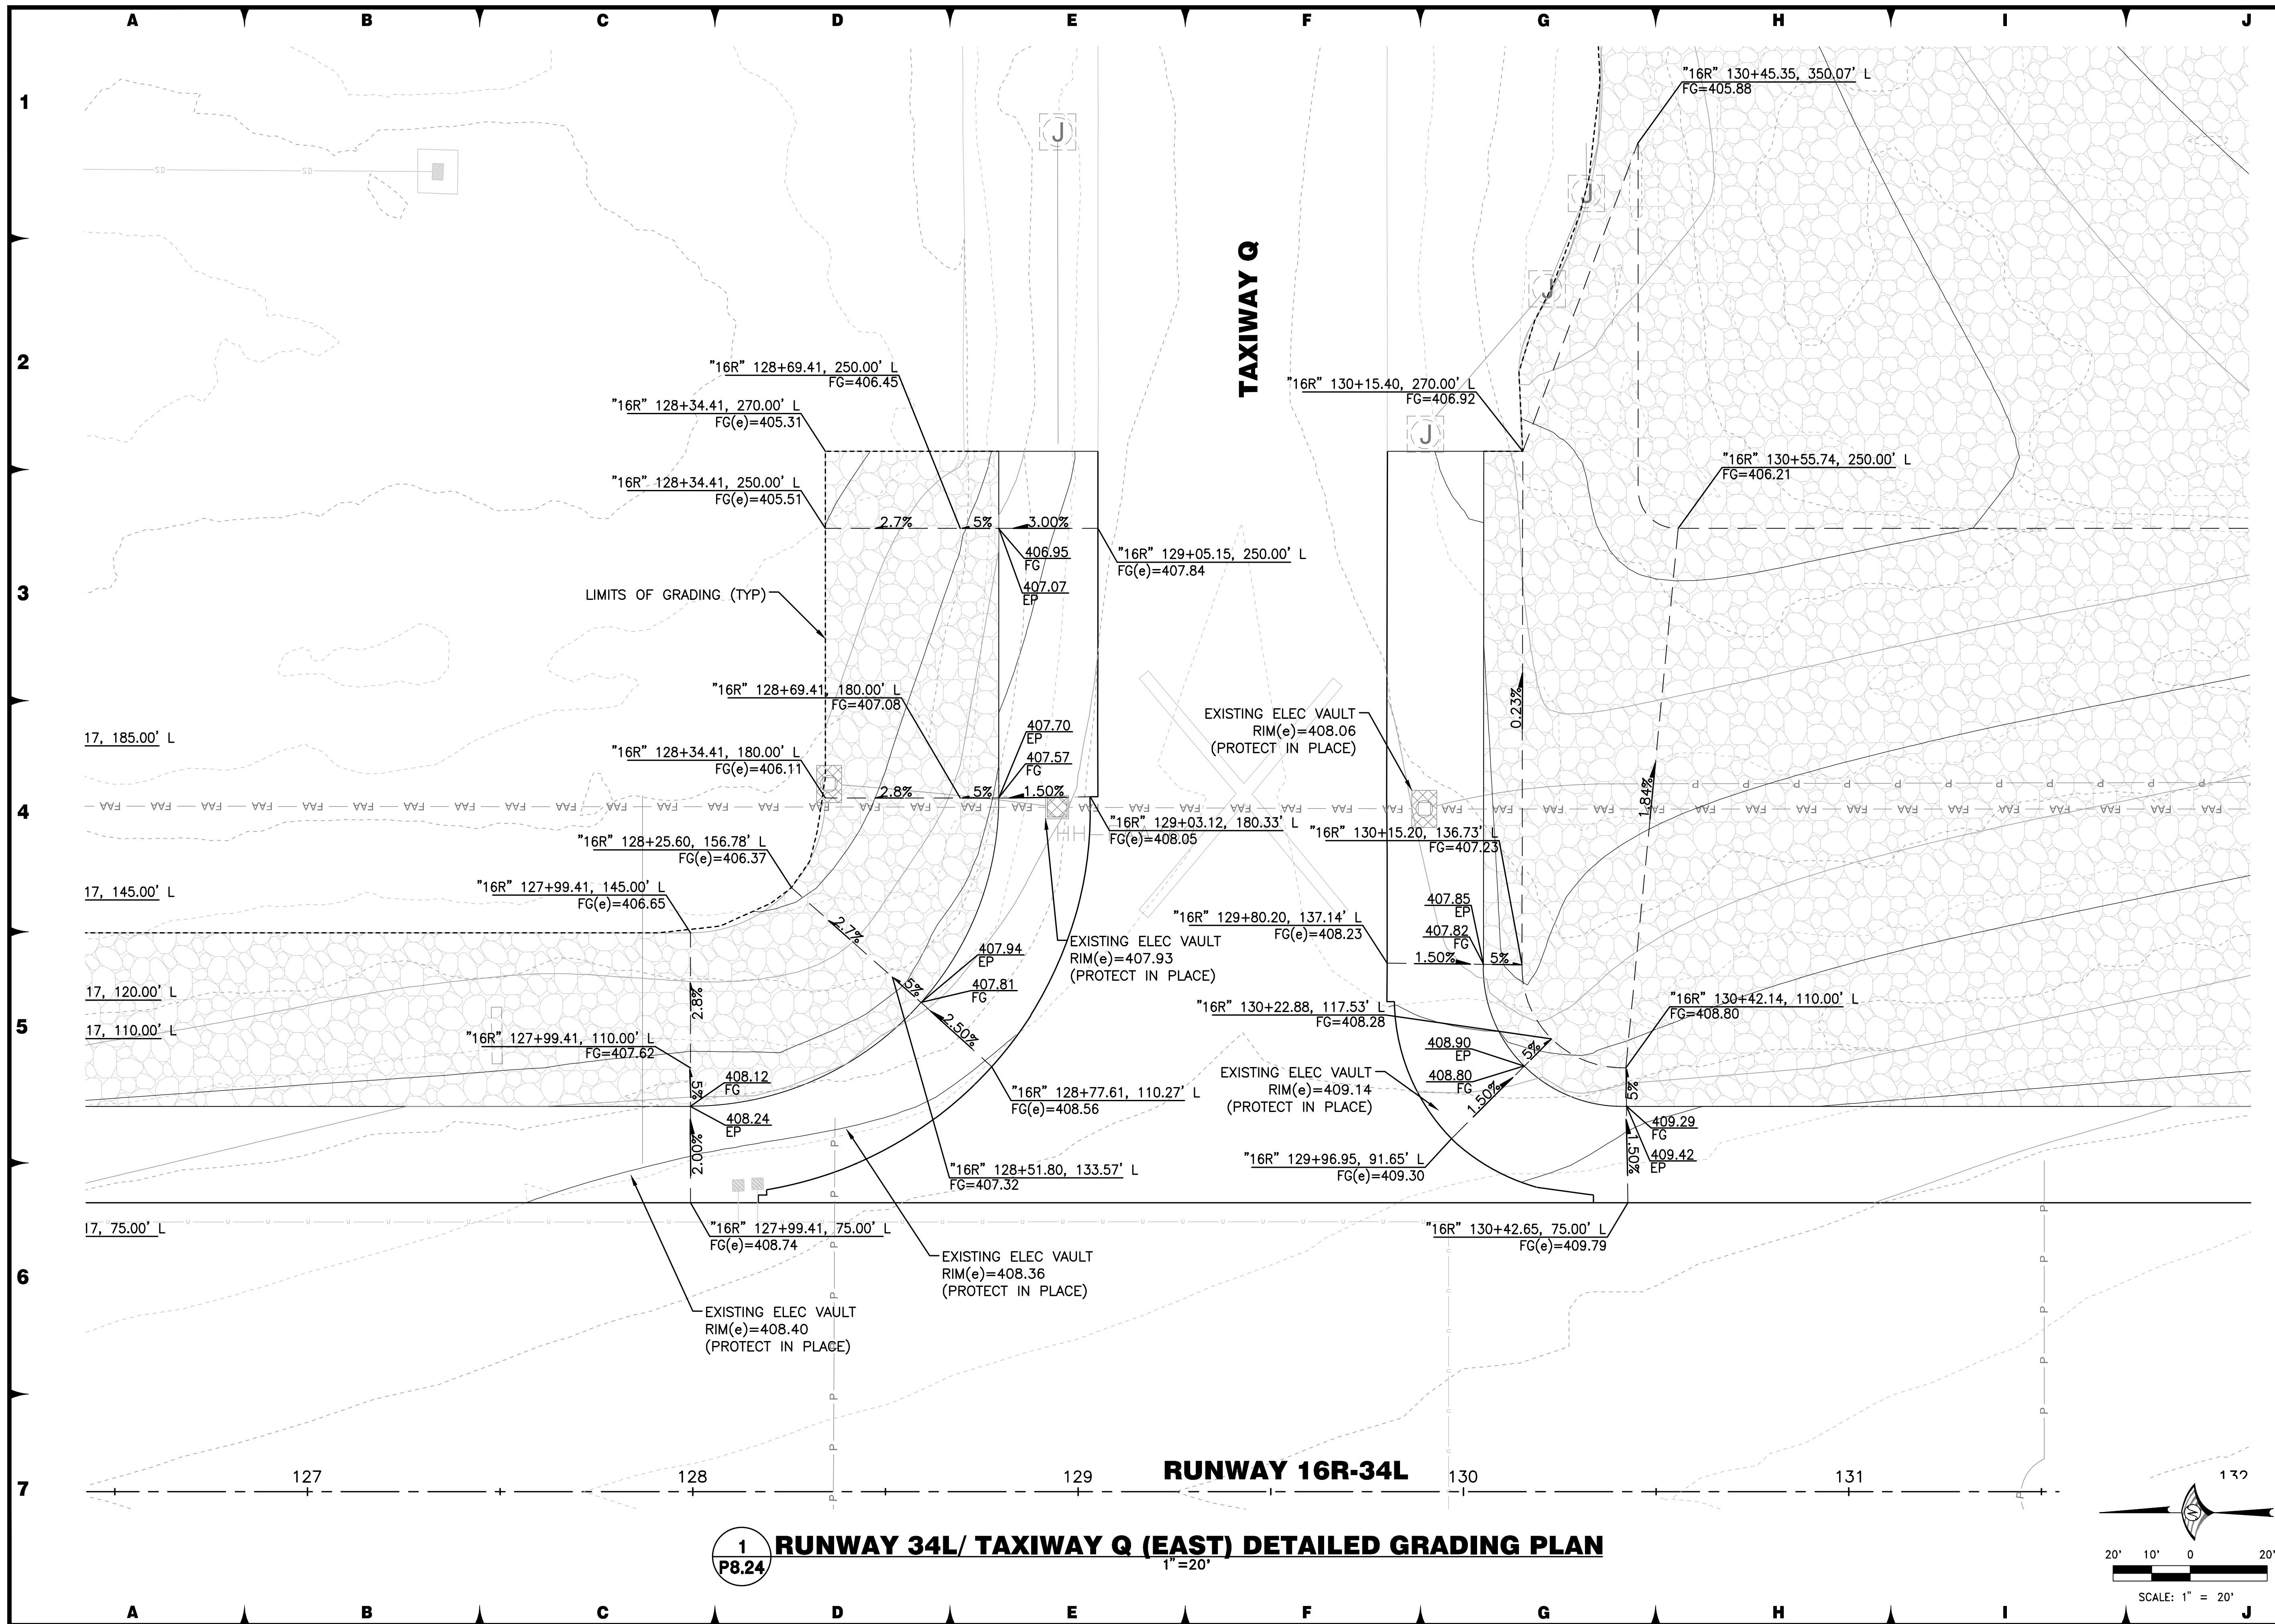

FOR BIDDING PURPOSES ONLY

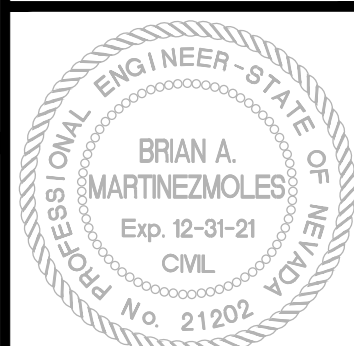
[illegible]

WOOD RODGERS
BUILDING RELATIONSHIPS ONE PROJECT AT A TIME

1861 Corporate Blvd
Reno, NV 89502

Tel 775.923.4068
Fax 775.923.4068

Reno-Tahoe International Airport

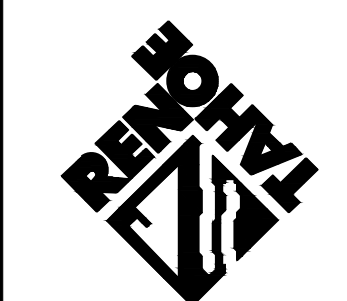

NW 16R-34L RECONSTRUCTION


DETAILED GRADING PLAN

RUNWAY 34L/ TAXIWAY Q (EAST)

PROJECT NO.
8494.002

DRAWING
P8.24

J:\Jobs\8494_RTIA Runways\RTIA Runway 16R_OA\Civil\Dwg\2-16R-34L_BidPkg2\0824_16R.dwg 12/9/2019 4:47 PM Trevor Shamblin

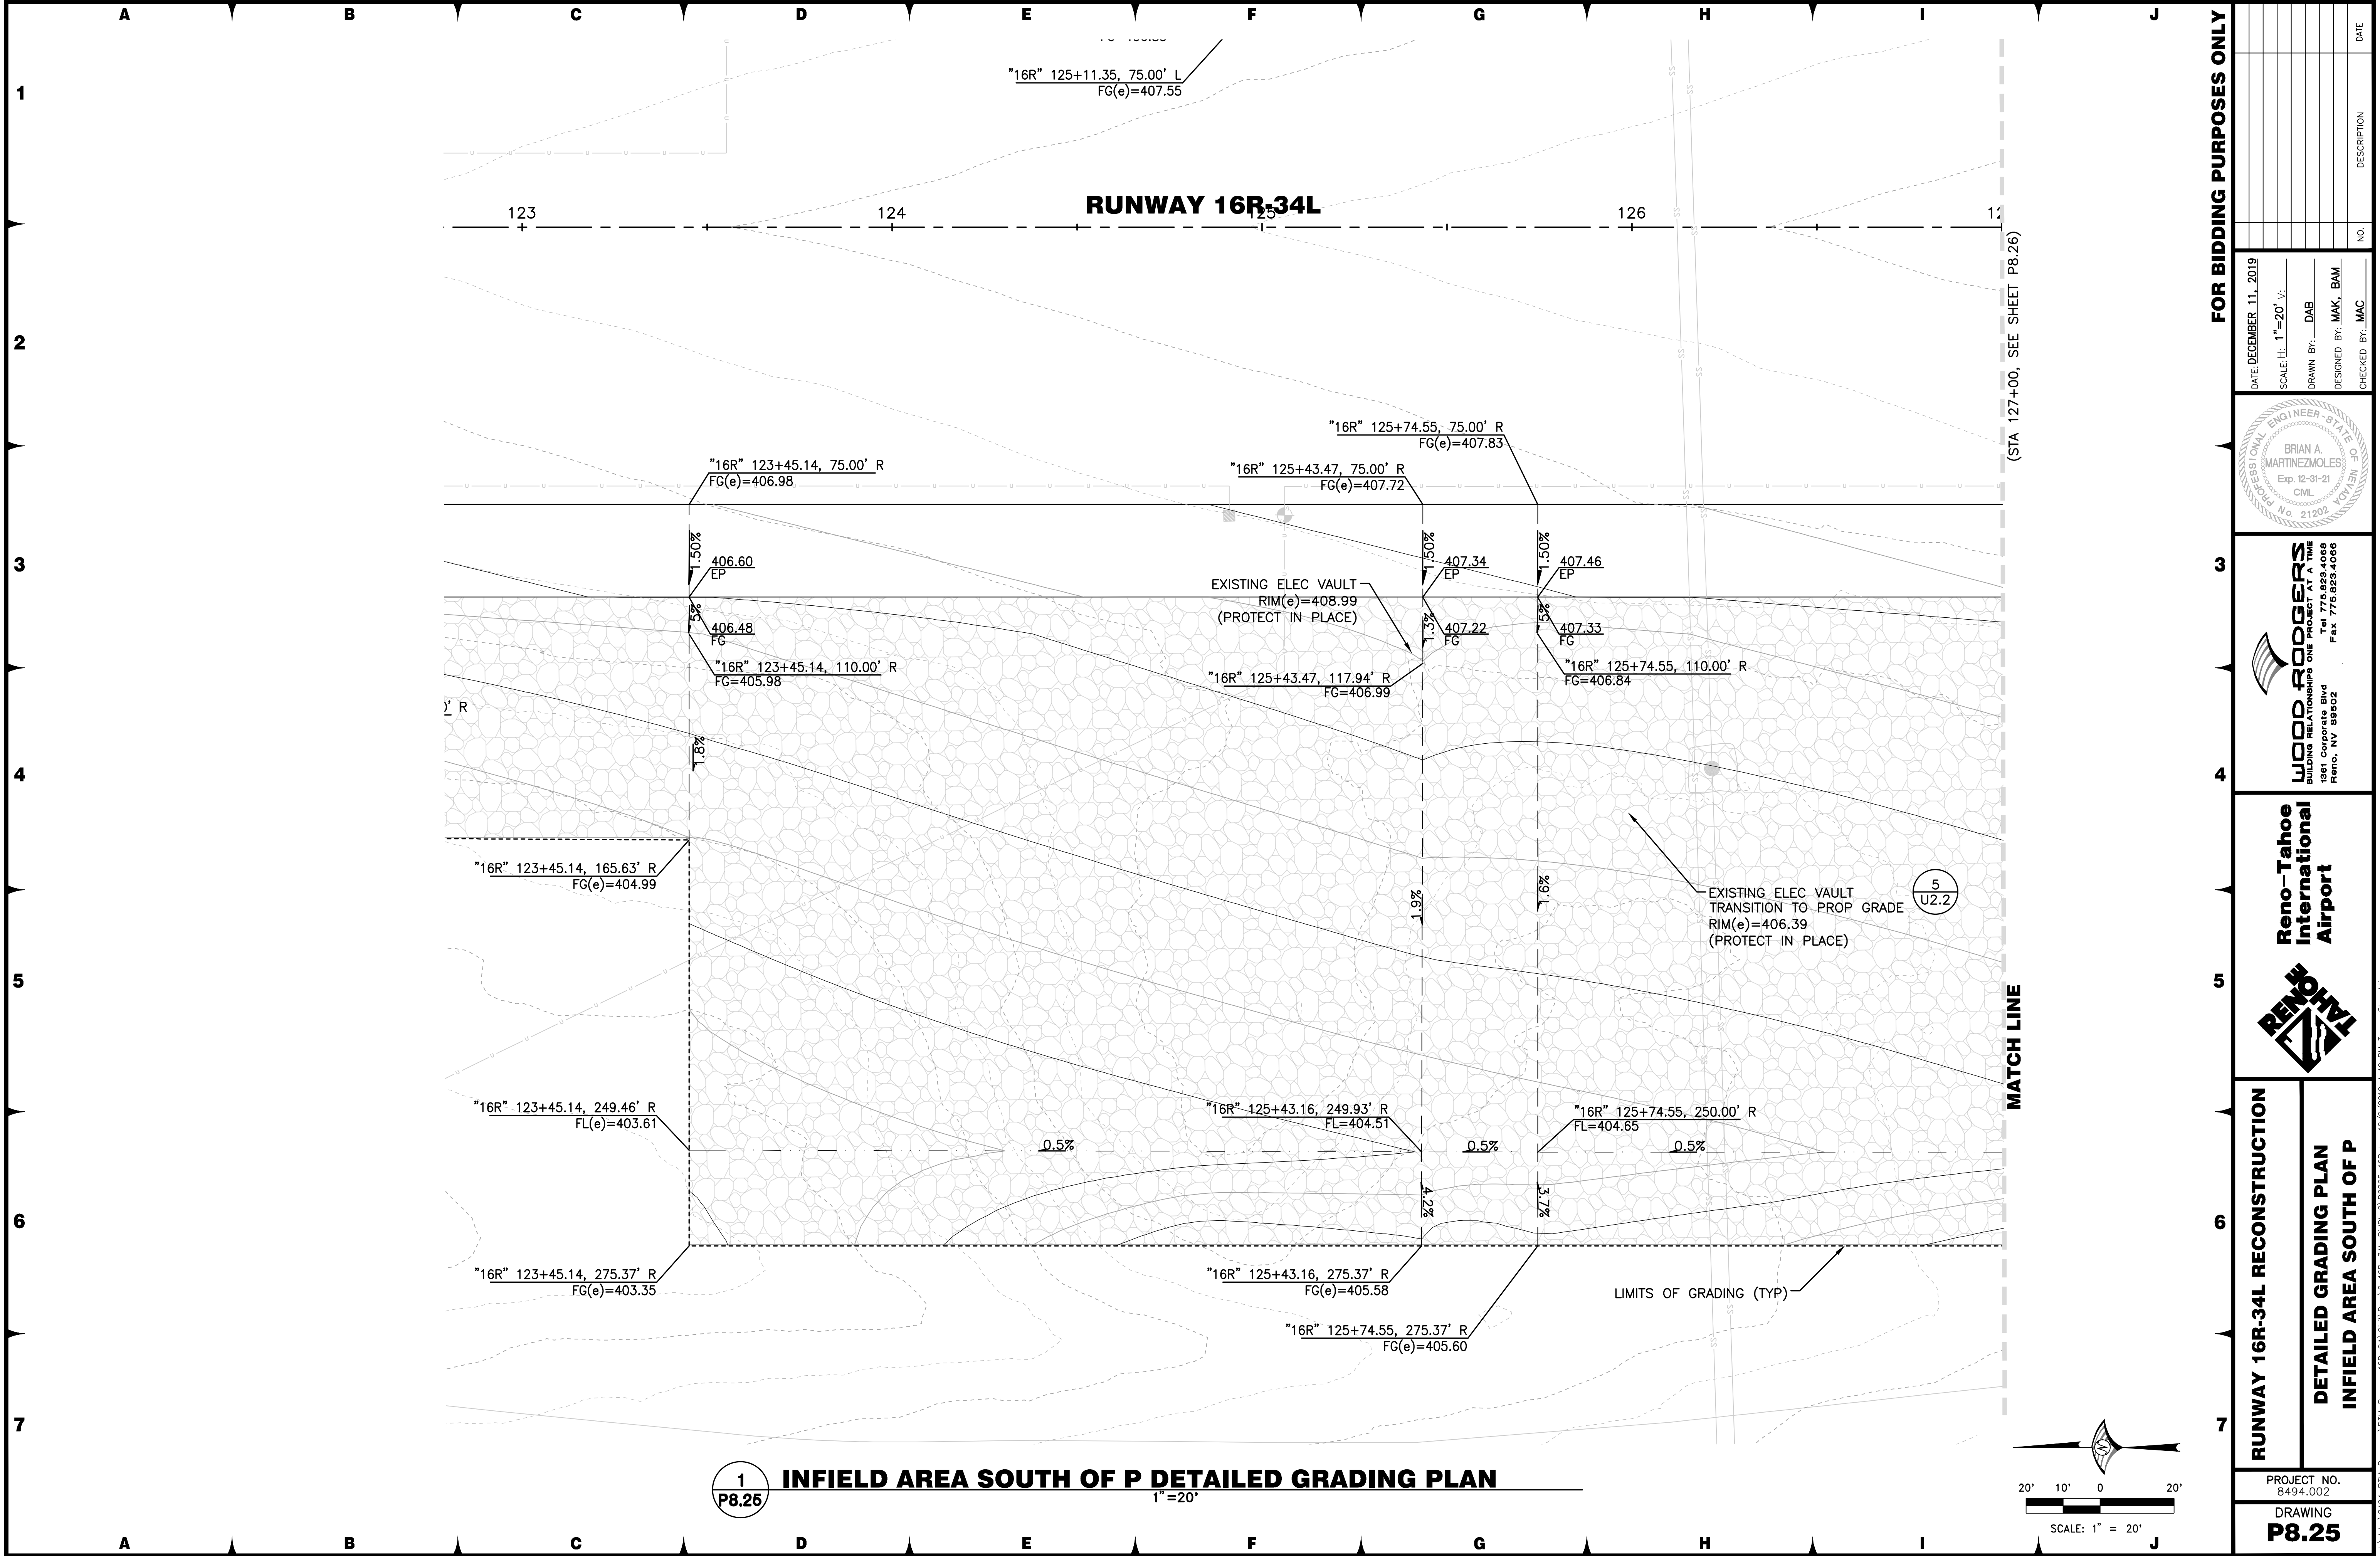

FOR BIDDING PURPOSES ONLY

DATE: DECEMBER 11, 2019
SCALE: H: 1"=20' V:
DRAWN BY: DAB
DESIGNED BY: MAK, BAM
CHECKED BY: MAC

BRIAN A. MARTINEZMOLES
Exp. 12-31-21
CIVIL
No. 21202

WOOD-RODGERS
BUILDING RELATIONSHIPS ONE PROJECT AT A TIME
1801 Corporate Blvd
Reno, NV 89502
Tel 775.823.4068
Fax 775.823.4066

Reno-Tahoe
International
Airport

RENO-TAHOE
INTERNATIONAL
AIRPORT

RUNWAY 16R-34L RECONSTRUCTION

DETAILED GRADING PLAN
INFIELD AREA SOUTH OF P

PROJECT NO.
8494.002

DRAWING
P8.25

DATE: DECEMBER 11, 2019
SCALE: H: 1"=20' V:
DRAWN BY: DAB
DESIGNED BY: MAK, BAM
CHECKED BY: MAC

BRIAN A. MARTINEZMOLES
Exp. 12-31-21
CIVIL
No. 21202

WOOD-RODGERS
BUILDING RELATIONSHIPS ONE PROJECT AT A TIME
1801 Corporate Blvd
Reno, NV 89502
Tel 775.823.4068
Fax 775.823.4066

Reno-Tahoe
International
Airport


RENO-TAHOE
INTERNATIONAL
AIRPORT

RUNWAY 16R-34L RECONSTRUCTION

DETAILED GRADING PLAN
INFIELD AREA SOUTH OF P

PROJECT NO.
8494.002

DRAWING
P8.25

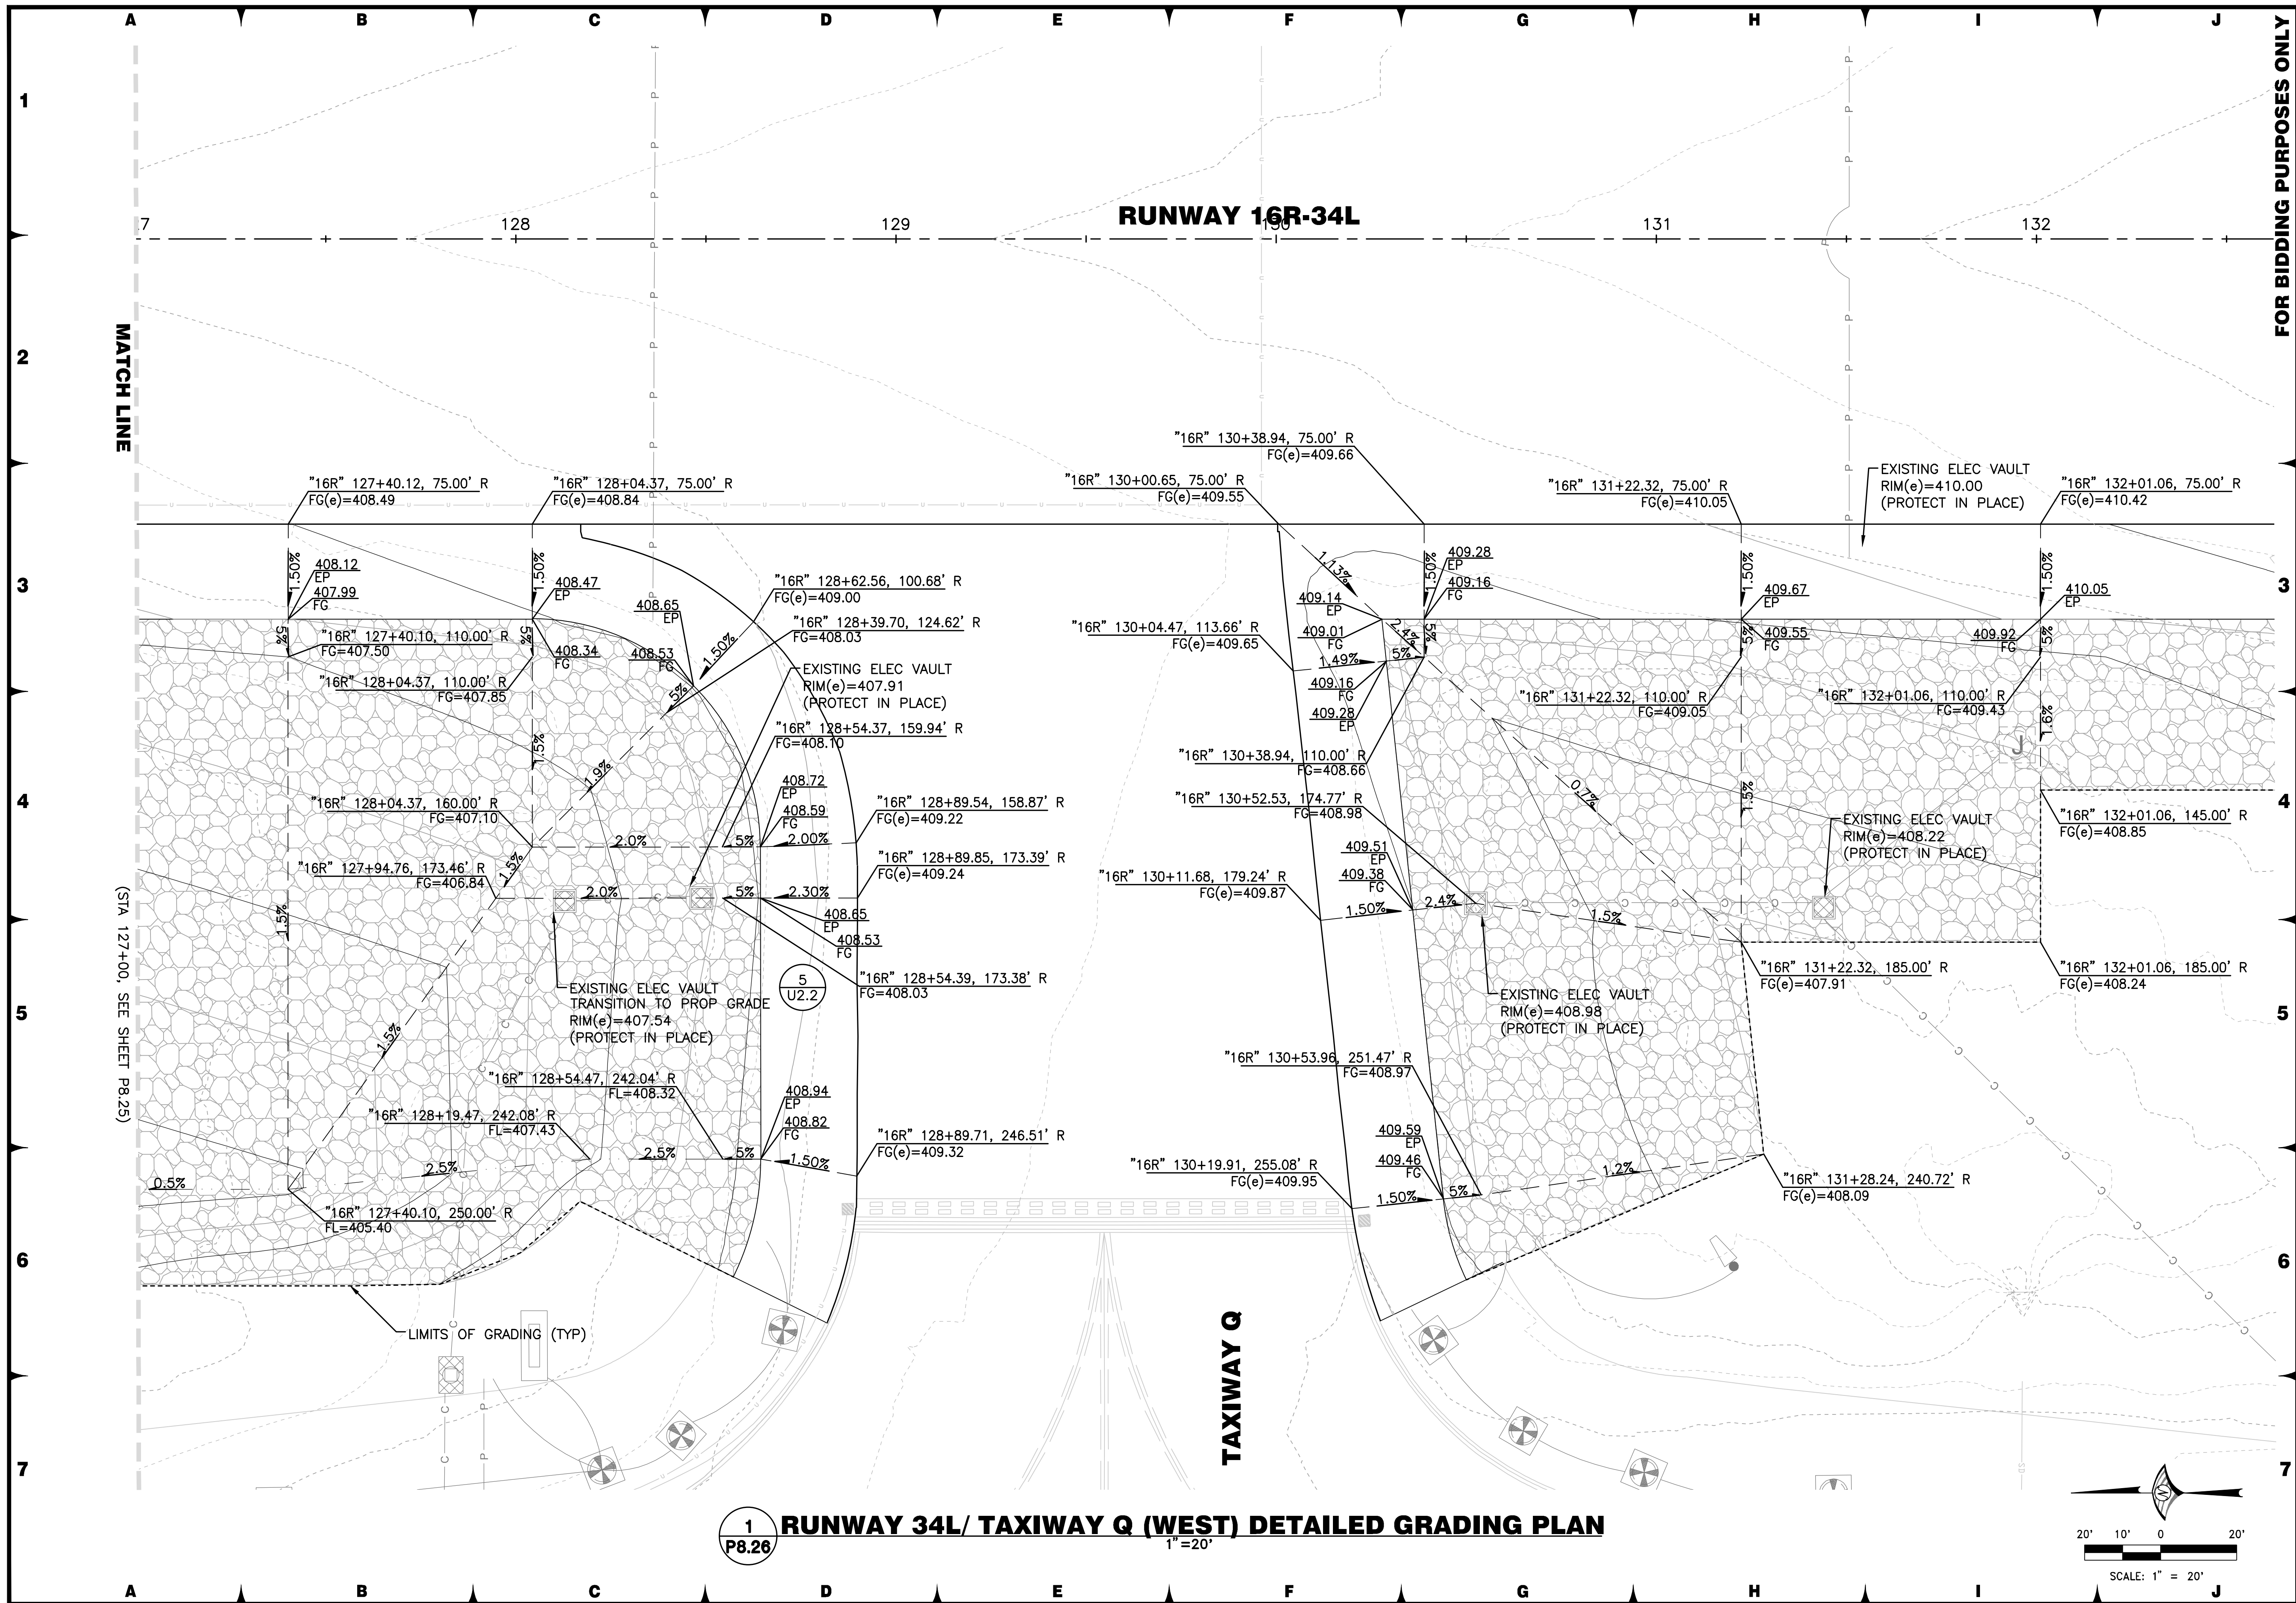[illegible]

WOOD ROGERS
BUILDING RELATIONSHIPS ONE PROJECT AT A TIME
Tel 775.923.4068
Fax 775.923.4066
1361 Corporate Blvd
Reno, NV 89502

Reno-Tahoe International Airport




UNWAY 16R-34L RECONSTRUCTION

CONTOUR GRADING DETAIL

RUNWAY 34L/ TAXIWAY Q (WEST))

R	
PROJECT NO. 8494.002	
DRAWING P8.26	

J:\Jobs\8494_RTIA Runways\16R_OA\Civil\Dwg\2-16R-34L_BidPkg2\PO826_16R.dwg 12/9/2019 4:50 PM Trevor Shomblin

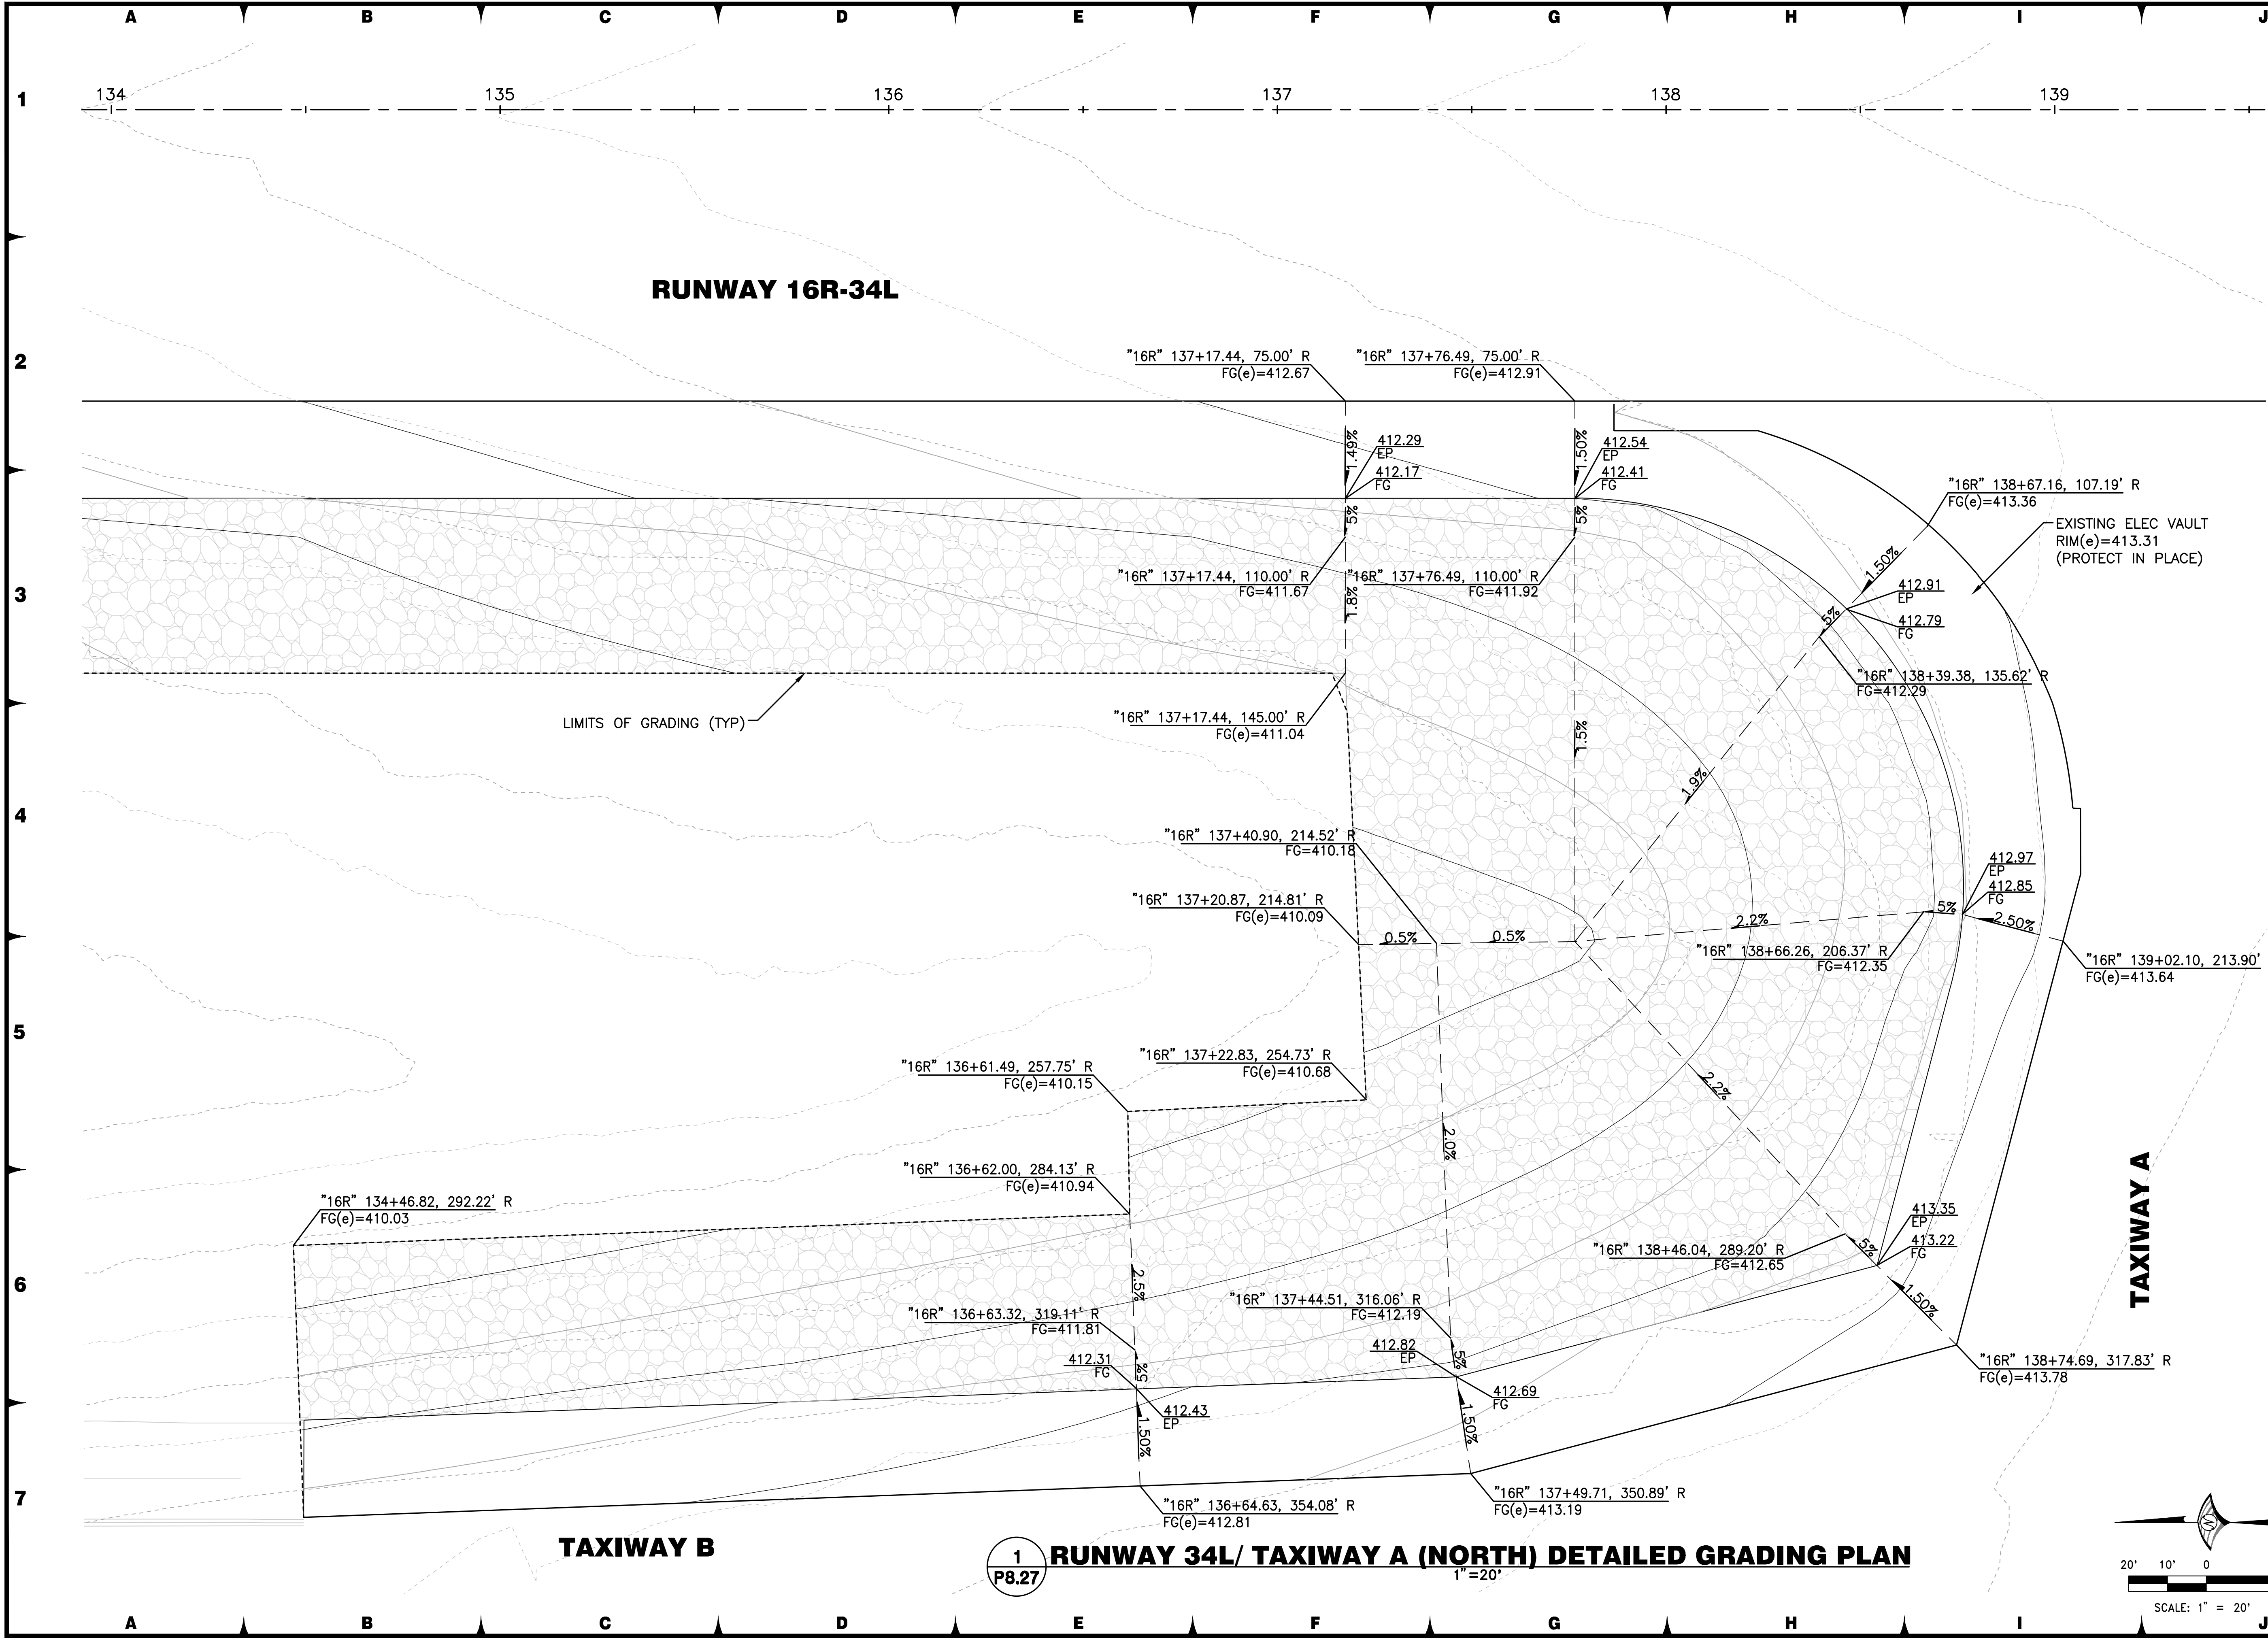

FOR BIDDING PURPOSES ONLY

DATE: DECEMBER 11, 2019

SCALE: 1"=20'

DRAWN BY: DAB

DESIGNED BY: MAK, BAM

CHECKED BY: MAC

NO.

DESCRIPTION

DATE

PROFESSIONAL ENGINEER STATE OF NEVADA

BRIAN A. MARTINEZMOLES

Exp. 12-31-21

CIVIL

No. 21202

WOOD ROGERS

BUILDING RELATIONSHIPS ONE PROJECT AT A TIME

1881 Corporate Blvd

Reno, NV 89502

Tel 775.823.4068

Fax 775.823.4066

Reno-Tahoe International Airport

RENO-TAHOE

RUNWAY 16R-34L RECONSTRUCTION

DETAILED GRADING PLAN


RUNWAY 34L/ TAXIWAY A (NORTH)

PROJECT NO.

8494.002

DRAWING

P8.27

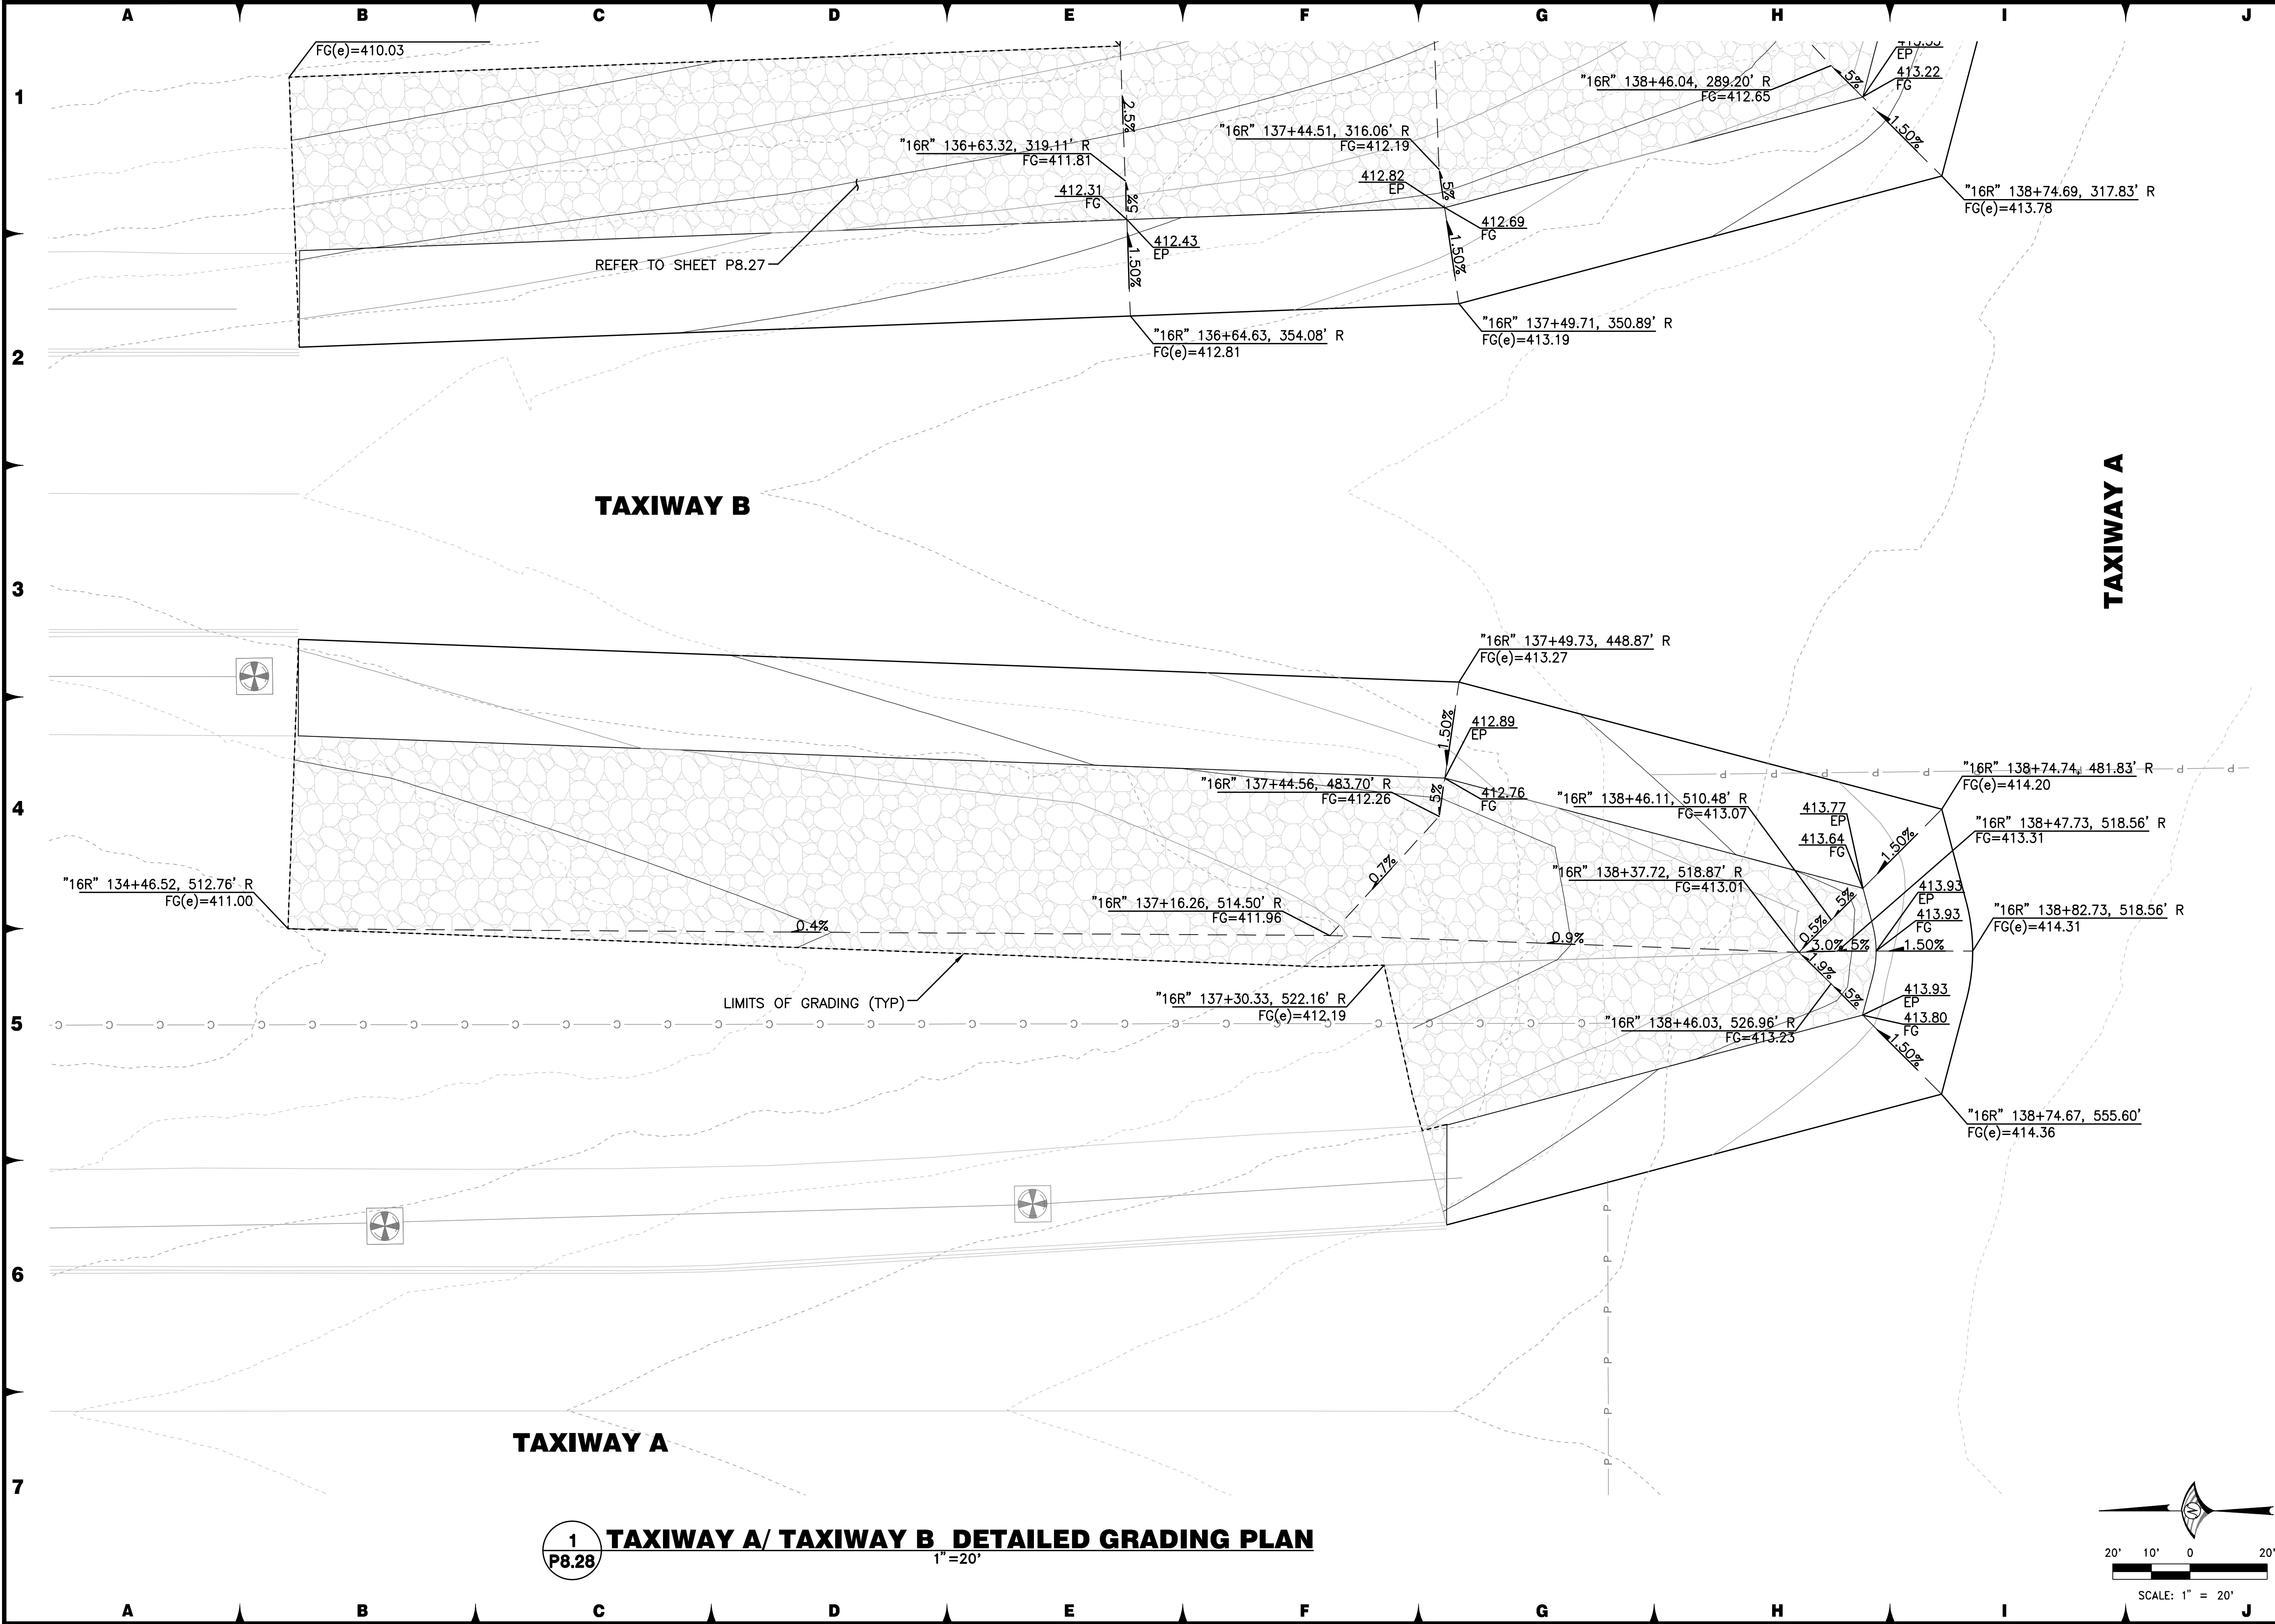

FOR BIDDING PURPOSES ONLY

DATE: DECEMBER 11, 2019

SCALE: 1" = 20' V.

DRAWN BY: DAB

DESIGNED BY: MAK, BAM

CHECKED BY: MAC

BRIAN A. MARTINEZ MOLES

Exp. 12-31-21

CIVIL

No. 21202

WOOD ROGERS

BUILDING RELATIONSHIPS ONE PROJECT AT A TIME

1881 Corporate Blvd

Reno, NV 89502

Tel 775.823.4068

Fax 775.823.4066

Reno-Tahoe International Airport

RUNWAY 16R-34L RECONSTRUCTION

DETAILED GRADING PLAN


TAXIWAY A/ TAXIWAY B

PROJECT NO.

8494.002

DRAWING

P8.28

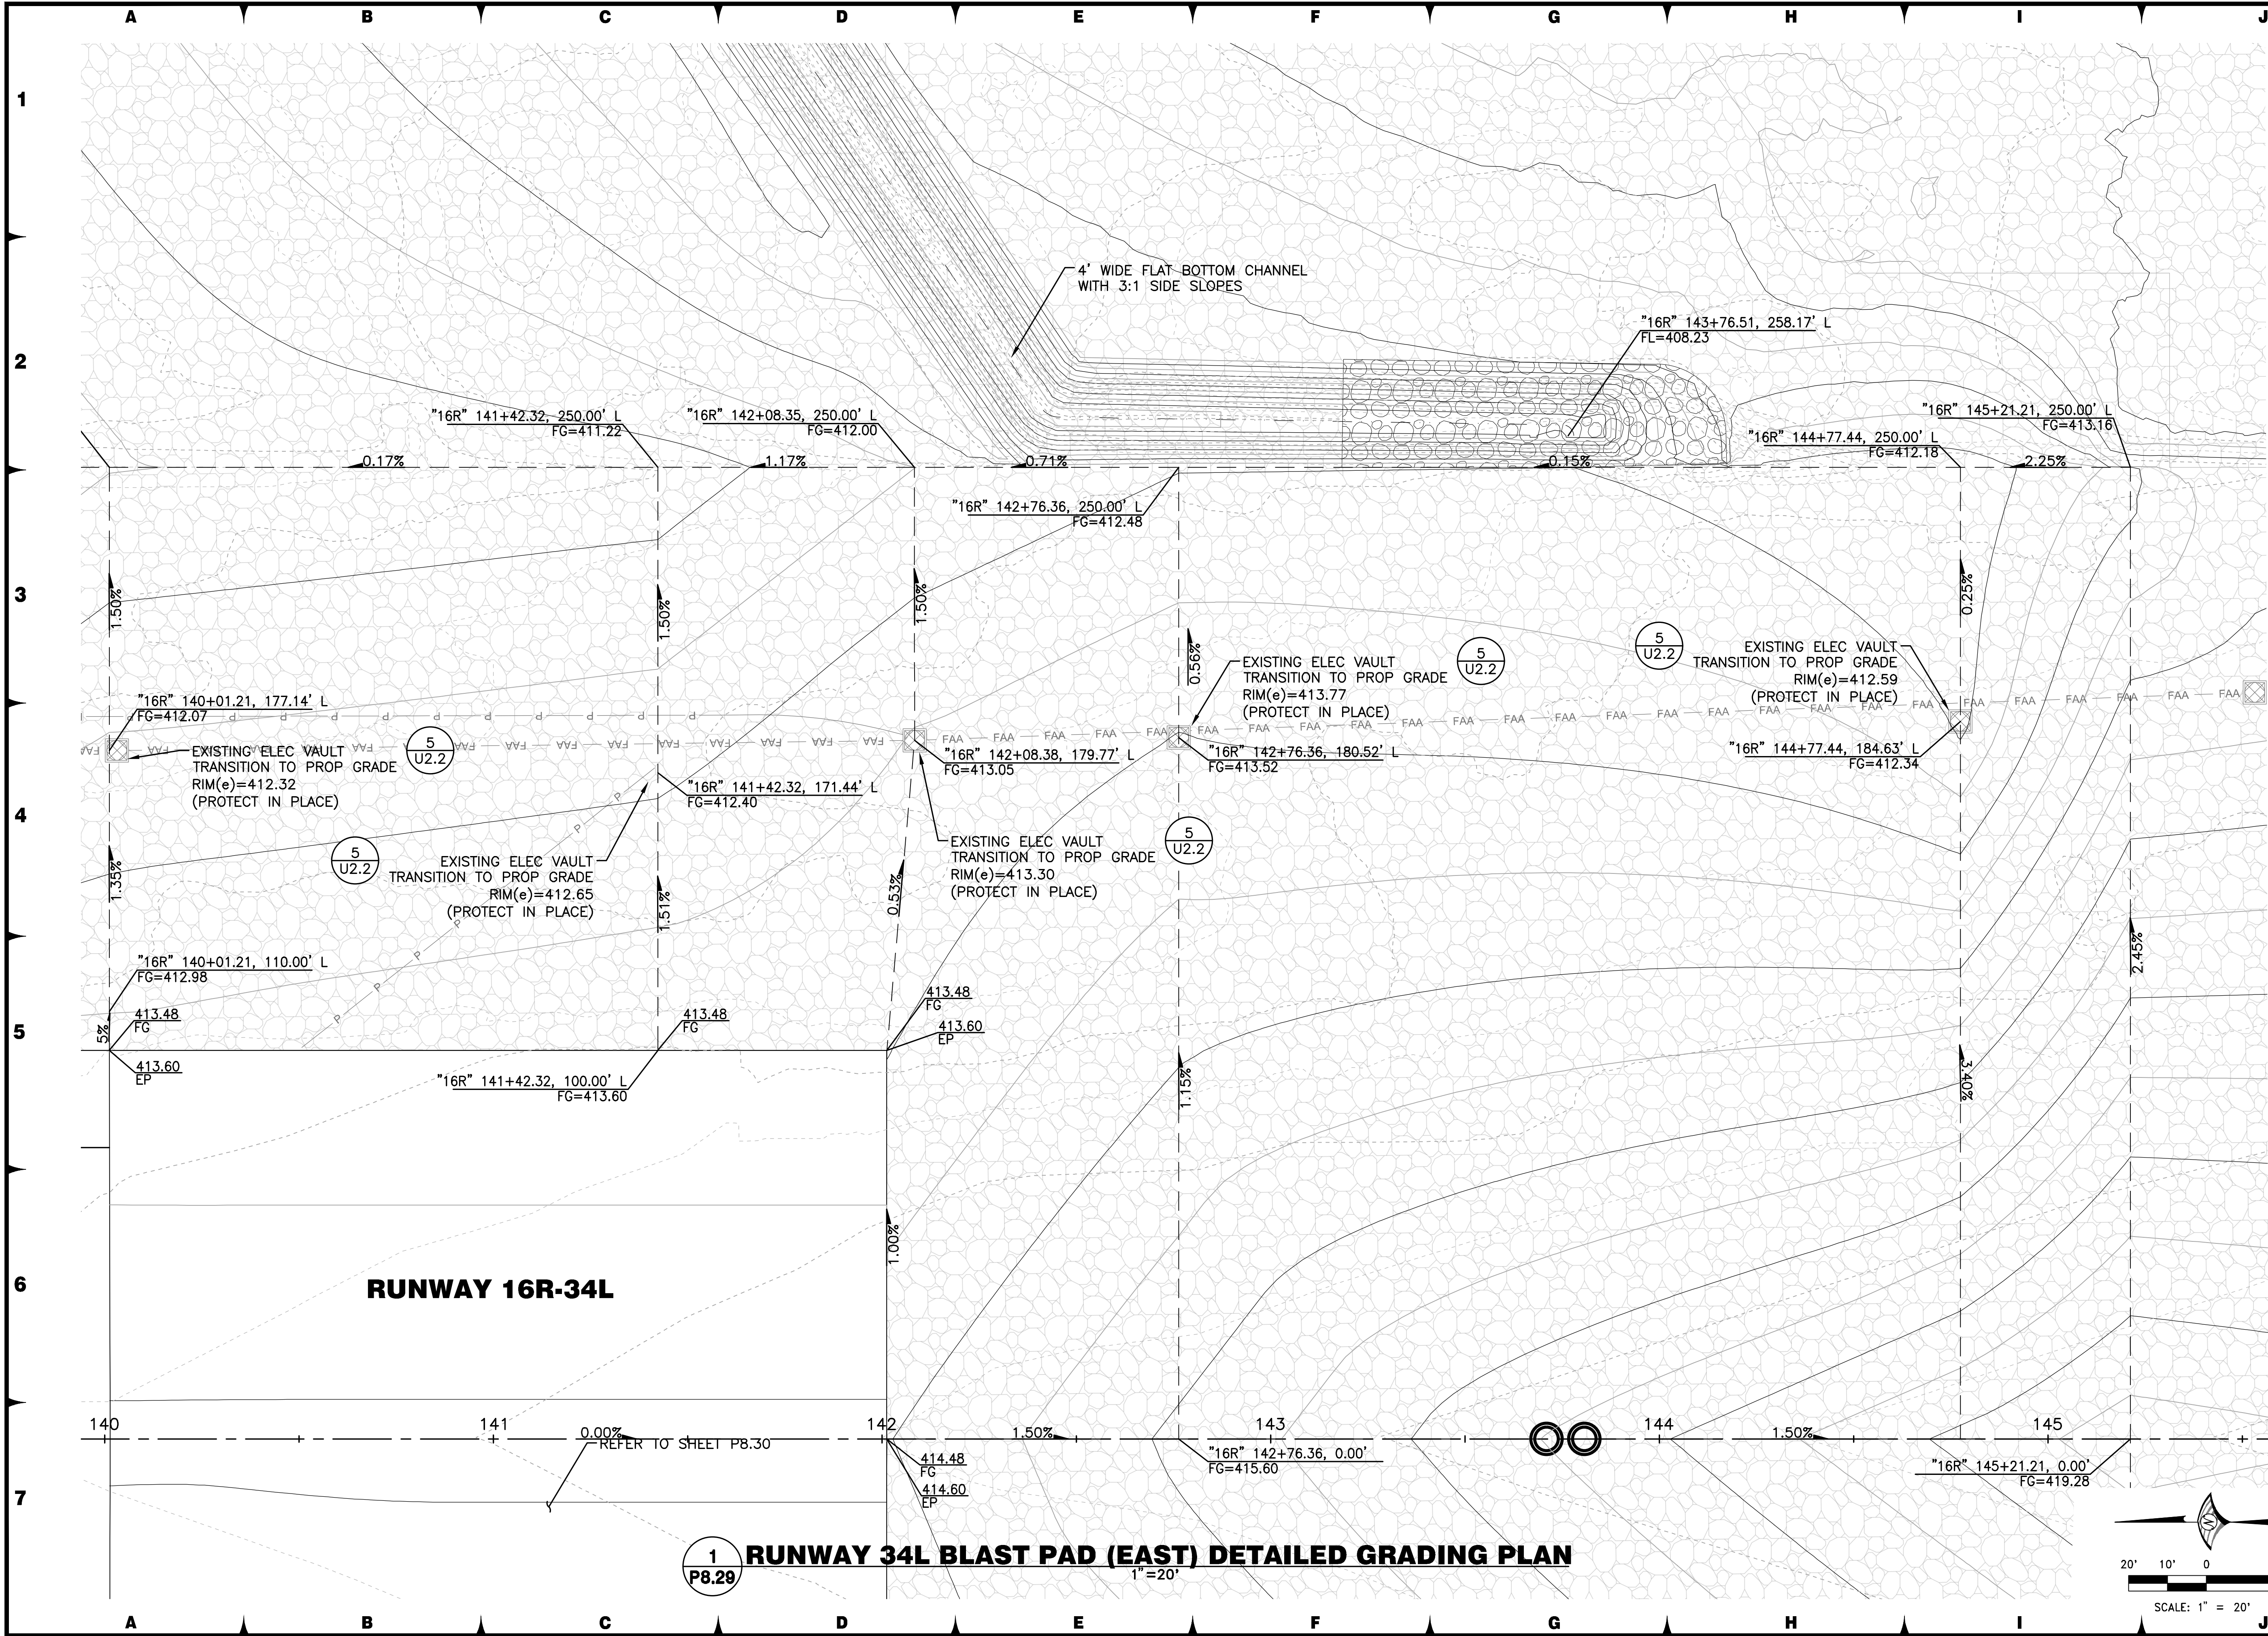

FOR BIDDING PURPOSES ONLY

DATE: DECEMBER 11, 2019

SCALE: 1"=20' V.

DRAWN BY: DAB

DESIGNED BY: MAK, BAM

CHECKED BY: MAC

PROFESSIONAL ENGINEER STATE OF NEVADA

BRIAN A. MARTINEZ-MOLES

Exp. 12-31-21

CIVIL

No. 21202

WOOD ROGERS

BUILDING RELATIONSHIPS ONE PROJECT AT A TIME

Tel 775.823.4068

Fax 775.823.4066

1881 Corporate Blvd

Reno, NV 89502

Reno-Tahoe International Airport

RUNWAY 16R-34L RECONSTRUCTION

DETAILED GRADING PLAN

RUNWAY 34L BLAST PAD (EAST)


PROJECT NO.

8494.002

DRAWING

P8.29

U:\Users\8494_871A_Renway\34L_Renway\34L_BlastPad\34L_BlastPad.dwg 12/11/2019 4:55 PM Trevor Shumlin

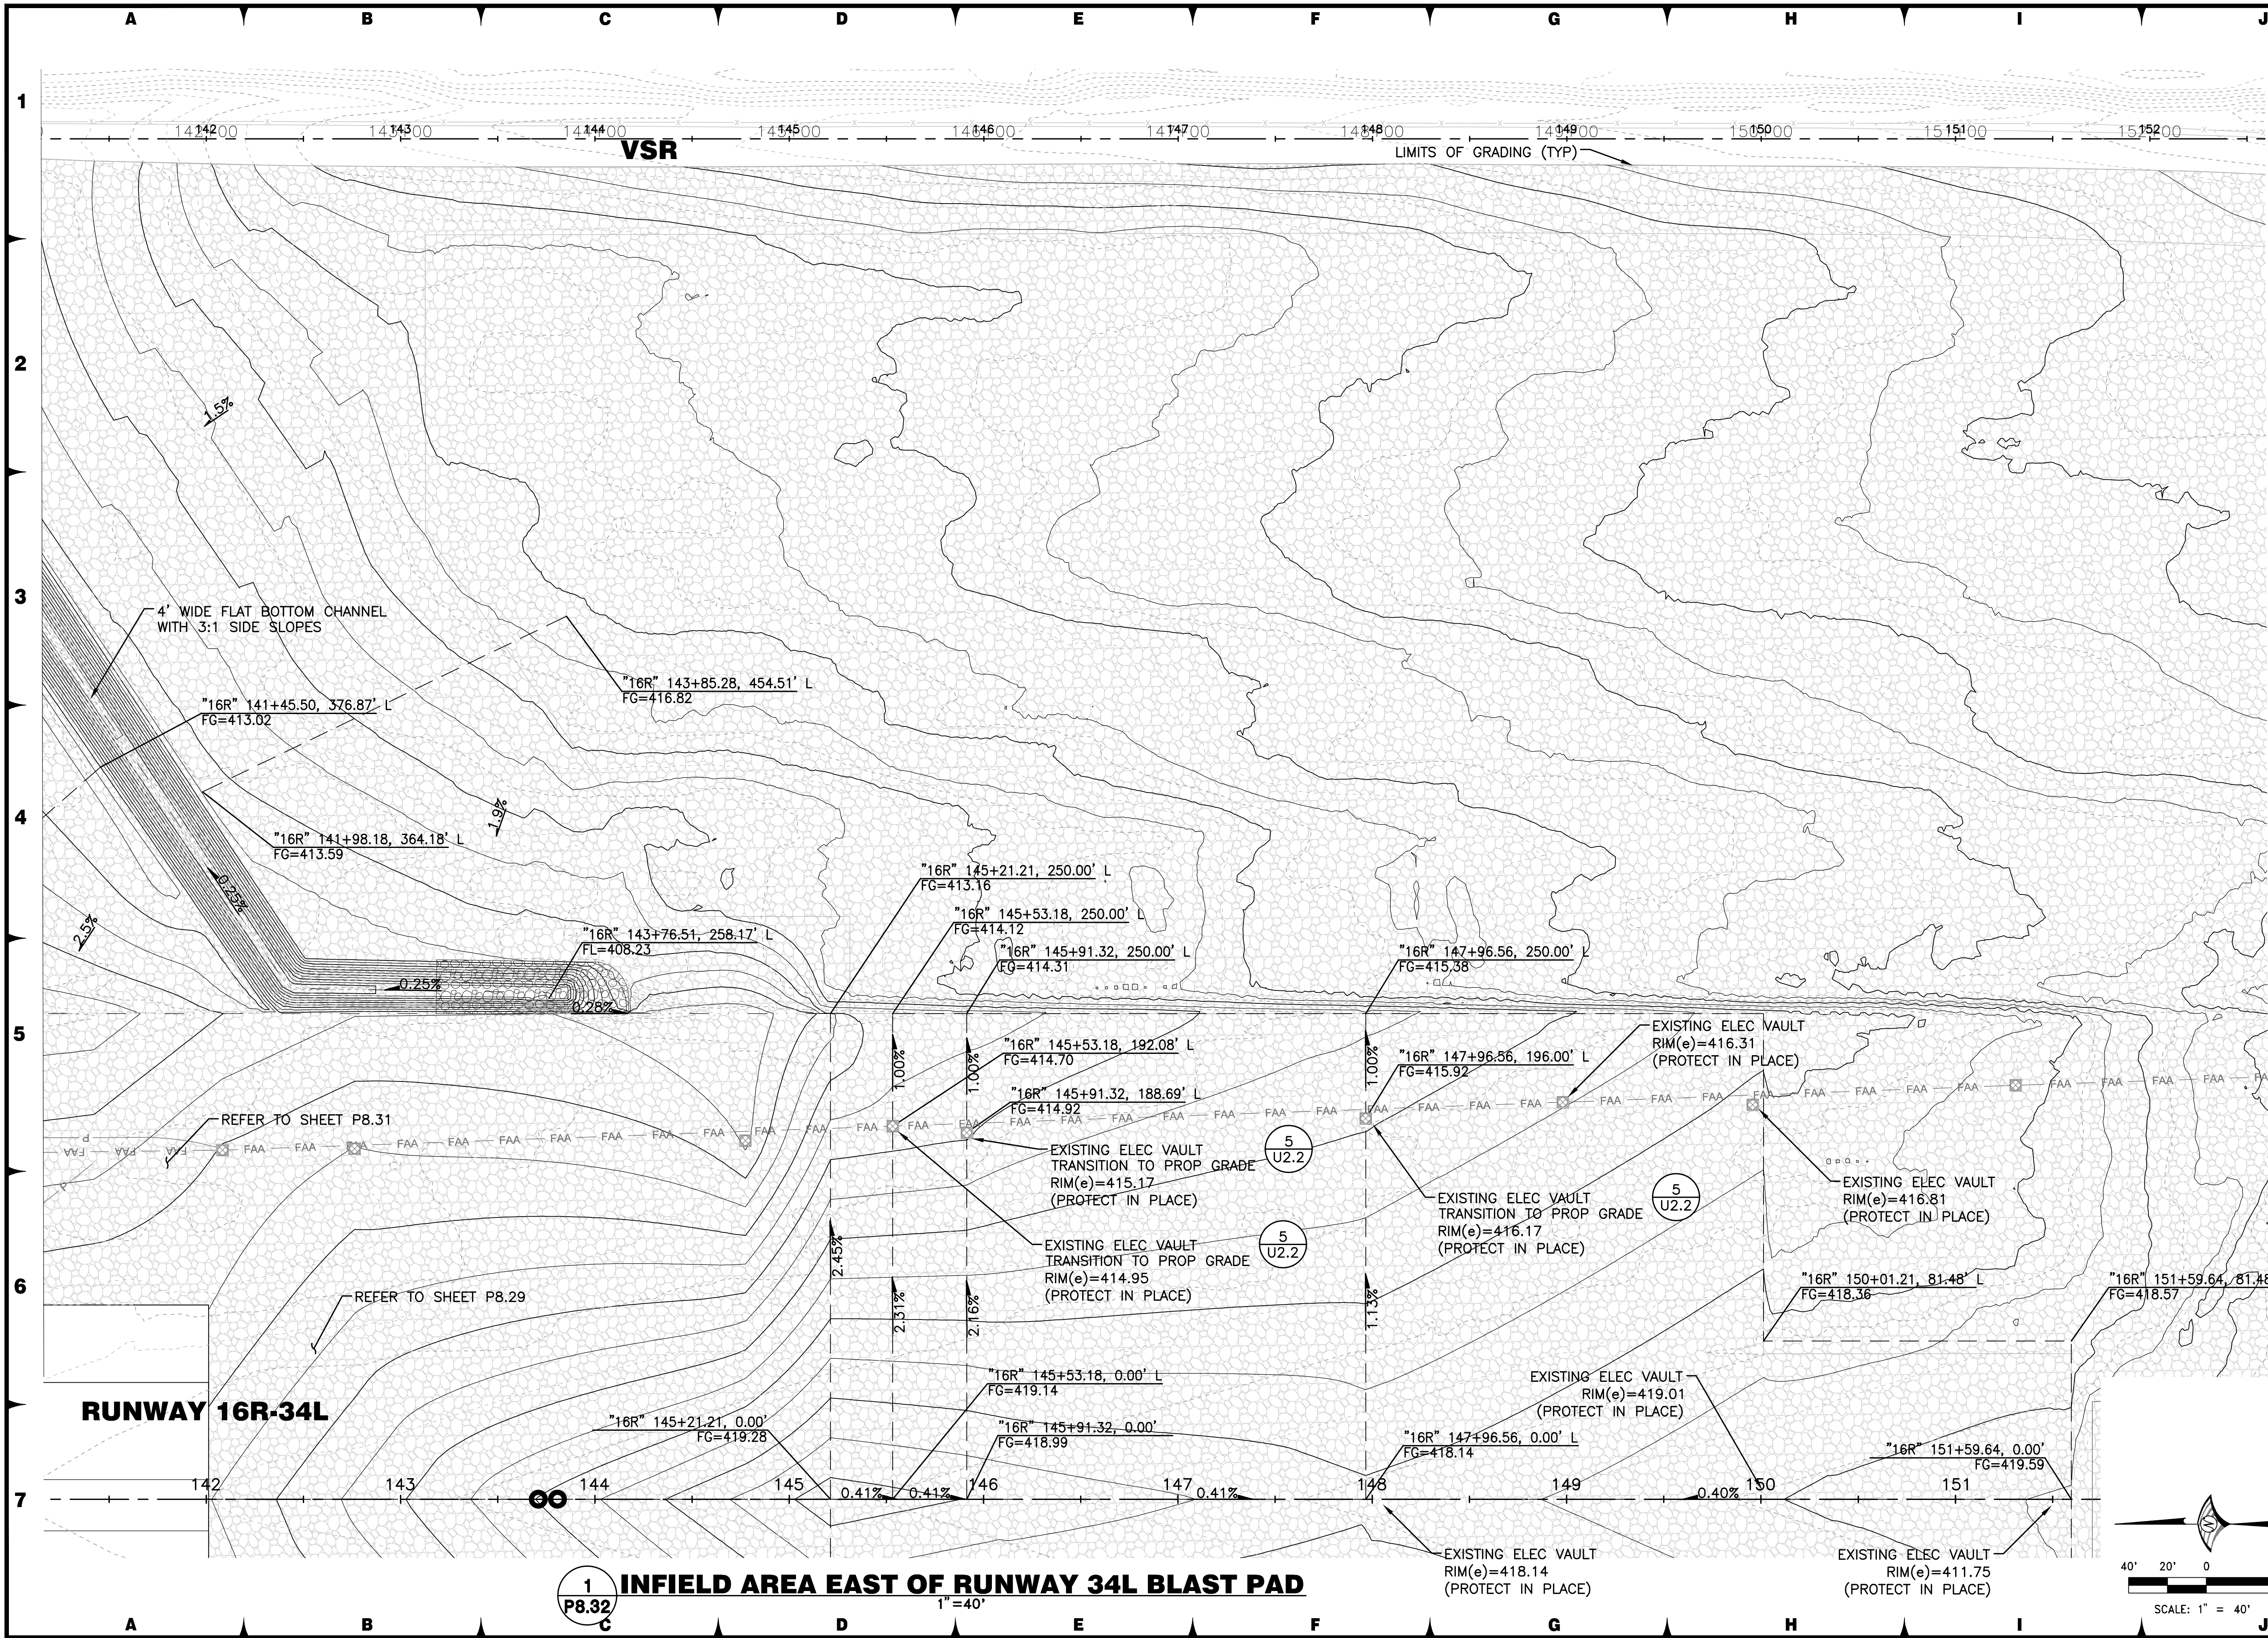

FOR BIDDING PURPOSES ONLY

DATE: DECEMBER 11, 2019
SCALE: H: 1"=20' V:
DRAWN BY: DAB
DESIGNED BY: MAK, BAM
CHECKED BY: MAC

BRIAN A. MARTINEZ
No. 21202
CIVIL
Exp. 12-31-21


WOOD RODGERS
BUILDING RELATIONSHIPS ONE PROJECT AT A TIME
1881 Corporate Blvd
Reno, NV 89502
Tel 775.823.4068
Fax 775.823.4066

Reno-Tahoe International Airport

RUNWAY 16R-34L RECONSTRUCTION
DETAILED GRADING PLAN
INFIELD AREA WEST OF 34L BLAST PAD

PROJECT NO.
8494.002

DRAWING
P8.32

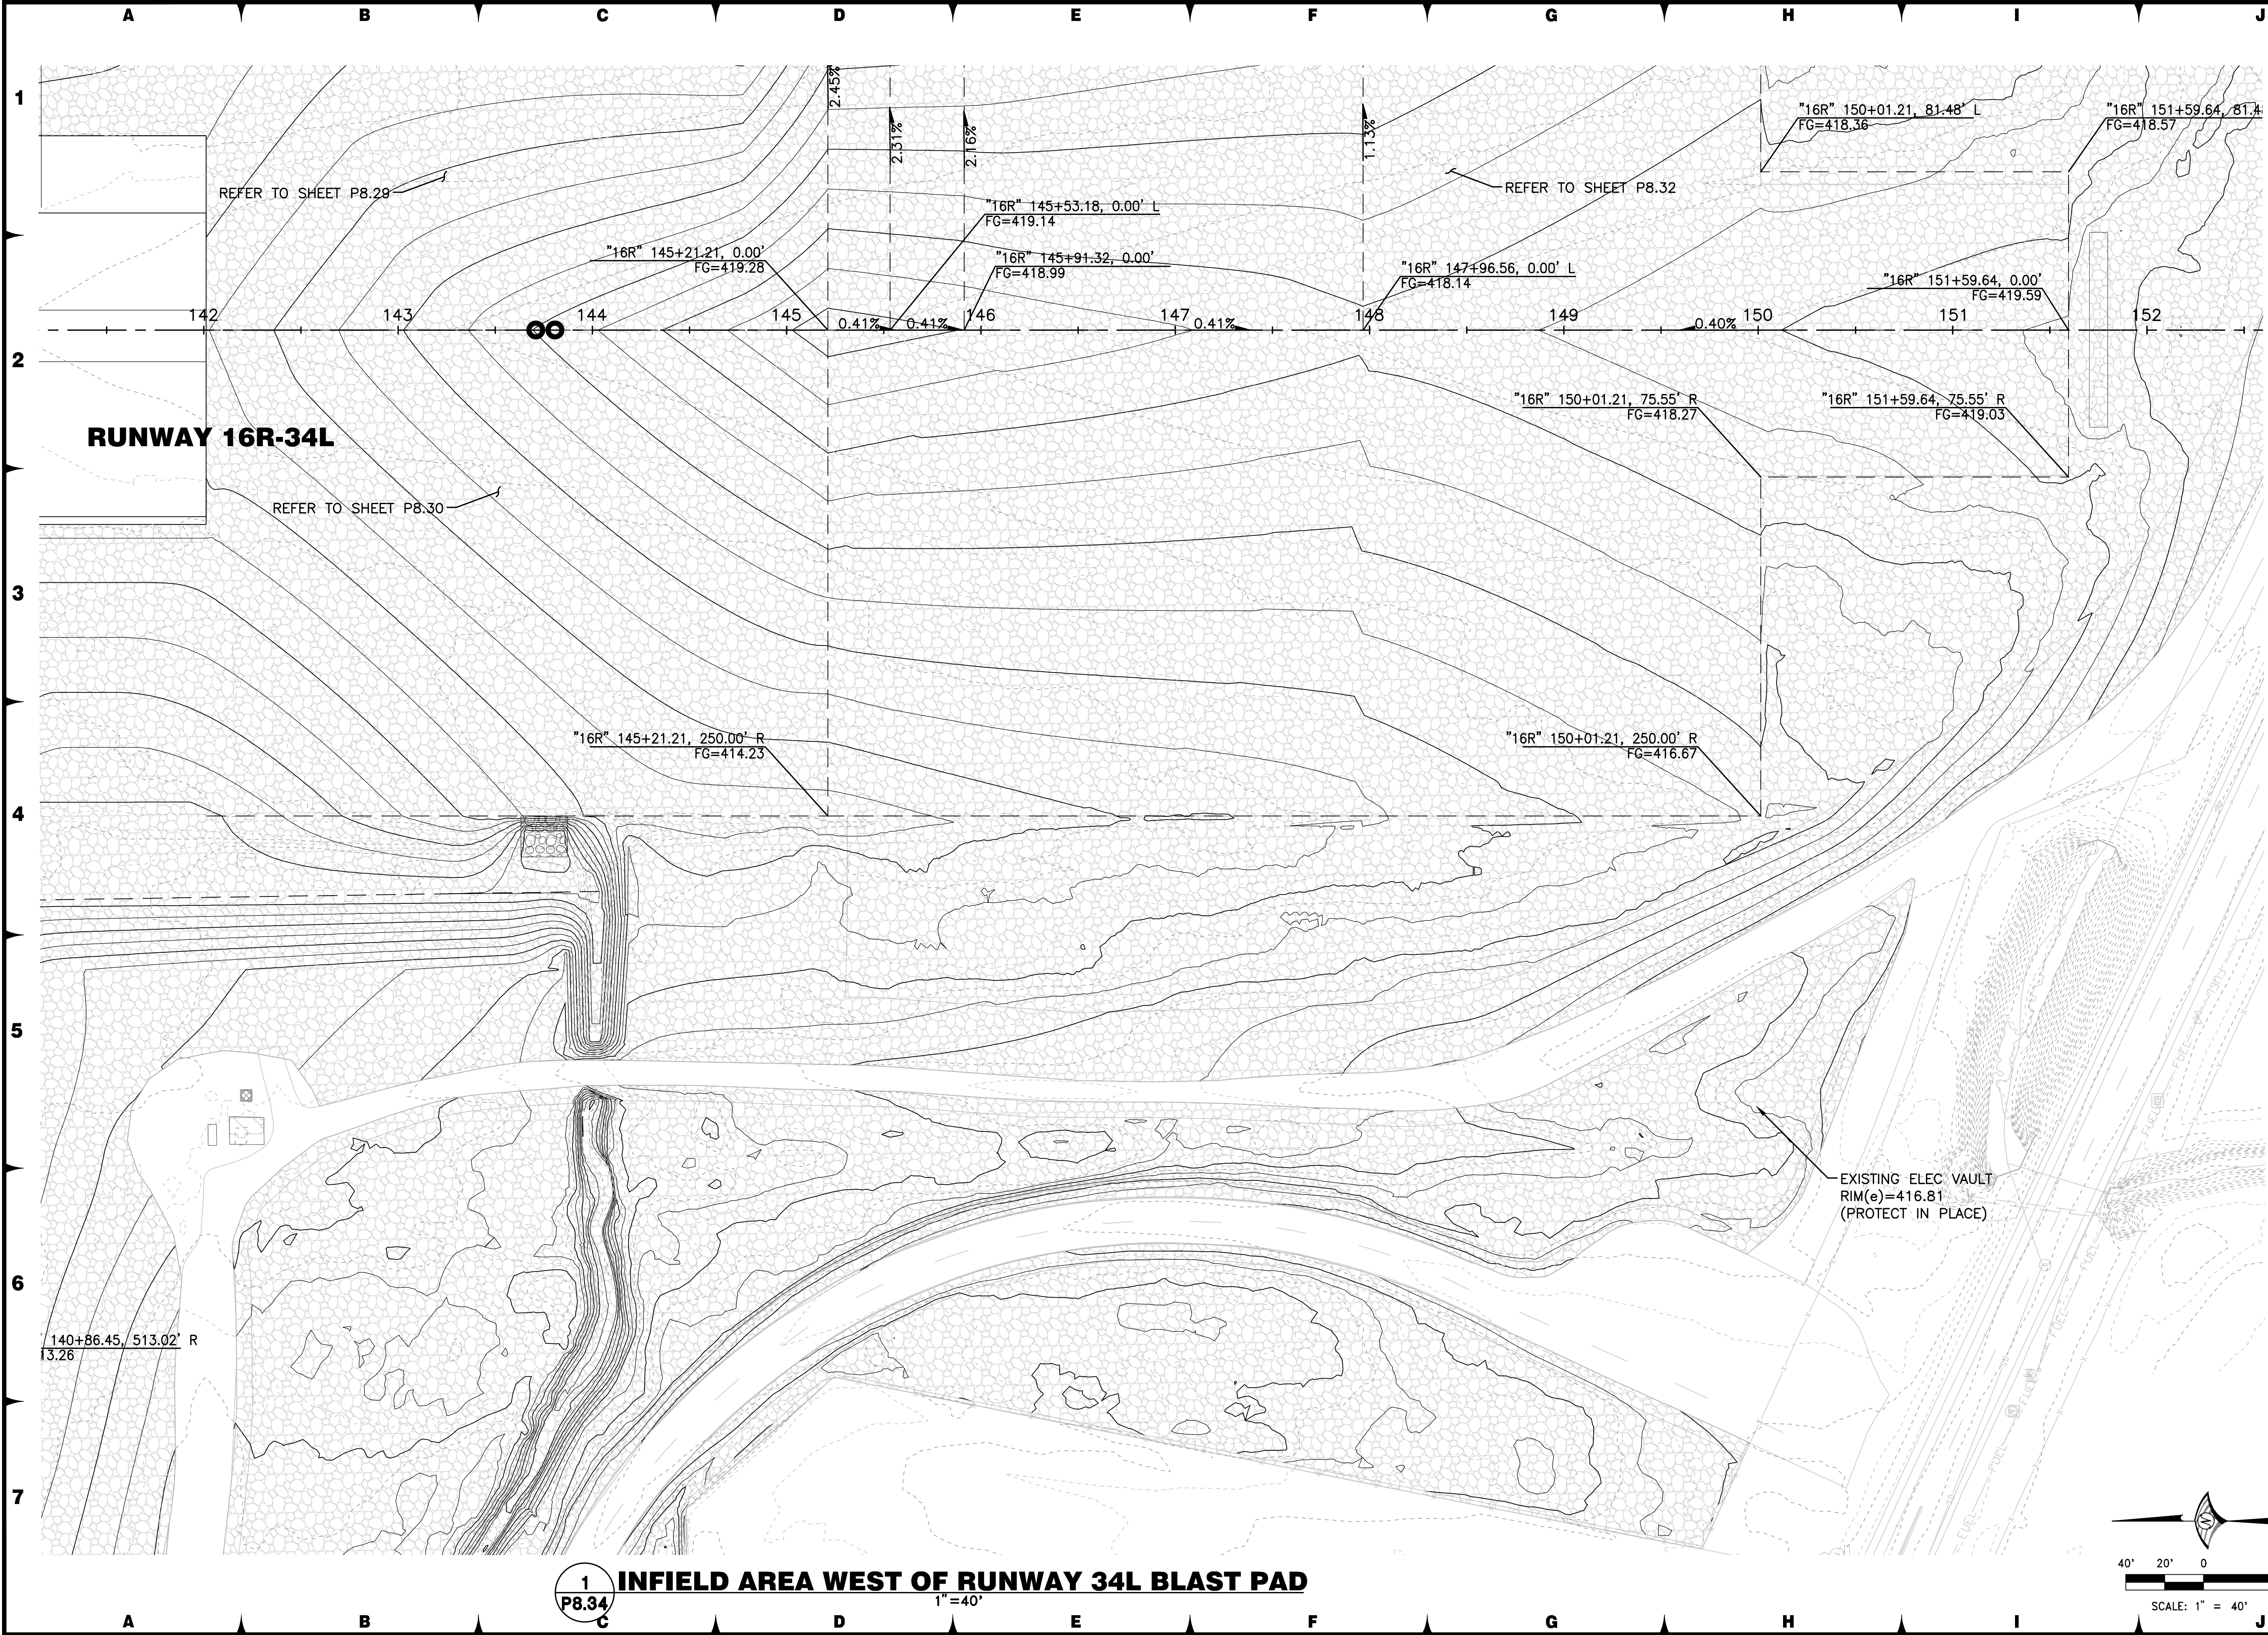


RUNWAY 16R-34L


1 INFIELD AREA WEST OF RUNWAY 34L BLAST PAD

**1
P8.34**

FOR BIDDING PURPOSES ONLY

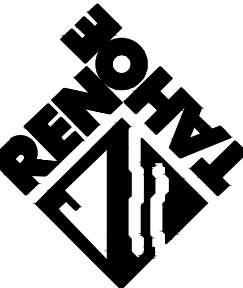DATE: DECEMBER 11, 2019	SCALE: H: 1"=20' V:	DRAWN BY: DAB	DESIGNED BY: MAK, BAM	CHECKED BY: MAC
				
 WOOD RODGERS BUILDING RELATIONSHIPS ONE PROJECT AT A TIME 1881 Corporate Blvd Reno, NV 89502 Tel 775.823.4068 Fax 775.823.4066				
 Reno-Tahoe International Airport				
RUNWAY 16R-34L RECONSTRUCTION		DETAILED GRADING PLAN INFIELD AREA WEST OF 34L BLAST PAD		
PROJECT NO. 8494.002		DRAWING P8.33		

U:\Users\8494_871A_Roadway\RTIA_Roadway\RTIA_Roadway\16R-34L_BldgPad\16R-34L.dwg 12/14/2019 5:01 PM Trevor Stambin

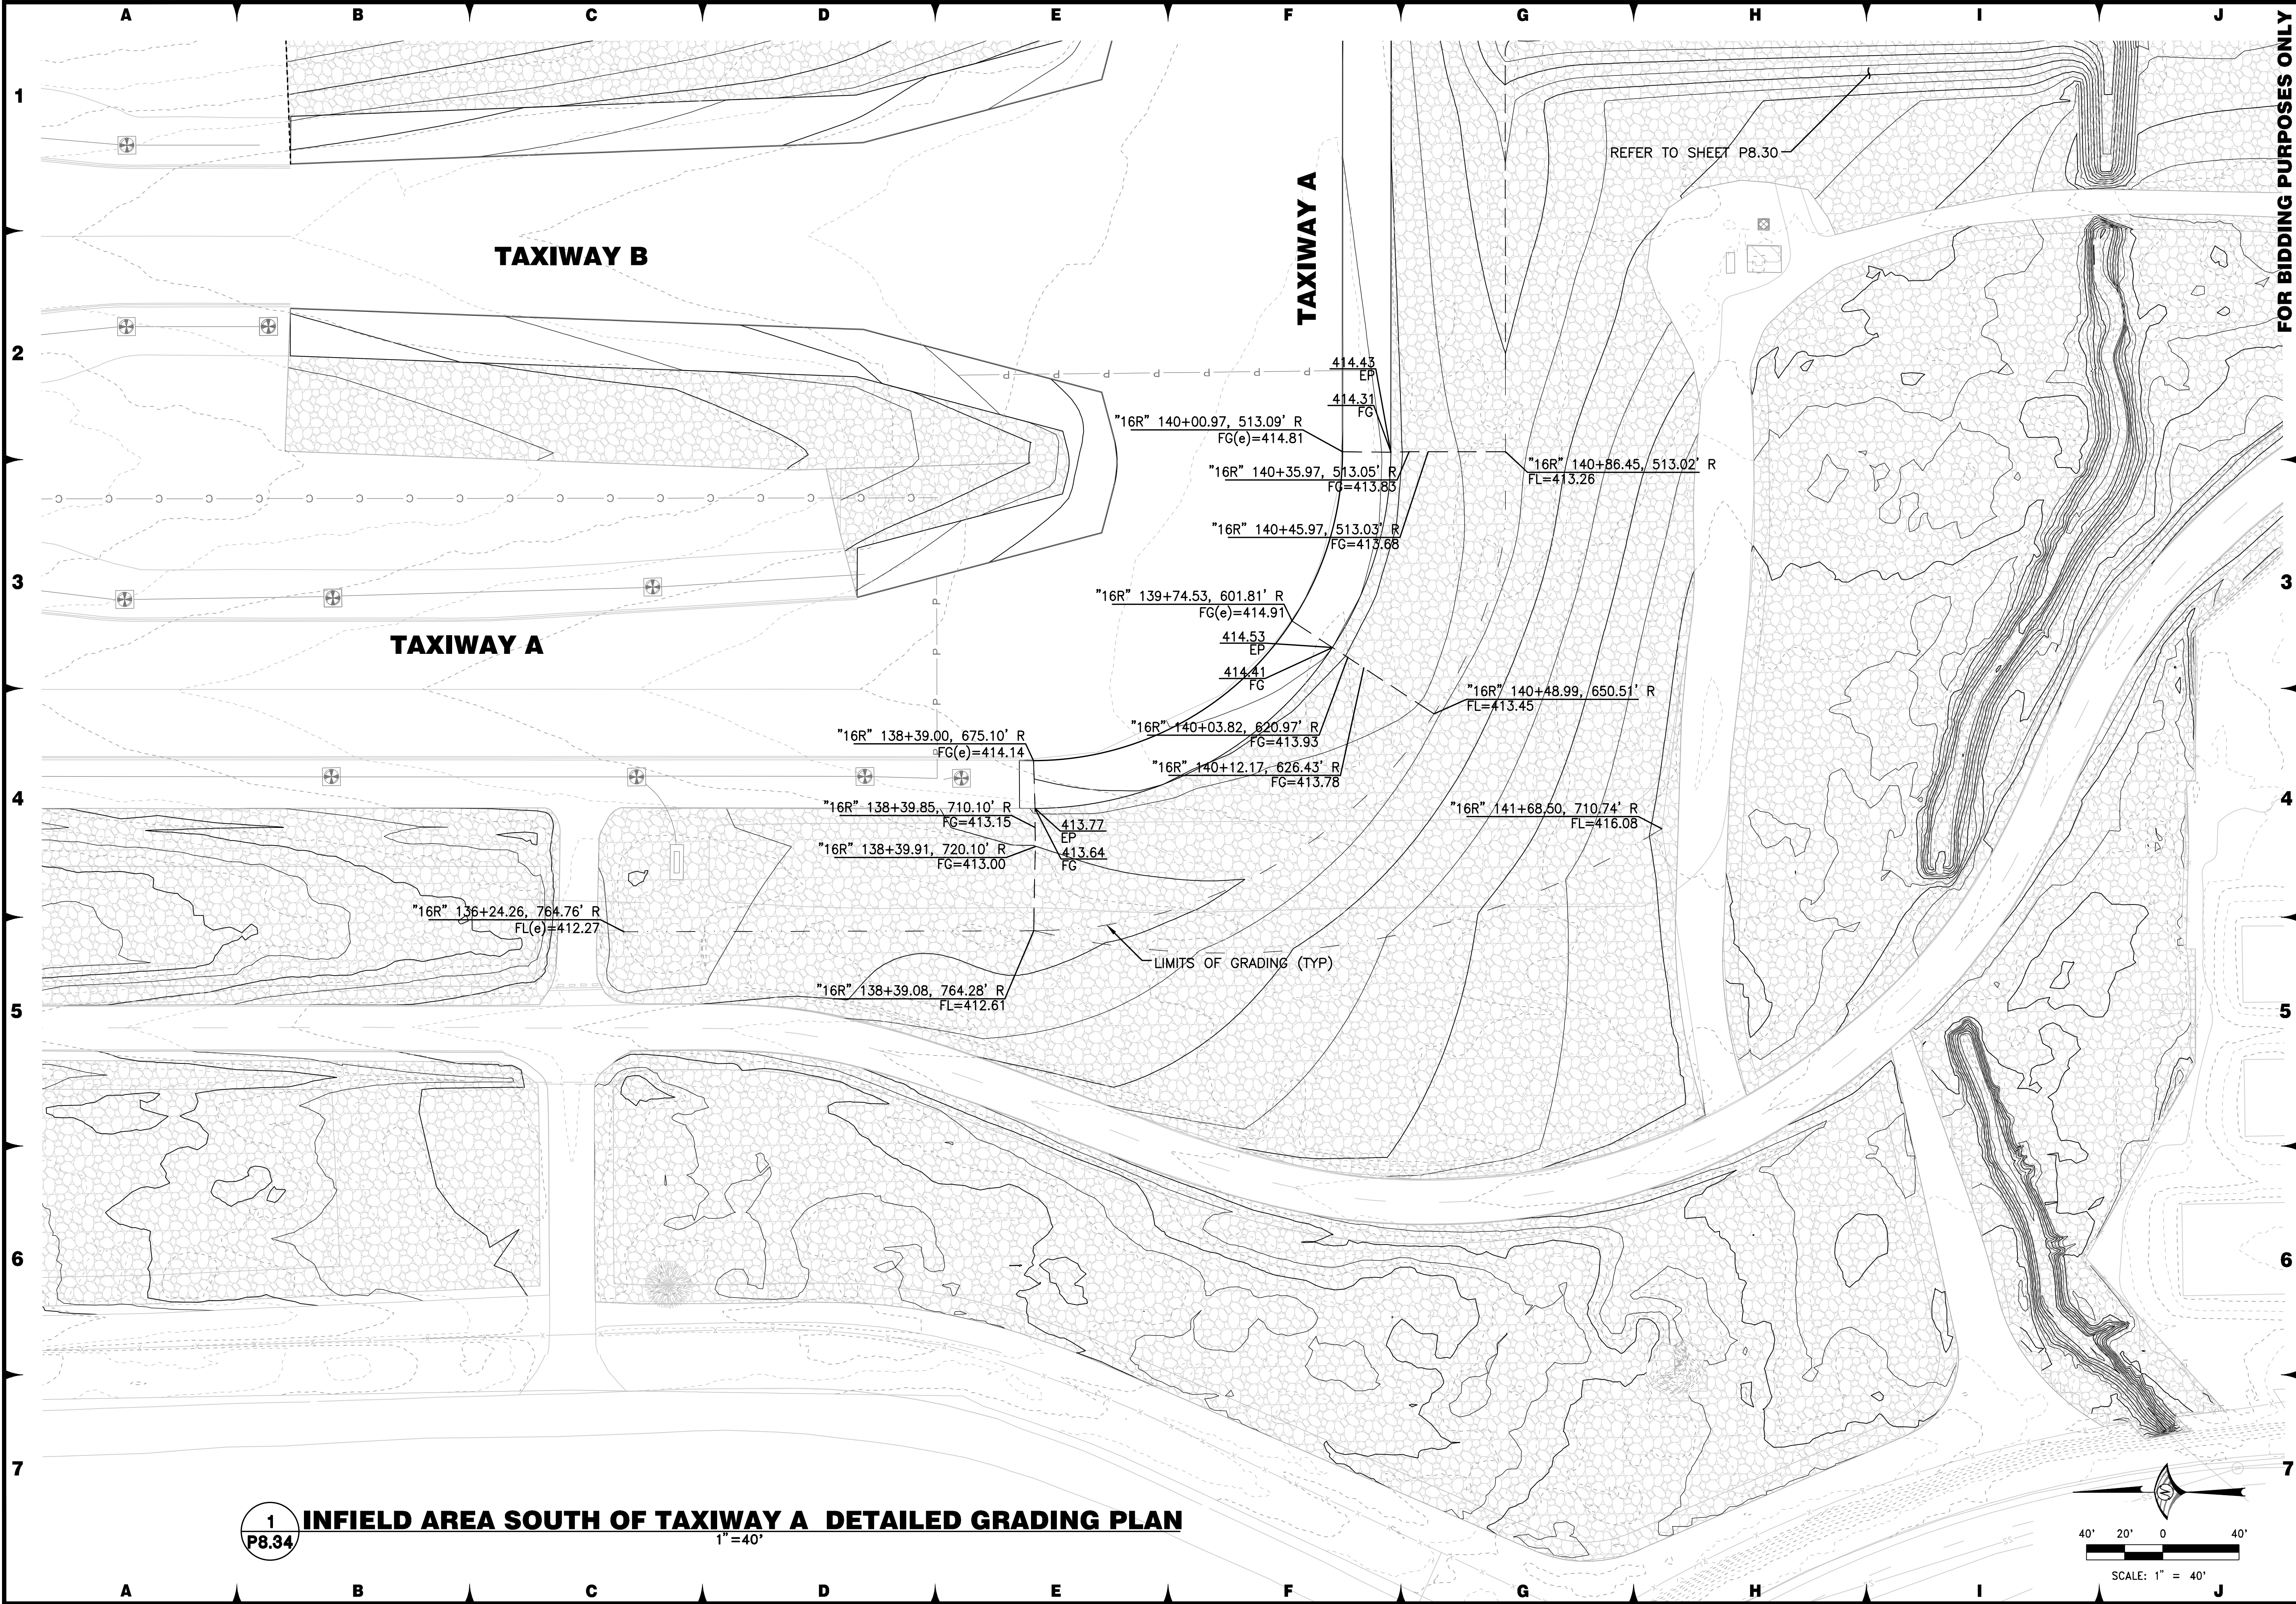

FOR BIDDING PURPOSES ONLY

DATE: DECEMBER 11, 2019

SCALE: H: 1"=20' V:

DRAWN BY: DAB

DESIGNED BY: MAK, BAM

CHECKED BY: MAC

BRIAN A. MARTINEZ

MOLES

Exp. 12-31-21

CIVIL

No. 21202

WOOD ROGERS

BUILDING RELATIONSHIPS ONE PROJECT AT A TIME

1881 Corporate Blvd

Reno, NV 89502

Tel 775.823.4068

Fax 775.823.4066

Reno-Tahoe

International

Airport

RUNWAY 16R-34L RECONSTRUCTION

DETAILED GRADING PLAN

INFIELD AREA SOUTH OF TAXIWAY A

PROJECT NO.

8494.002

DRAWING

P8.34

NO.

DATE

DESCRIPTION

1 INFIELD AREA SOUTH OF TAXIWAY A DETAILED GRADING PLAN
1"=40'

