


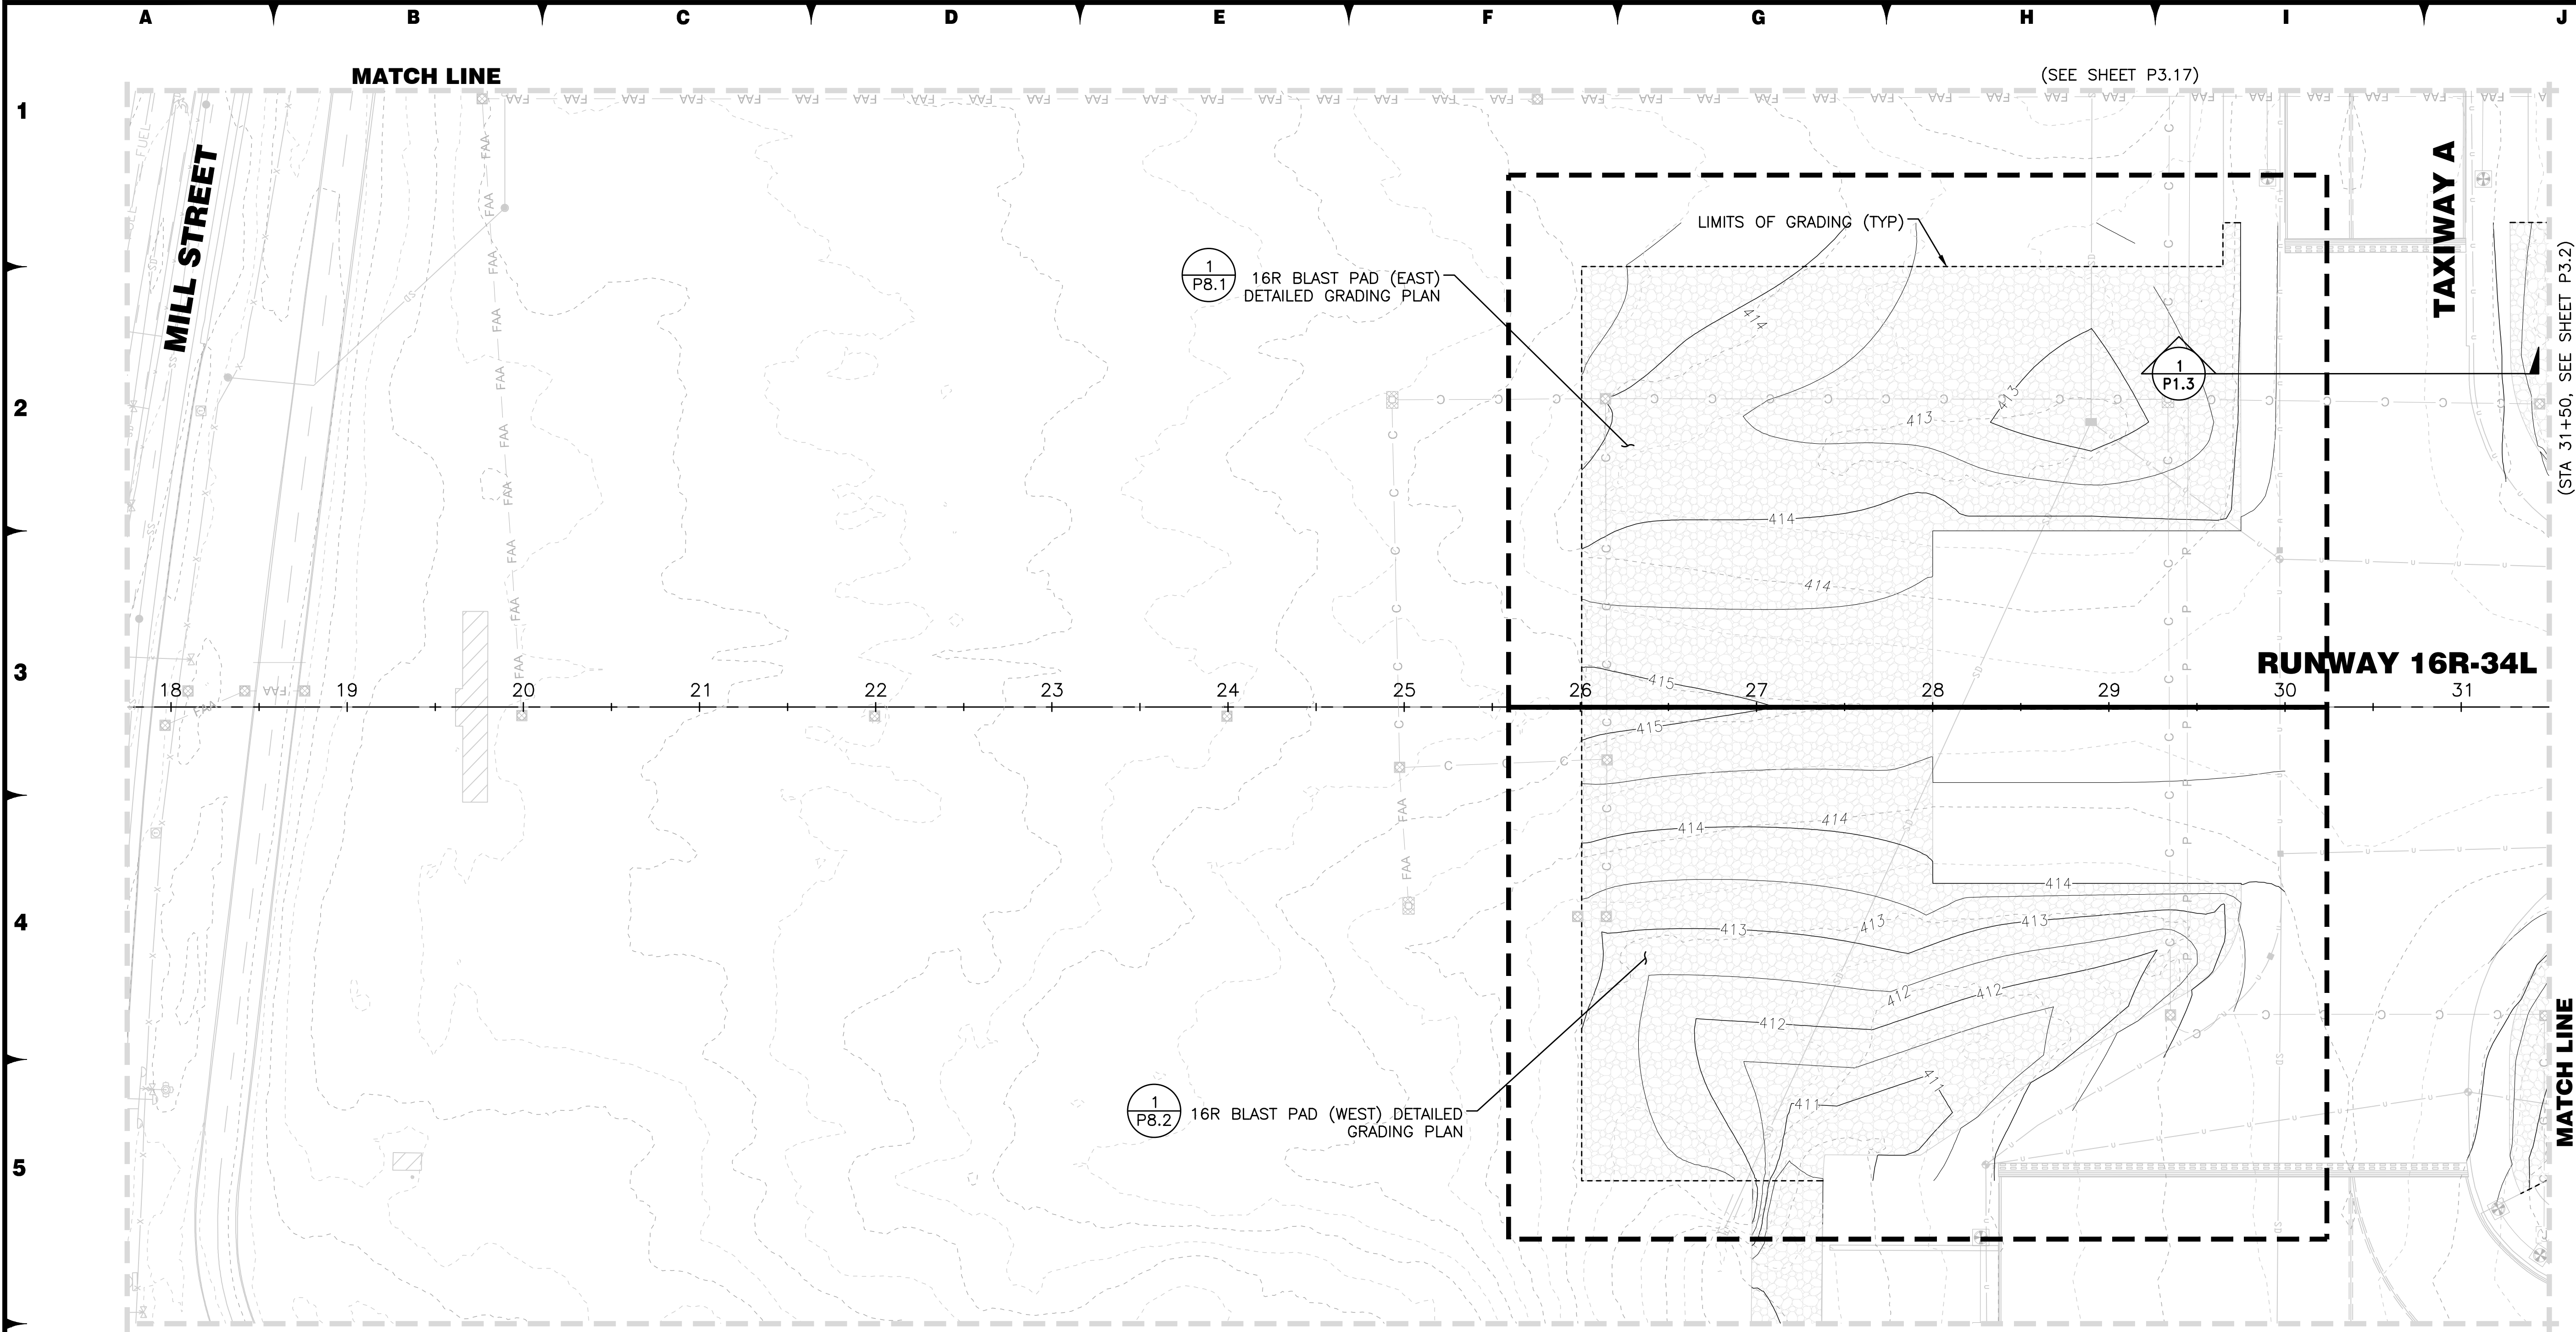
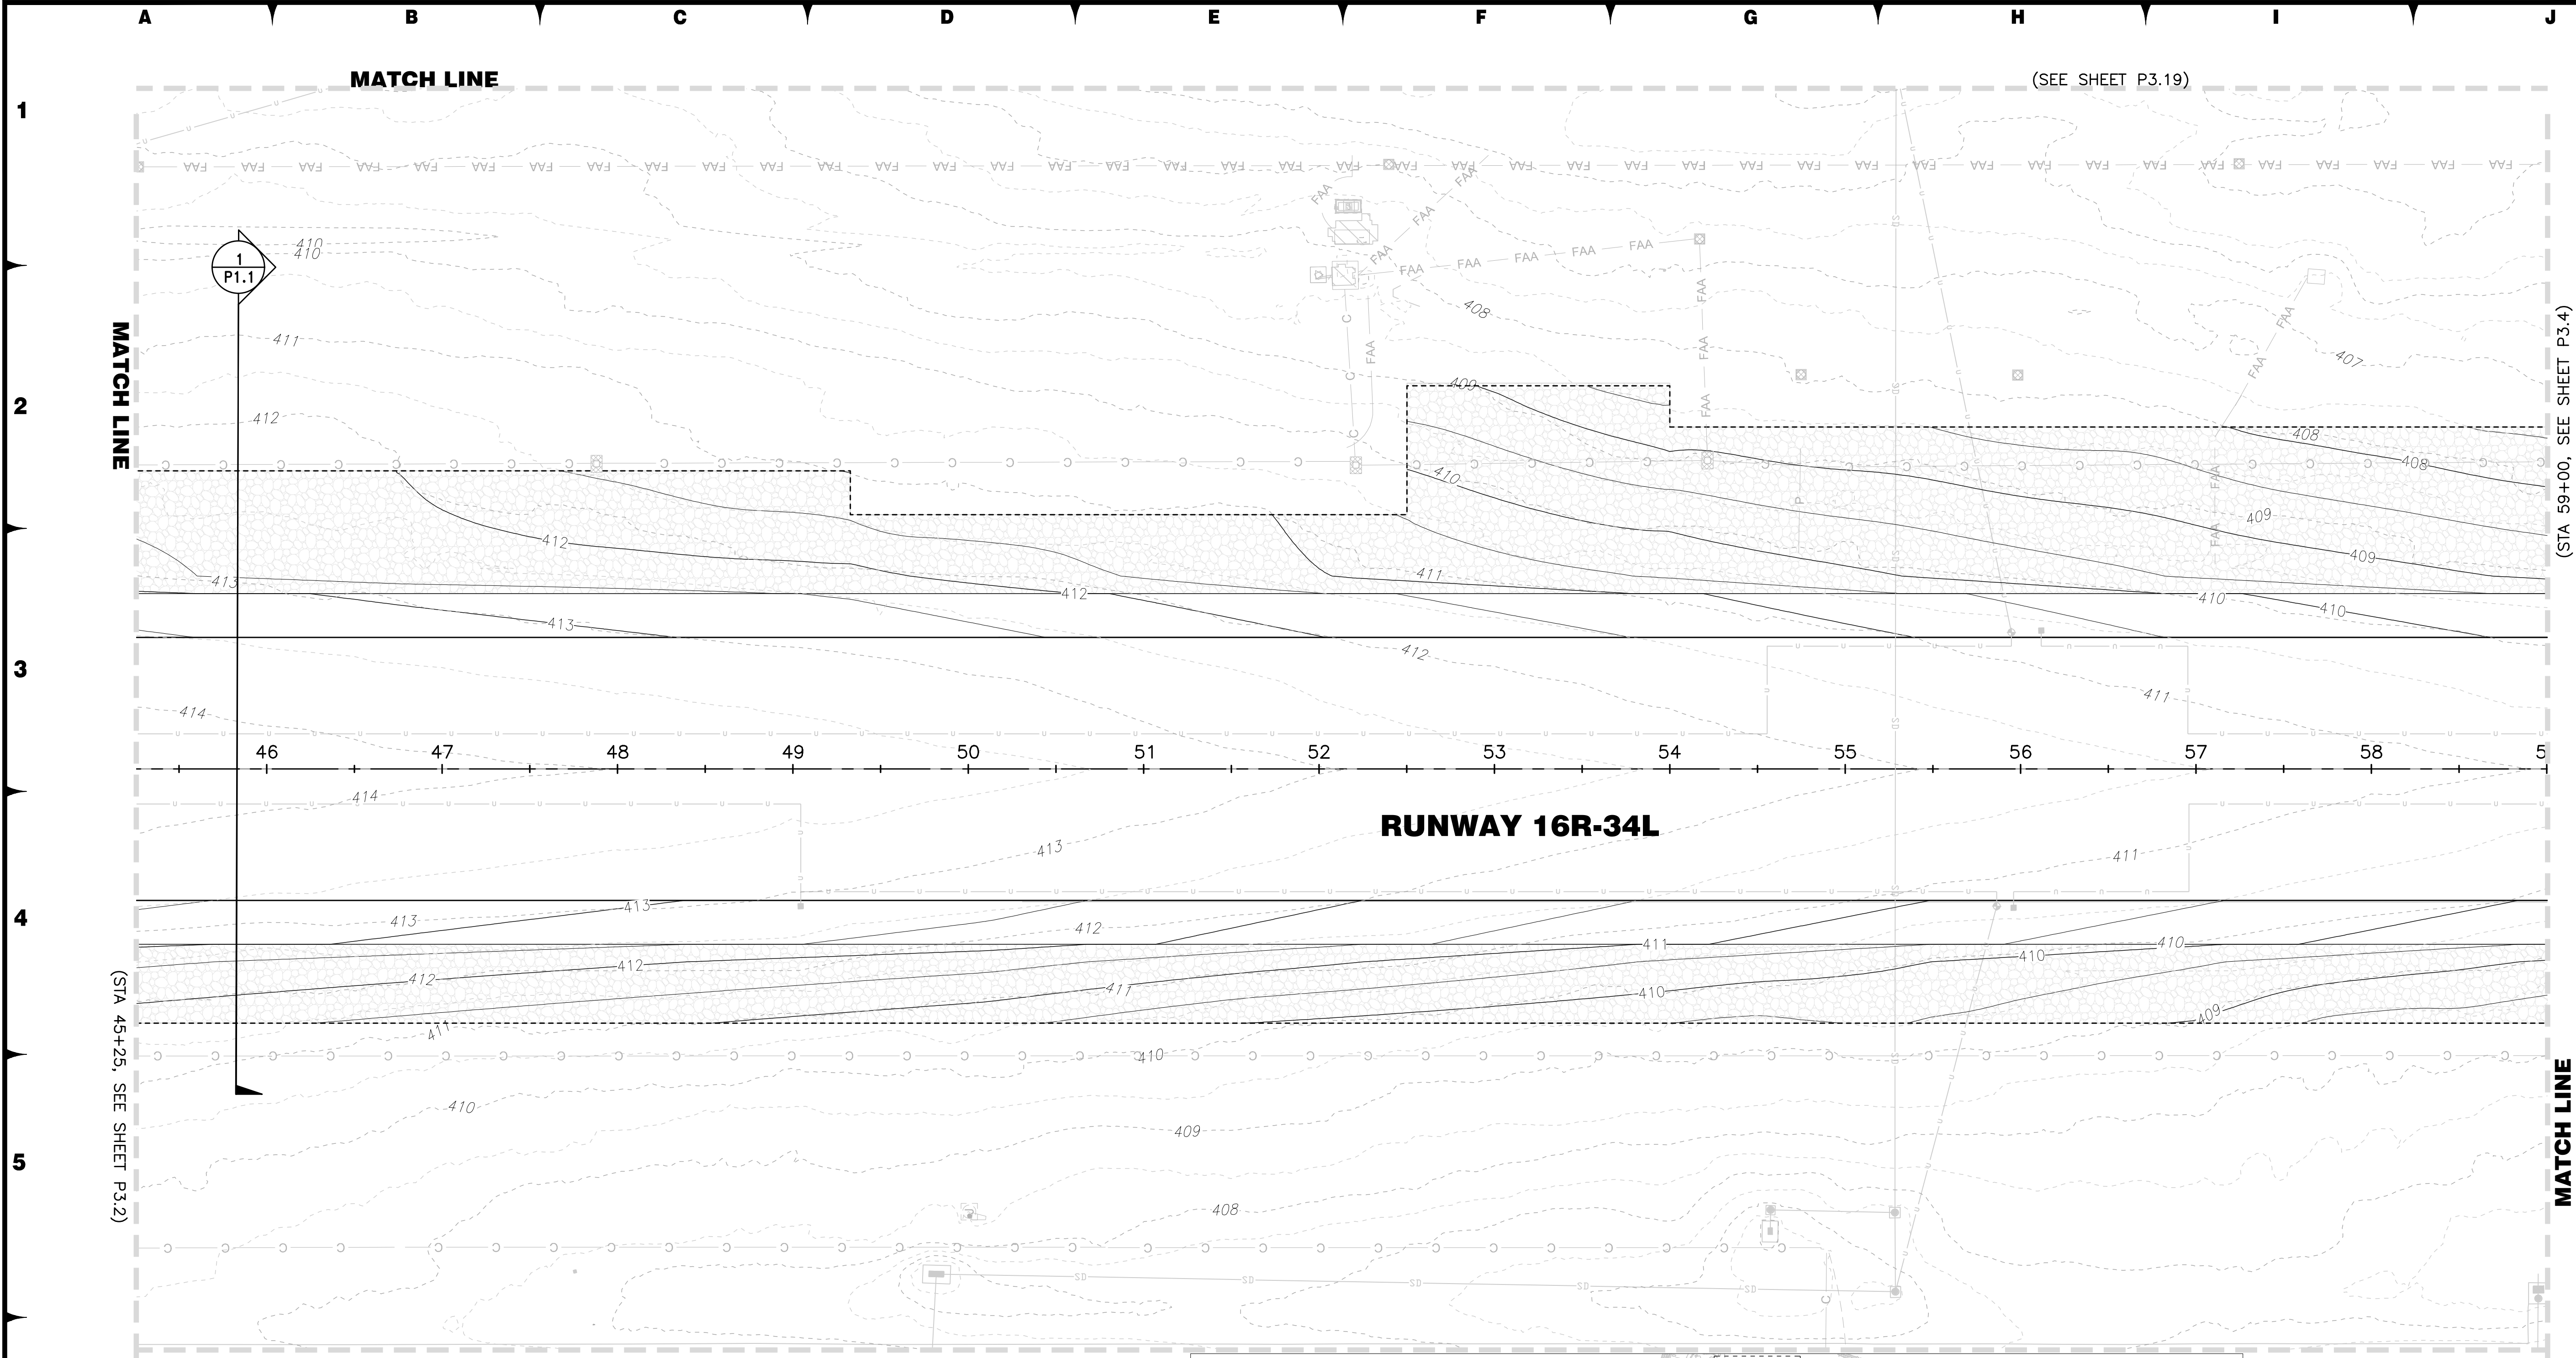


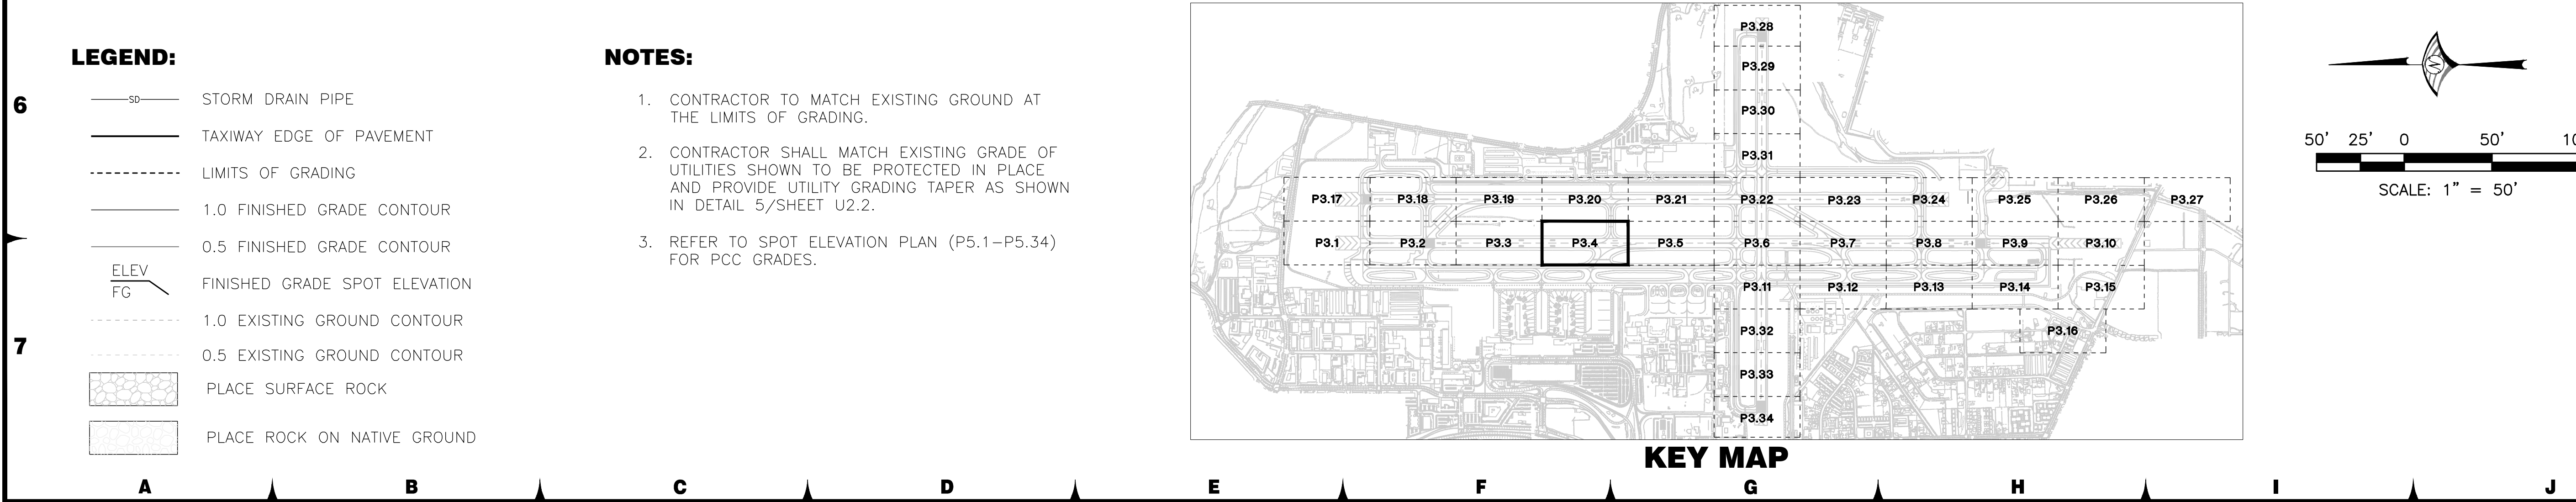

FOR BIDDING PURPOSES ONLY

DATE: DECEMBER 11, 2019	SCALE: H: N/A V: V	DRAWN BY: DAB	DESIGNED BY: MAK BAM	CHECKED BY: MAC
PROFESSIONAL ENGINEER STATE OF NEVADA BRIAN A. MARTINEZ-MOLES Exp. 12-31-21 CIVIL No. 21202				
WOOD RODGERS BUILDING RELATIONSHIPS ONE PROJECT AT A TIME 1881 Corporate Blvd Reno, NV 89502 Tel 775.823.4068 Fax 775.823.4066				
Reno-Tahoe International Airport				
PROJECT NO. 8494.002				
DRAWING P3.3				

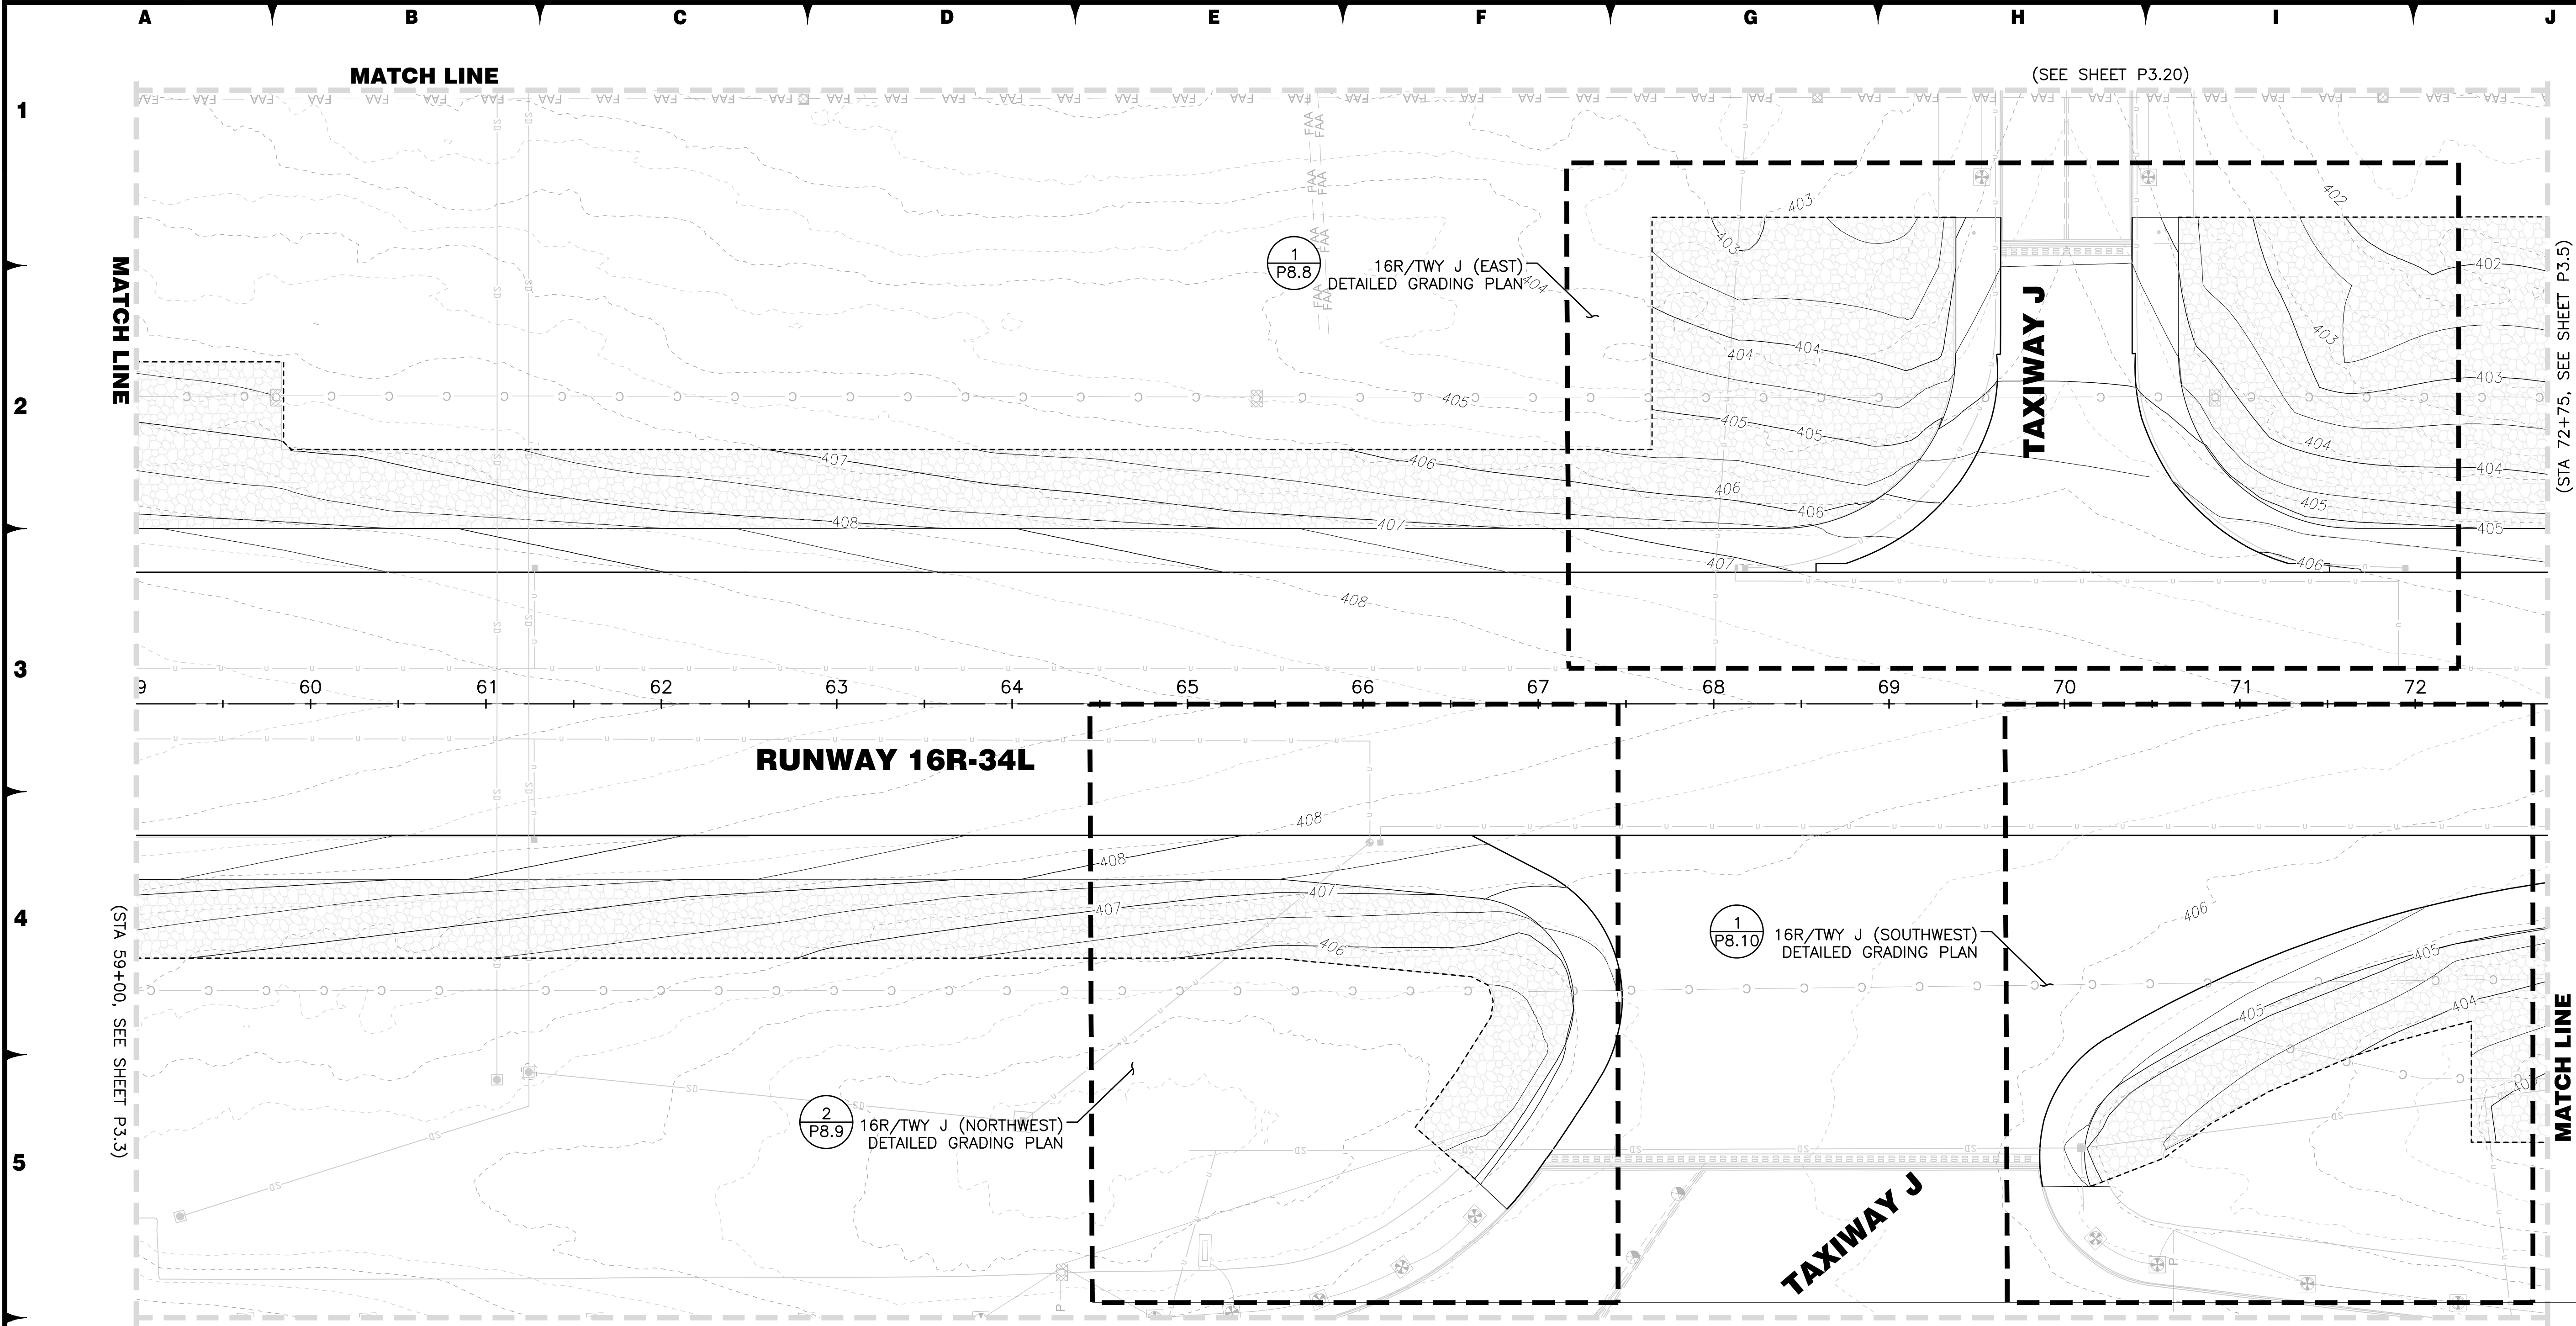

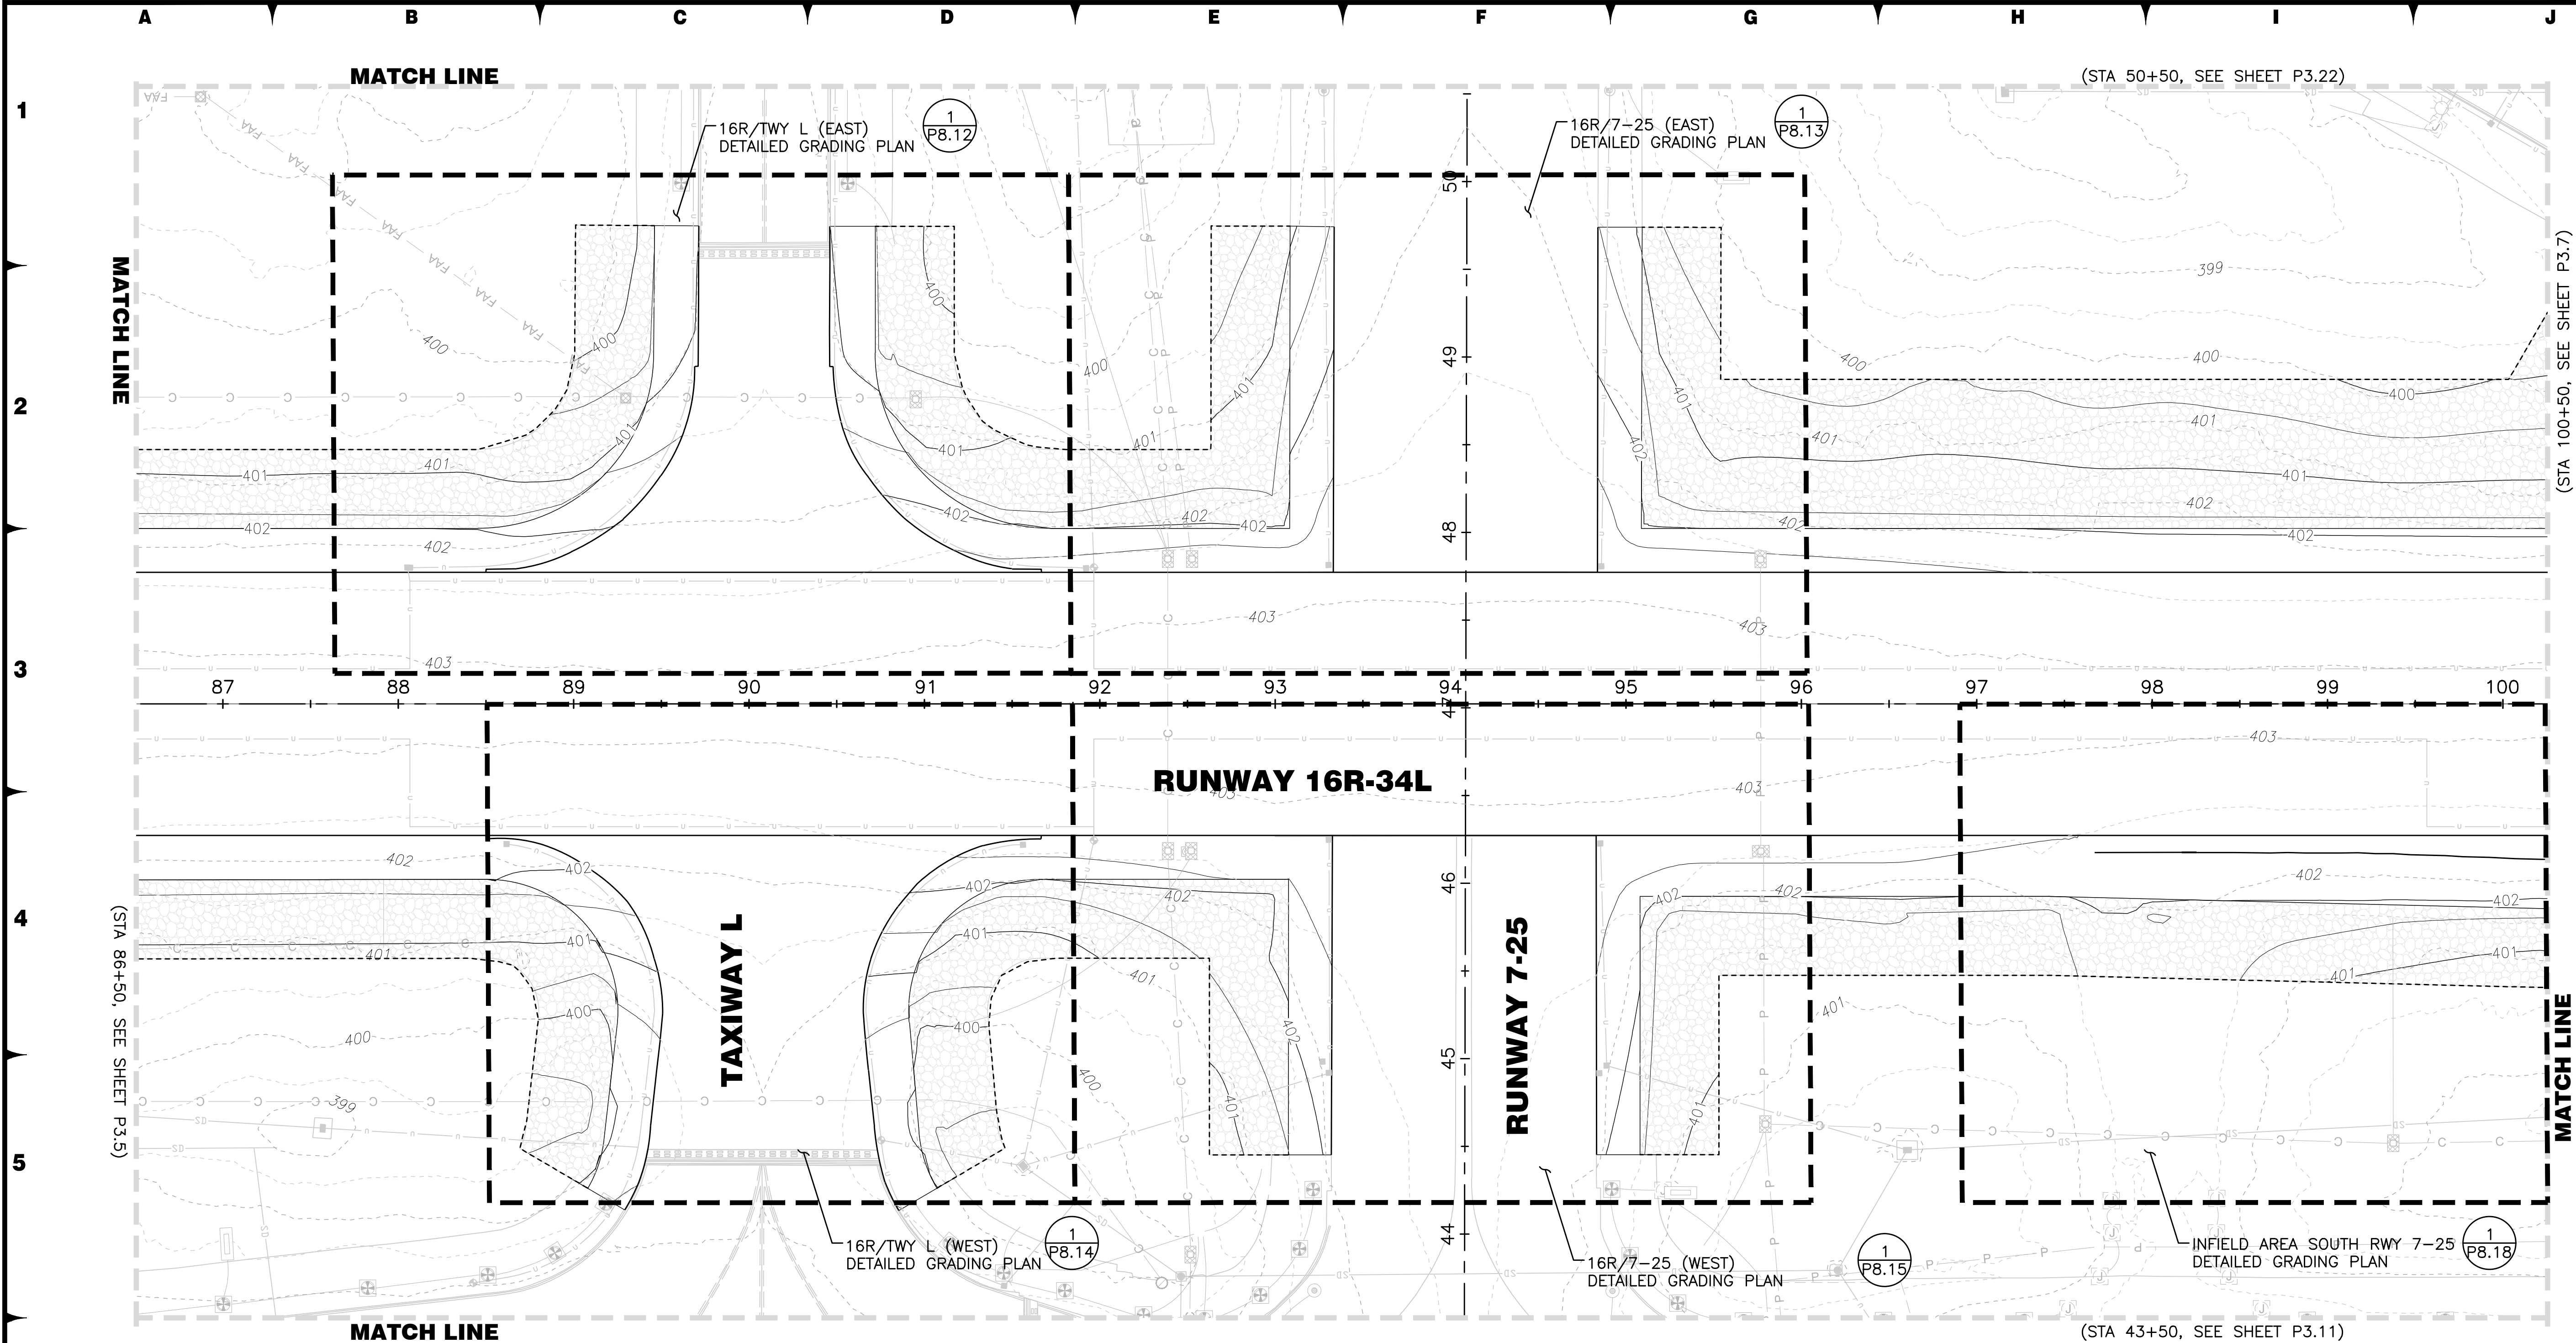


LEGEND:


- SD— STORM DRAIN PIPE
- TAXIWAY EDGE OF PAVEMENT
- - - LIMITS OF GRADING
- 1.0 FINISHED GRADE CONTOUR
- 0.5 FINISHED GRADE CONTOUR
- ELEV
FG FINISHED GRADE SPOT ELEVATION
- - - 1.0 EXISTING GROUND CONTOUR
- - - 0.5 EXISTING GROUND CONTOUR
- PLACE SURFACE ROCK
- PLACE ROCK ON NATIVE GROUND

NOTES:


1. CONTRACTOR TO MATCH EXISTING GROUND AT THE LIMITS OF GRADING.
2. CONTRACTOR SHALL MATCH EXISTING GRADE OF UTILITIES SHOWN TO BE PROTECTED IN PLACE AND PROVIDE UTILITY GRADING TAPER AS SHOWN IN DETAIL 5/SHEET U2.2.
3. REFER TO SPOT ELEVATION PLAN (P5.1-P5.34) FOR PCC GRADES.

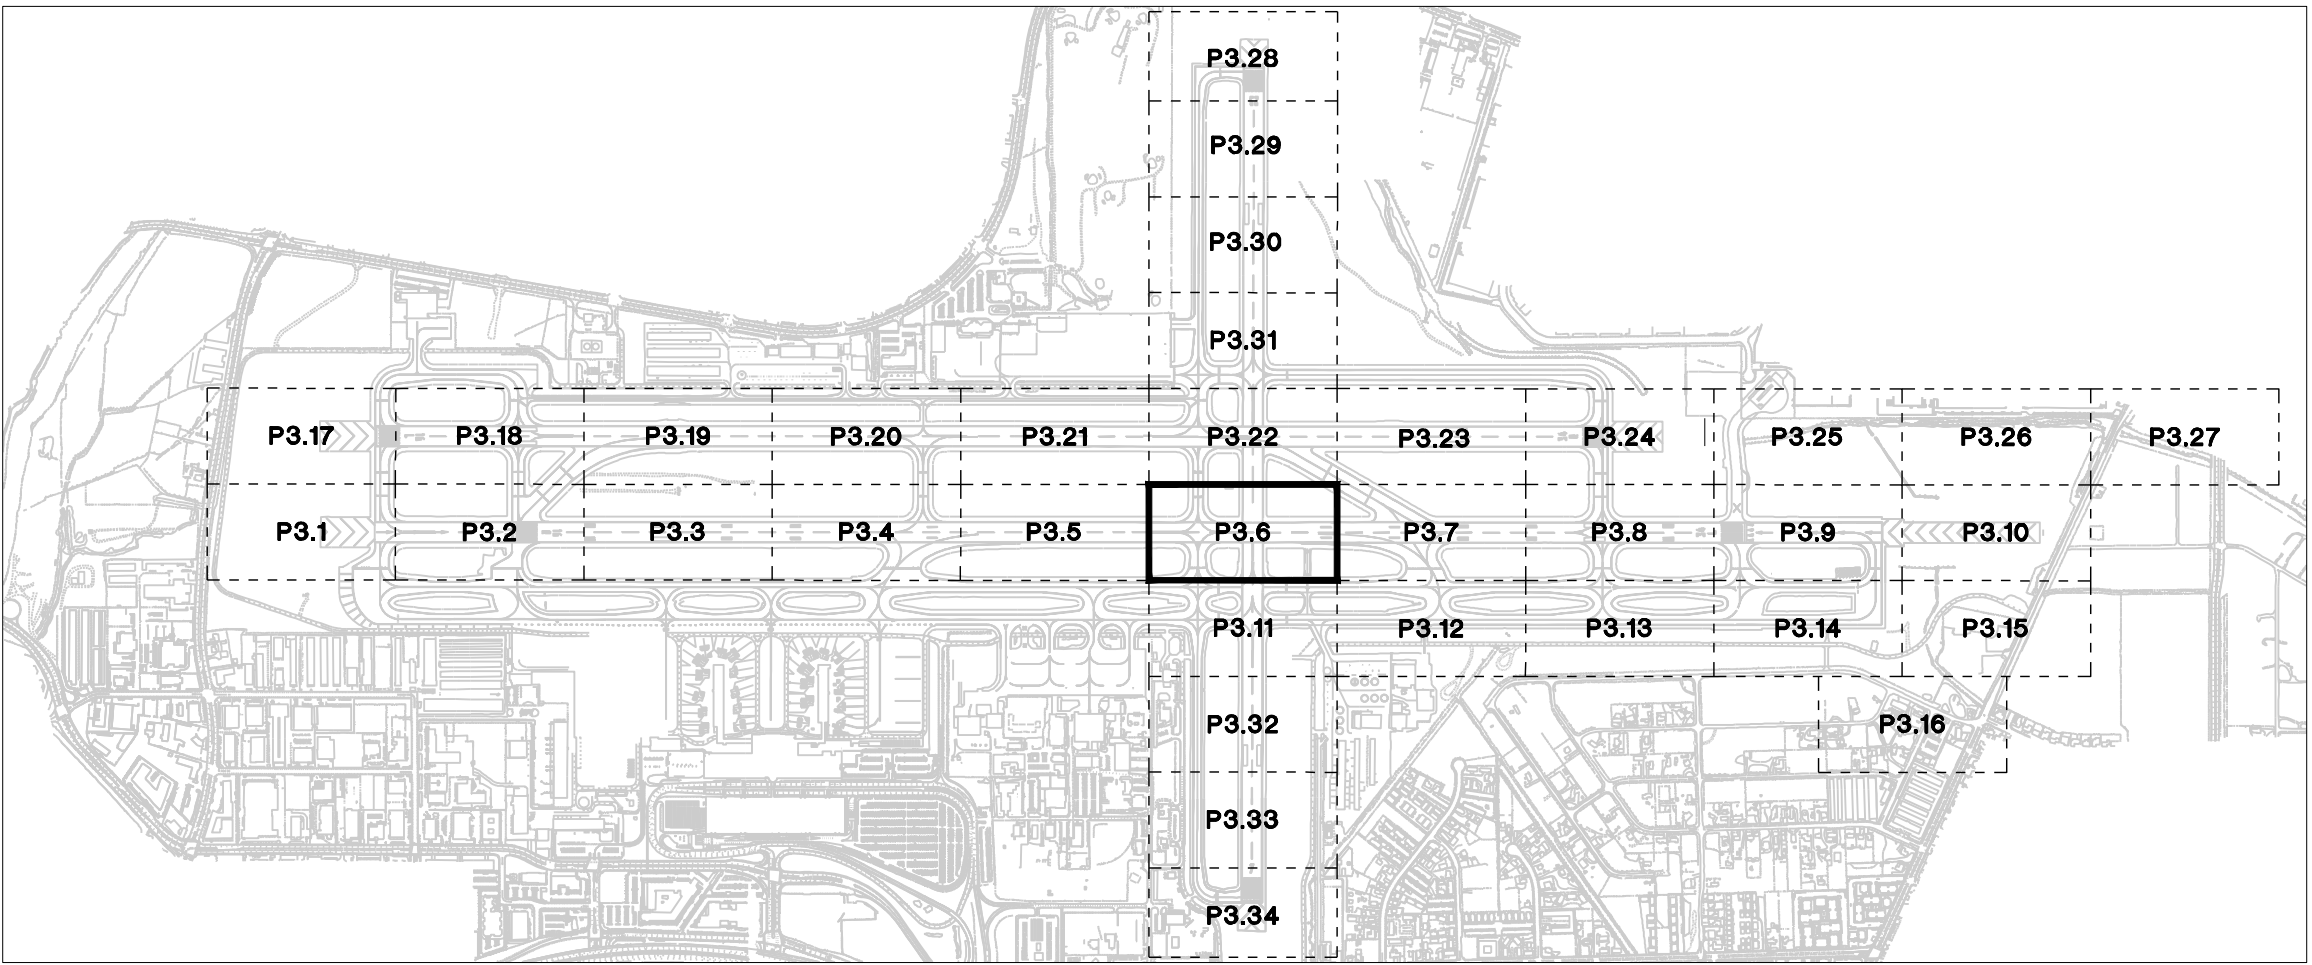


KEY MAP

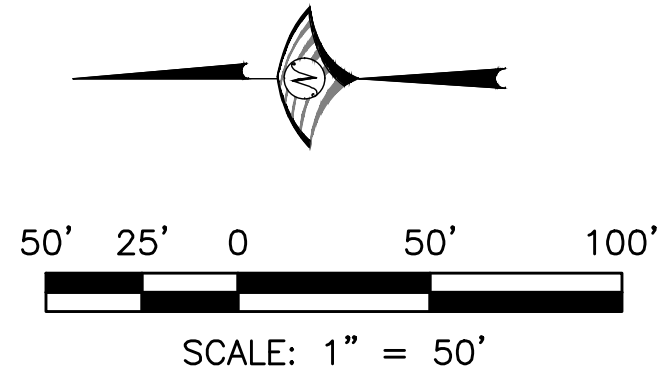

FOR BIDDING PURPOSES ONLY

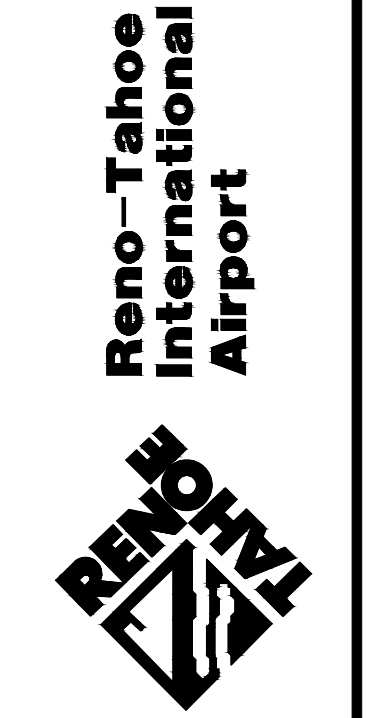DATE: DECEMBER 11, 2019	SCALE: H: N/A V: V:	DRAWN BY: DAB	DESIGNED BY: MAK, BAM	CHECKED BY: MAC	NO.	DESCRIPTION	DATE
							
							
							
RUNWAY 16R-34L RECONSTRUCTION				CONTOUR GRADING PLAN			
PROJECT NO. 8494.002							
DRAWING P3.6							

U:\Jobs\8494_871A_Runways\871A_Runway_16R_34L\Drawings\12/19/2019_4:22 PM Megan_Klinger


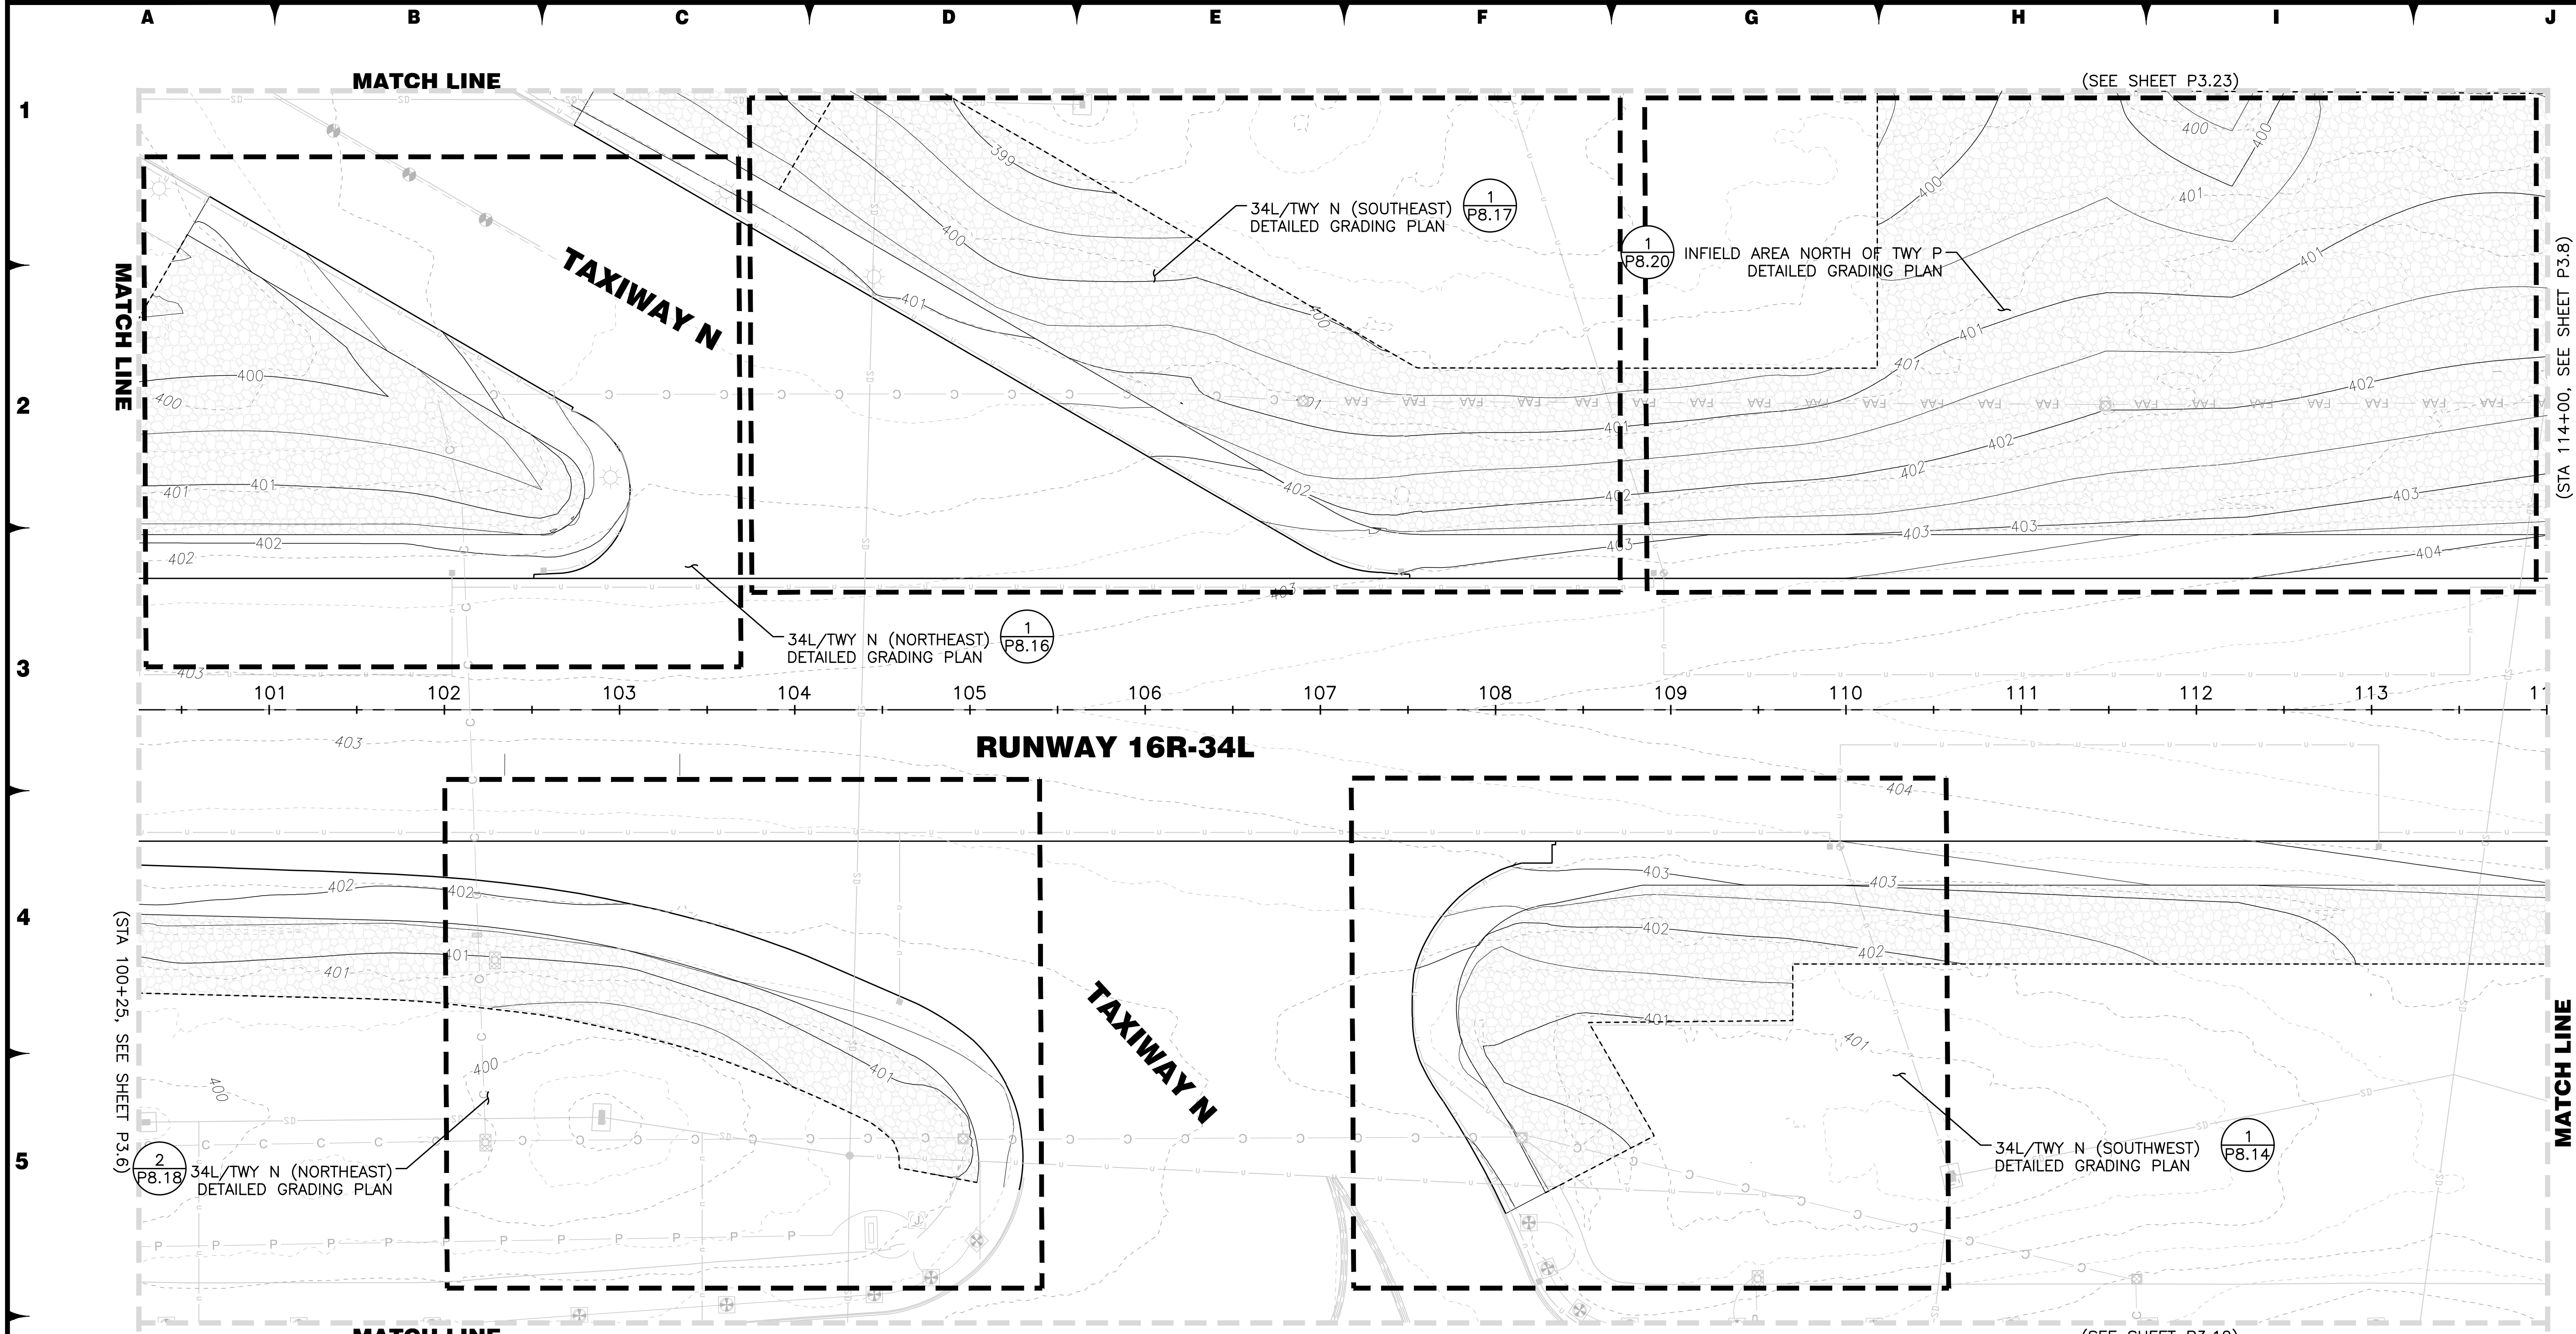


LEGEND:

- SD— STORM DRAIN PIPE
- TAXIWAY EDGE OF PAVEMENT
- - - - - LIMITS OF GRADING
- 1.0 FINISHED GRADE CONTOUR
- 0.5 FINISHED GRADE CONTOUR
- ELEV
FG FINISHED GRADE SPOT ELEVATION
- - - - - 1.0 EXISTING GROUND CONTOUR
- - - - - 0.5 EXISTING GROUND CONTOUR
- PLACE SURFACE ROCK
- PLACE ROCK ON NATIVE GROUND

NOTES:

1. CONTRACTOR TO MATCH EXISTING GROUND AT THE LIMITS OF GRADING.
2. CONTRACTOR SHALL MATCH EXISTING GRADE OF UTILITIES SHOWN TO BE PROTECTED IN PLACE AND PROVIDE UTILITY GRADING TAPER AS SHOWN IN DETAIL 5/SHEET U2.2.
3. REFER TO SPOT ELEVATION PLAN (P5.1–P5.34) FOR PCC GRADES.

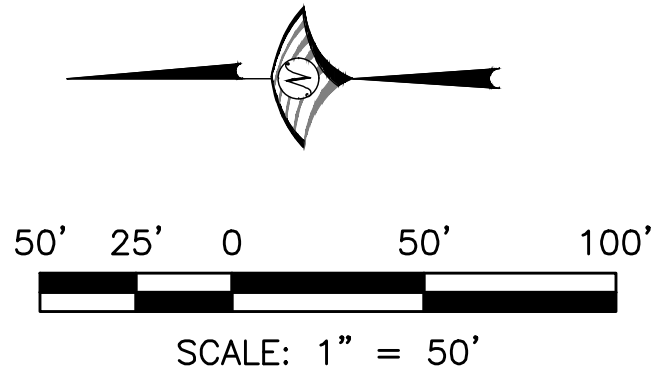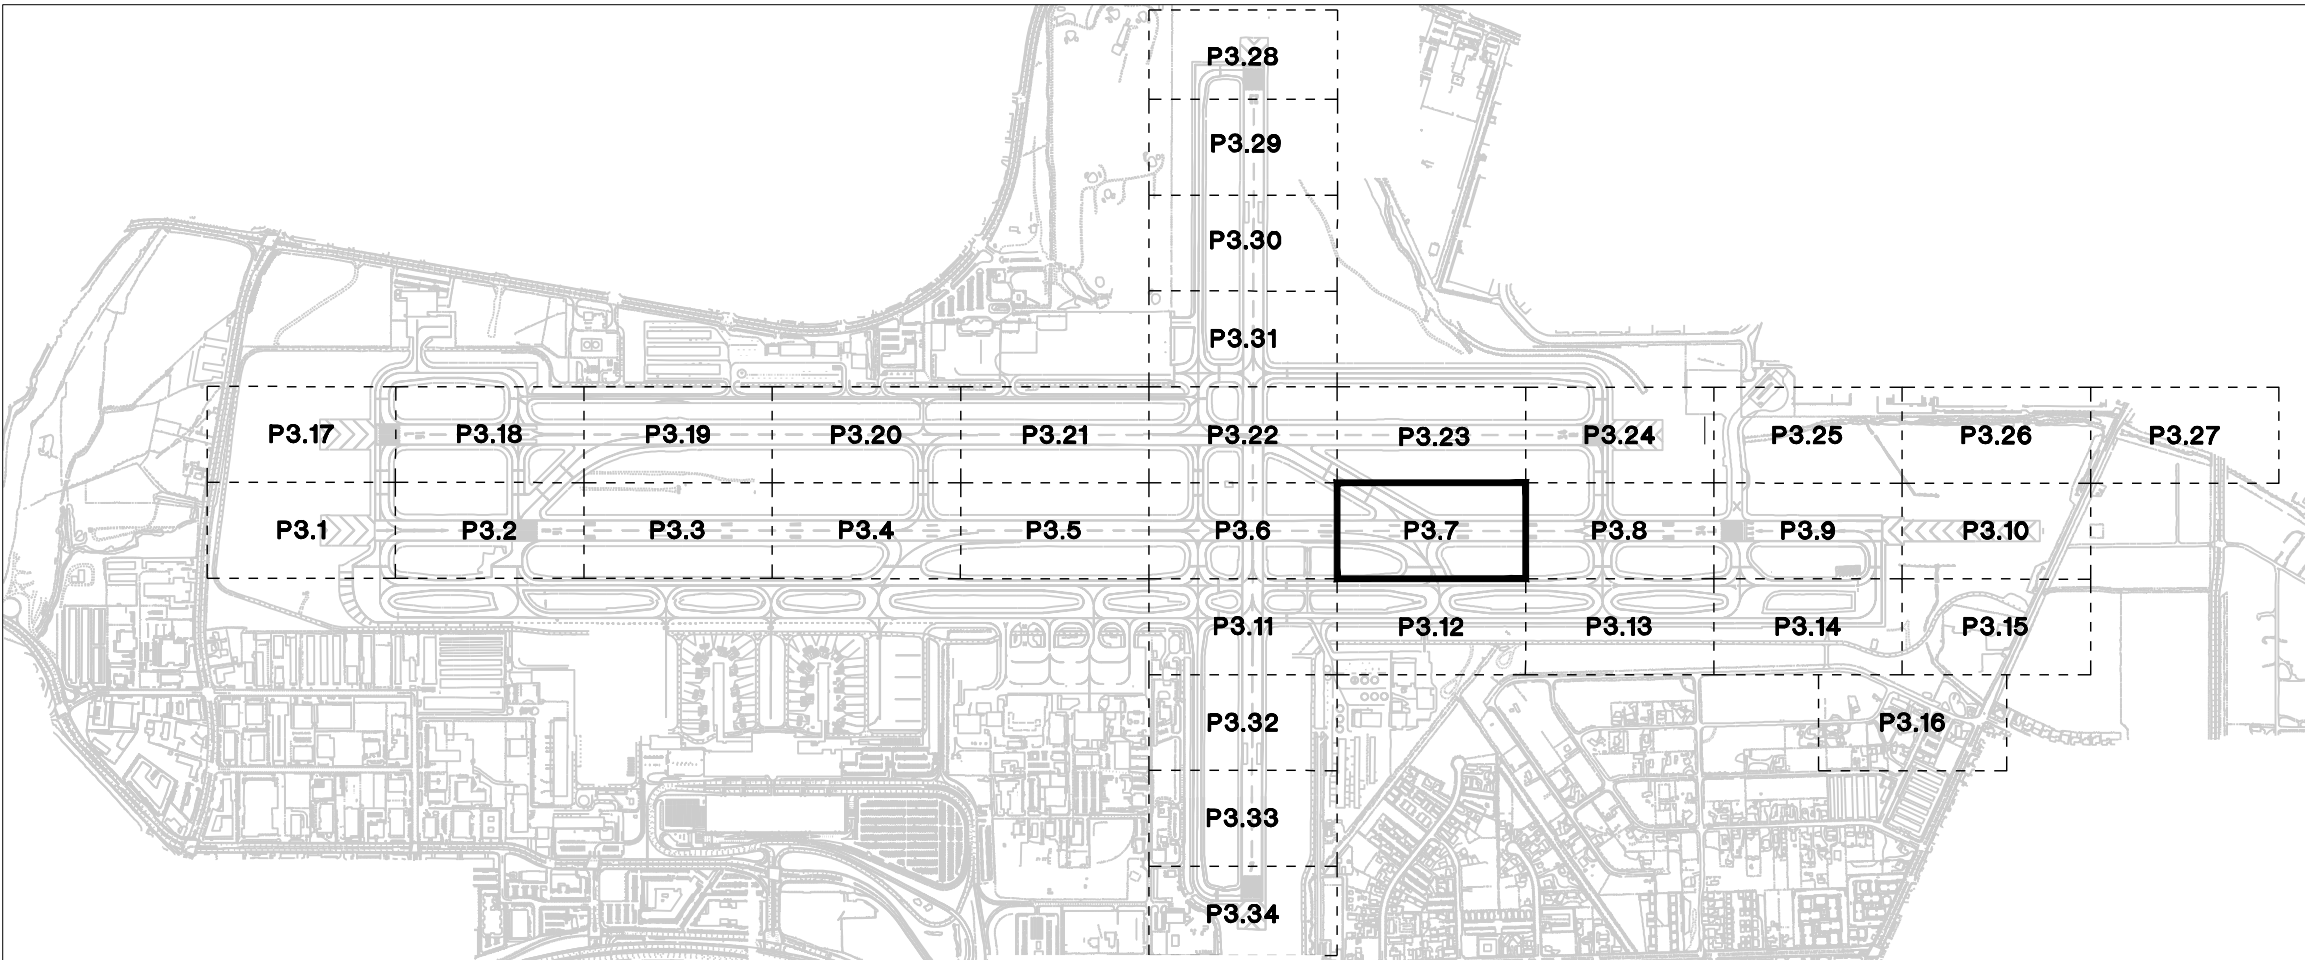

FOR BIDDING PURPOSES ONLY

DATE: DECEMBER 11, 2019

SCALE: H: N/A V: V

DRAWN BY: DAB

DESIGNED BY: MAK, BAM

CHECKED BY: MAC

NO. DATE DESCRIPTION

WOOD ROGERS
BUILDING RELATIONSHIPS ONE PROJECT AT A TIME
1881 Corporate Blvd
Reno, NV 89502
Tel 775.823.4068
Fax 775.823.4066

Reno-Tahoe International Airport


RENO-TAHOE

RUNWAY 16R-34L RECONSTRUCTION

CONTOUR GRADING PLAN

PROJECT NO. 8494.002

DRAWING **P3.7**

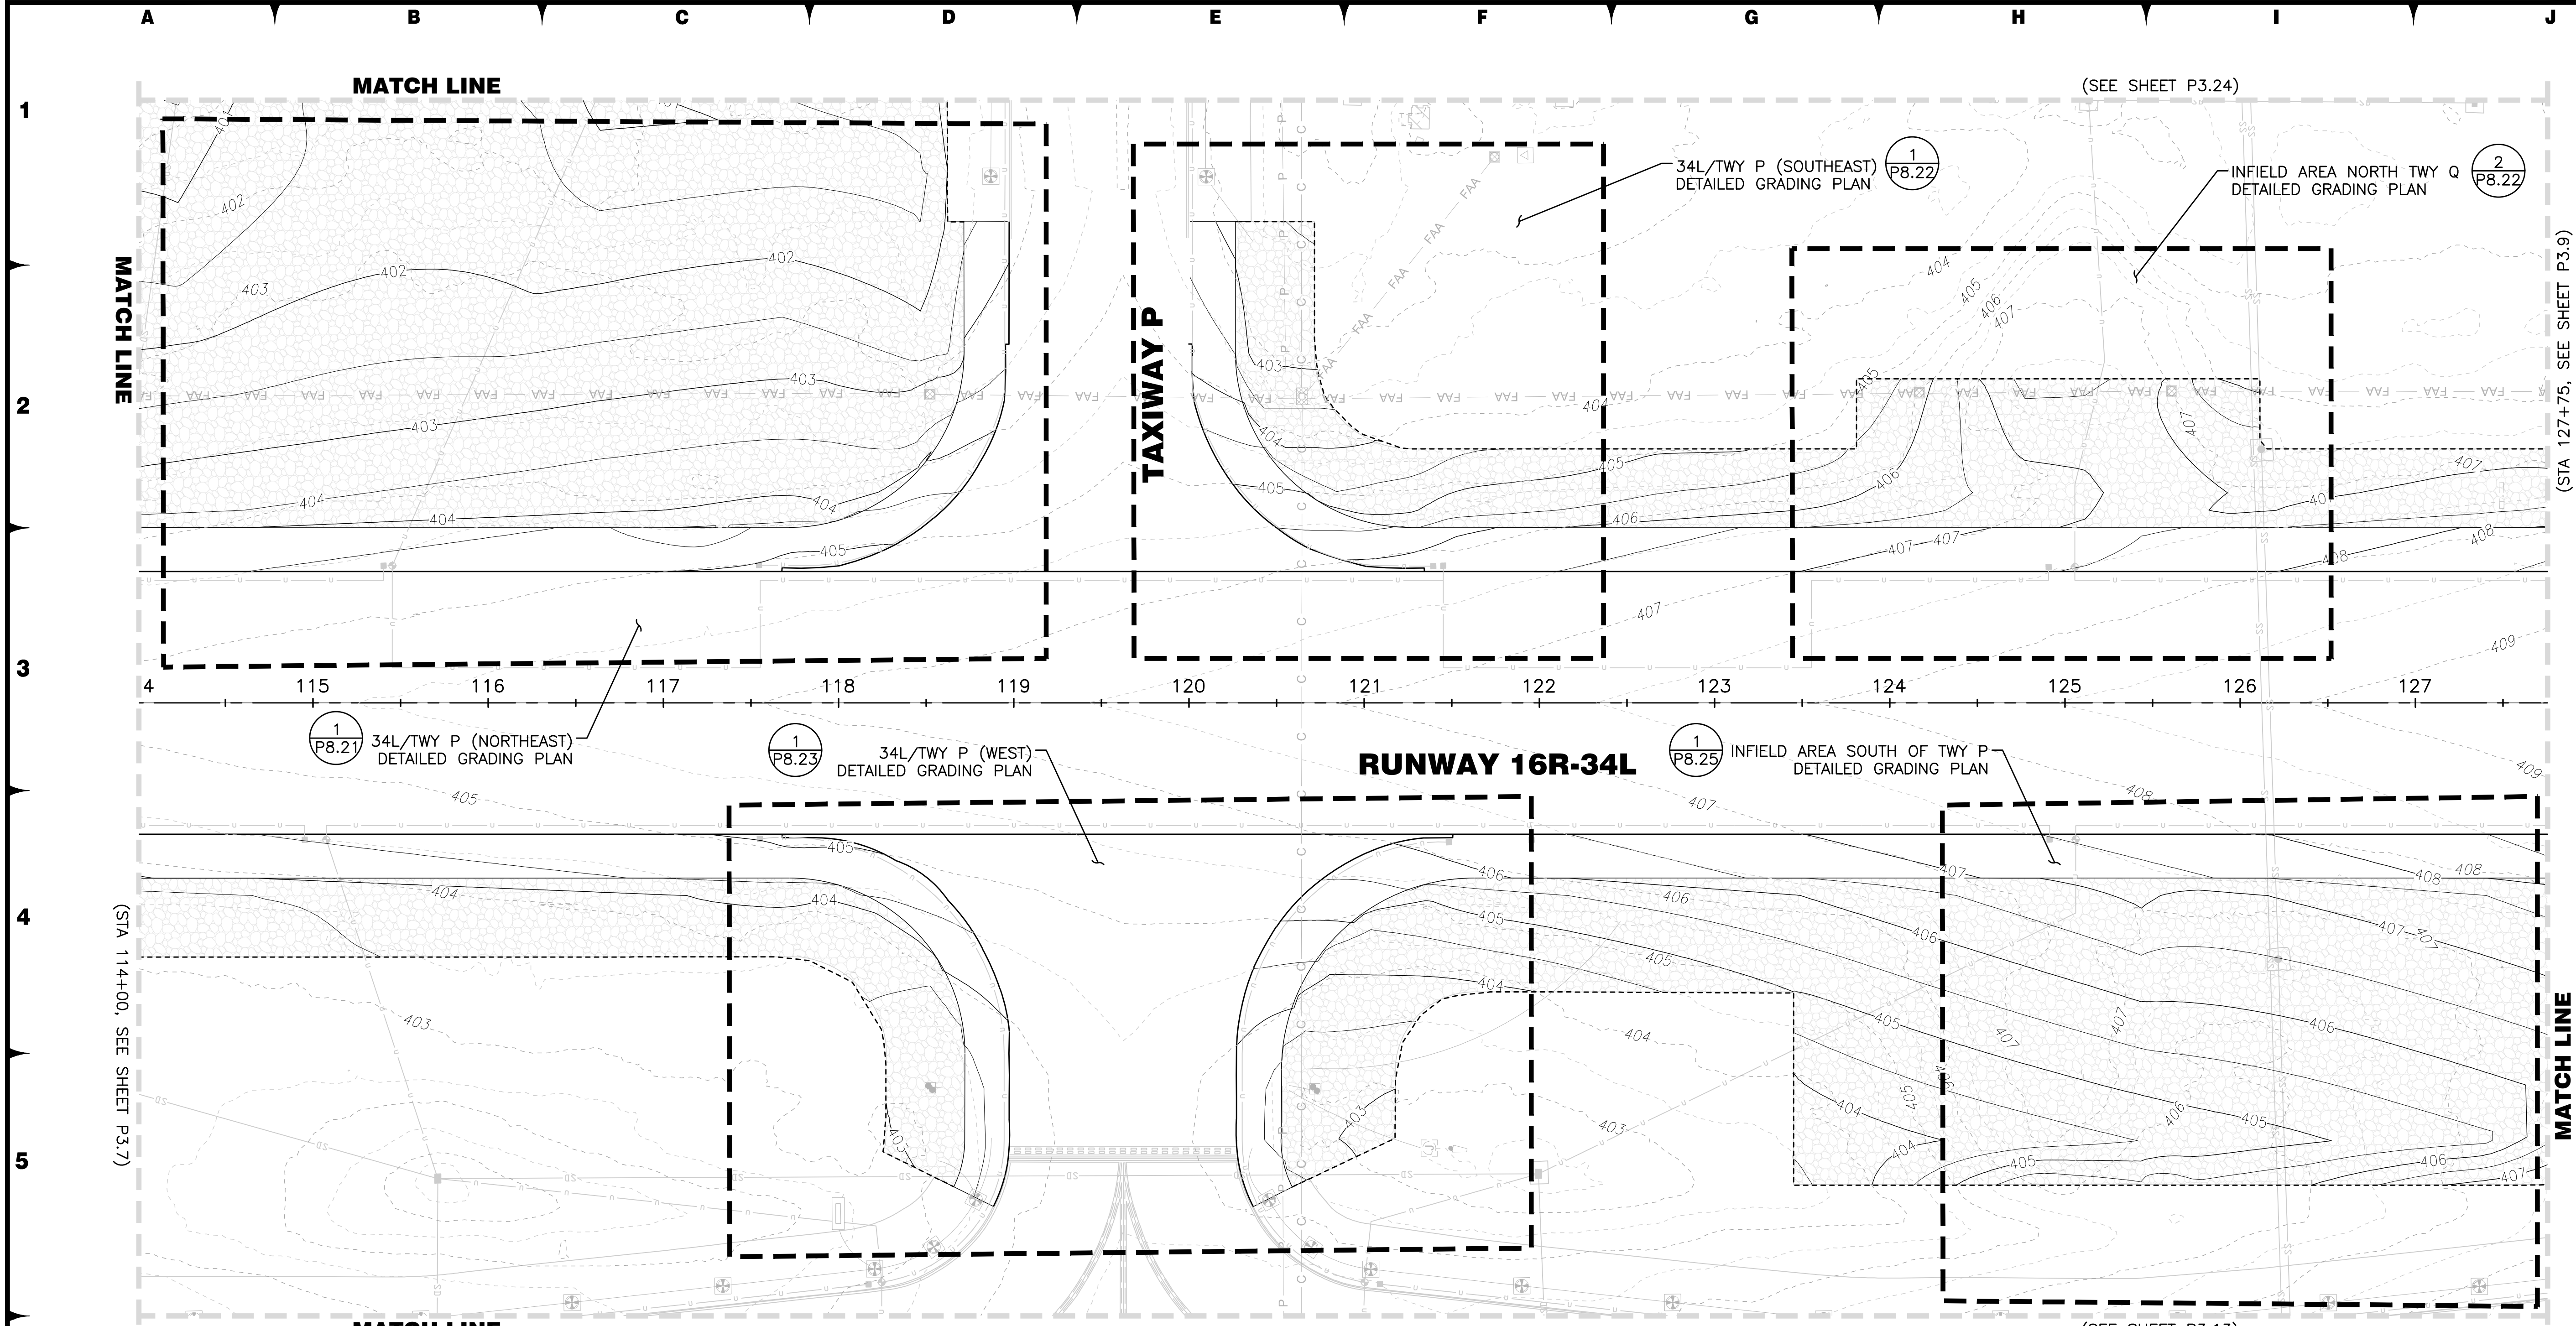

LEGEND:

- so— STORM DRAIN PIPE
- TAXIWAY EDGE OF PAVEMENT
- - - - - LIMITS OF GRADING
- 1.0 FINISHED GRADE CONTOUR
- 0.5 FINISHED GRADE CONTOUR
- ELEV
FG FINISHED GRADE SPOT ELEVATION
- - - - - 1.0 EXISTING GROUND CONTOUR
- - - - - 0.5 EXISTING GROUND CONTOUR
- PLACE SURFACE ROCK
- PLACE ROCK ON NATIVE GROUND

NOTES:

1. CONTRACTOR TO MATCH EXISTING GROUND AT THE LIMITS OF GRADING.
2. CONTRACTOR SHALL MATCH EXISTING GRADE OF UTILITIES SHOWN TO BE PROTECTED IN PLACE AND PROVIDE UTILITY GRADING TAPER AS SHOWN IN DETAIL 5/SHEET U2.2.
3. REFER TO SPOT ELEVATION PLAN (P5.1–P5.34) FOR PCC GRADES.

KEY MAP

FOR BIDDING PURPOSES ONLY

DATE: DECEMBER 11, 2019
SCALE: H: N/A V:
DRAWN BY: DAB
DESIGNED BY: MAK, BAM
CHECKED BY: MAC


WOOD ROGERS
BUILDING RELATIONSHIPS ONE PROJECT AT A TIME
180 Corporate Blvd
Reno, NV 89502
Tel 775.823.4068
Fax 775.823.4066

Reno-Tahoe International Airport

PROJECT NO.
8494.002

DRAWING
P3.8

J:\Users\8494_871A_Ruroways\RTIA_Ruroways\RTIA_Ruroways\16R-34L_Bid\Pages\PROJECTS\16R-34L_Bid\Pages\PROJECTS\16R-34L_Bid.dwg 12/9/2019 4:25 PM Megan Klinger

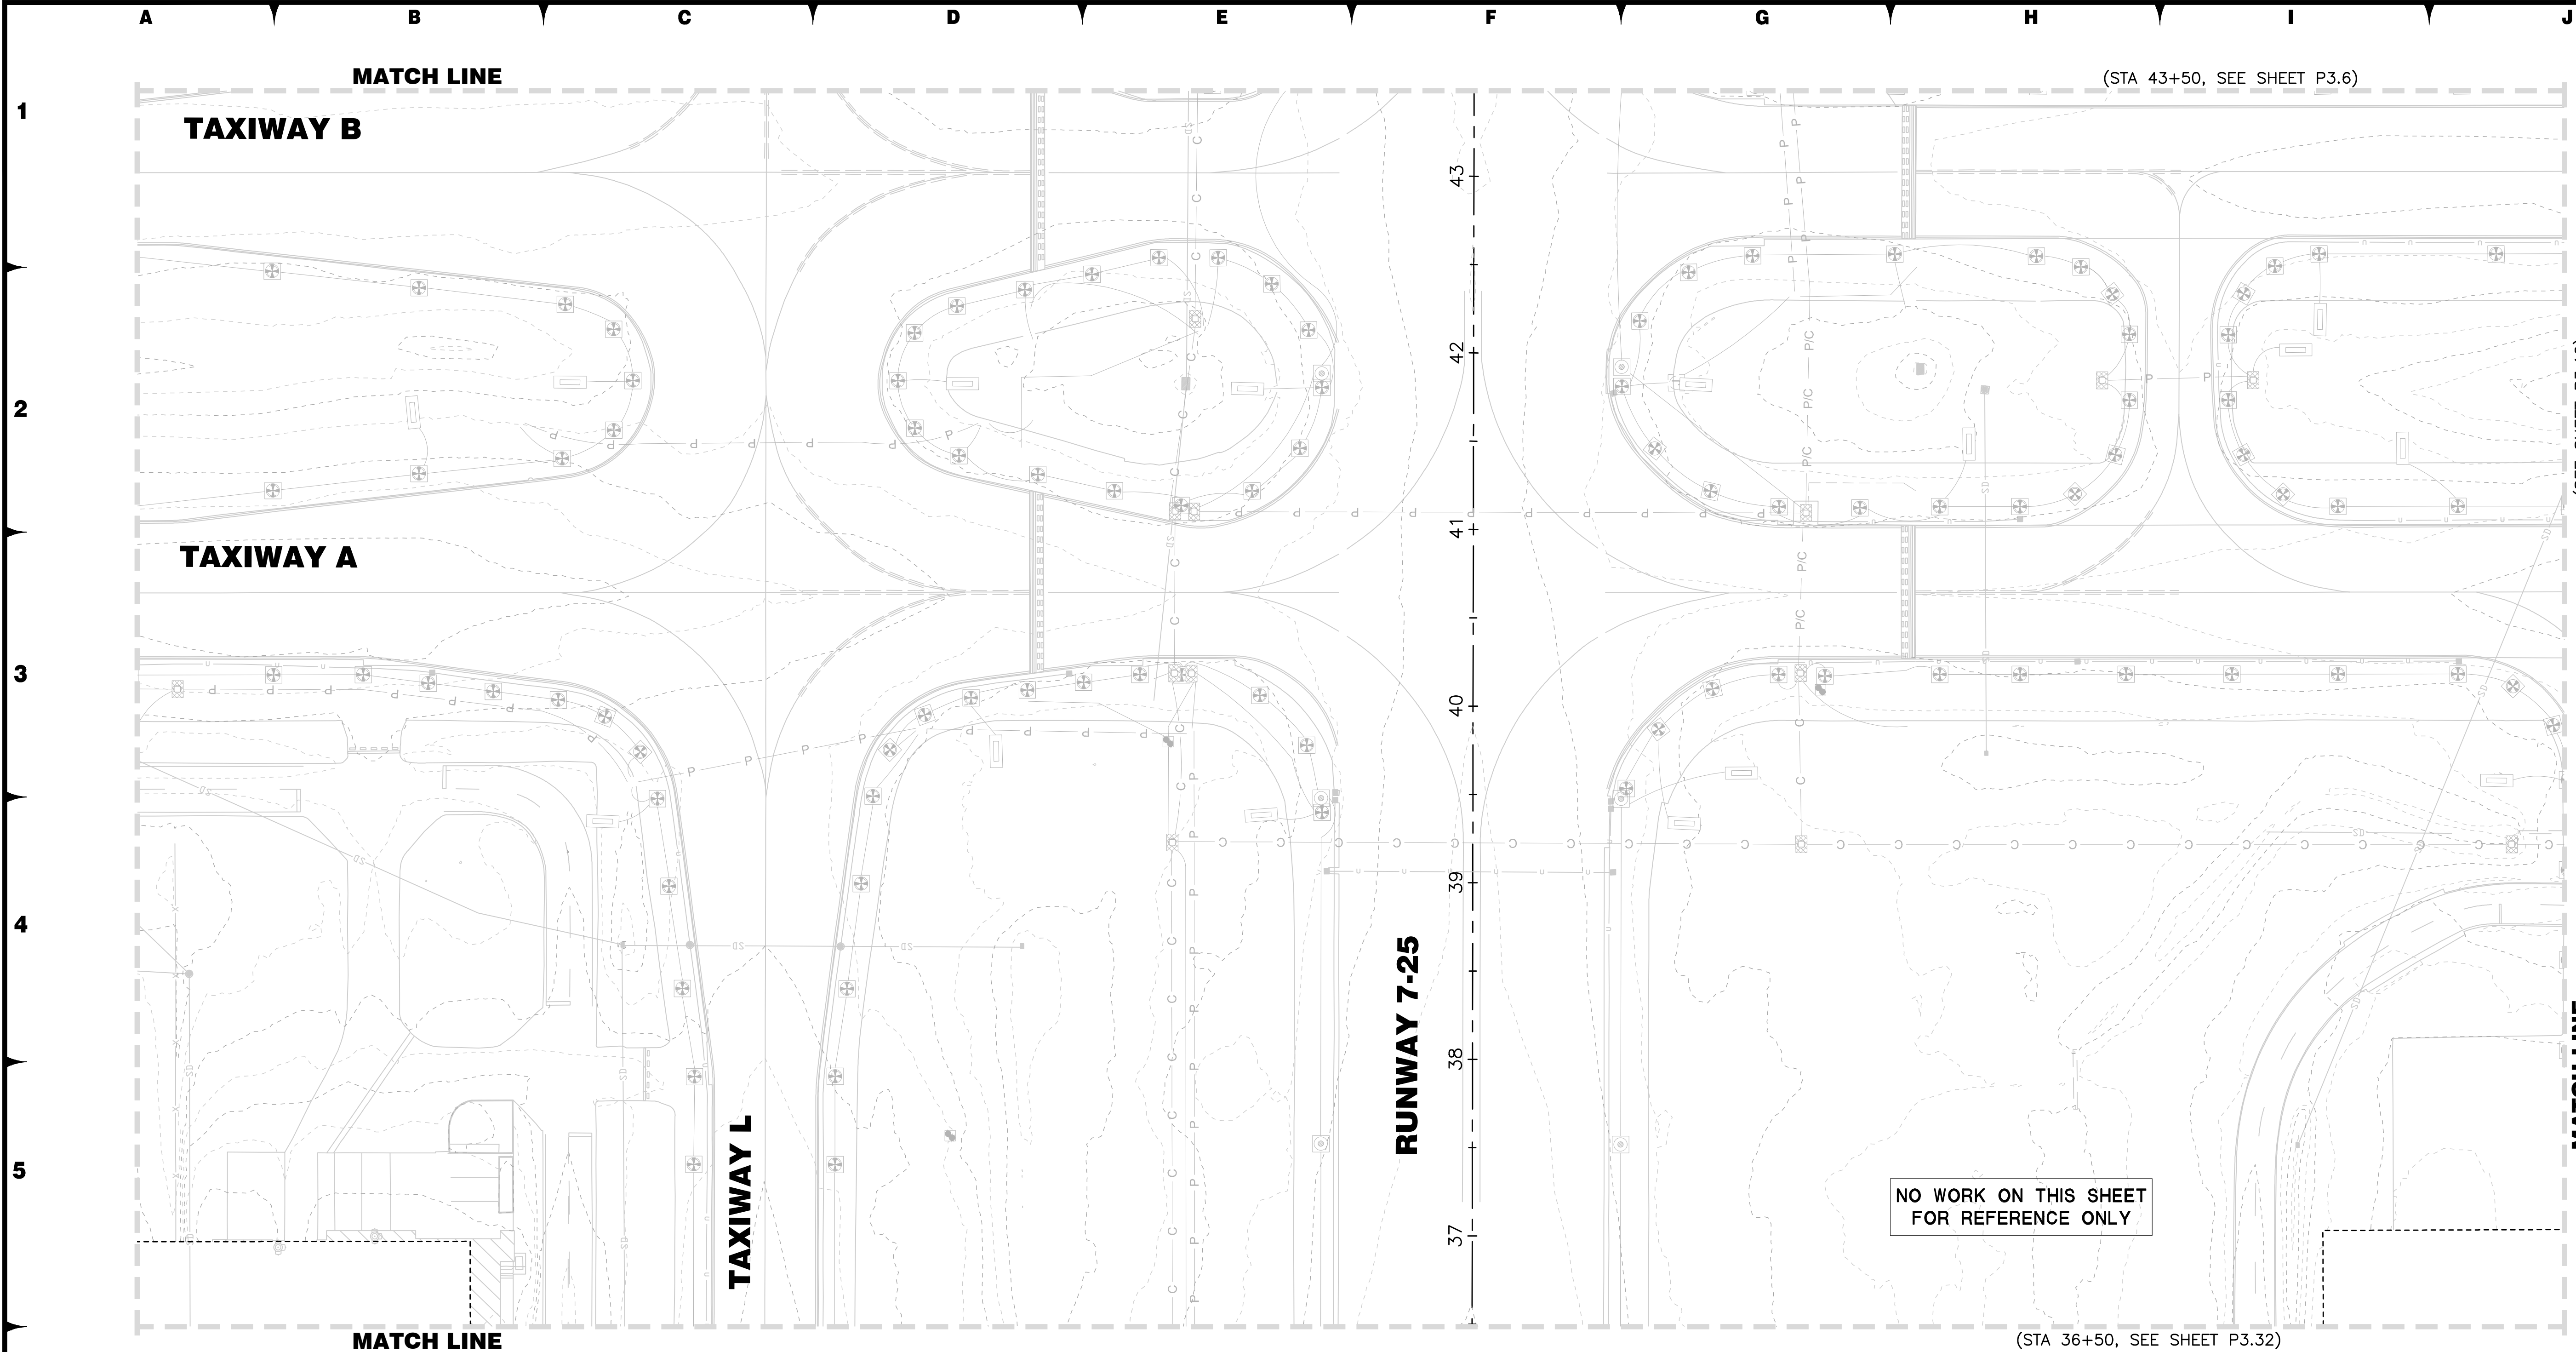

LEGEND:

- SD— STORM DRAIN PIPE
- TAXIWAY EDGE OF PAVEMENT
- - - - - LIMITS OF GRADING
- 1.0 FINISHED GRADE CONTOUR
- 0.5 FINISHED GRADE CONTOUR
- ELEV
FG — FINISHED GRADE SPOT ELEVATION
- - - - - 1.0 EXISTING GROUND CONTOUR
- - - - - 0.5 EXISTING GROUND CONTOUR
- [Pattern] PLACE SURFACE ROCK
- [Pattern] PLACE ROCK ON NATIVE GROUND

NOTES:

1. CONTRACTOR TO MATCH EXISTING GROUND AT THE LIMITS OF GRADING.
2. CONTRACTOR SHALL MATCH EXISTING GRADE OF UTILITIES SHOWN TO BE PROTECTED IN PLACE AND PROVIDE UTILITY GRADING TAPER AS SHOWN IN DETAIL 5/SHEET U2.2.
3. REFER TO SPOT ELEVATION PLAN (P5.1–P5.34) FOR PCC GRADES.

KEY MAP

50' 25' 0 50' 100'

SCALE: 1" = 50'

FOR BIDDING PURPOSES ONLY

DATE: DECEMBER 11, 2019	SCALE: H: N/A V: V:	DRAWN BY: DAB	DESIGNED BY: MAK, BAM	CHECKED BY: MAC
PROFESSIONAL ENGINEER STATE OF NEVADA		BRIAN A. MARTINEZMOLES Exp. 12-31-21 CIVIL No. 21202		
WOOD ROGERS		1881 Corporate Blvd Reno, NV 89502 Tel 775.823.4068 Fax 775.823.4066		

Reno-Tahoe International Airport


RUNWAY 16R-34L RECONSTRUCTION

CONTOUR GRADING PLAN

PROJECT NO. 8494.002

DRAWING **P3.11**

U:\Jobs\8494_871A_Runways\RTIA_Runways\RTIA_Runway_16R_34L\Grid\New\2-16R-34L_GridPage2\PO311_16R.dwg 12/9/2019 4:28 PM Megan Klingler


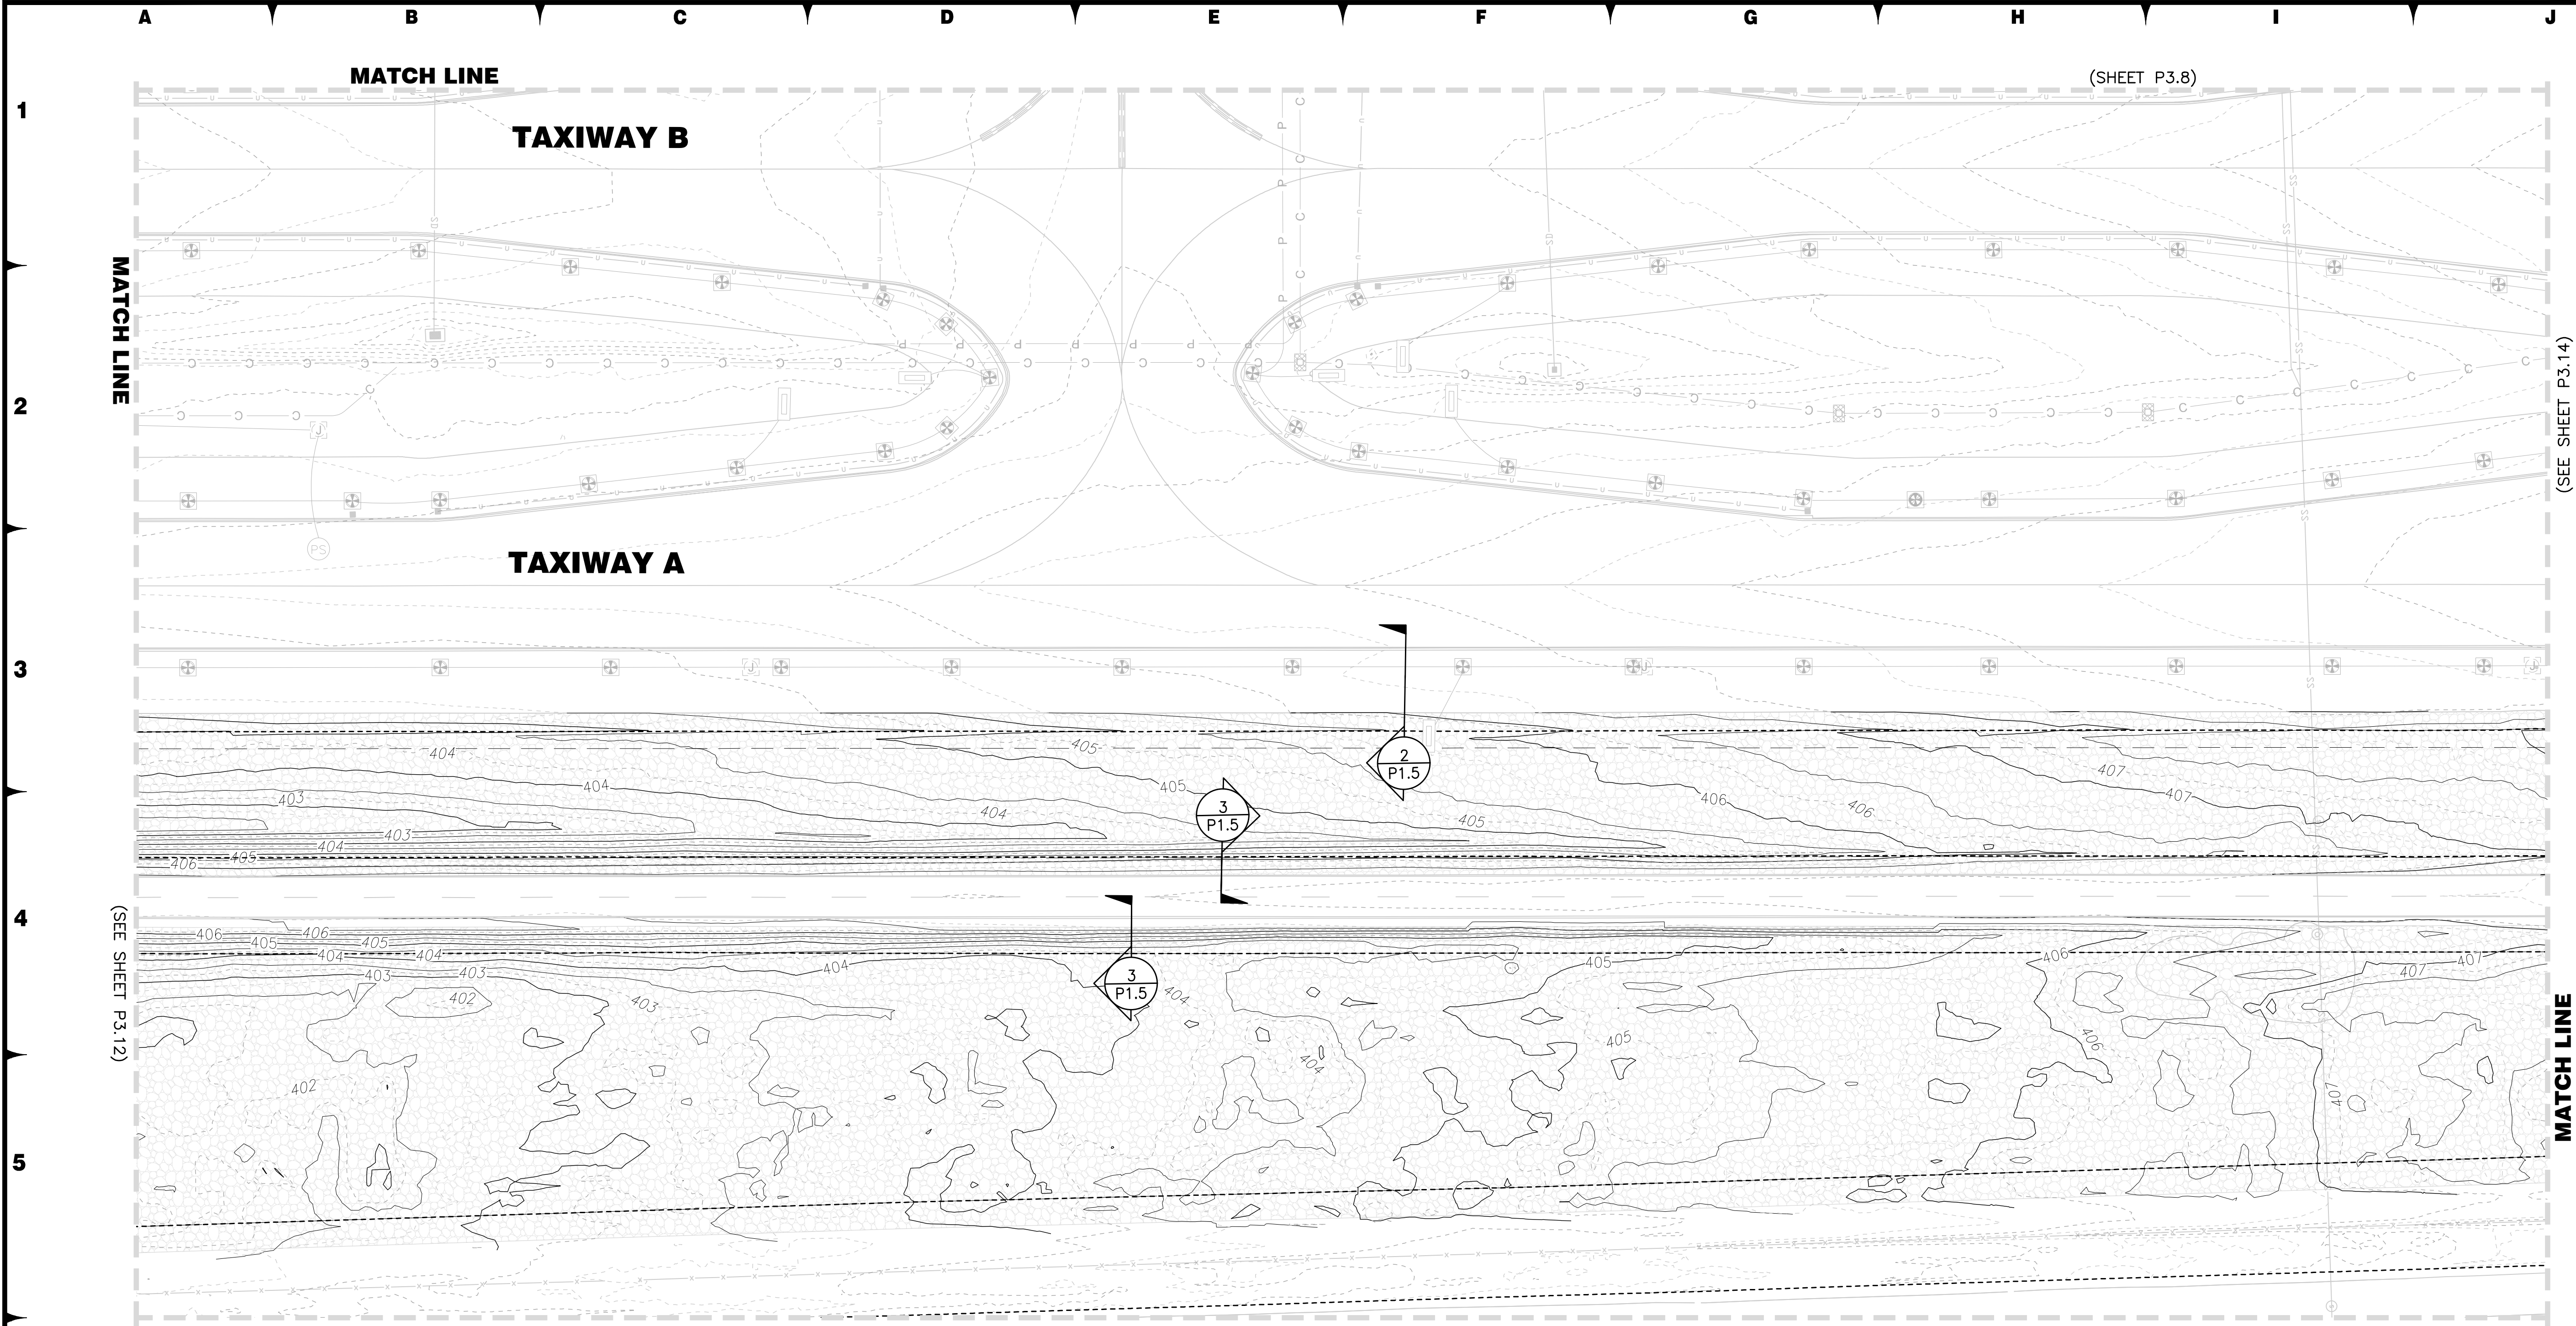


LEGEND:



- SD— STORM DRAIN PIPE
- TAXIWAY EDGE OF PAVEMENT
- - - - - LIMITS OF GRADING
- 1.0 FINISHED GRADE CONTOUR
- 0.5 FINISHED GRADE CONTOUR
- ELEV
FG FINISHED GRADE SPOT ELEVATION
- - - - - 1.0 EXISTING GROUND CONTOUR
- - - - - 0.5 EXISTING GROUND CONTOUR
- PLACE SURFACE ROCK
- PLACE ROCK ON NATIVE GROUND

NOTES:

1. CONTRACTOR TO MATCH EXISTING GROUND AT THE LIMITS OF GRADING.
2. CONTRACTOR SHALL MATCH EXISTING GRADE OF UTILITIES SHOWN TO BE PROTECTED IN PLACE AND PROVIDE UTILITY GRADING TAPER AS SHOWN IN DETAIL 5/SHEET U2.2.
3. REFER TO SPOT ELEVATION PLAN (P5.1–P5.34) FOR PCC GRADES.

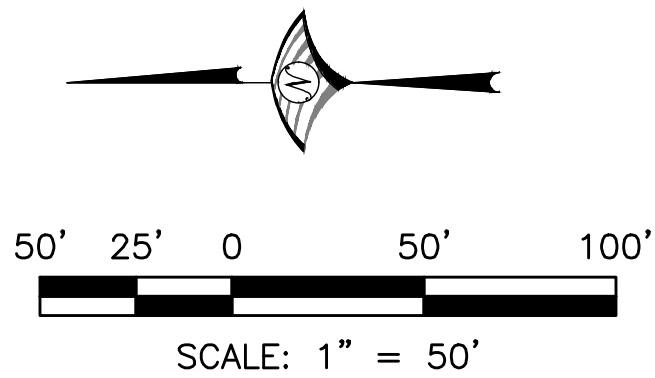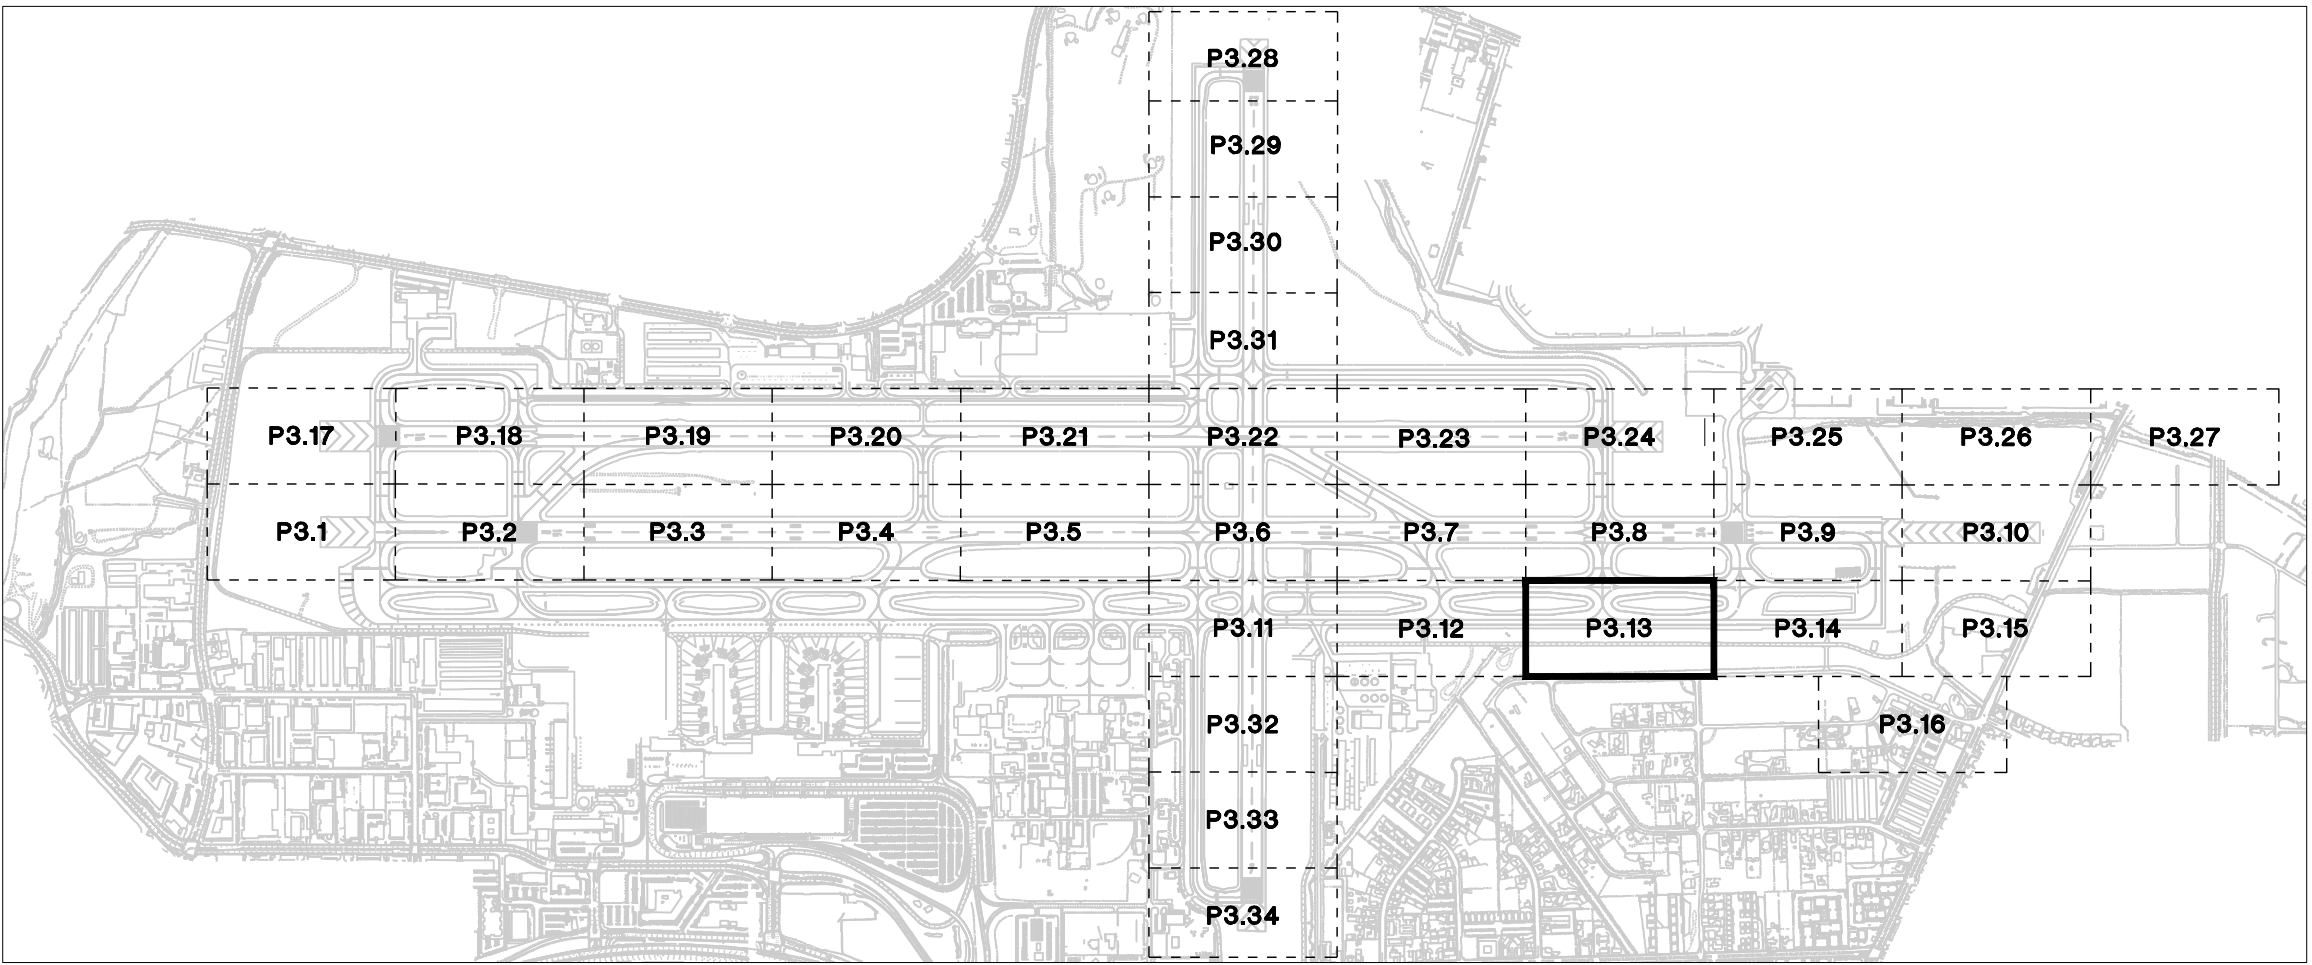

FOR BIDDING PURPOSES ONLY

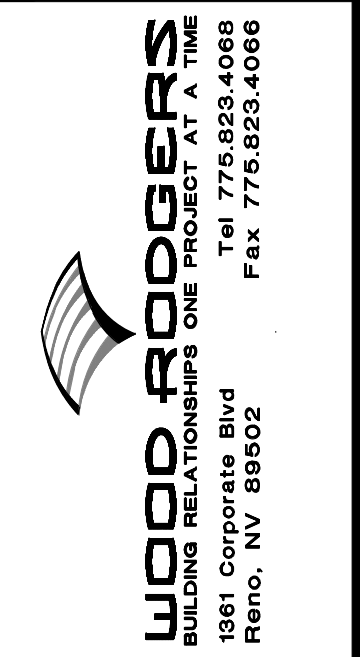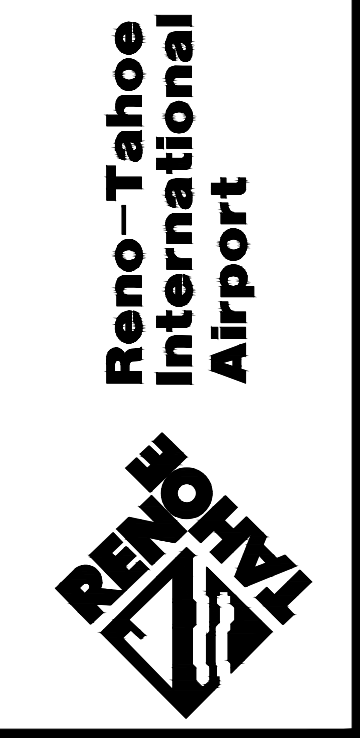DATE: DECEMBER 11, 2019	SCALE: H: N/A V: V:	DRAWN BY: DAB	DESIGNED BY: MAK, BAM	CHECKED BY: MAC	NO.	DESCRIPTION	DATE
							
							
							
RUNWAY 16R-34L RECONSTRUCTION				CONTOUR GRADING PLAN			
PROJECT NO. 8494.002				DRAWING P3.13			





LEGEND:

- SD— STORM DRAIN PIPE
- TAXIWAY EDGE OF PAVEMENT
- LIMITS OF GRADING
- 1.0 FINISHED GRADE CONTOUR
- 0.5 FINISHED GRADE CONTOUR
- ELEV
FG FINISHED GRADE SPOT ELEVATION
- 1.0 EXISTING GROUND CONTOUR
- 0.5 EXISTING GROUND CONTOUR
- PLACE SURFACE ROCK
- PLACE ROCK ON NATIVE GROUND

NOTES:

1. CONTRACTOR TO MATCH EXISTING GROUND AT THE LIMITS OF GRADING.
2. CONTRACTOR SHALL MATCH EXISTING GRADE OF UTILITIES SHOWN TO BE PROTECTED IN PLACE AND PROVIDE UTILITY GRADING TAPER AS SHOWN IN DETAIL 5/SHEET U2.2.
3. REFER TO SPOT ELEVATION PLAN (P5.1–P5.34) FOR PCC GRADES.

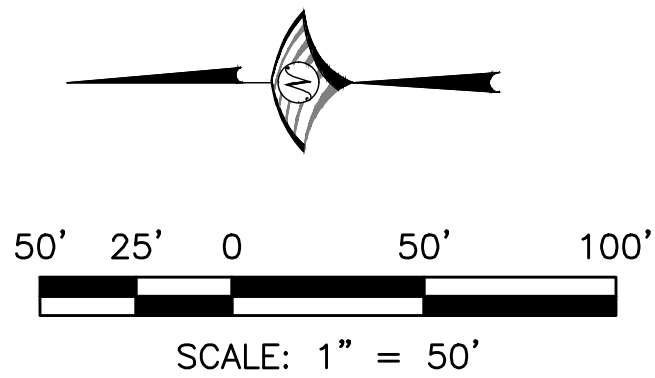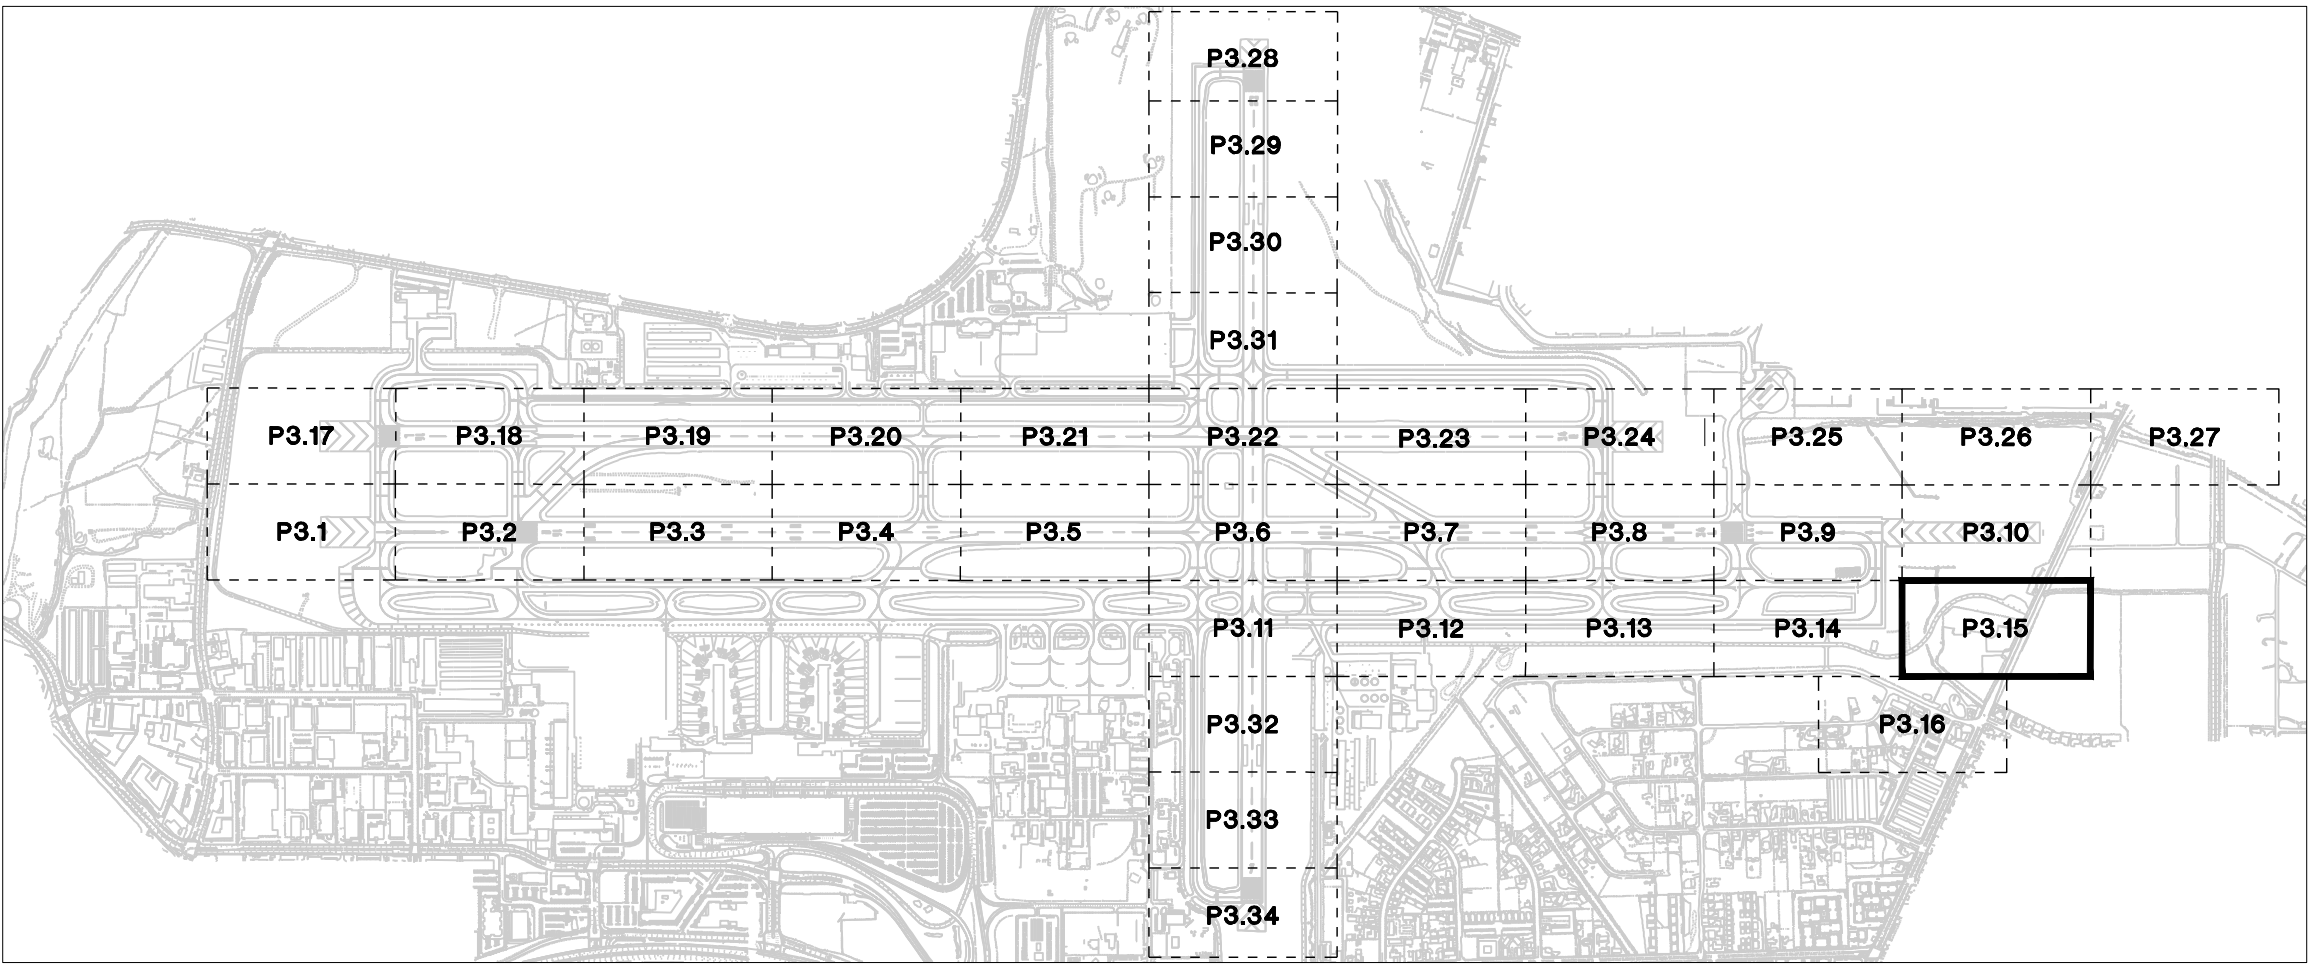

FOR BIDDING PURPOSES ONLY

DATE: DECEMBER 11, 2019

SCALE: H: N/A V: DAB

DRAWN BY: DAB

DESIGNED BY: MAK, BAM

CHECKED BY: MAC

NO. DESCRIPTION DATE

BRIAN A. MARTINEZ-MOLES
Exp. 12-31-21
CIVIL
No. 21202


WOOD ROGERS
BUILDING RELATIONSHIPS ONE PROJECT AT A TIME
1881 Corporate Blvd
Reno, NV 89502
Tel 775.823.4068
Fax 775.823.4066

Reno-Tahoe
International
Airport

PROJECT NO.
8494.002

DRAWING
P3.15

U:\Jobs\8494_871A_Runway\871A_Runway\16R_34L\Drawings\16R.dwg 12/11/2019 4:16 PM Megan Klingler

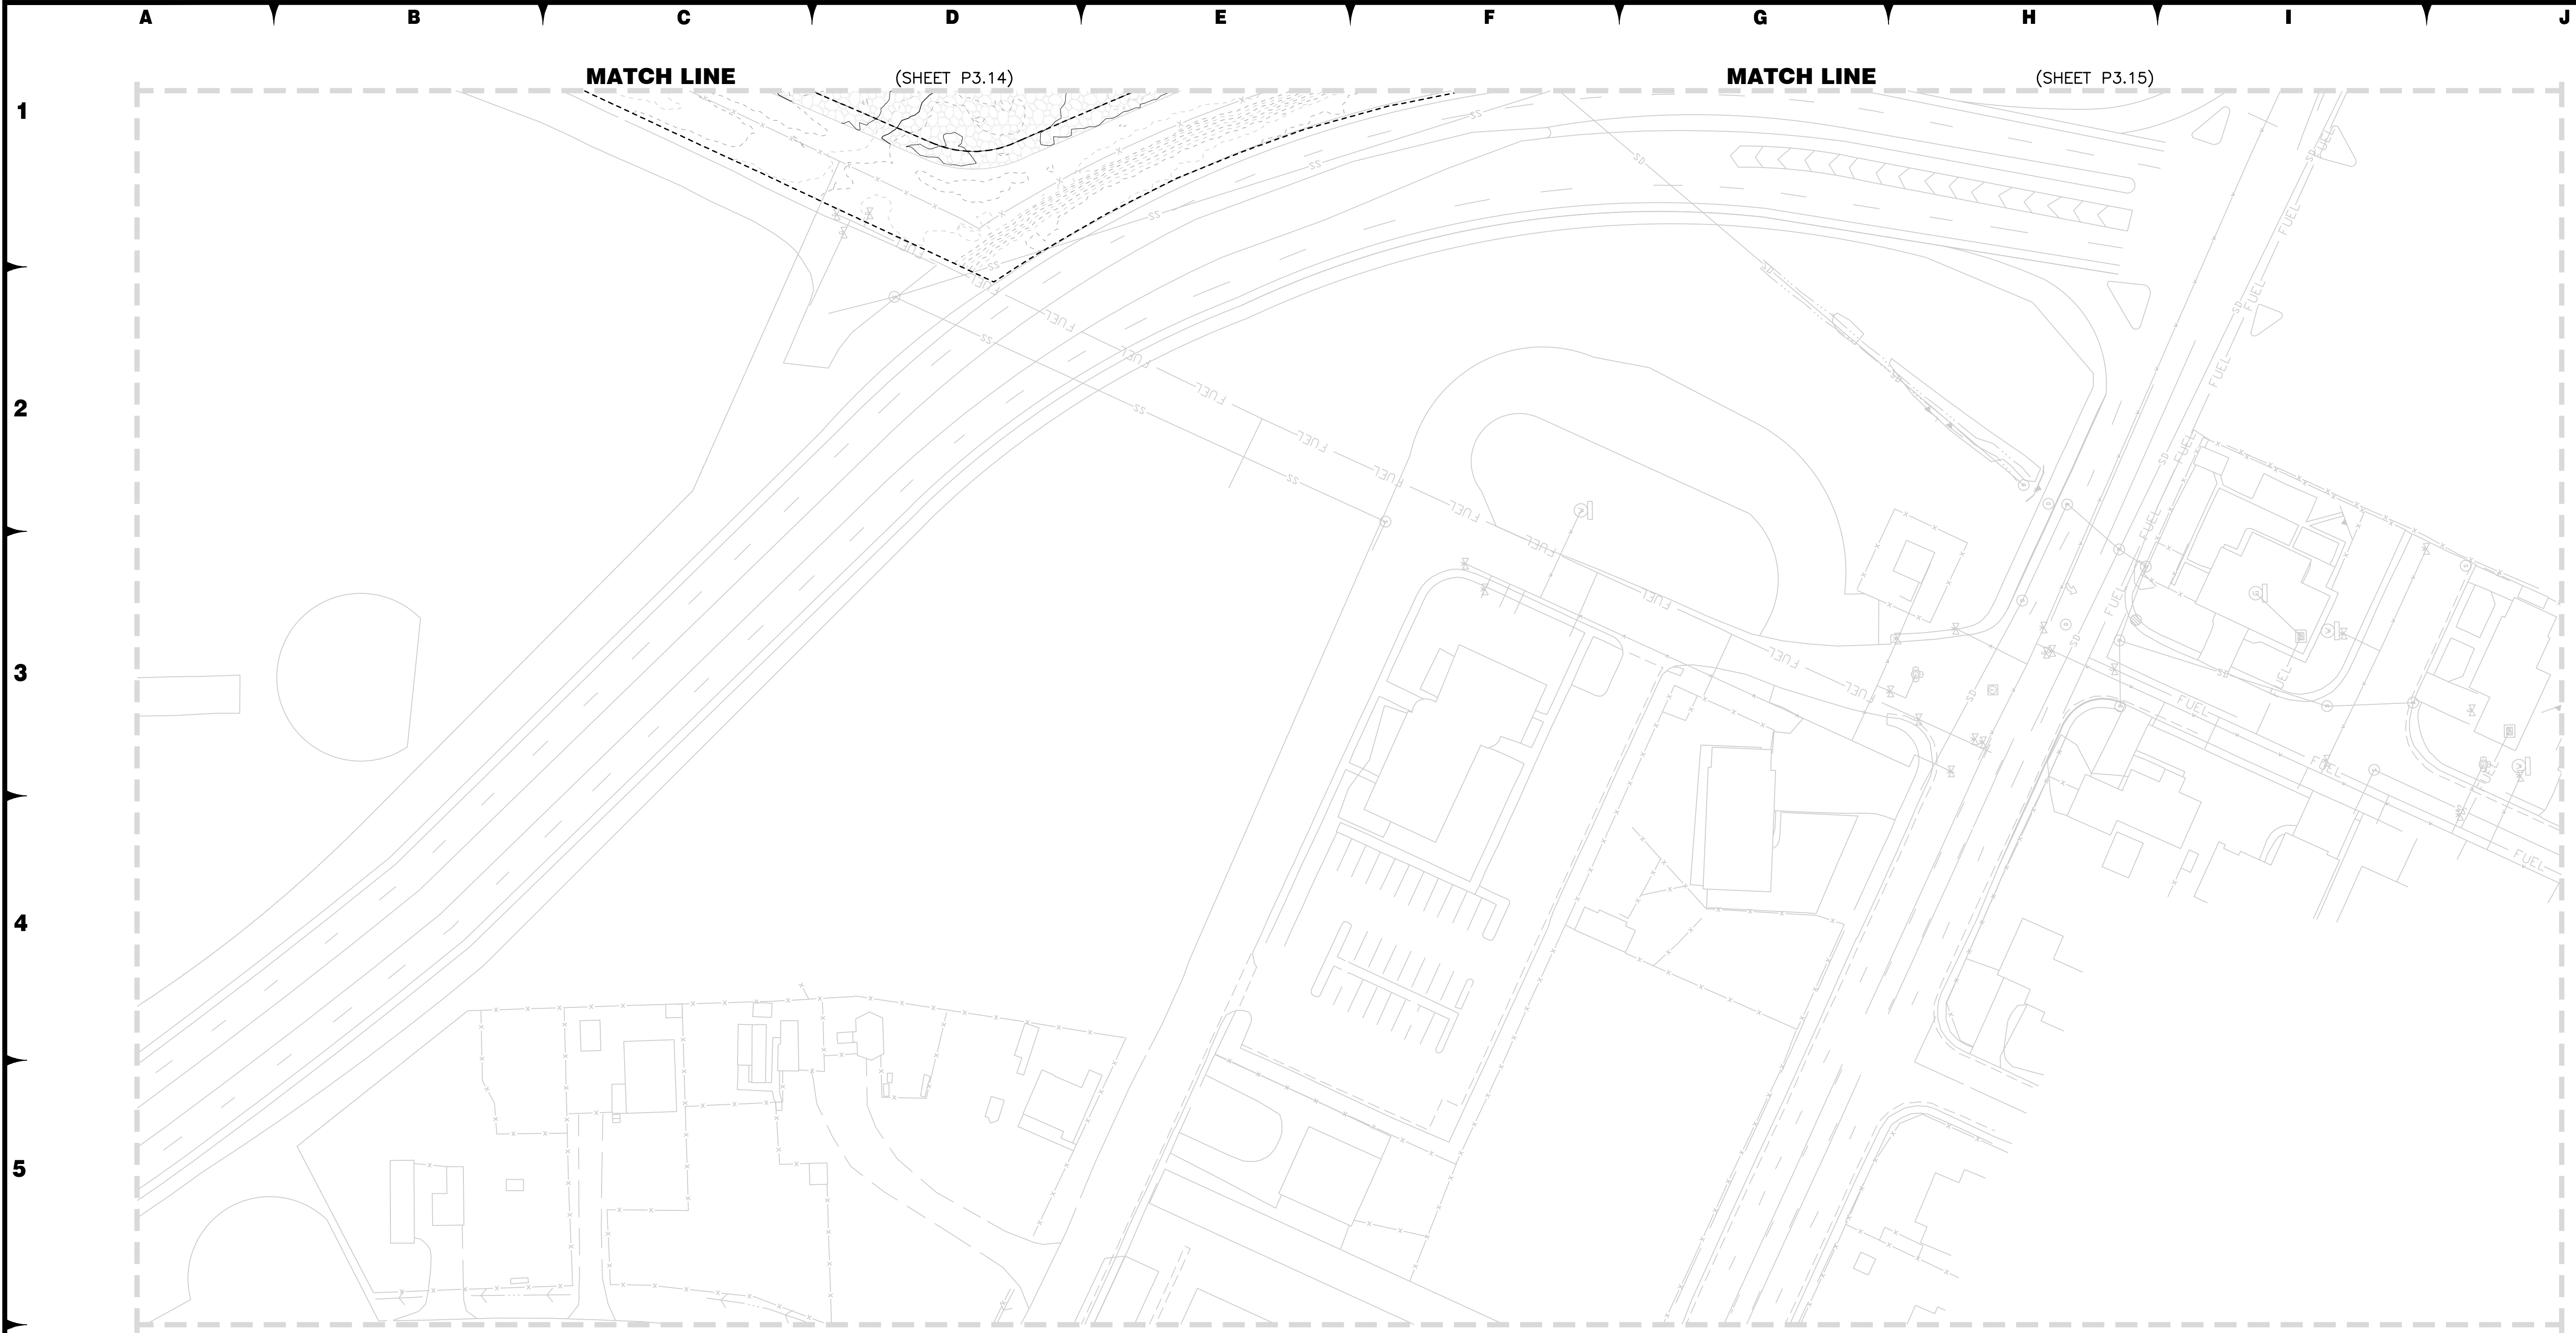

6

7

—SS—

STORM DRAIN PIPE

—

TAXIWAY EDGE OF PAVEMENT

- - - - -

LIMITS OF GRADING

—

1.0 FINISHED GRADE CONTOUR

—

0.5 FINISHED GRADE CONTOUR

ELEV

FG

FINISHED GRADE SPOT ELEVATION

- - - - -

1.0 EXISTING GROUND CONTOUR

- - - - -

0.5 EXISTING GROUND CONTOUR

PLACE SURFACE ROCK

PLACE ROCK ON NATIVE GROUND

NOTES:

1. CONTRACTOR TO MATCH EXISTING GROUND AT THE LIMITS OF GRADING.

2. CONTRACTOR SHALL MATCH EXISTING GRADE OF UTILITIES SHOWN TO BE PROTECTED IN PLACE AND PROVIDE UTILITY GRADING TAPER AS SHOWN IN DETAIL 5/SHEET U2.2.

3. REFER TO SPOT ELEVATION PLAN (P5.1–P5.34) FOR PCC GRADES.

KEY MAP

50' 25' 0 50' 100'

SCALE: 1" = 50'

FOR BIDDING PURPOSES ONLY

DATE: DECEMBER 11, 2019

SCALE: H: N/A V: V:

DRAWN BY: DAB

DESIGNED BY: MAK, BAM

CHECKED BY: MAC

BRIAN A. MARTINEZ MOLES

Exp. 12-31-21

CIVIL

No. 21202

PROFESSIONAL ENGINEER STATE OF NEVADA

WOOD ROGERS

BUILDING RELATIONSHIPS ONE PROJECT AT A TIME

1801 Corporate Blvd

Reno, NV 89502

Tel 775.823.4068

Fax 775.823.4066

Reno-Tahoe International Airport

RUNWAY 16R-34L RECONSTRUCTION

CONTOUR GRADING PLAN

PROJECT NO. 8494.002

DRAWING P3.16

U:\Jobs\8494_871A_Runways\871A_Runway\16R_34L\Drawings\12/11/2019_4:27 PM Megan_Kingler

