



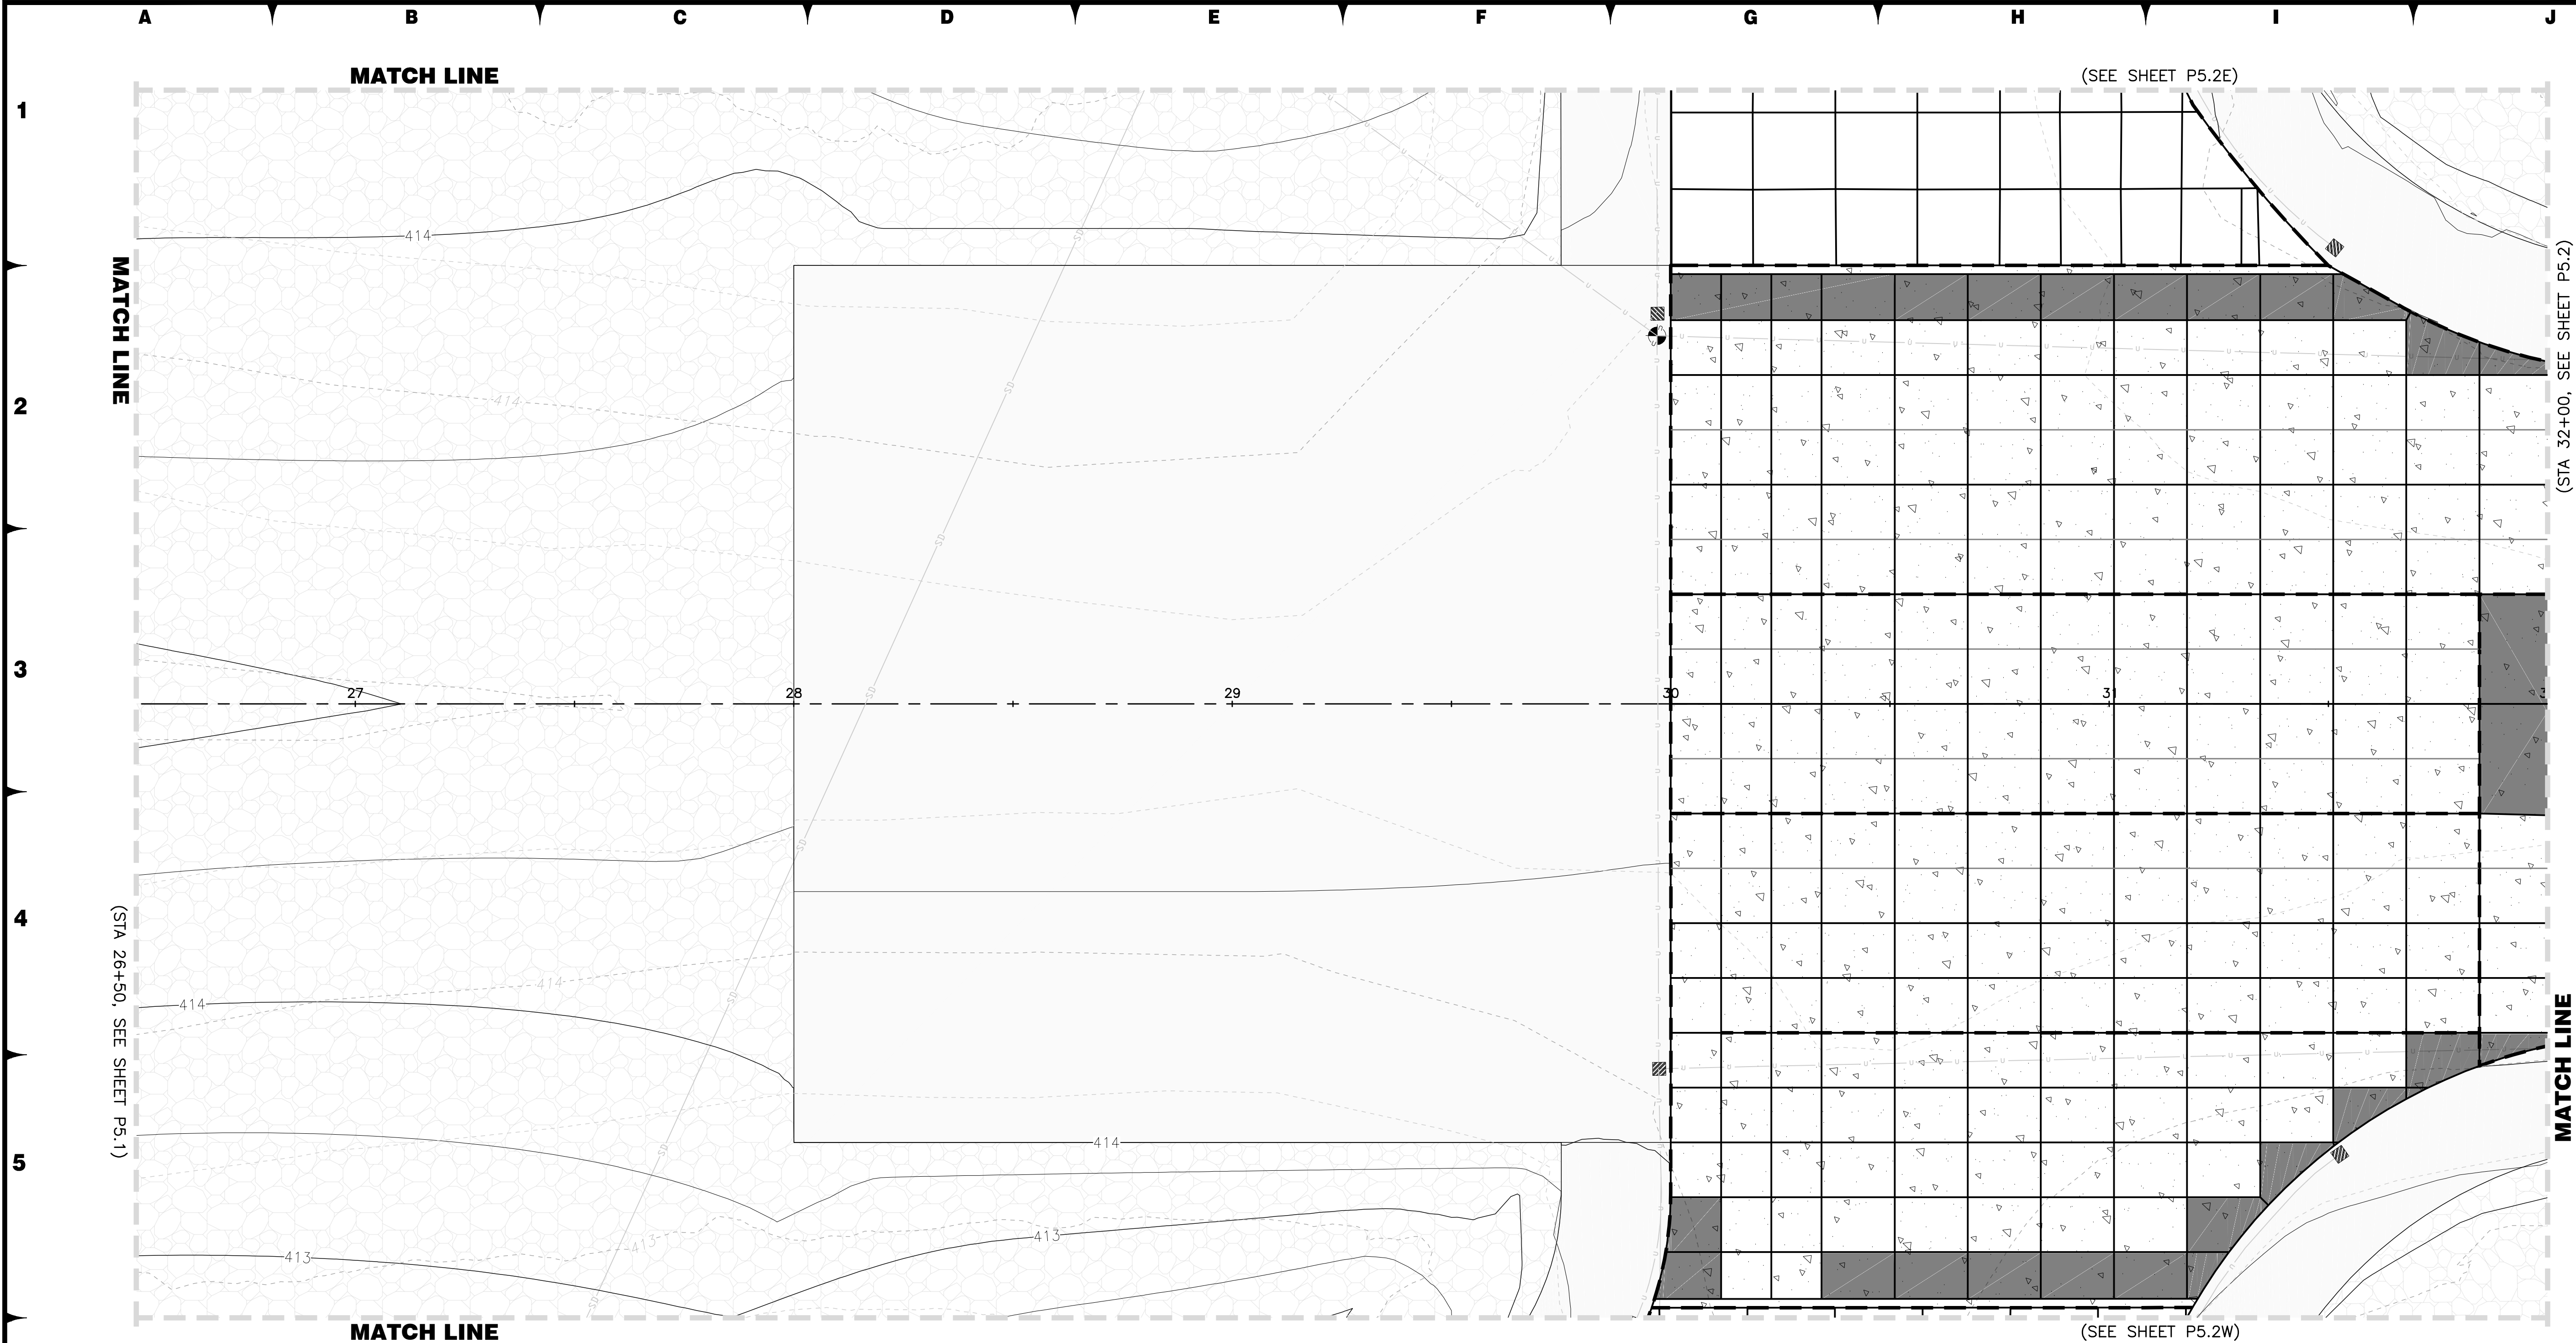

6

LEGEND

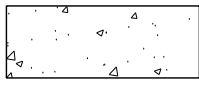

RECONSTRUCT PCC PAVEMENT




CONSTRUCT AC PAVEMENT



EROSION CONTROL PAVING


7

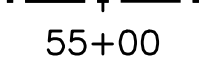


PROJECT CONTROL STATION

NOTES

1. REFERENCE DRAWING X.XX FOR ALIGNMENT INFORMATION.
2. REFERENCE DRAWINGS PHX.X-PHX.X FOR PHASING LIMITATIONS.
3. REFERENCE DRAWINGS C6.1-C6.24 FOR JOINT LOCATIONS.
4. MATCH EXISTING SURFACE ELEVATION AT ALL BID OPTION/PROJECT LIMITS. (VERIFY PRIOR TO PCCP PLACEMENT)
5. ADD 4,000' TO ALL ELEVATIONS.
6. ELEVATIONS ARE SHOWN AT JOINT LOCATIONS BASED ON FINISH GRADE PROFILE. REFERENCE DRAWINGS C3.1-C3.29.

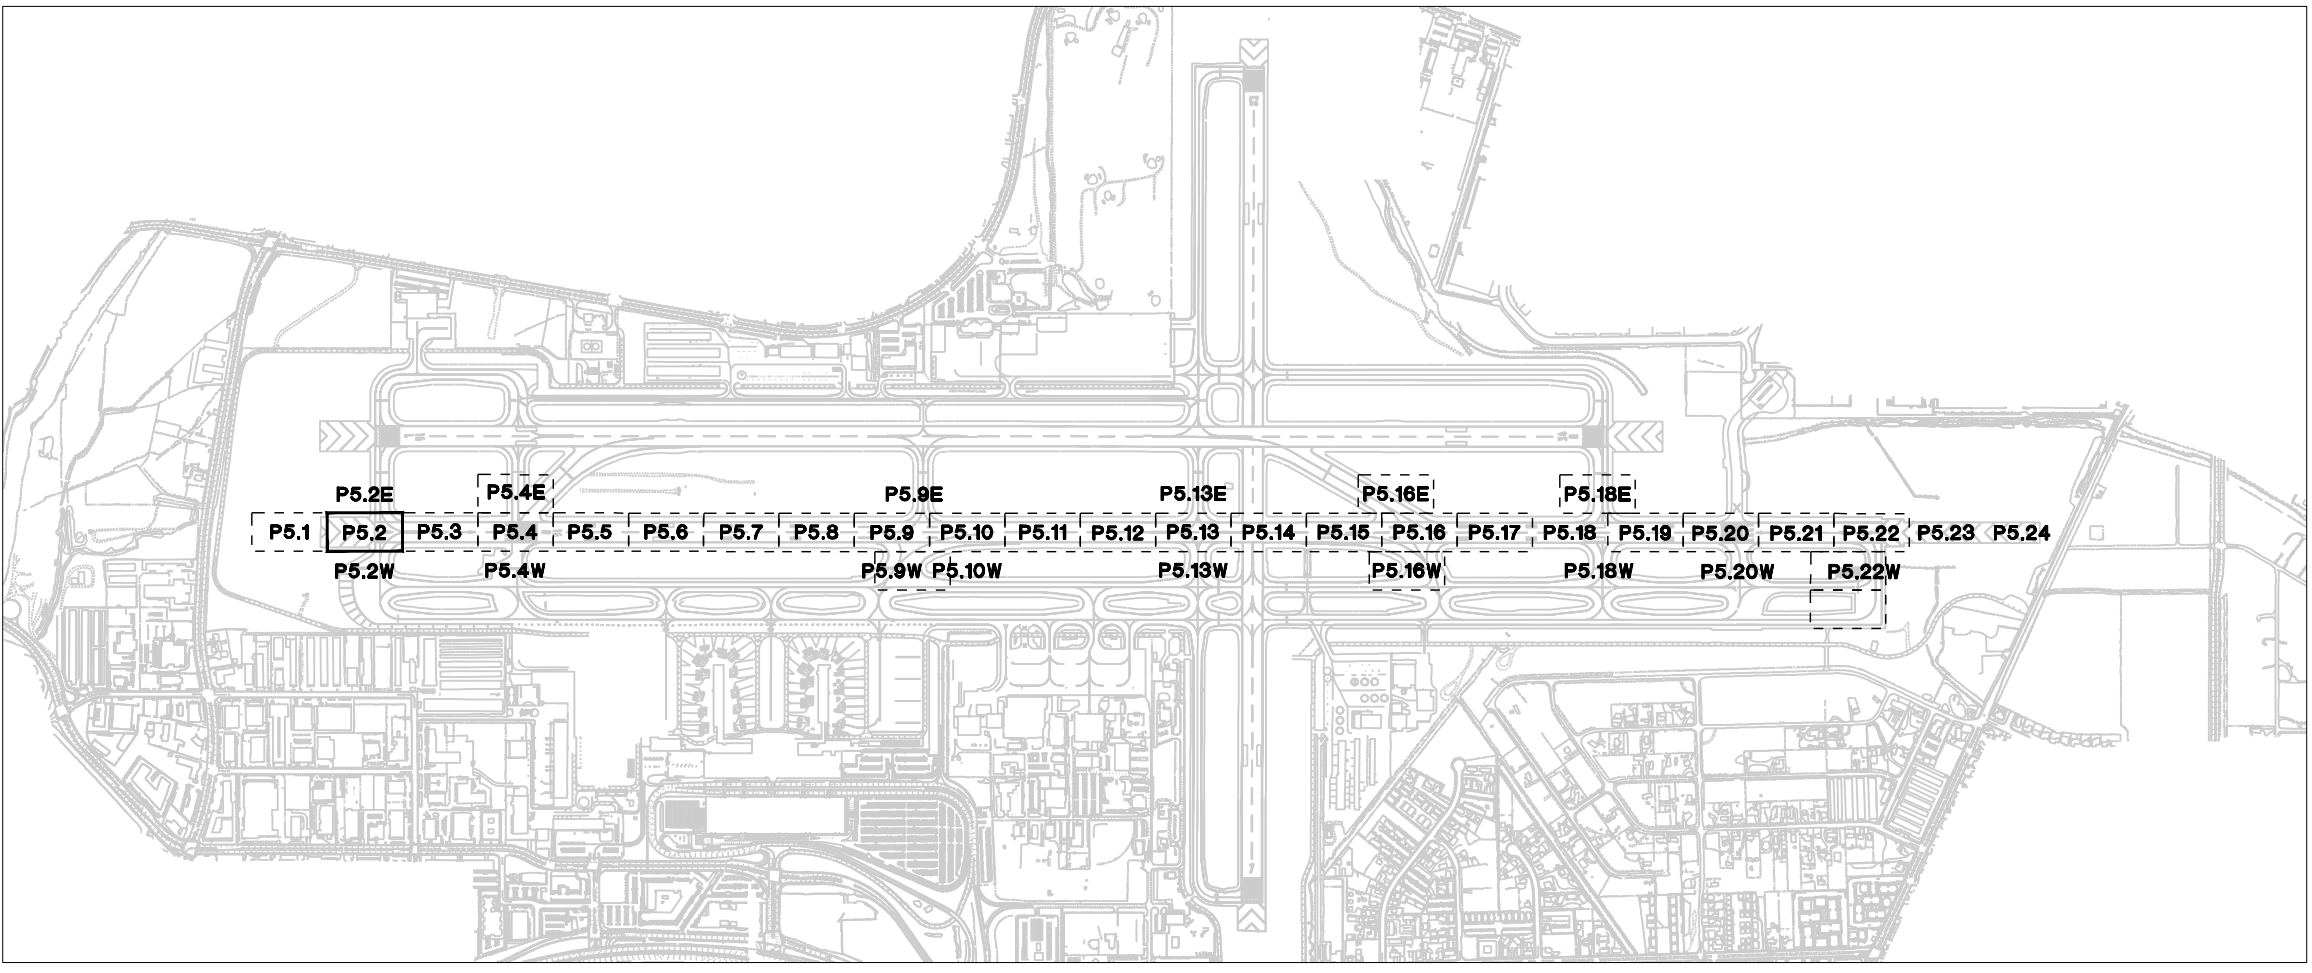

KEY MAP

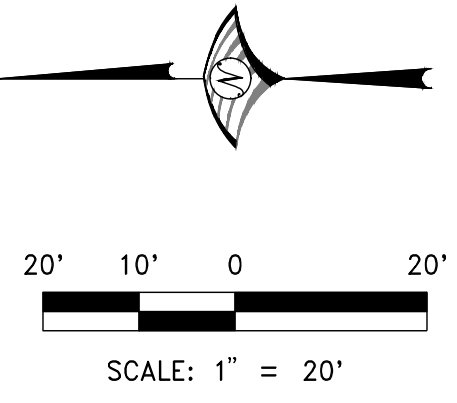

FOR BIDDING PURPOSES ONLY



WOOD ROGERS
BUILDING RELATIONSHIPS ONE PROJECT AT A TIME
1881 Corporate Blvd
Reno, NV 89502
Tel 775.823.4068
Fax 775.823.4066

Reno-Tahoe International Airport


RUNWAY 16R-34L RECONSTRUCTION

SPOT ELEVATION PLAN

PROJECT NO.
8494.002


DRAWING
P5.2

U:\Users\8494_RTA_Runways\RTA_Runways\16R-34L_Bid\Pages\0502_168.dwg 12/19/2018 4:34 PM Megan Klinger

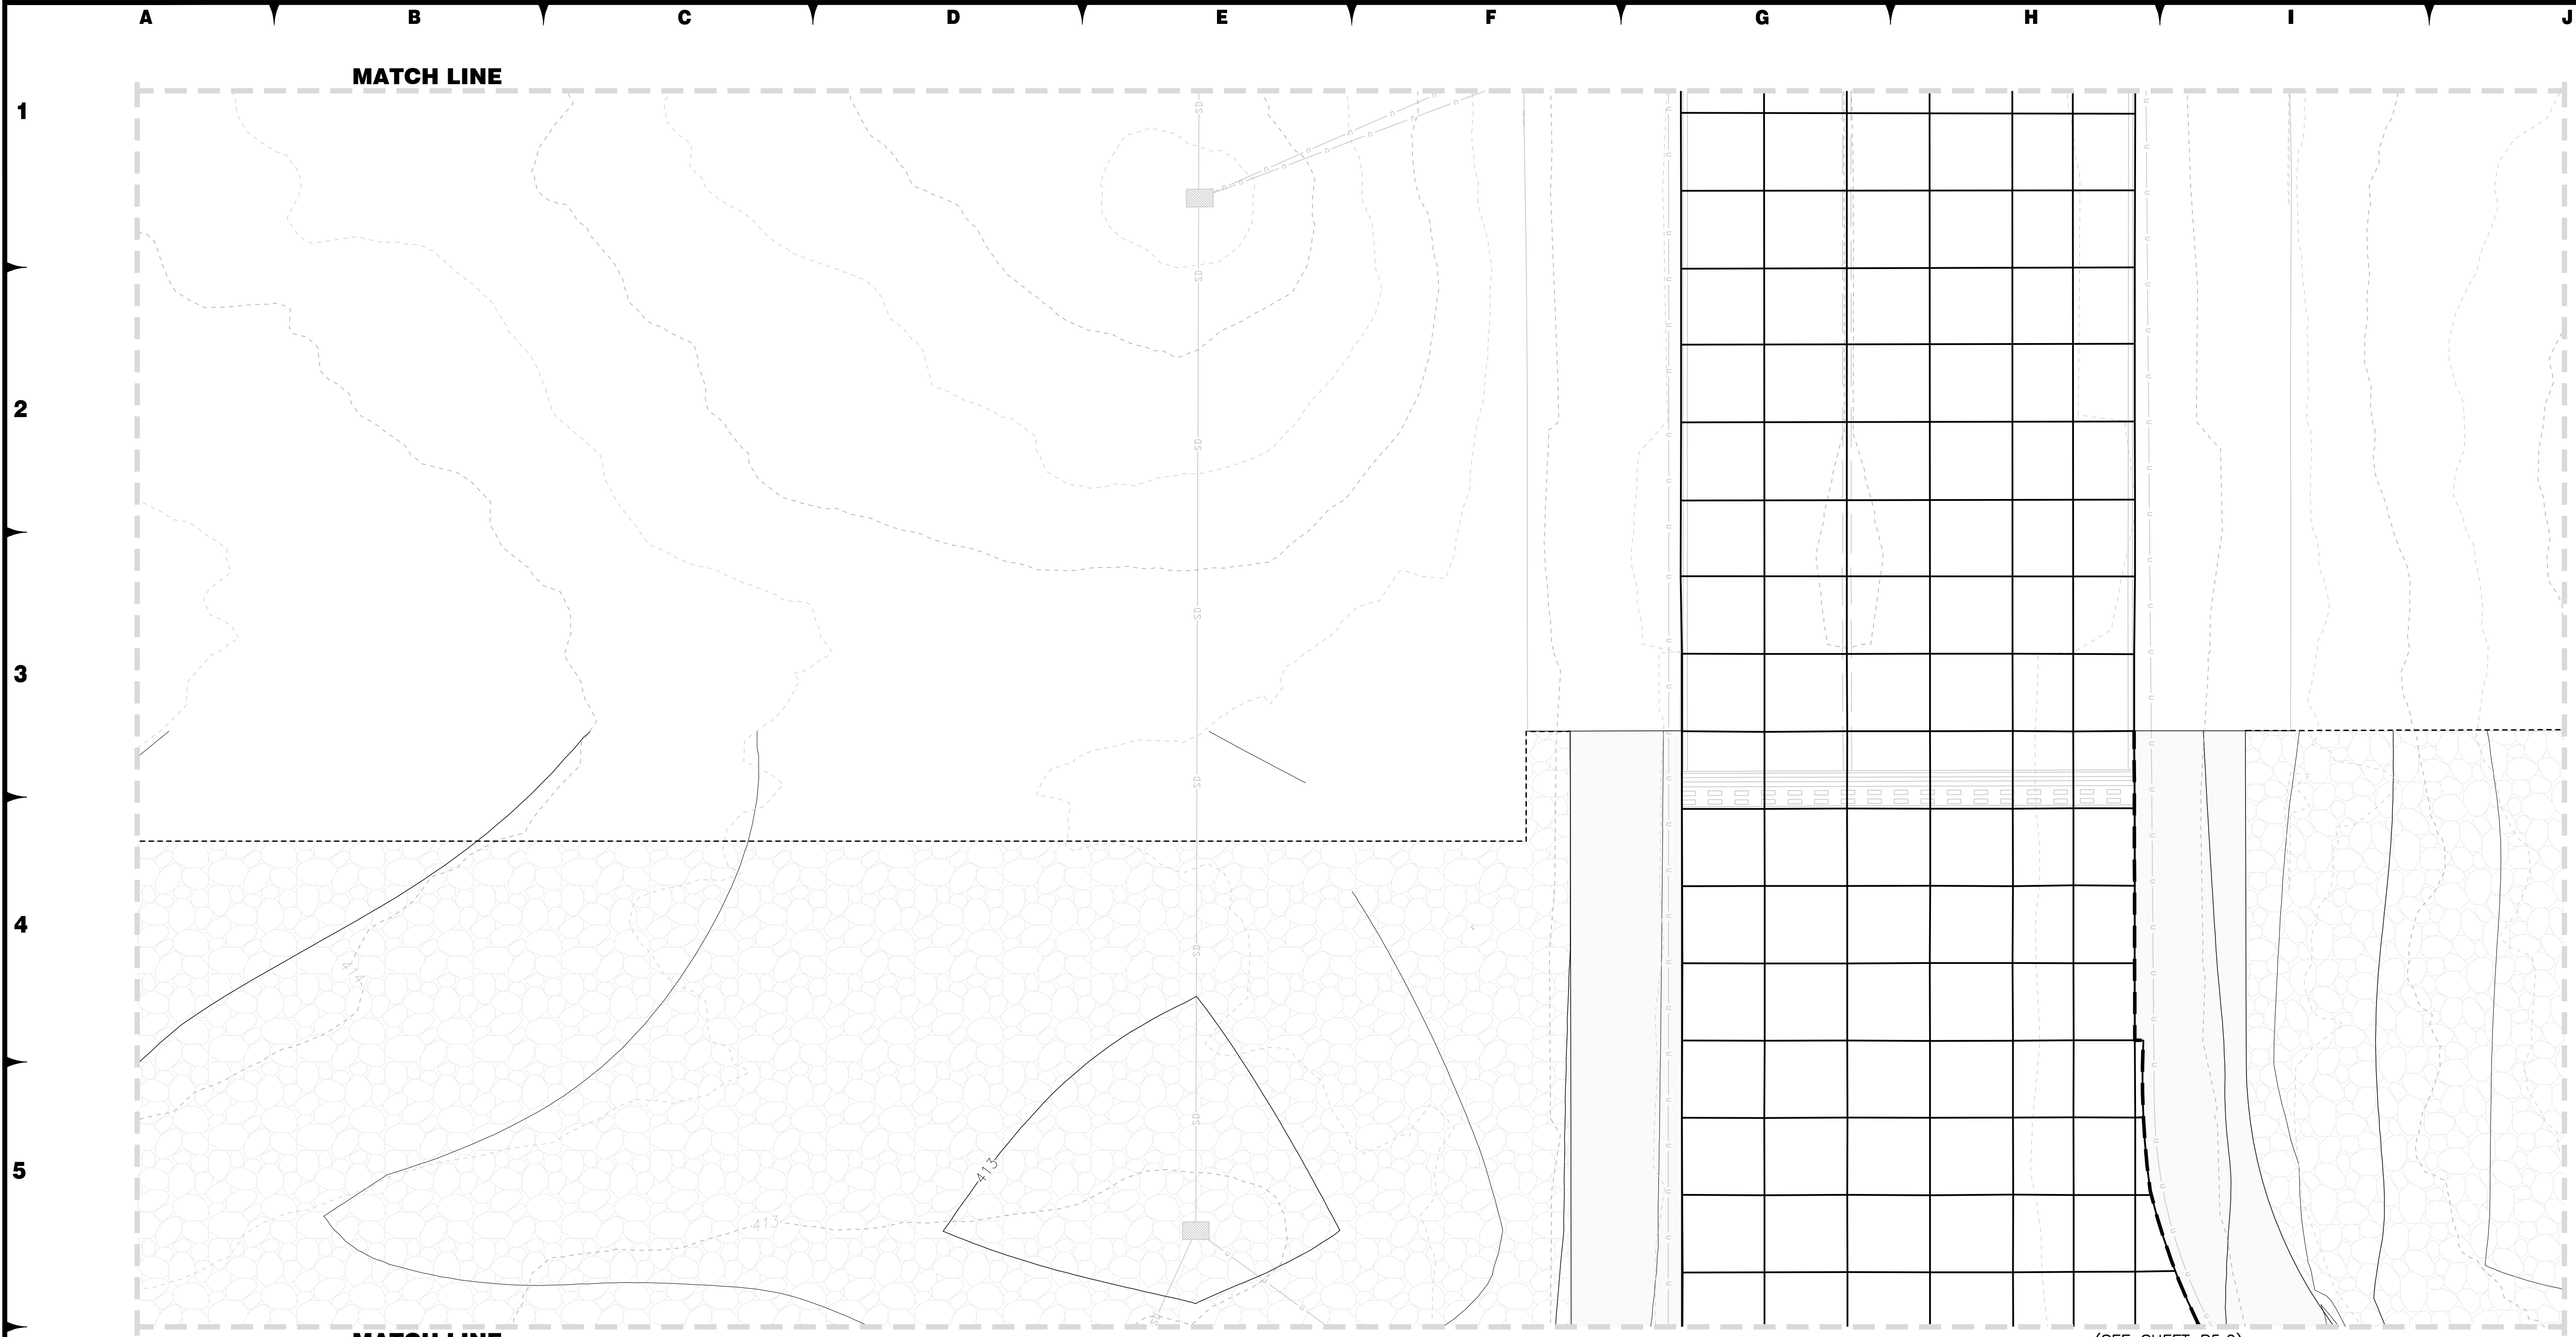

6

LEGEND

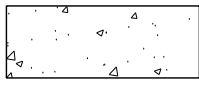


RECONSTRUCT PCC PAVEMENT



CONSTRUCT AC PAVEMENT



EROSION CONTROL PAVING

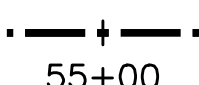


PROJECT CONTROL STATION


7

NOTES

1. REFERENCE DRAWING X.XX FOR ALIGNMENT INFORMATION.
2. REFERENCE DRAWINGS PHX.X-PHX.X FOR PHASING LIMITATIONS.
3. REFERENCE DRAWINGS C6.1-C6.24 FOR JOINT LOCATIONS.
4. MATCH EXISTING SURFACE ELEVATION AT ALL BID OPTION/PROJECT LIMITS. (VERIFY PRIOR TO PCCP PLACEMENT)
5. ADD 4,000' TO ALL ELEVATIONS.
6. ELEVATIONS ARE SHOWN AT JOINT LOCATIONS BASED ON FINISH GRADE PROFILE. REFERENCE DRAWINGS C3.1-C3.29.

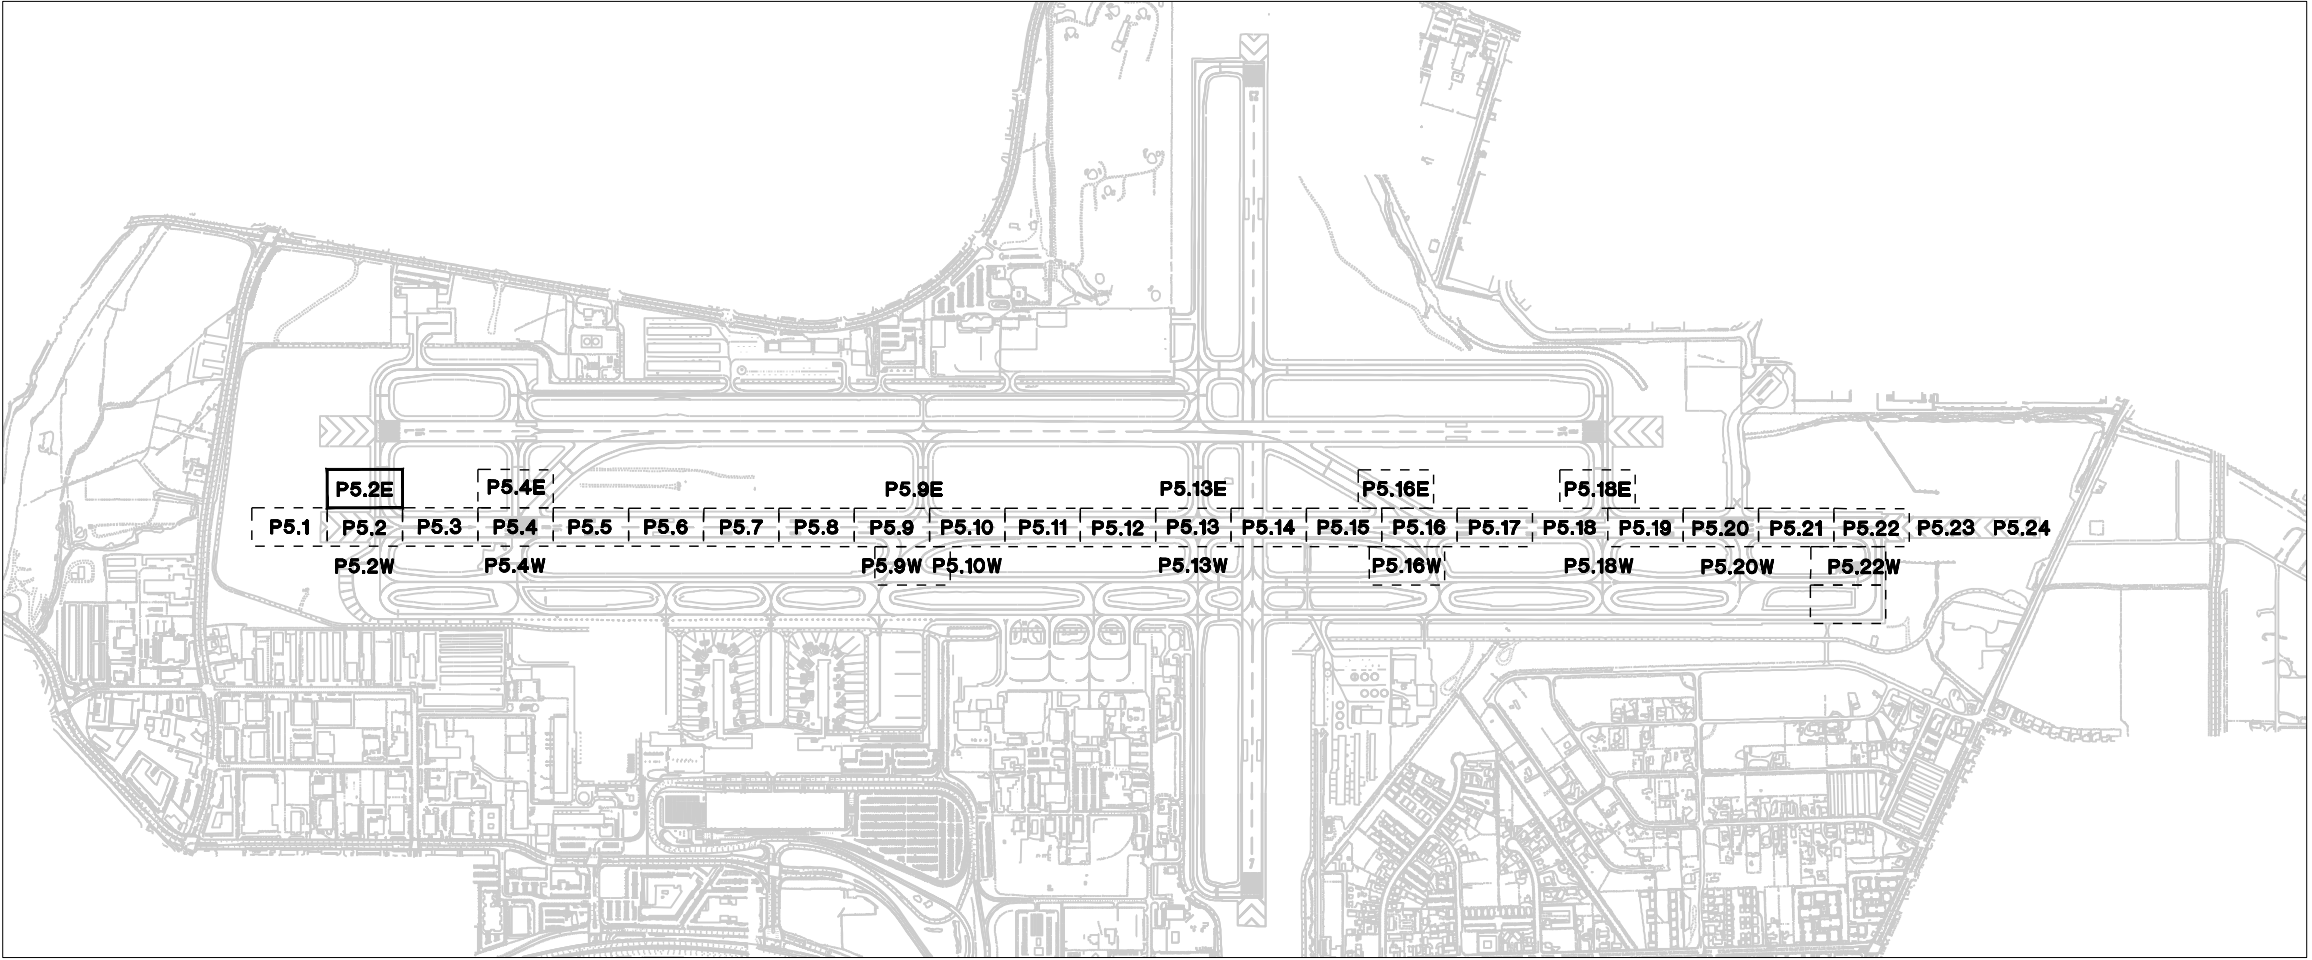

KEY MAP

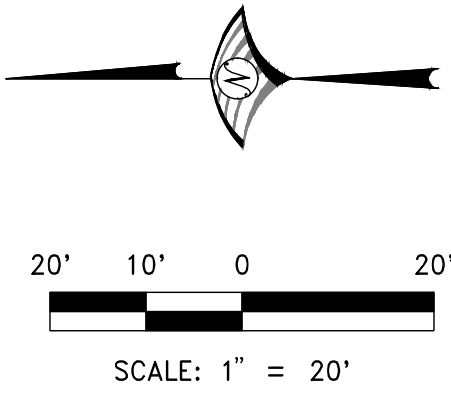


FOR BIDDING PURPOSES ONLY

DATE: DECEMBER 11, 2019		SCALE: N/A		DRAWN BY: DAB		DESIGNED BY: MAK, BAM		CHECKED BY: MAC	
PROFESSIONAL ENGINEER - STATE OF NEVADA		BRIAN A. MARTINEZ MOLES		Exp. 12-31-21		CIVIL		No. 21202	
WOOD ROGERS		BUILDING RELATIONSHIPS ONE PROJECT AT A TIME		Tel 775.823.4068		Fax 775.823.4068		Reno, NV 89502	
Reno-Tahoe International Airport		RENO-TAHOE INTERNATIONAL AIRPORT		PROJECT NO. 8494.002		DRAWING P5.2E		PROJECT NO. 8494.002	
RUNWAY 16R-34L RECONSTRUCTION		SPOT ELEVATION PLAN		PROJECT NO. 8494.002		DRAWING P5.2E		PROJECT NO. 8494.002	



6

LEGEND

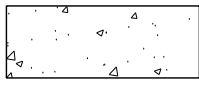

RECONSTRUCT PCC PAVEMENT




CONSTRUCT AC PAVEMENT



EROSION CONTROL PAVING


7

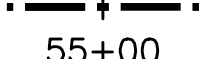


PROJECT CONTROL STATION

NOTES

1. REFERENCE DRAWING X.XX FOR ALIGNMENT INFORMATION.
2. REFERENCE DRAWINGS PHX.X-PHX.X FOR PHASING LIMITATIONS.
3. REFERENCE DRAWINGS C6.1-C6.24 FOR JOINT LOCATIONS.
4. MATCH EXISTING SURFACE ELEVATION AT ALL BID OPTION/PROJECT LIMITS. (VERIFY PRIOR TO PCCP PLACEMENT)
5. ADD 4,000' TO ALL ELEVATIONS.
6. ELEVATIONS ARE SHOWN AT JOINT LOCATIONS BASED ON FINISH GRADE PROFILE. REFERENCE DRAWINGS C3.1-C3.29.

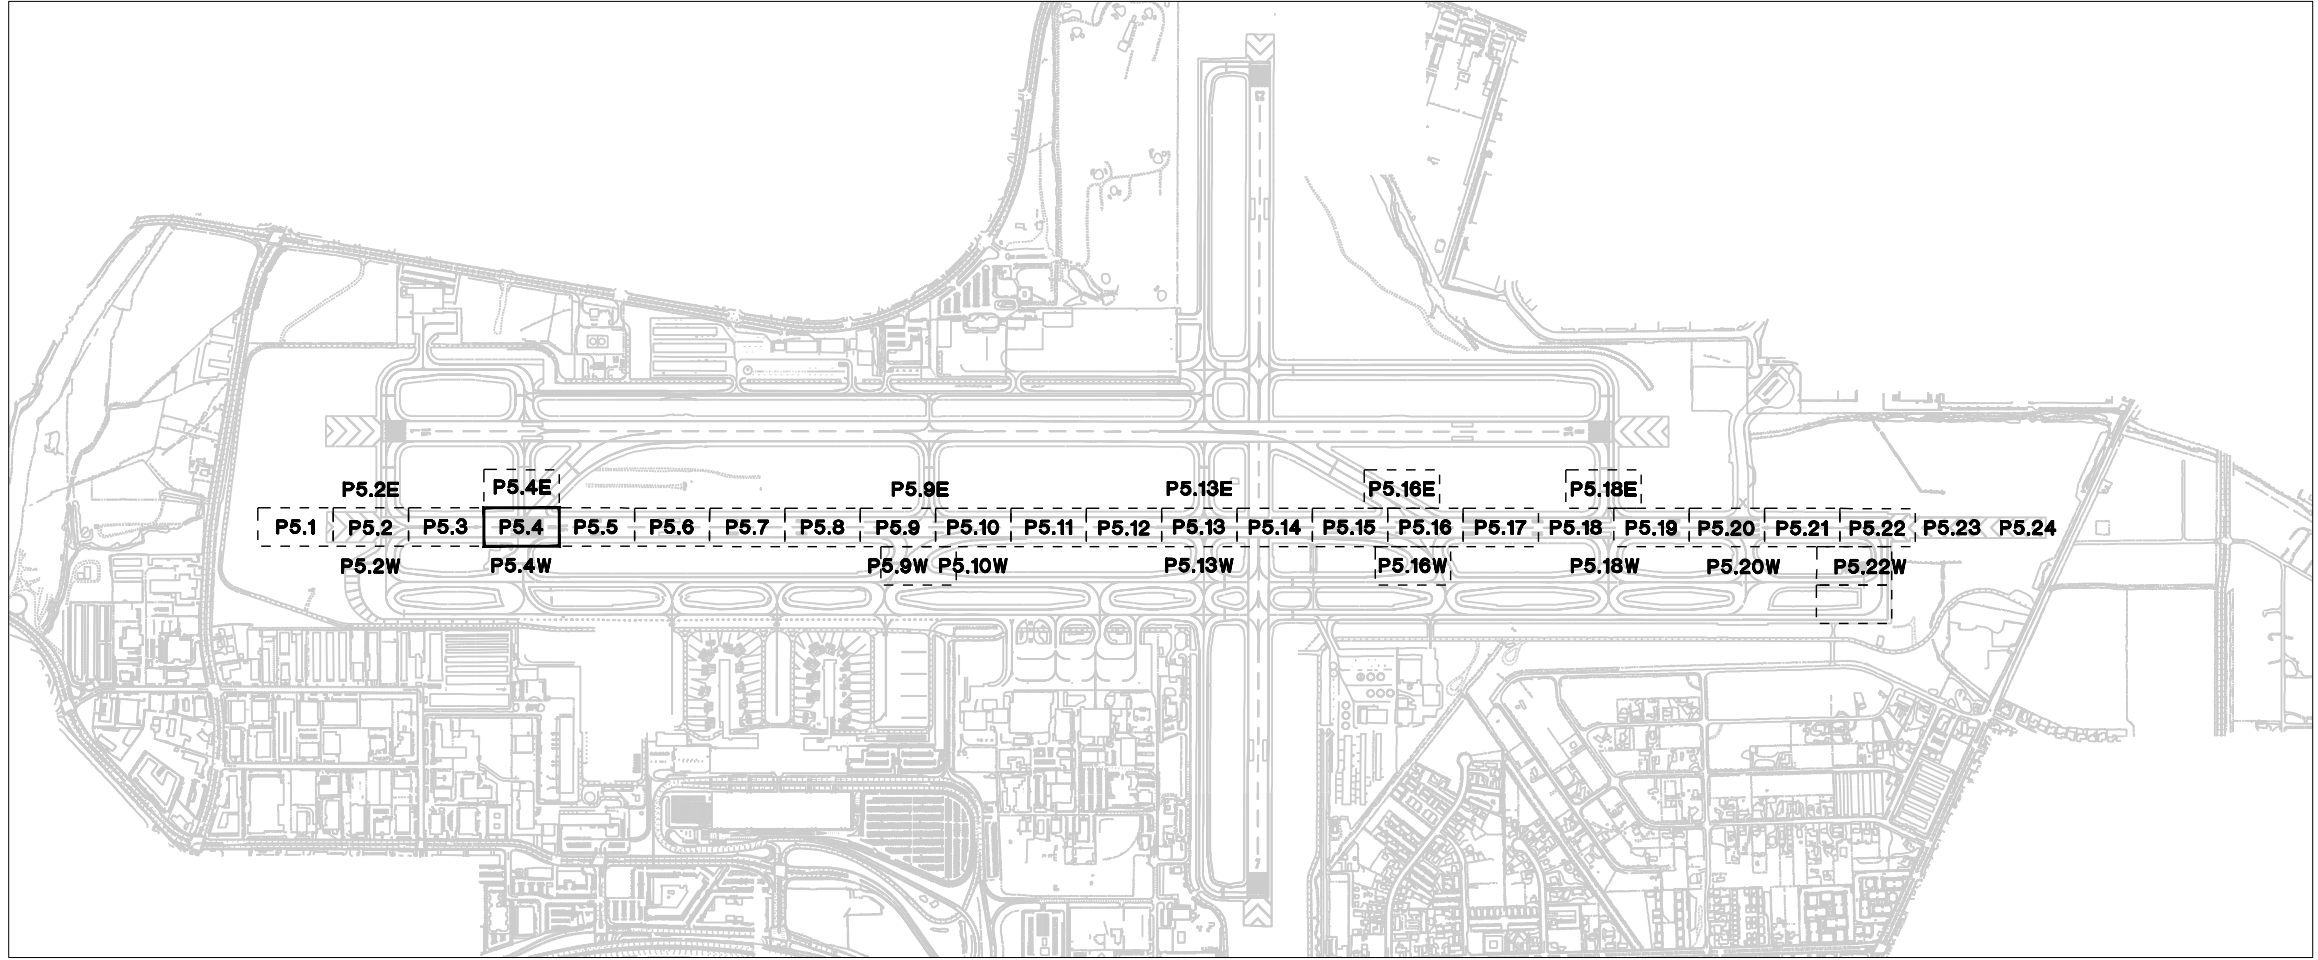


KEY MAP

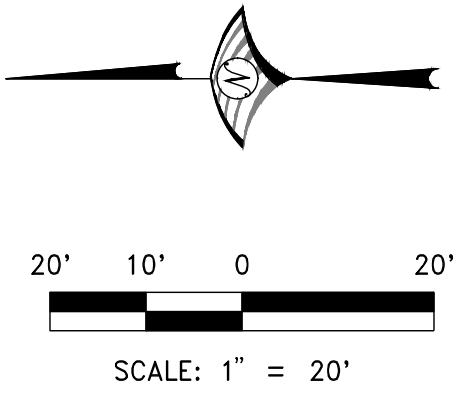


20' 10' 0 20'
SCALE: 1" = 20'


FOR BIDDING PURPOSES ONLY

DATE: DECEMBER 11, 2019		SCALE: N/A		DRAWN BY: DAB		DESIGNED BY: MAK, BAM		CHECKED BY: MAC	
BRIAN A. MARTINEZ MOLES		Exp. 12-31-21		CIVIL		No. 21202		NOVEMBER	
WOOD ROGERS		BUILDING RELATIONSHIPS ONE PROJECT AT A TIME		1881 Corporate Blvd		Reno, NV 89502		Tel 775.823.4068 Fax 775.823.4066	
Reno-Tahoe International Airport		RENO-TAHOE INTERNATIONAL AIRPORT		PROJECT NO. 8494.002		DRAWING P5.4W		PROJECT NO. 8494.002	

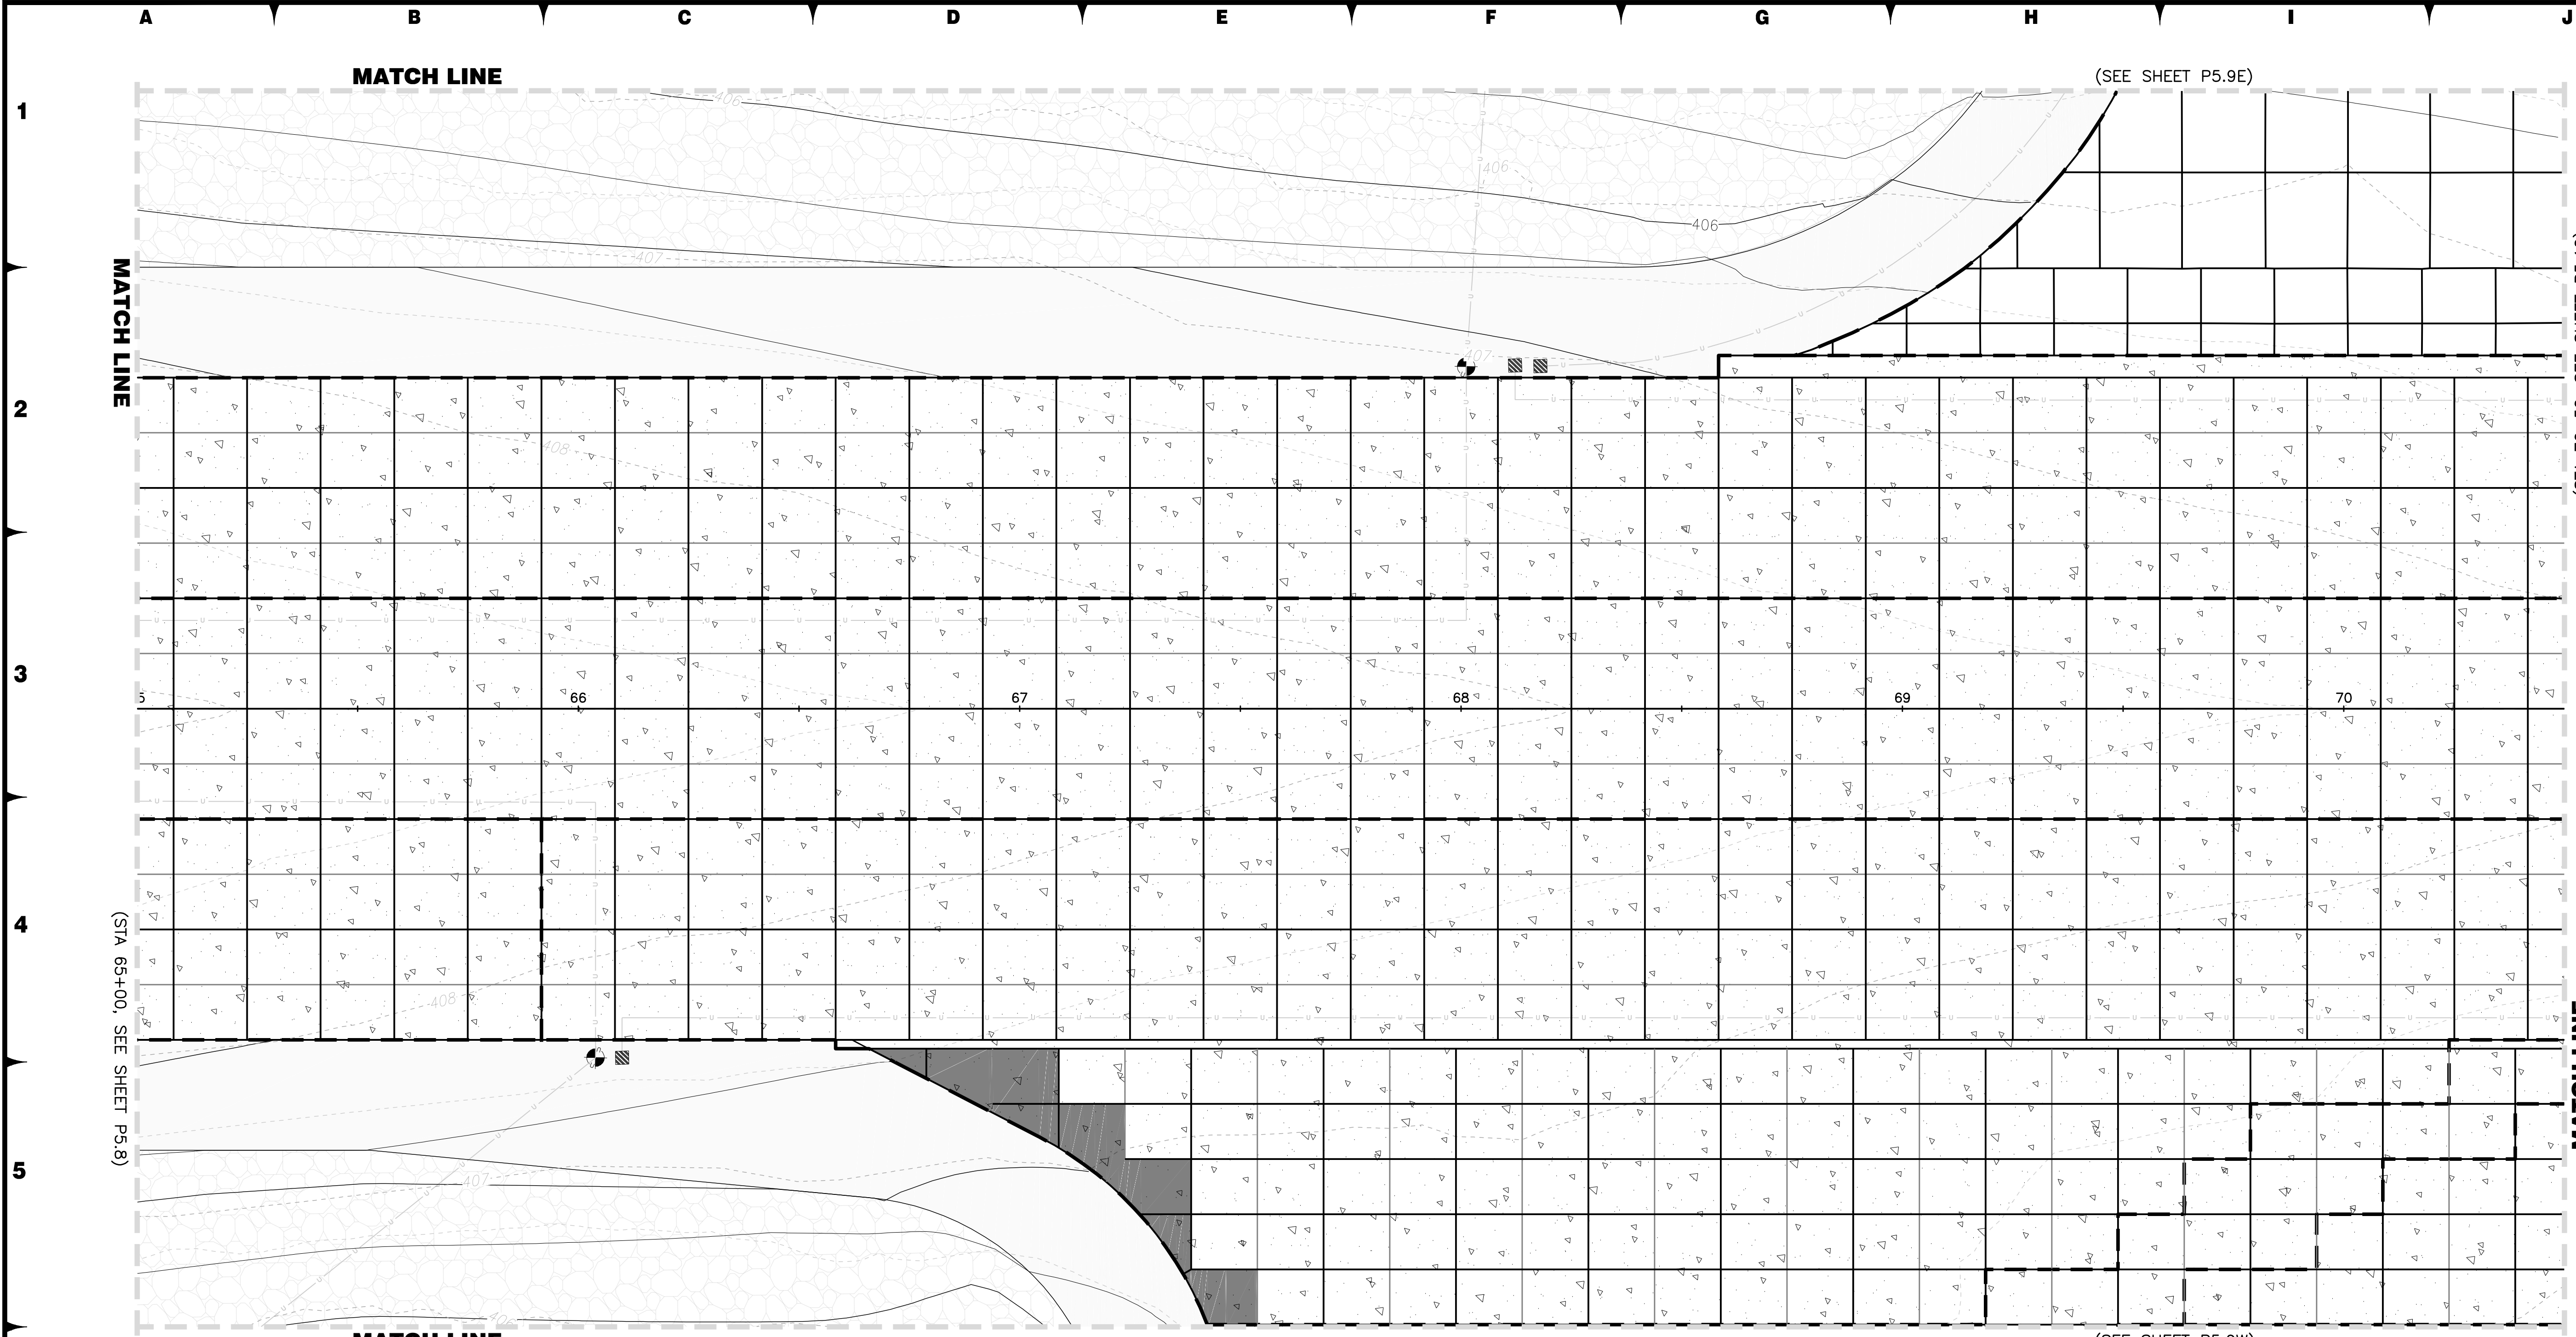

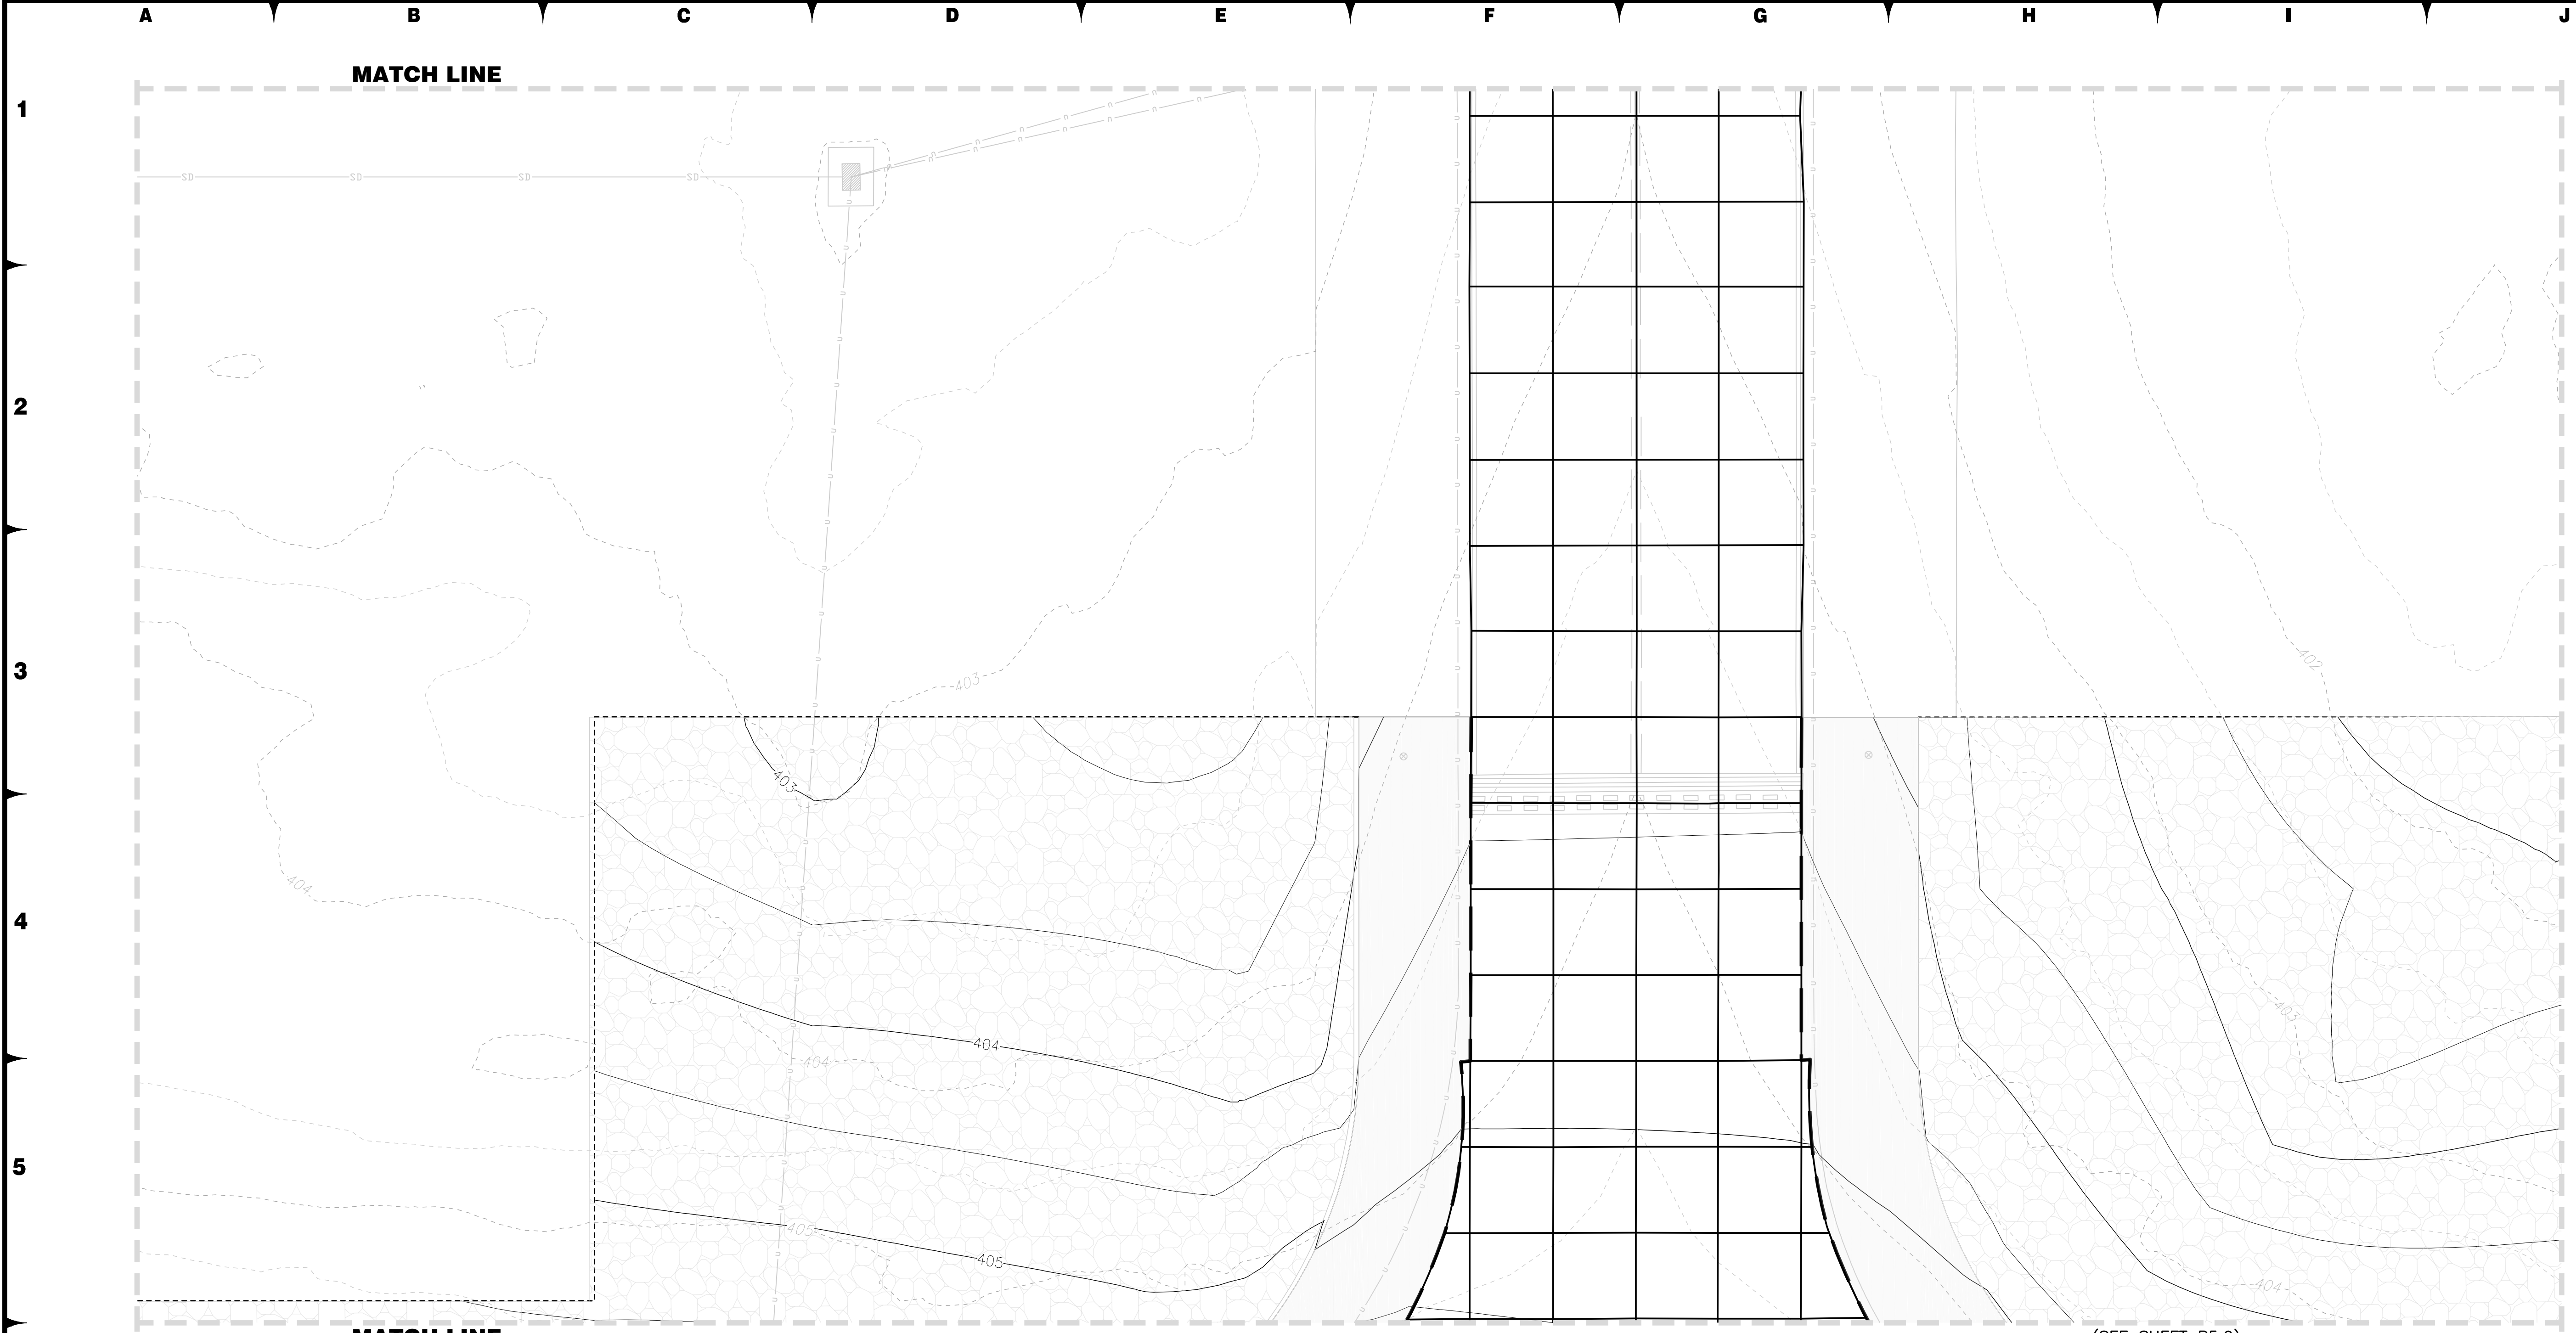

LEGEND

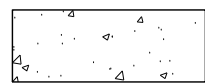


RECONSTRUCT PCC PAVEMENT



CONSTRUCT AC PAVEMENT




EROSION CONTROL PAVING

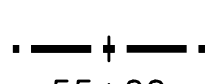

PROJECT CONTROL STATION

NOTES

1. REFERENCE DRAWING X.XX FOR ALIGNMENT INFORMATION.
2. REFERENCE DRAWINGS PHX.X-PHX.X FOR PHASING LIMITATIONS.
3. REFERENCE DRAWINGS C6.1-C6.24 FOR JOINT LOCATIONS.
4. MATCH EXISTING SURFACE ELEVATION AT ALL BID OPTION/PROJECT LIMITS. (VERIFY PRIOR TO PCCP PLACEMENT)
5. ADD 4,000' TO ALL ELEVATIONS.
6. ELEVATIONS ARE SHOWN AT JOINT LOCATIONS BASED ON FINISH GRADE PROFILE. REFERENCE DRAWINGS C3.1-C3.29.

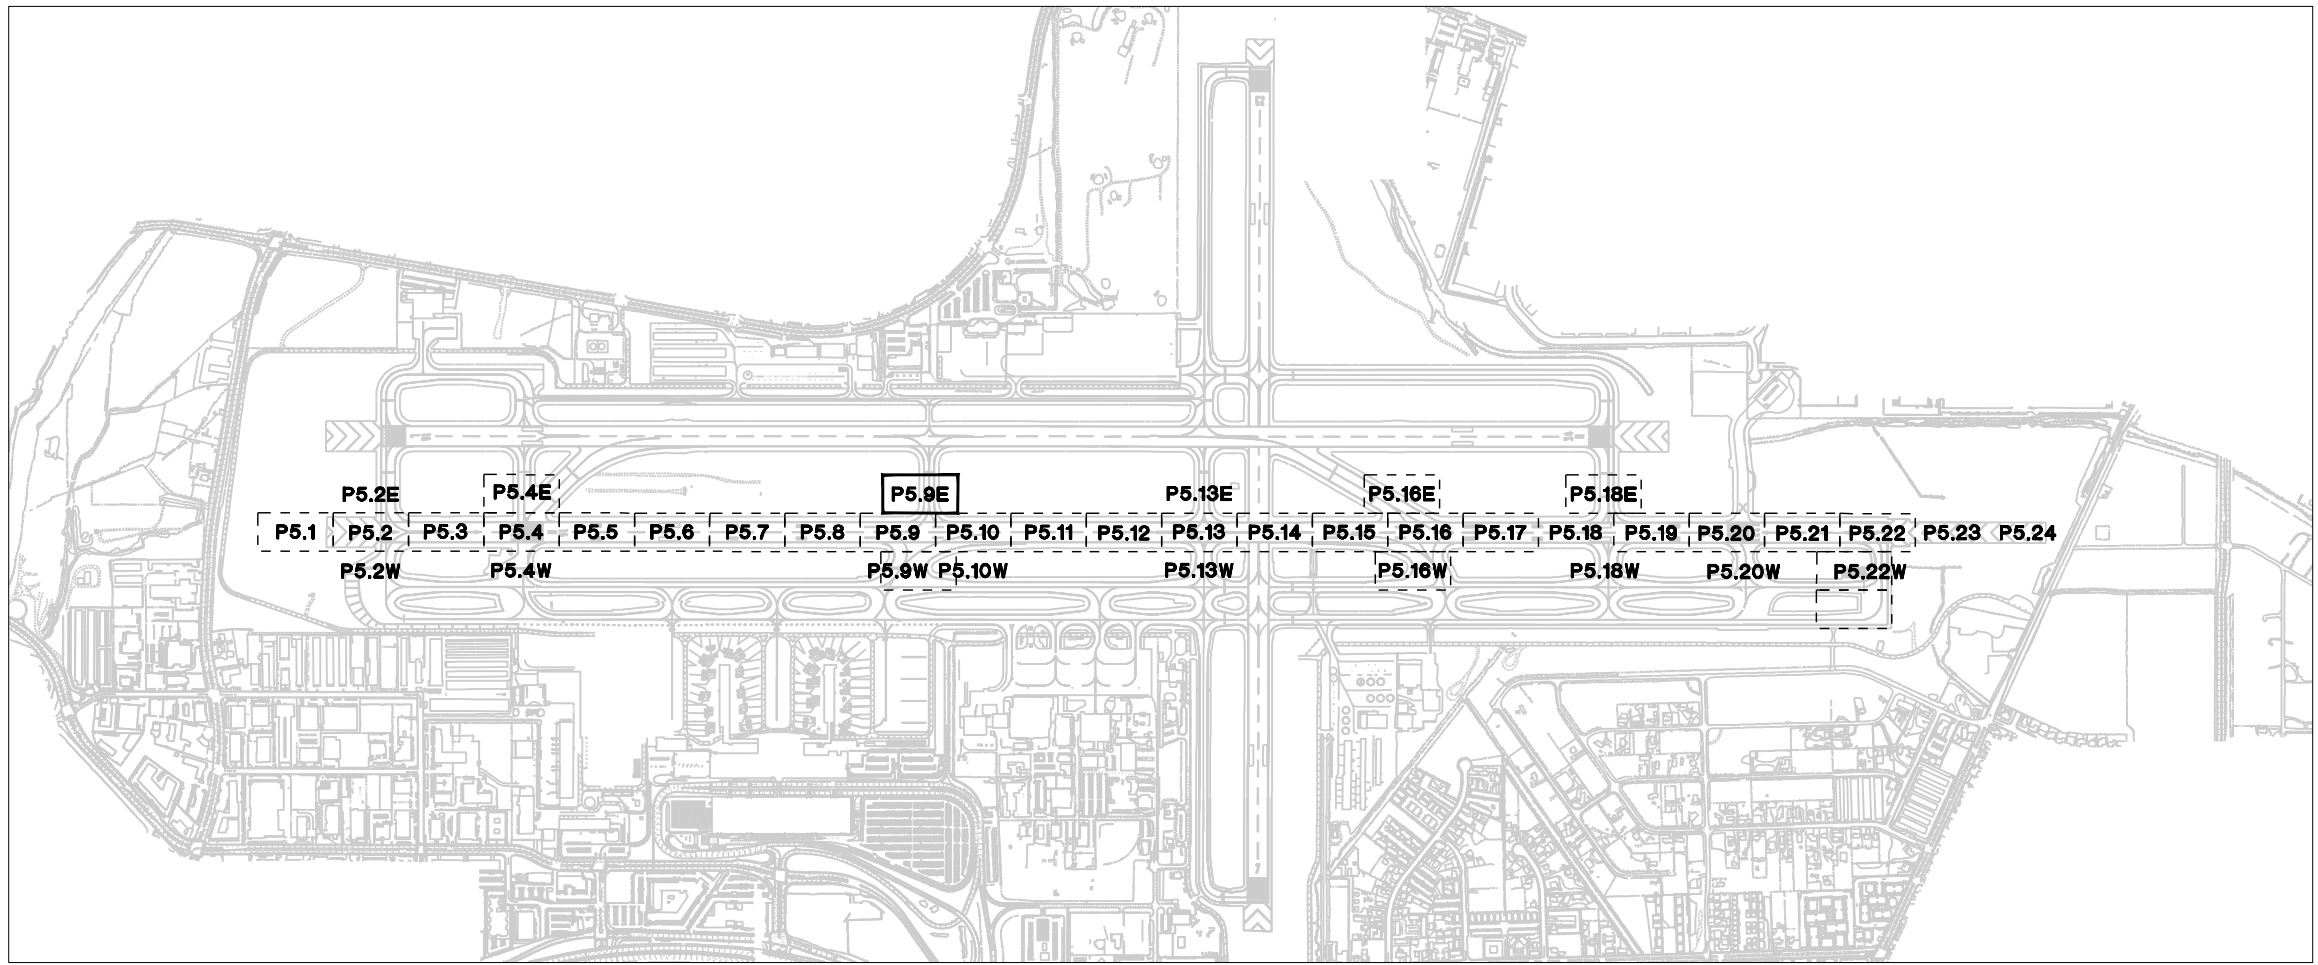

FOR BIDDING PURPOSES ONLY

DATE: DECEMBER 11, 2019

SCALE: N/A

DRAWN BY: DAB

DESIGNED BY: MAK, BAM

CHECKED BY: MAC

NO.

DESCRIPTION

DATE

BRIAN A. MARTINEZ MOLES

Exp. 12-31-21

CIVIL

No. 21202

WOOD-ROGERS

BUILDING RELATIONSHIPS ONE PROJECT AT A TIME

1801 Corporate Blvd

Reno, NV 89502

Tel 775.823.4068

Fax 775.823.4066


Reno-Tahoe International Airport


RUNWAY 16R-34L RECONSTRUCTION

SPOT ELEVATION PLAN

PROJECT NO. 8494.002

DRAWING P5.9E

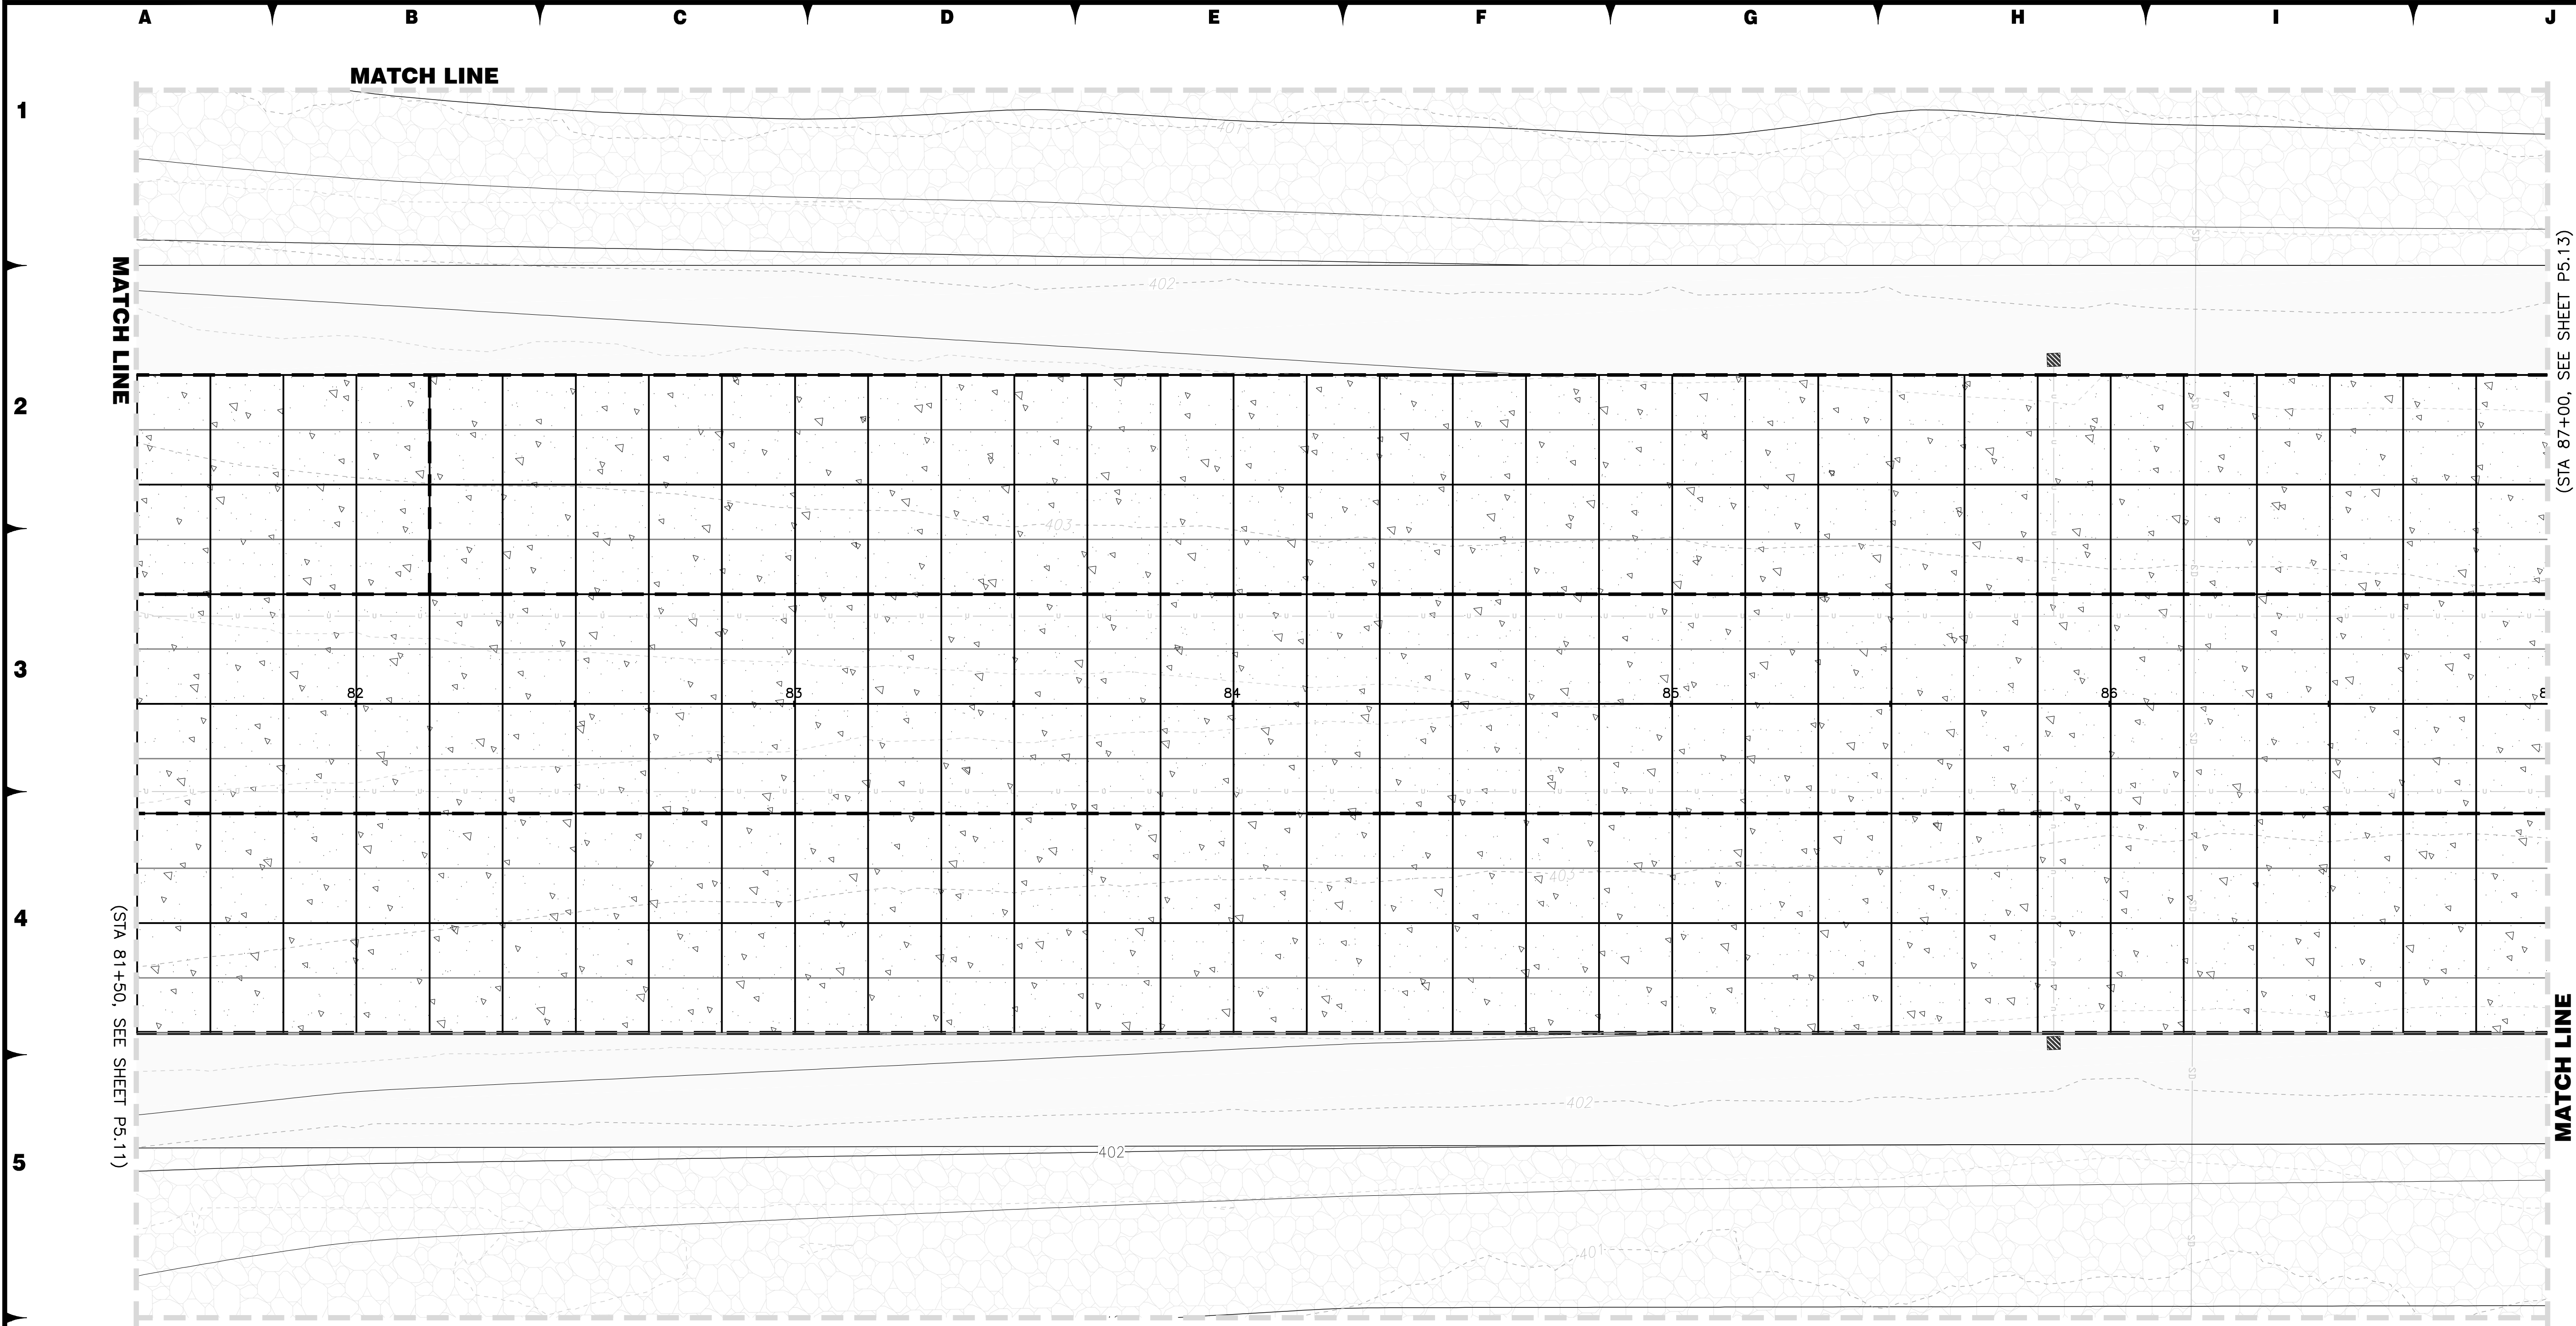


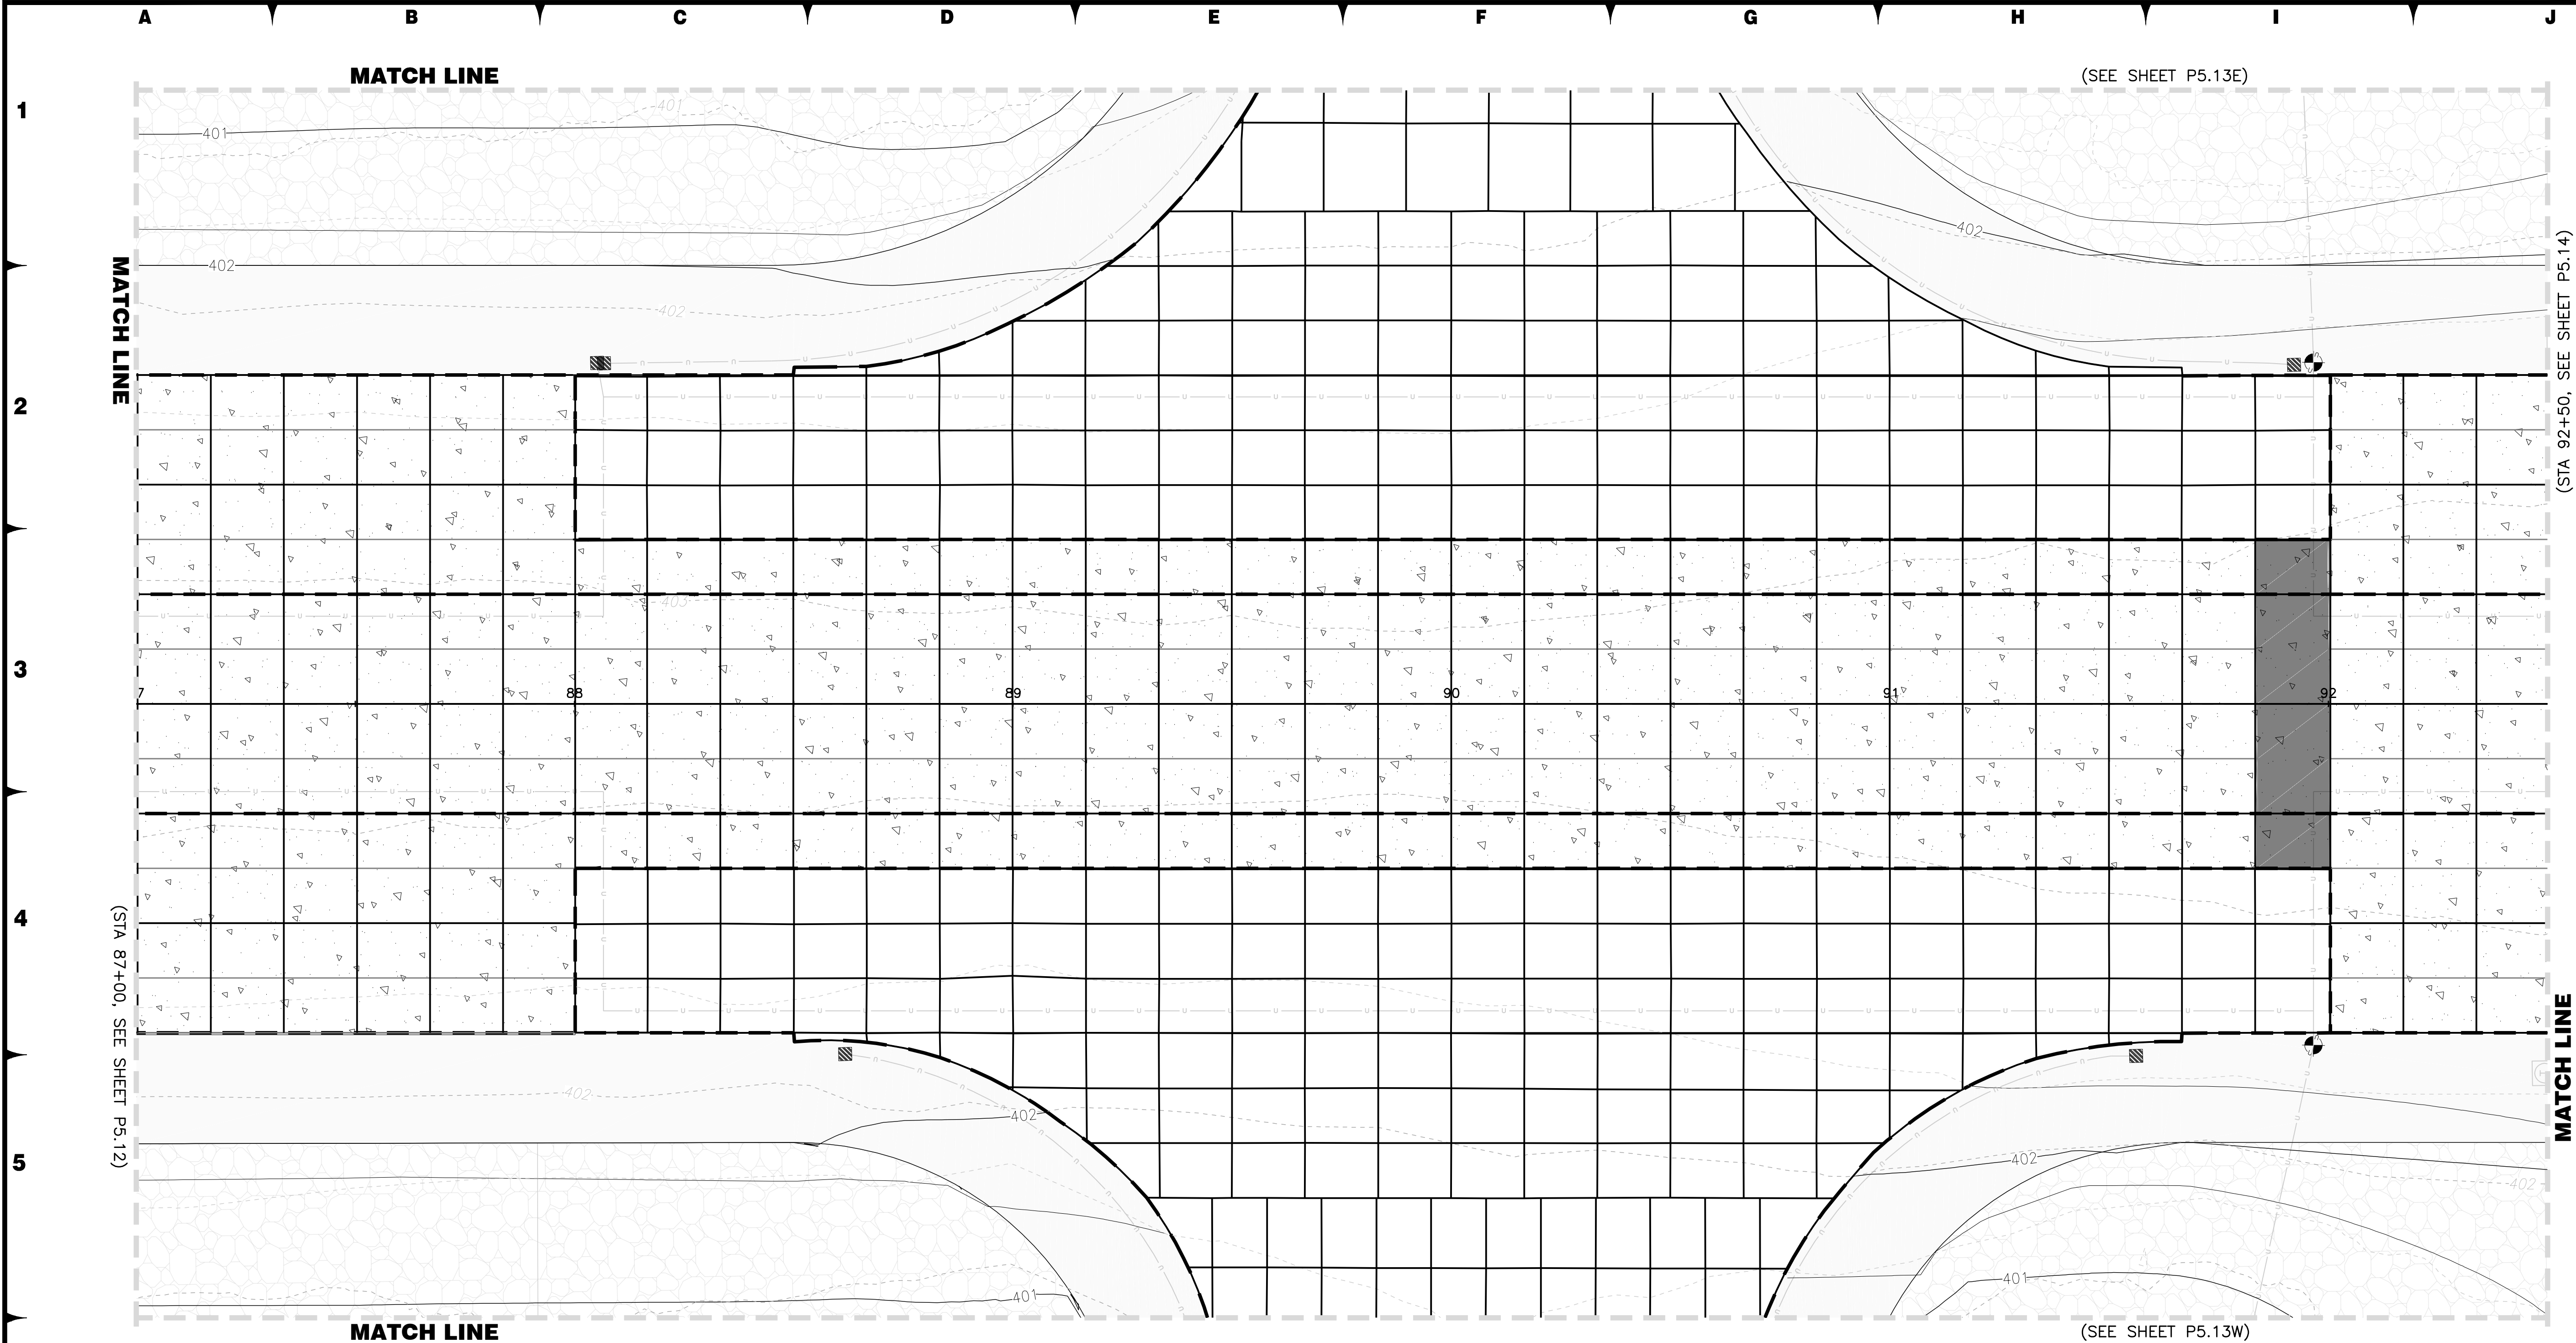


LEGEND

- RECONSTRUCT PCC PAVEMENT
- CONSTRUCT AC PAVEMENT
- EROSION CONTROL PAVING
- PROJECT CONTROL STATION


NOTES

- REFERENCE DRAWING X.XX FOR ALIGNMENT INFORMATION.
- REFERENCE DRAWINGS PHX.X-PHX.X FOR PHASING LIMITATIONS.
- REFERENCE DRAWINGS C6.1-C6.24 FOR JOINT LOCATIONS.
- MATCH EXISTING SURFACE ELEVATION AT ALL BID OPTION/PROJECT LIMITS. (VERIFY PRIOR TO PCCP PLACEMENT)
- ADD 4,000' TO ALL ELEVATIONS.
- ELEVATIONS ARE SHOWN AT JOINT LOCATIONS BASED ON FINISH GRADE PROFILE. REFERENCE DRAWINGS C3.1-C3.29.

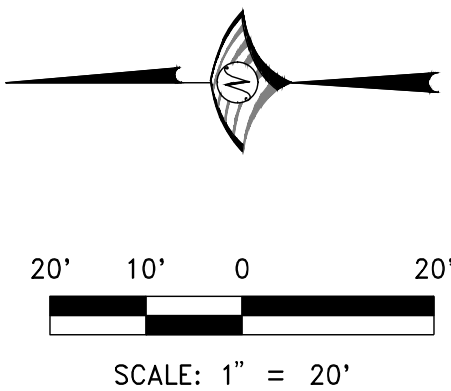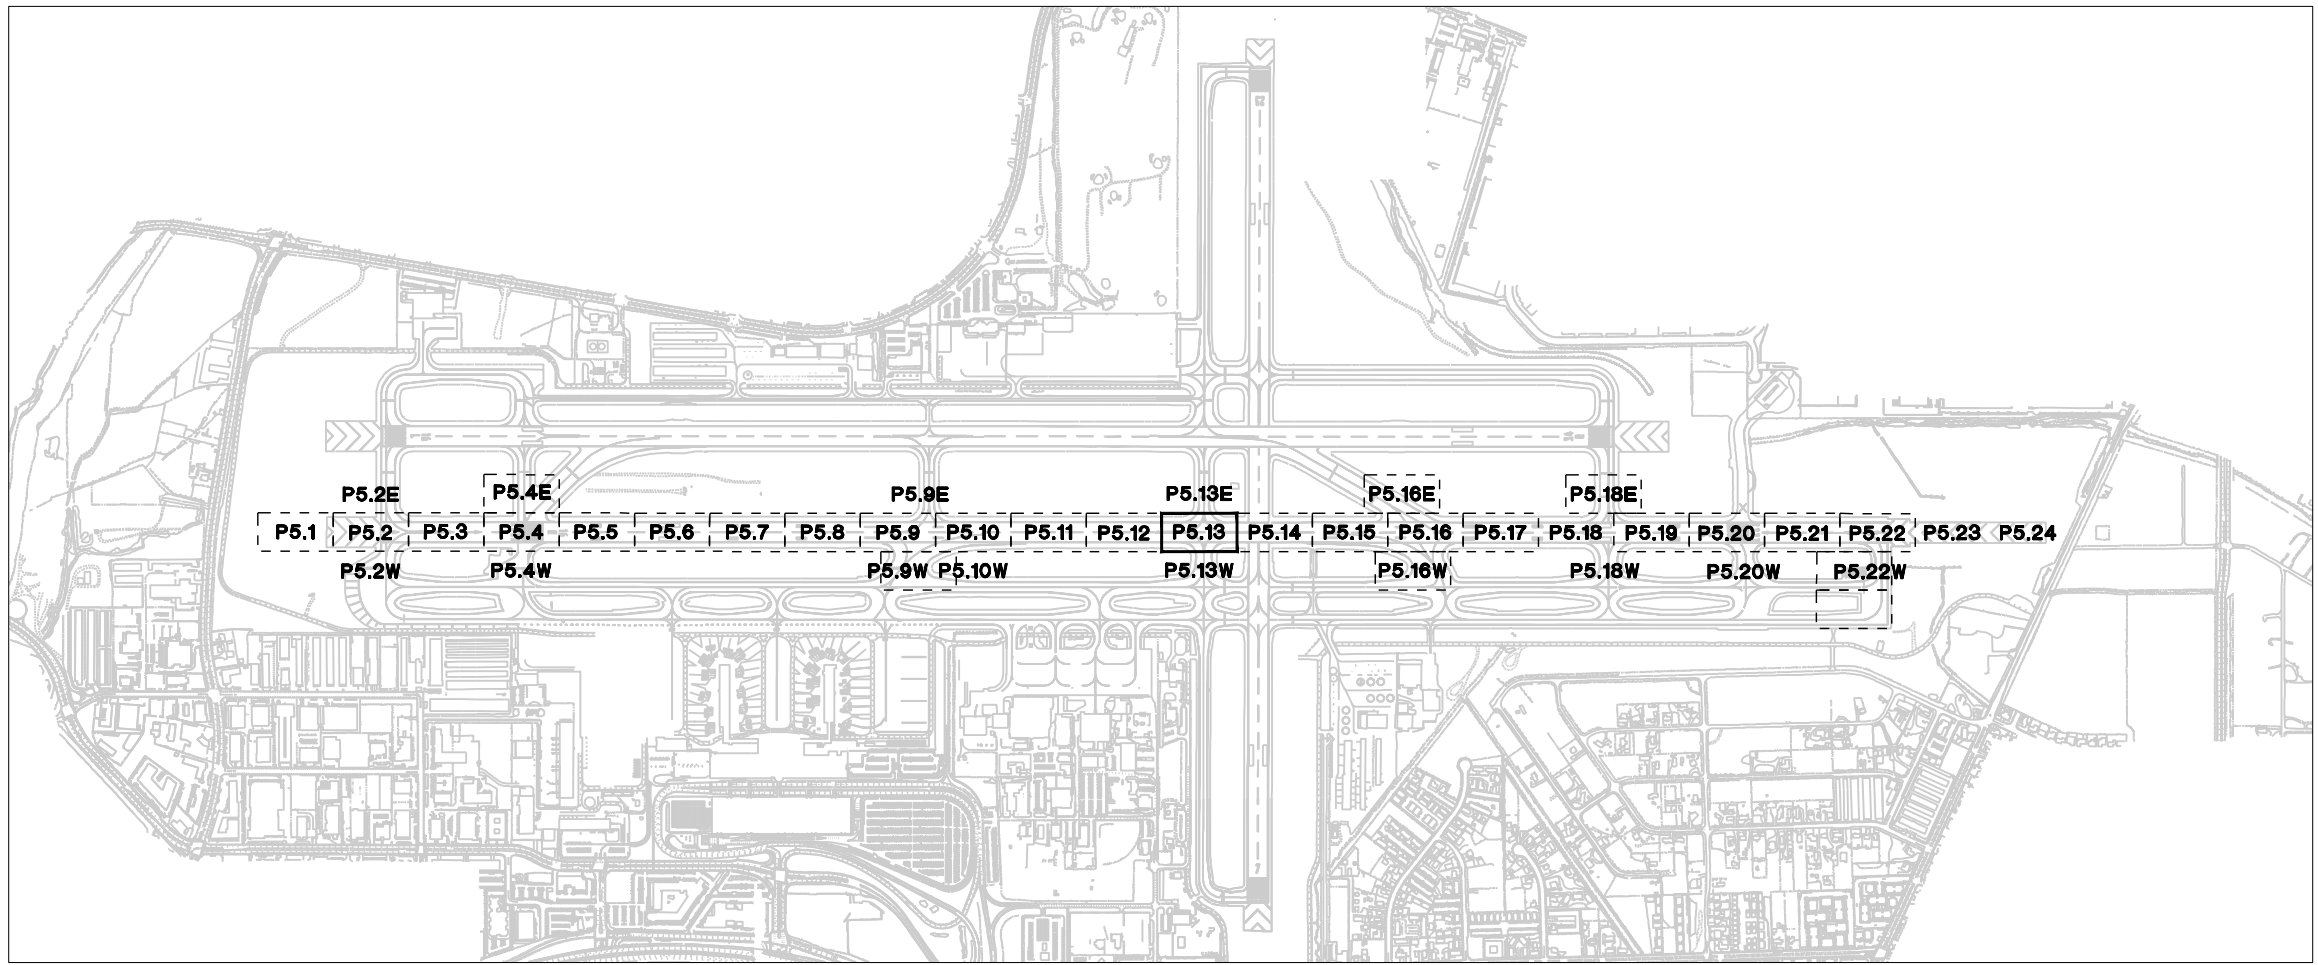


FOR BIDDING PURPOSES ONLY

DATE: DECEMBER 11, 2019	SCALE: N/A	DRAWN BY: DAB	DESIGNED BY: MAK, BAM	CHECKED BY: MAC
 WOOD RODGERS BUILDING RELATIONSHIPS ONE PROJECT AT A TIME 1801 Corporate Blvd Reno, NV 89502 Tel 775.823.4068 Fax 775.823.4066				
 Reno-Tahoe International Airport				
RUNWAY 16R-34L RECONSTRUCTION				
SPOT ELEVATION PLAN				
PROJECT NO. 8494.002				
DRAWING P5.13				

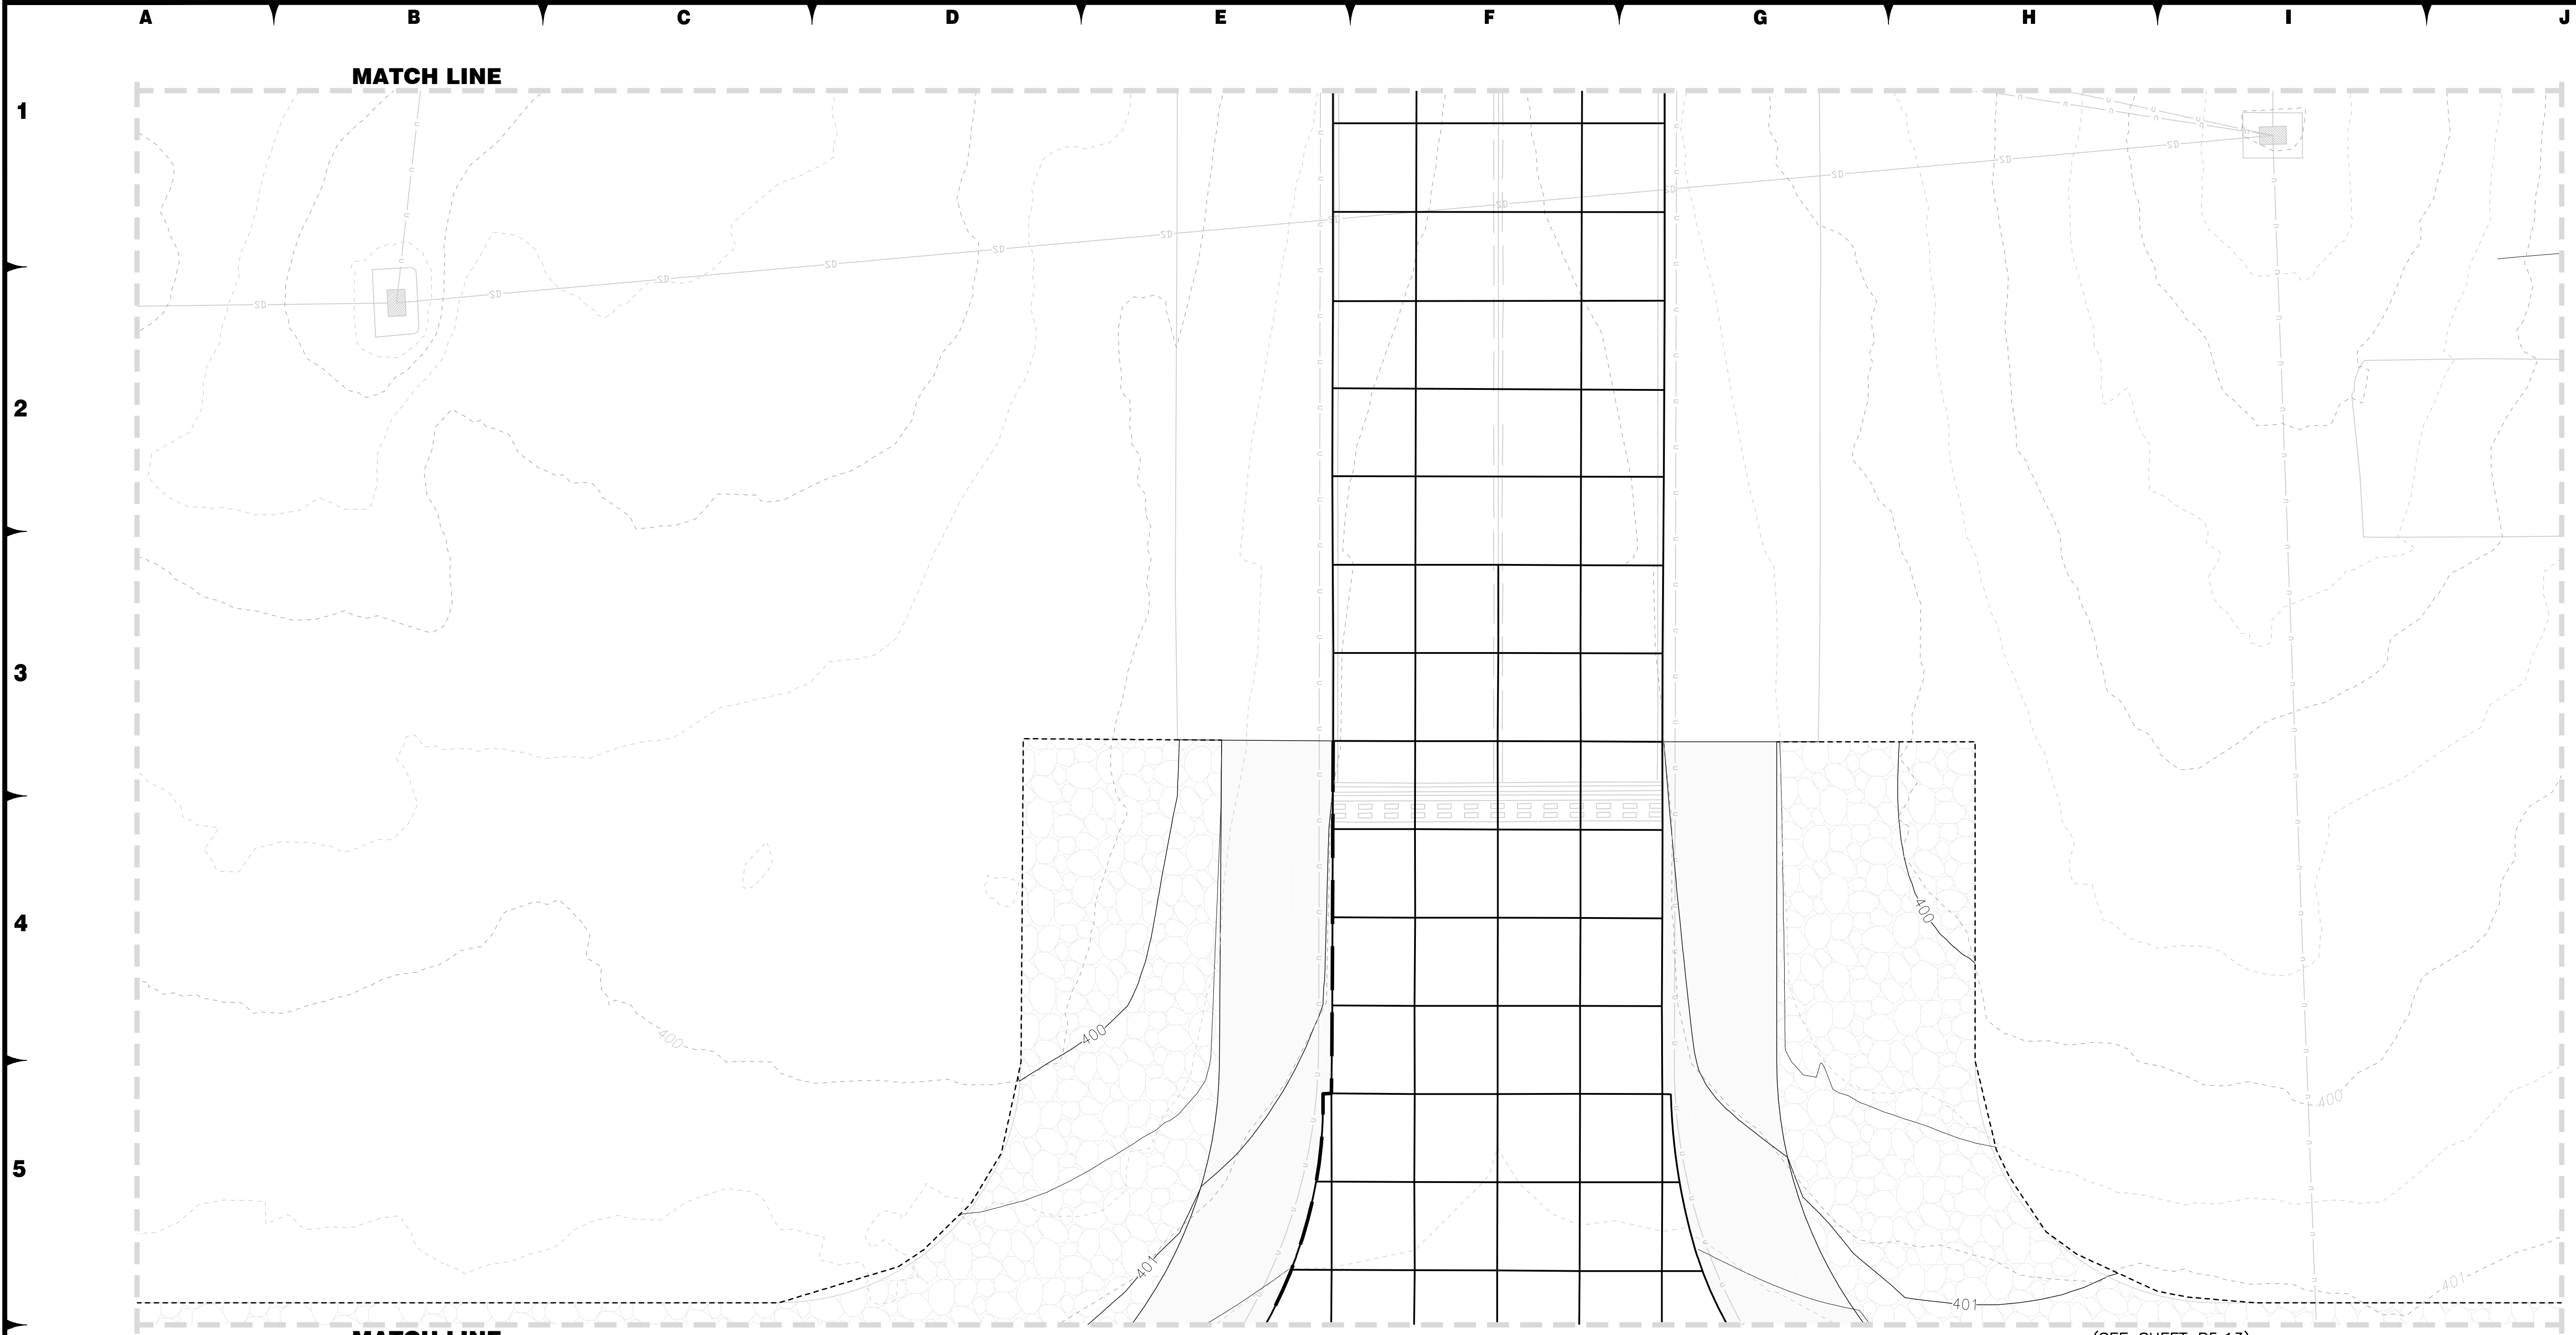

6

LEGEND

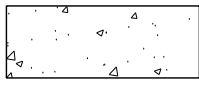


RECONSTRUCT PCC PAVEMENT



CONSTRUCT AC PAVEMENT



EROSION CONTROL PAVING

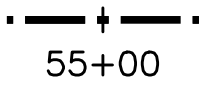


PROJECT CONTROL STATION


7

NOTES

1. REFERENCE DRAWING X.XX FOR ALIGNMENT INFORMATION.
2. REFERENCE DRAWINGS PHX.X-PHX.X FOR PHASING LIMITATIONS.
3. REFERENCE DRAWINGS C6.1-C6.24 FOR JOINT LOCATIONS.
4. MATCH EXISTING SURFACE ELEVATION AT ALL BID OPTION/PROJECT LIMITS. (VERIFY PRIOR TO PCCP PLACEMENT)
5. ADD 4,000' TO ALL ELEVATIONS.
6. ELEVATIONS ARE SHOWN AT JOINT LOCATIONS BASED ON FINISH GRADE PROFILE. REFERENCE DRAWINGS C3.1-C3.29.

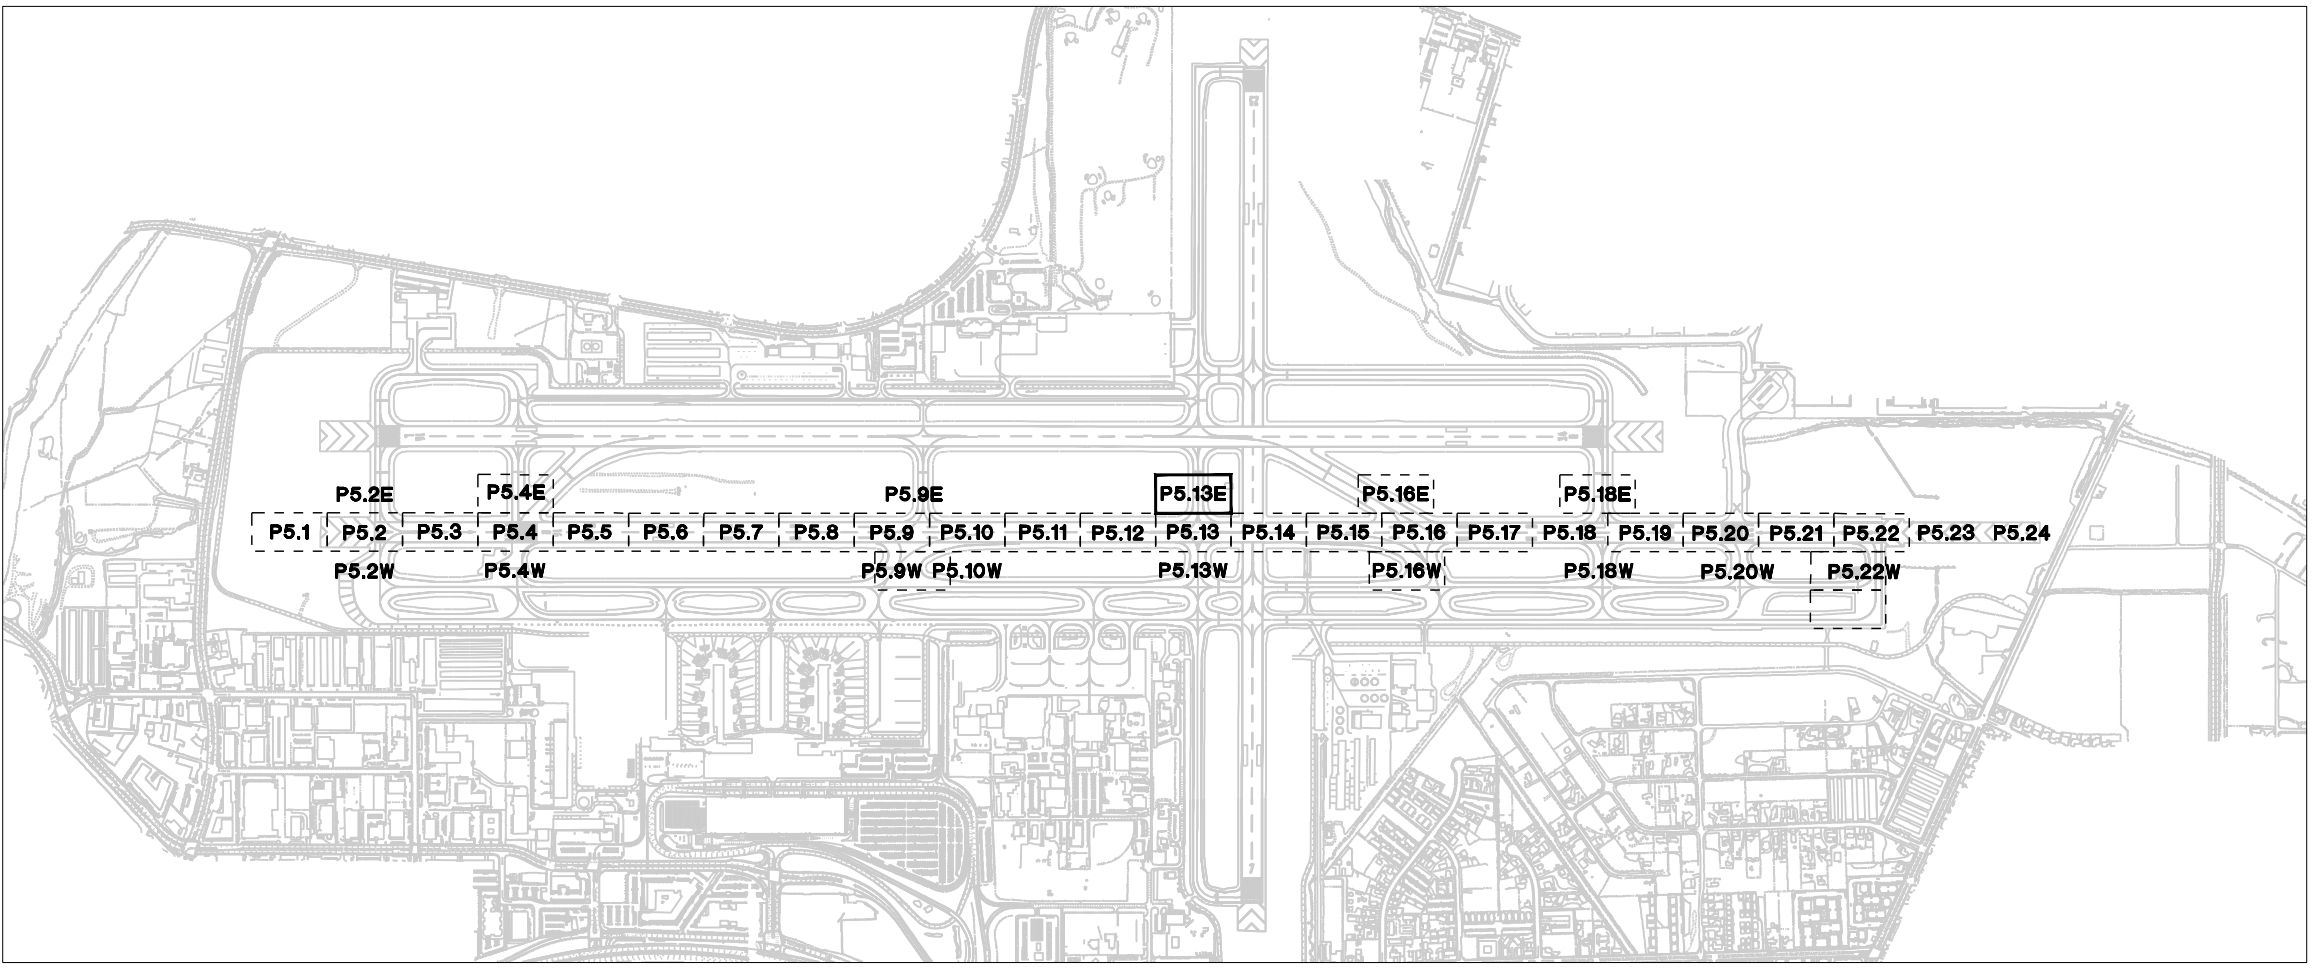

KEY MAP

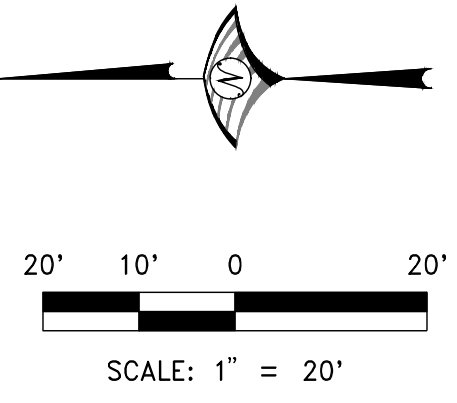

FOR BIDDING PURPOSES ONLY



WOOD ROGERS
BUILDING RELATIONSHIPS ONE PROJECT AT A TIME
1801 Corporate Blvd
Reno, NV 89502
Tel 775.823.4068
Fax 775.823.4066

Reno-Tahoe International Airport


RUNWAY 16R-34L RECONSTRUCTION

SPOT ELEVATION PLAN

PROJECT NO.
8494.002


DRAWING
P5.13E

DATE	SCALE	DRAWN BY	DESIGNED BY	CHECKED BY	NO.	DESCRIPTION	DATE
DECEMBER 11, 2019	N/A	DAB	MAK, BAM	MAC			

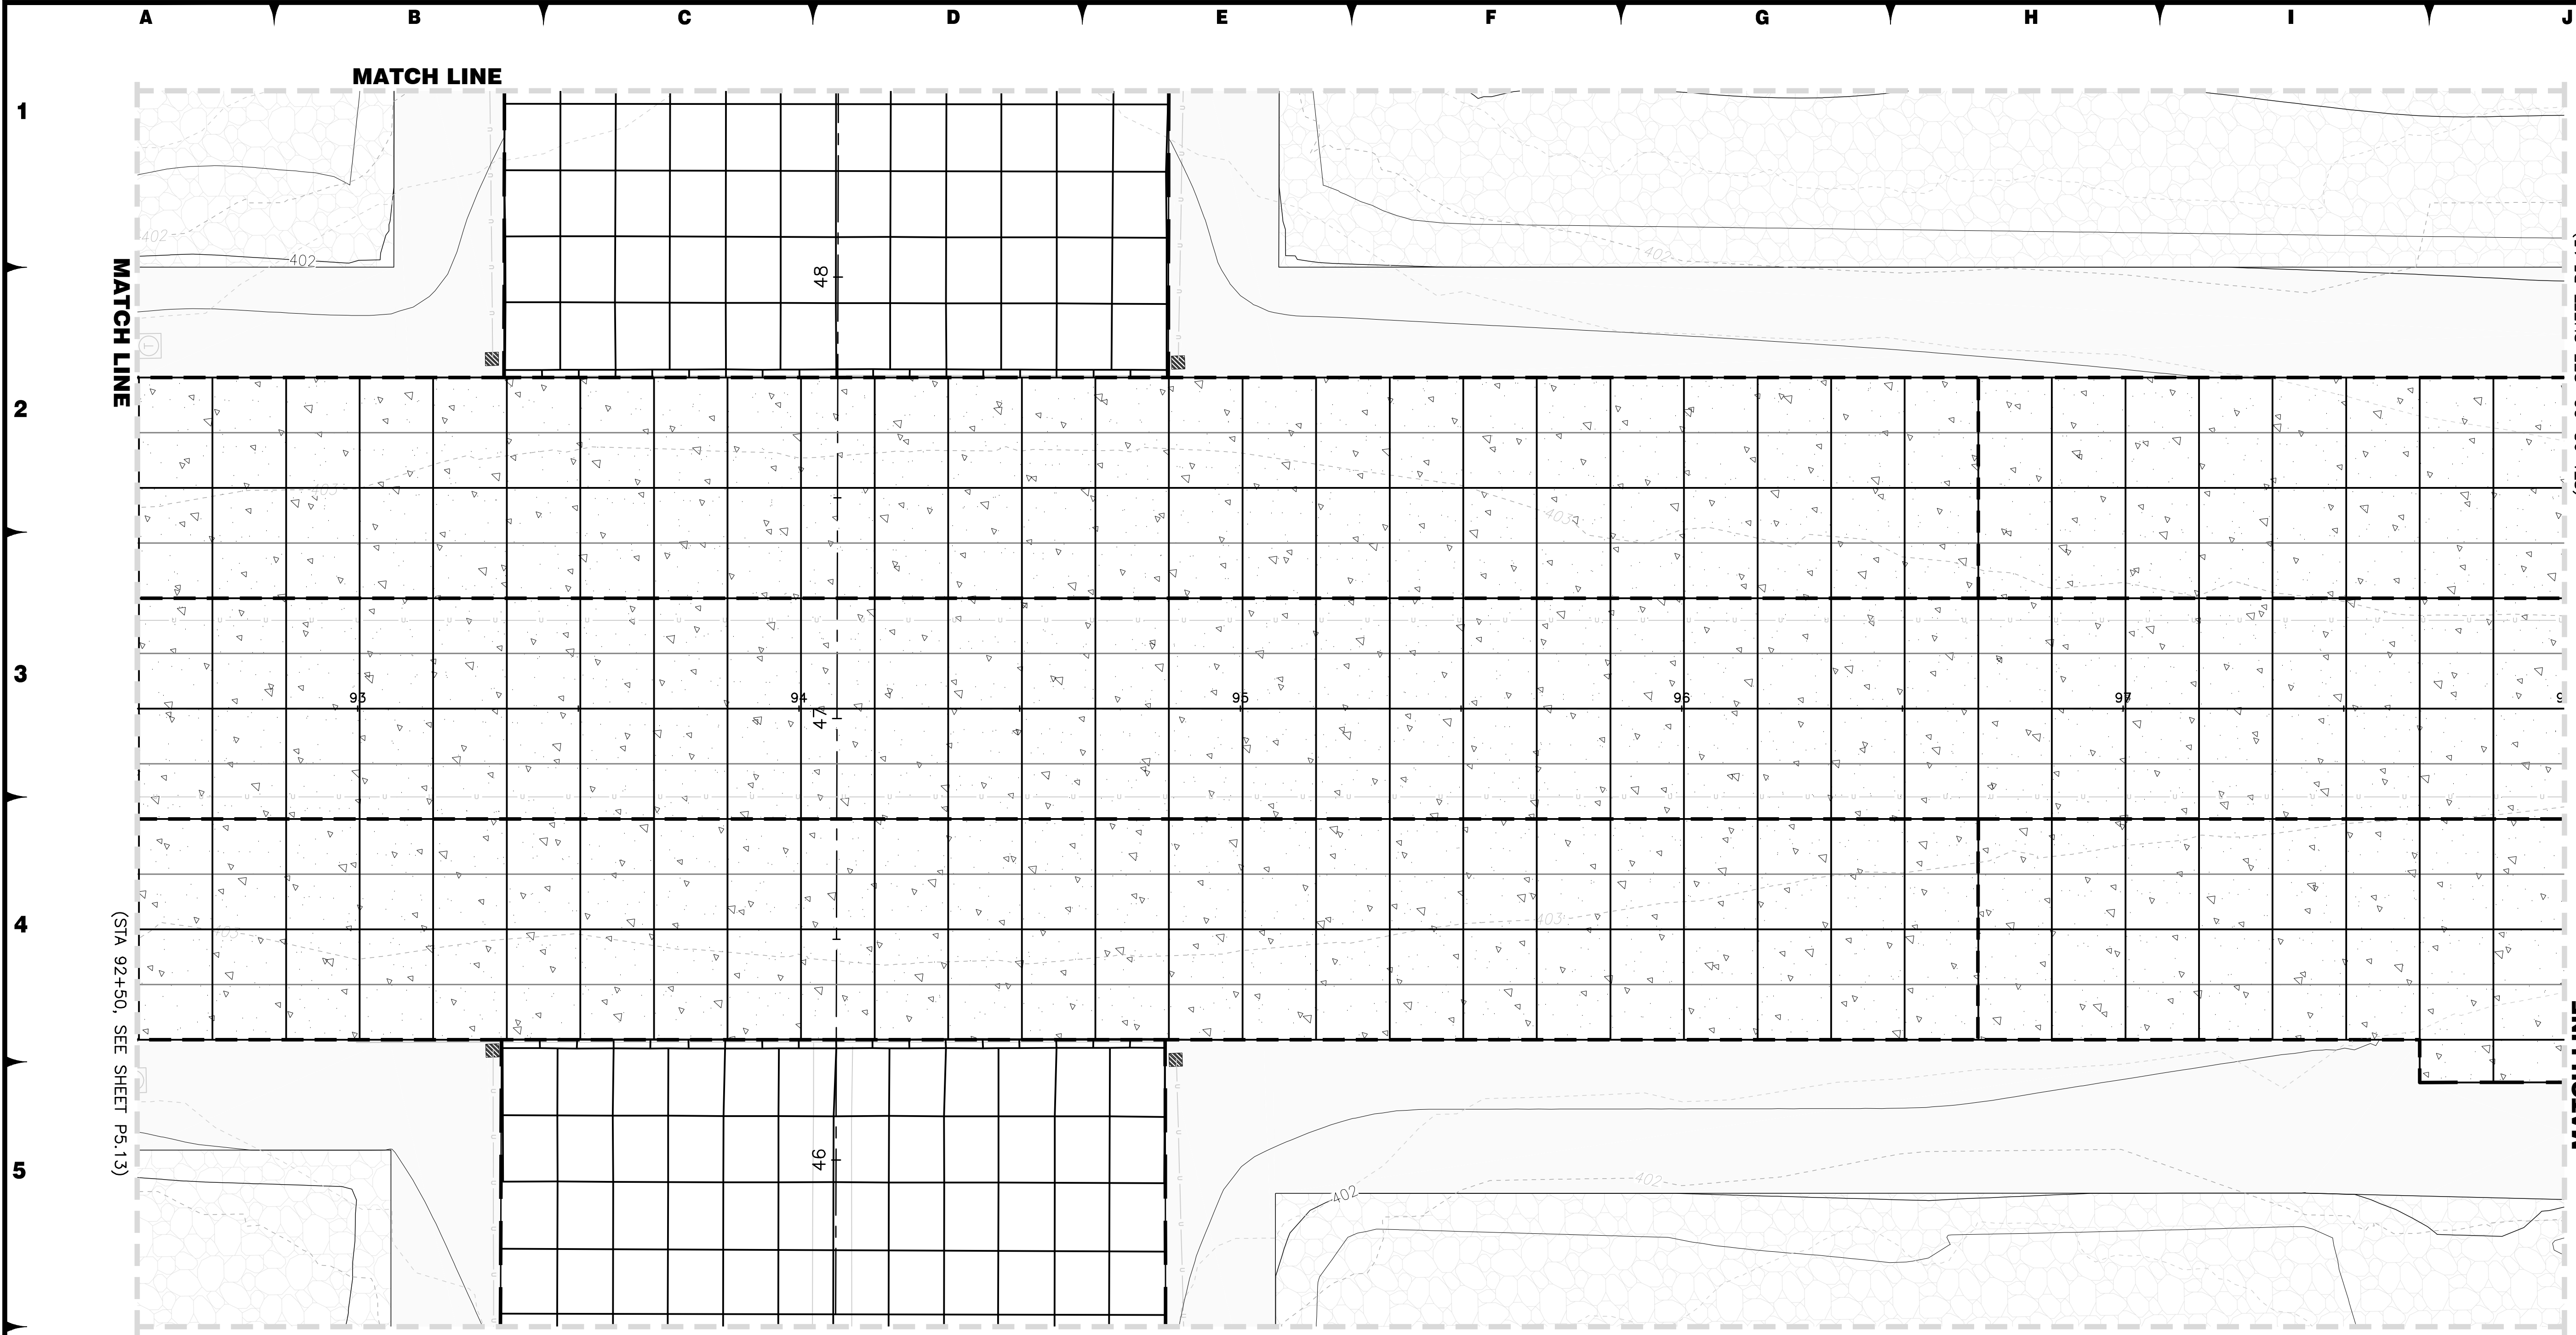

6

LEGEND

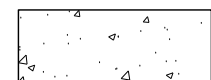

RECONSTRUCT PCC PAVEMENT




CONSTRUCT AC PAVEMENT



EROSION CONTROL PAVING


7

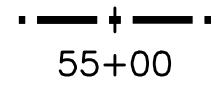


PROJECT CONTROL STATION

NOTES

1. REFERENCE DRAWING X.XX FOR ALIGNMENT INFORMATION.
2. REFERENCE DRAWINGS PHX.X-PHX.X FOR PHASING LIMITATIONS.
3. REFERENCE DRAWINGS C6.1-C6.24 FOR JOINT LOCATIONS.
4. MATCH EXISTING SURFACE ELEVATION AT ALL BID OPTION/PROJECT LIMITS. (VERIFY PRIOR TO PCCP PLACEMENT)
5. ADD 4,000' TO ALL ELEVATIONS.
6. ELEVATIONS ARE SHOWN AT JOINT LOCATIONS BASED ON FINISH GRADE PROFILE. REFERENCE DRAWINGS C3.1-C3.29.

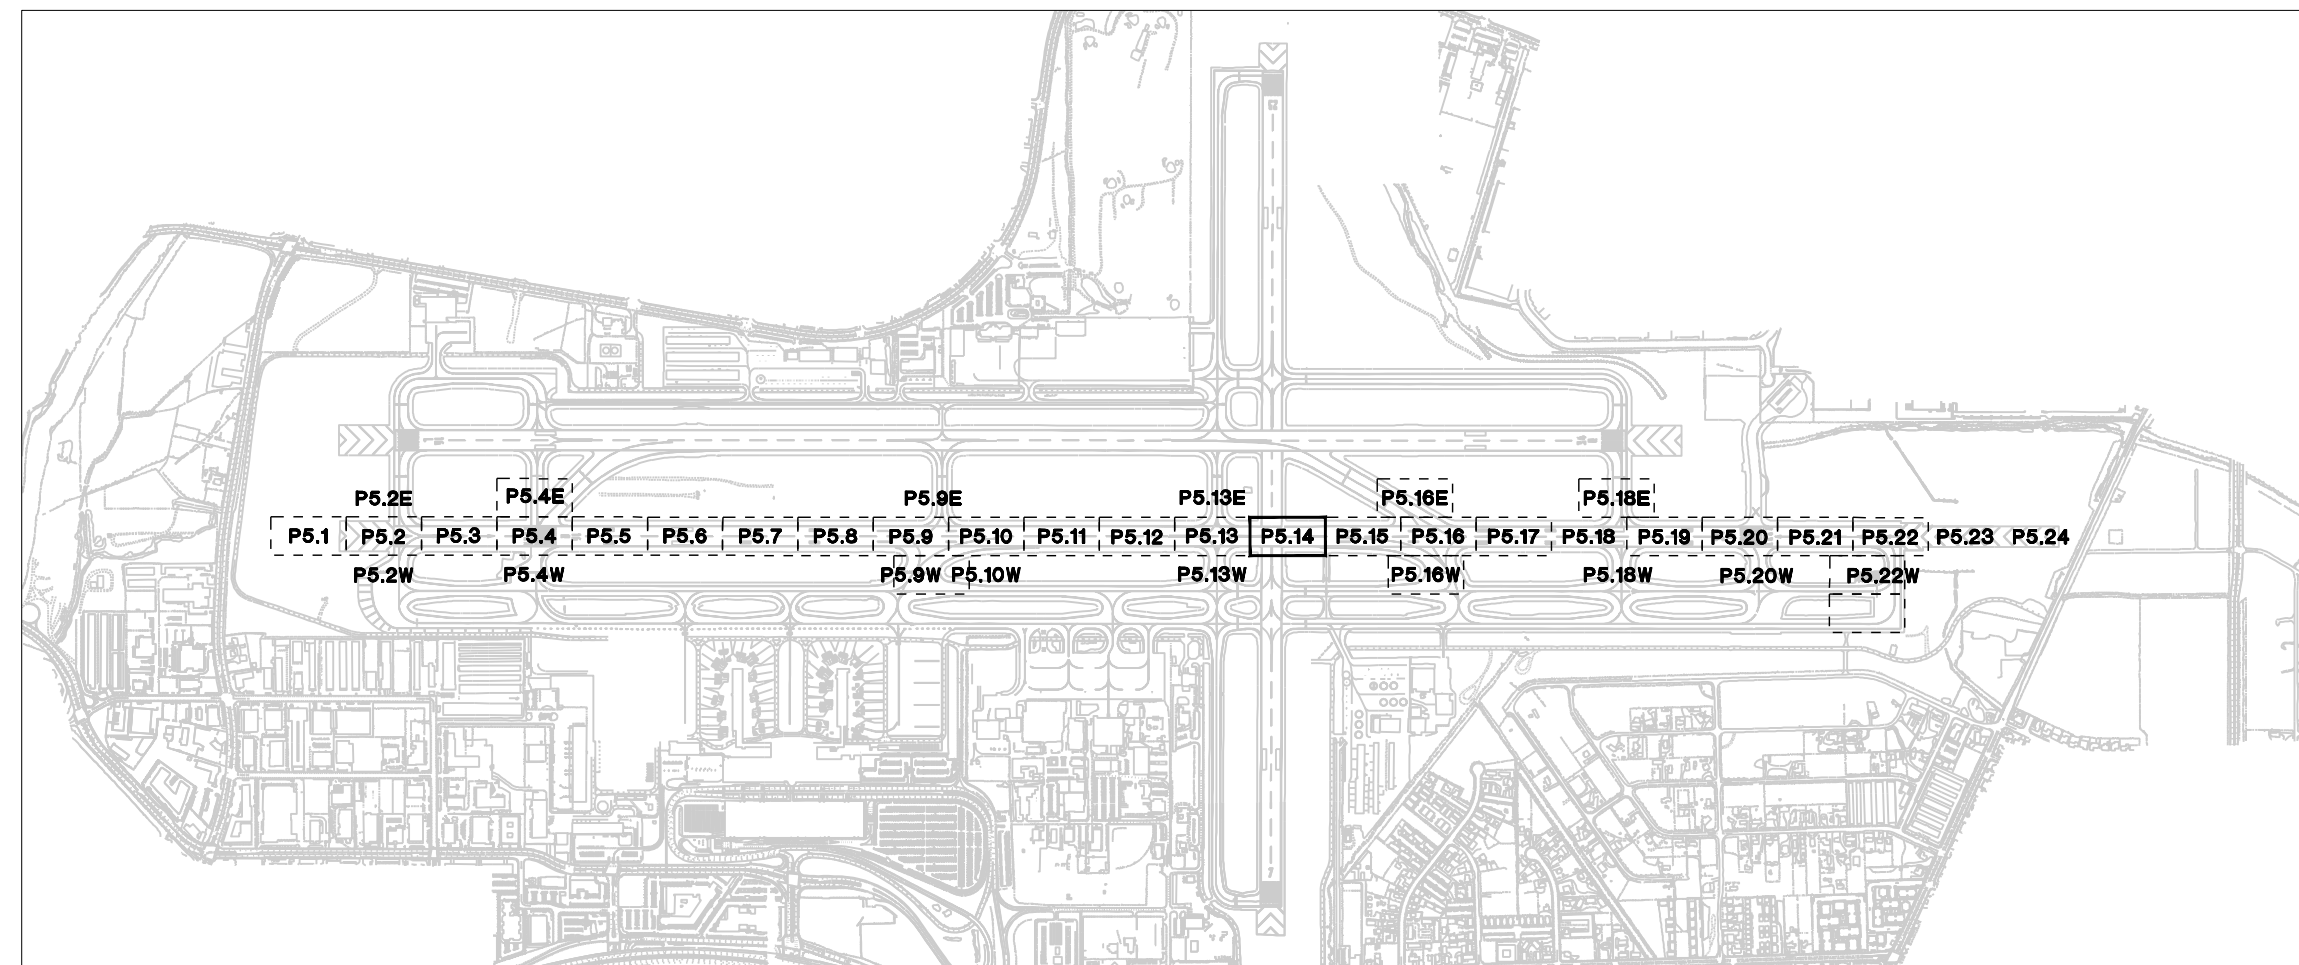

KEY MAP

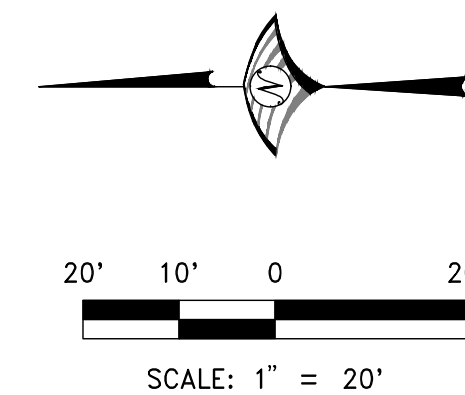


FOR BIDDING PURPOSES ONLY

DATE: DECEMBER 11, 2019	SCALE: N/A	DRAWN BY: DAB	DESIGNED BY: MAK, BAM	CHECKED BY: MAC
PROFESSIONAL ENGINEER STATE OF NEVADA				NO.
BRIAN A. MARTINEZ-MOLES				DESCRIPTION
Exp. 12-31-21				DATE
CIVIL				



WOOD ROGERS
BUILDING RELATIONSHIPS ONE PROJECT AT A TIME
1981 Corporate Blvd
Reno, NV 89502
Tel 775.823.4068
Fax 775.823.4066

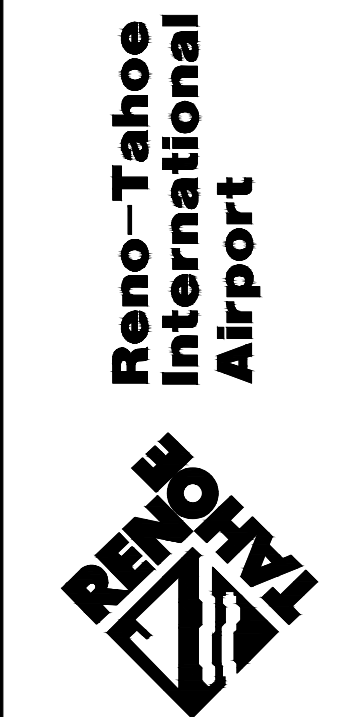


RUNWAY 16R-34L RECONSTRUCTION

SPOT ELEVATION PLAN

PROJECT NO.
8494.002

DRAWING
P5.14

J:\Users\8494_34\OneDrive\Runway 16R-34L\Drawings\Drawings\16R-34L_Bid\Drawings\16R-34L_Bid.dwg 12/11/2019 4:57 PM Megan Klinger


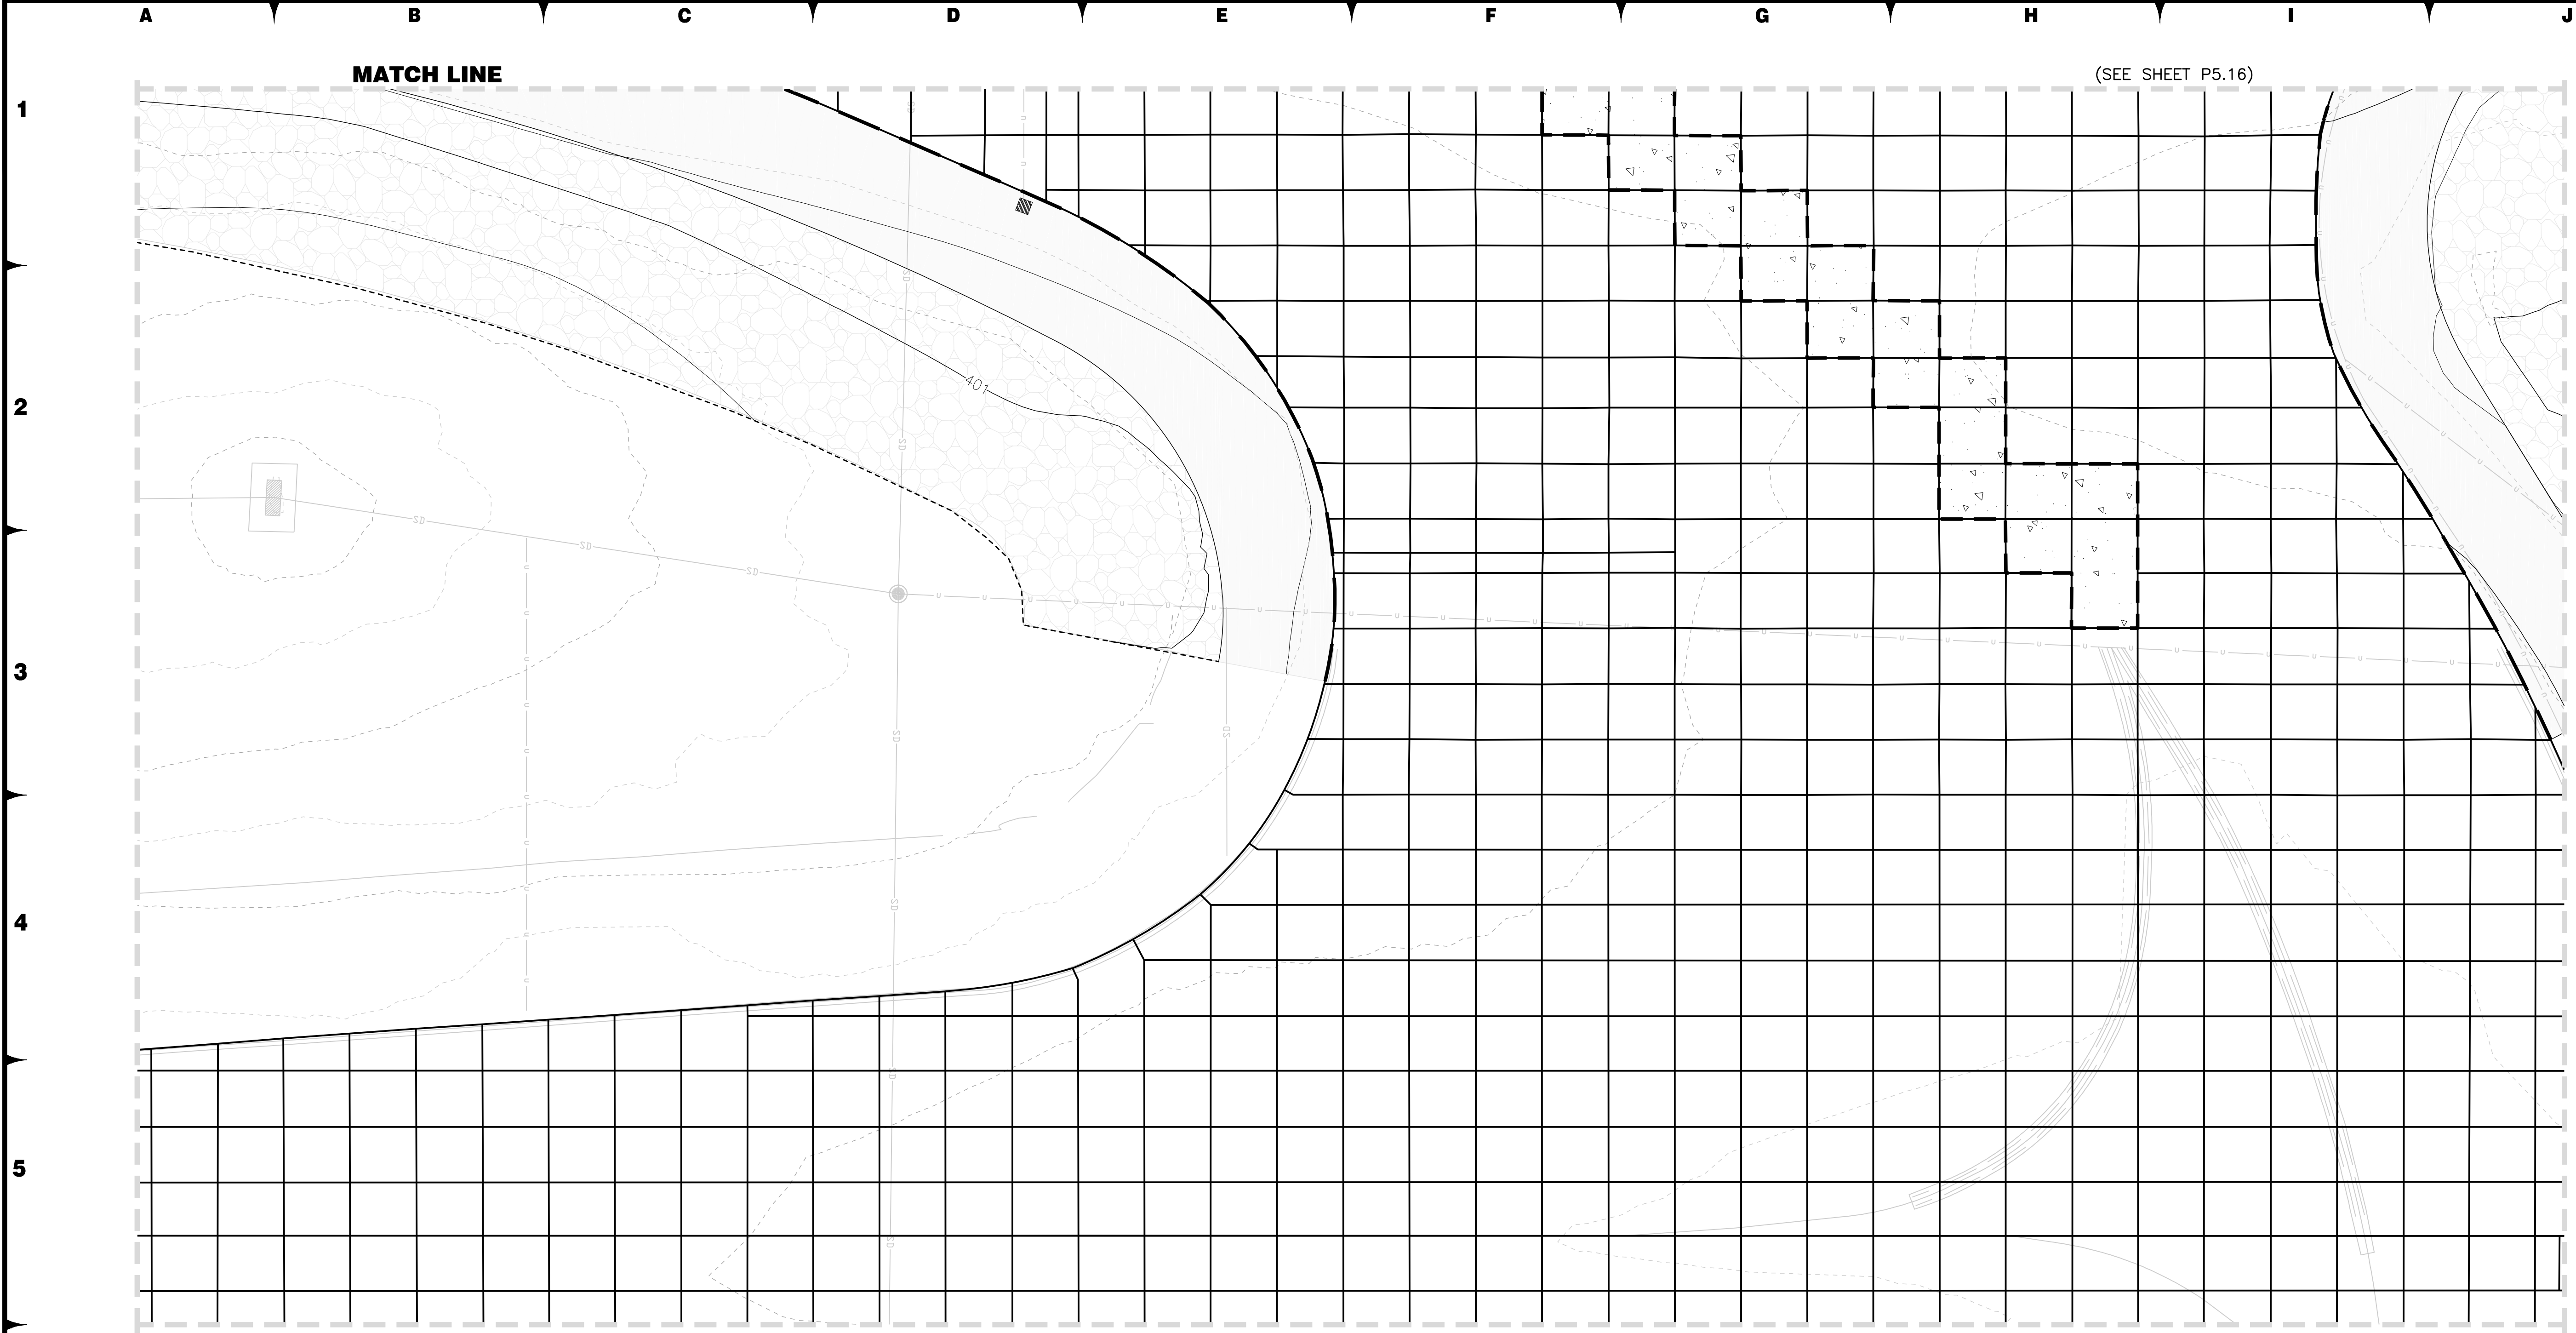


LEGEND

- RECONSTRUCT PCC PAVEMENT
- CONSTRUCT AC PAVEMENT
- EROSION CONTROL PAVING
- PROJECT CONTROL STATION

NOTES

1. REFERENCE DRAWING X.XX FOR ALIGNMENT INFORMATION.
2. REFERENCE DRAWINGS PHX.X-PHX.X FOR PHASING LIMITATIONS.
3. REFERENCE DRAWINGS C6.1-C6.24 FOR JOINT LOCATIONS.
4. MATCH EXISTING SURFACE ELEVATION AT ALL BID OPTION/PROJECT LIMITS. (VERIFY PRIOR TO PCCP PLACEMENT)
5. ADD 4,000' TO ALL ELEVATIONS.
6. ELEVATIONS ARE SHOWN AT JOINT LOCATIONS BASED ON FINISH GRADE PROFILE. REFERENCE DRAWINGS C3.1-C3.29.

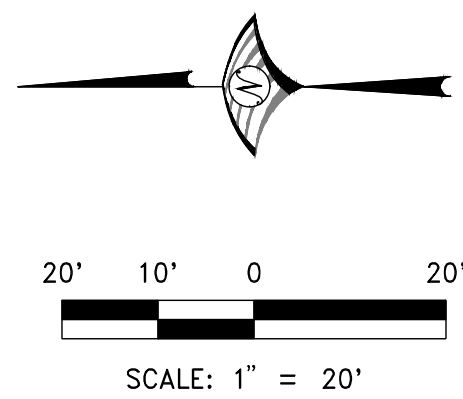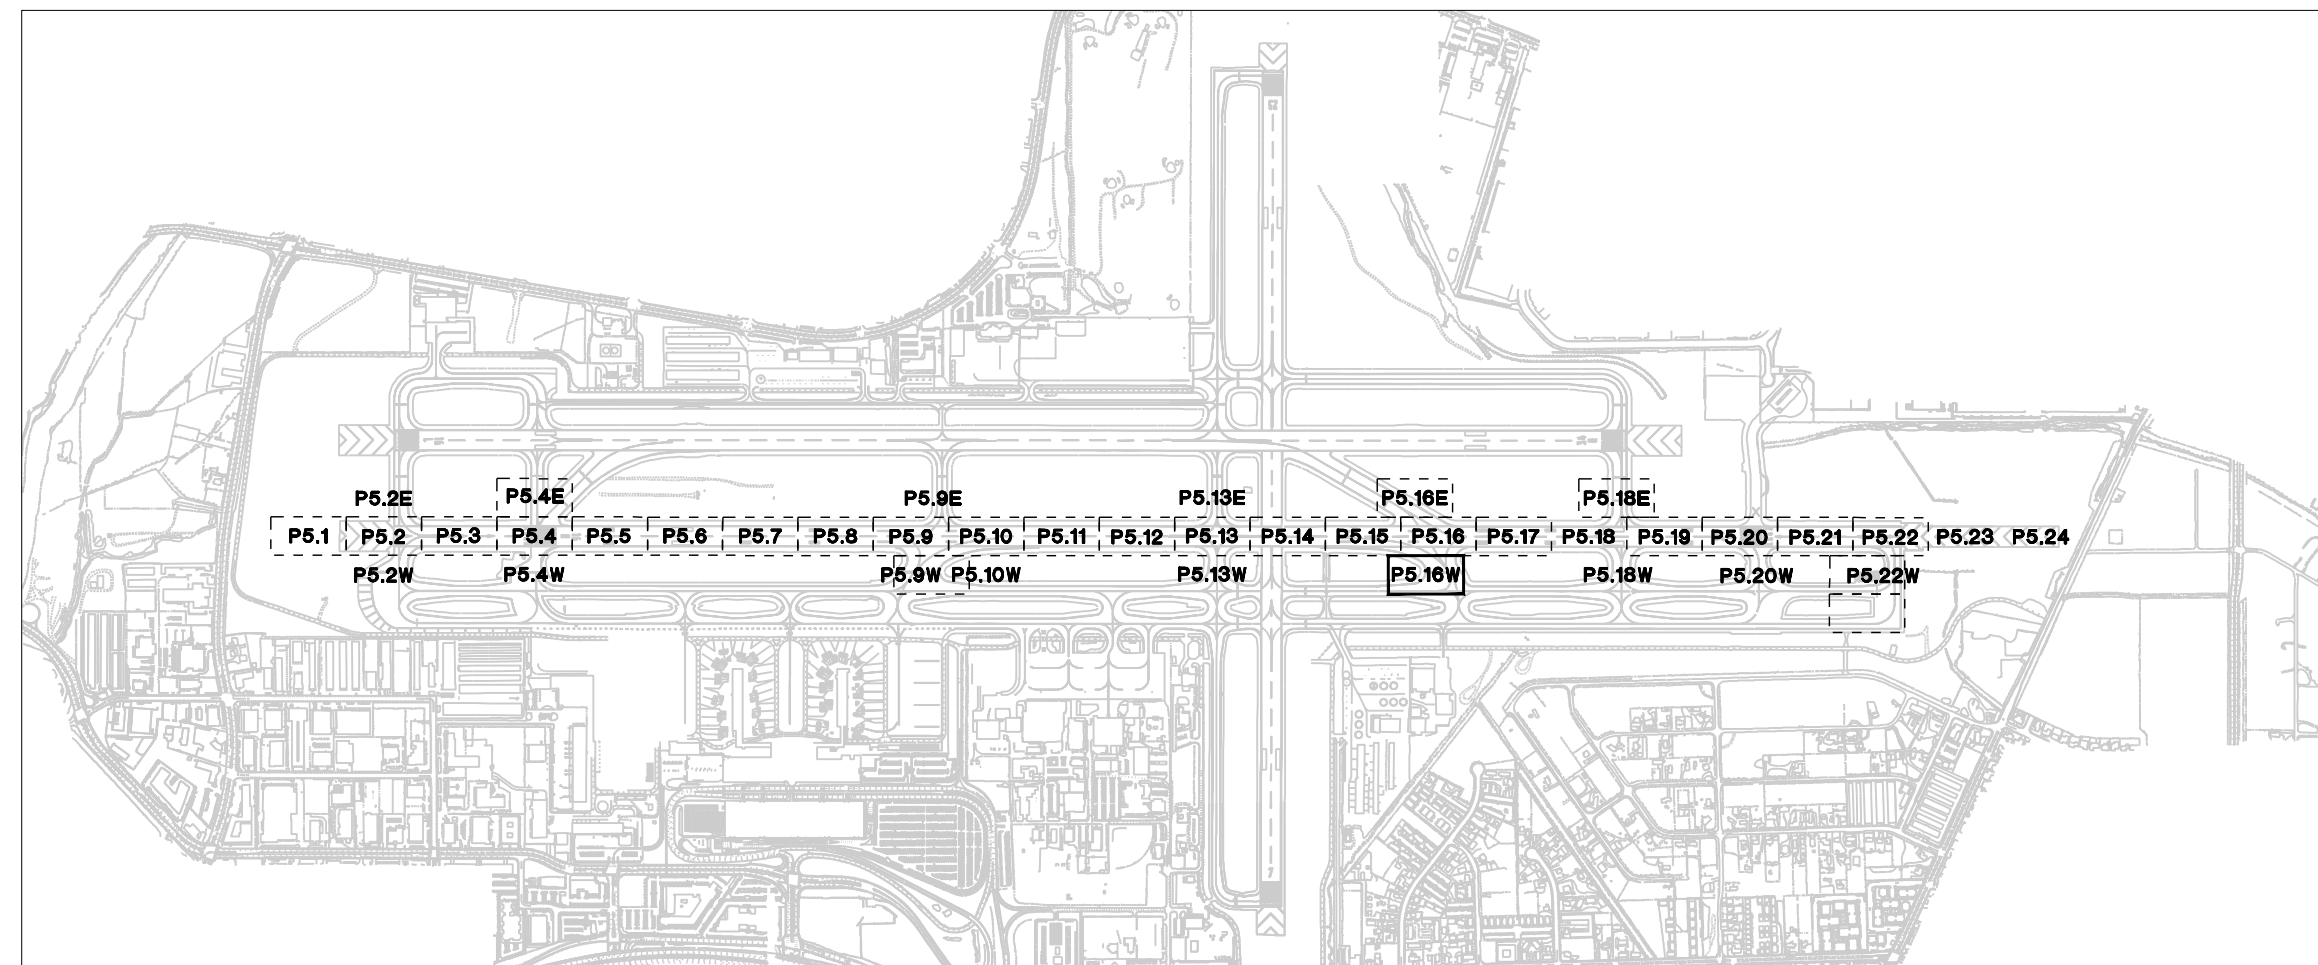

FOR BIDDING PURPOSES ONLY

DATE: DECEMBER 11, 2019

SCALE: N/A

DRAWN BY: DAB

DESIGNED BY: MAK, BAM

CHECKED BY: MAC

NO.

DESCRIPTION

DATE

BRIAN A. MARTINEZ MOLES

Exp. 12-31-21

CIVIL

No. 21202

WOOD-ROGERS

BUILDING RELATIONSHIPS ONE PROJECT AT A TIME

1881 Corporate Blvd

Reno, NV 89502

Tel 775.823.4068

Fax 775.823.4066


Reno-Tahoe International Airport

RUNWAY 16R-34L RECONSTRUCTION

SPOT ELEVATION PLAN


PROJECT NO. 8494.002

DRAWING P5.16W

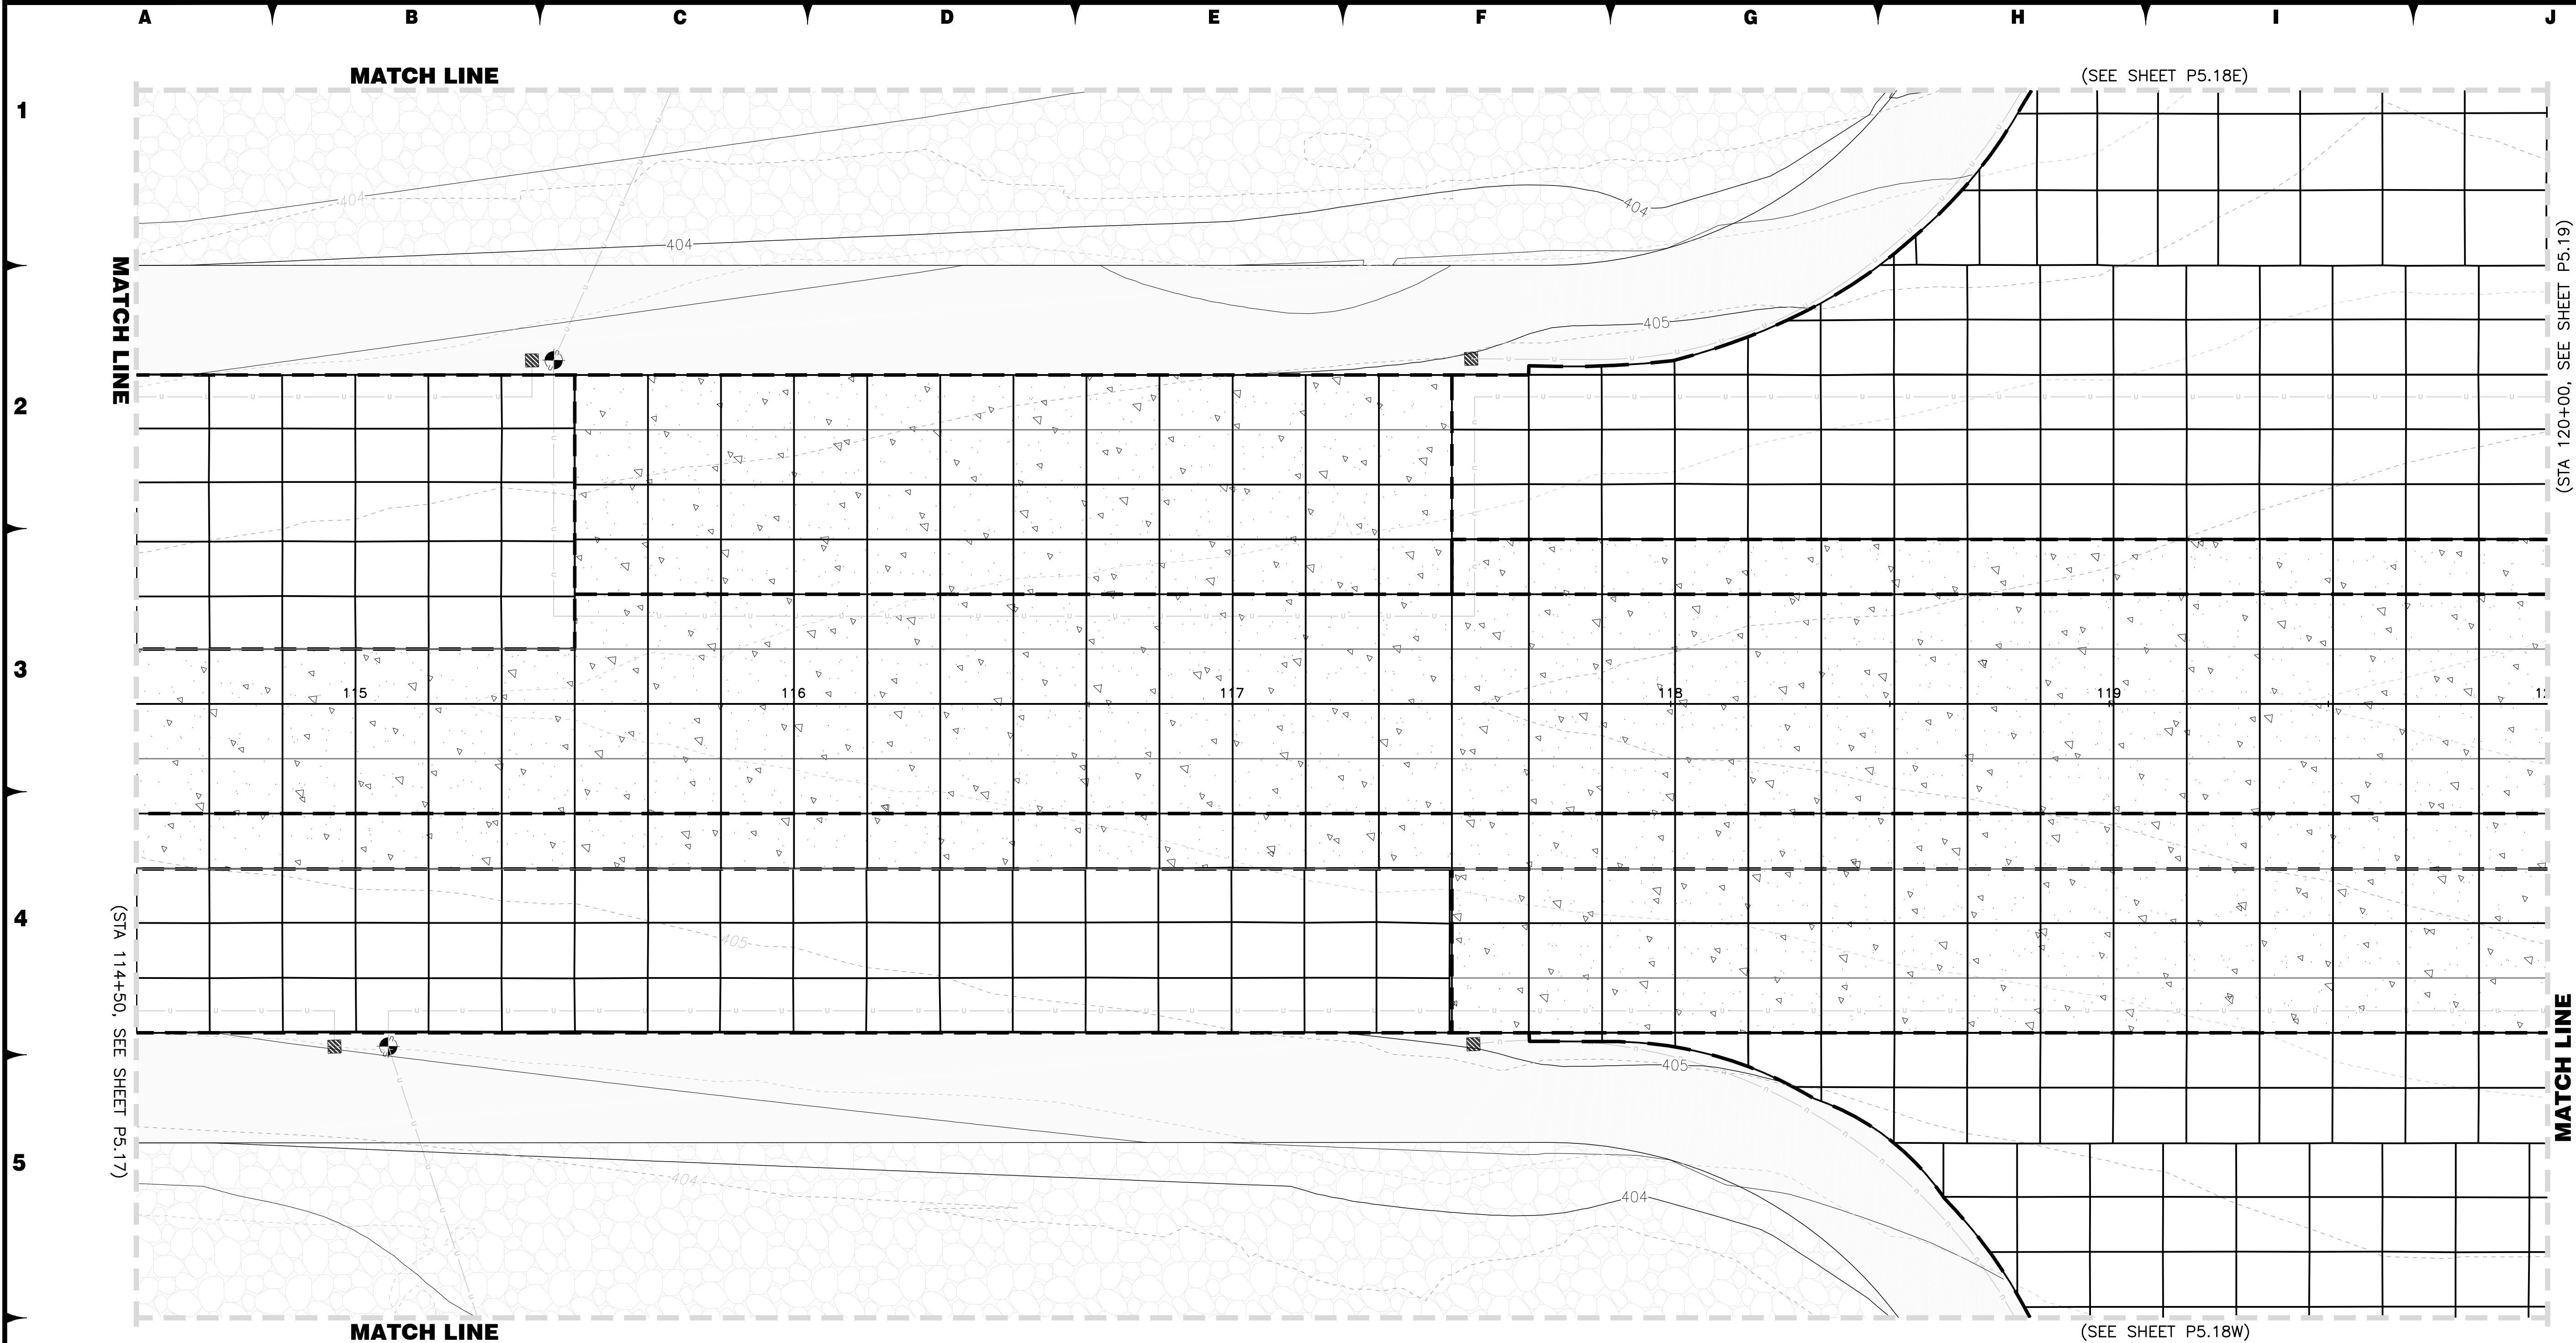


- 6
- LEGEND**
- RECONSTRUCT PCC PAVEMENT
- CONSTRUCT AC PAVEMENT
- EROSION CONTROL PAVING
- 7
- 55+00
- PROJECT CONTROL STATION

- NOTES**
1. REFERENCE DRAWING X.XX FOR ALIGNMENT INFORMATION.
 2. REFERENCE DRAWINGS PHX.X-PHX.X FOR PHASING LIMITATIONS.
 3. REFERENCE DRAWINGS C6.1-C6.24 FOR JOINT LOCATIONS.
 4. MATCH EXISTING SURFACE ELEVATION AT ALL BID OPTION/PROJECT LIMITS. (VERIFY PRIOR TO PCCP PLACEMENT)
 5. ADD 4,000' TO ALL ELEVATIONS.
 6. ELEVATIONS ARE SHOWN AT JOINT LOCATIONS BASED ON FINISH GRADE PROFILE. REFERENCE DRAWINGS C3.1-C3.29.

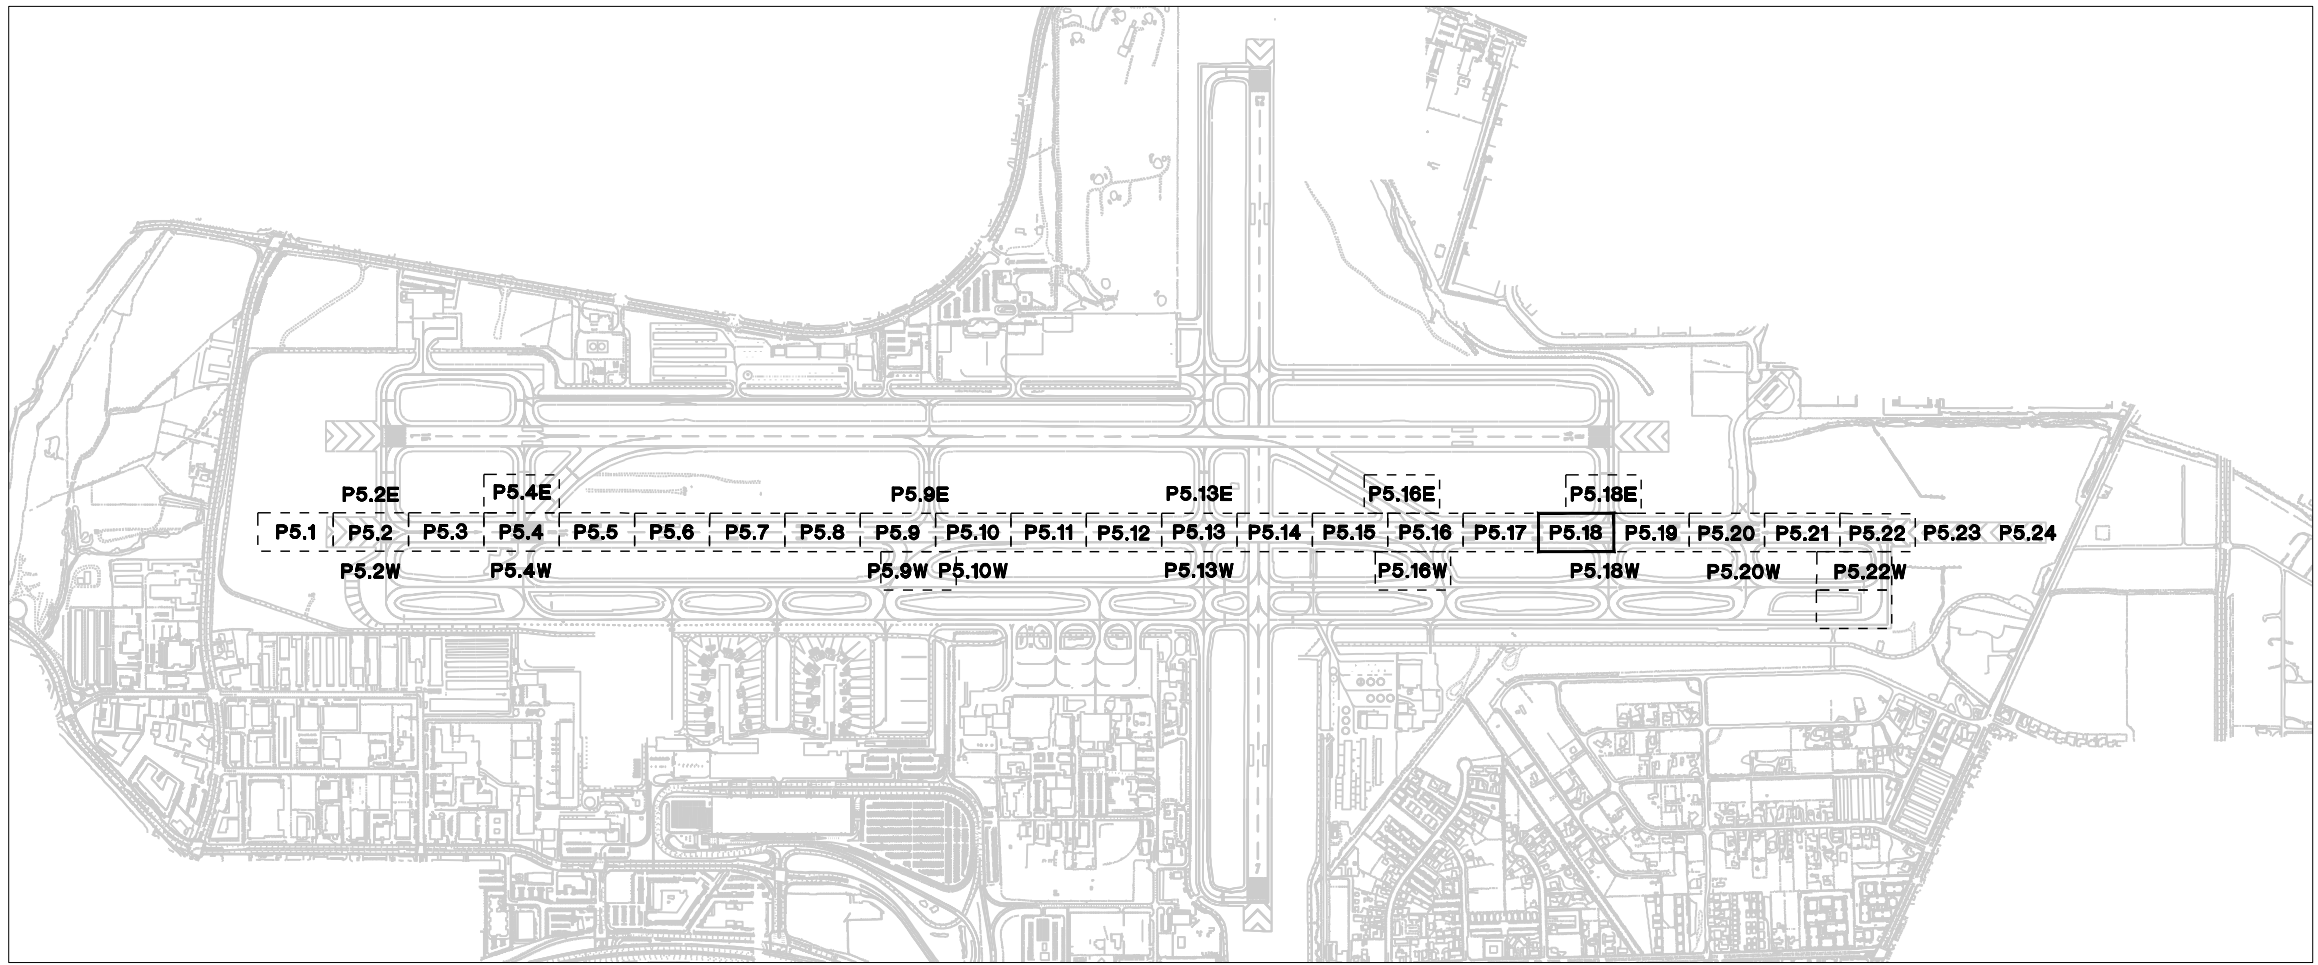

KEY MAP

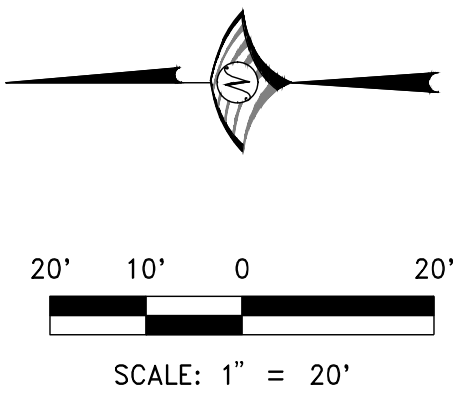

FOR BIDDING PURPOSES ONLY

DATE: DECEMBER 11, 2019

SCALE: N/A

DRAWN BY: DAB

DESIGNED BY: MAK, BAM

CHECKED BY: MAC

NO.

DESCRIPTION

DATE

BRIAN A. MARTINEZ
PROFESSIONAL ENGINEER - STATE OF NEVADA
Exp. 12-31-21
CIVIL
No. 21202

WOOD ROGERS
BUILDING RELATIONSHIPS ONE PROJECT AT A TIME
1881 Corporate Blvd
Reno, NV 89502
Tel 775.823.4068
Fax 775.823.4066


Reno-Tahoe International Airport

SPOT ELEVATION PLAN

PROJECT NO. 8494.002

DRAWING P5.18


RUNWAY 16R-34L RECONSTRUCTION

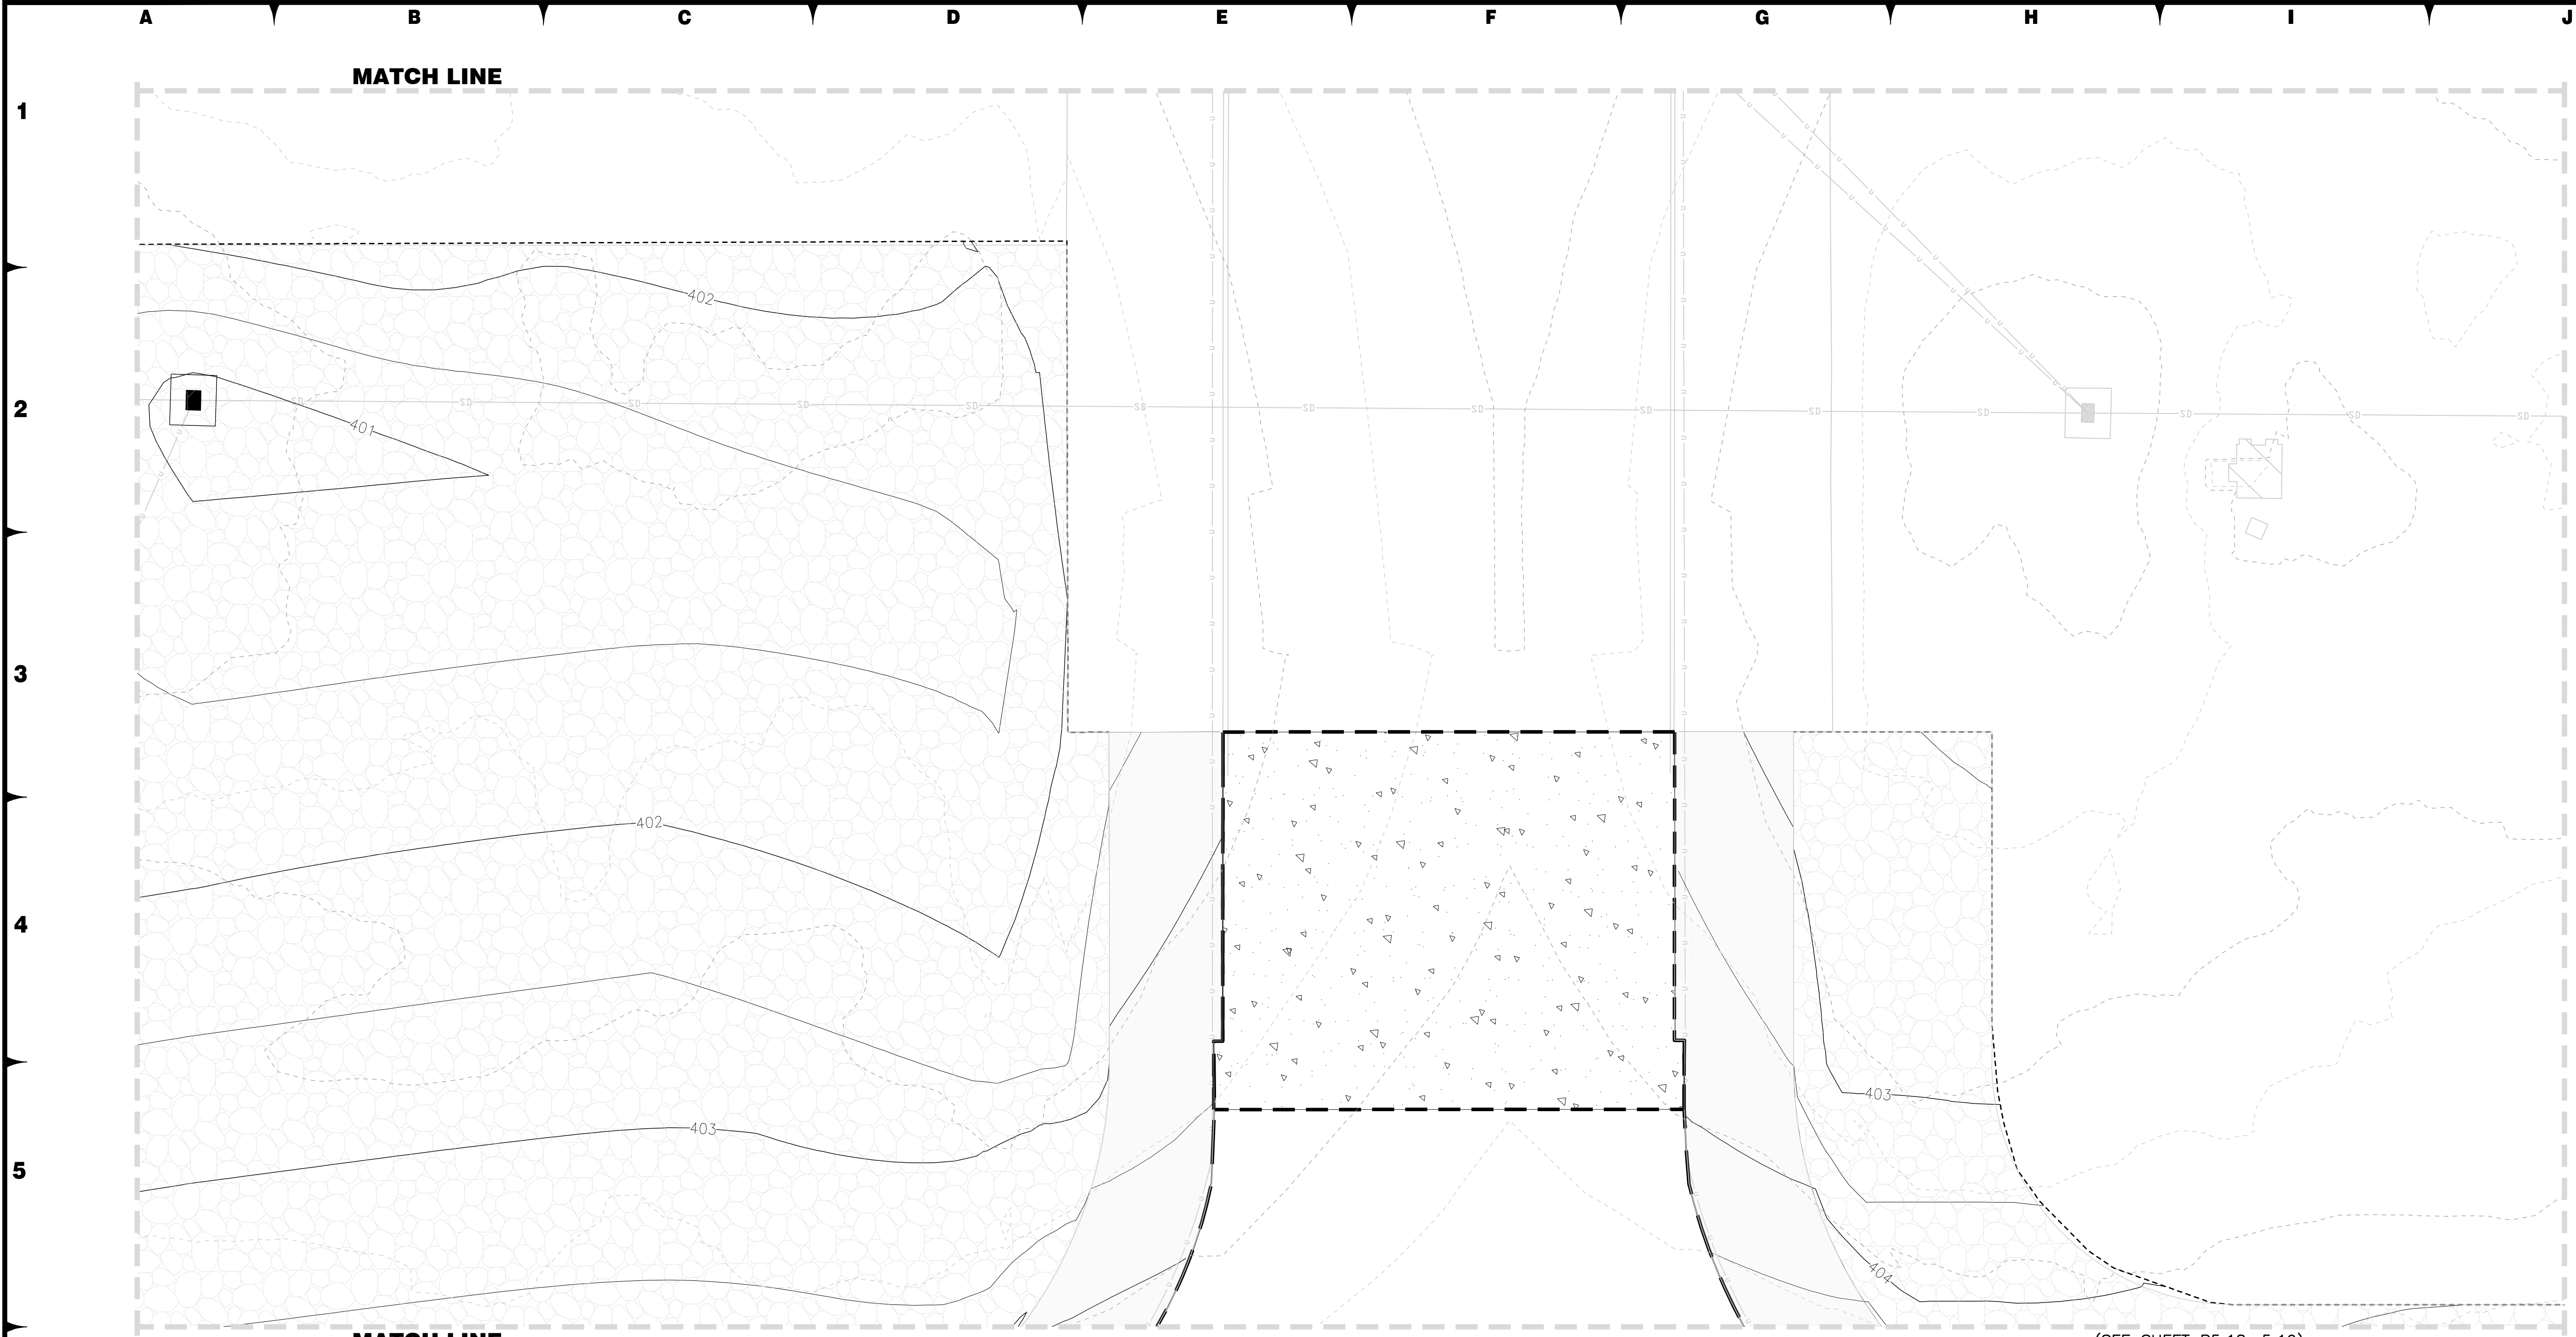

(SEE SHEET P5.18, 5.19)

6

LEGEND

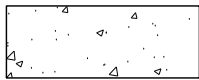


RECONSTRUCT PCC PAVEMENT



CONSTRUCT AC PAVEMENT



EROSION CONTROL PAVING

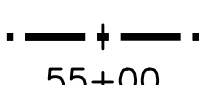

PROJECT CONTROL STATION

7

A

B

C

D

E

F

G


H

I


J

NOTES



1. REFERENCE DRAWING X.XX FOR ALIGNMENT INFORMATION.
2. REFERENCE DRAWINGS PHX.X-PHX.X FOR PHASING LIMITATIONS.
3. REFERENCE DRAWINGS C6.1-C6.24 FOR JOINT LOCATIONS.
4. MATCH EXISTING SURFACE ELEVATION AT ALL BID OPTION/PROJECT LIMITS. (VERIFY PRIOR TO PCCP PLACEMENT)
5. ADD 4,000' TO ALL ELEVATIONS.
6. ELEVATIONS ARE SHOWN AT JOINT LOCATIONS BASED ON FINISH GRADE PROFILE. REFERENCE DRAWINGS C3.1-C3.29.

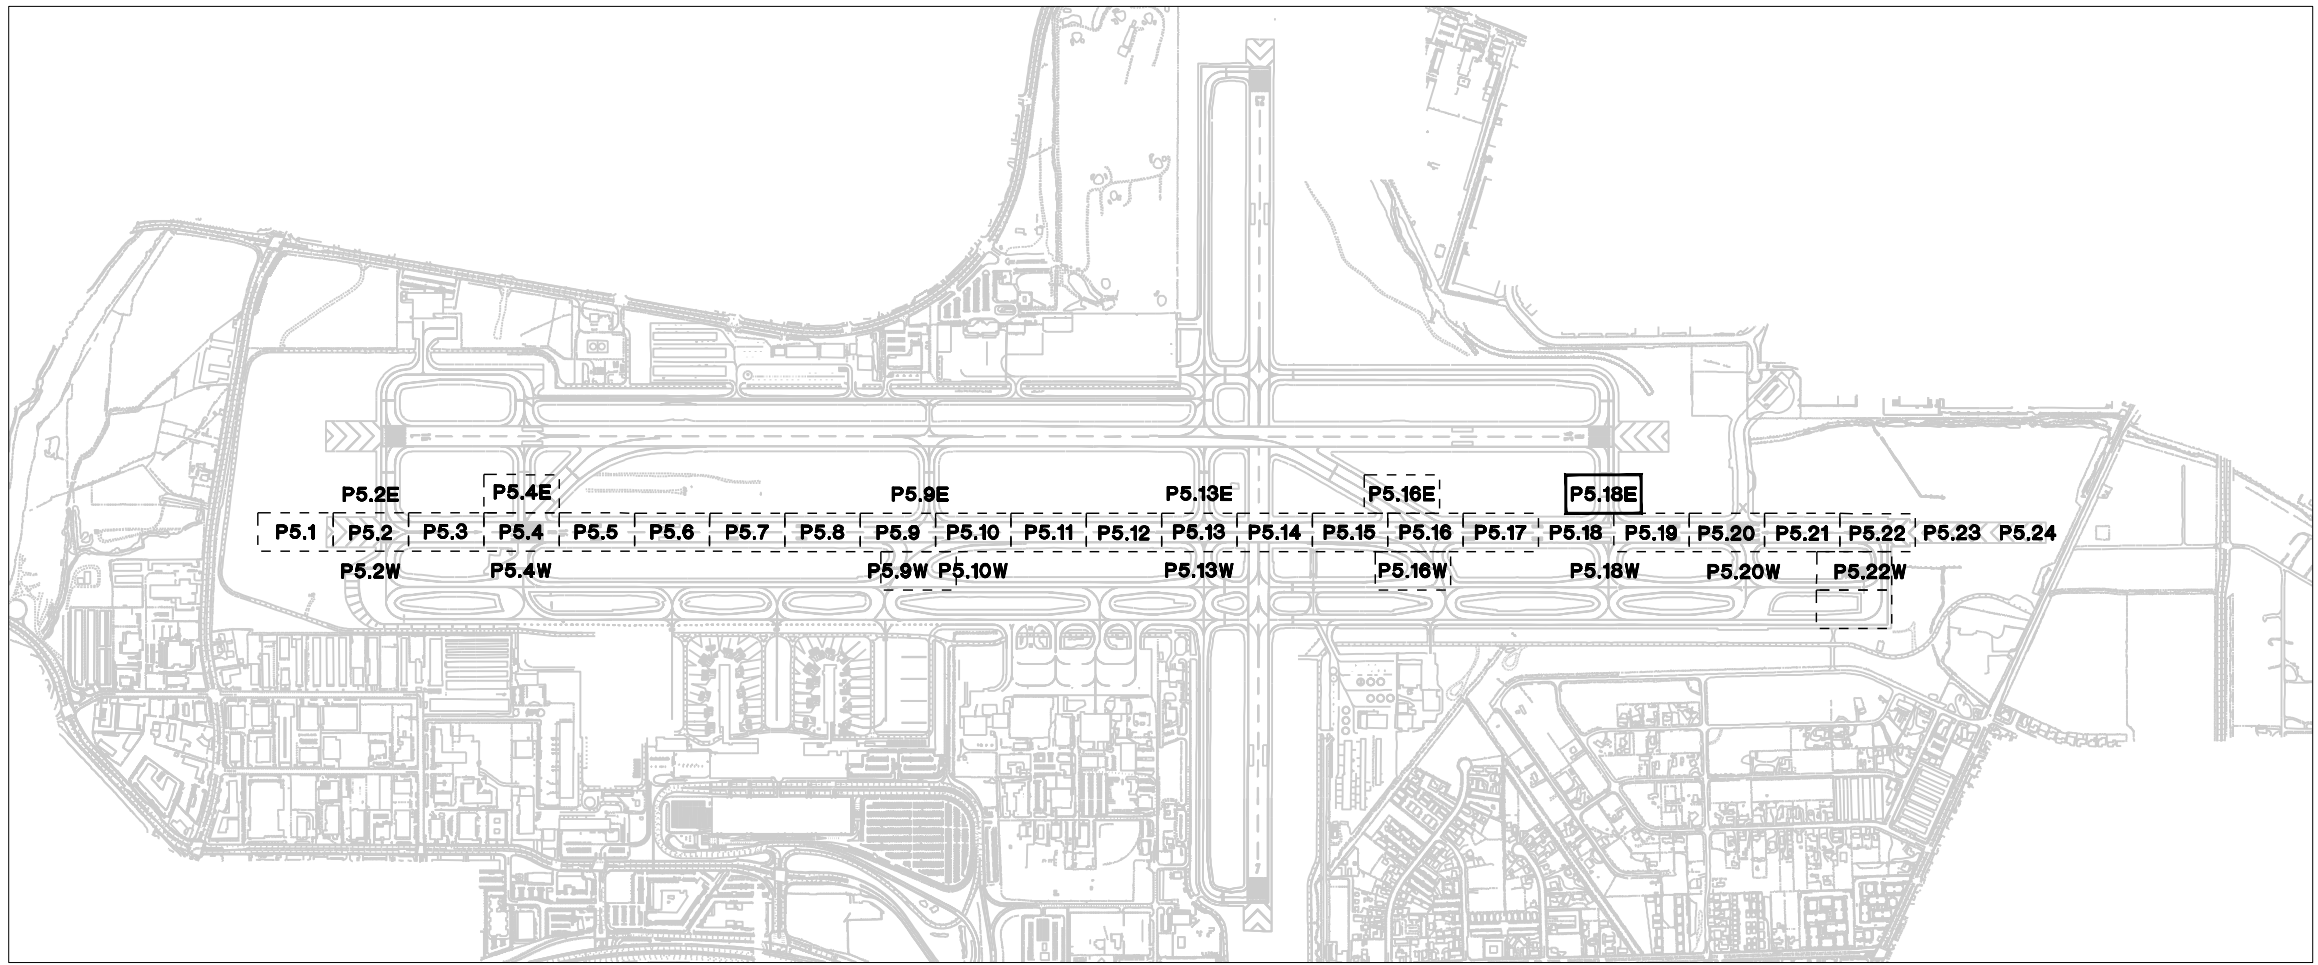


KEY MAP

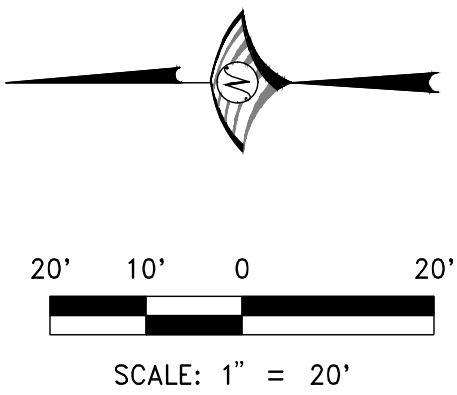

FOR BIDDING PURPOSES ONLY

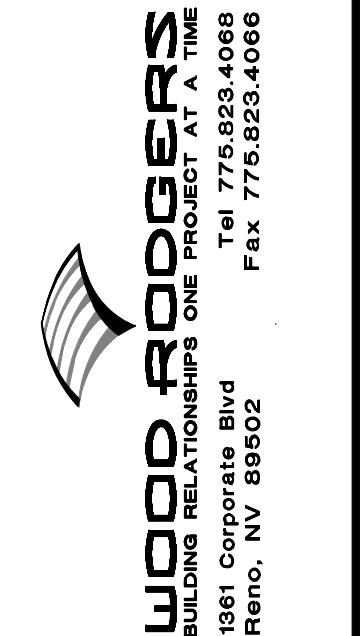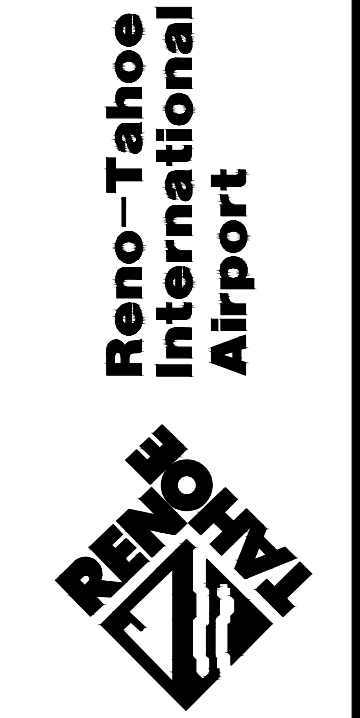DATE: DECEMBER 11, 2019		SCALE: N/A		DRAWN BY: DAB		DESIGNED BY: MAK, BAM		CHECKED BY: MAC		NO.		DESCRIPTION		DATE	
															
 WOOD RODGERS BUILDING RELATIONSHIPS ONE PROJECT AT A TIME 1881 Corporate Blvd Reno, NV 89502 Tel 775.823.4068 Fax 775.823.4066															
 Reno-Tahoe International Airport															
 RENO-TAHOE INTERNATIONAL AIRPORT															
RUNWAY 16R-34L RECONSTRUCTION								SPOT ELEVATION PLAN							
PROJECT NO. 8494.002															
DRAWING P5.18E															

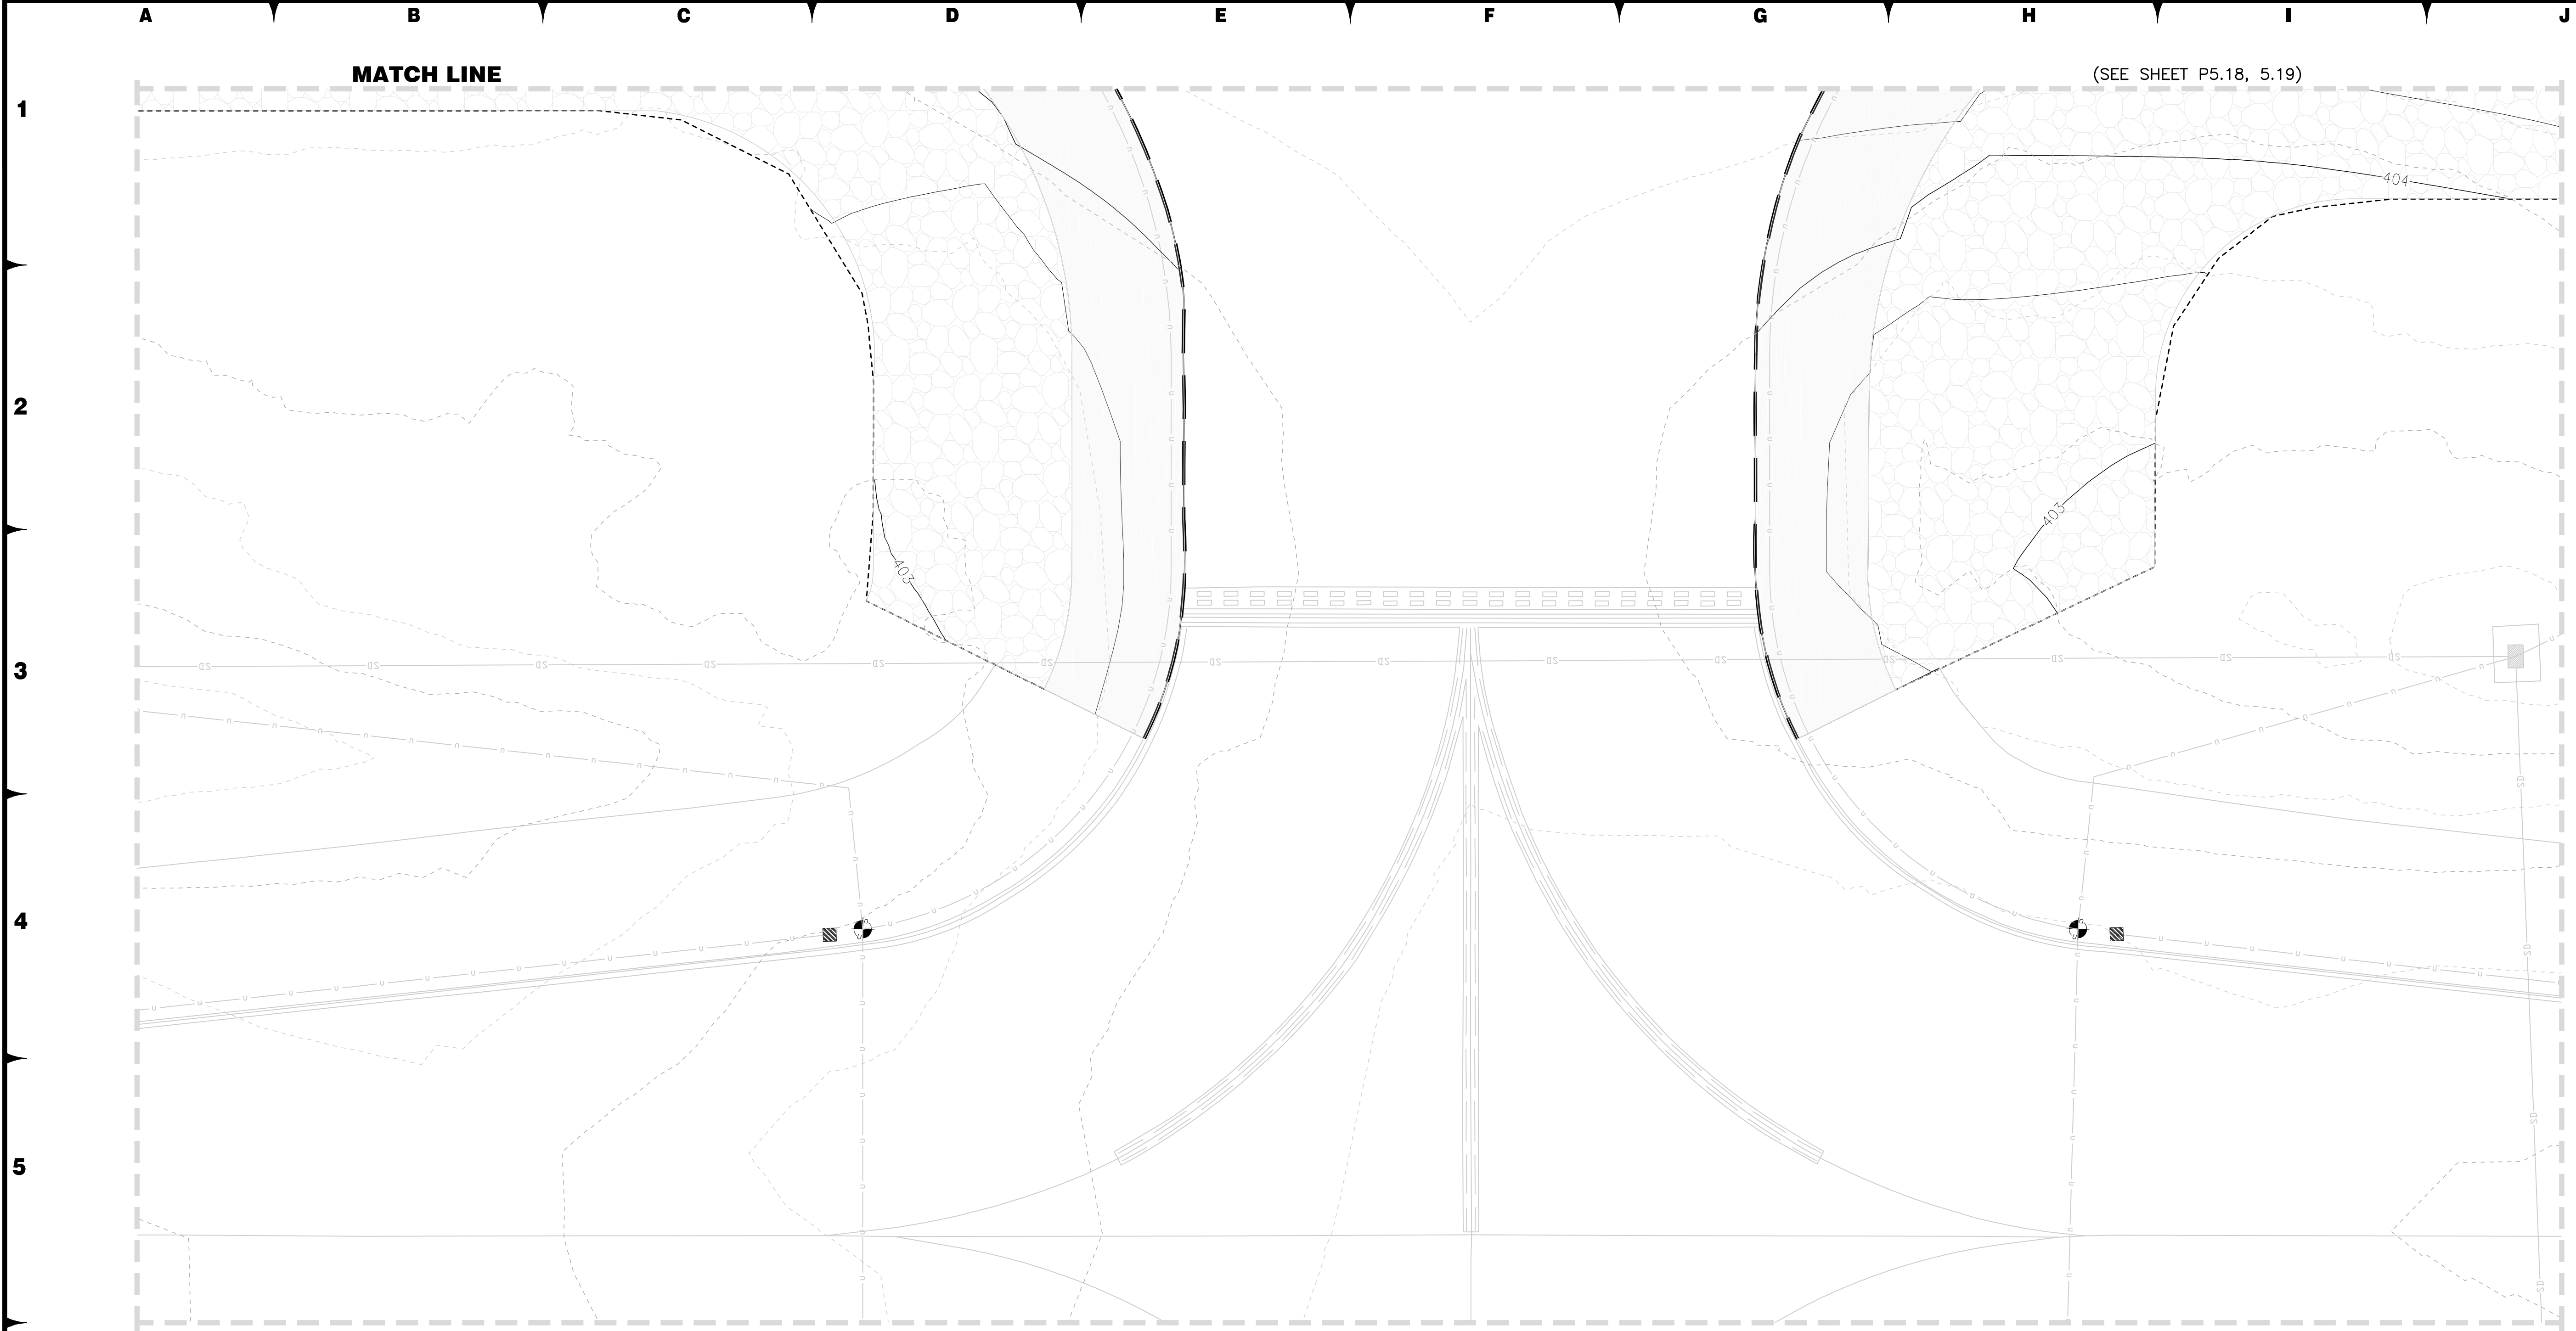


LEGEND

- RECONSTRUCT PCC PAVEMENT
- CONSTRUCT AC PAVEMENT
- EROSION CONTROL PAVING
- PROJECT CONTROL STATION


NOTES

- REFERENCE DRAWING X.XX FOR ALIGNMENT INFORMATION.
- REFERENCE DRAWINGS PHX.X-PHX.X FOR PHASING LIMITATIONS.
- REFERENCE DRAWINGS C6.1-C6.24 FOR JOINT LOCATIONS.
- MATCH EXISTING SURFACE ELEVATION AT ALL BID OPTION/PROJECT LIMITS. (VERIFY PRIOR TO PCCP PLACEMENT)
- ADD 4,000' TO ALL ELEVATIONS.
- ELEVATIONS ARE SHOWN AT JOINT LOCATIONS BASED ON FINISH GRADE PROFILE. REFERENCE DRAWINGS C3.1-C3.29.

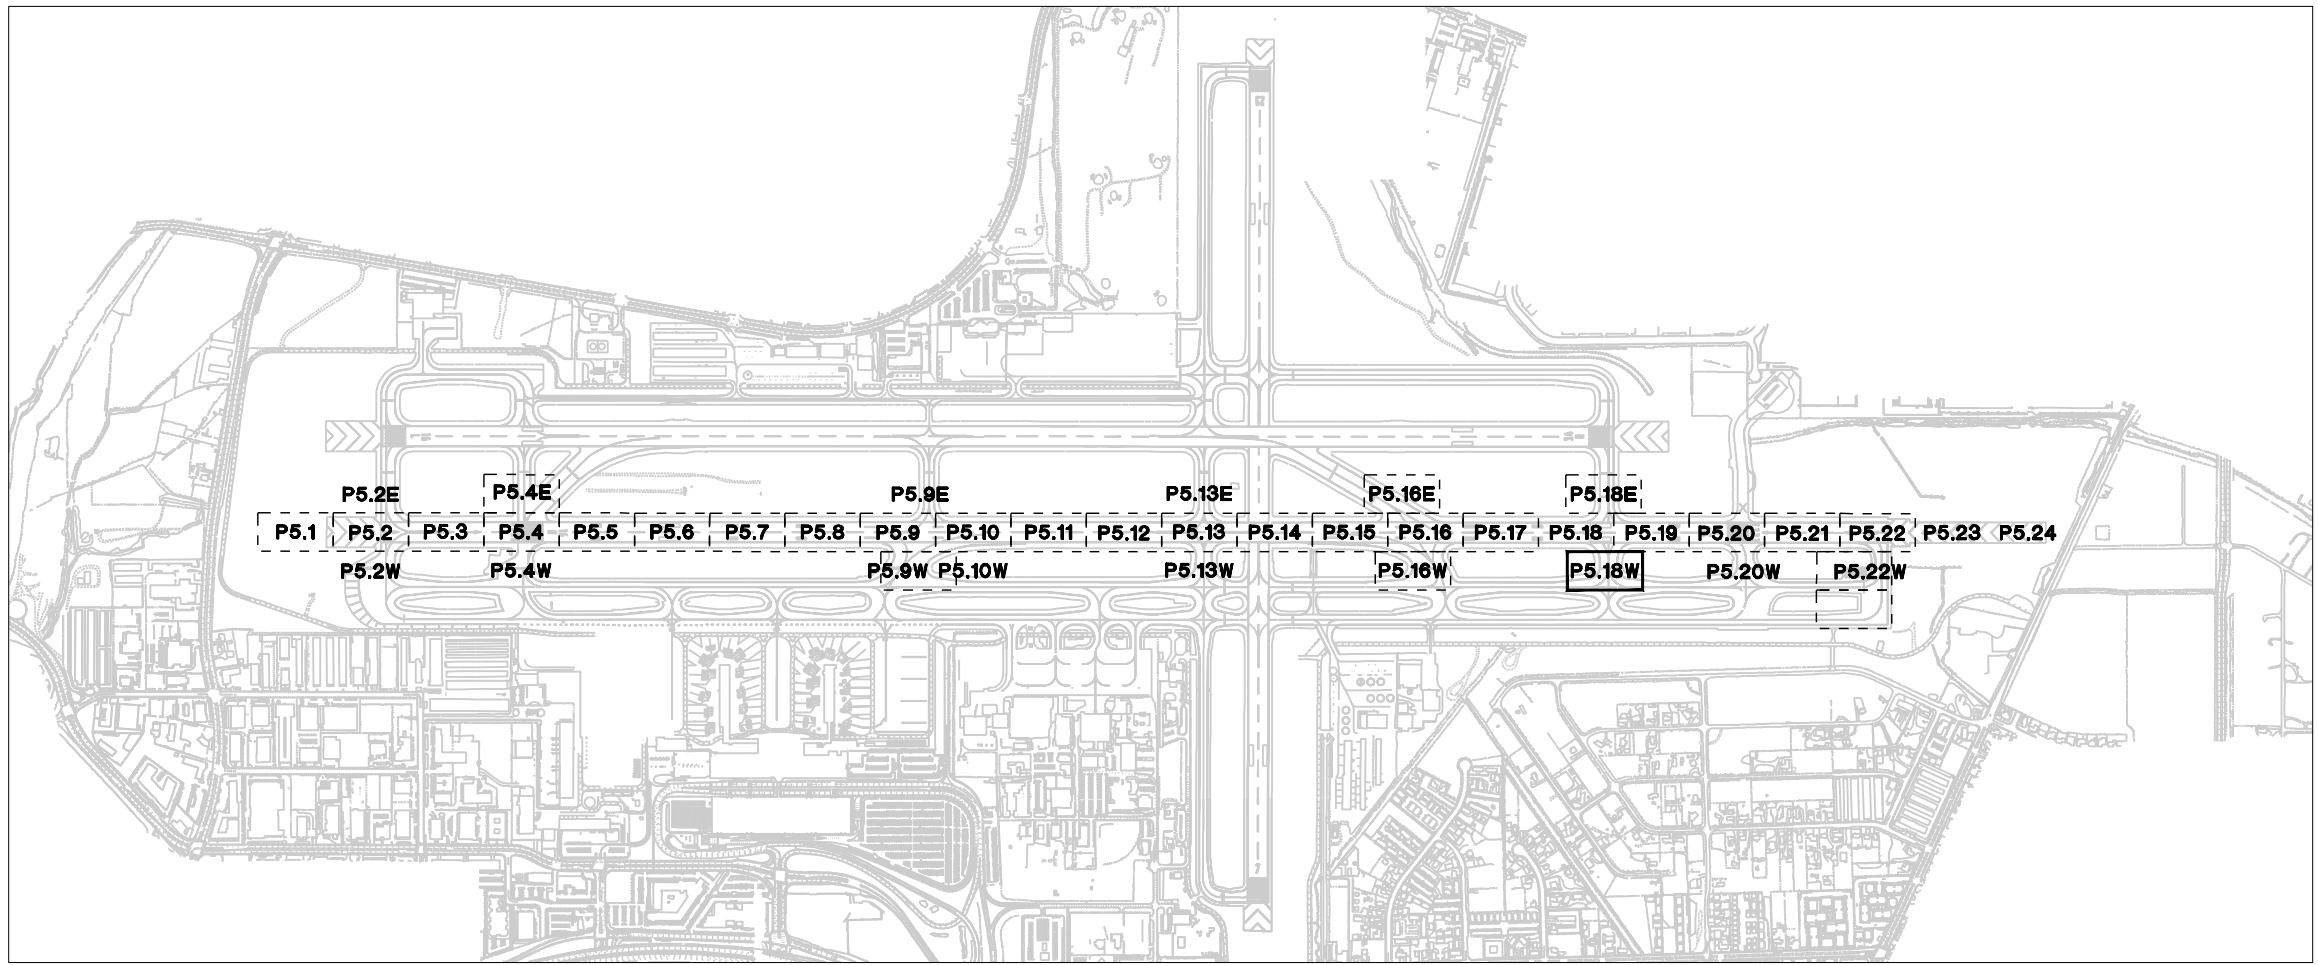

FOR BIDDING PURPOSES ONLY

DATE: DECEMBER 11, 2019	SCALE: N/A	DRAWN BY: DAB	DESIGNED BY: MAK, BAM	CHECKED BY: MAC
PROFESSIONAL ENGINEER - STATE OF NEVADA BRIAN A. MARTINEZMOLES Exp. 12-31-21 CIVIL No. 21202				
WOOD-RODGERS BUILDING RELATIONSHIPS ONE PROJECT AT A TIME 1801 Corporate Blvd Reno, NV 89502 Tel 775.823.4068 Fax 775.823.4066				
Reno-Tahoe International Airport				
PROJECT NO. 8494.002				
DRAWING P5.18W				

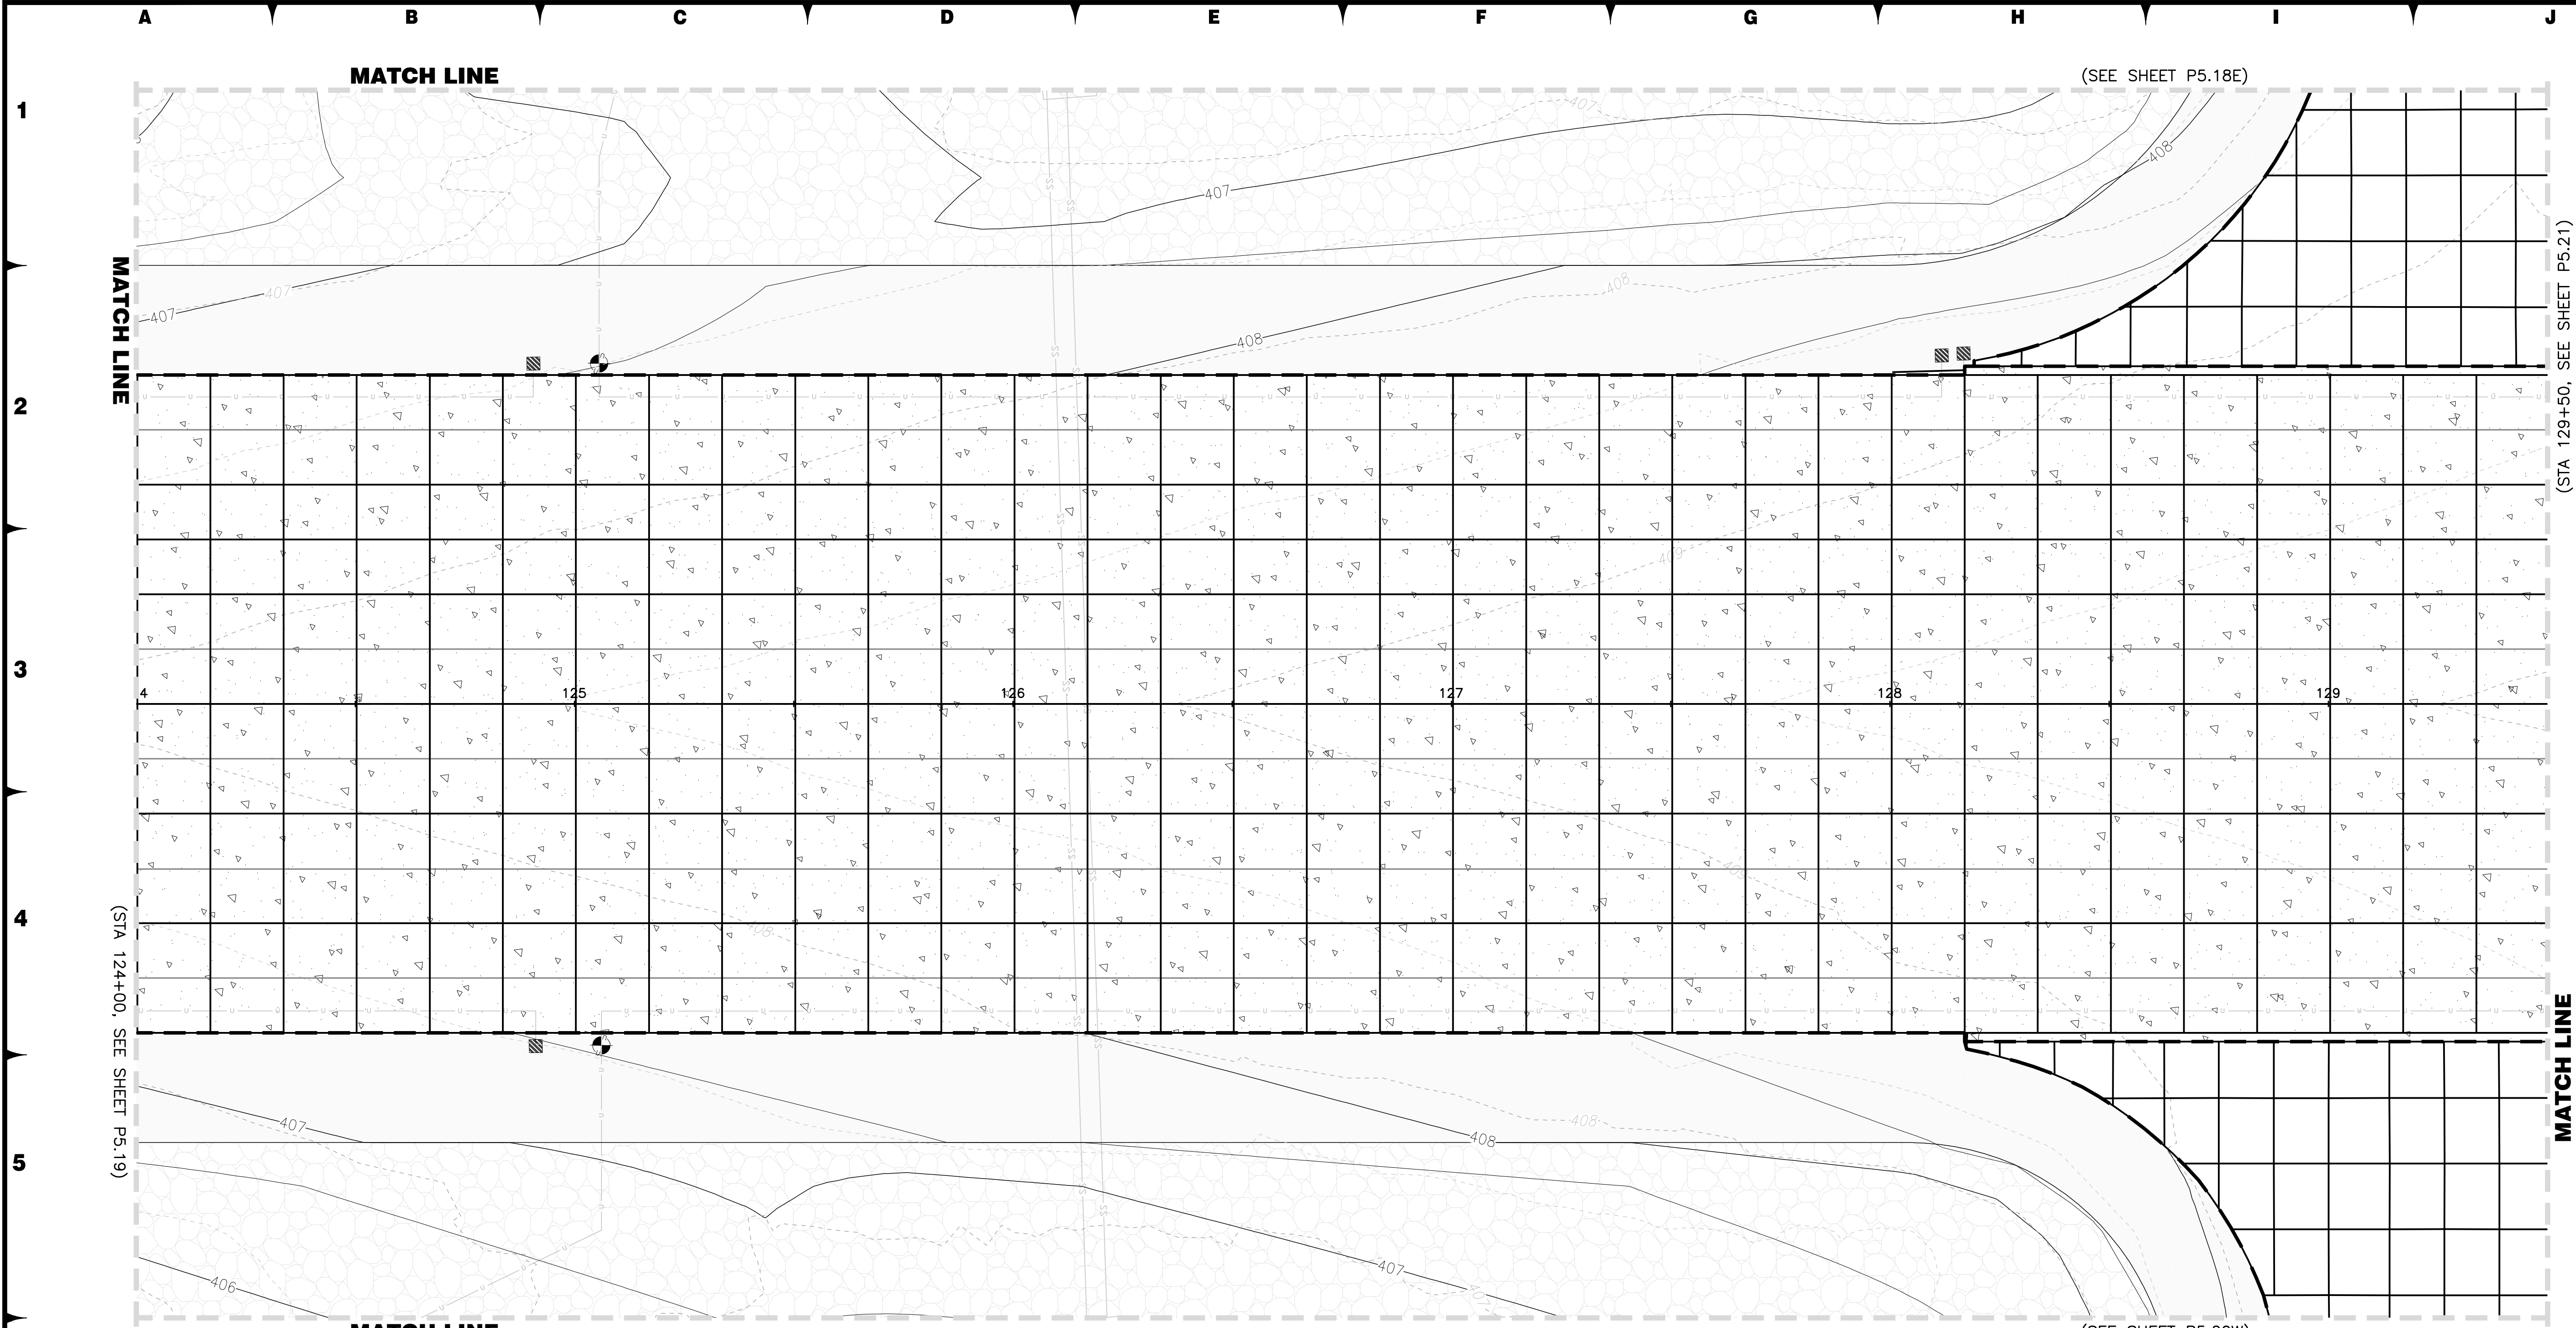

6

LEGEND

RECONSTRUCT PCC PAVEMENT

CONSTRUCT AC PAVEMENT



EROSION CONTROL PAVING

PROJECT CONTROL STATION

7

55+00

- NOTES**
1. REFERENCE DRAWING X.XX FOR ALIGNMENT INFORMATION.
 2. REFERENCE DRAWINGS PHX.X-PHX.X FOR PHASING LIMITATIONS.
 3. REFERENCE DRAWINGS C6.1-C6.24 FOR JOINT LOCATIONS.
 4. MATCH EXISTING SURFACE ELEVATION AT ALL BID OPTION/PROJECT LIMITS. (VERIFY PRIOR TO PCCP PLACEMENT)
 5. ADD 4,000' TO ALL ELEVATIONS.
 6. ELEVATIONS ARE SHOWN AT JOINT LOCATIONS BASED ON FINISH GRADE PROFILE. REFERENCE DRAWINGS C3.1-C3.29.

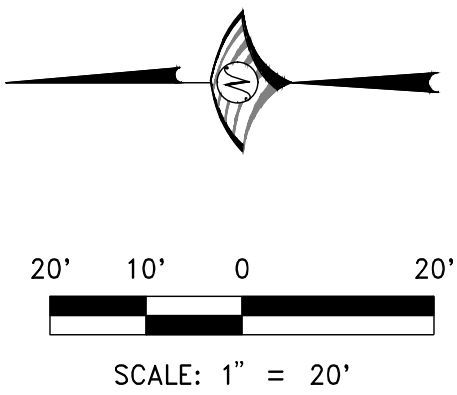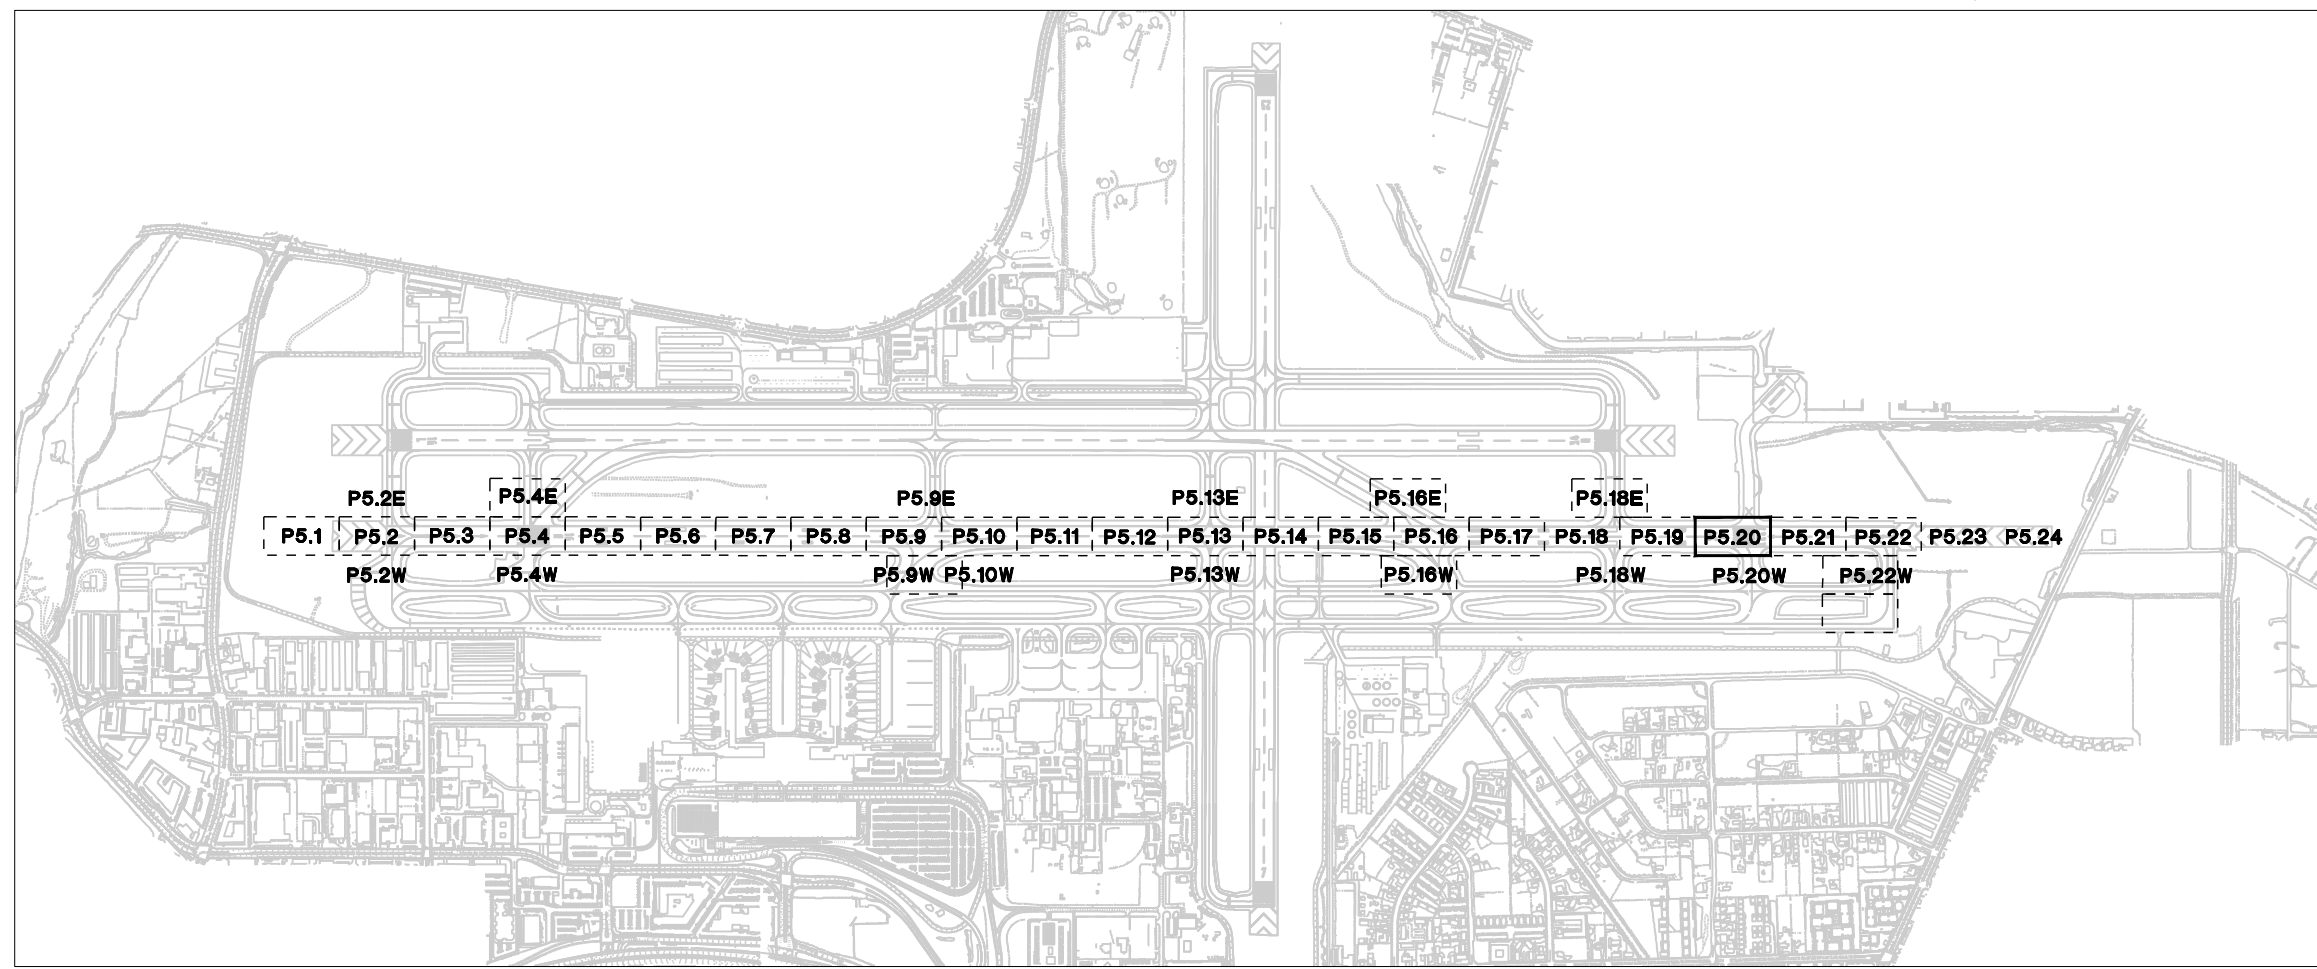

FOR BIDDING PURPOSES ONLY

DATE: DECEMBER 11, 2019

SCALE: N/A

DRAWN BY: DAB

DESIGNED BY: MAK, BAM

CHECKED BY: MAC

NO.

DESCRIPTION

DATE

WOOD ROGERS

BUILDING RELATIONSHIPS ONE PROJECT AT A TIME

180 Corporate Blvd

Reno, NV 89502

Tel 775.823.4068

Fax 775.823.4066


Reno-Tahoe International Airport

SPOT ELEVATION PLAN

PROJECT NO. 8494.002

DRAWING P5.20

RUNWAY 16R-34L RECONSTRUCTION


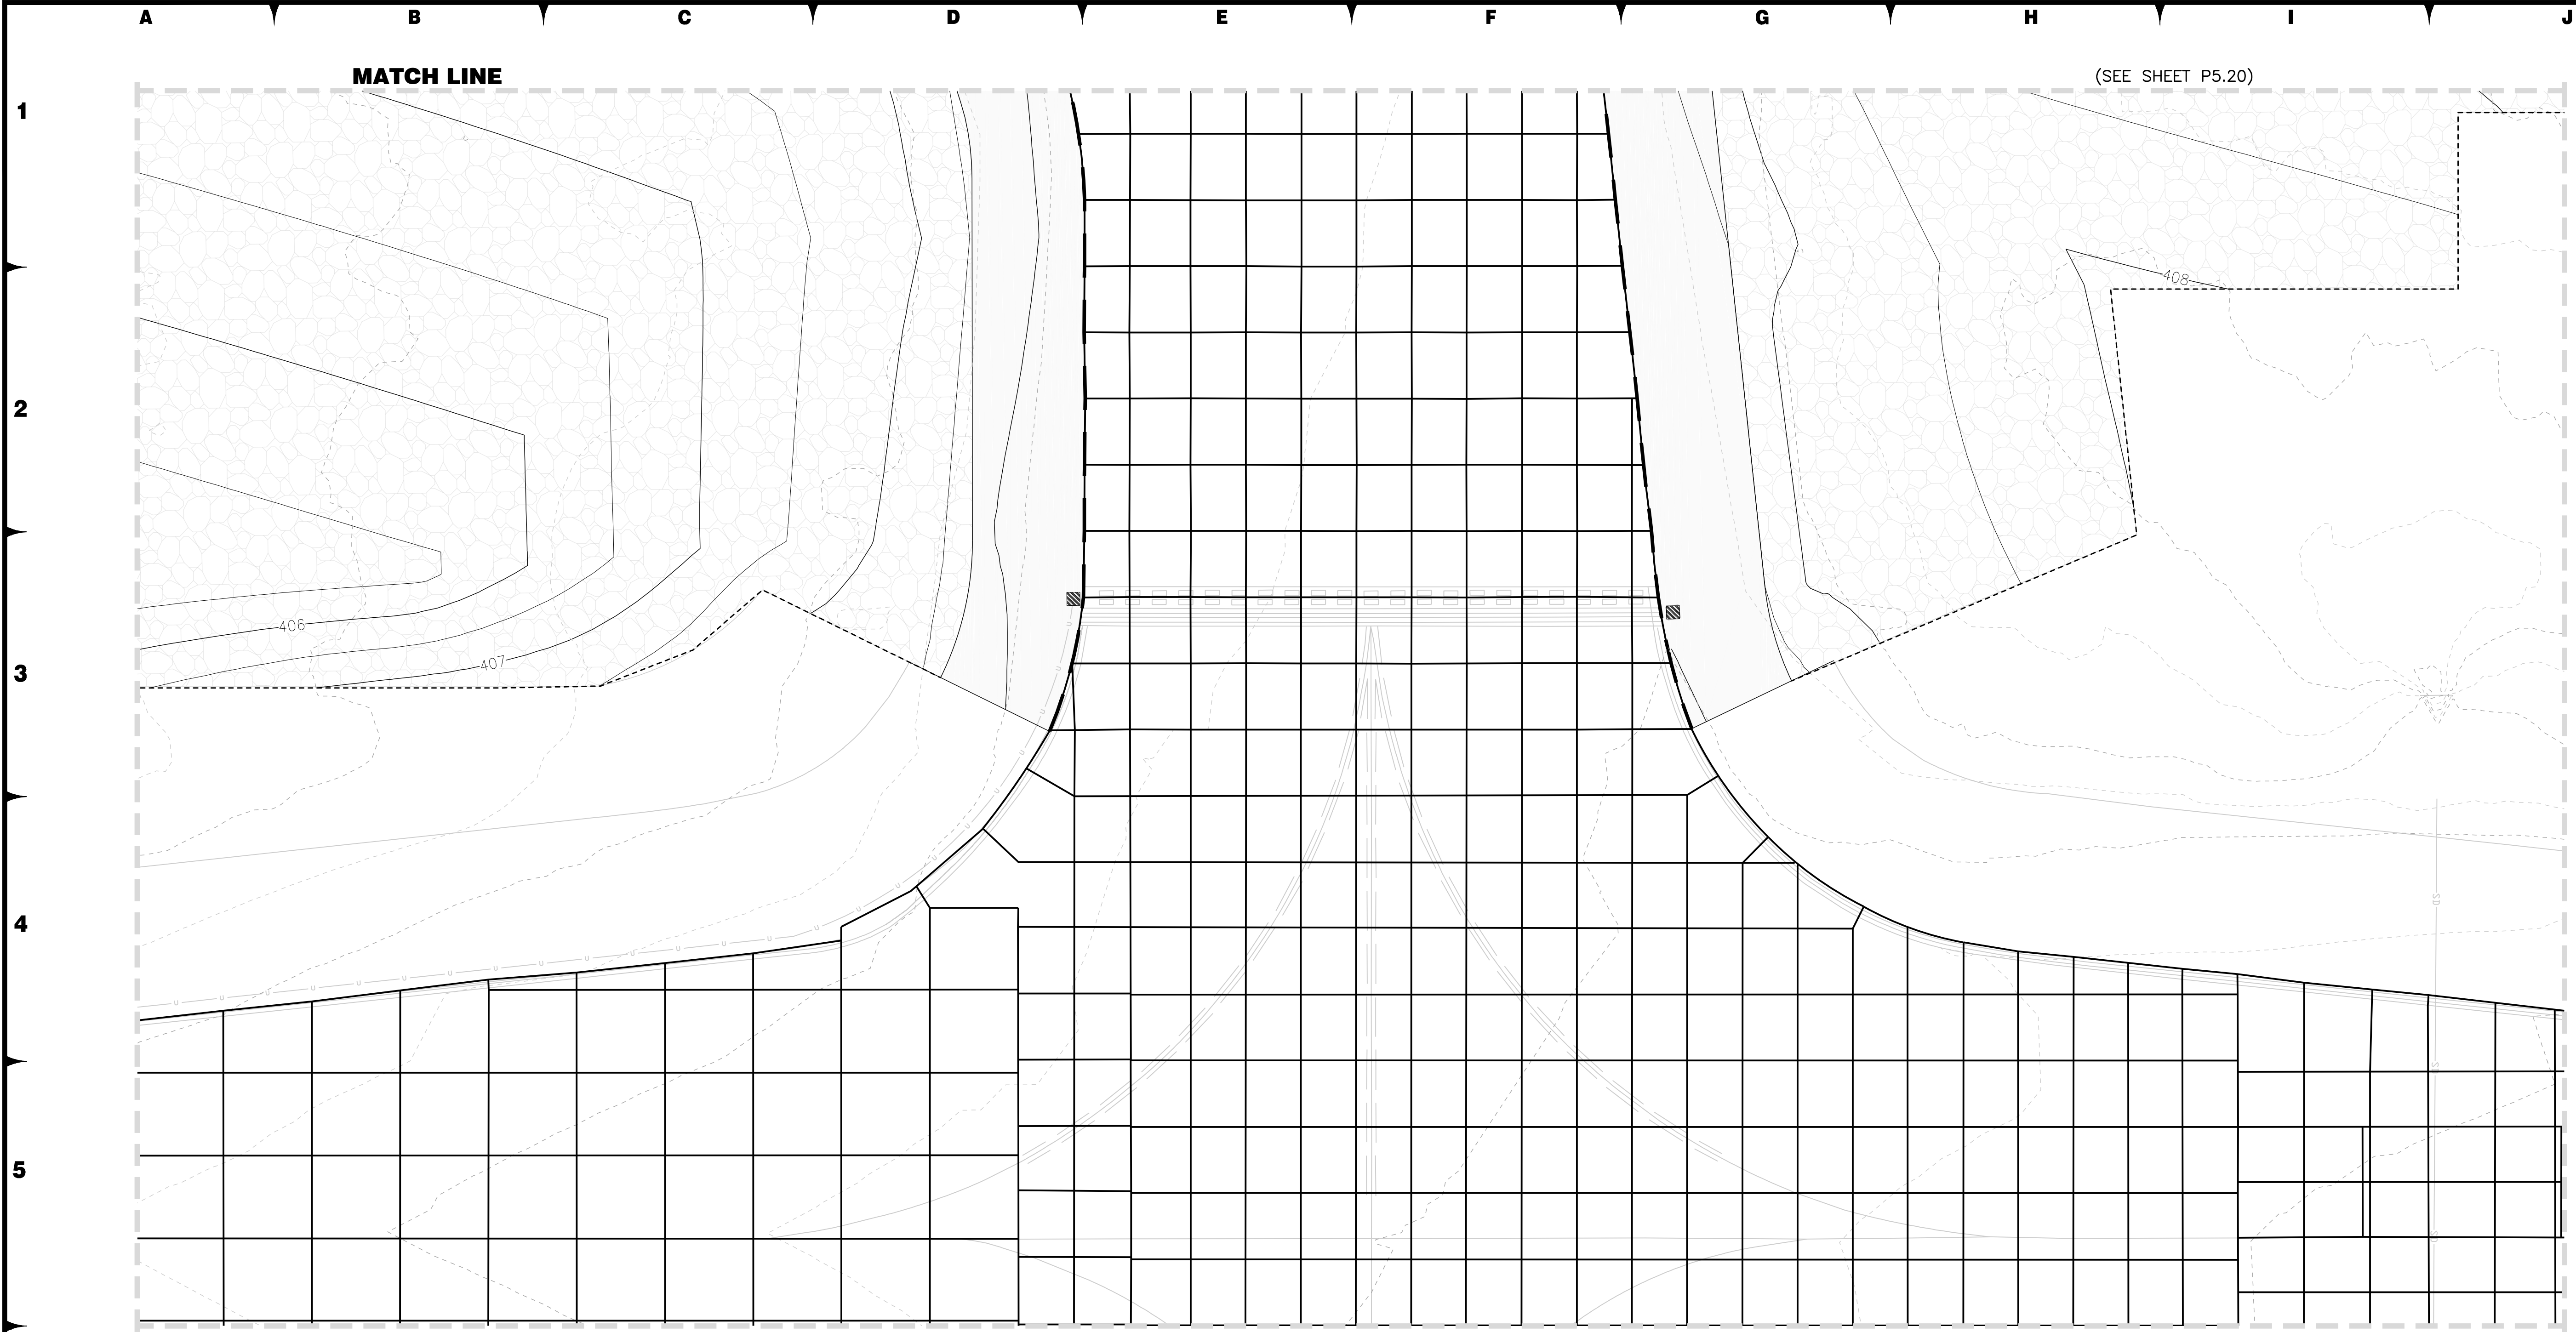


LEGEND

- RECONSTRUCT PCC PAVEMENT
- CONSTRUCT AC PAVEMENT
- EROSION CONTROL PAVING
- PROJECT CONTROL STATION

NOTES

1. REFERENCE DRAWING X.XX FOR ALIGNMENT INFORMATION.
2. REFERENCE DRAWINGS PHX.X-PHX.X FOR PHASING LIMITATIONS.
3. REFERENCE DRAWINGS C6.1-C6.24 FOR JOINT LOCATIONS.
4. MATCH EXISTING SURFACE ELEVATION AT ALL BID OPTION/PROJECT LIMITS. (VERIFY PRIOR TO PCCP PLACEMENT)
5. ADD 4,000' TO ALL ELEVATIONS.
6. ELEVATIONS ARE SHOWN AT JOINT LOCATIONS BASED ON FINISH GRADE PROFILE. REFERENCE DRAWINGS C3.1-C3.29.

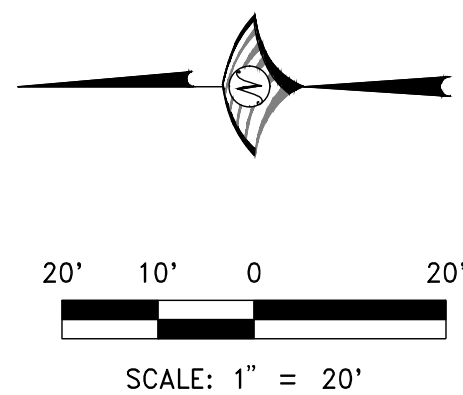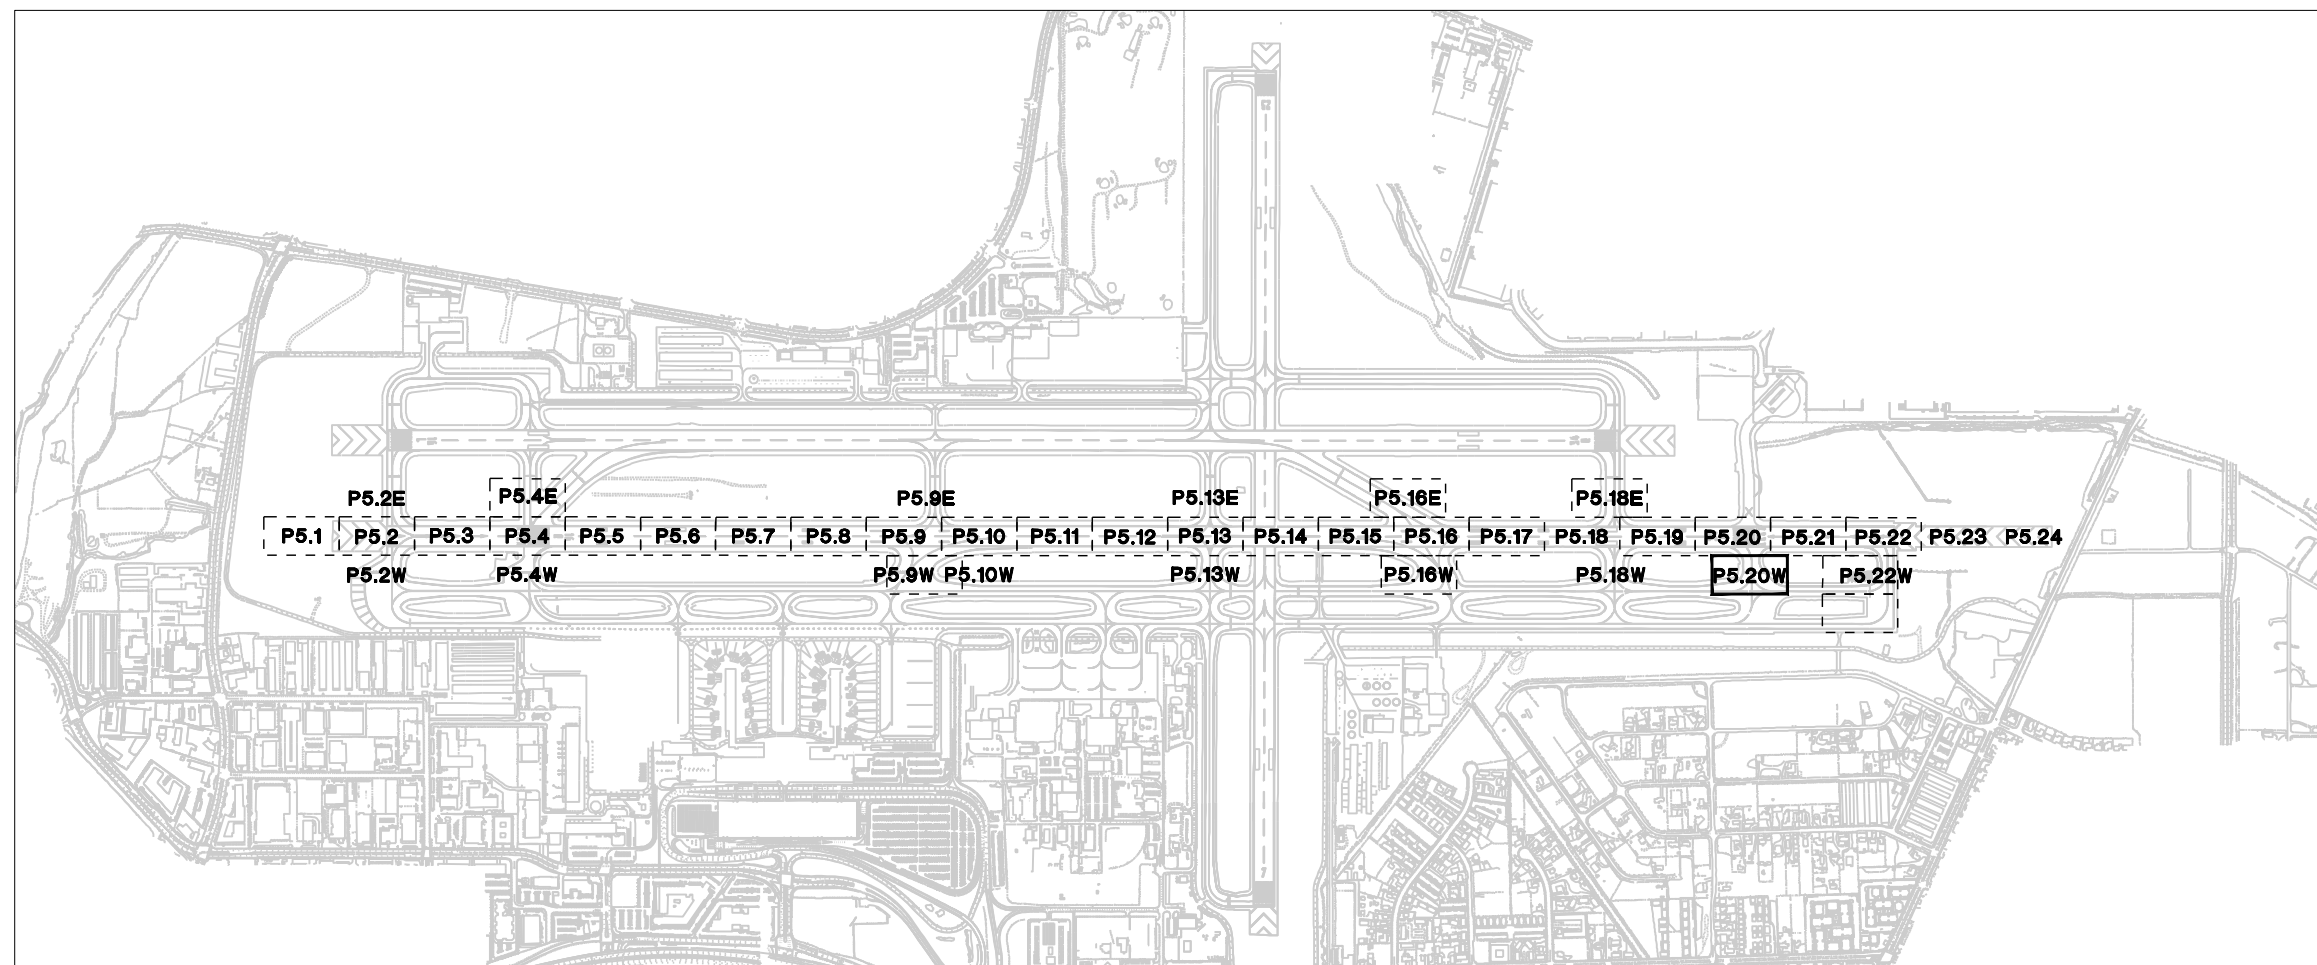

FOR BIDDING PURPOSES ONLY

DATE: DECEMBER 11, 2019

SCALE: N/A

DRAWN BY: DAB

DESIGNED BY: MAK, BAM

CHECKED BY: MAC

NO.

DESCRIPTION

DATE

BRIAN A. MARTINEZ MOLES

Exp. 12-31-21

CIVIL

No. 21202

WOOD-ROGERS

BUILDING RELATIONSHIPS ONE PROJECT AT A TIME

Tel 775.823.4068

Fax 775.823.4066

1881 Corporate Blvd

Reno, NV 89502


Reno-Tahoe International Airport

RUNWAY 16R-34L RECONSTRUCTION

SPOT ELEVATION PLAN


PROJECT NO. 8494.002

DRAWING P5.20W

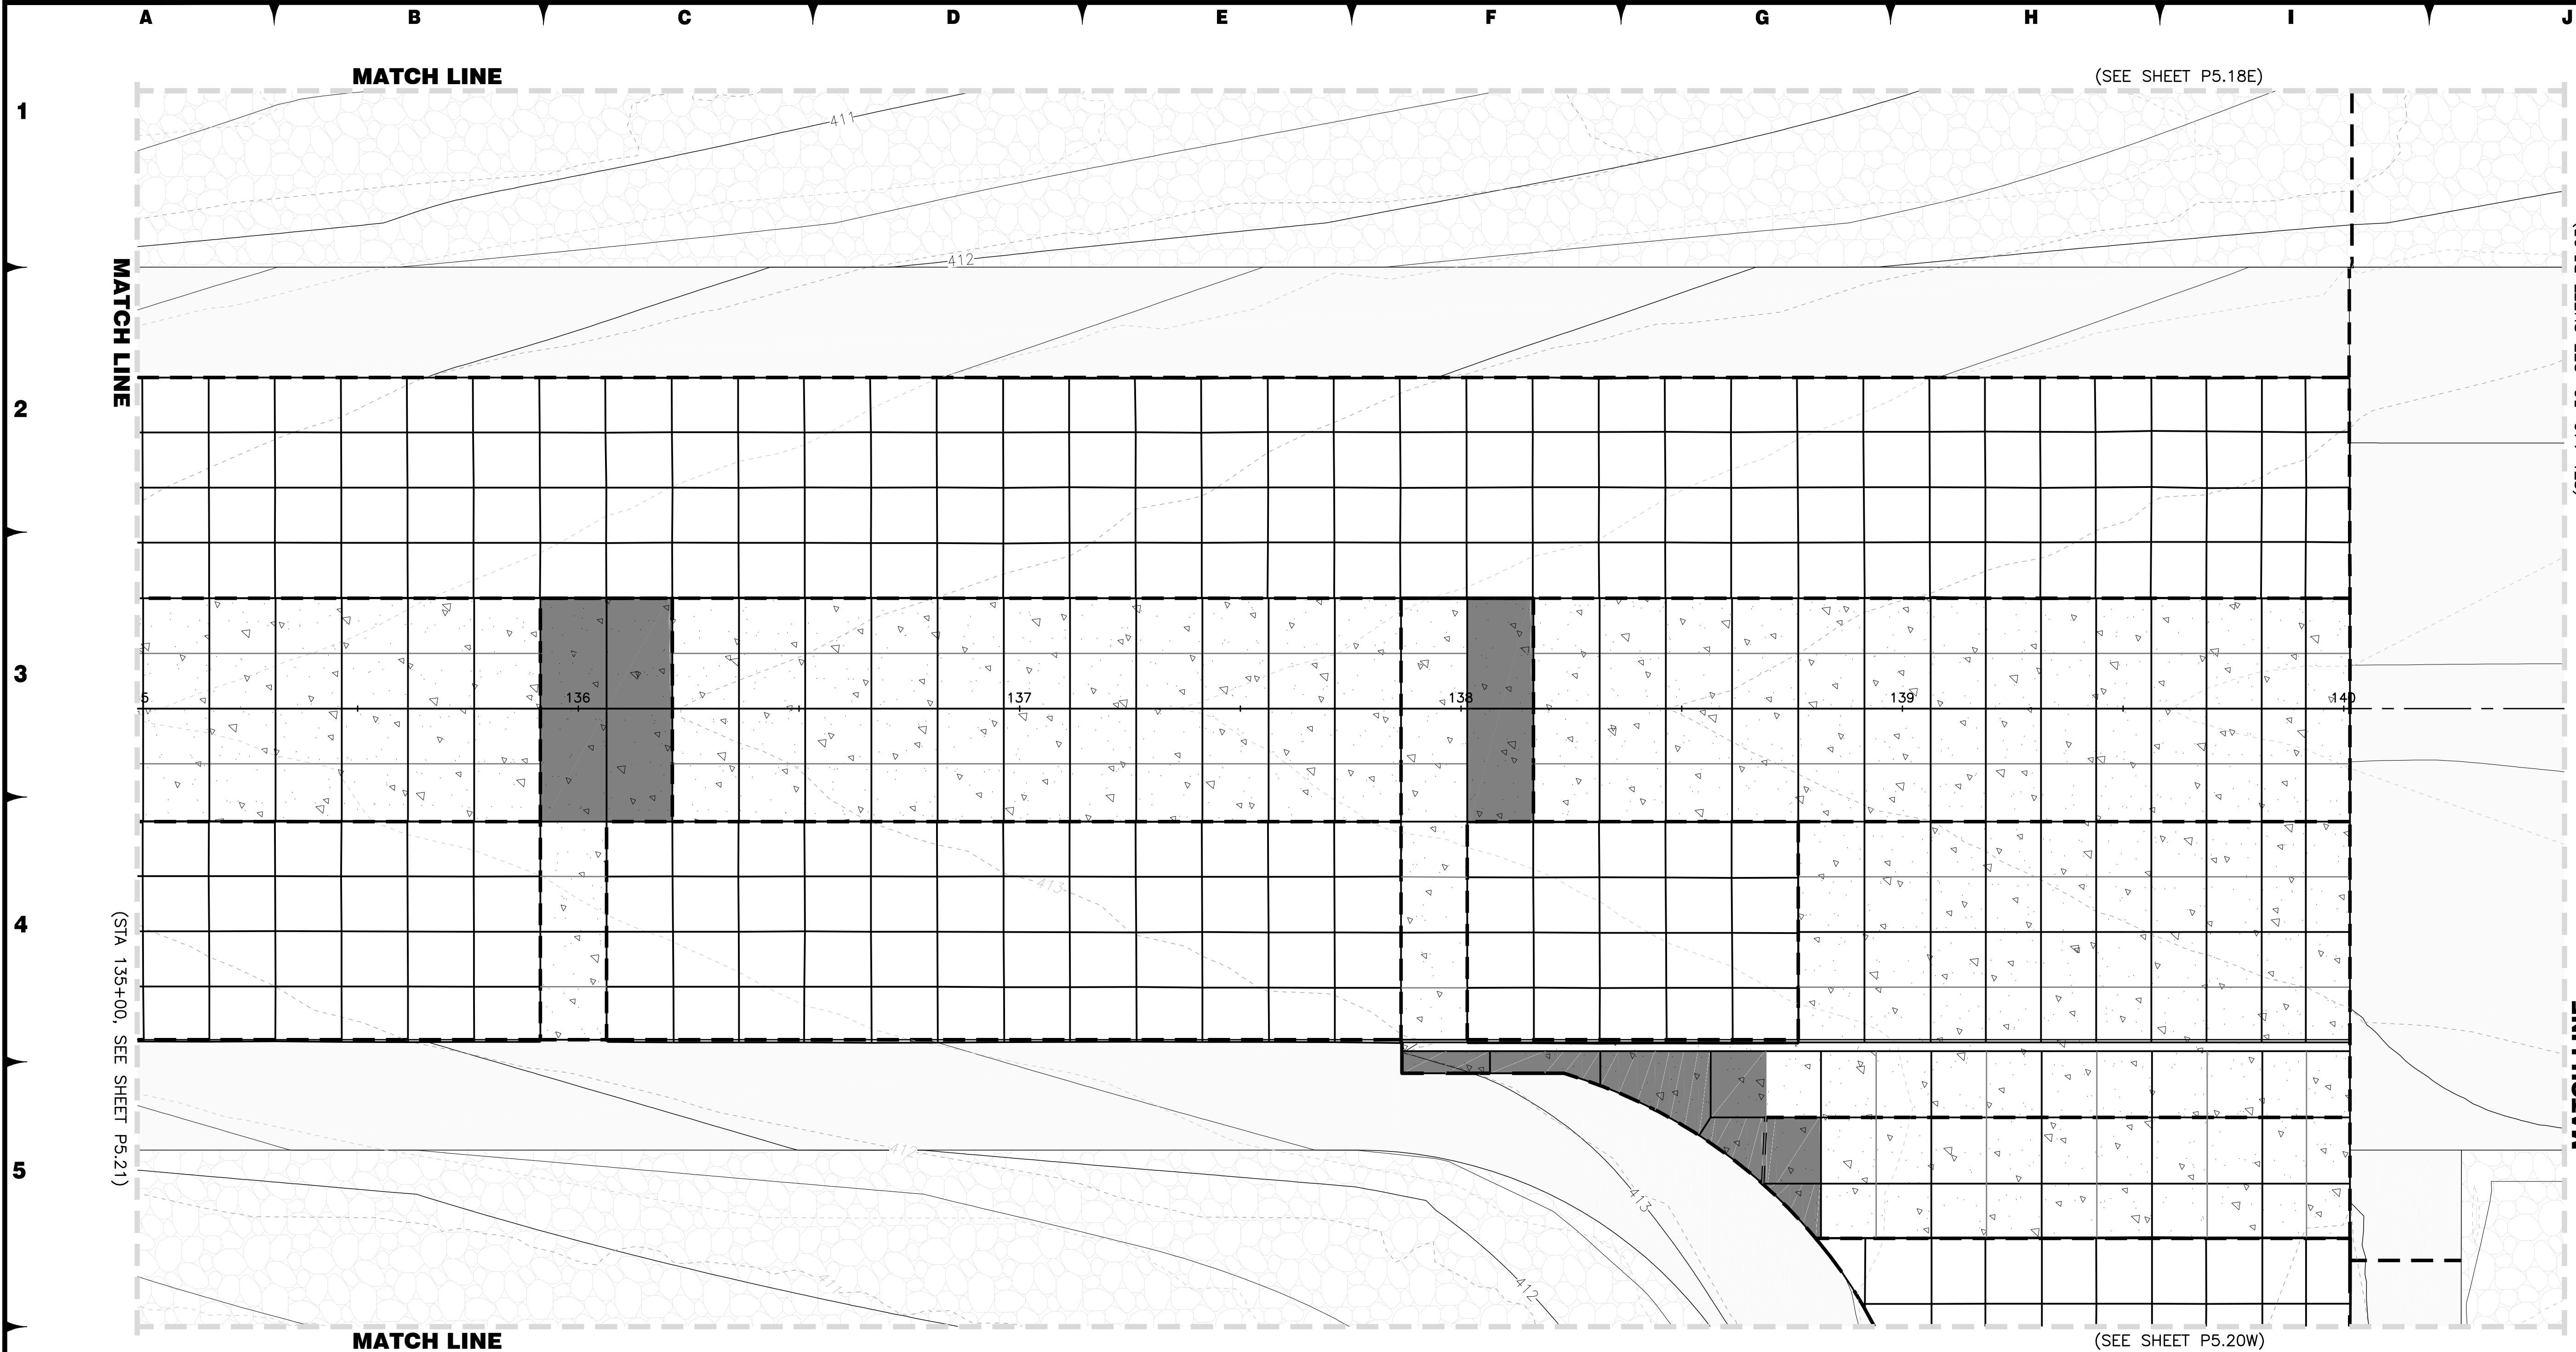

6

LEGEND

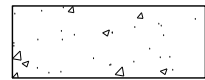

RECONSTRUCT PCC PAVEMENT




CONSTRUCT AC PAVEMENT



EROSION CONTROL PAVING


7

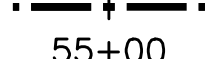


PROJECT CONTROL STATION

NOTES

1. REFERENCE DRAWING X.XX FOR ALIGNMENT INFORMATION.
2. REFERENCE DRAWINGS PHX.X-PHX.X FOR PHASING LIMITATIONS.
3. REFERENCE DRAWINGS C6.1-C6.24 FOR JOINT LOCATIONS.
4. MATCH EXISTING SURFACE ELEVATION AT ALL BID OPTION/PROJECT LIMITS. (VERIFY PRIOR TO PCCP PLACEMENT)
5. ADD 4,000' TO ALL ELEVATIONS.
6. ELEVATIONS ARE SHOWN AT JOINT LOCATIONS BASED ON FINISH GRADE PROFILE. REFERENCE DRAWINGS C3.1-C3.29.

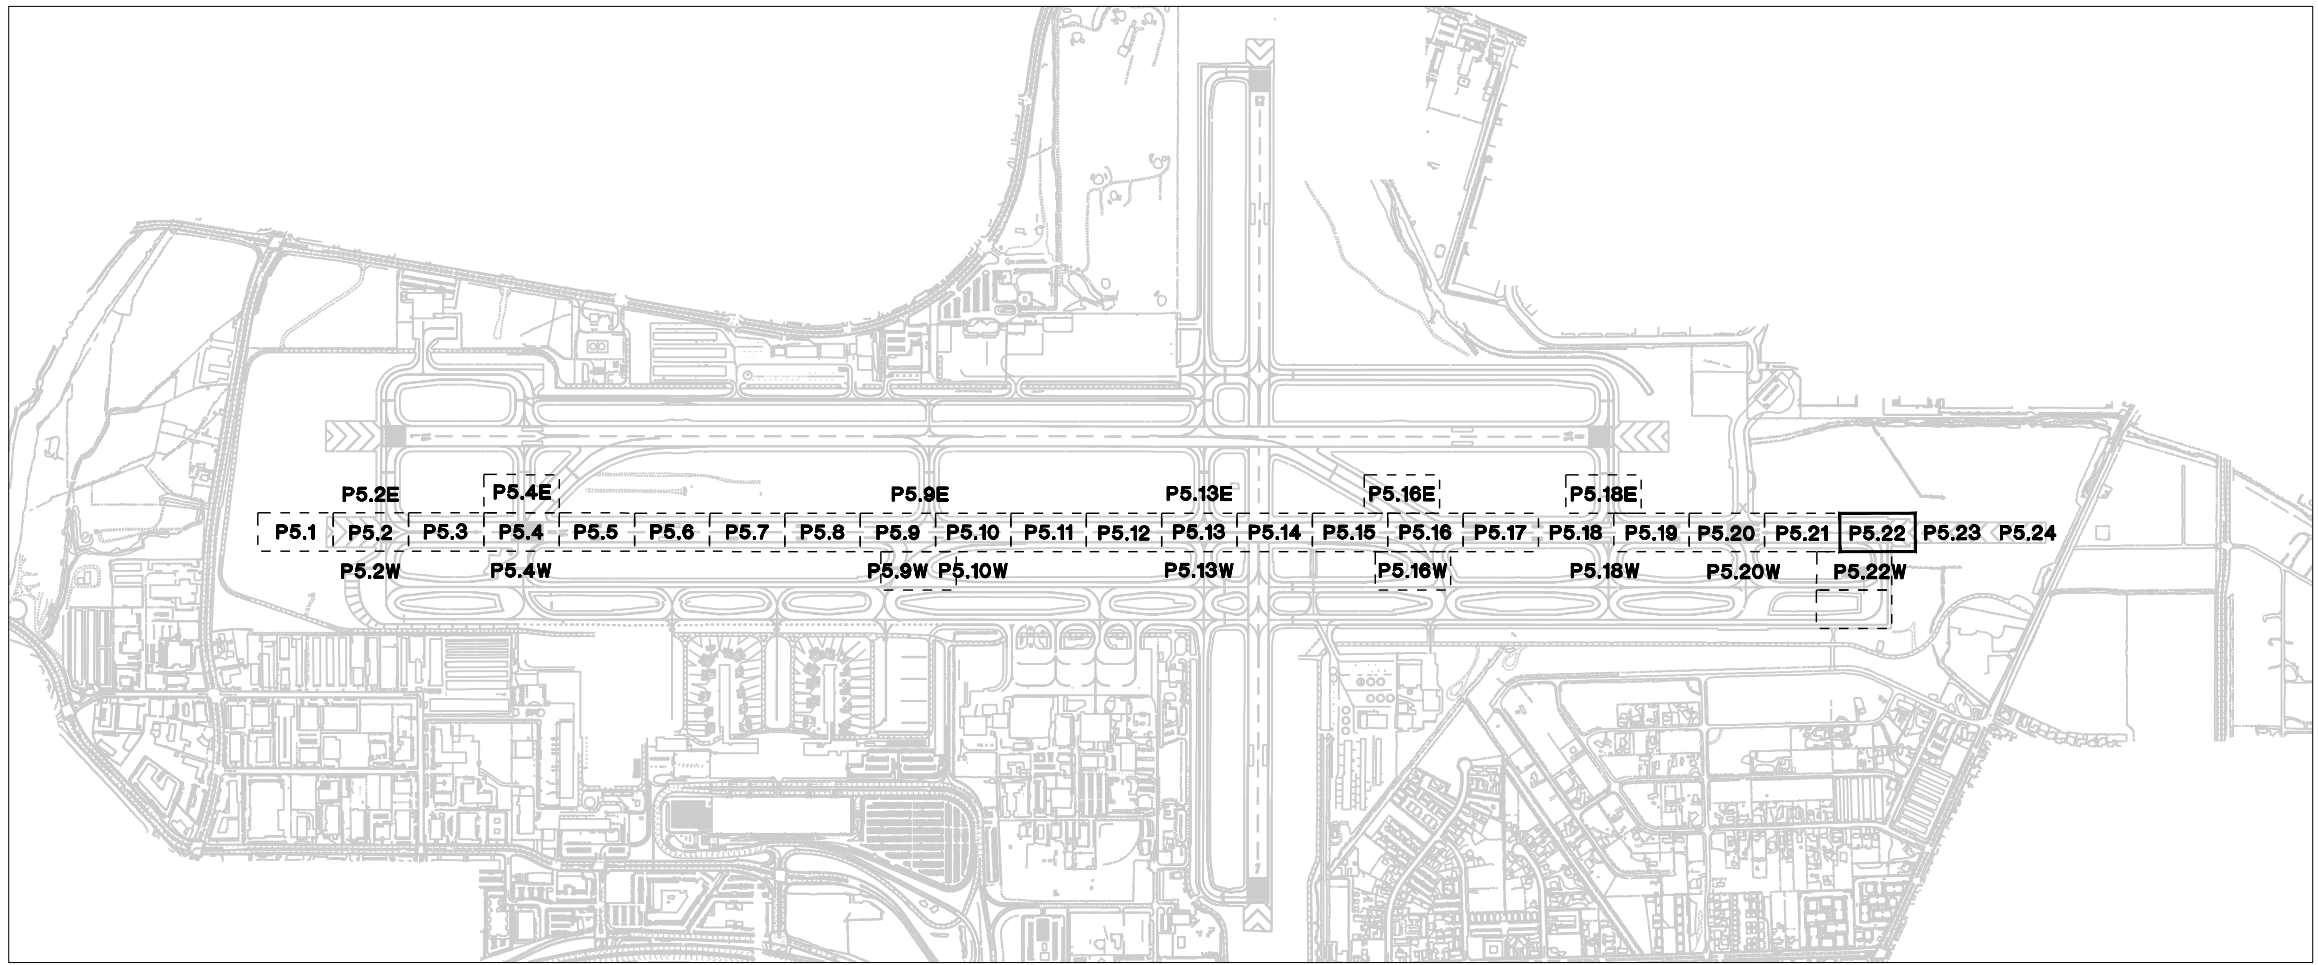

KEY MAP

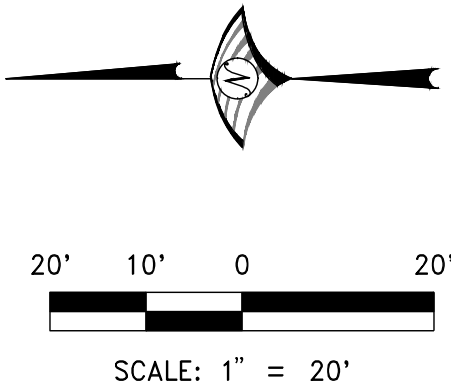

FOR BIDDING PURPOSES ONLY

DATE: DECEMBER 11, 2019	SCALE: N/A	DRAWN BY: DAB	DESIGNED BY: MAK, BAM	CHECKED BY: MAC
PROFESSIONAL ENGINEER - STATE OF NEVADA		BRIAN A. MARTINEZ-MOLES Exp. 12-31-21 CIVIL No. 21202		
NO.		DESCRIPTION		DATE

3

WOOD ROGERS
BUILDING RELATIONSHIPS ONE PROJECT AT A TIME
1881 Corporate Blvd
Reno, NV 89502
Tel 775.823.4068
Fax 775.823.4066

4

Reno-Tahoe International Airport

RENO-TAHOE


5

RUNWAY 16R-34L RECONSTRUCTION

SPOT ELEVATION PLAN


7

PROJECT NO. 8494.002
DRAWING P5.22

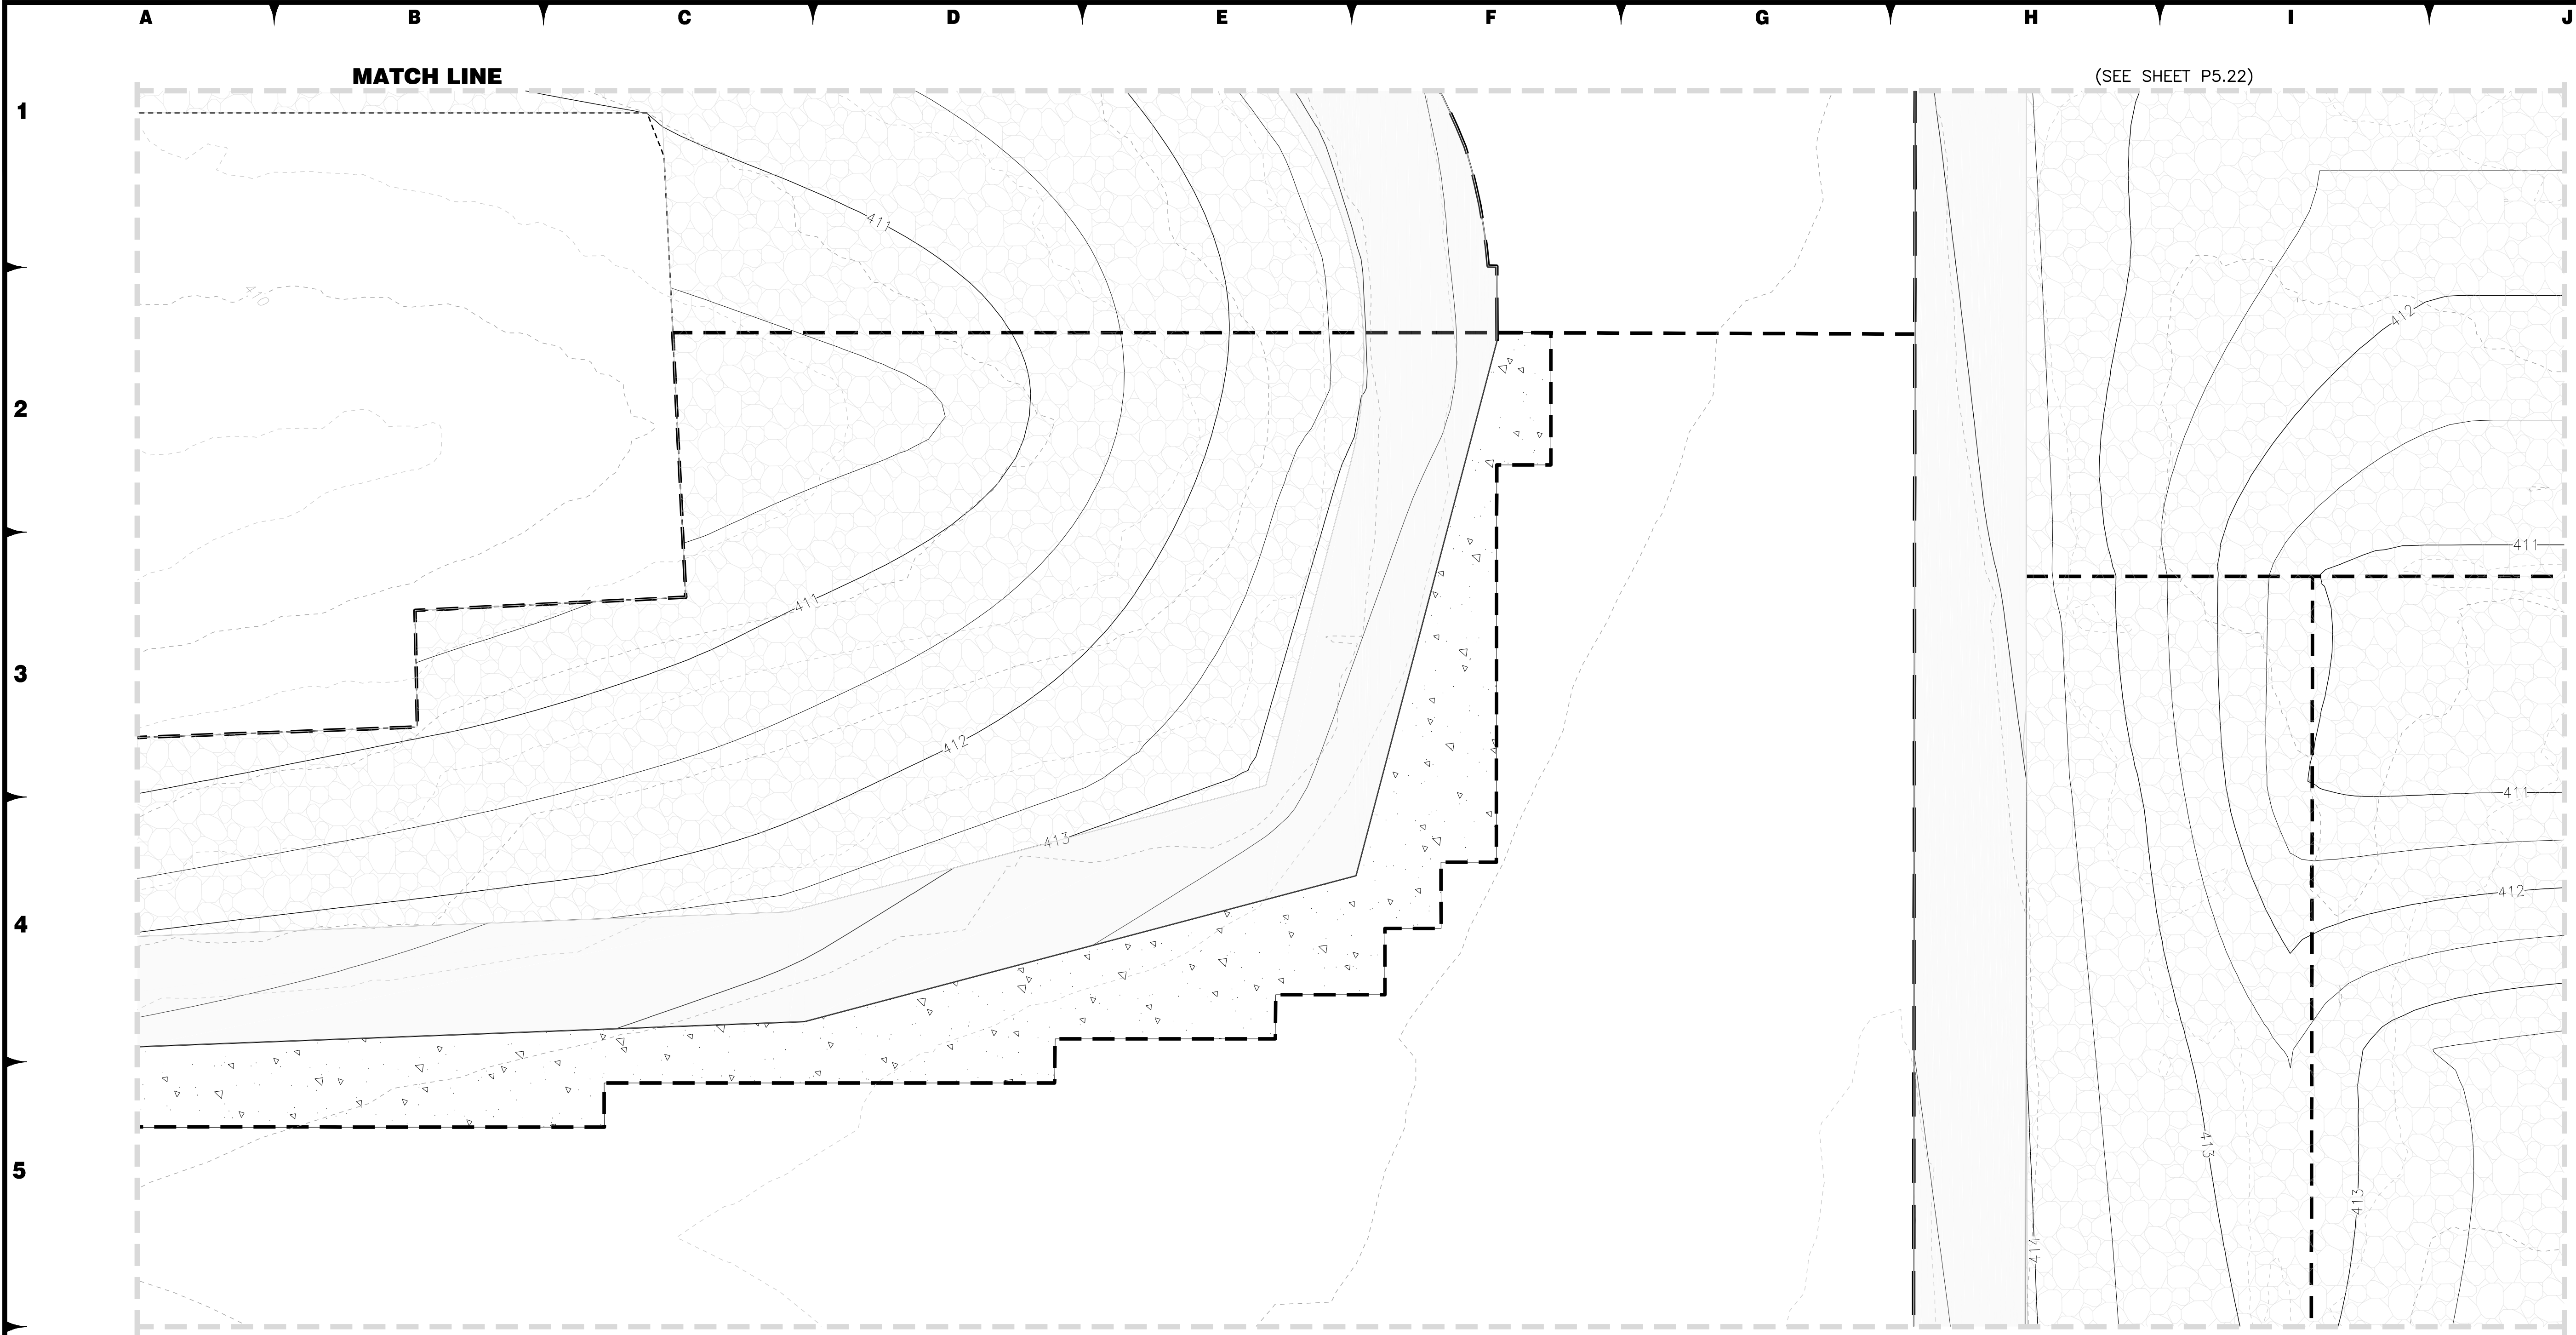

6

LEGEND

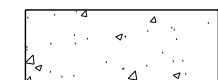


RECONSTRUCT PCC PAVEMENT



CONSTRUCT AC PAVEMENT



EROSION CONTROL PAVING

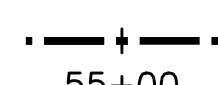


55+00 PROJECT CONTROL STATION


7

NOTES

1. REFERENCE DRAWING X.XX FOR ALIGNMENT INFORMATION.
2. REFERENCE DRAWINGS PHX.X-PHX.X FOR PHASING LIMITATIONS.
3. REFERENCE DRAWINGS C6.1-C6.24 FOR JOINT LOCATIONS.
4. MATCH EXISTING SURFACE ELEVATION AT ALL BID OPTION/PROJECT LIMITS. (VERIFY PRIOR TO PCCP PLACEMENT)
5. ADD 4,000' TO ALL ELEVATIONS.
6. ELEVATIONS ARE SHOWN AT JOINT LOCATIONS BASED ON FINISH GRADE PROFILE. REFERENCE DRAWINGS C3.1-C3.29.

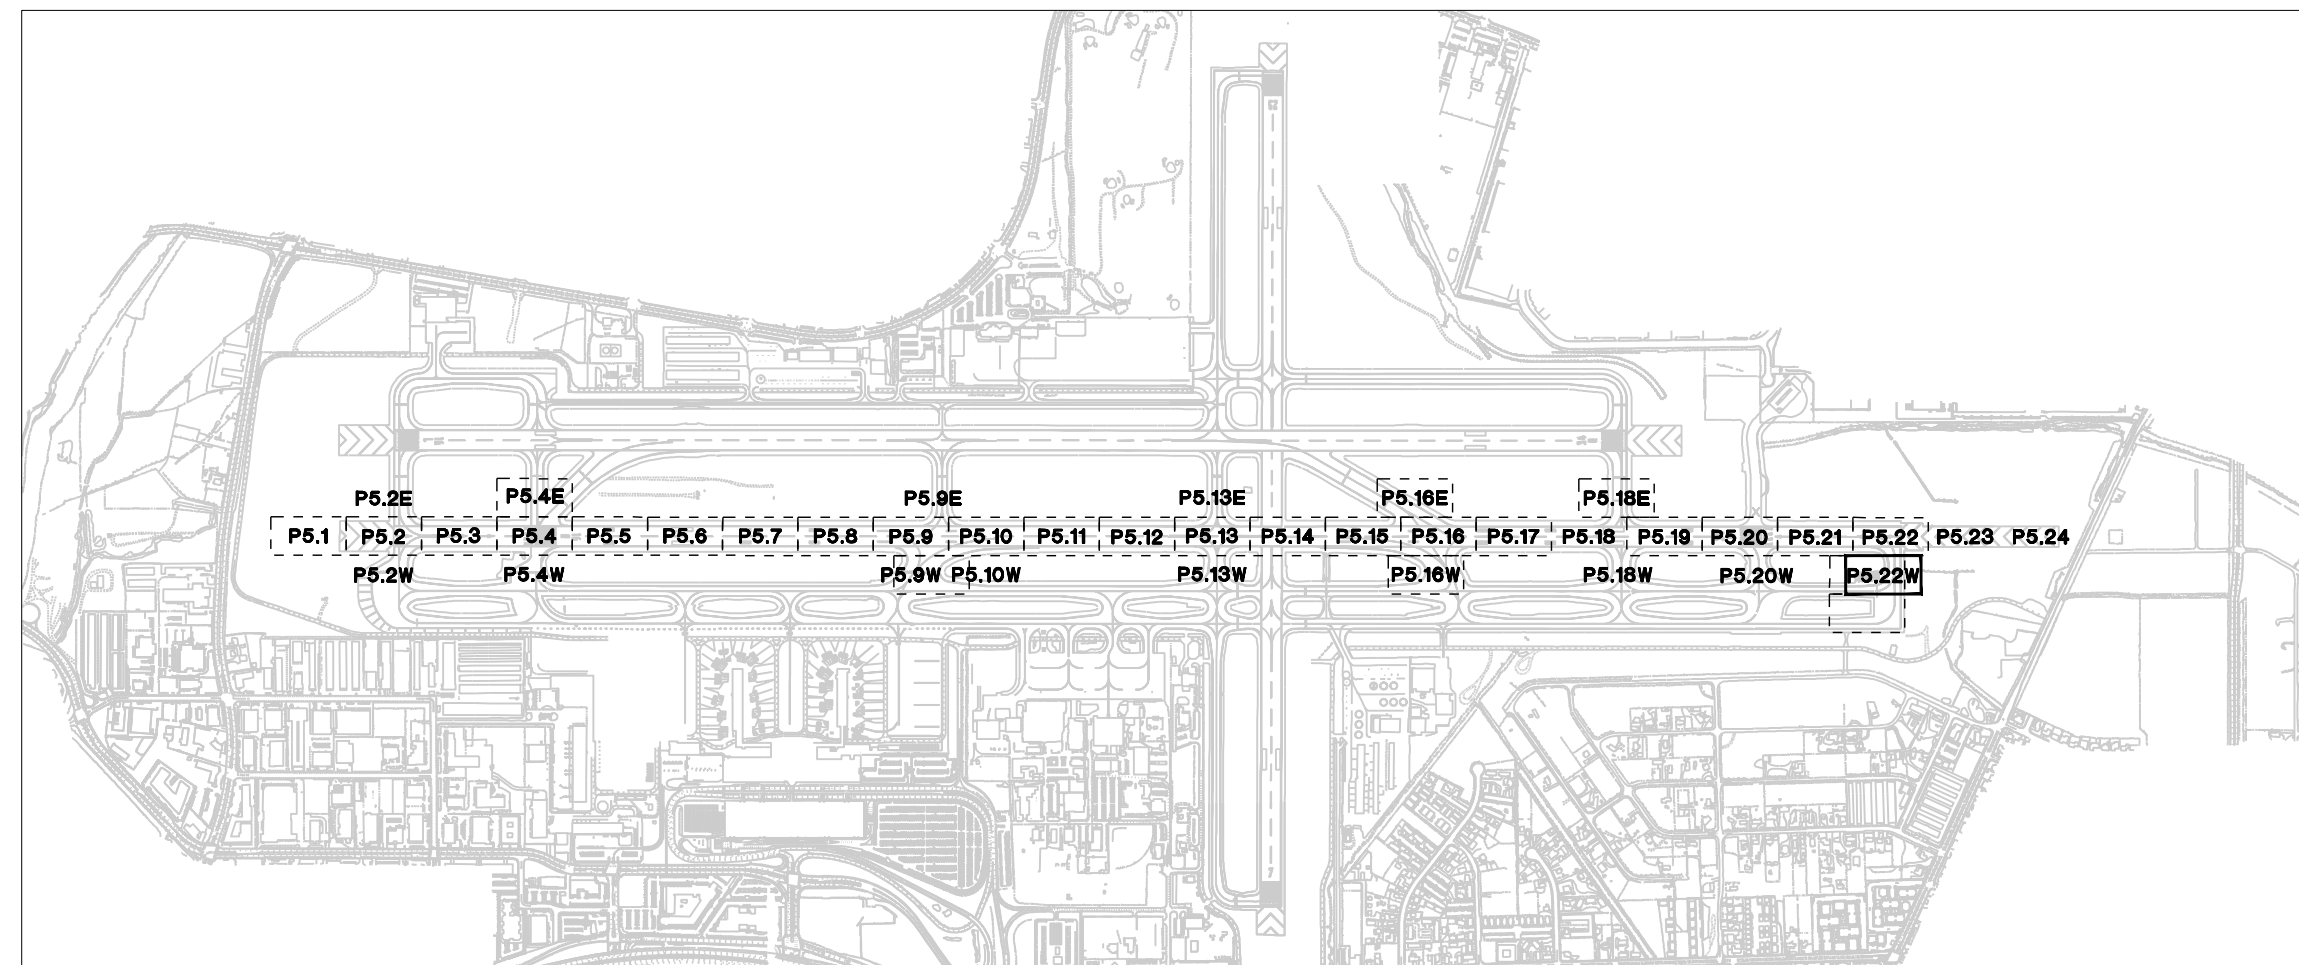


KEY MAP

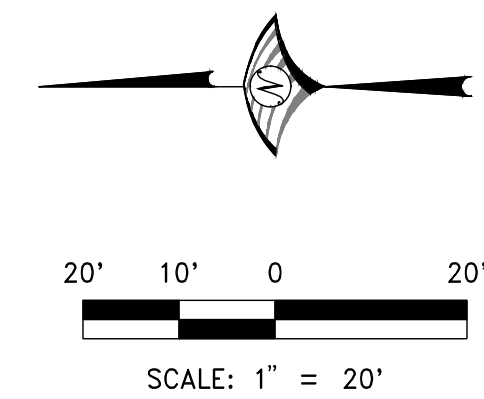

FOR BIDDING PURPOSES ONLY

DATE: DECEMBER 11, 2019	SCALE: N/A	DRAWN BY: DAB	DESIGNED BY: MAK, BAM	CHECKED BY: MAC	NO.	DESCRIPTION	DATE
RUNWAY 16R-34L RECONSTRUCTION				SPOT ELEVATION PLAN			
PROJECT NO. 8494.002							
DRAWING P5.22W							

U:\Notes\8494_34L_Renway\34L_Renway\16R-34L_Bid\Pages\16R-34L_Bid\Pages\16R.dwg 12/9/2019 4:47 PM Megan Klingler

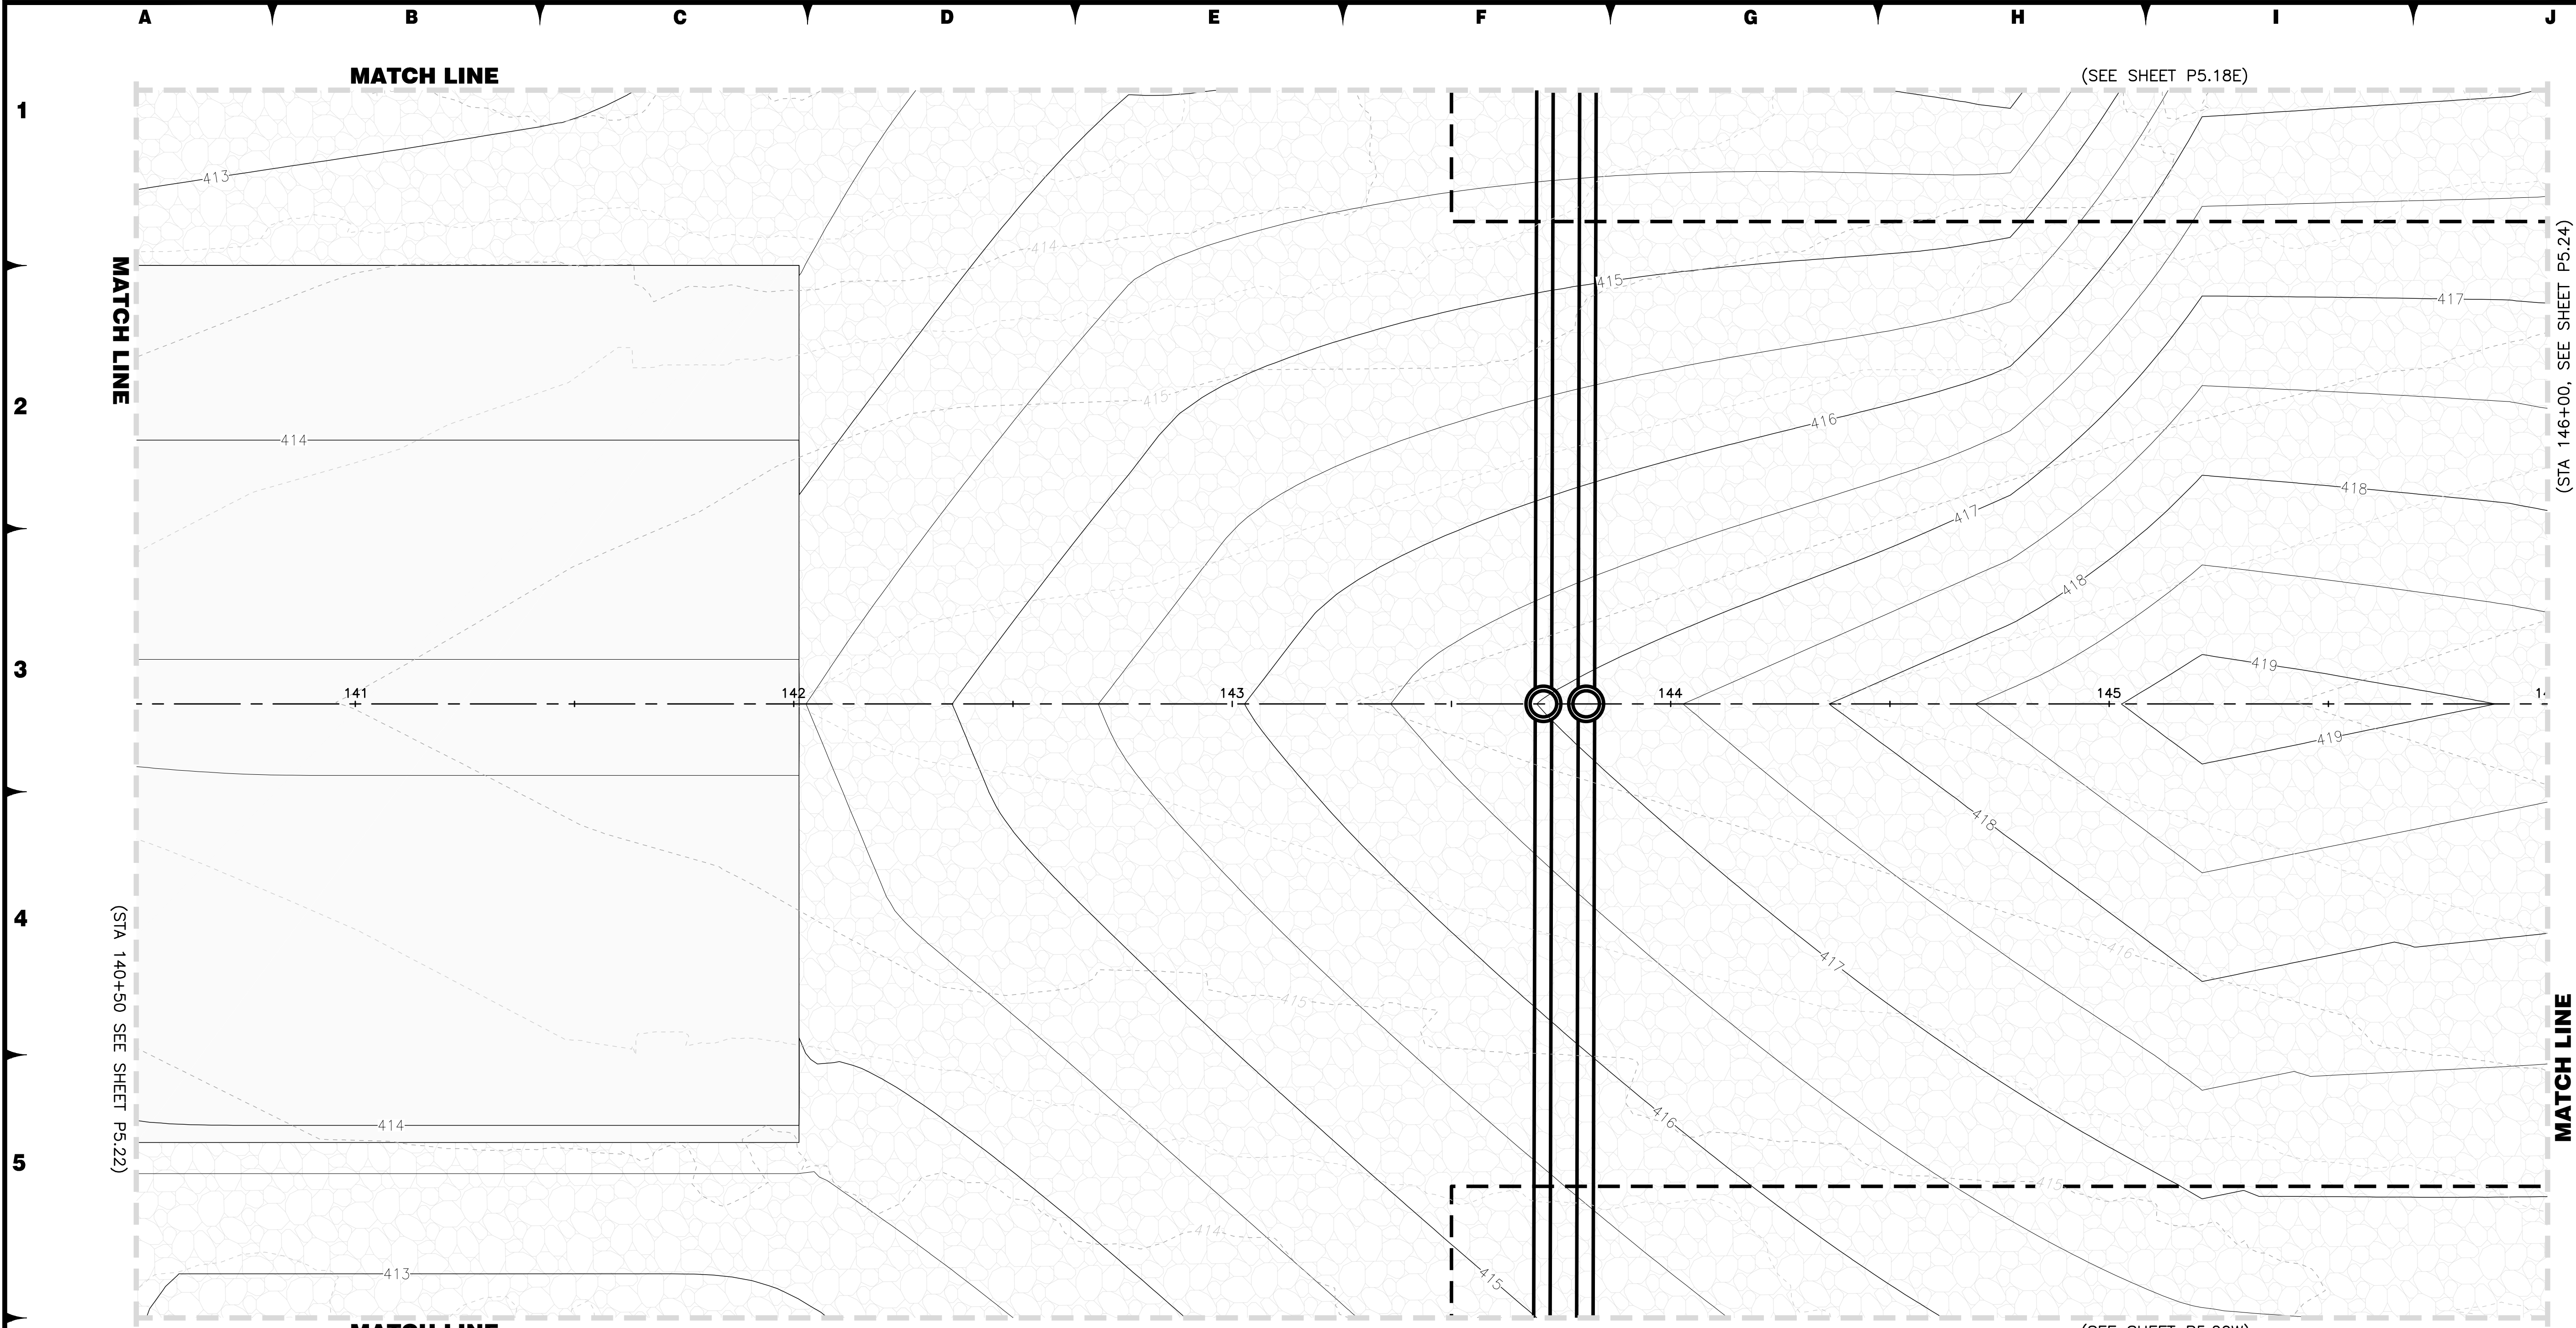

6

LEGEND

RECONSTRUCT PCC PAVEMENT

CONSTRUCT AC PAVEMENT



EROSION CONTROL PAVING

7

55+00

PROJECT CONTROL STATION

- NOTES**
1. REFERENCE DRAWING X.XX FOR ALIGNMENT INFORMATION.
 2. REFERENCE DRAWINGS PHX.X-PHX.X FOR PHASING LIMITATIONS.
 3. REFERENCE DRAWINGS C6.1-C6.24 FOR JOINT LOCATIONS.
 4. MATCH EXISTING SURFACE ELEVATION AT ALL BID OPTION/PROJECT LIMITS. (VERIFY PRIOR TO PCCP PLACEMENT)
 5. ADD 4,000' TO ALL ELEVATIONS.
 6. ELEVATIONS ARE SHOWN AT JOINT LOCATIONS BASED ON FINISH GRADE PROFILE. REFERENCE DRAWINGS C3.1-C3.29.

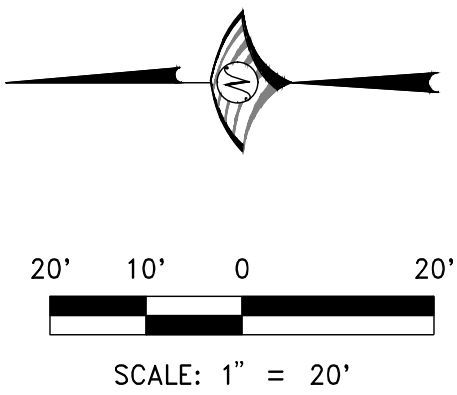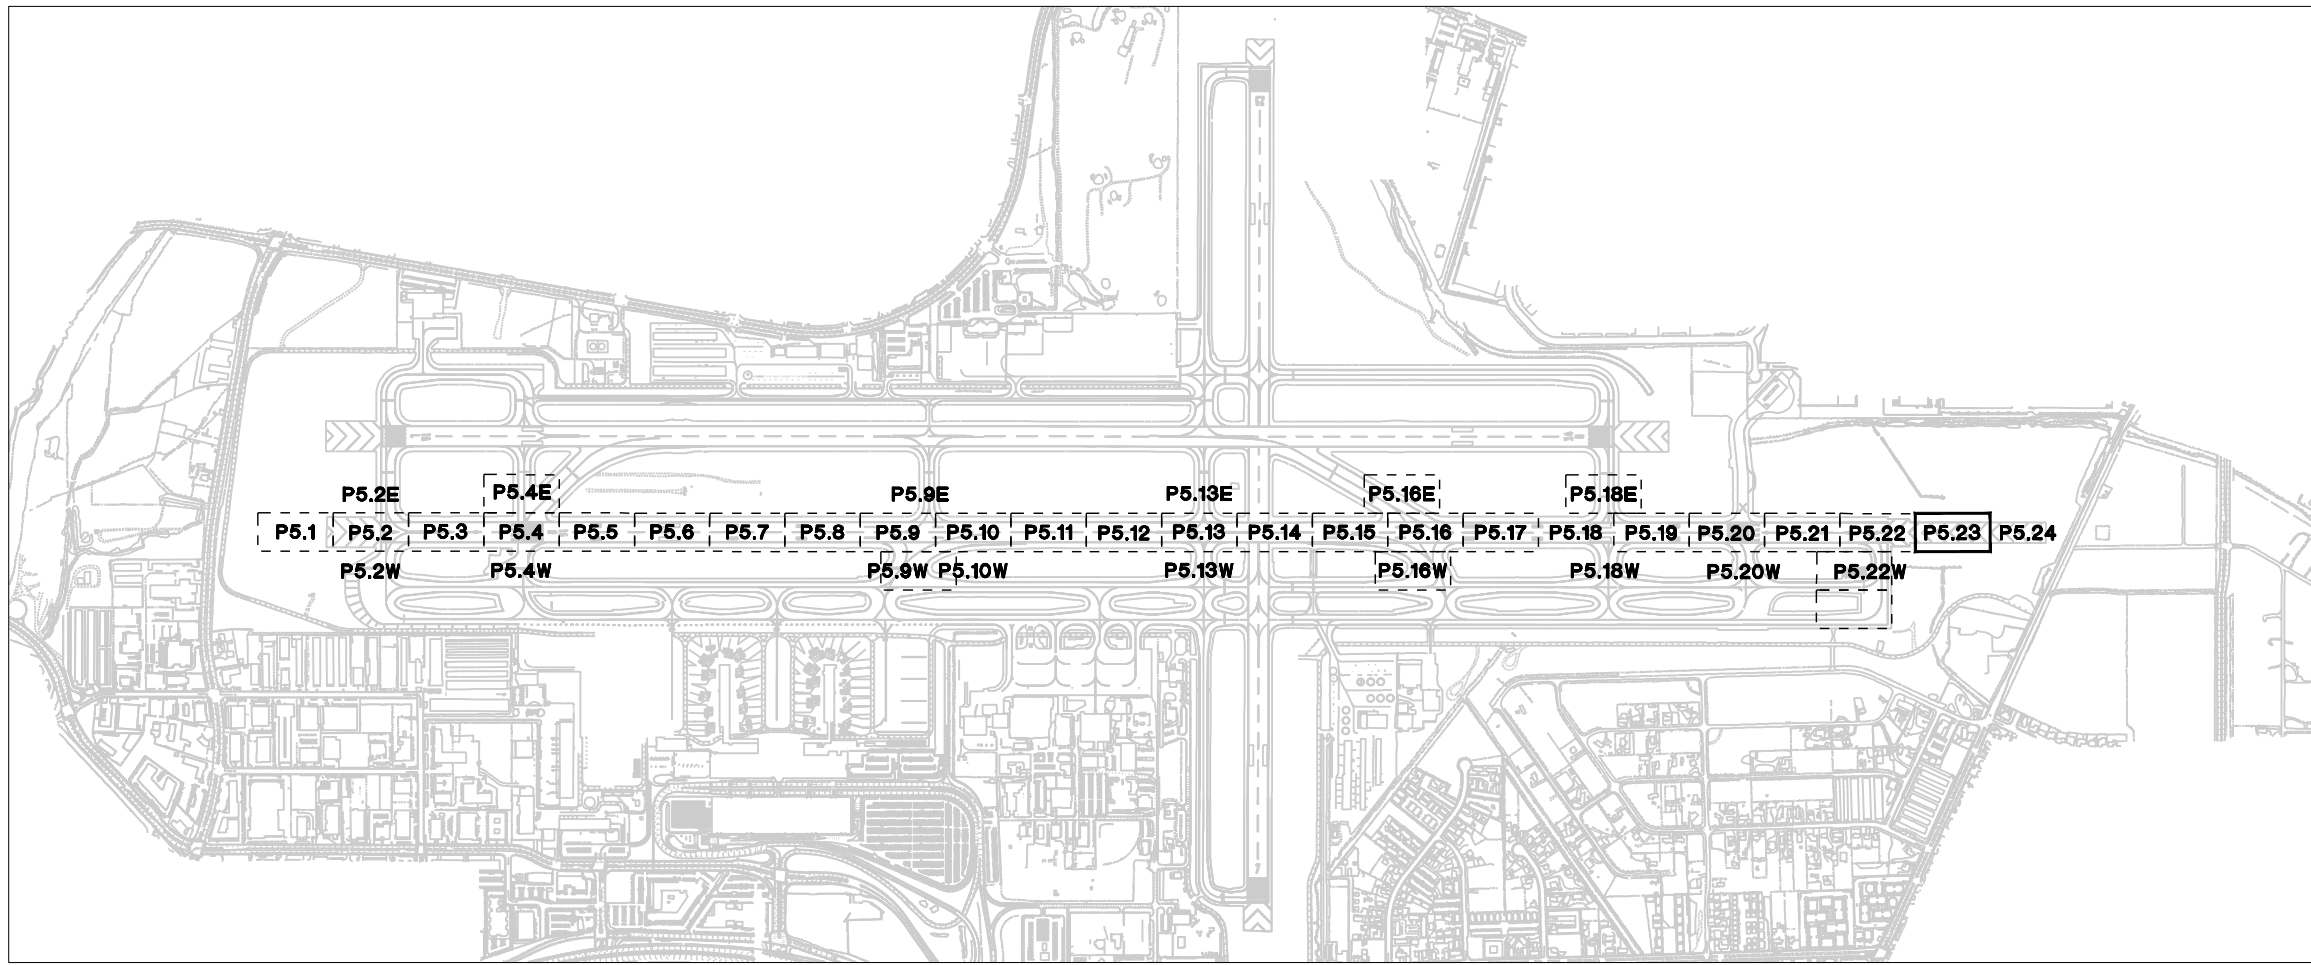

FOR BIDDING PURPOSES ONLY

DATE: DECEMBER 11, 2019

SCALE: N/A

DRAWN BY: DAB

DESIGNED BY: MAK, BAM

CHECKED BY: MAC

NO.

DESCRIPTION

DATE

BRIAN A. MARTINEZ MOLES

PROFESSIONAL ENGINEER - STATE OF NEVADA

Exp. 12-31-21

CIVIL

No. 21202

WOOD-RODGERS

BUILDING RELATIONSHIPS ONE PROJECT AT A TIME

1881 Corporate Blvd

Reno, NV 89502

Tel 775.823.4068

Fax 775.823.4066

Reno-Tahoe International Airport


RENO-TAHOE INTERNATIONAL AIRPORT

RUNWAY 16R-34L RECONSTRUCTION

SPOT ELEVATION PLAN



PROJECT NO. 8494.002

DRAWING **P5.23**

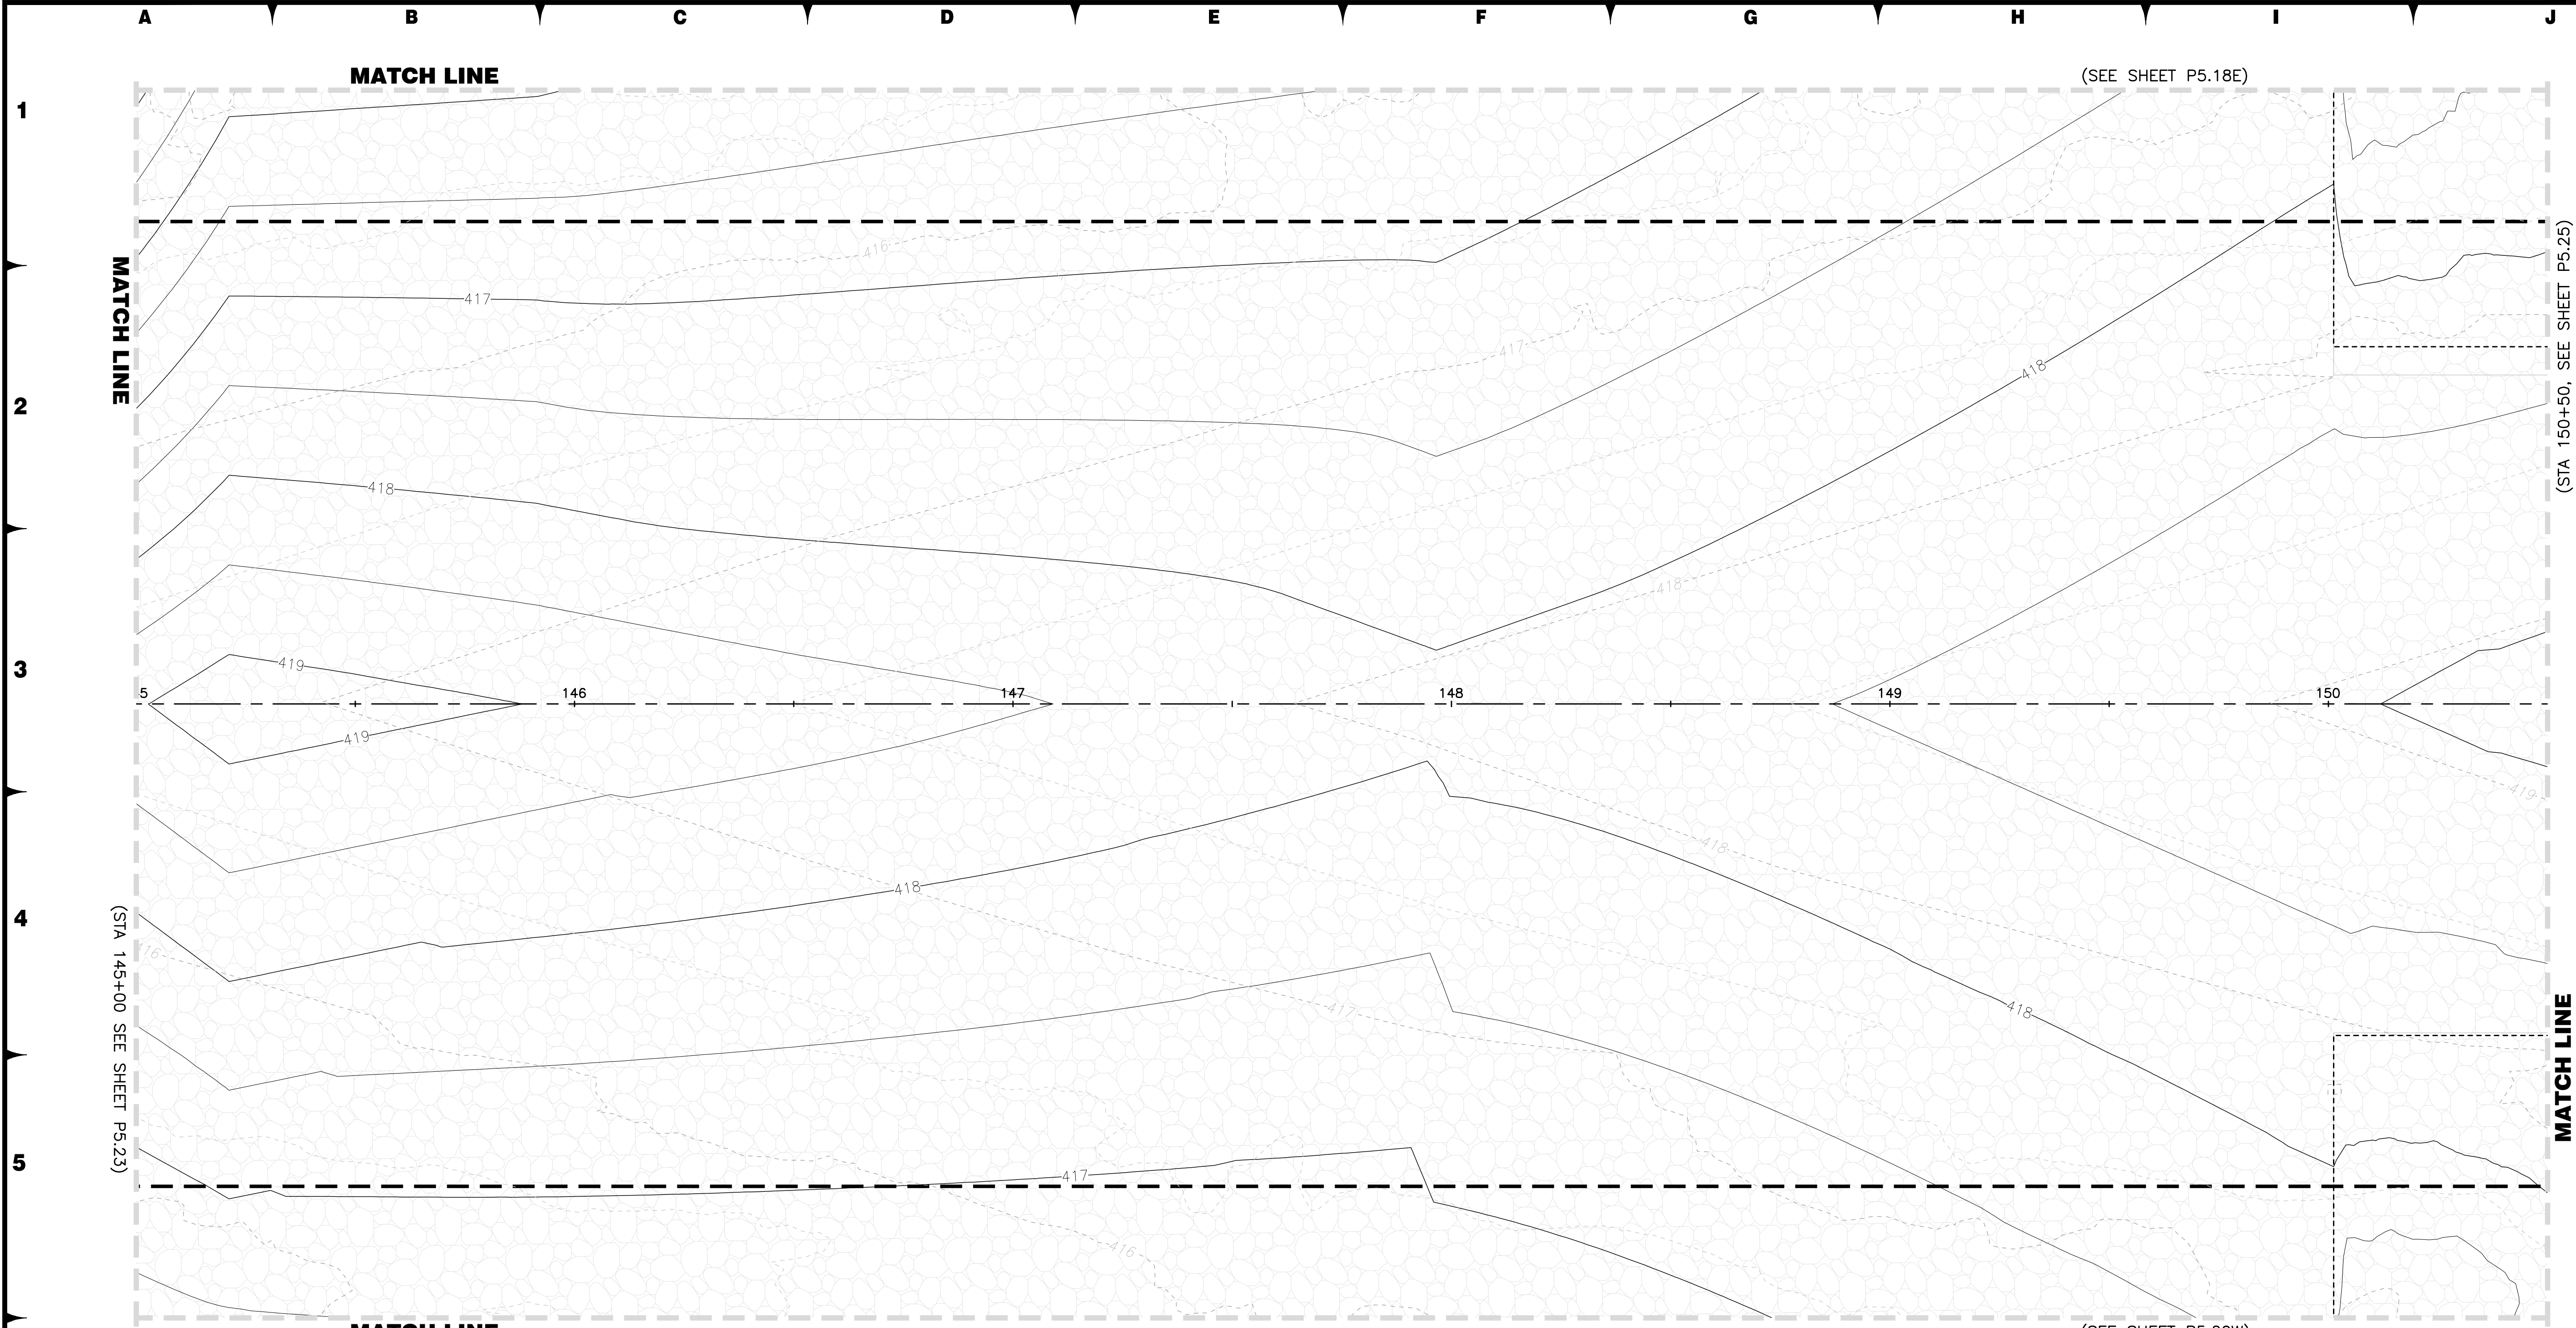

- 6
- 7
- A B C D E F G H I J
- LEGEND**
- RECONSTRUCT PCC PAVEMENT
- CONSTRUCT AC PAVEMENT
- EROSION CONTROL PAVING
- PROJECT CONTROL STATION
- 55+00

- NOTES**
1. REFERENCE DRAWING X.XX FOR ALIGNMENT INFORMATION.
 2. REFERENCE DRAWINGS PHX.X-PHX.X FOR PHASING LIMITATIONS.
 3. REFERENCE DRAWINGS C6.1-C6.24 FOR JOINT LOCATIONS.
 4. MATCH EXISTING SURFACE ELEVATION AT ALL BID OPTION/PROJECT LIMITS. (VERIFY PRIOR TO PCCP PLACEMENT)
 5. ADD 4,000' TO ALL ELEVATIONS.
 6. ELEVATIONS ARE SHOWN AT JOINT LOCATIONS BASED ON FINISH GRADE PROFILE. REFERENCE DRAWINGS C3.1-C3.29.

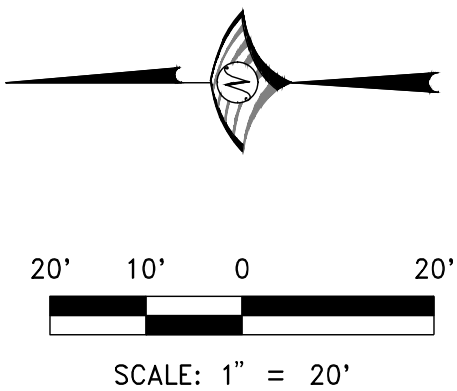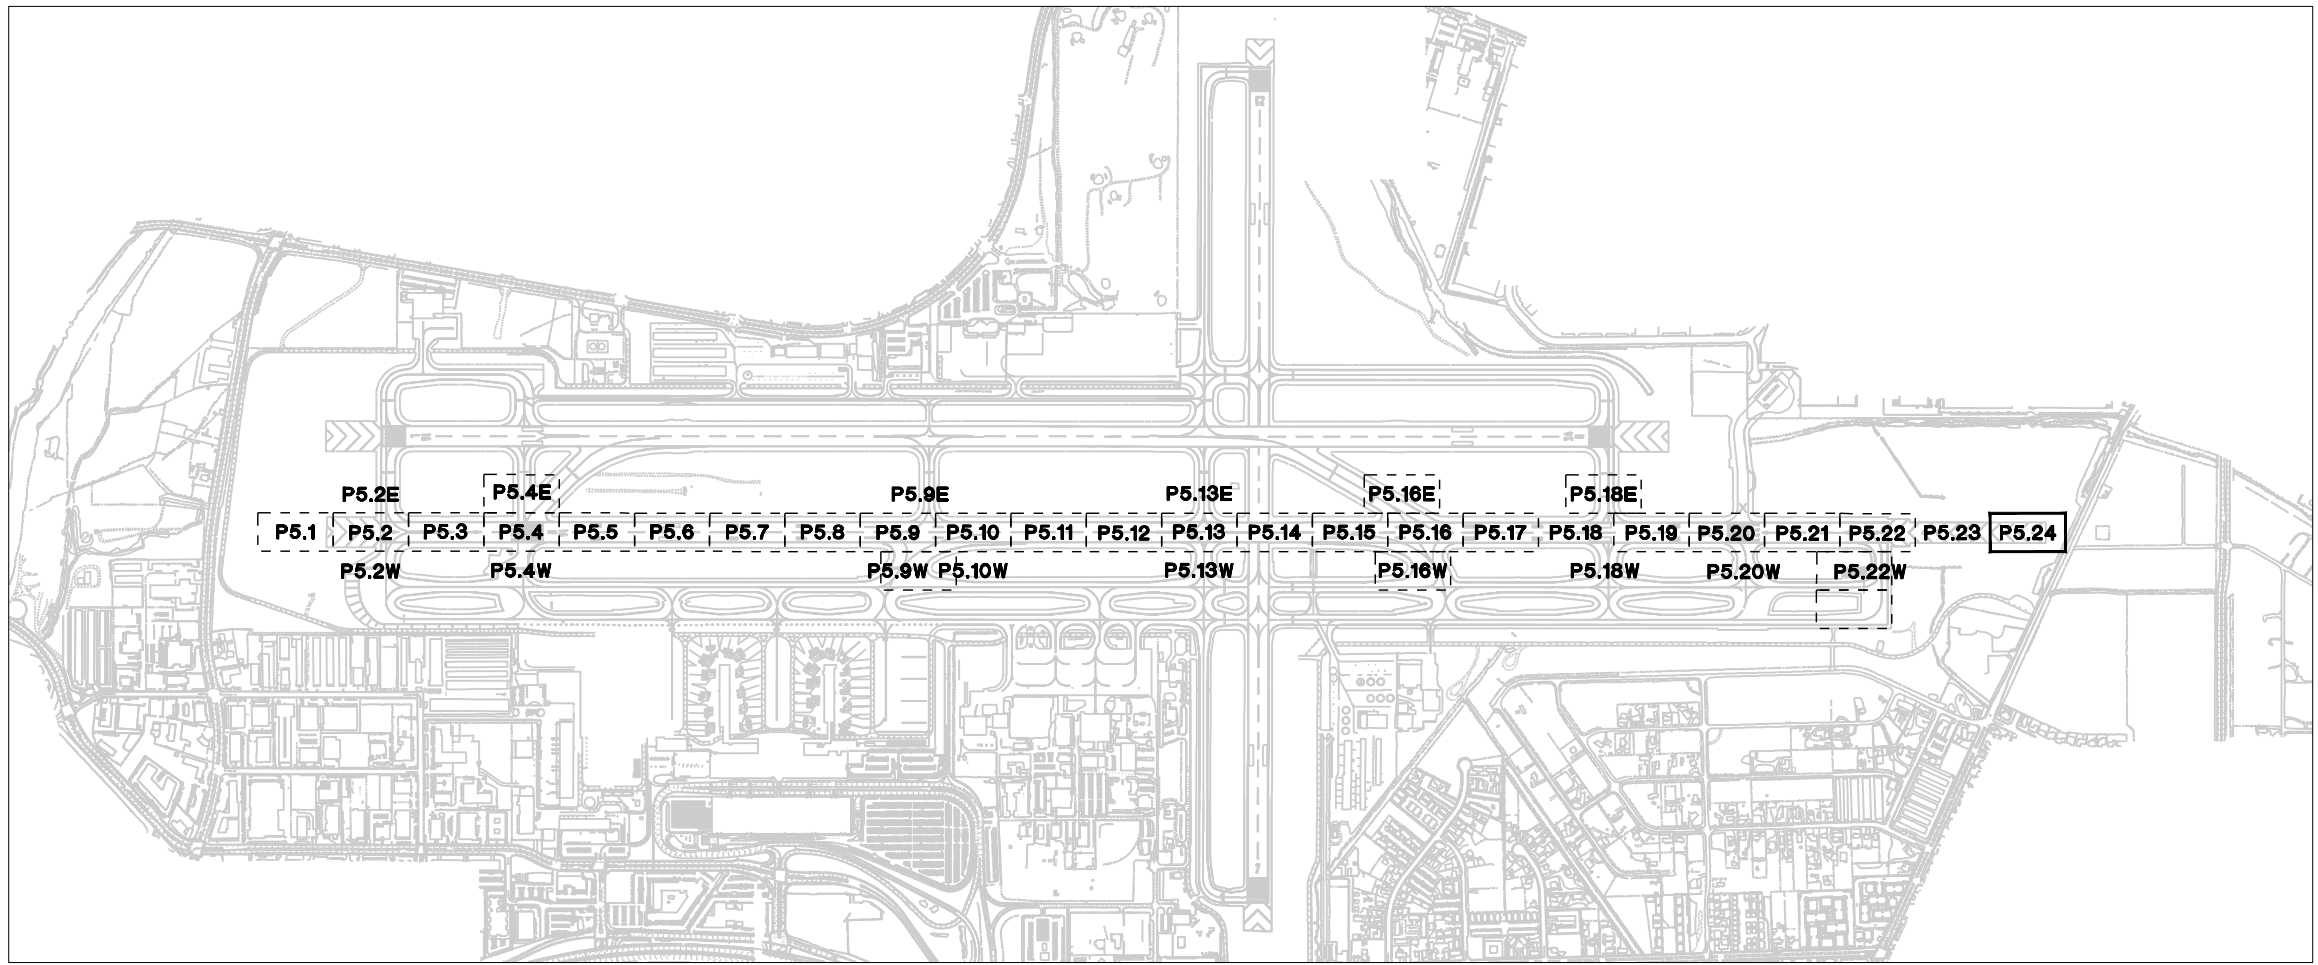

FOR BIDDING PURPOSES ONLY

DATE: DECEMBER 11, 2019

SCALE: N/A

DRAWN BY: DAB

DESIGNED BY: MAK, BAM

CHECKED BY: MAC

NO.

DESCRIPTION

DATE

BRIAN A. MARTINEZ MOLES

PROFESSIONAL ENGINEER - STATE OF NEVADA

No. 21202

Exp. 12-31-21

CIVIL

WOOD-RODGERS

BUILDING RELATIONSHIPS ONE PROJECT AT A TIME

1881 Corporate Blvd

Reno, NV 89502

Tel 775.823.4068

Fax 775.823.4066

Reno-Tahoe International Airport

RENO-TAHOE INTERNATIONAL AIRPORT

RUNWAY 16R-34L RECONSTRUCTION

SPOT ELEVATION PLAN

PROJECT NO. 8494.002

DRAWING **P5.24**

U:\Users\8494_871A_Runways\RTIA_Runways\16R-34L_Bid\Pages\PROJECT\16R-34L.dwg 12/19/2019 4:33 PM Megan Klinger