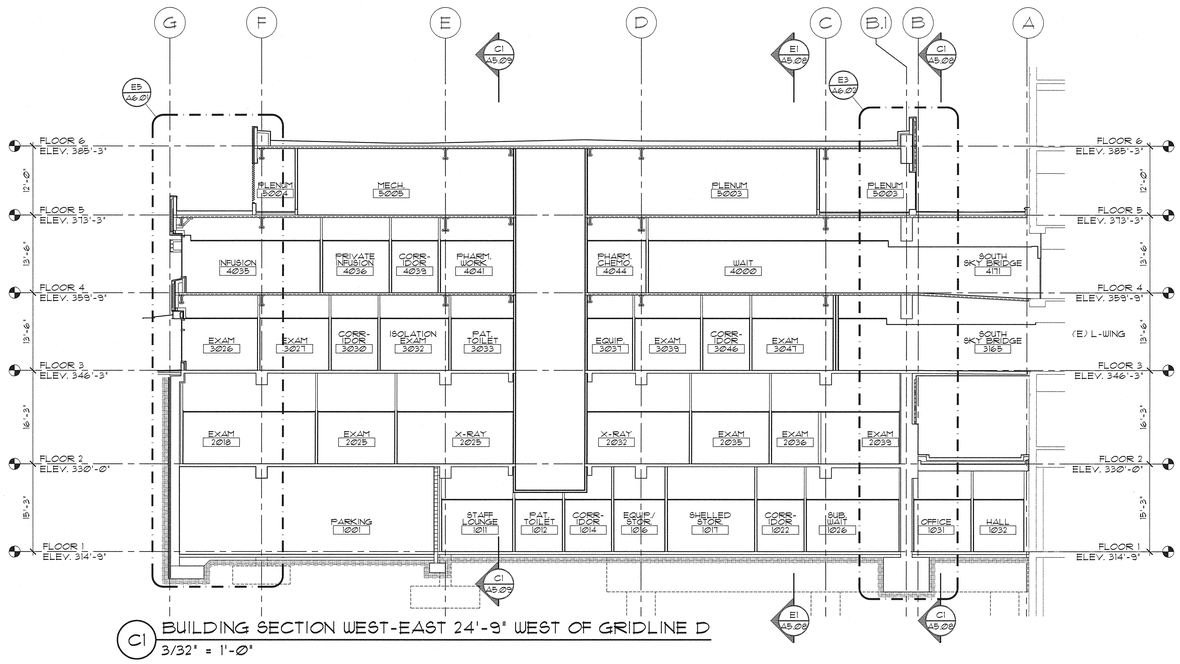

C1 BUILDING SECTION WEST-EAST 24'-9" WEST OF GRIDLINE D
3/32" = 1'-0"

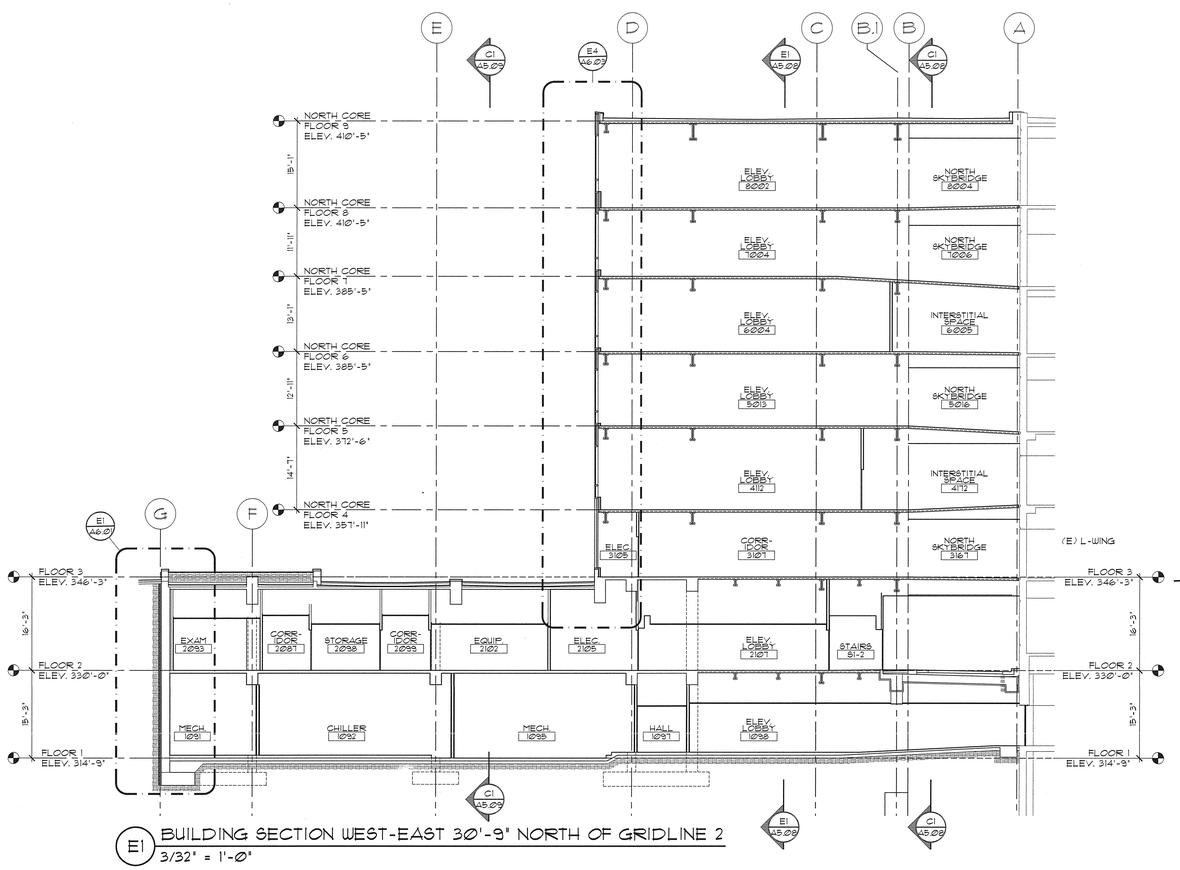

E1 BUILDING SECTION WEST-EAST 30'-9" NORTH OF GRIDLINE 2
3/32" = 1'-0"

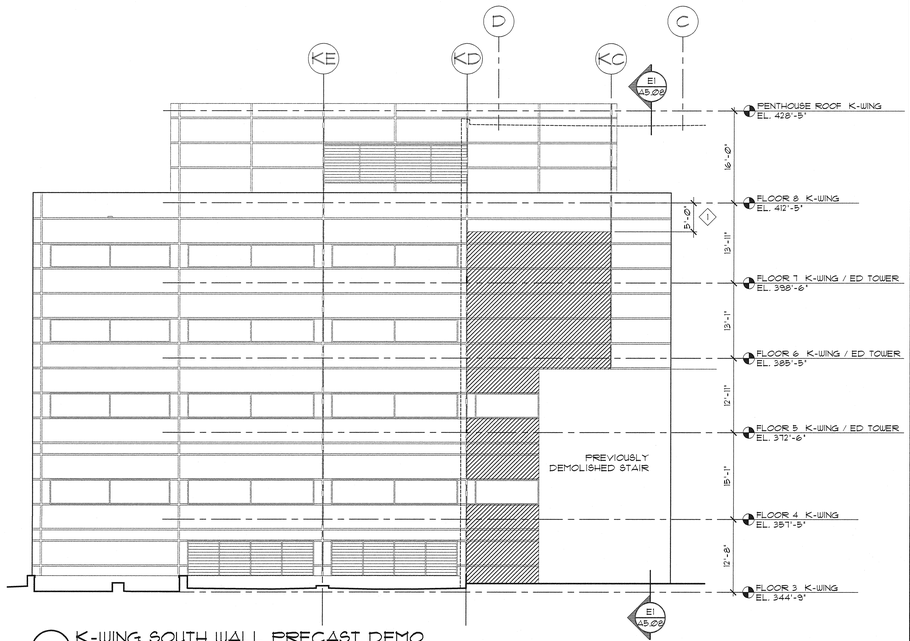

E5 K-WING SOUTH WALL PRECAST DEMO
3/32" = 1'-0"

GENERAL NOTES

A. FLOOR ELEVATIONS SHOWN ARE REFERENCE ELEVATIONS FOR THIS EMERGENCY DEPARTMENT AND CANCER CENTER EXPANSION ONLY. FLOOR ELEVATIONS VARY AT EXISTING HOSPITAL WINGS. FLOOR ELEVATIONS VARY AT NORTH CORE AND TRANSITIONS TO EXISTING BUILDINGS.

B. SEE DRAWINGS A7.09 AND A7.13 FOR SECTIONS THROUGH STAIRS S1 AND S2.

KEY NOTES

REFER TO E1/A5.08 FOR K-WING WALL SECTION

MATERIAL LEGEND

K-WING PRECAST TO BE DEMOLISHED

GIFFIN • BOLTE • JURGENS p.c.
ARCHITECTS
815 S.W. SECOND AVENUE · PORTLAND, OREGON 97204
(503) 223-0992 www.gbjarch.com FAX (503) 294-3961

4297 REGISTERED ARCHITECT HERB K. GIFFIN STATE OF WASHINGTON

MultiCare

EMERGENCY DEPARTMENT & CANCER CENTER EXPANSION

TACOMA, WASHINGTON

Date	09-26-2008
Scale	3/32" = 1'-0"
Drawn By	RJS
Job No.	4034

BUILDING SECTIONS

A5
07

Sep 26, 2008 - 11:35am Cad File: X:\PROJECTS\MultiCare Health System\MAIN\MultiCare Medical Center\A05\MAC-EDADD-CD\SDS-plot-A5-0708DM.ADP.dwg