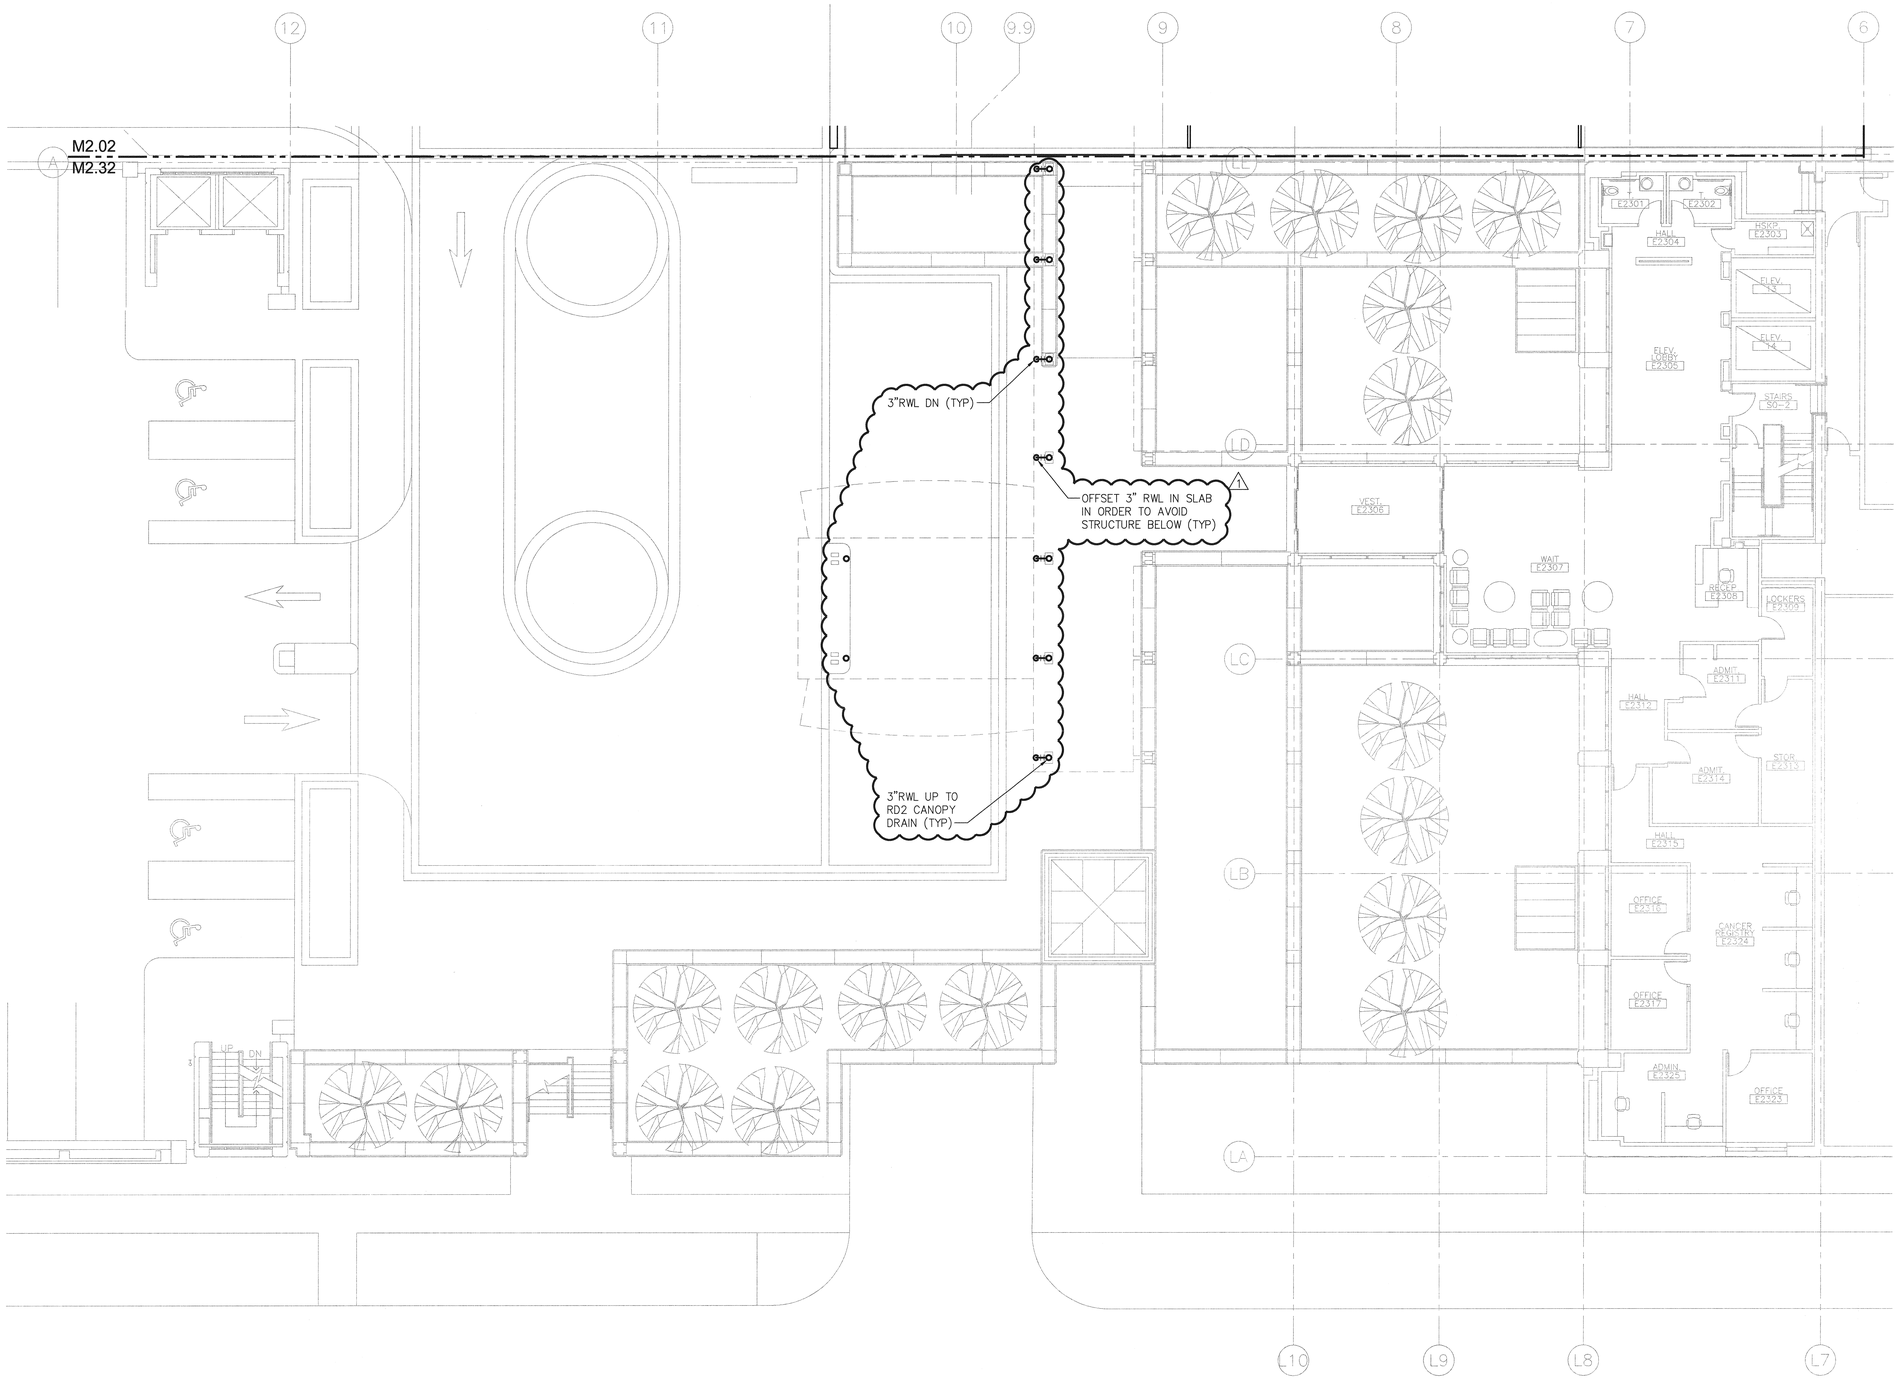

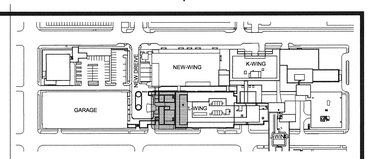

2ND FLOOR PLAN - L WING & PLAZA REMODEL - PLUMBING

SCALE: 1/8"=1'-0"

GIFFIN • BOLTE • JURGENS p.c.
ARCHITECTS
815 S.W. SECOND AVENUE - PORTLAND, OREGON 97204
(503) 223-0992 www.gbjarch.com FAX (503) 294-3961

CDi ENGINEERS
4200 - 194th St SW, Suite 200
Lynnwood, WA. 98036
T 425.672.1071 F 425.778.8769
www.CDIENGINEERS.com

JILL A. CONNELL — STATE OF WASHINGTON — 34330 — REGISTERED PROFESSIONAL ENGINEER
EXPIRES 06-30-10

MultiCare

EMERGENCY DEPARTMENT & CANCER CENTER EXPANSION

TACOMA, WASHINGTON

⚠ CCD 04	12-17-08	

Date	09-26-2008
Scale	1/8"=1'-0"
Drawn By	CDi
Job No.	4034

2ND FLOOR PLAN - L WING & PLAZA REMODEL - PLUMBING

M2
32