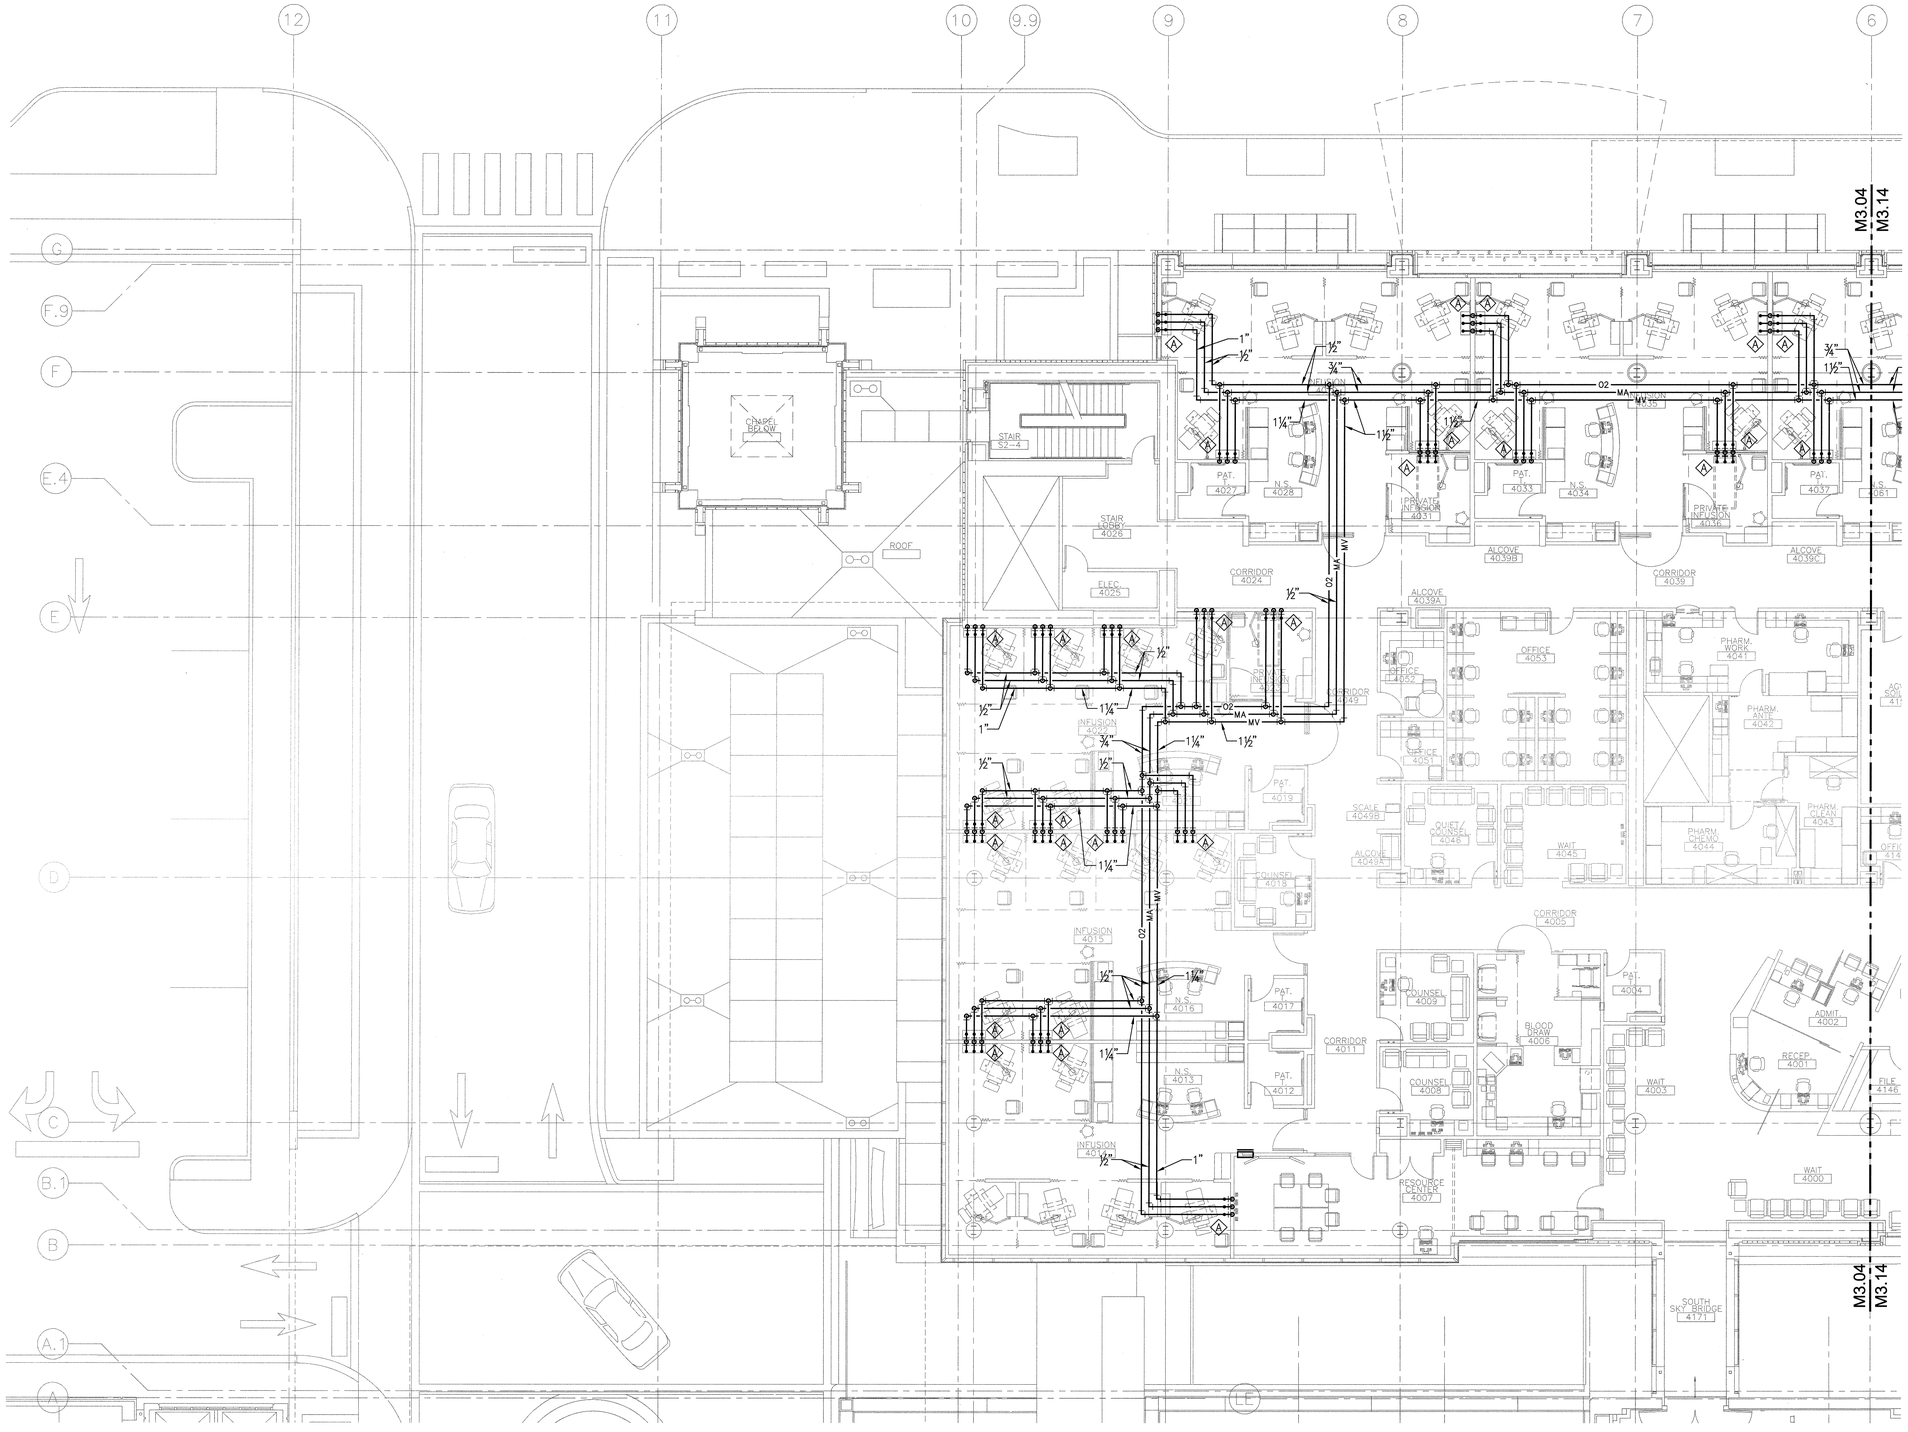

4TH FLOOR PLAN - SOUTH - MEDICAL GAS PIPING

SCALE: 1/8"=1'-0"

GENERAL NOTES:

1. REFER TO ARCHITECTURAL ROOM ELEVATION DRAWINGS FOR EXACT LOCATION, ELEVATION ORDER OF MEDICAL GAS OUTLETS.

GIFFIN • BOLTE • JURGENS p.c.
ARCHITECTS
815 S.W. SECOND AVENUE · PORTLAND, OREGON 97204
(503) 223-0992 www.gbjarch.com FAX (503) 294-3961

CDiENGINEERS
4200 - 194th St SW, Suite 200
Lynnwood, WA 98036
T 425.672.1071 F 425.778.8769
www.CDiENGINEERS.com

STATE OF WASHINGTON · 34331 · REGISTERED PROFESSIONAL ENGINEER · EXPIRES 06-30-10

MultiCare

EMERGENCY DEPARTMENT & CANCER CENTER EXPANSION

TACOMA, WASHINGTON

Date	09-26-2008
Scale	1/8"=1'-0"
Drawn By	CDi
Job No.	4034

4TH FLOOR PLAN - SOUTH - MEDICAL GAS PIPING

M3 04