© 2009 FKP Architects, Inc. All rights reserved. No part of this document may be reproduced or utilized in any form without prior written authorization of FKP Architects, Inc.

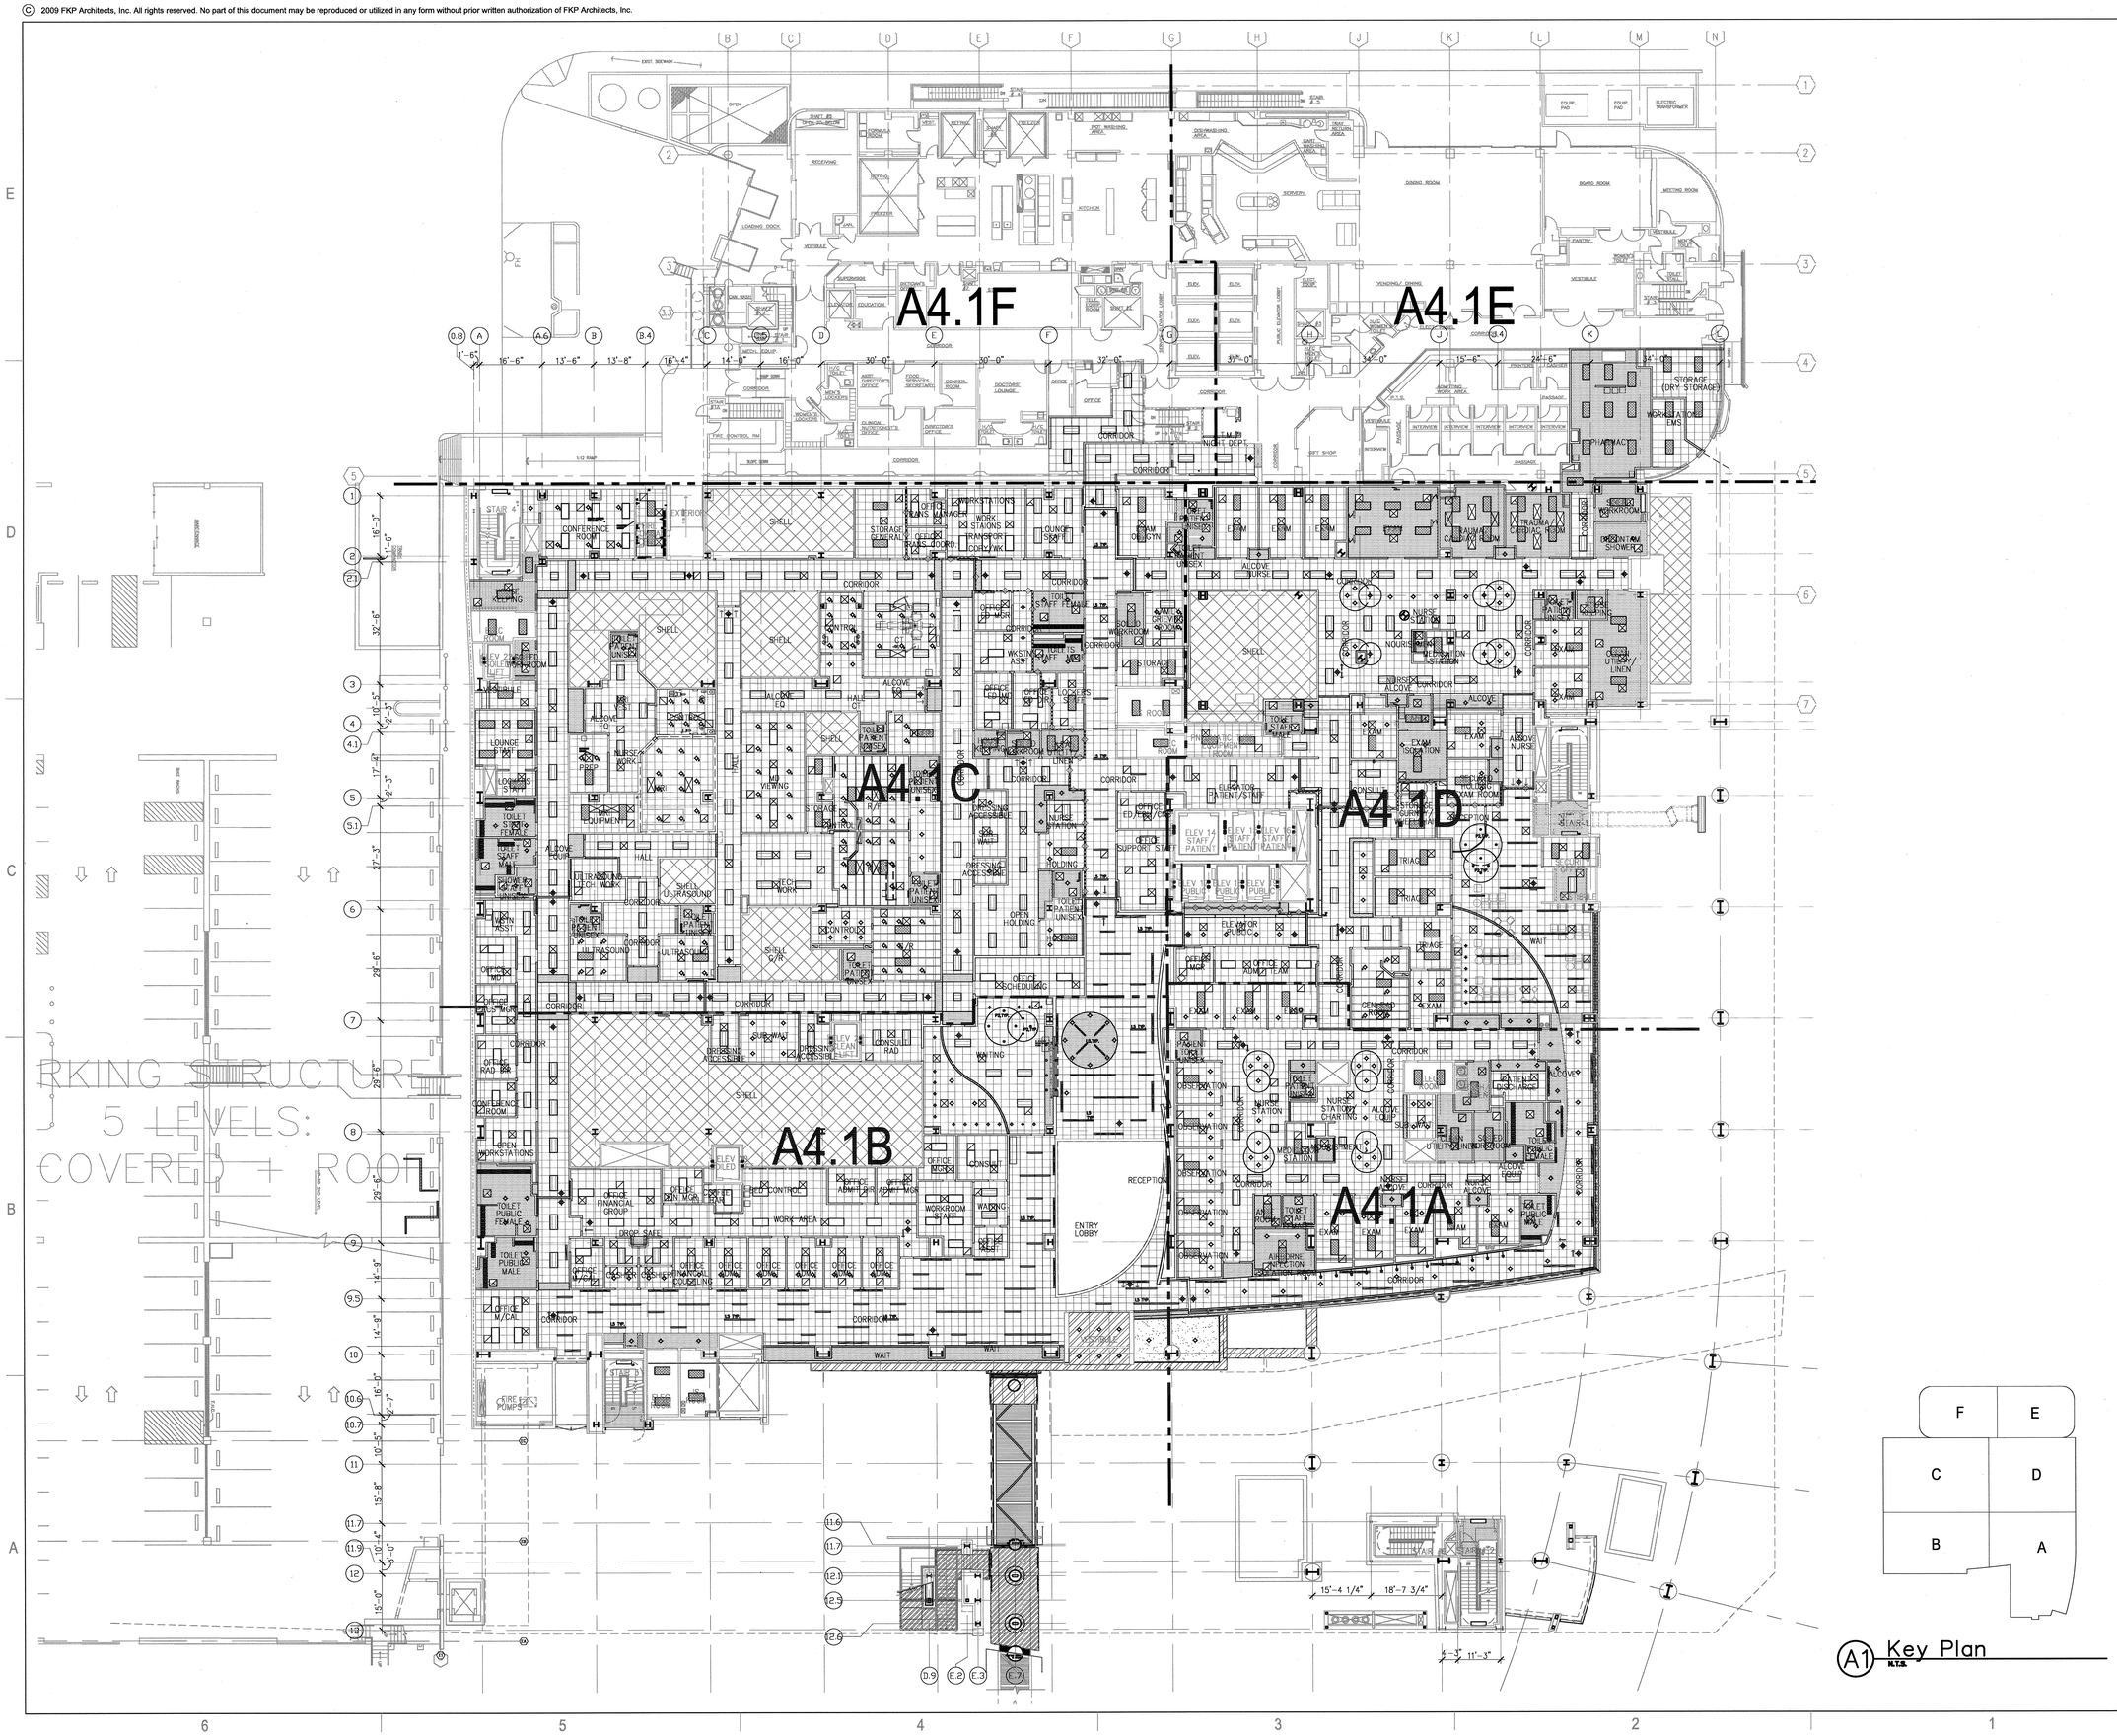

A1 Key Plan
N.T.S.

FKP Architects

ARCHITECT OF RECORD
Paul C. Gloriod

LICENSED ARCHITECT
PAUL CHRISTOPHER GLORIOD
C-31500
4/30/2011
RENEWAL DATE
STATE OF CALIFORNIA
01/27/2010

REVISIONS

APPROVAL

REVIEWED IN ACCORDANCE WITH THE REQUIREMENTS OF T24, CCR
APPROVED
JAN 28 2010
Office of Statewide Health Planning & Development
FACILITIES DEVELOPMENT DIVISION

PROJECT NAME
CHILDREN'S HOSPITAL OF ORANGE COUNTY
455 S. Main St.
Orange, CA 92868-3874

TOWER II

CHOC SM HOSPITAL

PROJECT NUMBER
12011.00
Increment #7

OSHPD - PROJECT NUMBER
IL 072072-30

ISSUE
OSHPD PERMIT

DATE
01/27/2010

SCALE
1/16"-1'0"

DRAWING TITLE
LEVEL 1 REFLECTED CEILING PLAN - OVERALL REFERENCE PLAN

DRAWING NUMBER
A4.11

C:\FKP\CHOC\12002-00\CHOC_SHEETS\ACTIVE\00_ARCH\A4.11 LEVEL 1 REFLECTED CEILING PLAN.DWG
1/27/2010
AMEHTA