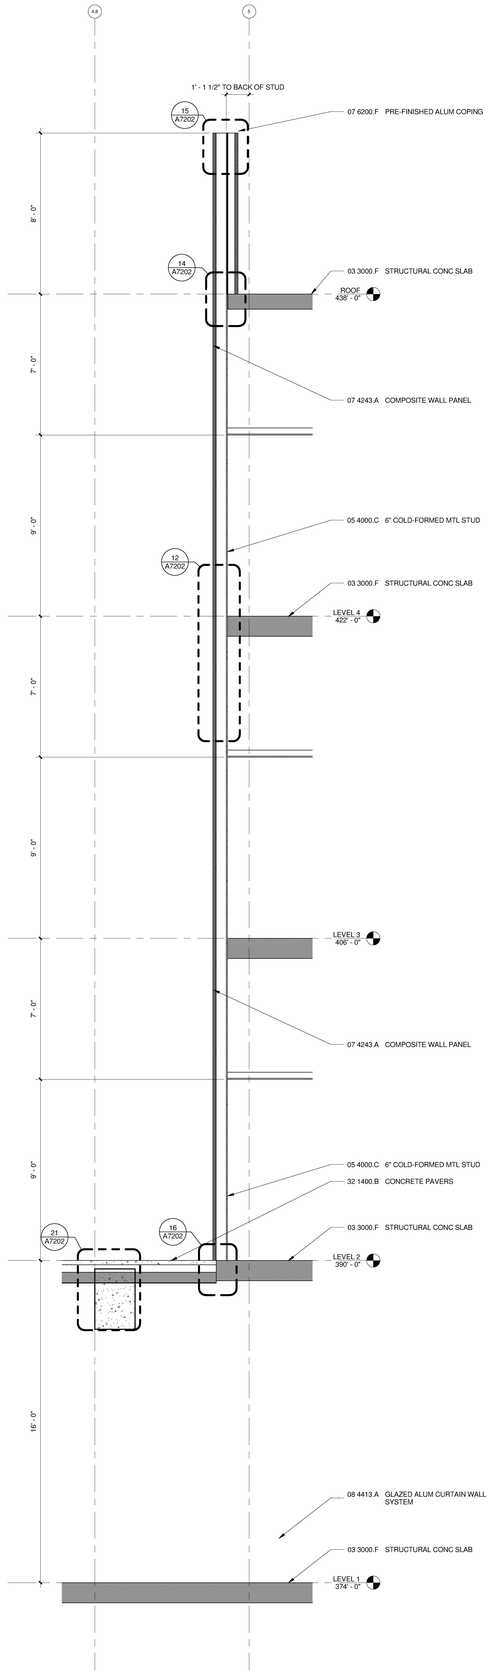

5 WALL SECTION @ 4.8
A2110 | A6206 3/8" = 1'-0"

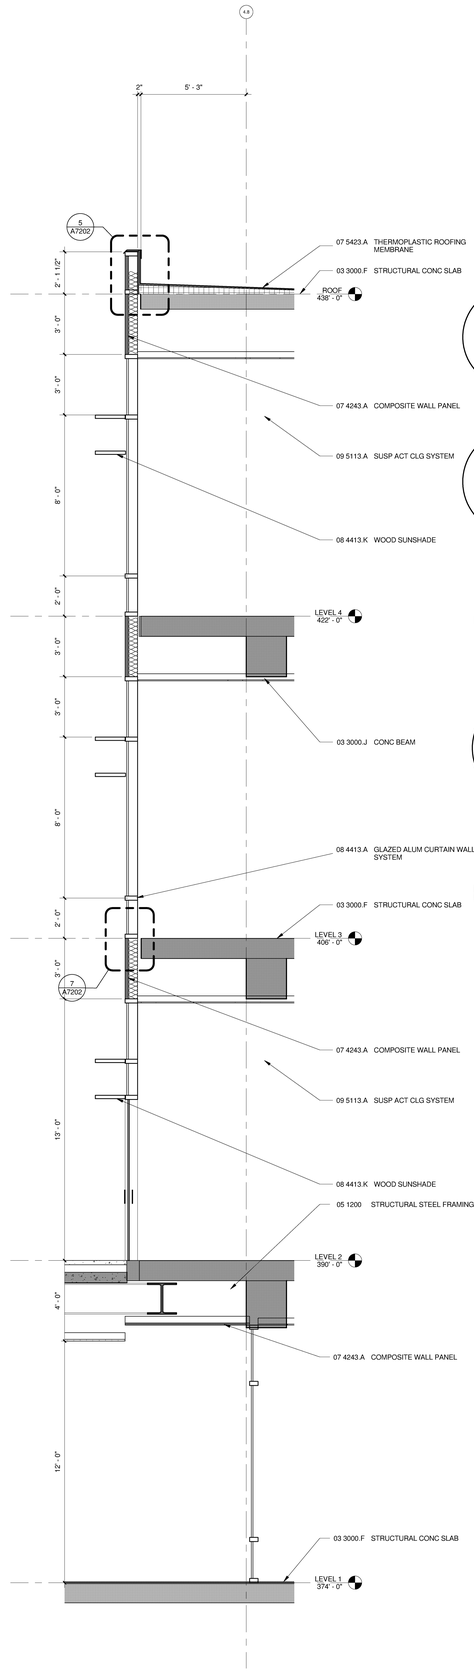

3 CONF. WALL SECTION
A2120 | A6206 3/8" = 1'-0"

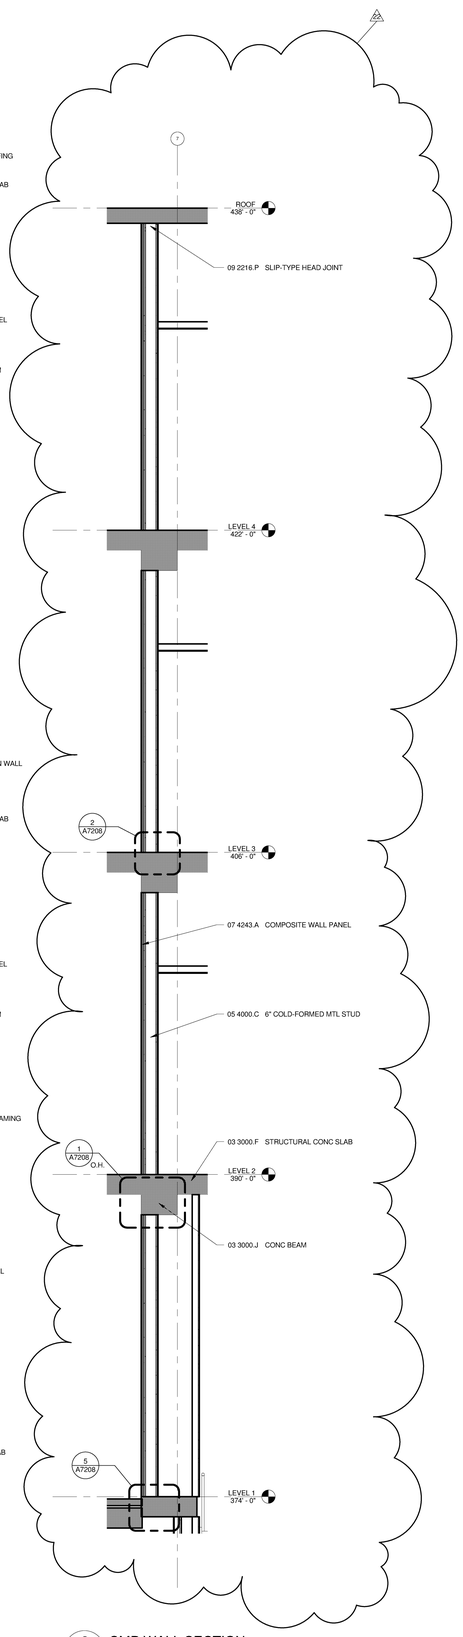

2 CMP WALL SECTION
A2110 | A6206 3/8" = 1'-0"

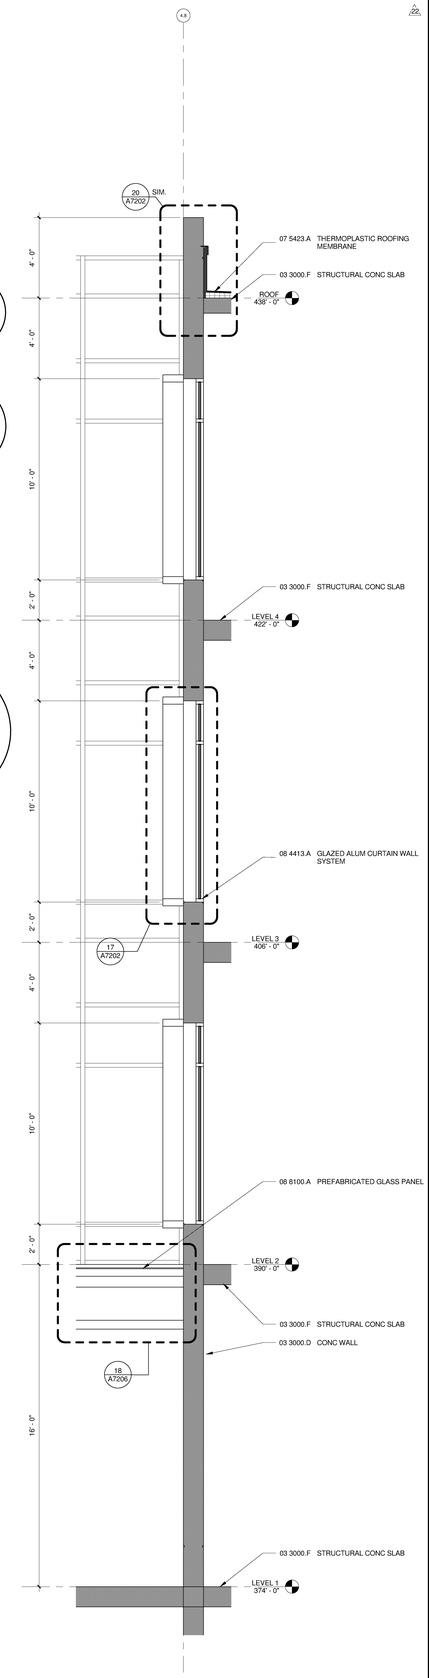

1 WALL SECTION
A2110 | A6206 3/8" = 1'-0"

APPROVED
FIRE AND PANIC ONLY
04 - 15 - 2010
ONLY VALID WITH SIGNATURE
STATE FIRE MARSHAL
CONSTRUCTION SERVICES

COPYRIGHT ©
FENTRESS ARCHITECTS

ISSUED FOR	DATE
BID PK #1 100 DD	10.06.08
50% PROGRESS	10.24.08
BID PK #1 80 CD	12.01.08
BID PK #1 100 CD	02.16.09
BID PK #2 100 CD	03.26.09
100% CD	05.08.09
CD-3	01.07.10
ASI 019	09.13.10

SANFORD CONSORTIUM FOR REGENERATIVE MEDICINE

2880 TORREY PINES SCENIC DRIVE
LA JOLLA, CALIFORNIA 92037

CONSULTANT

Lankford/Phelps Consortium LLC
655 West Broadway, Suite 1400 San Diego, CA 92101
619.239.8000 FAX 619.239.8181

FENTRESS | ARCHITECTS
421 Broadway, Denver CO 80203
303.722.2400

DAVIS PARTNERSHIP ARCHITECTS
235 Montgomery Street, Suite 1000 San Francisco, CA 94104
2440 Fifth Avenue San Diego, CA 92101

STAMP

SHEET NAME
WALL SECTIONS

DRAWN BY: Author

PROJECT #: 200725.000

SHEET NUMBER
A6206

Warning: It is a violation of the law for any person, unless acting under the direction of a licensed architect, to alter an item in any way. If an item in this document is altered, the altering architect, if other than the architect of record, shall affixto the item his seal and the notation "altered by" follows by his signiture and the date of such alteration, and the specific description of the alteration.

9/14/2010 8:01:18 AM
C:\FA Revit Projects\200725 SCRM Jesse Dz.rvt