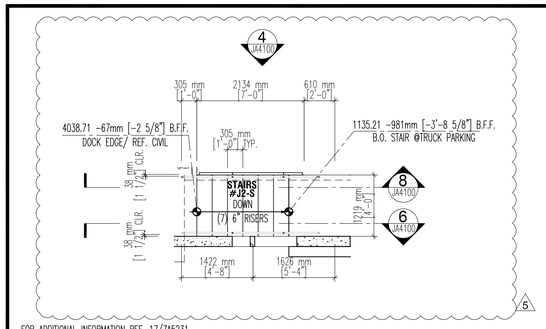

FOR ADDITIONAL INFORMATION REF. 17/ZA5231

J. STAIR FLOOR PLAN #J2-S 2

1/4" = 1'-0"

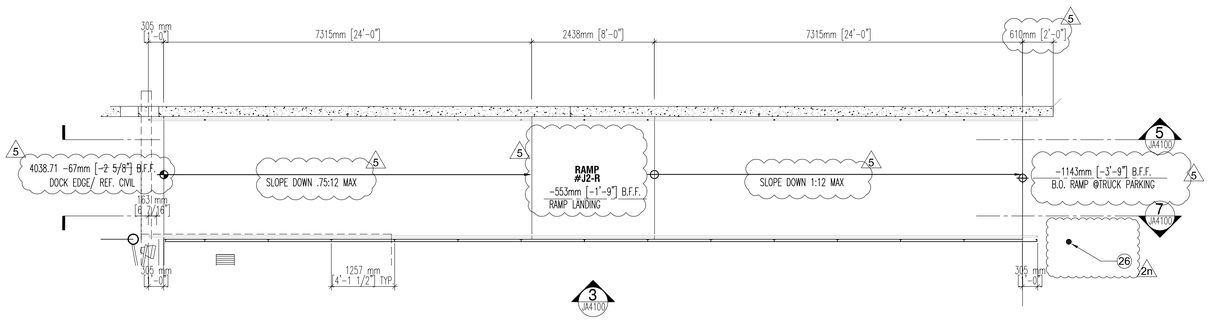

J. RAMP #J2-R FLOOR PLAN 1

1/4" = 1'-0"

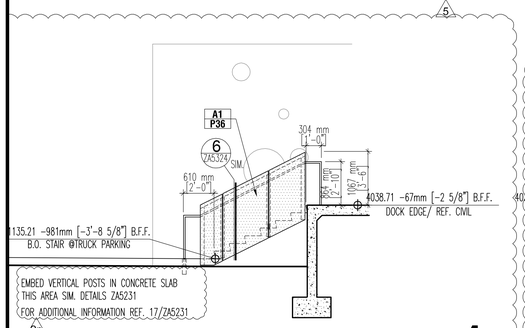

J. STAIR ELEVATION #J2-S 4

1/4" = 1'-0"

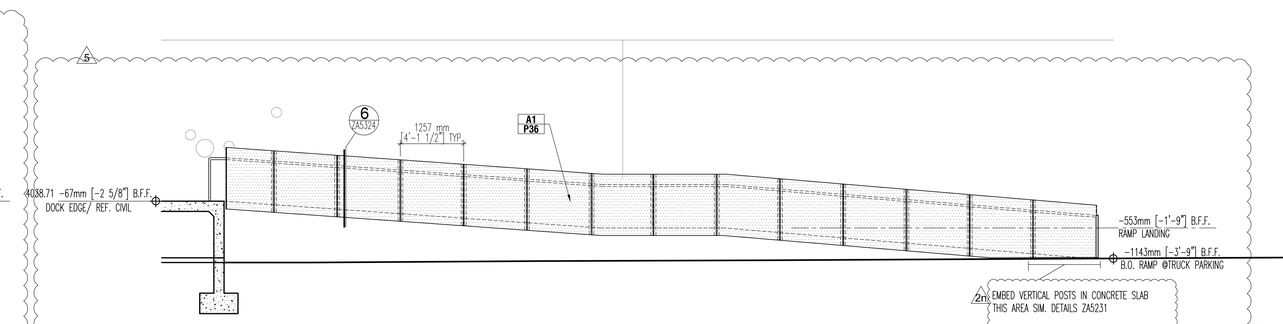

J. RAMP ELEVATION #J2-R 3

1/4" = 1'-0"

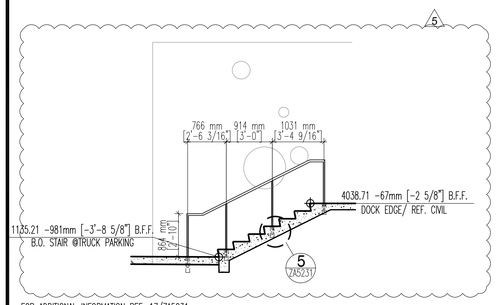

FOR ADDITIONAL INFORMATION REF. 17/ZA5231

J. STAIR SECTION #J2-S 6

1/4" = 1'-0"

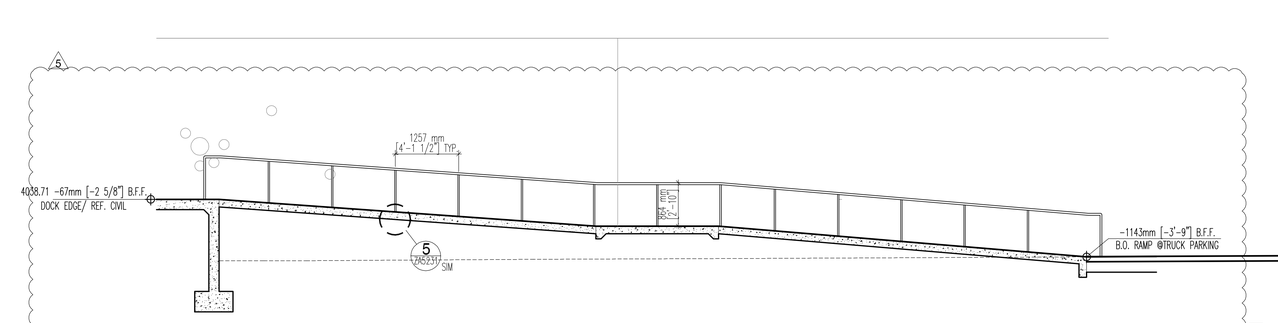

J. RAMP SECTION #J2-R 5

1/4" = 1'-0"

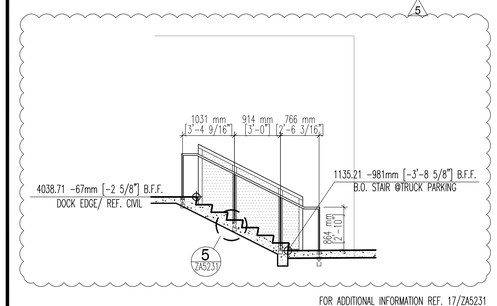

FOR ADDITIONAL INFORMATION REF. 17/ZA5231

J. STAIR SECTION #J2-S 8

1/4" = 1'-0"

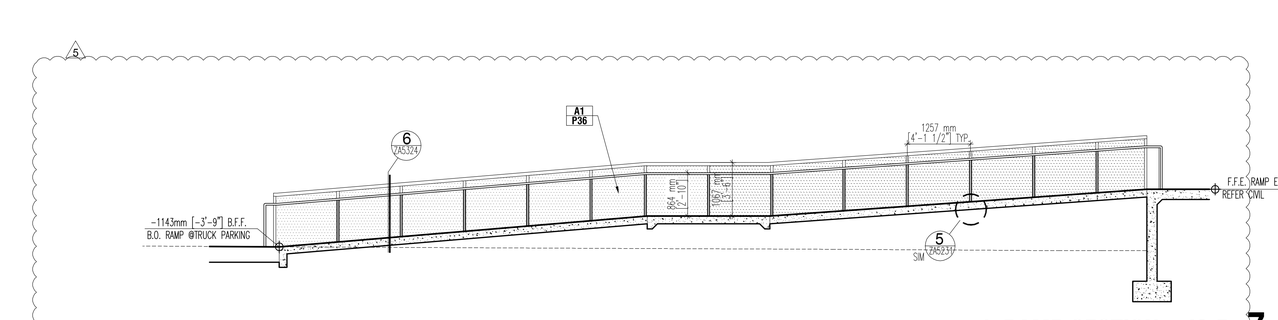

J. RAMP SECTION #J2-R 7

1/4" = 1'-0"

KEY NOTES

1. ACCESS PANEL FOR TRAP PRIMER
2. HD-1: ELECTRIC HAND DRYER
3. CS-1 : CHANGING STATION
4. C.I.P. CONCRETE BENCH
5. FOR INFORMATION THIS AREA REF. ARCHITECTURAL ENLARGED SITE PLAN SHEET ZA5200
6. C.I.P. CONCRETE WALL
7. KENNEL FENCING AND GATE SYSTEM – REF SPECS. 13 19 13
8. DRINKING FOUNTAIN, REF. PLUMBING, COORD. OPENINGS IN CONC. w/ EDF MFR WHERE OCCUR
9. ELECTRICAL EQUIPMENT, REF. ELECTRICAL
10. EMERGENCY EYEWASH/ SHOWER, REF. PLUMBING
11. EQUIPMENT, REF. EQUIPMENT DRAWINGS & SCHEDULE
12. GLAZING BARRIER WALL
13. FIRE RISER, REF. FIRE PROTECTION
14. FIRE PANEL, REF. FIRE PROTECTION
15. PEDESTRIAN BARRIER SYSTEM, FLOOR MOUNTED
16. GB-1 : GRAB BAR, TOILET
17. GB-2 : GRAB BAR, SHOWER
18. HK-1 : HOOK
19. HVAC DIFFUSER, REF. MECHANICAL
20. I.T. EQUIPMENT, N.I.C., REF. TELECOM
21. LIGHT FIXTURE, REF. ELECTRICAL
22. MILLWORK, REF. INTERIOR ELEVATIONS
23. MIRROR, REF. INTERIOR ELEVATIONS
24. MOP SINK, REF. PLMBG, w/ MS-1 : MOP SINK SHELF ABOVE
25. OPEN/ NO ROOF
26. BOLLARD
27. PTD-1 : PAPER TOWEL DISPENSER
28. PARTITION WALL, REF. INTERIORS
29. FOR INFORMATION THIS AREA REF. ENLARGED LANDSCAPE DWG.
30. PERF. PANEL o/ RUST FINISH STL. FRAMING, REF. SPECIFICATIONS FOR PANEL TYPE & SCHEDULE FOR COLOR
31. ACCESS FLOOR SYSTEM
32. RECESSED RESTRAINT RINGS
33. SLIDING KENNEL GATE W/ HINGED ATTACHMENT
34. SD-1 : SOAP DISPENSER, WALL MOUNTED
35. SHOWER HEAD, REF. PLUMBING
36. SS-1 : SHOWER SEAT
37. SINK, REF. PLUMBING
38. SC-1 : SHOWER CURTAIN, HOOKS, AND ROD
39. STEEL, RUST FINISH
40. STEEL PIPE HANDRAIL, S.STL.
41. STEEL PIPE GUARDRAIL, S.STL.
42. STEEL PIPE POST, S.STL.
43. TOILET, REF. PLUMBING
44. TOILET/SINK/EDF, PENAL GRADE, REF. PLUMBING
45. TPD-1 : TOILET PAPER DISPENSER, MULTI-ROLL
46. TOILET PARTITIONS – CEILING HUNG
47. TRENCH DRAIN, REF. PLUMBING U.N.O.
48. TURNSTILE – TYPE 3 (FULL HT.) REF. SPECIAL EQUIP. PLANS
49. URINAL, REF. PLUMBING
50. VENDING MACHINE, N.I.C.
51. WR-1: WASTE RECEPTACLE
52. PLUMBING FIXTURE / EQUIPMENT, REF. PLUMBING
53. SKYLIGHT GLAZING, REF ROOF PLAN FOR TYPE & LOCATIONS
54. URINAL SCREEN
55. CONTINUOUS TRENCH, REF. DETAIL 1/ZA5530
56. TURNSTILE – TYPE 1 (WAIST HIGH) REF. SPECIAL EQUIP. PLANS
57. TURNSTILE – TYPE 2 (ADA GATE) REF. SPECIAL EQUIP. PLANS
58. SD-2: SOAP DISPENSER, COUNTER MOUNTED
59. TPD-2: TOILET PAPER DISPENSER W/ SEAT COVER DISPENSER & SANITARY NAPKIN DISPOSAL
60. SCD-1: SEAT COVER DISPENSER
61. SND-1: SANITARY NAPKIN DISPOSAL
62. SNV-1: SANITARY NAPKIN VENDOR
63. FENCING, REF. ARCH. ENLARGED SITE PLAN SHEET ZA5200
64. ACOUSTIC TREATMENT & LIGHTING FEATURE ABOVE
65. CABLE ANCHOR
66. SD-3: SOAP DISH
67. CEILING ACCESS PANEL: TYPE 1 (TYPICAL)
68. CEILING ACCESS PANEL: TYPE 2 (FIRE RATED)
69. CEILING ACCESS PANEL: TYPE 3 (SECURITY)
70. LIGHT COVE LC-1, REF. ELECTRICAL FOR ADDITIONAL INFO

WALL & SYMBOL LEGEND

- CONCRETE TILT UP WALL, TEXTURED
- INSULATED CONCRETE TILT UP WALL, TEXTURED
- CONCRETE MASONRY UNIT WALL, REF. FINISH SCHEDULE FOR INTERIOR FINISH & EXT. ELEVS.
- WIRE FACED MSE WALL / GABION BASKET WALL
- GLAZING FRAMING SYSTEM
- INTERIOR PARTITION WALL, 6" MTL FRAMING, REF. FINISH SCHEDULE, ACOUSTIC BATTS PER WALL TYPES
- STEEL COLUMN, NATURAL FINISH, REF. STRUCTURAL
- ROUND 'PUNCH' WINDOW IN FURRED CONCRETE TILT-UP WALL, REF. PANEL ELEVATIONS FOR DIMENSIONS & LOCATIONS
- FURNITURE AND EQUIPMENT SHOWN DASHED IS N.I.C.
- OVERHEAD SHELVING OR CABINETS, REF. INT. ELEV.
- 1-HOUR RATED WALL CONSTRUCTION
- SMOKE PARTITION, 1-HOUR RATED WALL CONSTRUCTION
- H.B. HOSE BIBB, REF. INT./EXT. ELEVATIONS FOR LOCATION AND PLUMBING DRAWINGS FOR TYPE
- A.D. F.D. AREA DRAIN / FLOOR DRAIN, REF. PLUMBING. SLOPE SURROUNDING FLOOR TO DRAIN AS INDICATED
- C.G. CORNER GUARD
- SKYLIGHT ABOVE CEILING, REF. ROOF PLAN FOR TYPE, SIZE, AND LOCATION
- SECURITY CAMERA
- FIRE SPRINKLER HEAD, REF. FIRE PROTECTION DRAWINGS

GENERAL NOTES

1. FURNITURE FIXTURES AND EQUIPMENT ARE NOT PART OF THE PROJECT SCOPE AND CONSTRUCTION CONTRACT. THE SERVICES TO PROVIDE FOR FFE ITEMS IS THE RESPONSIBILITY OF GSA AND THEIR RESPECTIVE TENANTS FOR THIS PROJECT.
2. REFERENCE PROJECT MANUAL FOR DOOR & FINISH SCHEDULES.
3. REF. INT./ EXT. ELEVATIONS & PROJECT MANUAL FOR GLAZING TYPES

FLOOR / CEILING PLAN LEGEND

- MILLWORK
- GYPSUM BOARD o/ SUSPENDED METAL FRAMING SYSTEM
- EXPOSED METAL DECK & STRUCTURE
- BAFFLED CEILING SYSTEM, CLEAR SEALED/ 'NAT. SILVER' METAL BAFFLES. AT INTERIOR : ALL STRUCTURE, DECKING, HVAC EQUIPMENT, & ELEC FIXTURES ABOVE BAFFLES ARE TO BE PAINTED. REF. FINISH SCHEDULE FOR COLOR. AT EXTERIOR : STRUCTURE ABOVE BAFFLES IS TO BE RUST FINISH

KEY PLAN

REVISION NOTES			
MARK	DATE	DESCRIPTION	
2	02/12/10	ADDENDUM #2	
5	06/28/10	DESIGN CLARIFICATIONS	

ADDENDUM DELTA TYPES

- X ISSUED BY ADDNM. SKETCH OR BY RE-ISSUED SHEET
- Xn ISSUED BY ADDNM. NARRATIVE (TEXT) ONLY
- Xb ISSUED BY ADDNM. RESPONSE TO BIDDER QUESTION ONLY

GRAPHIC SCALE

0 2' 8'
1' 4' 10'

CONTRACTORS

BUILDING

PROJECT

CERTIFICATIONS

DRAWING		
DRAWING TITLE	J OUTBOUND ENLARGED STAIR /RAMP PLANS	
FILE NAME	J-A4100-NAZ00001.DWG	
FLOOR NO.	01	
DRAWN BY	–	DATE DRAFTED: 01/03/2010
CHECKED BY	–	SHEET SIZE: 30 X 42
DRAWING NO.	2 J A 4100	
	PACKAGE | DISC. | TYPE	SHEET NO.

FOR CONSTRUCTION

SENSITIVE BUT UNCLASSIFIED (SBU) PROPERTY OF THE UNITED STATES GOVERNMENT. COPYING, DISSEMINATION, OR DISTRIBUTION OF THIS DOCUMENT TO UNAUTHORIZED RECIPIENTS IS PROHIBITED. DO NOT REMOVE THIS NOTICE. PROPERLY DESTROY OR RETURN DOCUMENTS WHEN NO LONGER NEEDED.