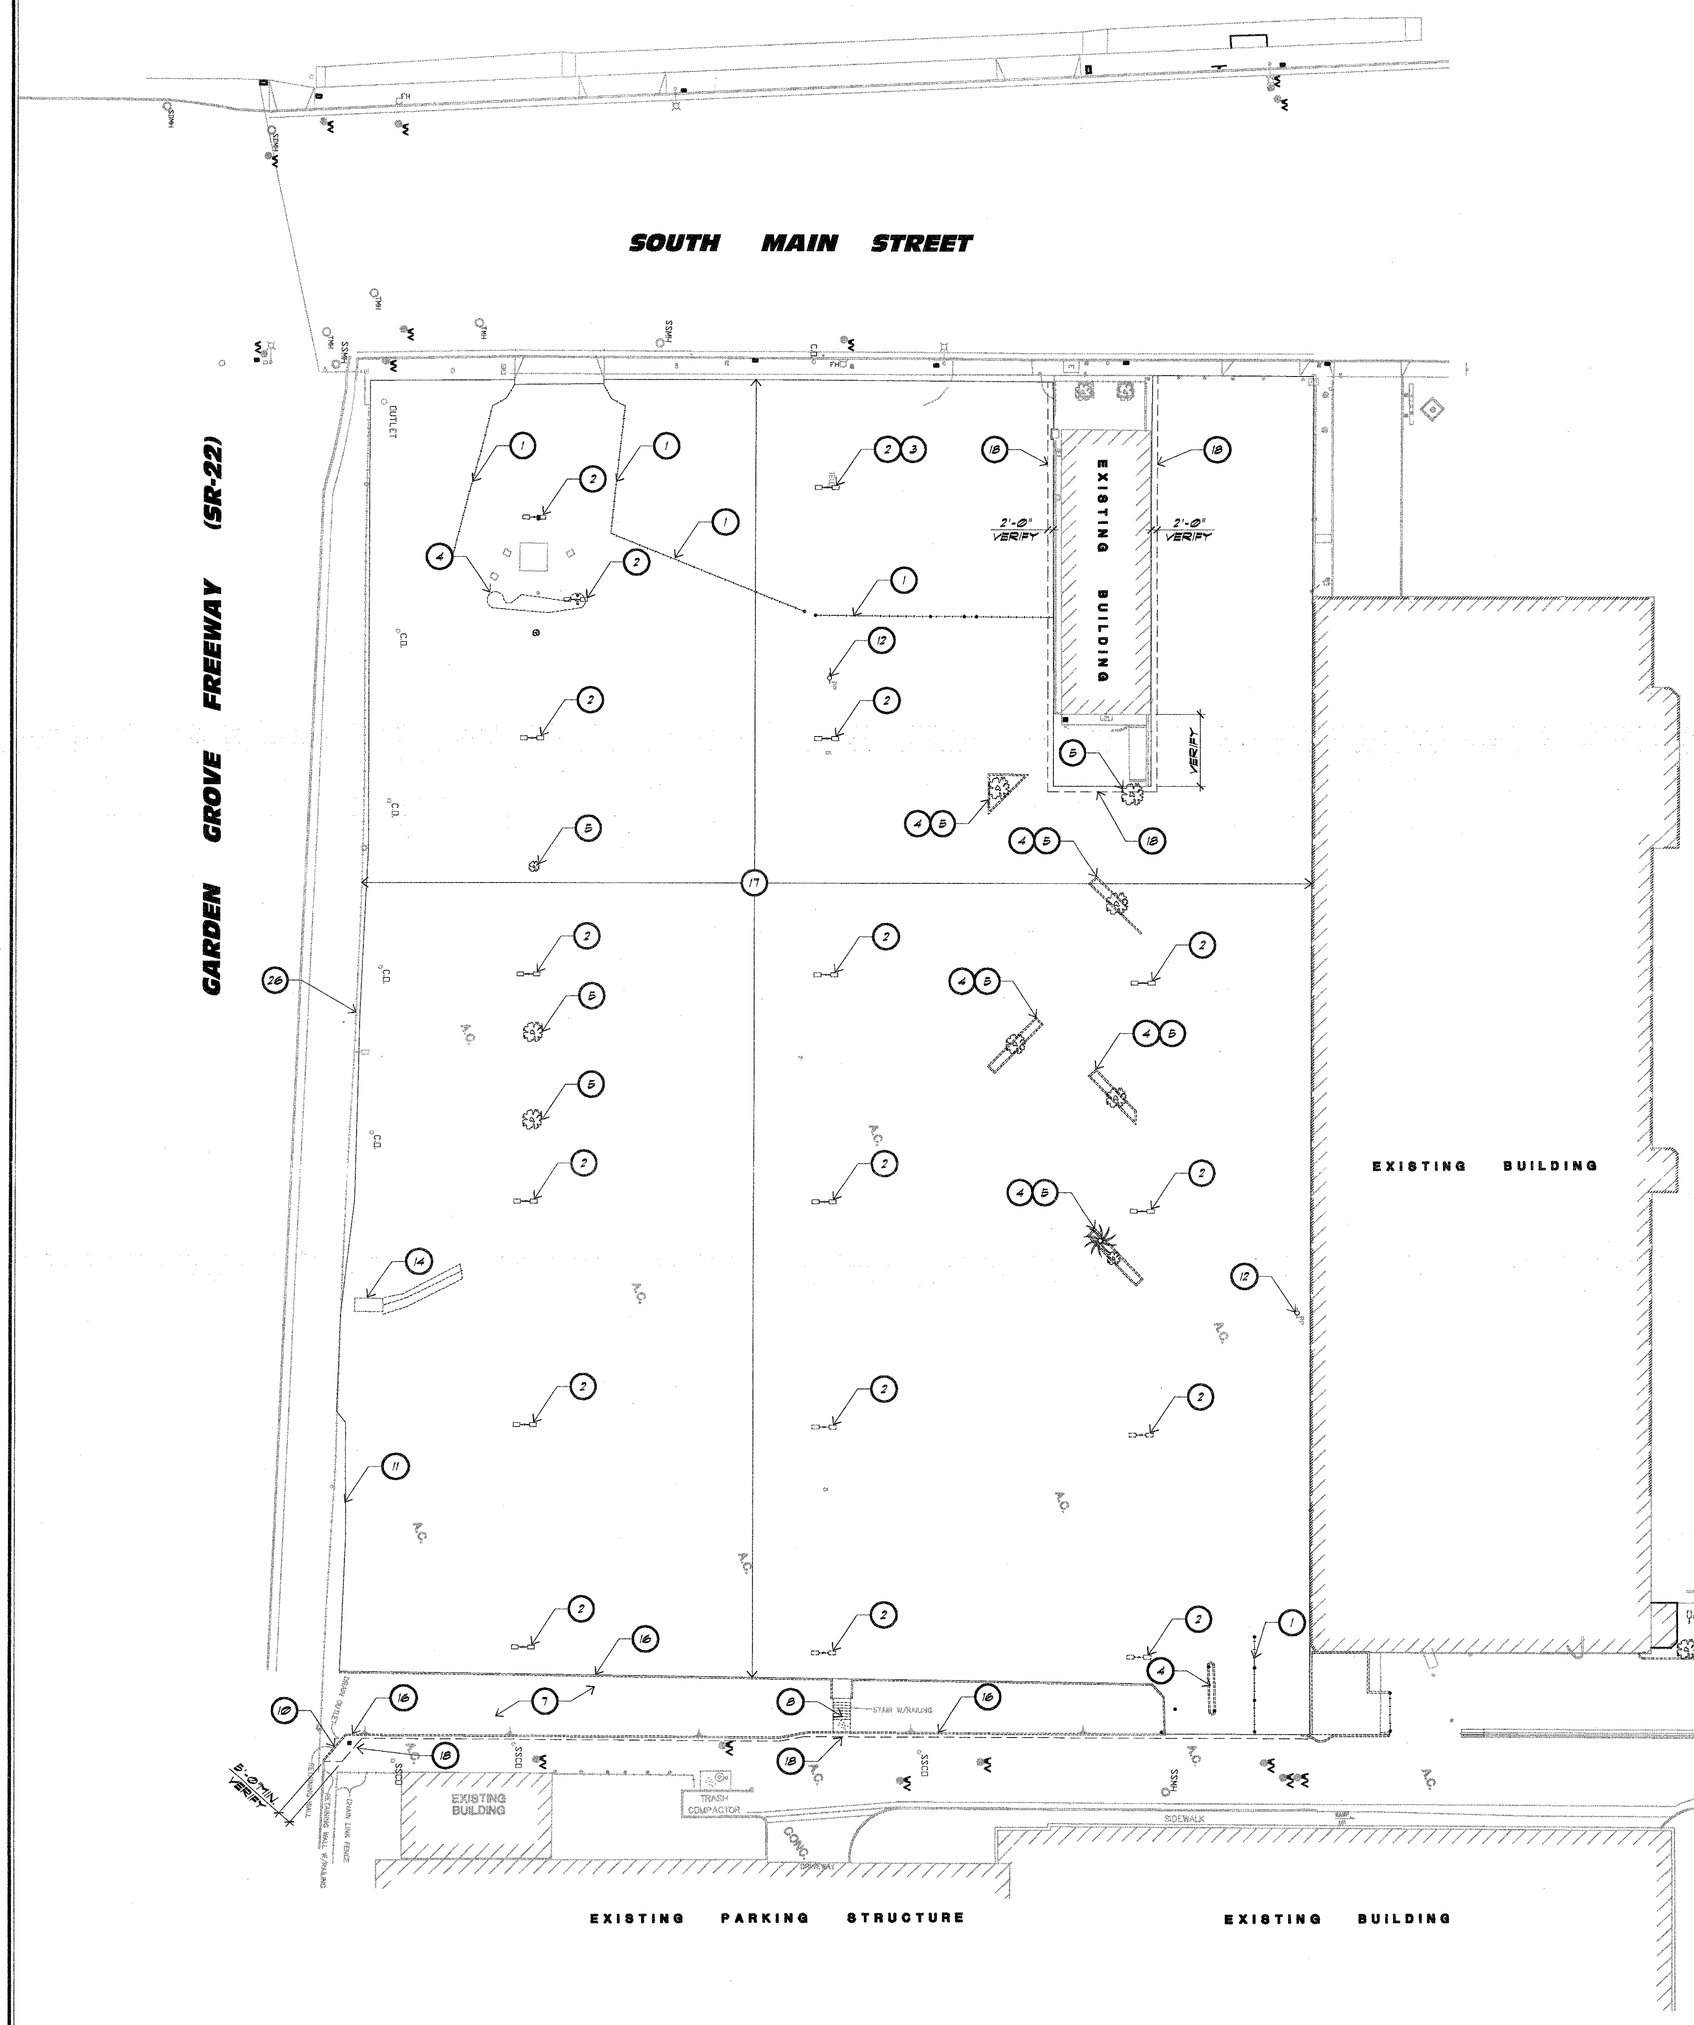

KEY NOTES

1. EXISTING CHAIN-LINK FENCE TO BE REMOVED.
2. EXISTING LIGHT POLE TO BE REMOVED.
3. EXISTING TELEPHONE TO BE REMOVED.
4. EXISTING LANDSCAPE ISLAND TO BE REMOVED.
5. EXISTING TREES TO BE REMOVED.
6. -
7. EXISTING LANDSCAPING TO BE REMOVED.
8. EXISTING SOG STAIR TO BE REMOVED.
9. -
10. PORTION OF EXISTING RETAINING WALL TO BE DEMOLISHED (APPROX. 8') LATER.
11. EDGE OF EXISTING PAVEMENT.
12. EXISTING POWER POLE TO BE REMOVED.
13. EXISTING CURB CUT TO BE RELOCATED.
14. EXISTING SUMP PUMP TO BE REMOVED.
15. EXISTING LANDSCAPE PLANTER TO BE REMOVED.
16. EXISTING CURB TO BE REMOVED (DASHED LINE INDICATES EXTENT).
17. EXISTING AC PAVING TO BE REMOVED.
18. DASHED LINE INDICATES ASPHALT SAW CUT.
19. PORTION OF EXISTING GUARDRAIL TO BE REMOVED (APPROX. 6').
20. PORTION OF EXISTING BRICK TO BE REMOVED.
21. -
22. -
23. -
24. LOCATION OF NEW ELEVATOR AND STAIR.
25. EXISTING CURB CUT TO BE REMOVED. REPLACE WITH NEW CURB PER CITY STANDARDS.
26. EXISTING CHAIN LINK FENCE TO REMAIN.
27. LIMIT OF WORK (THIS AREA)

Innovative Design Group
17785 Sky Park Circle, Suite A
Irvine, California 92614
Ph. 949.263.9070
Fx. 949.263.8932
park@innovativedesigngroup.com

PROJECT OWNER
CHOC
CHOCO Realty
455 S. Main Street
Orange CA 92868
T: 714.997.3000

CONTRACTOR
Swinerton Builders
17731 Mitchell North, Suite 200
Irvine, Calif 92612
T: 949.622.7000
F: 949.477.3085

STRUCTURAL ENGINEER
BPA Group
BPA Group Inc.
Suite 'A', 17785 Sky Park Circle
Irvine, CA 92614
T: 949.263.9052 / 877.725.8080
F: 949.263.8932

PROJECT NAME
CHOC Parking Structure Project

S. Main St. &
LaVeta Ave.
Orange, California

NO.	REVISION
1	FOR CONSTRUCTION - 7-15-2005

INNOVATIVE DESIGN GROUP RESERVES ITS COMMON LAW COPYRIGHT TO THE PRELIMINARY AND/OR FINAL DESIGN CONTENT, AND THE USE OF SAME, WITHIN THESE DRAWINGS OR PLANS. NO PORTION OF THE DESIGNS OR PLANS ARE TO BE REPRODUCED, CHANGED, COPIED OR ASSIGNED TO A THIRD PARTY WITHOUT FIRST OBTAINING THE EXPRESS WRITTEN PERMISSION OF INNOVATIVE DESIGN GROUP.

STAMP
LICENSED ARCHITECT
Lic. No. C-24848
Exp. Date: 6/30/05
STATE OF CALIFORNIA

DRAWN:	jsr/mp
CHECKED:	sjk
DATE:	June 7, 2004
JOB NO:	04021
SCALE:	1" = 30'-0"

DEMOLITION SITE PLAN

A1.5