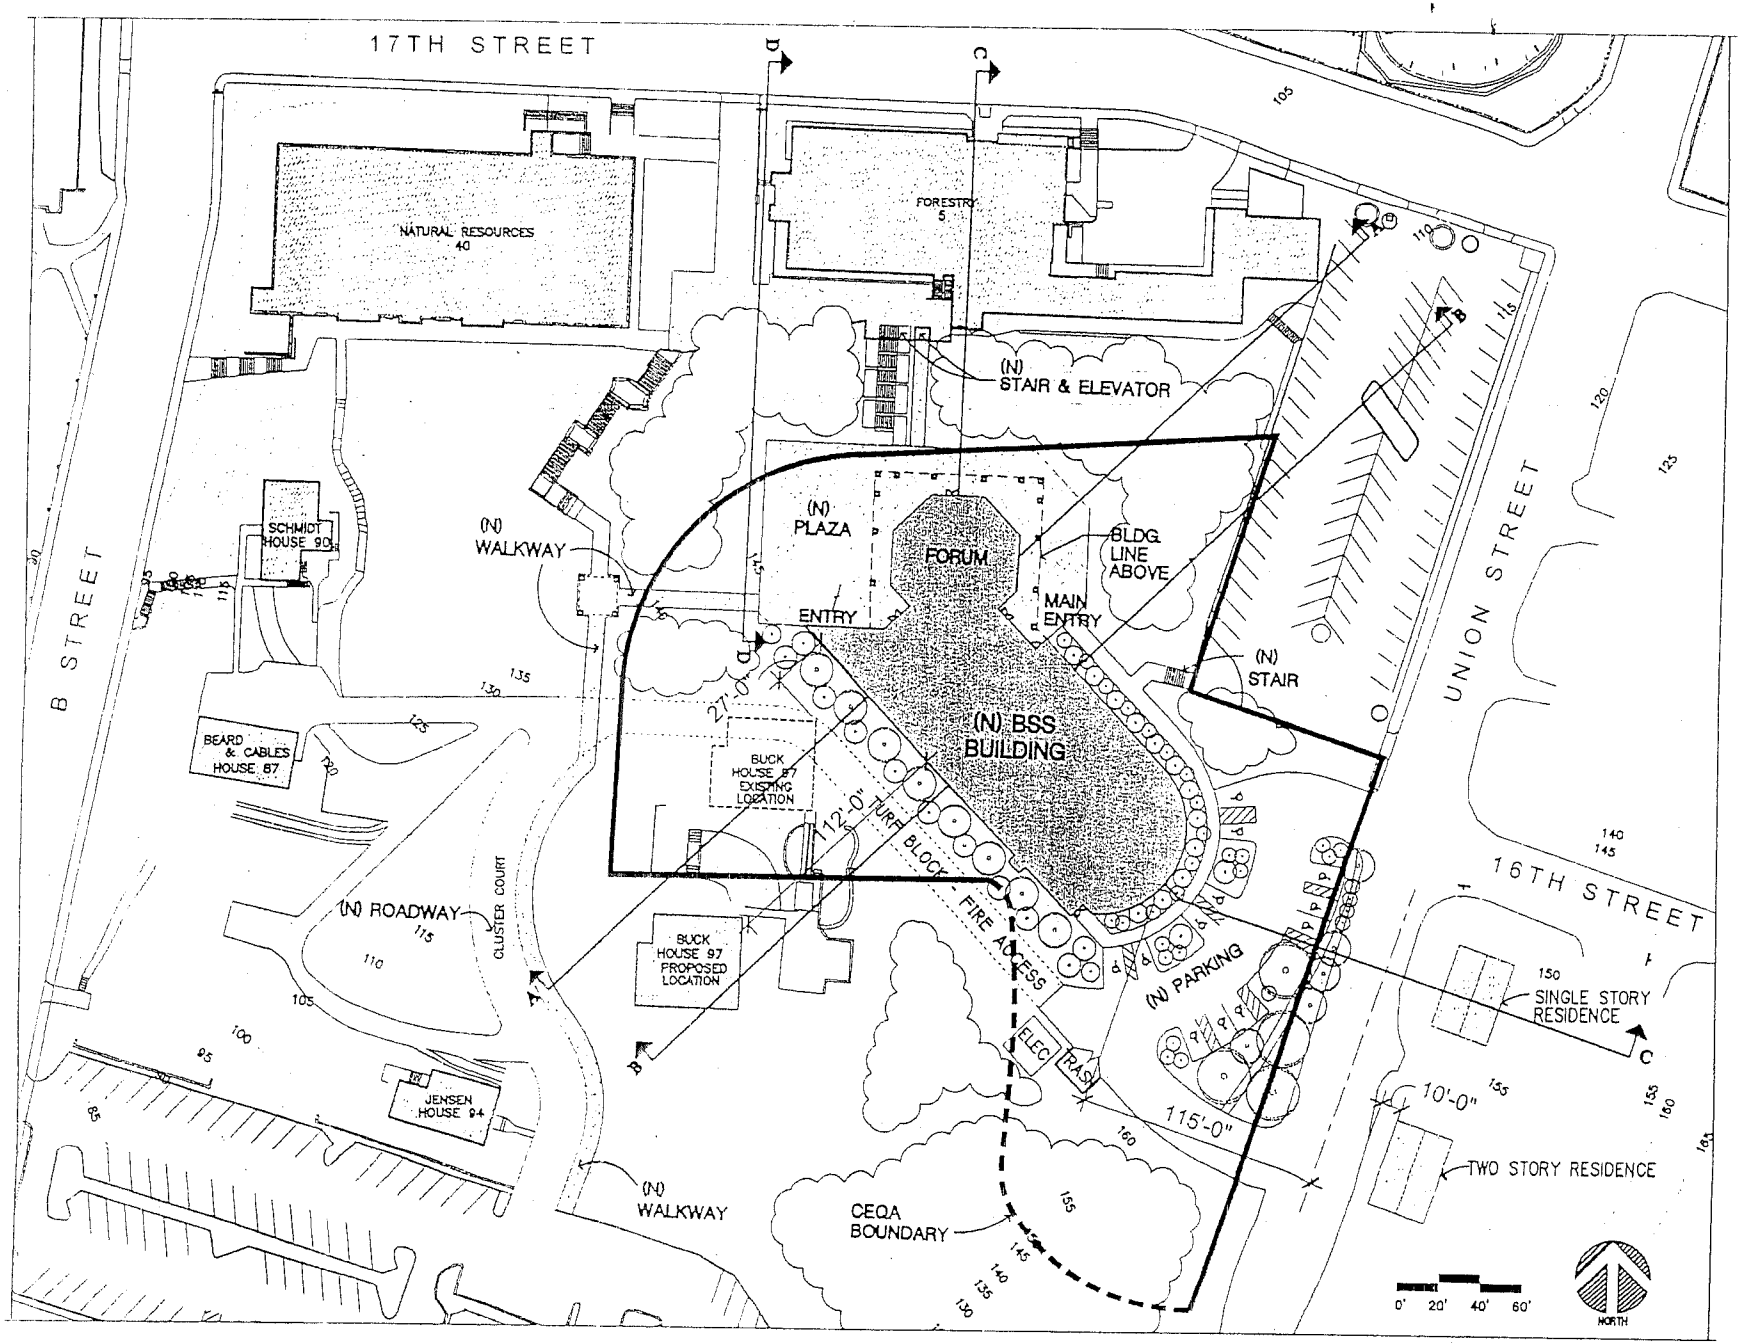

The Steinberg Group
Architecture Planning Interiors

80 Pierce Avenue
San Jose CA 95110
408.286.8448 tel
408.286.5928 fax

808 S. Olive, Ste. 1250
Los Angeles CA 90014
213.629.0500 tel
213.629.0501 fax

www.tsgarch.com

Behavioral & Social Sciences Building

HUMBOLDT STATE UNIVERSITY

Rev.	Date	Issue

Project No. 0603
Date: 05/24/06
Scale: 1" = 80'

IDEAL SITE PLAN

A1.1

The ideal site plan does not represent actual built conditions.