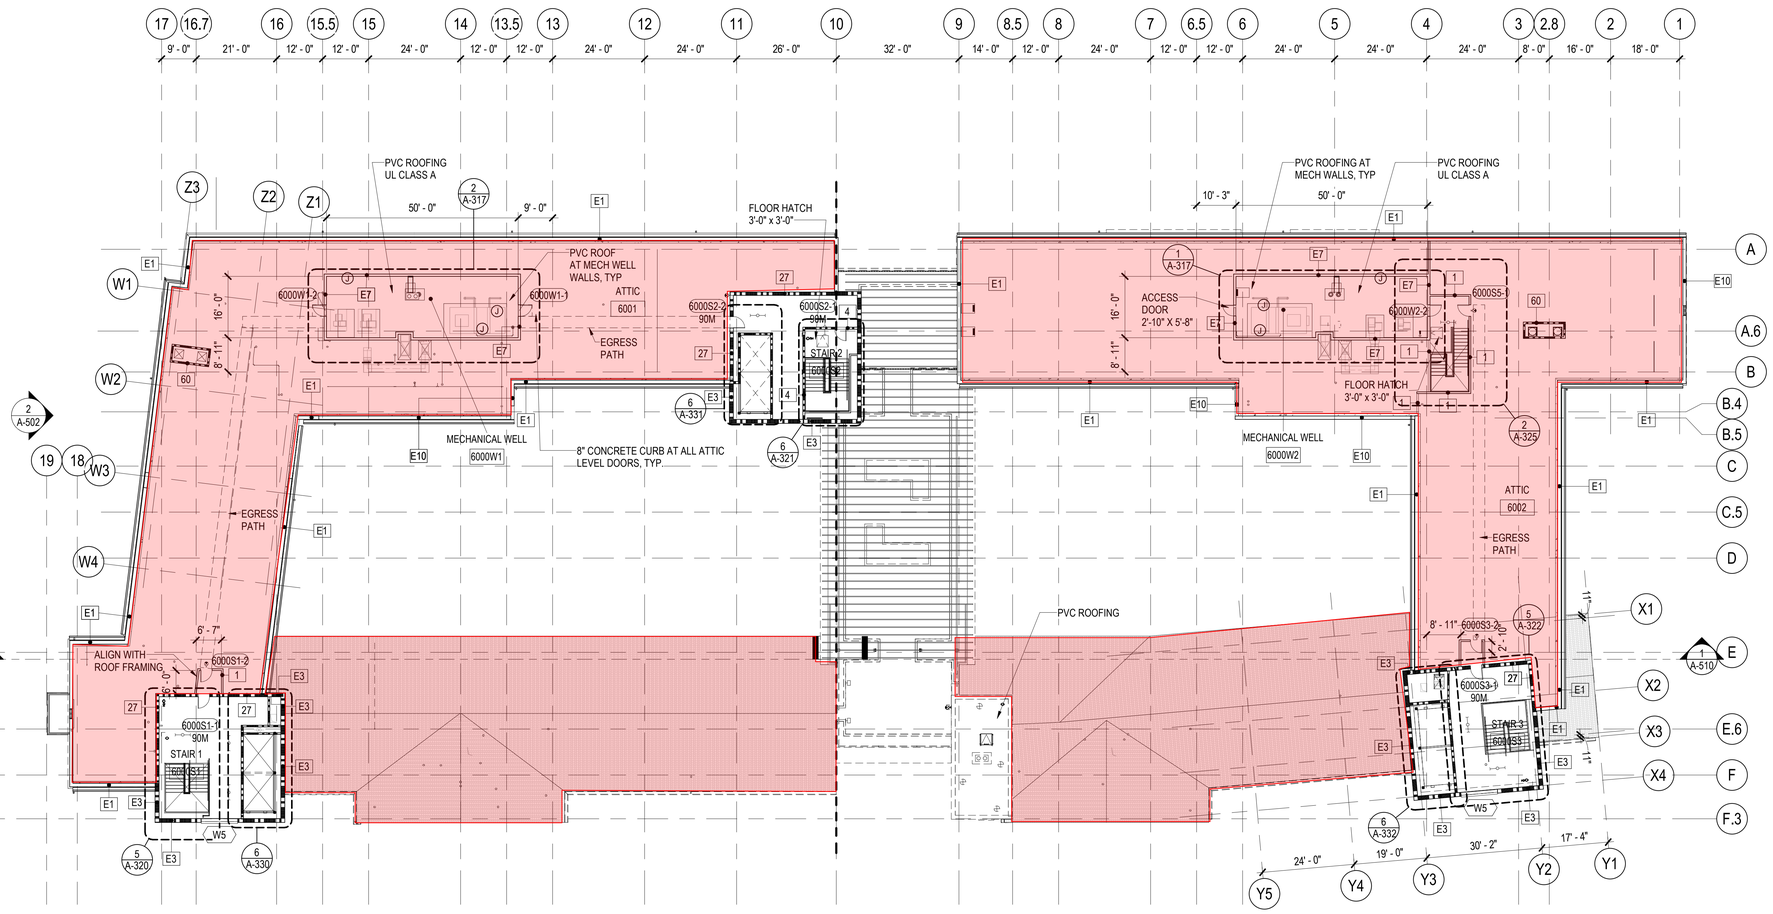

ATTIC FLOOR PLAN

SCALE: 1/16" = 1'-0"

WALL LEGEND

- NON-RATED WALL
- 1 HOUR RATED FIRE PARTITION
- 2 HOUR RATED FIRE BARRIER
- NON-RATED SMOKE PARTITION
- CONCRETE WALL

1. FOR WALL TYPES, SEE A-010 FOR PARTITION SCHEDULE

ALD ROOM WITH ASSISTIVE LISTENING DEVICE SEE G-006 SIGNS & IDENTIFICATIONS

FEC FIRE EXTINGUISHER CABINET, SEMI-RECESSED, SEE 2/A-013 OR 1/A-013

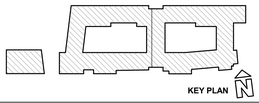

LICENSED ARCHITECT CHRISTOPHER C. MARTIN No. C11187 6-30-19 RENEWAL DATE STATE OF CALIFORNIA

SAN DIEGO STATE UNIVERSITY
Leadership Starts Here

revision information

no.	date	revision	by

no.	date	revision	by

consultant

project information

job number	2017301
project director	J. FOX
project designer	D. BARRY
project architect	P. KIM
plan check submittal date	
drawn by	Author
checked by	Checker
construction issue date	

CLARK CONSTRUCTION + ac martin ARCHITECTURE PLANNING INTERIOR ARCHITECTURE RESEARCH

444 South Flower Street, Ste 1200 Los Angeles CA 90071 t / 213 683 1900 f / 213 614 6002

project

NEW STUDENT RESIDENCE HALL
San Diego State University
5500 Campanile Drive
San Diego, CA 92182

sheet title

ATTIC FLOOR PLAN

sheet number

A-206.

plot date: **2/28/2018 1:40:16 PM**

PHASE V - BASE BUILDING PACKAGE - FEBRUARY 23, 2018