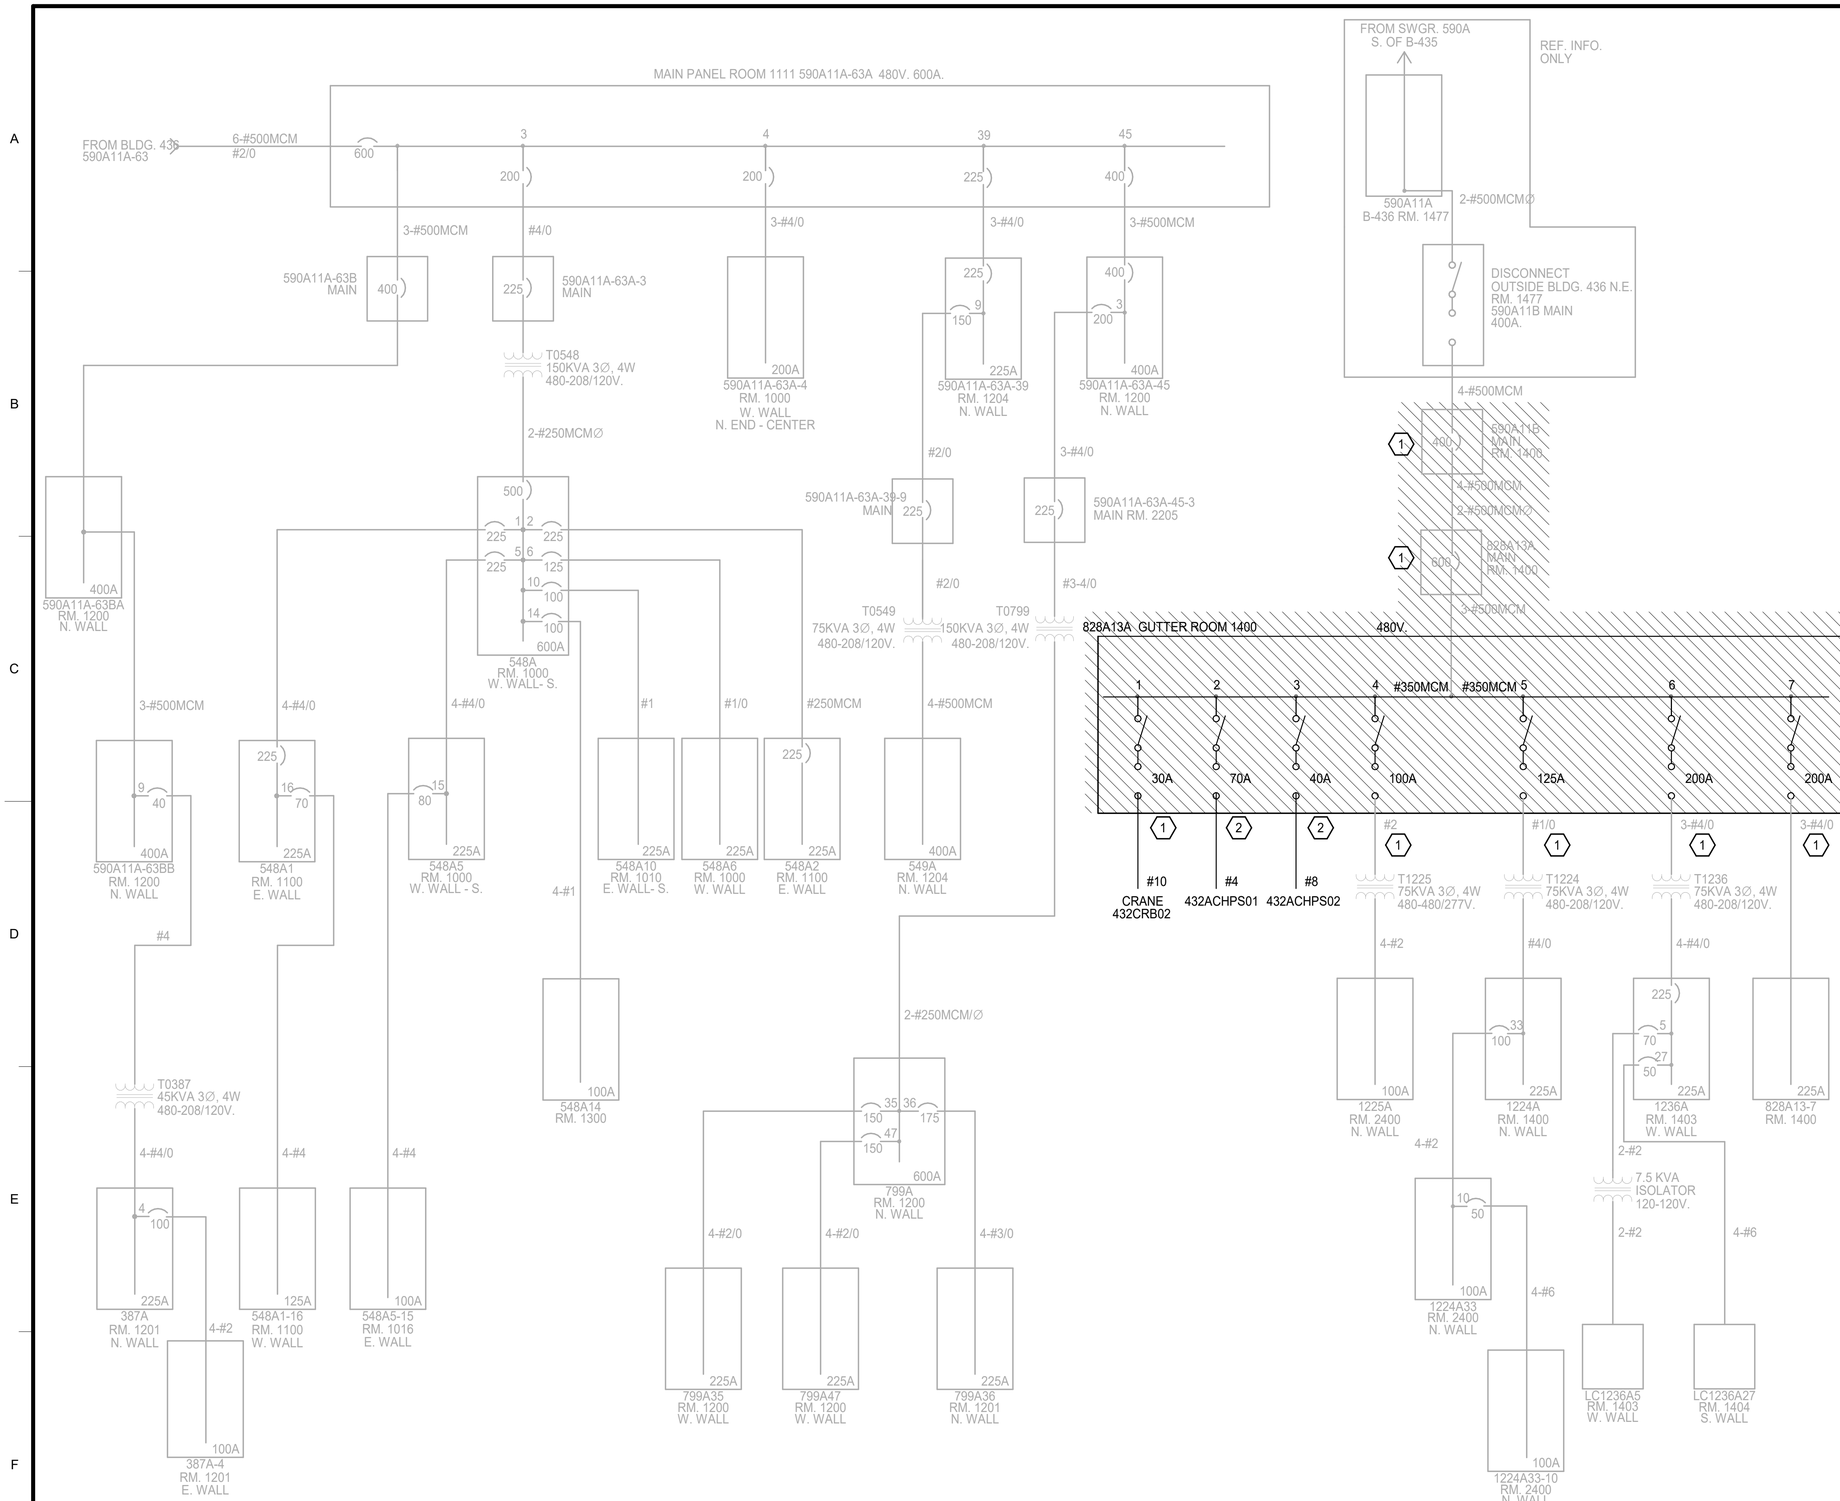

F1
ED701

DEMOLITION ONE LINE DIAGRAM

SCALE: NO SCALE SHOWN

GENERAL NOTES

1. FOR GENERAL NOTES, SYMBOLS, AND ABBREVIATIONS, REFER TO SHEET E-001.
2. UNLESS OTHERWISE NOTED, LIGHT LINEWEIGHT INDICATES EXISTING EQUIPMENT TO REMAIN AND HEAVY LINEWEIGHT INDICATES DEMOLITION WORK. HATCHED AREA INDICATE EQUIPMENT TO BE DEMOLISHED.
3. REFER TO SHEETS E-801 AND E-802 FOR ADDITIONAL WORK AT ELECTRICAL PANELS.
4. VERIFY EXISTING CONDITIONS MEET NEC STANDARDS.

KEYED NOTES

1. DISCONECT AND REMOVE EXISTING CONDUCTORS AND DISCONNECT SWITCH SERVING EXISING EQUPIMENT. EXISTING CONDUIT TO REMAIN AND BE REUSED IN NEW WORK. FIELD VERIFY THAT ALL EXISTING CONDUITS BEING RE-USED ARE SECURED AND SUPPORTED PROPERLY PER NEC STANDARDS.
2. DISCONECT AND REMOVE EXISTING CONDUCTORS AND DISCONNECT SWITCH SERVING EXISING EQUPIMENT.

Sheet Title
ELECTRICAL DEMOLITION ONE LINE DIAGRAM

Dwg. No.
PLE2021-0432-0008D

Sht. No.
ED701