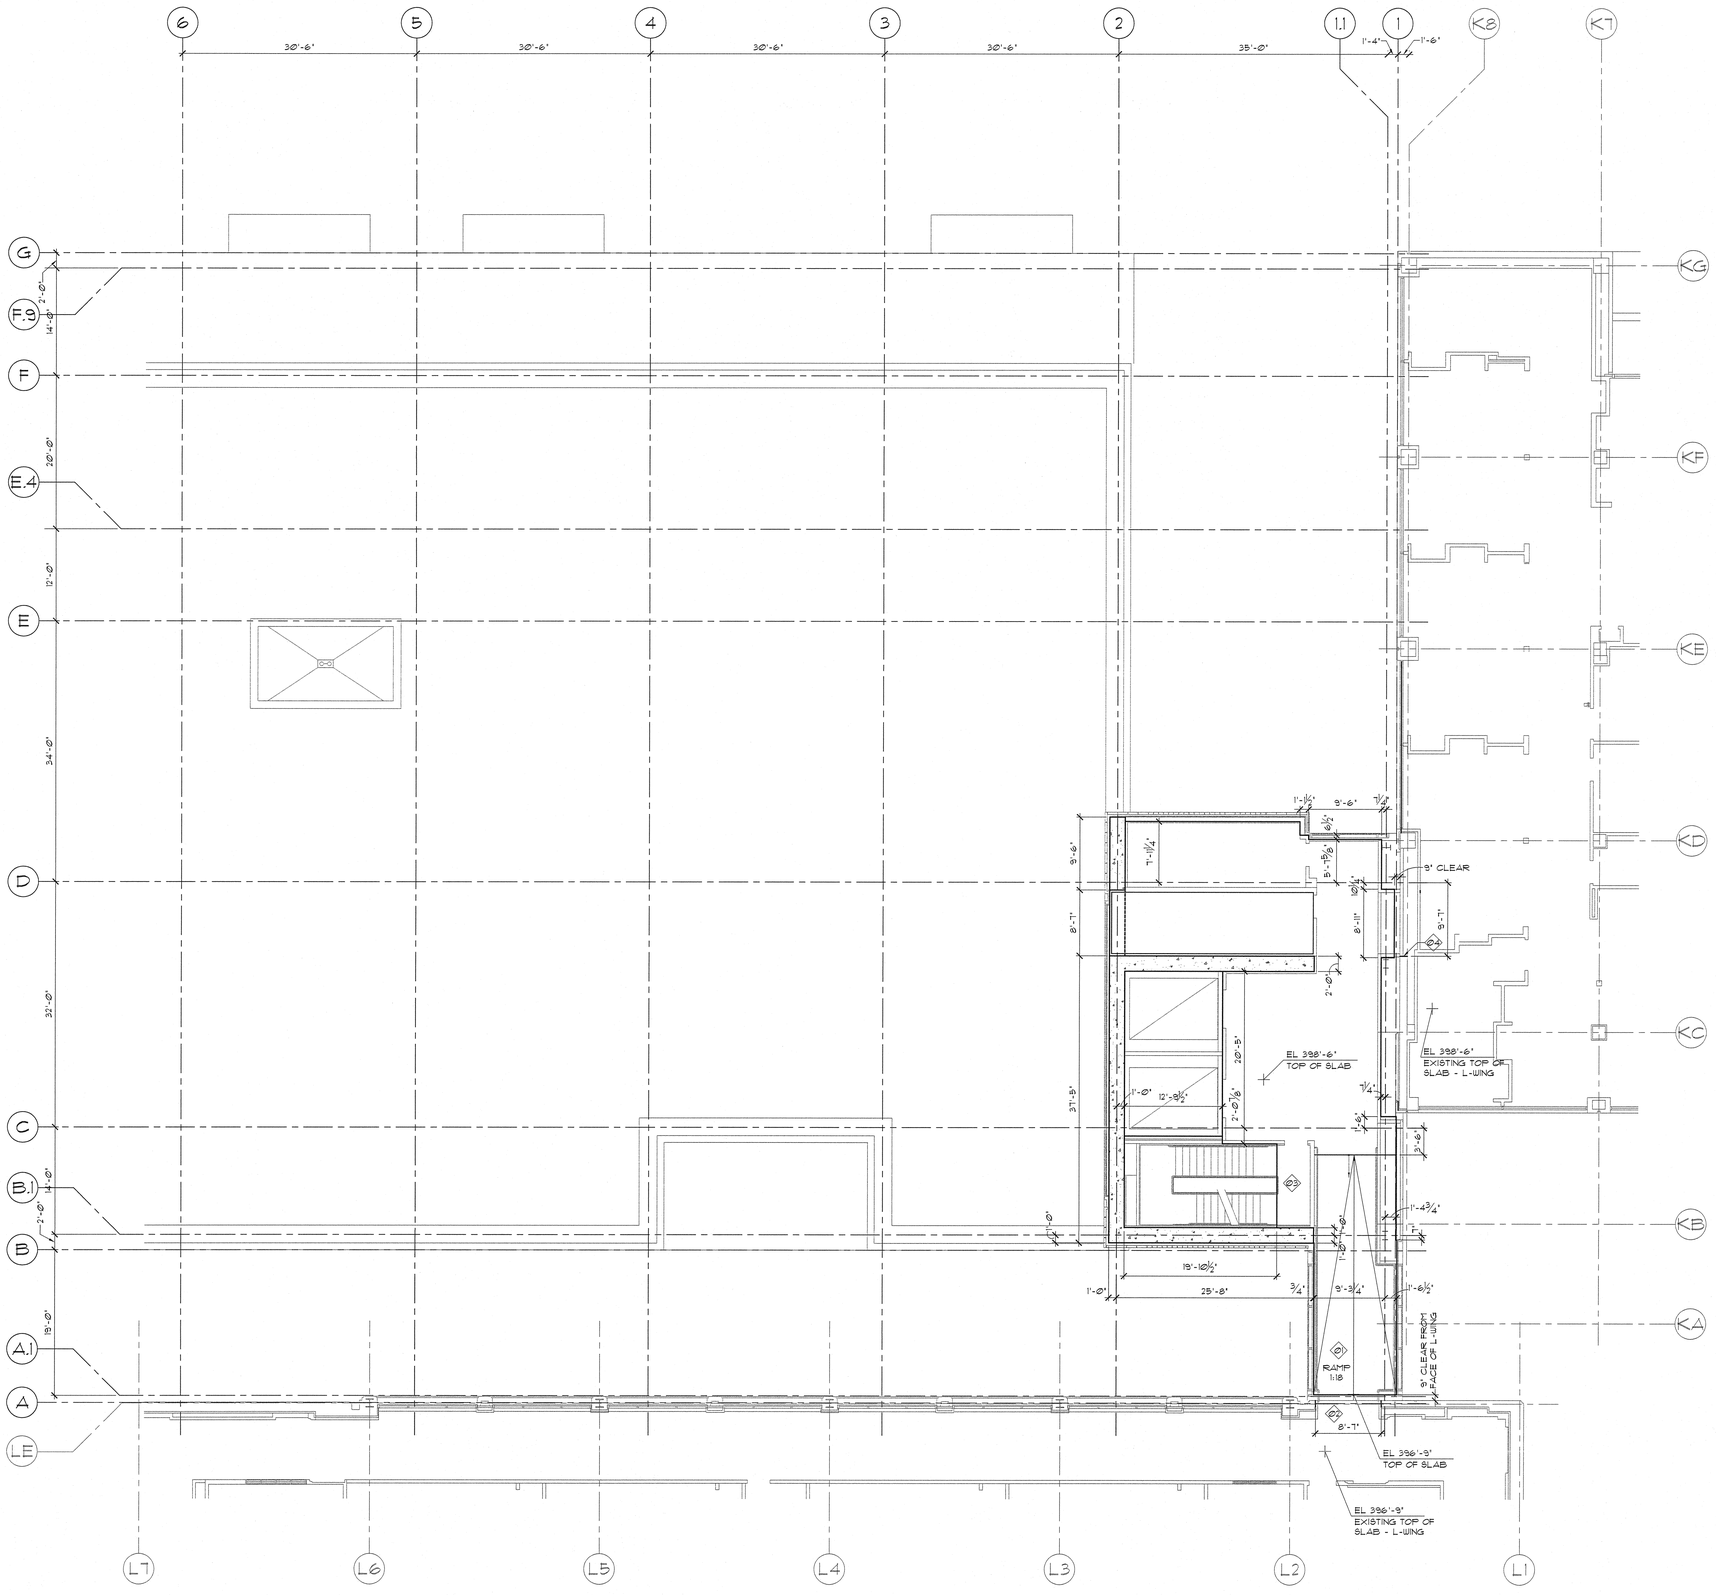

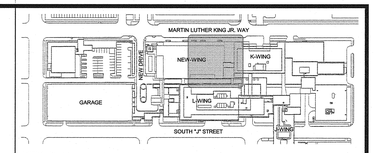

KEY PLAN

GENERAL NOTES

A. REFER TO E5/A5.01 FOR EXTENT OF K-WING PRECAST PANEL DEMOLITION.

KEY NOTES

01 BRIDGE TO L-WING.

02 SAWCUT OPENING THROUGH EXISTING CONCRETE. TOP OF OPENING AT ELEVATION 405'-9". SEE STRUCTURAL FOR REINFORCING REQUIREMENTS. FIELD VERIFY RELATIONSHIP OF EXISTING CONCRETE TO NEW BUILDING GRID PRIOR TO ORDERING STEEL FOR FLOOR FRAMING OF BRIDGE.

03 VERFIY EDGE OF SLAB DIMENSION WITH REQUIREMENTS OF BIDDER ENGINEERED STAIR.

04 SAWCUT EXISITNG CONCRETE. DIMENSION ESTABLISHES WESTERLY LIMIT OF NEW OPENING. TOP OF OPENING AT ELEVATION 408'-6". SEE STRUCTURAL.

GIFFIN • BOLTE • JURGENS p.c.
ARCHITECTS
815 S.W. SECOND AVENUE · PORTLAND, OREGON 97204
(503) 223-0992 www.gbjarch.com FAX (503) 294-3961

4297 REGISTERED ARCHITECT
HERB K. GIFFIN
STATE OF WASHINGTON

MultiCare

EMERGENCY DEPARTMENT & CANCER CENTER EXPANSION

TACOMA, WASHINGTON

Date	09-26-2008
Scale	1/8"-1'-0"
Drawn By	JLC
Job No.	4034

7th Floor & F-Lift
Roof Edge Of Slab
North

A2
17

Sep 25, 2008 - 3:18pm Dwl File: X:\PROJECTS\MMH\MultiCare Health System\MAC Multicare Medical Center\2007\Arch\Cad\2007-A2.17.dwg