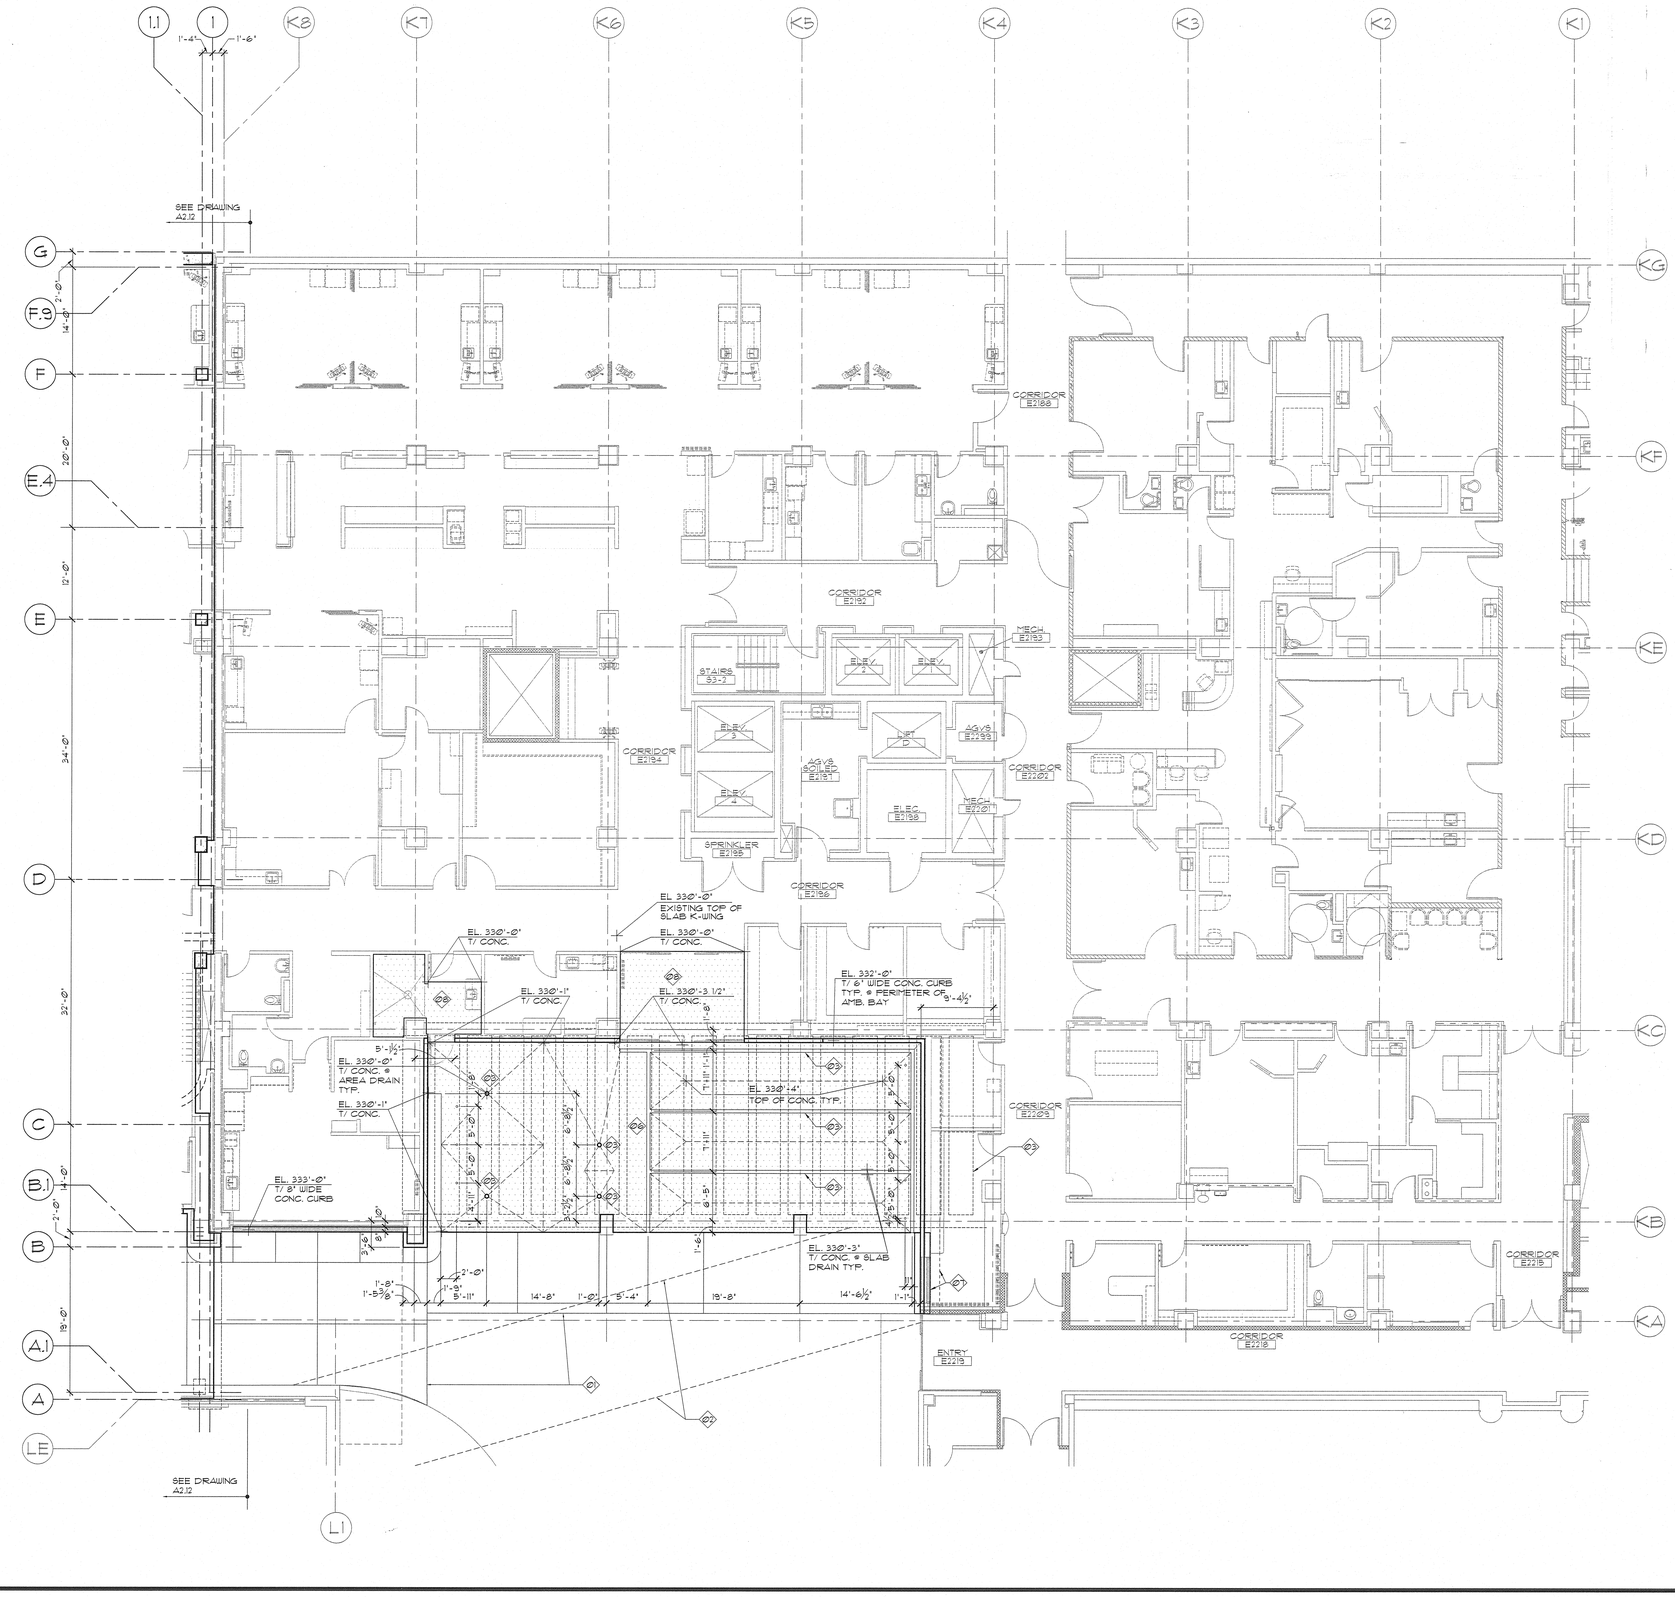

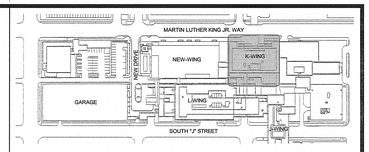

KEY PLAN

GENERAL NOTES

A. REFER TO CIVIL FOR TOP OF PAVING ELEVATIONS, PAVING AND WALK SECTIONS, AND SURFACE DRAINAGE INFORMATION OUTSIDE OF BUILDING ENVELOPE.

B. REFER TO LANDSCAPE FOR PAVING PATTERNS RELATED DIMENSIONS.

C. 'TOP OF SLAB' ELEVATIONS REFER TO TOP OF STRUCTURAL SLAB - SEE STRUCTURAL DRAWINGS.

E. 'TOP OF CONC.' ELEVATIONS REFER TO TOP OF CAST-IN PLACE CONCRETE ABOVE STRUCTURAL SLAB.

KEY NOTES

01 EXTENT OF PAVING SLAB ON GRADE - REFER TO CIVIL FOR CURB LOCATIONS AND TOP OF PAVEMENT ELEVATIONS.

02 FACE OF EXISTING TUNNEL OR STEPS IN FLOOR 1 ROOF SLAB.

03 OUTLINE OF EXISTING CONCRETE JOISTS.

04 SLAB DRAIN LAID FLAT. SEE MECHANICAL FOR OUTLETS THROUGH SLAB TO FLOOR 1.

05 AREA DRAIN. SEE MECHANICAL FOR OUTLETS THROUGH SLAB TO FLOOR 1.

06 CONCRETE TOPPING SLOPE TO DRAIN.

07 SAWCUT EXISTING SLAB FOR INSTALLATION OF STEM WALL FOOTING.

08 COORDINATE EXTENTS AND THICKNESS OF CONCRETE TOPPING WITH FLOOR FINISHES AND DETAILS.

LEGEND

AREA OF CONCRETE TOPPING OVER EXISTING SLAB

GIFFIN • BOLTE • JURGENS p.c.
ARCHITECTS
815 S.W. SECOND AVENUE · PORTLAND, OREGON 97204
(503) 223-0992 www.gbjarch.com FAX (503) 294-3961

4297 REGISTERED ARCHITECT HERB K. GIFFIN STATE OF WASHINGTON

MultiCare

EMERGENCY DEPARTMENT & CANCER CENTER EXPANSION

TACOMA, WASHINGTON

Date	01-21-2009
Scale	1/8"=1'-0"
Drawn By	RJS
Job No.	4034

2nd Floor
Edge of Slab -
K-Wing Remodel

A2
22

Jan 22, 2009 - 8:47am Carl Nix N:\PROJECTS\Multicare\Tacoma\Revit\Central\MultiCare_Central_Nix.rvt