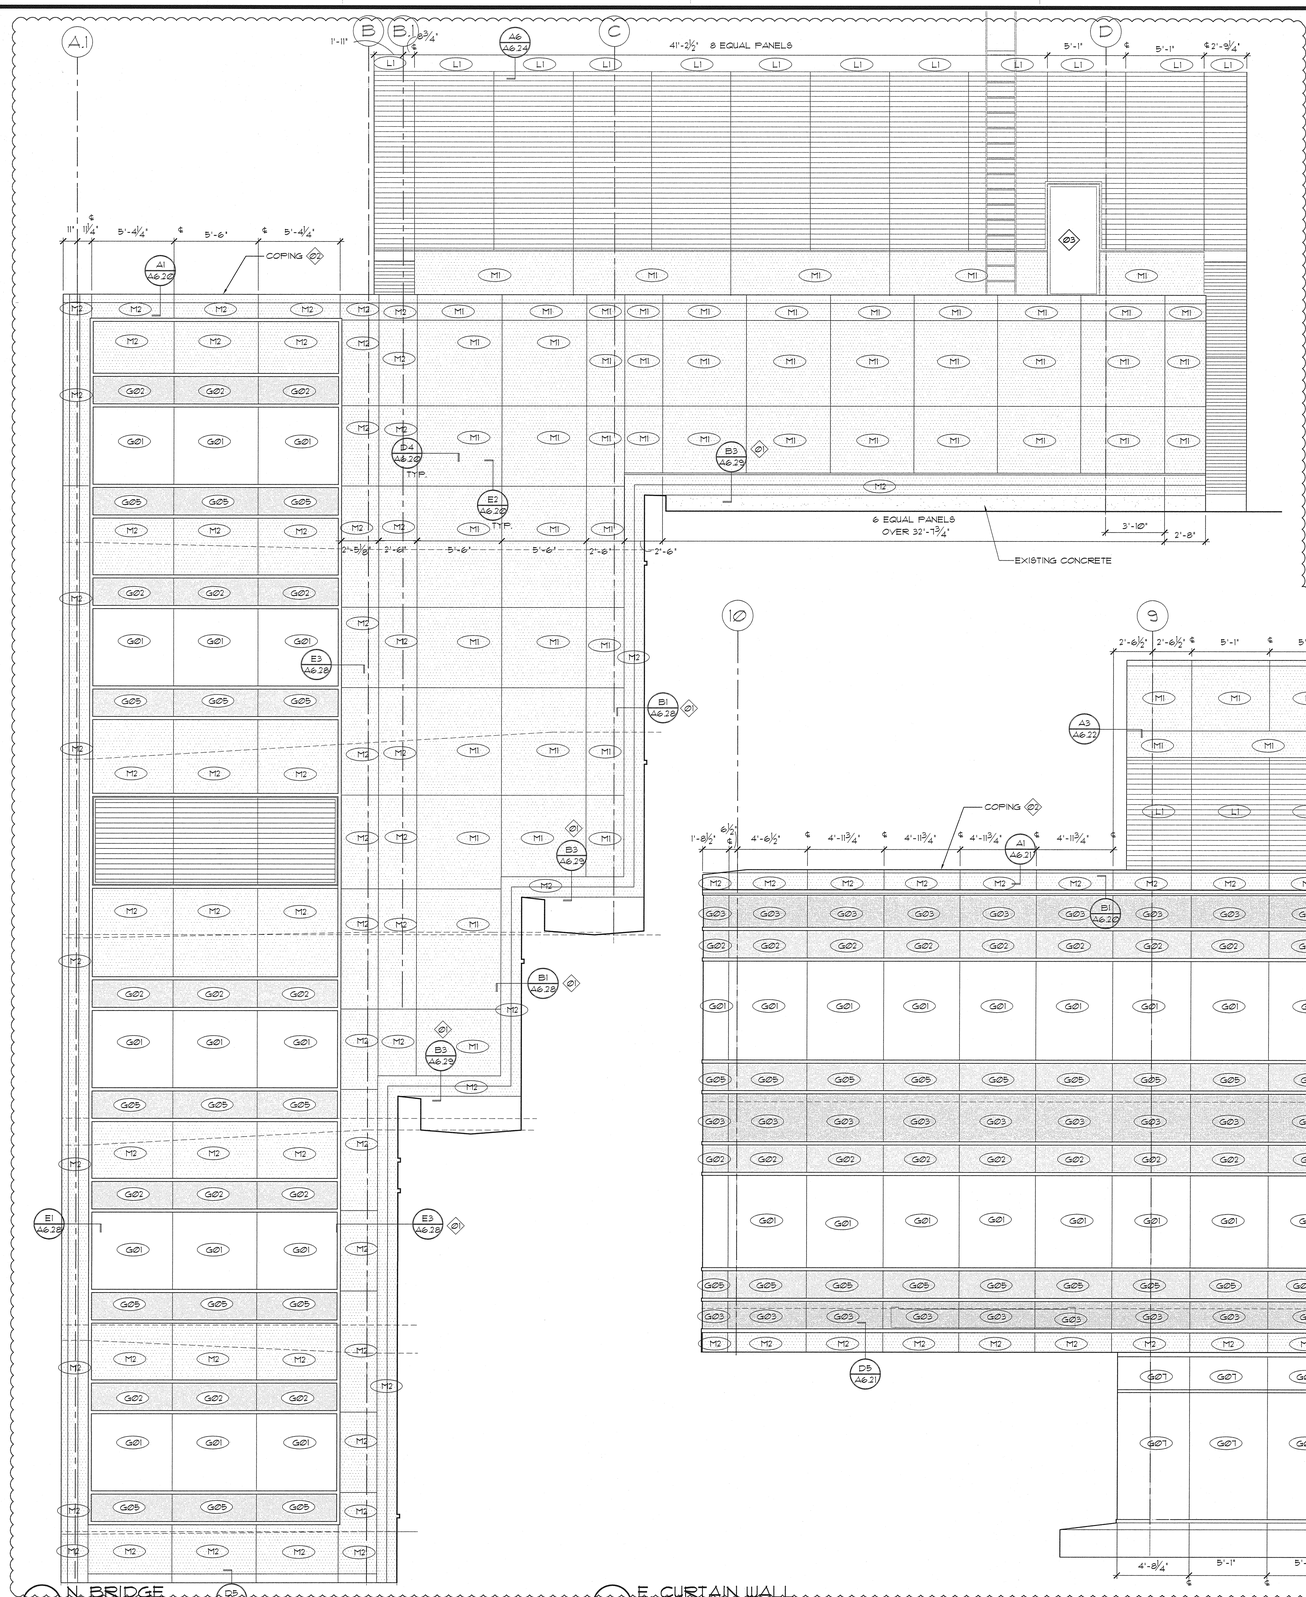

E1 N. BRIDGE
1/4" = 1'-0"

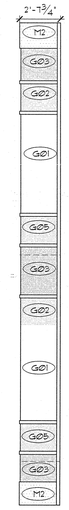

B5 N. CURTAIN WALL
1/4" = 1'-0"

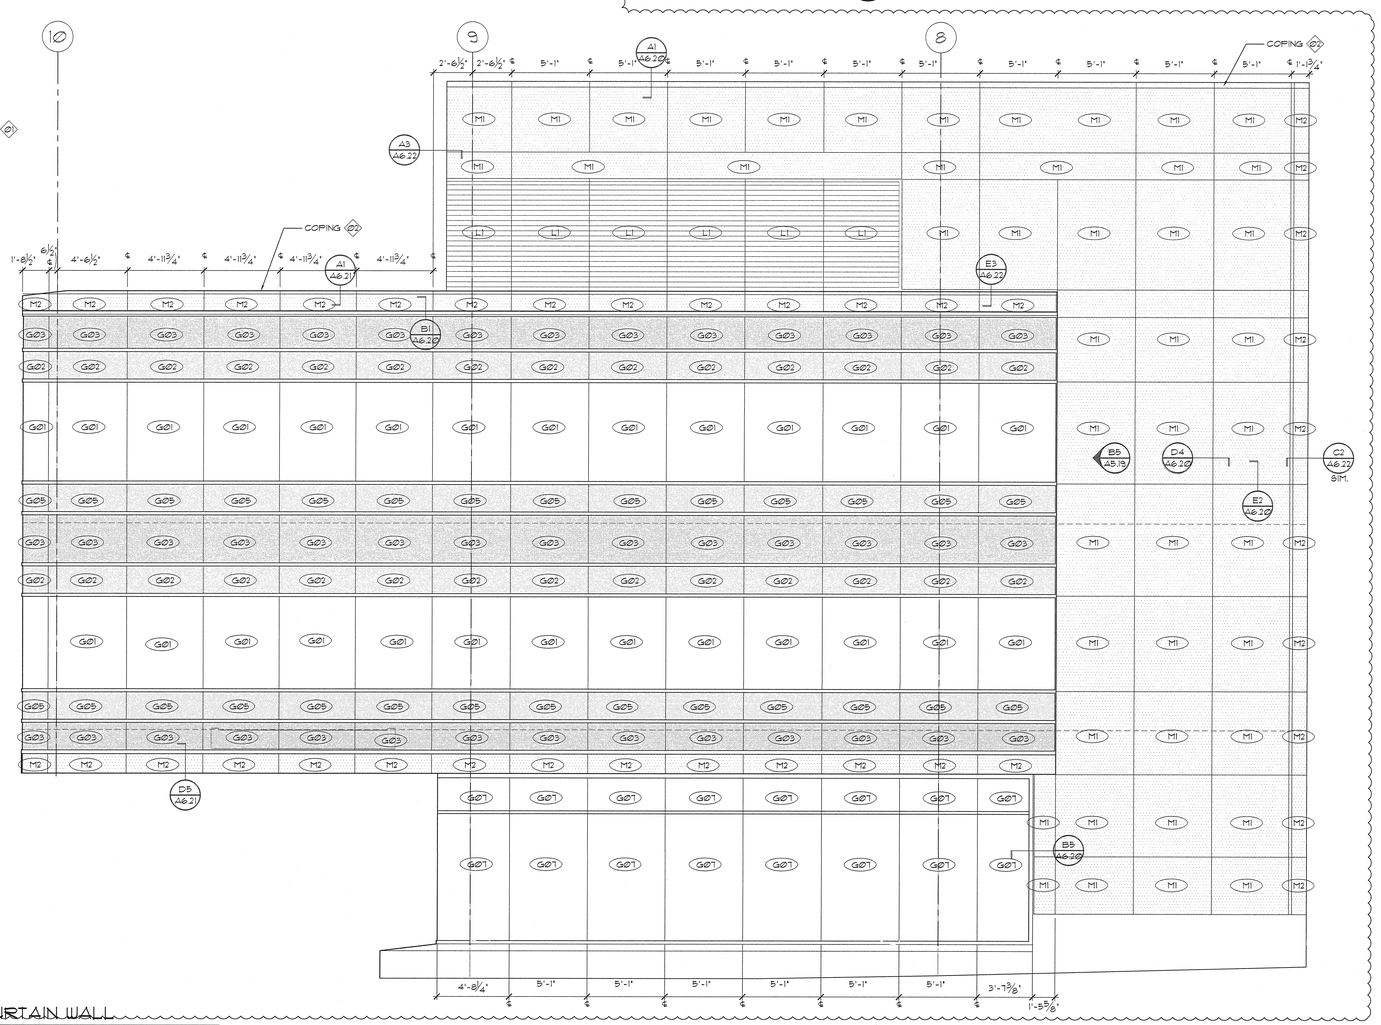

E2 E. CURTAIN WALL
1/4" = 1'-0"

MATERIAL LEGEND

Division 07 Thermal & Moisture Protection

07 42 43 — M1 — COMPOSITE ALUMINUM WALL PANEL (COLOR #2 UNLESS OTHERWISE NOTED)

Division 08 Openings

08 44 12 — M2 — FORMED ALUMINUM PANEL (COLOR #2 UNLESS OTHERWISE NOTED)

08 80 00 — G01 — THERMAL CLEAR
G02 — THERMAL FRITTED ON SURFACE 2
G03 — THERMAL FRITTED ON SURFACE 2, SPANDREL COATING ON SURFACE 4
G04 — THERMAL CLEAR, TEMPERED INSIDE LITE
G05 — THERMAL CLEAR, FRITTED ON SURFACE 2, TEMPERED INSIDE LITE
G06 — THERMAL CLEAR, TEMPERED BOTH LITES
G07 — THERMAL CLEAR
G08 — THERMAL CLEAR, TEMPERED BOTH LITES

08 91 19 — L1 — EXTRUDED ALUMINUM FIXED LOUVER (COLOR #2 UNLESS OTHERWISE NOTED)

GENERAL NOTES

A. REFER TO WALL SECTIONS FOR VERTICAL DIMENSIONING AND KEYING OF HORIZONTAL JOINT DETAILS.

B. FLOOR ELEVATIONS SHOWN ARE REFERENCE ELEVATIONS FOR THIS EMERGENCY DEPARTMENT AND CANCER CENTER EXPANSION ONLY. FLOOR ELEVATIONS VARY AT EXISTING HOSPITAL WINGS. FLOOR ELEVATIONS VARY AT NORTH CORE AND TRANSITIONS TO EXISTING BUILDINGS.

KEY NOTES

01 — SEISMIC JOINT - SEE DETAIL.

02 — COPING TO BE PAINTED COLOR #3 PER SPEC. SECTION 09 06 09.

03 — ALUMINUM DOOR PER 08 41 43, COLOR #3.

MATERIAL LEGEND

XN
"X" DESIGNATES GENERAL CATEGORY OF MATERIAL
G = GLAZING
M = METAL PANEL
L = LOUVER
"N" DESIGNATES SPECIFIC MATERIAL TYPE - SEE SPECIFICATIONS

GIFFIN • BOLTE • JURGENS p.c.
ARCHITECTS
815 S.W. SECOND AVENUE - PORTLAND, OREGON 97204
(503) 223-0992 www.gbjarch.com FAX (503) 294-3961

4297 REGISTERED ARCHITECT HERB K. GIFFIN STATE OF WASHINGTON

MultiCare

EMERGENCY DEPARTMENT & CANCER CENTER EXPANSION

TACOMA, WASHINGTON

1 CCD 01	12-17-2008	

Date	09-26-2008
Scale	3/32" = 1'-0"
Drawn By	BPSC
Job No.	4034

CURTAIN WALL / METAL PANEL ELEVATIONS

A5
19

Dec 15, 2008 - 10:06am Cad file: X:\PROJECTS\4034 Multicare Health System\MC MultiCare Medical Center\CD\CD03\4034-CD-03-A5.19.dwg