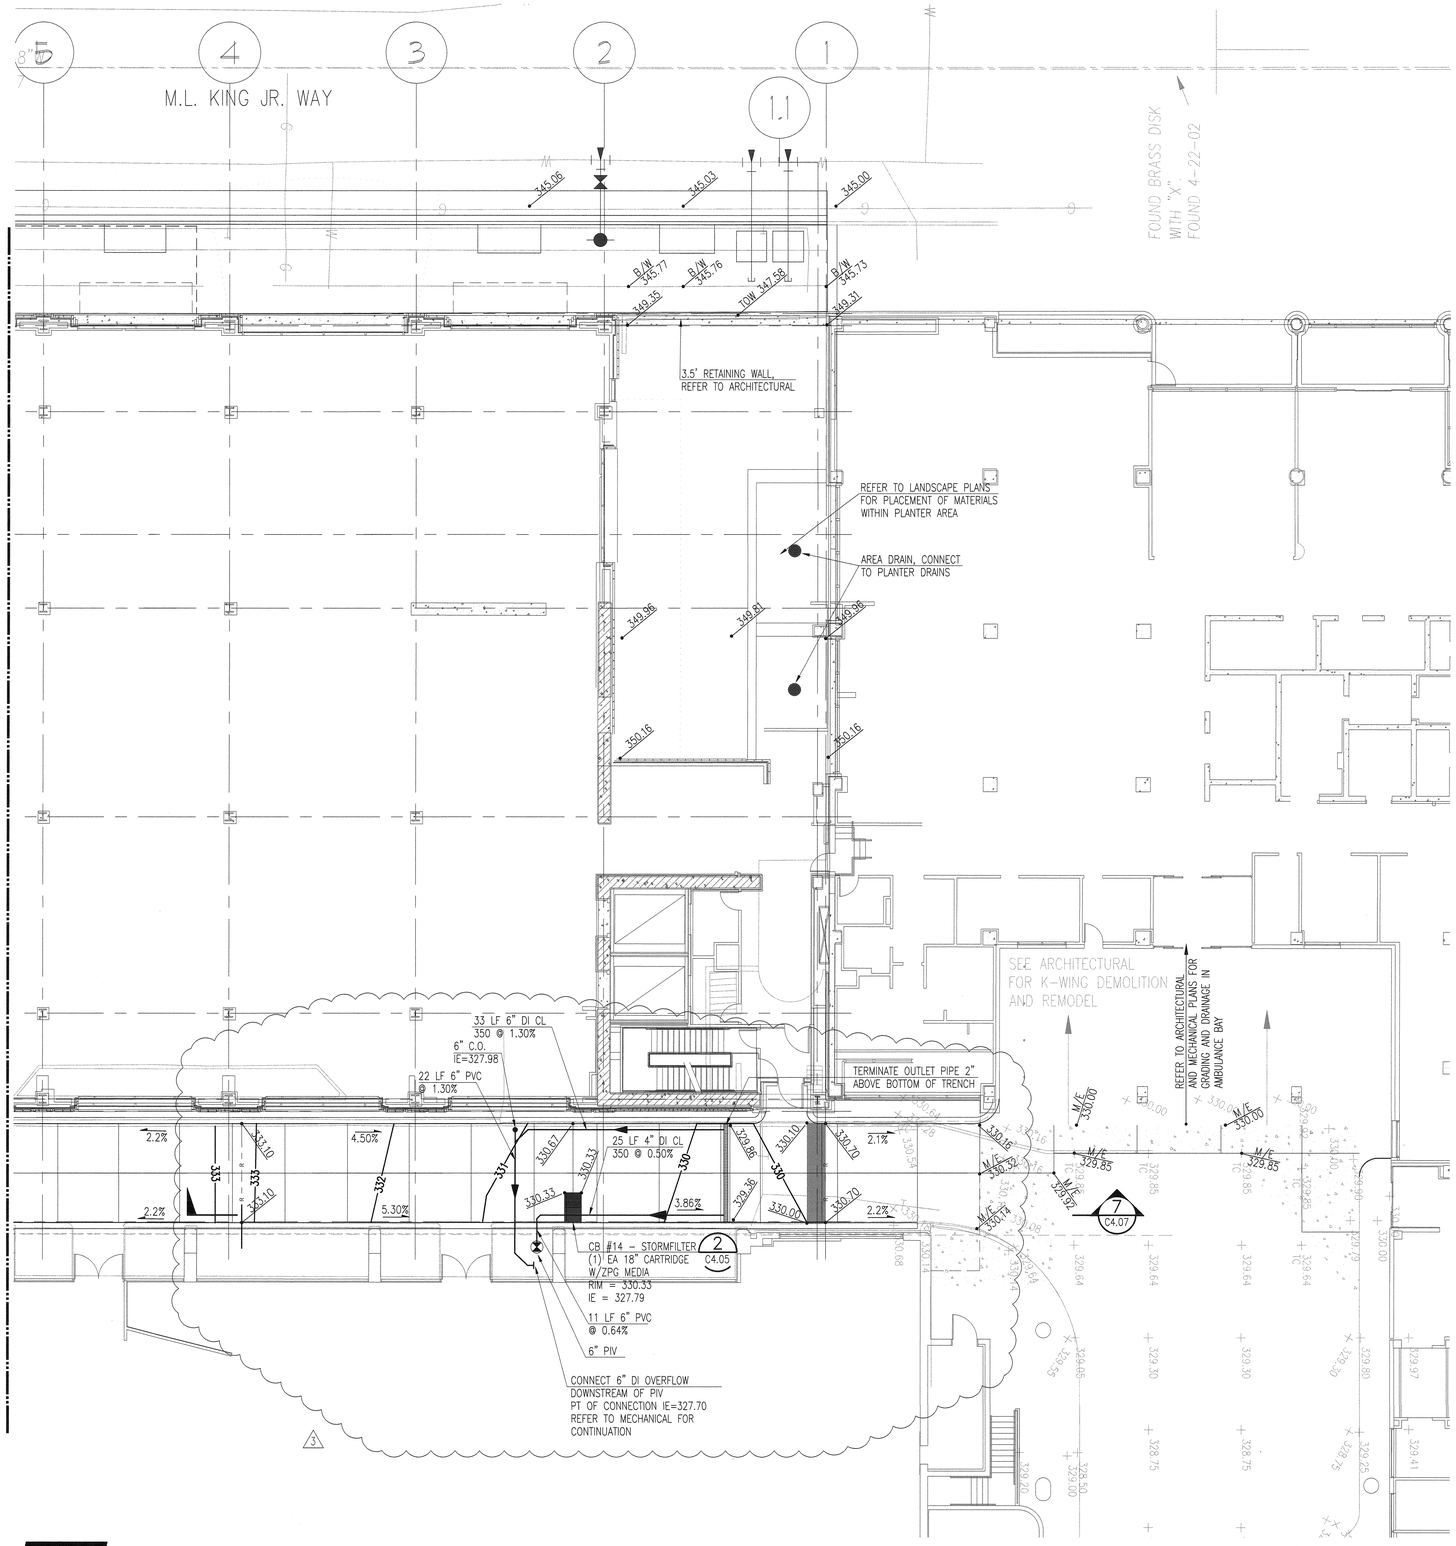

NOTES:

1. SEE BUILDING MECHANICAL DRAWINGS FOR DISCHARGE FROM TRENCH DRAIN OVER STRUCTURE.
2. SEE C4.05 FOR DRAINAGE STRUCTURE LOCATION SCHEDULE.
3. CONTRACTOR SHALL FIELD VERIFY EXISTING GRADES WHERE MATCHING CONDITIONS OCCUR. NOTIFY ENGINEER IN THE EVENT THAT DISCREPANCIES ARE DISCOVERED IN EXCESS OF $\frac{1}{2}$ INCH.

LEGEND:

- 332.50 / 330.00 — PROPOSED CONTOUR
- XXX.XX — PROPOSED FINISH GRADE ELEVATION
- (XXX.XX) — EXISTING GRADE ELEVATION
- XXX.XX TOW — PROPOSED TOP OF WALL ELEVATION
- XXX.XX TC — PROPOSED TOP OF CURB ELEVATION
- XXX.XX BW — PROPOSED BACK OF WALK ELEVATION
- R — RIDGELINE
- B — GRADE BREAK
- X% — SLOPE

GRAPHIC SCALE
0 5 10 20 40
1 inch = 10 ft.

CALL 48 HOURS BEFORE YOU DIG 1-800-424-5555

kpff Consulting Engineers
1201 Pacific Avenue, Suite 800
Tacoma, Washington 98402
(253) 396-0150 Fax (253) 396-0162

GIFFIN • BOLTE • JURGENS p.c.
ARCHITECTS
815 S.W. SECOND AVENUE · PORTLAND, OREGON 97204
(503) 223-0992 www.gbjarch.com FAX (503) 294-3961

MultiCare

EMERGENCY DEPARTMENT & CANCER CENTER EXPANSION

TACOMA, WASHINGTON

1	CCD 04	12-17-2008
2	CCD 07	2-20-2009
3	CCD 11	4-24-2009

Date	09-26-2008
Scale	1" = 10'
Drawn By	REB
Job No.	4034

GRADING AND DRAINAGE PLAN ALLEY LEVEL - NORTH

C4 02

PLOTTED BY: mwgh DATE & TIME: Apr 21, 2009 - 1:15pm FILE: I:\2004\4034\Design\Arch\Drawings\Sheets\4034-C4.02.dwg
Apr 21, 2009 - 1:15pm Cad File: I:\2004\4034\Design\Arch\Drawings\ACADDwgs\4034-C4.02.dwg