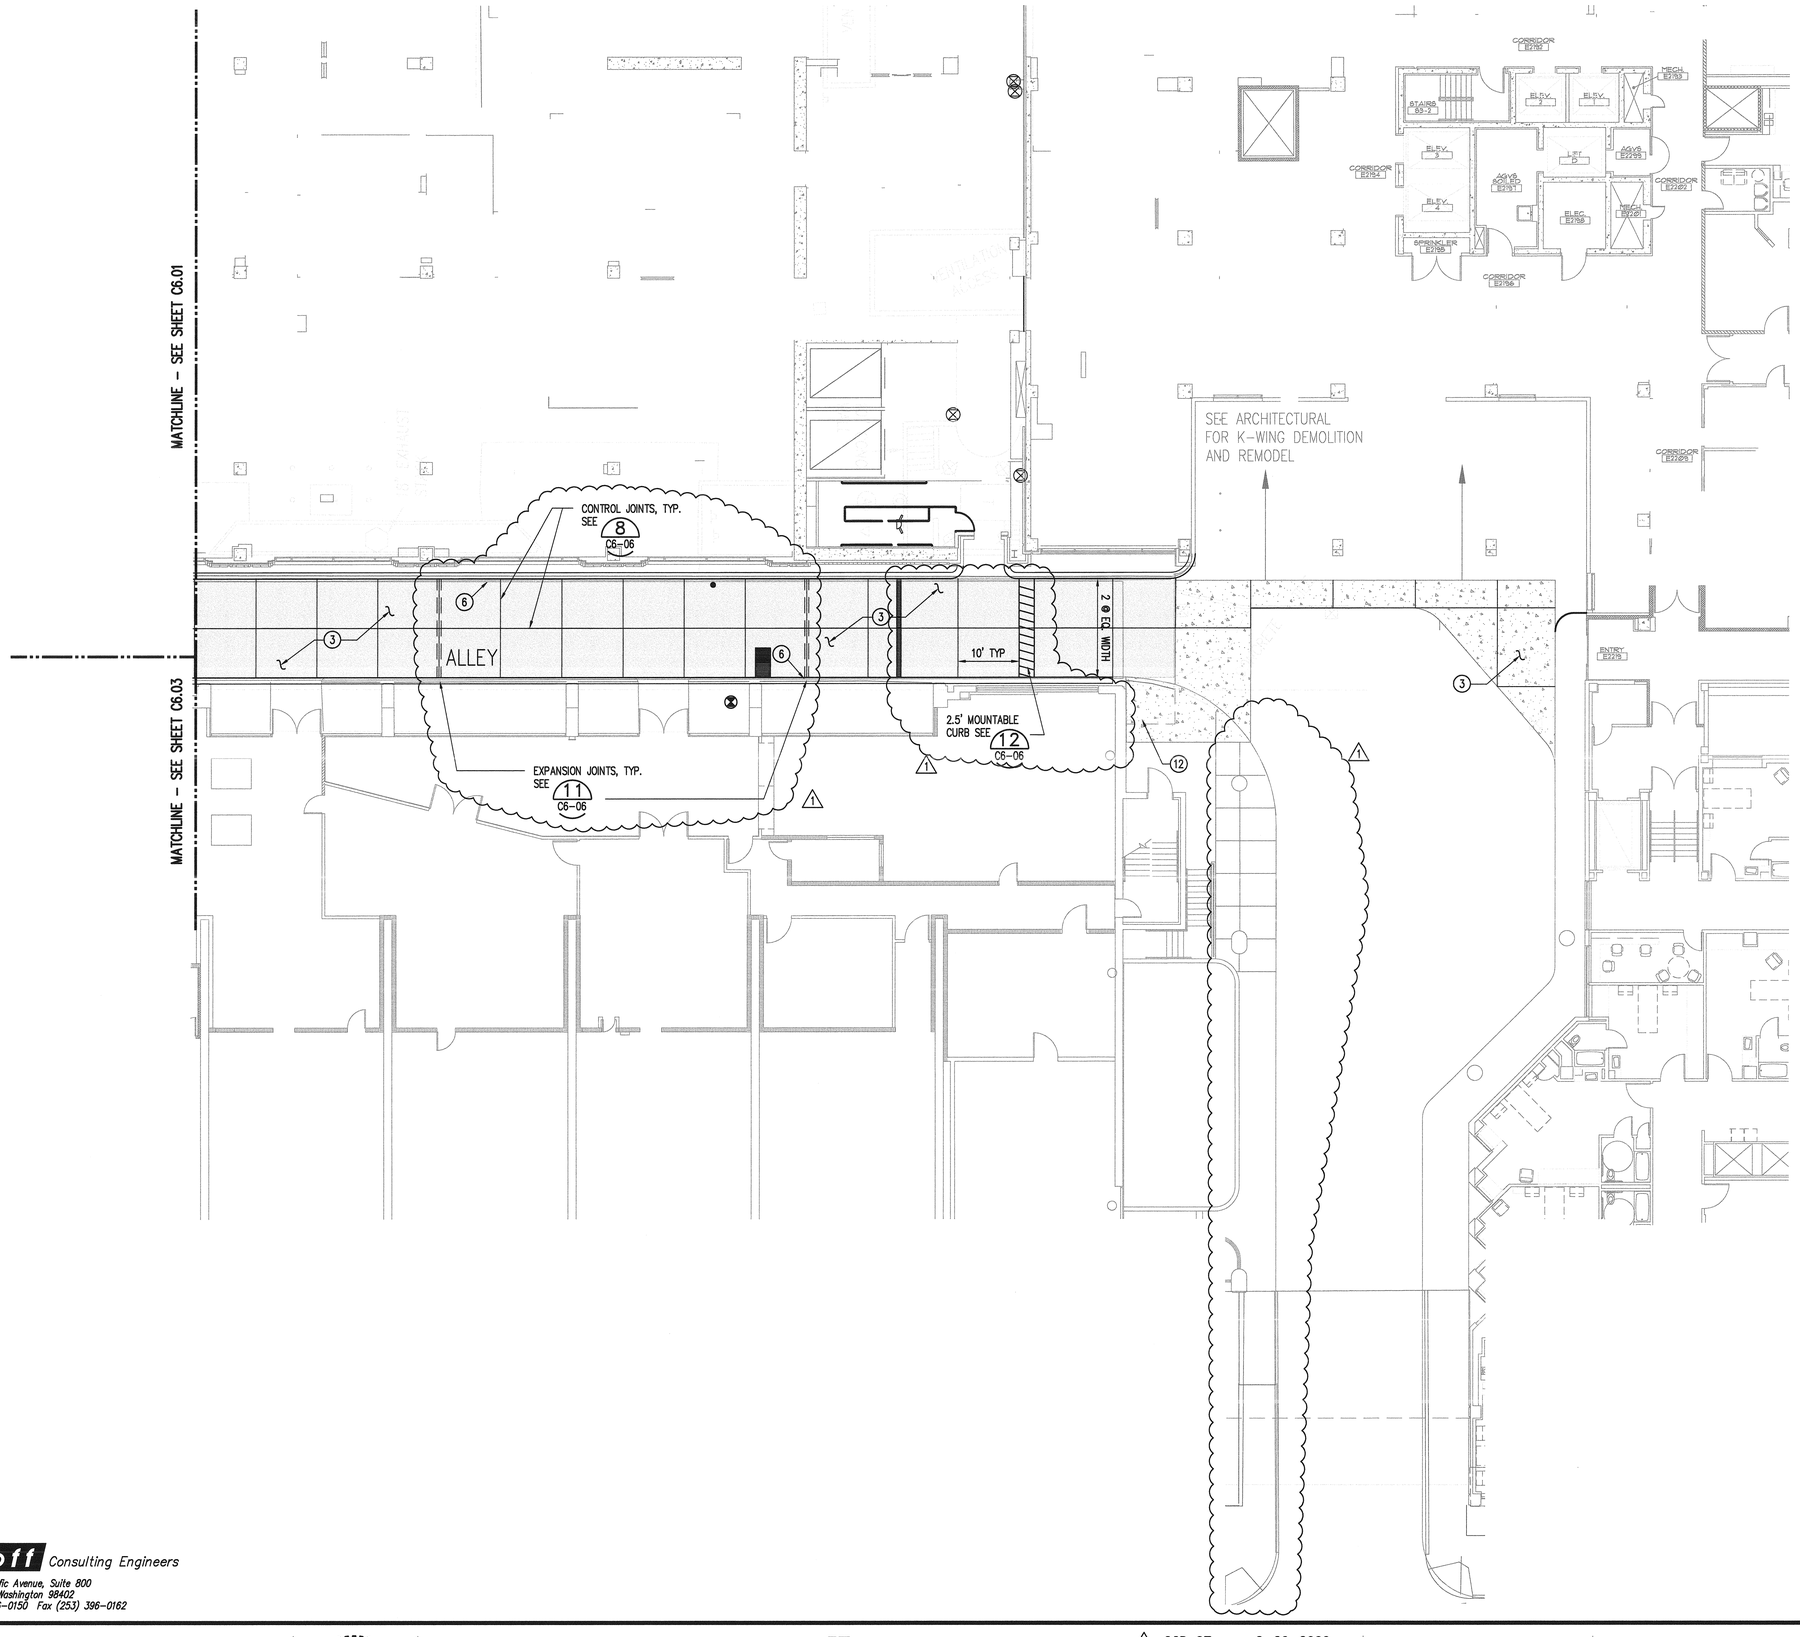

CONSTRUCTION NOTES:

1. UNIT PAVERS, SEE DRAWING L1.03 FOR LAYOUT.
2. CONCRETE DRIVING SURFACE/GRANITE COBBLE OR BRICK BANDS, SEE DRAWING L1.03 FOR LAYOUT. (1)
3. CONCRETE PAVEMENT TYPE 1, SEE 6 C6-05
4. CONCRETE BARRIER CURB, SEE 2 C6-06
5. CONCRETE CURB AND GUTTER, SEE 1 C6-06
6. CONCRETE CURB AND GUTTER, 1' THICK, SEE 3 C6-06
7. ASPHALT CONCRETE PAVEMENT, SEE 6 C6-06
8. 1.5' WIDE MOUNTABLE CURB 5 C6-06
9. 1' WIDE FLUSH CURB
10. C.I.P. CONCRETE TOPPING SLAB, SEE L1-01 FOR SCORING PATTERN.
11. 1' CONCRETE BARRIER CURB 4 C6-06
12. REPLACE DEMOLISHED CONCRETE SIDEWALK WITH 4" CONCRETE WALK, MATCH ADJACENT EXISTING JOINT PATTERN
13. CONCRETE PAVEMENT TYPE 3, SEE 9 C6-05 (1)
14. CONCRETE WALK, WIDTH AS NOTED SEE 2 C6-05
15. STOP SIGN (1)

NOTES:

1. ALL CURB TO BE BARRIER CURB UNLESS OTHERWISE NOTED.
2. SEE SHEET C4.01 FOR TRANSITION IN CURB HEIGHT

LEGEND:

- ASPHALT CONCRETE PAVEMENT
- CONCRETE PAVEMENT
- REPLACE CONCRETE PAVEMENT

CALL 48 HOURS BEFORE YOU DIG 1-800-424-5555

GRAPHIC SCALE
0 5 10 20 40
1 inch = 10 ft.

kpff Consulting Engineers
1201 Pacific Avenue, Suite 800
Tacoma, Washington 98402
(253) 396-0150 Fax (253) 396-0162

GIFFIN • BOLTE • JURGENS p.c.
ARCHITECTS
815 S.W. SECOND AVENUE-PORTLAND, OREGON 97204
(503) 223-0992 www.gbjarch.com FAX (503) 294-3961

MultiCare

EMERGENCY DEPARTMENT & CANCER CENTER EXPANSION

TACOMA, WASHINGTON

1	CCD 07	2-20-2009

Date	09-26-2008
Scale	1" = 10'
Drawn By	REB
Job No.	4034

PAVING AND STRIPING PLAN

C6 / 02

PLOTTED BY: mikep DATE & TIME: Feb 11, 2009 – 5:09pm FILE: I:\106-\106097 Multicare ED\Design\CADD\Dwgs\C6.01.dwg