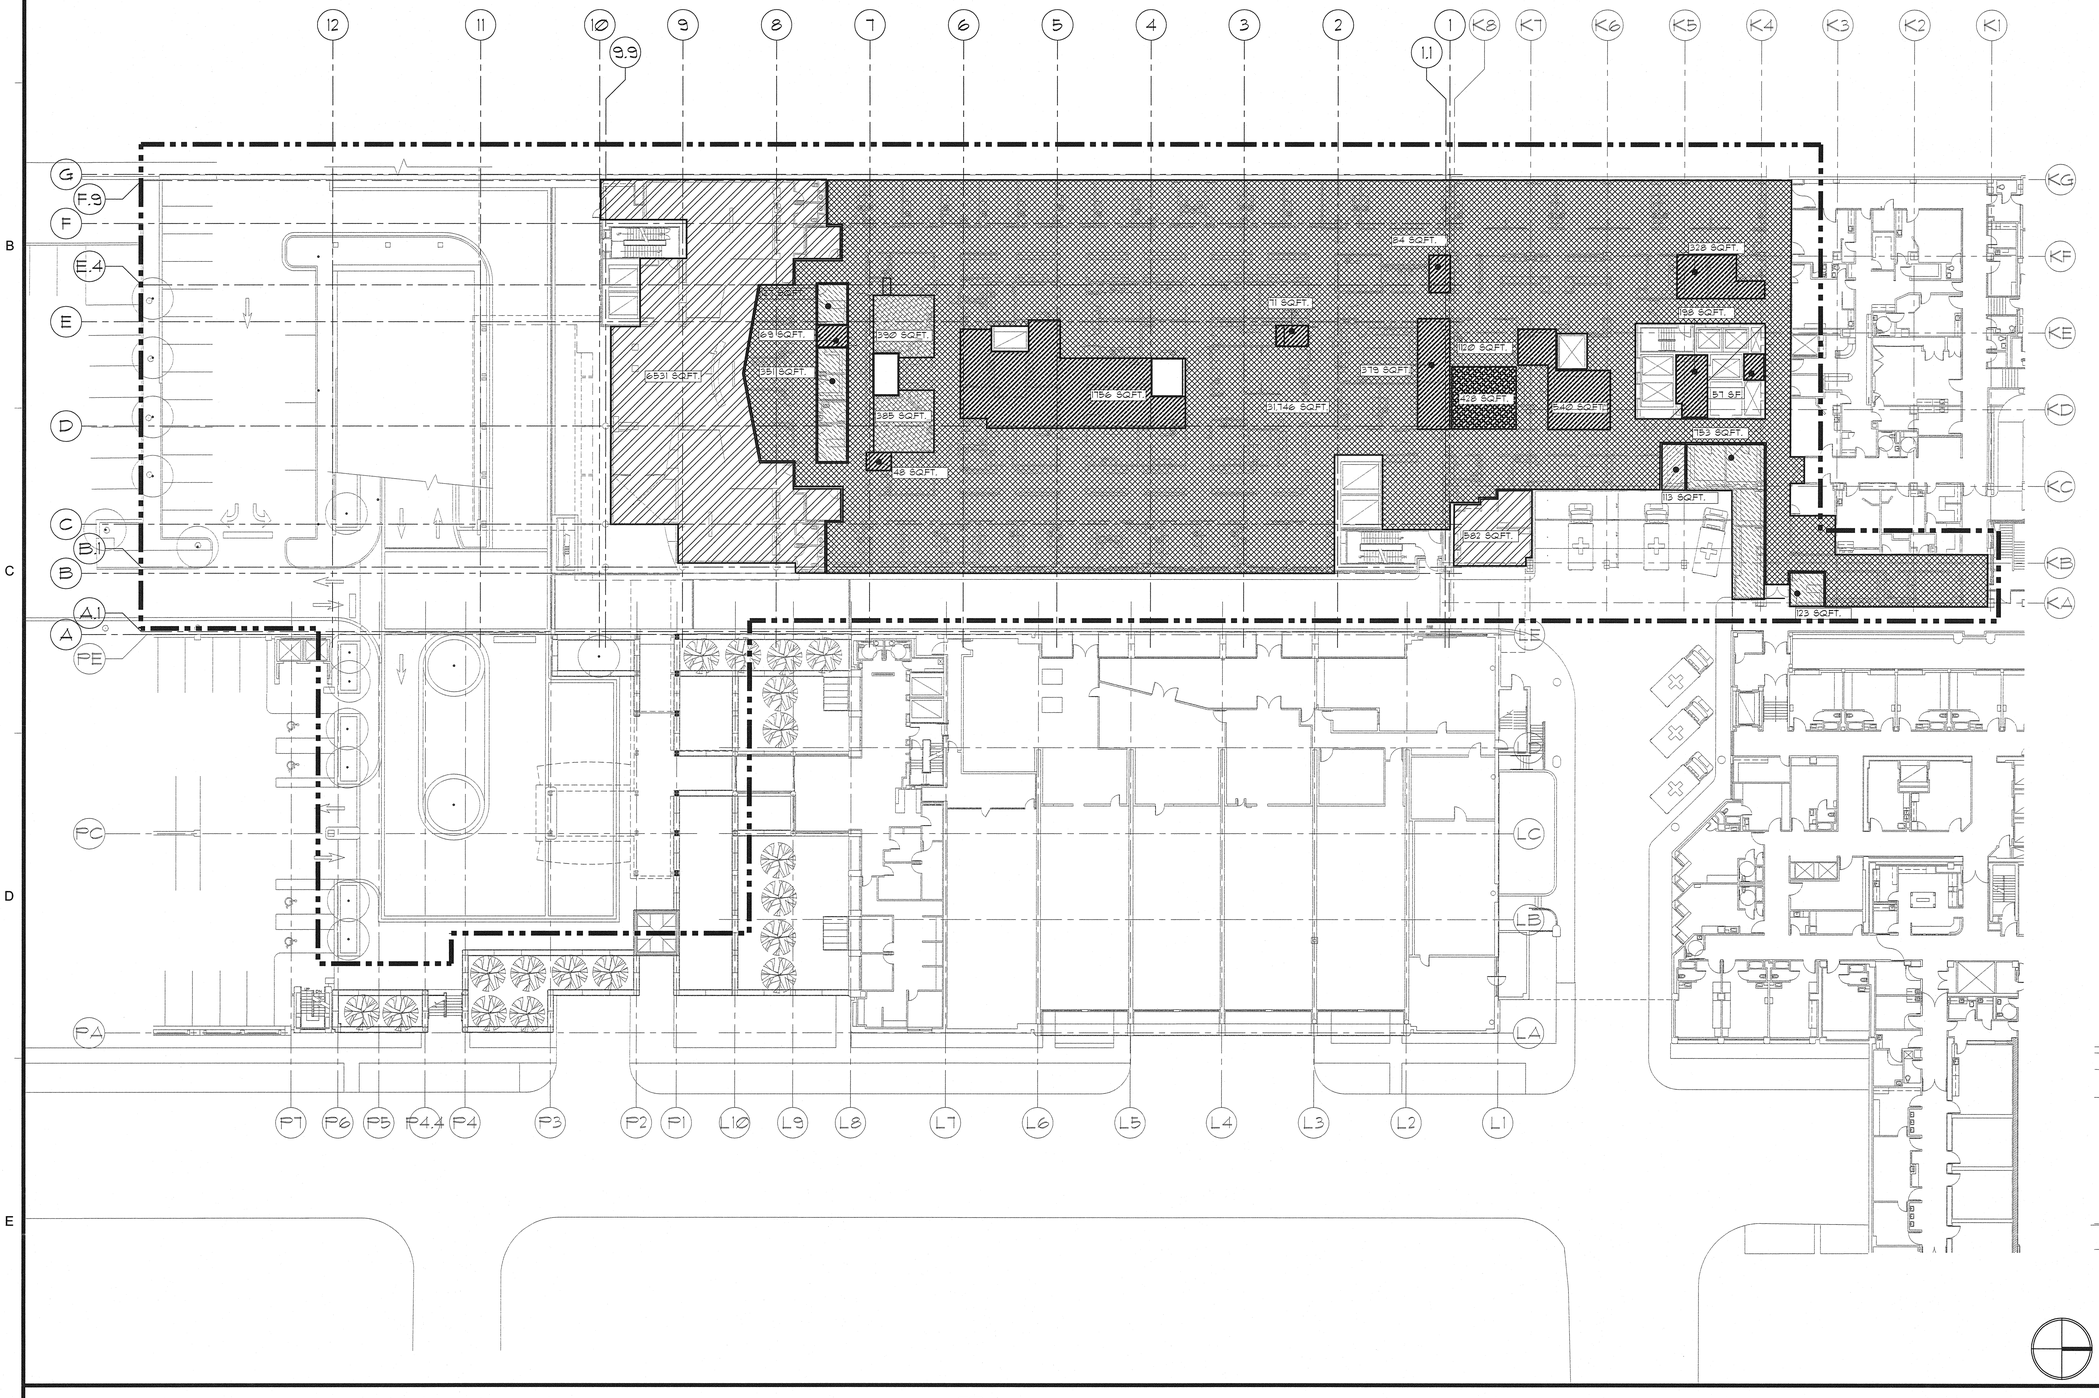

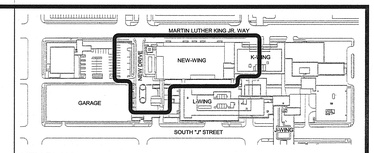

KEY PLAN

LEGEND		
FUNCTION OF SPACE	FLOOR AREA IN SQFT. PER OCCUPANT	OCCUPANT NUMBER
OUTPATIENT	100 GROSS	318
ASSEMBLY	15 NET	436
MECH./STORAGE	300 GROSS	12
RETAIL	60 GROSS	0
PARKING	200 GROSS	0
ADMINISTRATION	100 GROSS	14
TREATMENT	240 GROSS	6
SLEEP	120 GROSS	0
TOTAL OCCUPANT LOAD		786

GIFFIN • BOLTE • JURGENS p.c.
ARCHITECTS
815 S.W. SECOND AVENUE · PORTLAND, OREGON 97204
(503) 223-0992 www.gbjarch.com FAX (503) 294-3961

4297 REGISTERED ARCHITECT HERB K. GIFFIN STATE OF WASHINGTON

MultiCare

EMERGENCY DEPARTMENT & CANCER CENTER EXPANSION

TACOMA, WASHINGTON

Date	09-26-2008
Scale	1" = 20'-0"
Drawn By	JLC
Job No.	4034

2nd Floor Occupancy Fire & Life Safty

FLS 02a

Sep 22, 2008 - 10:55am CadFile: X:\PROJECTS\4000 MultiCare Health System\MAC MultiCare Medical Center\A01 EDICS\2-D\2D-FLS-02a\2D-FLS-02a.dwg