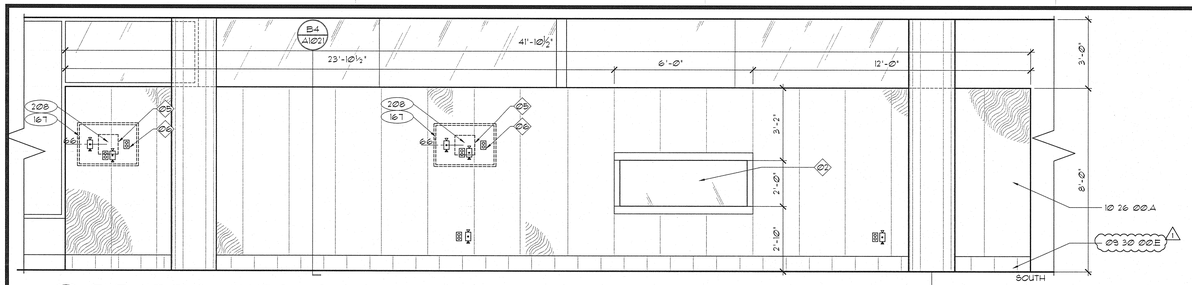

1 ELEVATIONS - WAIT 2002
3/8"=1'-0"

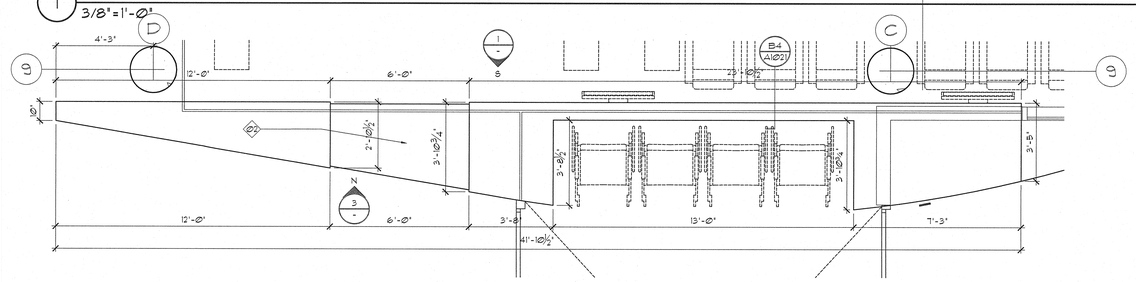

2 PLAN - SECURITY 2004/WAIT 2003/VESTIBULE 2001/W.C. 2001A /
3/8"=1'-0"

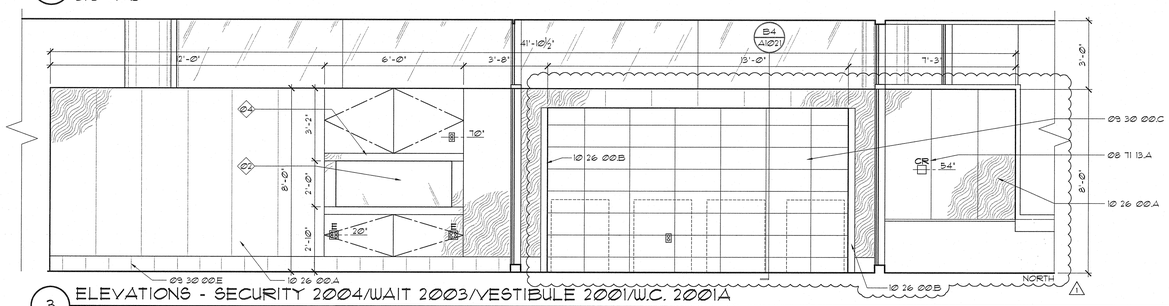

3 ELEVATIONS - SECURITY 2004/WAIT 2003/VESTIBULE 2001/W.C. 2001A
3/8"=1'-0"

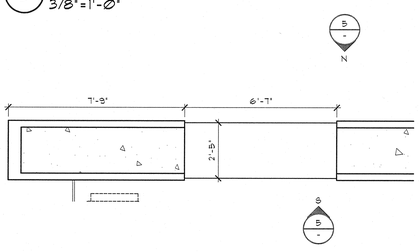

4 PLAN - WAIT 2009 / ELEV. LOBBY 2007
3/8"=1'-0"

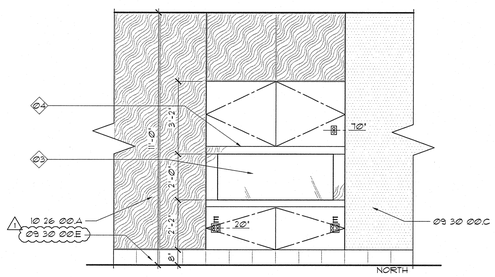

5 ELEVATIONS - WAIT 2009
3/8"=1'-0"

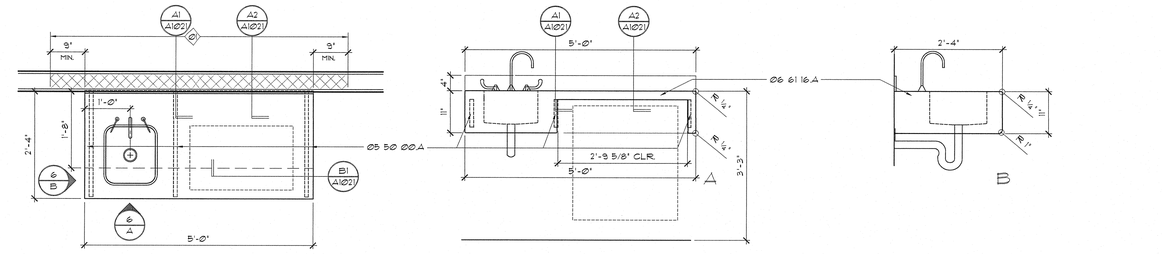

6 PLAN - EXAM. ROOM CAB'T.
3/4"=1'-0"

6 ELEV. - EXAM. ROOM CAB'T.
3/4"=1'-0"

MATERIAL LEGEND

Division 05 Metals

05 50 00A 1½"x1½"x3/16" HSS STEEL FRAME

Division 06 Wood & Plastics

06 61 16A CUSTOM SOLID SURFACE COUNTERTOP AND INTEGRAL BACKSPLASH W/ INTEGRAL SINK

Division 09 Finishes

09 06 00A BASE AS SCHEDULED IN SECTION 09 06 00

09 30 00A TILE AS SCHEDULED IN SECTION 09 06 00

- B TILE T-09
- C TILE T-10
- D TILE T-12
- E TILE T-13 (1)

Division 10 Specialties

10 26 00A WALL PROTECTION (WP-03) (1)

- B STAINLESS STEEL CORNER GUARD - CG-D

GENERAL NOTES

A. MATERIAL LEGEND CONDOC REFERENCES APPLY TO THIS DWG. ONLY.

01 AREA OF 12" O.C. STUD SPACING.

02 AQUARIUM APPROX. 2'-6"x6'-0" WITH T.S. STEEL FRAME BY AQUARIUM MFG. COORDINATE CASEWORK DETAILS AND DIMENSIONS WITH AQUARIUM DESIGN.

03 AQUARIUM APPROX. 2'-5"x6'-7" WITH T.S. STEEL FRAME BY AQUARIUM MFG. COORDINATE CASEWORK DETAILS AND DIMENSIONS WITH AQUARIUM DESIGN.

04 CABINET W/ LOCK OPEN @ TOP FOR AQUARIUM MAINTENANCE.

05 INSTALL PER MANUFACTURERS METAL STUD KIT INSTRUCTIONS.

06 COORDINATE LOCATION OF POWER AND DATA J-BOX WITH FINAL LOCATION OF TV BRACKET. POWER AND DATA J-BOXES TO BE PLACED BEHIND MONITOR, BUT ASSURED THAT THE DATA AND POWER CONNECTION CAN BE MADE WITHOUT SHARP BENDS IN CONNECTOR LEADS.

LEGEND

- DUPLEX RECEPTACLE W/ EMERGENCY POWER
- DUPLEX RECEPTACLE
- TELEPHONE/DATA JACK COMBINED (STANDARD 4 JACKS PER PLATE)

GIFFIN • BOLTE • JURGENS p.c.
ARCHITECTS
815 S.W. SECOND AVENUE - PORTLAND, OREGON 97204
(503) 223-0992 www.gbjarch.com FAX (503) 294-3961

#297 REGISTERED ARCHITECT HERB K. GIFFIN STATE OF WASHINGTON

MultiCare

EMERGENCY DEPARTMENT & CANCER CENTER EXPANSION

TACOMA, WASHINGTON

⚠ CCD 05	01-21-09	

Date	09-26-2008
Scale	3/8"=1'-0"
Drawn By	PLZ
Job No.	4034

CASEWORK DETAILS

A10
12

Jan 21, 2009 - 8:04am C:\Jeff Files\PROJECTS\MultiCare\Tacoma Project\Arch\MultiCare_Tacoma_Arch_Jeff.rvt