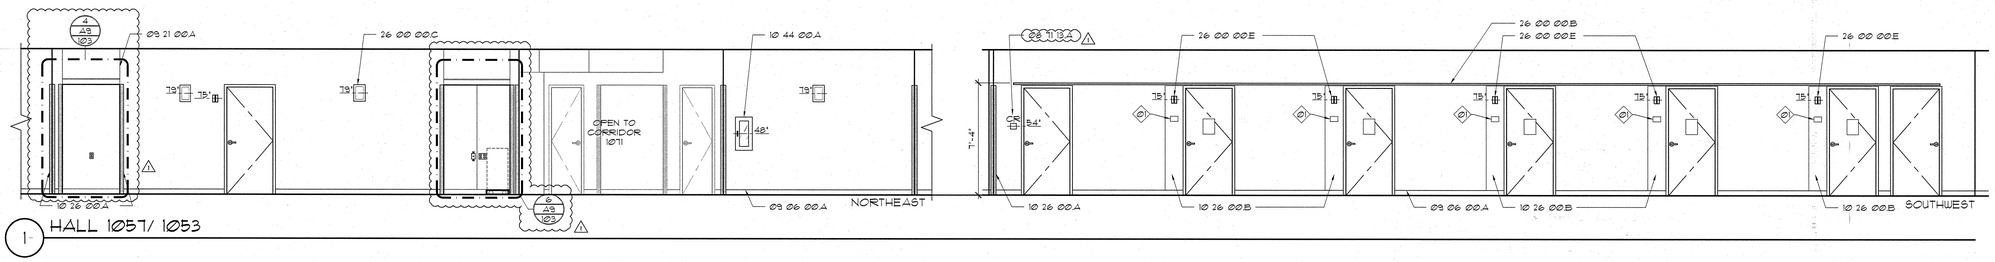

1 HALL 1057/ 1053

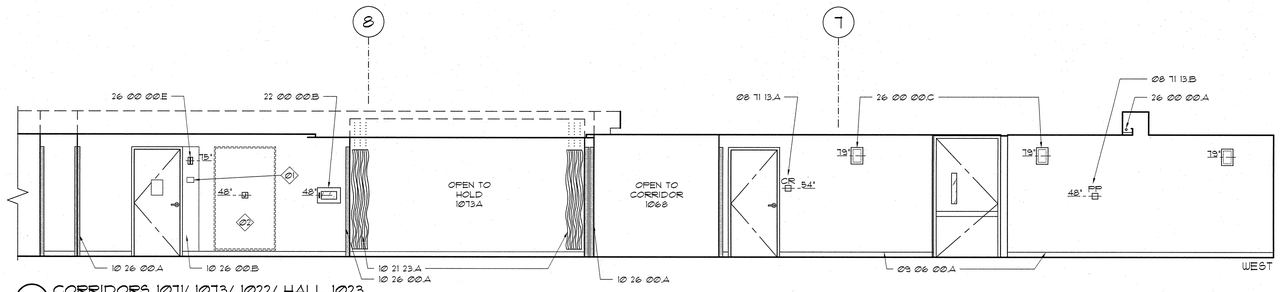

2 CORRIDORS 1071/ 1073/ 1022/ HALL 1023

3 HALL 1023

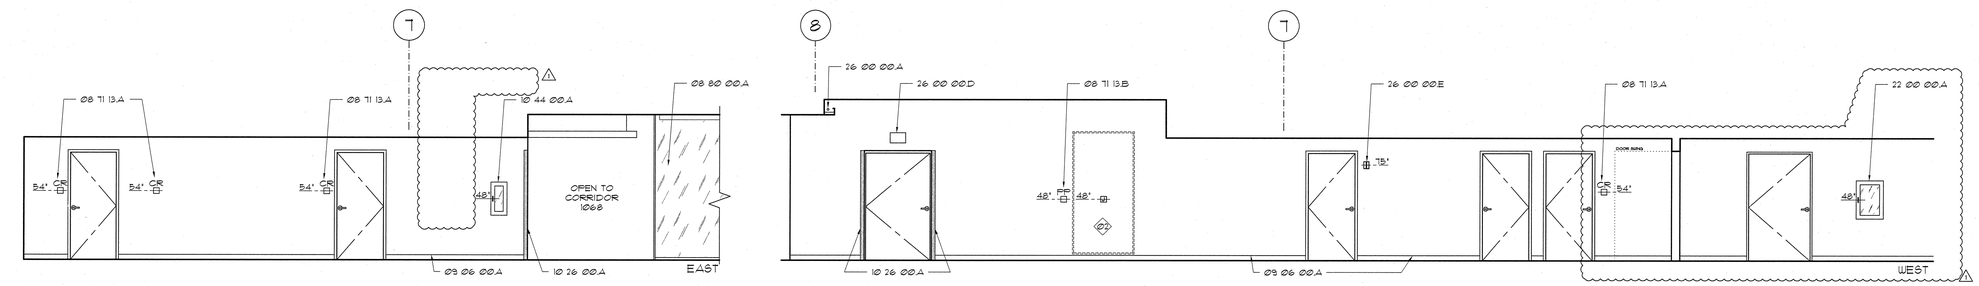

4 CORRIDOR 1014 / 1063

MATERIAL LEGEND

Division 08 Openings

08 71 13.A CARD READER
.B PUSH PLATE
08 80 00.A GLAZING W/ CUSTOM FILM (G-13)

Division 09 Finishes

09 06 00.A BASE AS SCHEDULED IN SECTION 09 06 00
09 21 00.A CONTROL JOINT

Division 10 Specialties

10 21 23.A CUBICAL CURTAIN & TRACK
10 26 00.A CORNER GUARD (1'-2" AFF UNLESS OTHERWISE NOTED)
.B WALL PROTECTION (WP-04)
10 44 00.A RECESSED FIRE EXTINGUISHER CABINET

Division 22 Plumbing

22 00 00.A MEDICAL GAS VALVE CABINET
.B MEDICAL GAS ALARM PANEL

Division 26 Electrical

26 00 00.A COVE LIGHT AS SCHEDULED
.B WALL-MOUNTED LIGHT FIXTURE
.C WALL SCONCE
.D X-RAY IN-USE LIGHT
.E NURSE CALL DOME LIGHT

GENERAL NOTES

01 SPACE RESERVED FOR ROOM SIGNAGE.
02 ILLUMINATED ART.

LEGEND

- POSSIBLE LOCATION FOR GEL DISPENSER (FOIC)
- SOAP DISPENSER (FOIC)
- PAPER TOWEL DISPENSER (FOIC)
- GLOVE DISPENSERS (FOIC)
- SHARPS CONTAINER (FOIC)
- NURSE CALL / PULL
- INTERCOM
- CODE CALL
- EQUIPMENT TAG (SEE SECTION 11700)
- NURSE CALL LIGHT
- DUPLEX RECEPTACLE W/ EMERGENCY POWER
- DUPLEX RECEPTACLE
- QUADPLEX RECEPTABLE W/ EMERGENCY POWER
- QUADRPLEX RECEPTACLE
- MEDICAL GAS OUTLETS: A - MEDICAL AIR O - OXYGEN V - VACUUM
- SLIDE
- JUNCTION BOX
- LIGHT SWITCH
- TELEPHONE/DATA JACK COMBINED (STANDARD 4 JACKS PER PLATE)
- WALL MOUNTED TELEPHONE
- THERMOSTAT
- 24 HR CLOCK
- BATTERY CLOCK
- FIRE STROBE LIGHT

SEC. 12320 CASEWORK LEGEND

(UNLESS OTHERWISE NOTED)

NOT TO SCALE

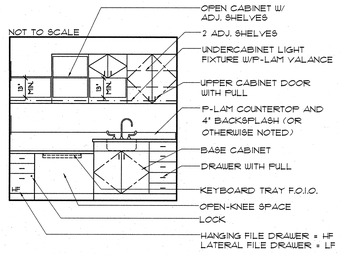

GIFFIN • BOLTE • JURGENS p.c.
ARCHITECTS
815 S.W. SECOND AVENUE · PORTLAND, OREGON 97204
(503) 223-0992 www.gbjarch.com FAX (503) 294-3961

4297 REGISTERED ARCHITECT HERB K. GIFFIN STATE OF WASHINGTON

MultiCare

EMERGENCY DEPARTMENT & CANCER CENTER EXPANSION

TACOMA, WASHINGTON

⚠ CCD 05	01-21-09	

Date	09-26-2008
Scale	1/4" = 1'-0"
Drawn By	JLC
Job No.	4034

INTERIOR ELEVATIONS

A9
111

Jan 21, 2009 - 3:48pm Cad File: J:\4034\CD\15 Elevations\A9111.dwg Plotted by: Jeff Lee