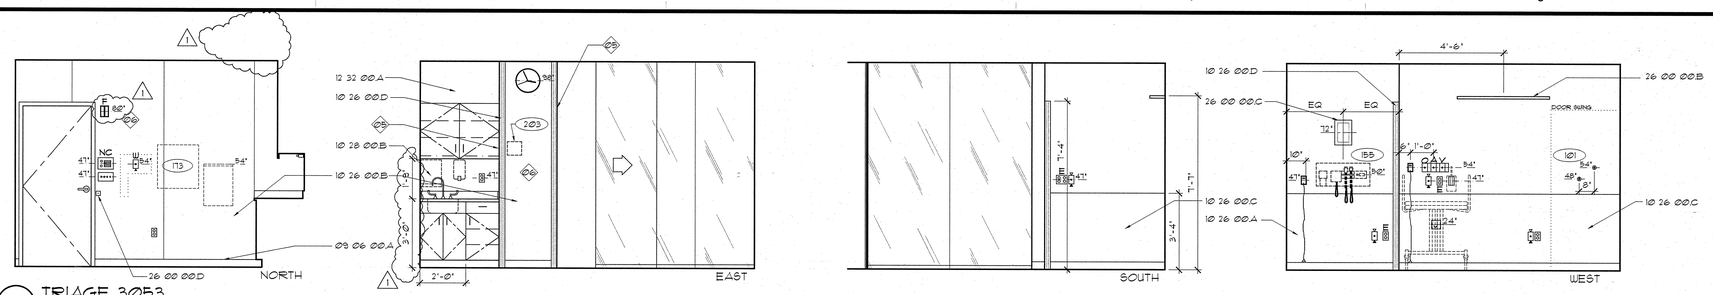

1 TRIAGE 3053

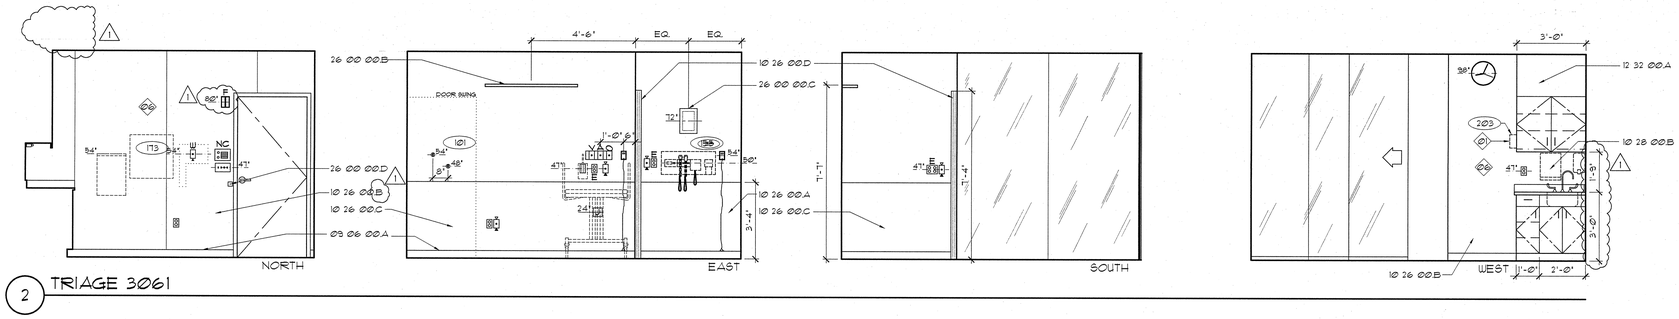

2 TRIAGE 3061

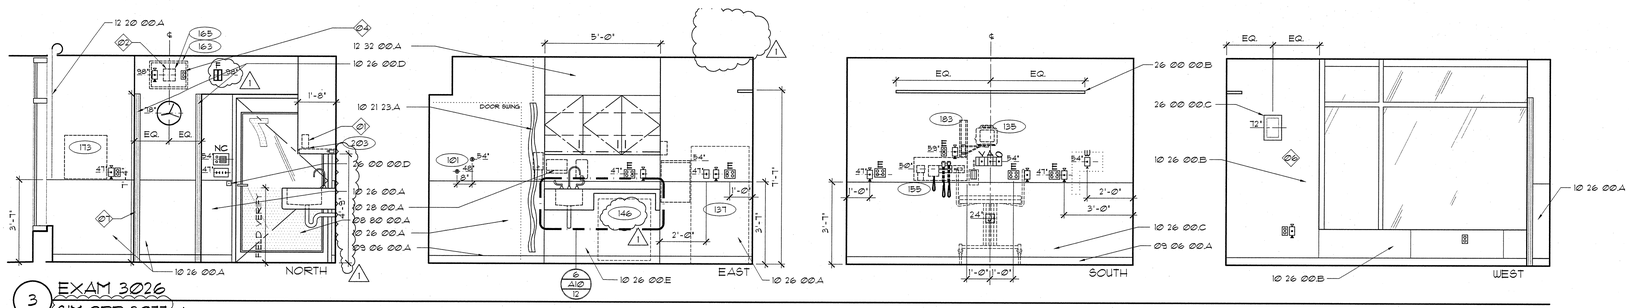

3 EXAM 3026
SIM OPP 3077 ⚠1

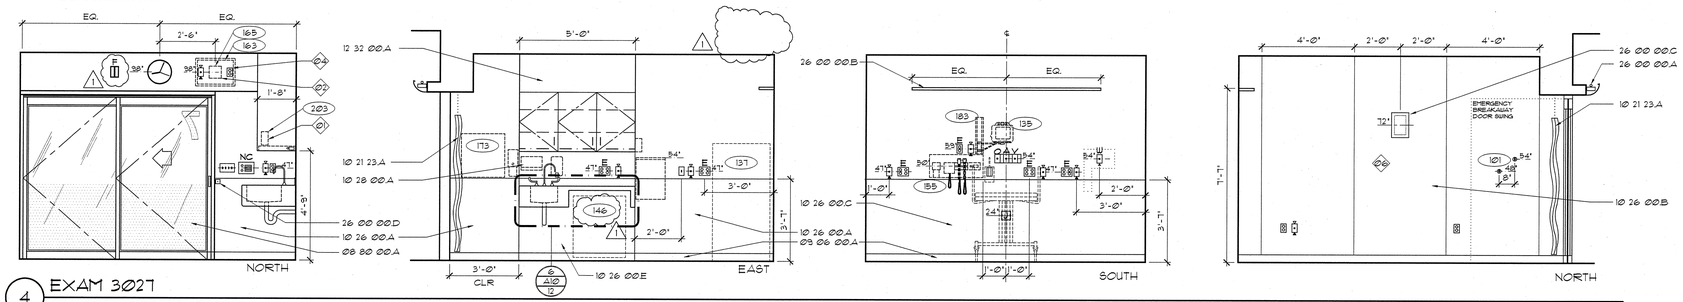

4 EXAM 3027
SIM 3078, 3092, 3147, 3148

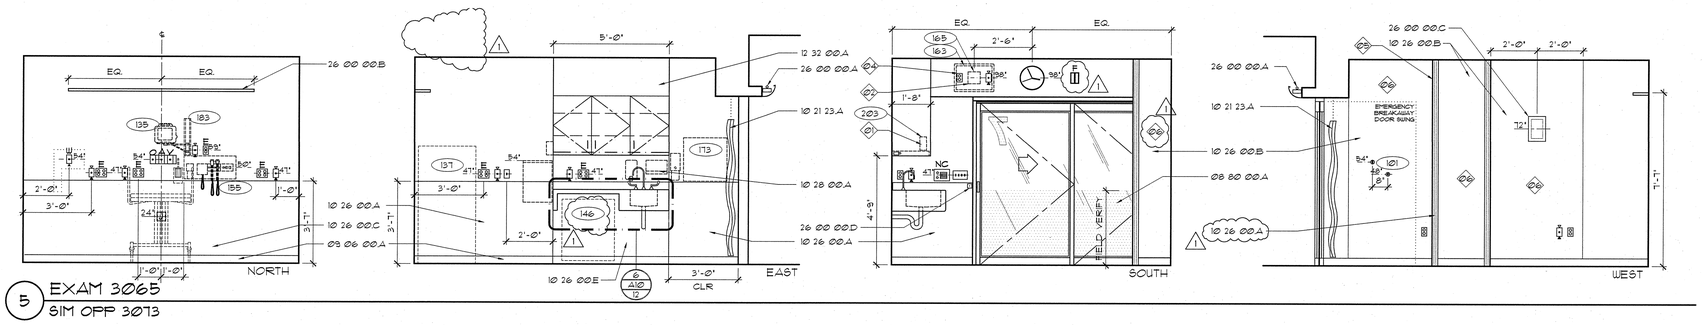

5 EXAM 3065
SIM OPP 3073

MATERIAL LEGEND

Division 08 Openings
08 80 00. A CUSTOM FILM AS SCHEDULED IN SECTION 09 06 10

Division 09 Finishes
09 06 00. A BASE AS SCHEDULED IN SECTION 09 06 00

Division 10 Specialties
10 21 23. A CUBICAL CURTAIN AND TRACK
10 26 00. A WALL PROTECTION (WP-01)
B WALL PROTECTION (WP-04)
C WALL PROTECTION PANEL (WPP)
D CORNER GUARD (7'-2" AFF UNLESS OTHERWISE NOTED)
E WALL PROTECTION (WP-06)
10 28 00. A PAPER TOWEL DISPENSER (PT-01)
B PAPER TOWEL DISPENSER (PT-02)

Division 12 Furnishings
12 20 00. A HORIZONTAL SHADES
12 32 00. A PLASTIC LAMINATE-CLAD SOFFIT FASCIA PANEL

Division 26 Electrical
26 00 00. A COVE LIGHT AS SCHEDULED
B WALL-MOUNTED LIGHT FIXTURE
C WALL SCONCE
D PANIC BUTTON

GENERAL NOTES

01 EQUIPMENT ITEM MOUNTED TO SIDE OF CASEWORK.

02 INSTALL PER MANUFACTURES METAL STUD KIT INSTRUCTIONS.

03 NOT USED ⚠1

04 COORDINATE LOCATION OF POWER AND DATA J-BOX WITH FINAL LOCATION OF TV BRACKET. POWER AND DATA J-BOXES TO BE PLACED BEHIND MONITOR, BUT ASSURED THAT THE DATA AND POWER CONNECTION CAN BE MADE WITHOUT SHARP BENDS IN CONNECTOR LEADS.

05 PROVIDE WALL PROTECTION WP-04 FULL HEIGHT ON SIDE WALL.

06 WALL PROTECTION EXTEND FULL HEIGHT

07 PROVIDE WALL PROTECTION WP-01 ON SIDE WALL TO 3'-7" AFF.

GIFFIN • BOLTE • JURGENS p.c.
ARCHITECTS
815 S.W. SECOND AVENUE · PORTLAND, OREGON 97204
(503) 223-0992 www.gbjarch.com FAX (503) 294-3961

4297 REGISTERED ARCHITECT HERB K. GIFFIN STATE OF WASHINGTON

MultiCare

EMERGENCY DEPARTMENT & CANCER CENTER EXPANSION

TACOMA, WASHINGTON

⚠ CCD 05	01-21-09	
Date	09-26-2008	
Scale	3/8" = 1'-0"	
Drawn By	MQ	
Job No.	4034	

INTERIOR ELEVATIONS

A9
300

Cad File: X:\PROJECTS\4000s\4034 Tacoma Health System\ARC Edition Master\Current\4034A9300.dwg 09/26/2008 8:48:08 AM Plotted by: Mark Quigley
Copyright 2008 - Giffin