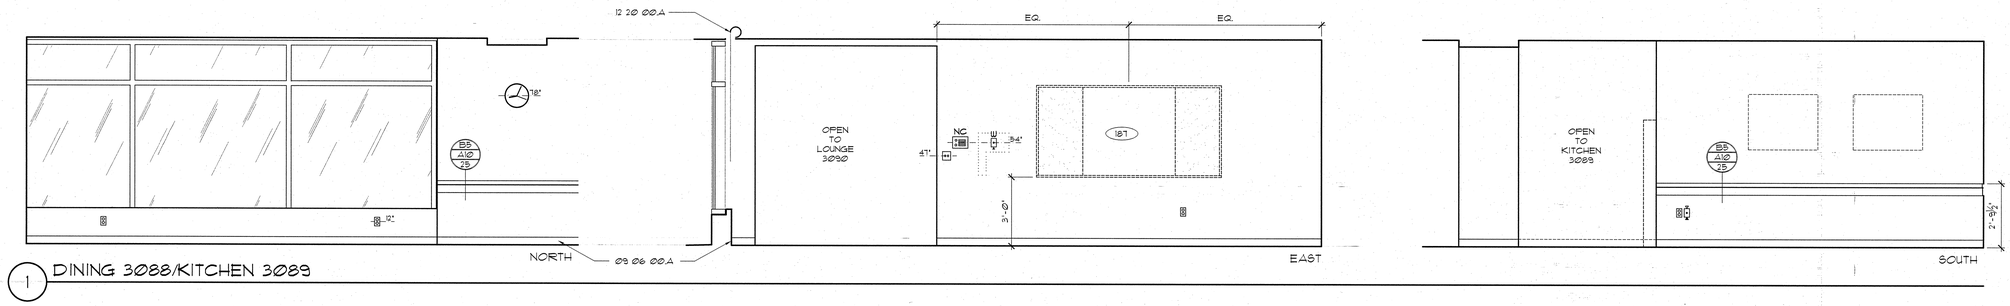

1 DINING 3088/KITCHEN 3089

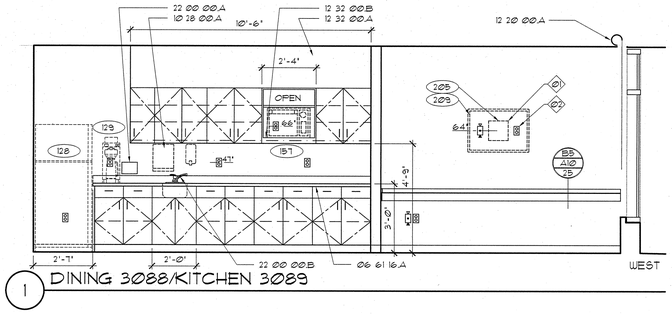

1 DINING 3088/KITCHEN 3089

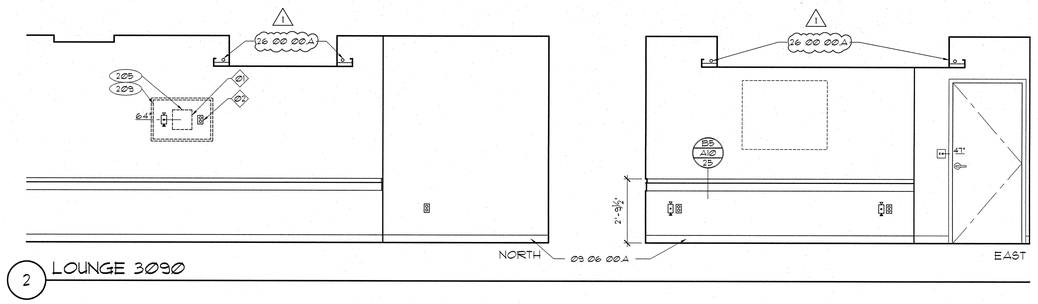

2 LOUNGE 3090

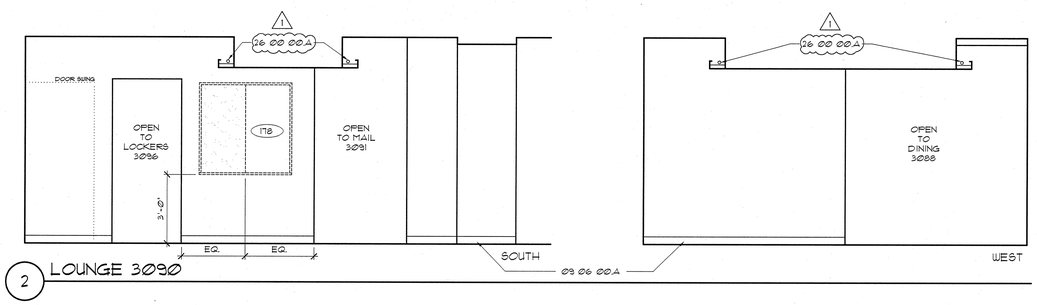

2 LOUNGE 3090

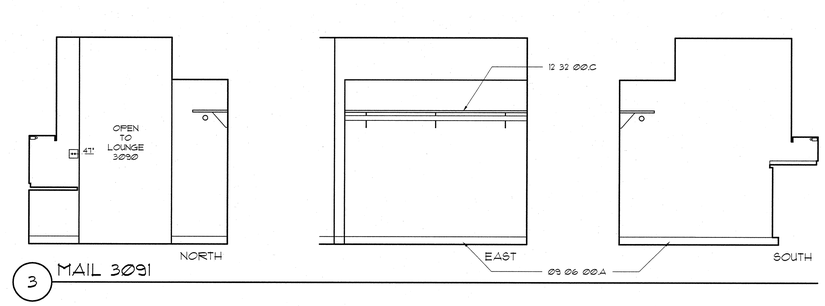

3 MAIL 3091

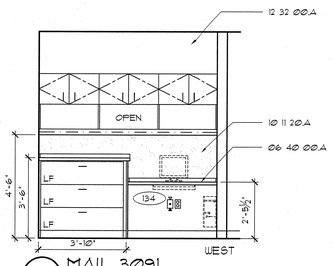

3 MAIL 3091

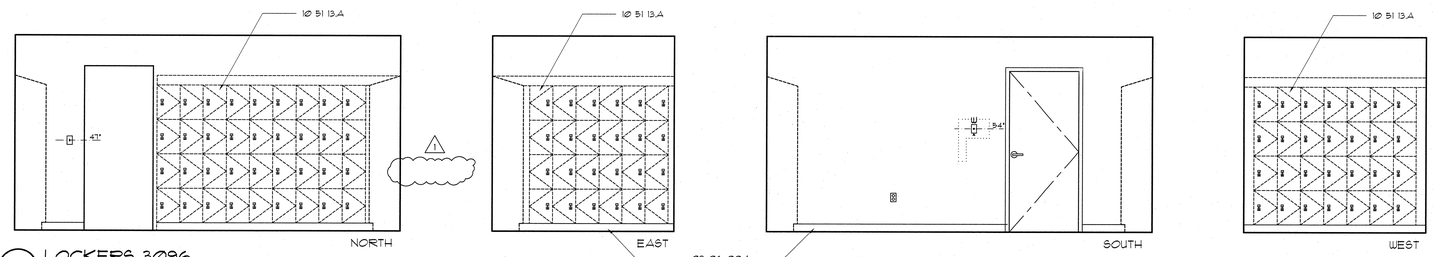

4 LOCKERS 3096

MATERIAL LEGEND

Division 06 Wood, Plastics & Composites

06 40 00.A 3/4" x 2" HARDWOOD TRIM

06 61 16.A SOLID SURFACE COUNTERTOP AND INTEGRAL BACK SPLASH WITH INTEGRAL SINK

Division 09 Finishes

09 06 00.A BASE AS SCHEDULED IN SECTION 09 06 00

Division 10 Specialties

10 11 20.A TACK BOARD

10 28 00.A PAPER TOWEL DISPENSER (PT-01)

10 51 13.A METAL LOCKERS (ML-01)

Division 12 Furnishings

12 20 00.A HORIZONTAL SHADES

12 32 00.A PLASTIC LAMINATE-CLAD SOFFIT FASCIA PANEL

B 16" DEEP PLASTIC LAMINATE-CLAD SHELF FOR MICROWAVE WITH 1-1/2" RADIUSED CORNERS

C 12" DEEP PLASTIC LAMINATE-CLAD SHELF WITH ROD AND SHELF/ROD BRACKETS - SEE DETAIL E6/A10.25

Division 22 Plumbing

22 00 00.A RECESSED CONNECTION BOX FOR COFFEE MACHINE

B SINGLE LEVER FAUCET

Division 26 Electrical

26 00 00.A COVE LIGHT AS SCHEDULED

GENERAL NOTES

Ø1 INSTALL PER MANUFACTURES METAL STUD KIT INSTRUCTIONS.

Ø2 COORDINATE LOCATION OF POWER AND DATA J-BOX WITH FINAL LOCATION OF TV BRACKET. POWER AND DATA J-BOXES TO BE PLACED BEHIND MONITOR, BUT ASSURED THAT THE DATA AND POWER CONNECTION CAN BE MADE WITHOUT SHARP BENDS IN CONNECTOR LEADS.

LEGEND

- POSSIBLE LOCATION FOR GEL DISPENSER (FOIC)
- SOAP DISPENSER (FOIC)
- PAPER TOWEL DISPENSER (FOIC)
- GLOVE DISPENSERS (FOIC)
- SHARPS CONTAINER (FOIC)
- NURSE CALL / FULL
- INTERCOM
- CODE CALL
- EQUIPMENT TAG (SEE SECTION 11000)
- NURSE CALL LIGHT
- DUPLEX RECEPTACLE W/ EMERGENCY POWER
- DUPLEX RECEPTACLE
- QUADPLEX RECEPTABLE W/ EMERGENCY POWER
- QUADRIPLEX RECEPTACLE
- MEDICAL GAS OUTLETS: A - MEDICAL AIR O - OXYGEN V - VACUUM
- SLIDE
- JUNCTION BOX
- LIGHT SWITCH
- TELEPHONE/DATA JACK COMBINED (STANDARD 4 JACKS PER PLATE)
- WALL MOUNTED TELEPHONE
- THERMOSTAT
- 24 HR CLOCK
- BATTERY CLOCK
- FIRE STROBE LIGHT

SEC. 12320 CASEWORK LEGEND

(UNLESS OTHERWISE NOTED)

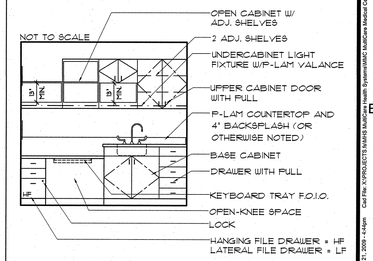

GIFFIN • BOLTE • JURGENS p.c.
ARCHITECTS
815 S.W. SECOND AVENUE · PORTLAND, OREGON 97204
(503) 223-0992 www.gbjarch.com FAX (503) 294-3961

4297 REGISTERED ARCHITECT HERB K. GIFFIN STATE OF WASHINGTON

MultiCare

EMERGENCY DEPARTMENT & CANCER CENTER EXPANSION

TACOMA, WASHINGTON

⚠ CCD 05	01-21-09	

Date	09-26-2008
Scale	3/8" = 1'-0"
Drawn By	MQ
Job No.	4034

INTERIOR ELEVATIONS

A9
311

Jan 23, 2009 - 4:45pm CadFile: N:\PROJECTS\Active Projects\4034 Multicare Tacoma\Architectural\Sheet Files\Elevations\A9-311.dwg