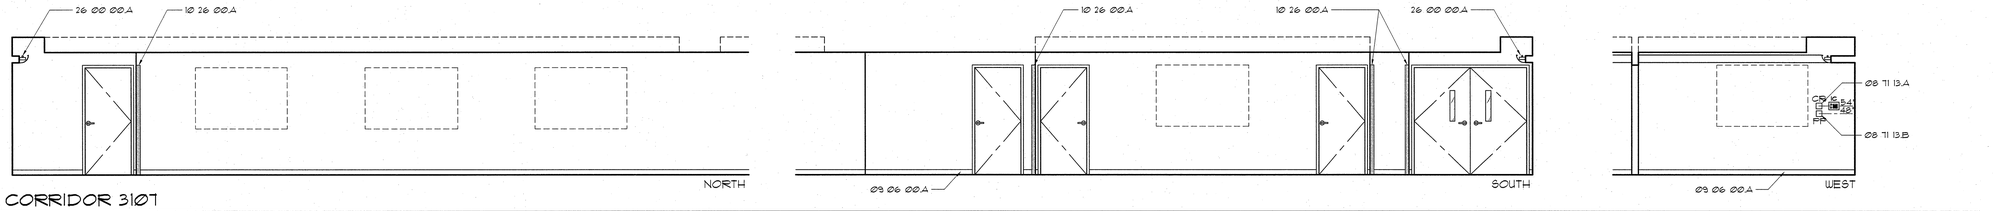

1 CORRIDOR 3107

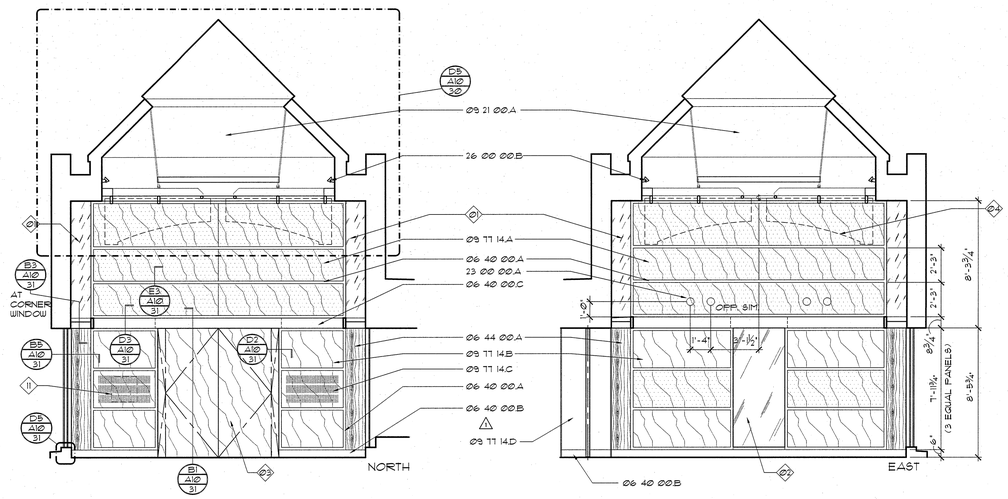

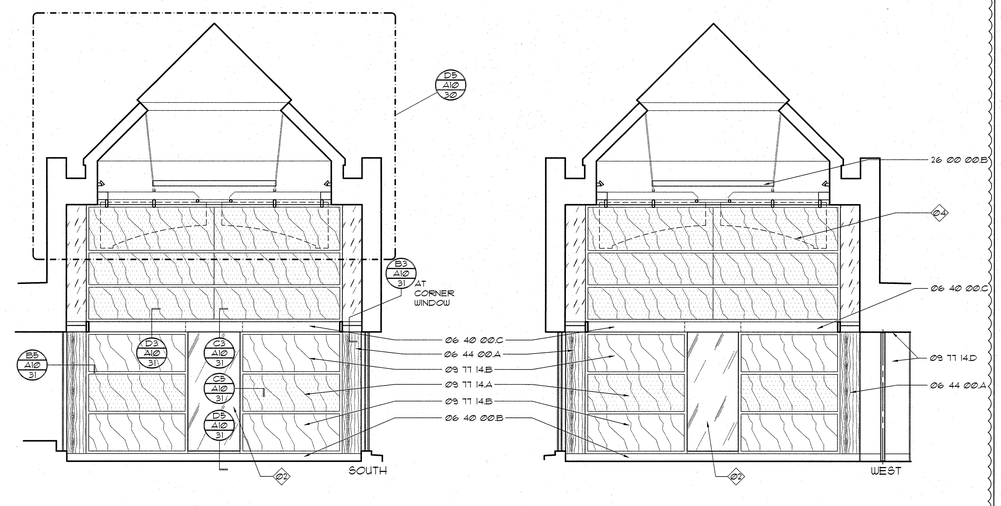

2 CHAPEL 3018

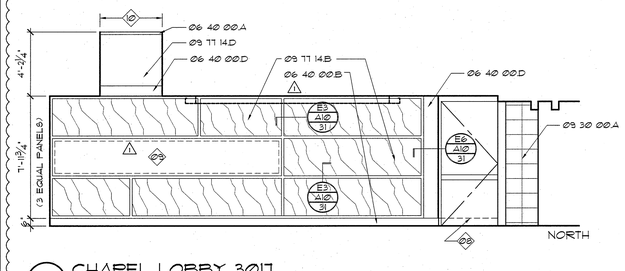

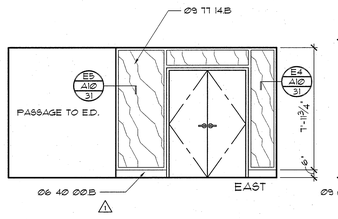

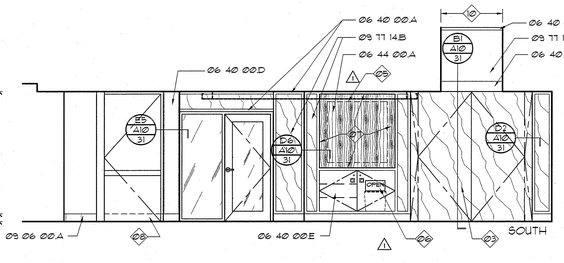

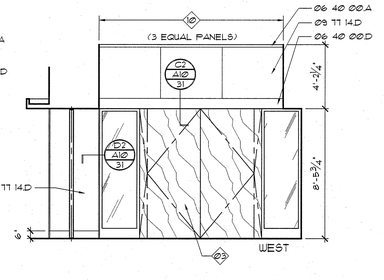

3 CHAPEL LOBBY 3017

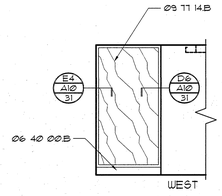

4 CHAPEL LOBBY 3017

MATERIAL LEGEND

Division 06 Wood, Plastics & Composites

06 40 00.A 3/4" x 2" HARDWOOD TRIM (W-1) △1
- B HARDWOOD BASE (W-1) △1 △2
- C WOOD VALENCE WITH W-1 VENEER AND TRIM
- D HARDWOOD TRIM, W-1
- △2 E WOOD VENEER CABINET DOORS, W-2, WITH ¾" W-2 HARDWOOD EDGE BAND TYPICAL, FLUSH FULLS HAFELE (18.40.726) AND LOCK

06 44 00.A ORNAMENTAL WOOD PANELS

Division 08 Openings

08 71 13.A CARD READER
- B PUSH PLATE

Division 09 Finishes

09 06 00.A BASE AS SCHEDULED IN SECTION 09 06 00
- 09 21 00.A GYPSUM BOARD CEILING, PAINT P-14 TYPICAL △2
- 09 30 00.A TILE, T-10

09 77 14.A PERFORATED ACOUSTIC WOOD PANELS (AWP-01, W-2) △1
- B UN-PERFORATED ACOUSTIC WOOD PANELS (AWP-01, W-2) △1
- C CUSTOM PERFORATED ACOUSTIC WOOD PANELS FOR DIFFUSER/RETURN (AWP-03, W-2) - SEE MECH.
- D UN-PERFORATED ACOUSTIC WOOD PANELS (AWP-02, W-1) △1

Division 10 Specialties

10 26 00.A CORNER GUARD (1'-2" AFF UNLESS OTHERWISE NOTED)

Division 23 Mechanical

23 00 00.A MECHANICAL DIFFUSERS △2

Division 26 Electrical

26 00 00.A COVE LIGHT AS SCHEDULED
- B SURFACE-MOUNTED FLUORESCENT WALL-WASH FIXTURE - SEE ELECTRICAL △1 △2

GENERAL NOTES

01 ART GLASS LANTERNS FOIC
02 ART GLASS PANEL FOIC
03 CUSTOM WOOD DOOR WITH CARVED PANELS
04 WOOD LIGHT DIFFUSER - SEE DWG. A10.30 △1 △2
05 GLASS (DISPLAY PANEL FOIC) FIN MOUNTED
06 14"W x 9"H OPENING FOR WASTE - LINE WITH STAINLESS STEEL EDGE TRIM. PROVIDE SEPARATE PLASTIC LAMINATE-LINED COMPARTMENT FOR WASTE CONTAINER △1 △2
07 NICHE SURROUND & COUNTER, W-1
08 OUTLINE OF NOMINAL 6" WIDE BASE BEHIND DOOR
09 DISPLAY PANEL FOIC
10 SKYLIGHT OPENING
10 OUTLINE OF MECHANICAL RETURN

LEGEND

- POSSIBLE LOCATION FOR GEL DISPENSER (FOIO)
- SOAP DISPENSER (FOIC)
- PAPER TOWEL DISPENSER (FOIC)
- GLOVE DISPENSERS (FOIO)
- SHARPS CONTAINER (FOIC)
- NC NURSE CALL / FULL
- IC INTERCOM
- C CODE CALL
- XXXX EQUIPMENT TAG (SEE SECTION 11100)
- NURSE CALL LIGHT
- DUPLEX RECEPTACLE W/ EMERGENCY POWER
- DUPLEX RECEPTACLE
- QUADPLEX RECEPTABLE W/ EMERGENCY POWER
- QUADRPLEX RECEPTACLE
- MEDICAL GAS OUTLETS: A - MEDICAL AIR O - OXYGEN V - VACUUM
- SLIDE
- JUNCTION BOX
- LIGHT SWITCH
- TELEPHONE/DATA JACK COMBINED (STANDARD 4 JACKS PER PLATE)
- WALL MOUNTED TELEPHONE
- THERMOSTAT
- 24 HR CLOCK
- BATTERY CLOCK
- FIRE STROBE LIGHT

SEC. 12320 CASEWORK LEGEND

(UNLESS OTHERWISE NOTED)

NOT TO SCALE

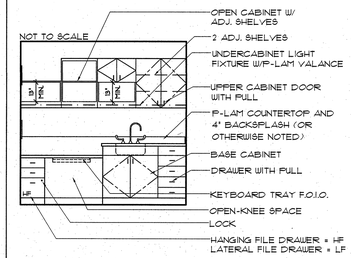

GIFFIN • BOLTE • JURGENS p.c.
ARCHITECTS
815 S.W. SECOND AVENUE · PORTLAND, OREGON 97204
(503) 223-0992 www.gbjarch.com FAX (503) 294-3961

4297 REGISTERED ARCHITECT HERB K. GIFFIN STATE OF WASHINGTON

MultiCare

EMERGENCY DEPARTMENT & CANCER CENTER EXPANSION

TACOMA, WASHINGTON

△1 CCD 05	01-21-09		
△2 CCD 07	02-20-09		

Date	09-26-2008
Scale	1/4" = 1'-0"
Drawn By	EF
Job No.	4034

INTERIOR ELEVATIONS

A9
315

Feb 13, 2009 - 10:55am Cad File: X:\PROJECTS\MMMC\MultiCare\Tacoma Medical Center\A10 MMC EDCM\CHAPEL\CHAPEL\A9315.dwg