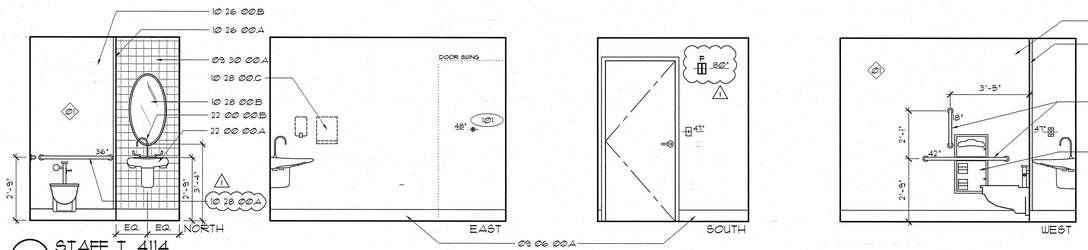

1 STAFF T. 4114
SIM OPP 4115

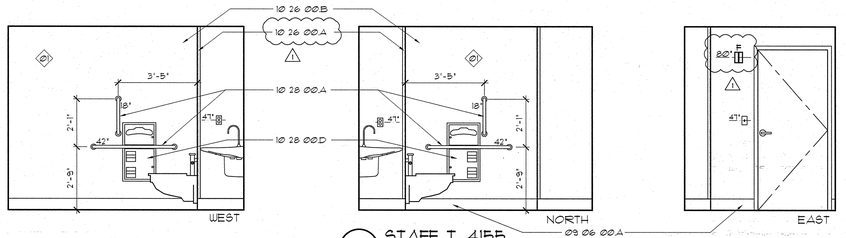

2 STAFF T. 4155

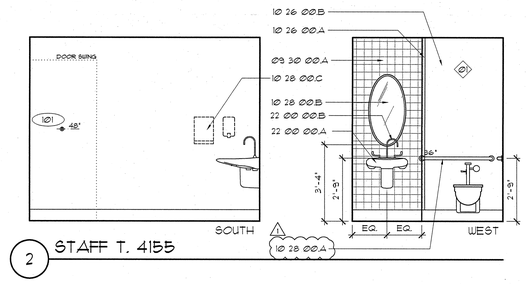

2 STAFF T. 4155

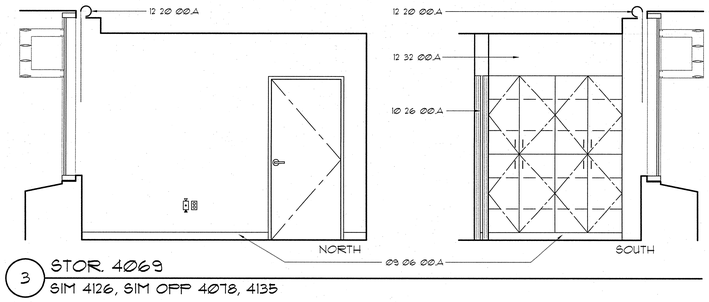

3 STOR. 4069
SIM 4126, SIM OPP 4078, 4135

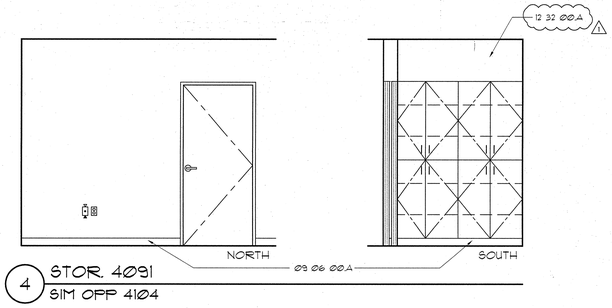

4 STOR. 4091
SIM OPP 4104

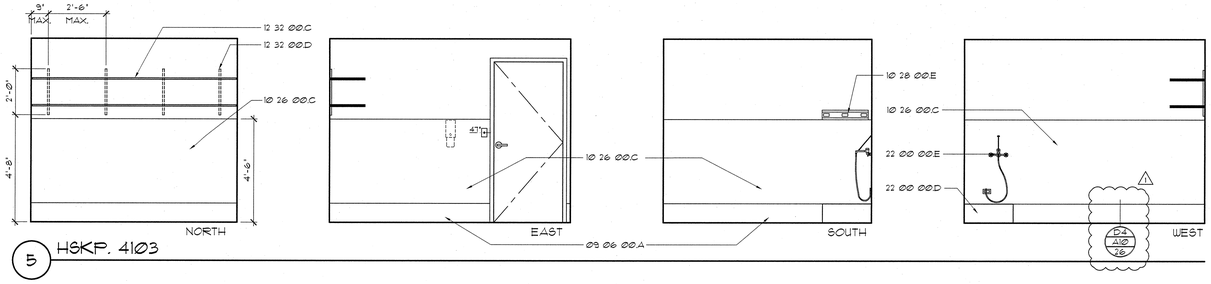

5 HSKP. 4103

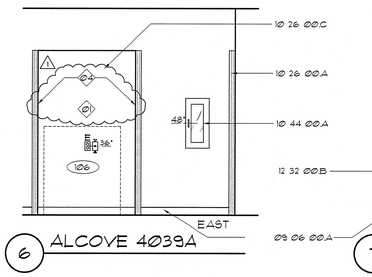

6 ALCOVE 4039A

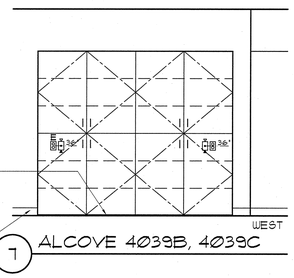

7 ALCOVE 4039B, 4039C

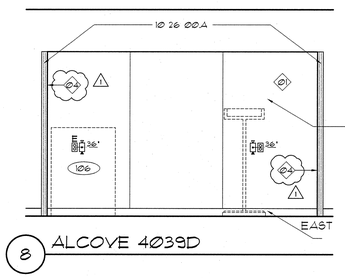

8 ALCOVE 4039D

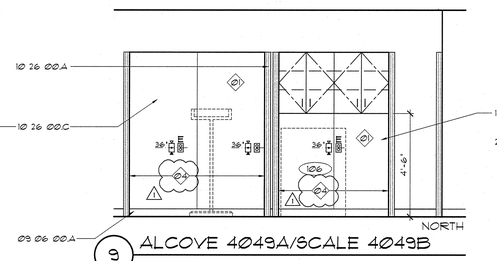

9 ALCOVE 4049A/SCALE 4049B

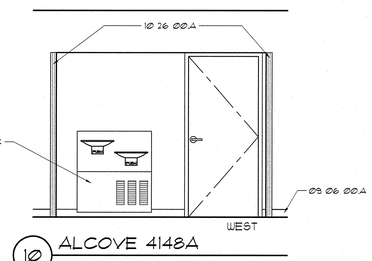

10 ALCOVE 4148A

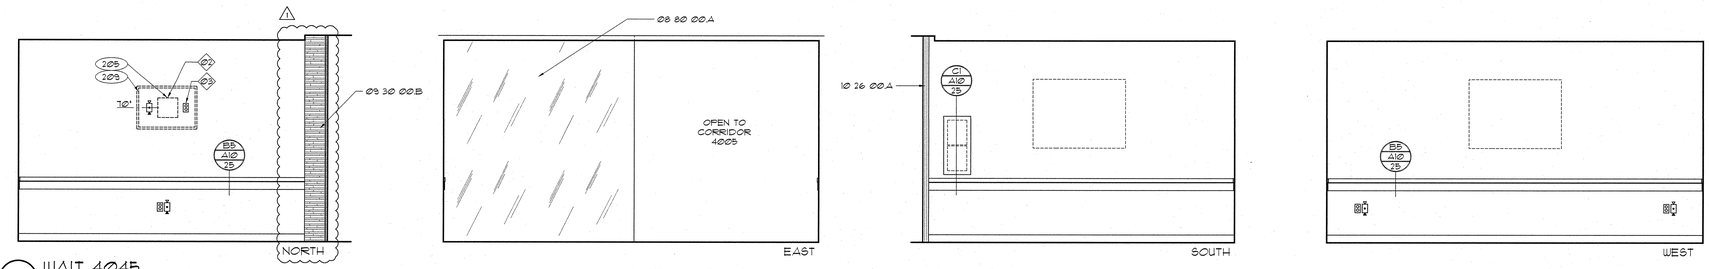

11 WAIT 4045

MATERIAL LEGEND

Division 08 Openings

08 80 00.A ½" TEMPERED GLAZING W/ CUSTOM PATTERNED FILM (G-13)

Division 09 Finishes

09 06 00. BASE AS SCHEDULED IN SECTION 09 06 00
09 30 00.A TILE AS SCHEDULED IN SECTION 09 06 00
.B TILE T-03

Division 10 Specialties

10 26 00.A CORNER GUARD (1'-2" AFF UNLESS OTHERWISE NOTED)
.B WALL PROTECTION (WP-02)
.C WALL PROTECTION PANEL (WPP)
10 28 00.A STAINLESS STEEL GRAB BAR (SIZE AS NOTED)
.B OVAL MIRROR
.C PAPER TOWEL DISPENSER (PT-02)
.D RECESSED TOILET PAPER DISPENSER (TP-01)
.E NOR-SACK 24"
10 44 00.A RECESSED FIRE EXTINGUISHER CABINET

Division 12 Furnishings

12 20 00.A HORIZONTAL SHADES
12 32 00.A PLASTIC LAMINATE-CLAD SOFFIT FASCIA PANEL
.B PLASTIC LAMINATE-CLAD CASEWORK WITH NO BASE. DOOR TO HAVE 1" GAP AT FLOOR.
.C 18" DEEP PLASTIC LAMINATE-CLAD ADJUSTABLE SHELVING
.D HEAVY-DUTY SHELF SUPPORT BRACKET

Division 22 Plumbing

22 00 00.A WALL-MOUNTED LAVATORY
.B GOOSENECK & WRIST BLADES
.C ELECTRIC WATER COOLER
.D SERVICE SINK
.E SERVICE SINK FAUCET

GENERAL NOTES

1. WALL PROTECTION EXTENDS FULL HEIGHT
2. INSTALL PER MANUFACTURES METAL STUD KIT INSTRUCTIONS.
3. COORDINATE LOCATION OF POWER AND DATA J-BOX WITH FINAL LOCATION OF TV BRACKET. POWER AND DATA J-BOXES TO BE PLACED BEHIND MONITOR, BUT ASSURED THAT THE DATA AND POWER CONNECTION CAN BE MADE WITHOUT SHARP BENDS IN CONNECTOR LEADS.
4. WALL PROTECTION FULL HEIGHT ON SIDE WALLS

GIFFIN • BOLTE • JURGENS p.c.
ARCHITECTS
815 S.W. SECOND AVENUE · PORTLAND, OREGON 97204
(503) 223-0992 www.gbjarch.com FAX (503) 294-3961

4297 REGISTERED ARCHITECT HERB K. GIFFIN STATE OF WASHINGTON

MultiCare

EMERGENCY DEPARTMENT & CANCER CENTER EXPANSION

TACOMA, WASHINGTON

⚠ CCD 05	01-21-09	

Date	09-26-2008
Scale	3/8" = 1' -0"
Drawn By	MQ
Job No.	4034

INTERIOR ELEVATIONS

A9
405

Last Plot: 2008-09-26 - 4:39pm
Last File: X:\PROJECTS\4034 MultiCare Tacoma\Arch\Drawings\4034 Interior Elevations.dwg