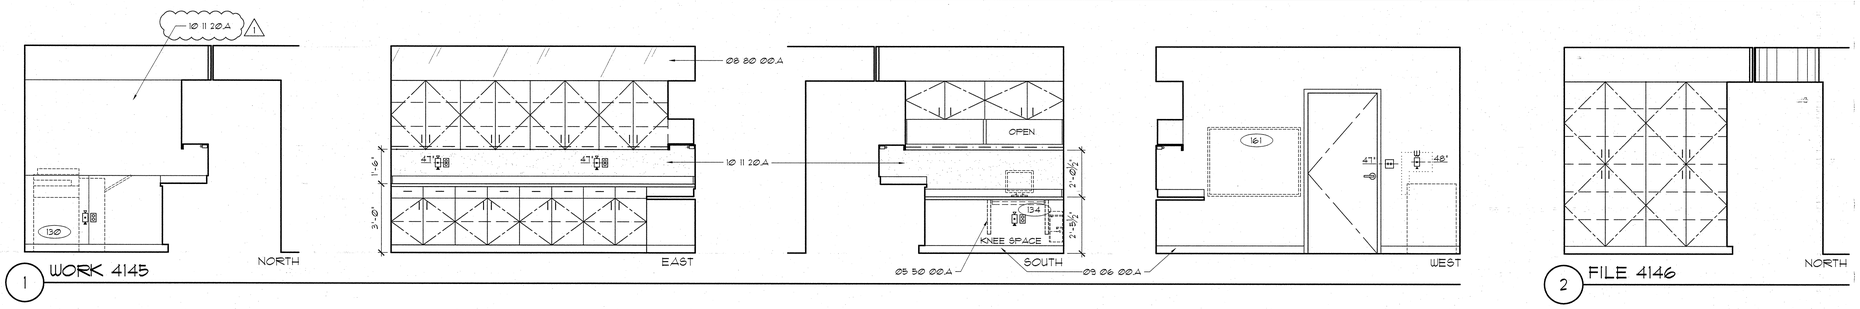

1 WORK 4145

2 FILE 4146

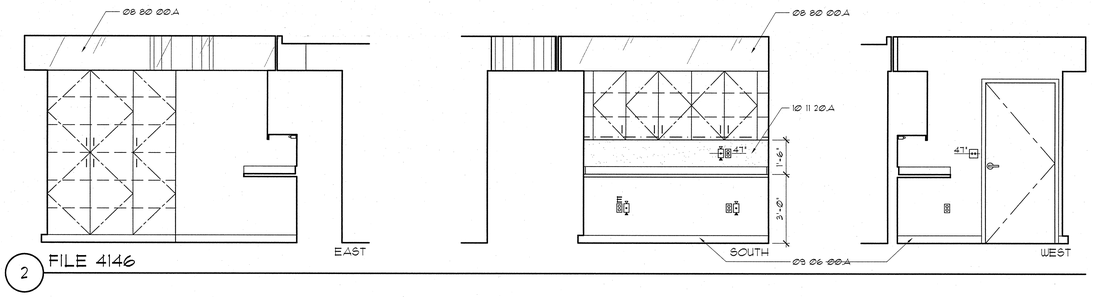

2 FILE 4146

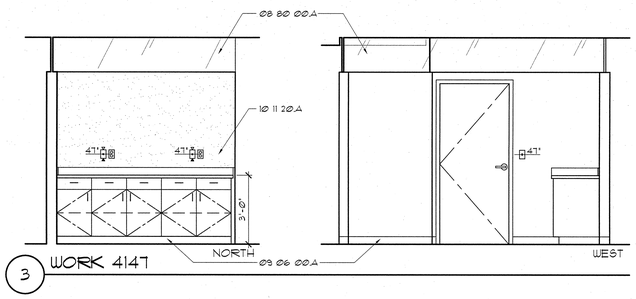

3 WORK 4147

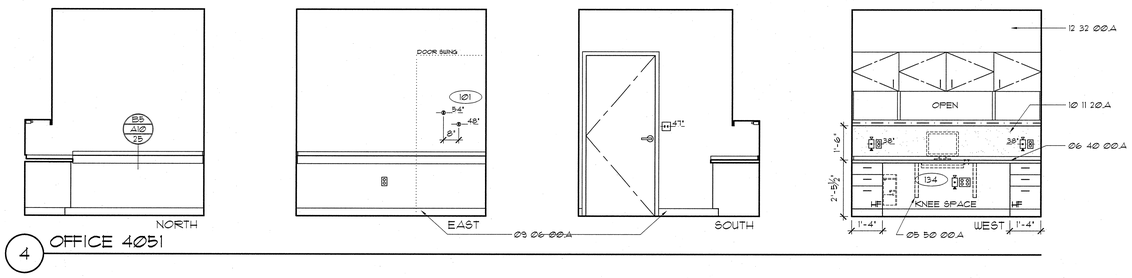

4 OFFICE 4051

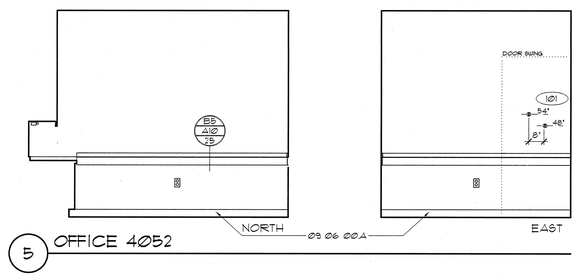

5 OFFICE 4052

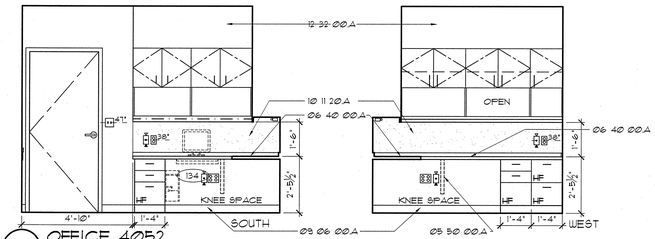

5 OFFICE 4052

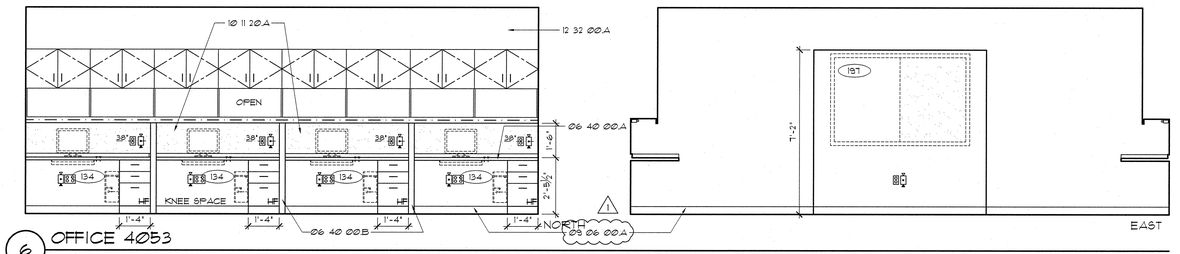

6 OFFICE 4053

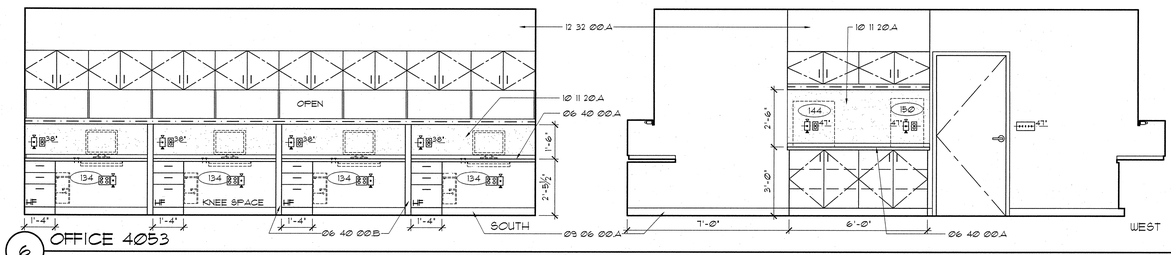

6 OFFICE 4053

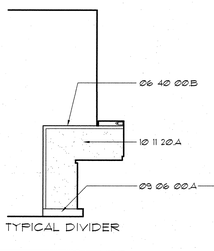

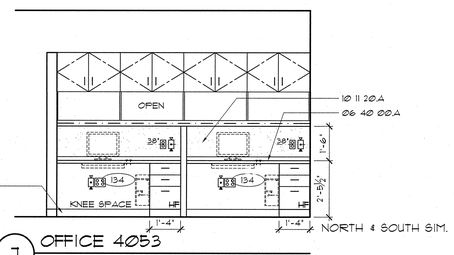

7 OFFICE 4053

MATERIAL LEGEND

Division 05 Metals

05 50 00.A SURFACE MOUNTED COUNTER SUPPORT BRACKET - SEE DETAIL D6/A1025

Division 06 Wood, Plastics & Composites

06 40 00.A 3/4" x 2" HARDWOOD TRIM

⚠B HARDWOOD TRIM DIVIDER PANEL - SEE DETAIL B6/A1026

Division 08 Openings

08 80 00.A ½" TEMPERED GLAZING W/ CUSTOM PATTERNED FILM (G-13)

Division 09 Finishes

09 06 00.A BASE AS SCHEDULED IN SECTION 09 06 00

Division 10 Specialties

10 11 20.A TACK BOARD

Division 12 Furnishings

12 32 00.A PLASTIC LAMINATE-CLAD SOFFIT FASCIA PANEL

LEGEND

- POSSIBLE LOCATION FOR GEL DISPENSER (FOIC)
- SOAP DISPENSER (FOIC)
- PAPER TOWEL DISPENSER (FOIC)
- GLOVE DISPENSERS (FOIC)
- SHARPS CONTAINER (FOIC)
- NC NURSE CALL / FULL
- IC INTERCOM
- C CODE CALL
- XXX EQUIPMENT TAG (SEE SECTION 11Ø0)
- NURSE CALL LIGHT
- DUPLEX RECEPTACLE W/ EMERGENCY POWER
- DUPLEX RECEPTACLE
- QUADPLEX RECEPTABLE W/ EMERGENCY POWER
- QUADRUPLEX RECEPTACLE
- MEDICAL GAS OUTLETS: A - MEDICAL AIR O - OXYGEN V - VACUUM
- SLIDE
- JUNCTION BOX
- LIGHT SWITCH
- TELEPHONE/DATA JACK COMBINED (STANDARD 4 JACKS PER PLATE)
- WALL MOUNTED TELEPHONE
- THERMOSTAT
- 24 HR CLOCK
- BATTERY CLOCK
- F FIRE STROBE LIGHT

SEC. 12320 CASEWORK LEGEND

(UNLESS OTHERWISE NOTED)

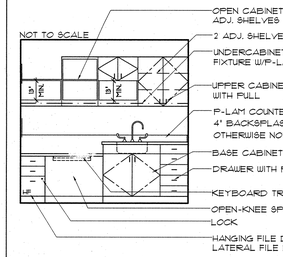

GIFFIN • BOLTE • JURGENS p.c.
ARCHITECTS
815 S.W. SECOND AVENUE · PORTLAND, OREGON 97204
(503) 223-0992 www.gbjarch.com FAX (503) 294-3961

4297 REGISTERED ARCHITECT HERB K. GIFFIN STATE OF WASHINGTON

MultiCare

EMERGENCY DEPARTMENT & CANCER CENTER EXPANSION

TACOMA, WASHINGTON

⚠1 CCD 05	01-21-09	

Date	09-26-2008
Scale	3/8" = 1' -0"
Drawn By	MQ
Job No.	4034

INTERIOR ELEVATIONS

A9
406

Jun 22, 2009 - 8:31am G:\BIM\Projects\MultiCare Tacoma\MultiCare Tacoma Expansion\MultiCare Medical Center\CCD 05\CCD05-A9406.dwg