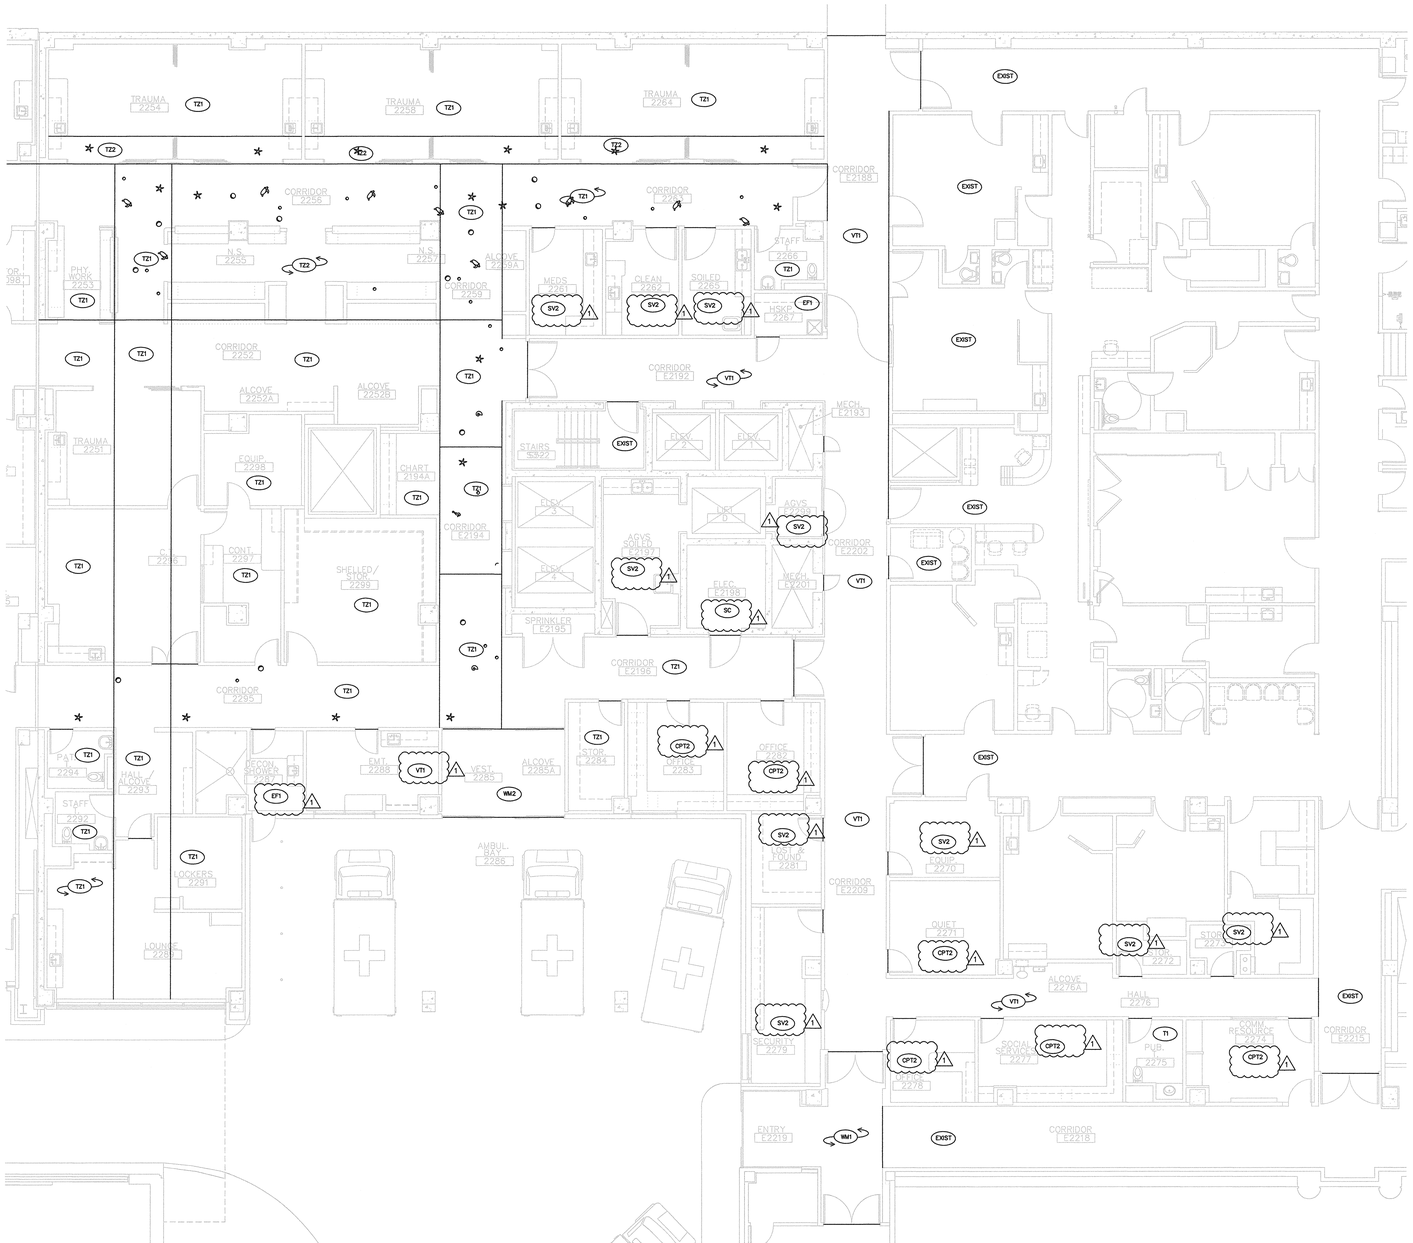

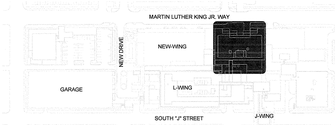

KEY PLAN

GENERAL NOTES:

A. TERRAZZO FLOORING: LOCATION OF CONTROL JOINTS ARE TBD. LOCATIONS TO BE COORDINATED WITH CONTROL JOINTS IN SLAB.
B. PROVIDE METAL STRIP BETWEEN TERRAZZO AND OTHER FLOORING TYPES, TYPICAL.
C. DIVIDE TERRAZZO PATTERN SECTIONS WITH METAL STRIPS. SIZES TBD.

KEYNOTES: (5)

1. ARTIST PROVIDED CAST BRONZE "CREATURES" (AC1). SEE ACM'S FOR DESCRIPTION; ALLOWANCE.
2. CUSTOM VINYL WAYFINDING ELEMENT CUT INTO CARPET.

(1)
3. Not Used.
4. Not Used.
5. Not Used.

LEGEND

DIRECTION OF GRAIN PATTERN

FLOORING MATERIAL SEAM LOCATION

CAST BRONZE CREATURES

GIFFIN • BOLTE • JURGENS p.c.
ARCHITECTS
815 S.W. SECOND AVENUE · PORTLAND, OREGON 97204
(503) 223-0992 www.gbjarch.com FAX (503) 294-3961

c&e
921 s.w. washington, #316
portland, oregon 97205
tel 503.242.0956
fax 503.241.0548

MultiCare

EMERGENCY DEPARTMENT & CANCER CENTER EXPANSION

TACOMA, WASHINGTON

1 CCD 05	01-21-09

Date	09-26-2008
Scale	1/8"1'0"
Drawn By	
Job No.	4034

2nd Floor
Floor Finishes Plan
K-wing

F1
22