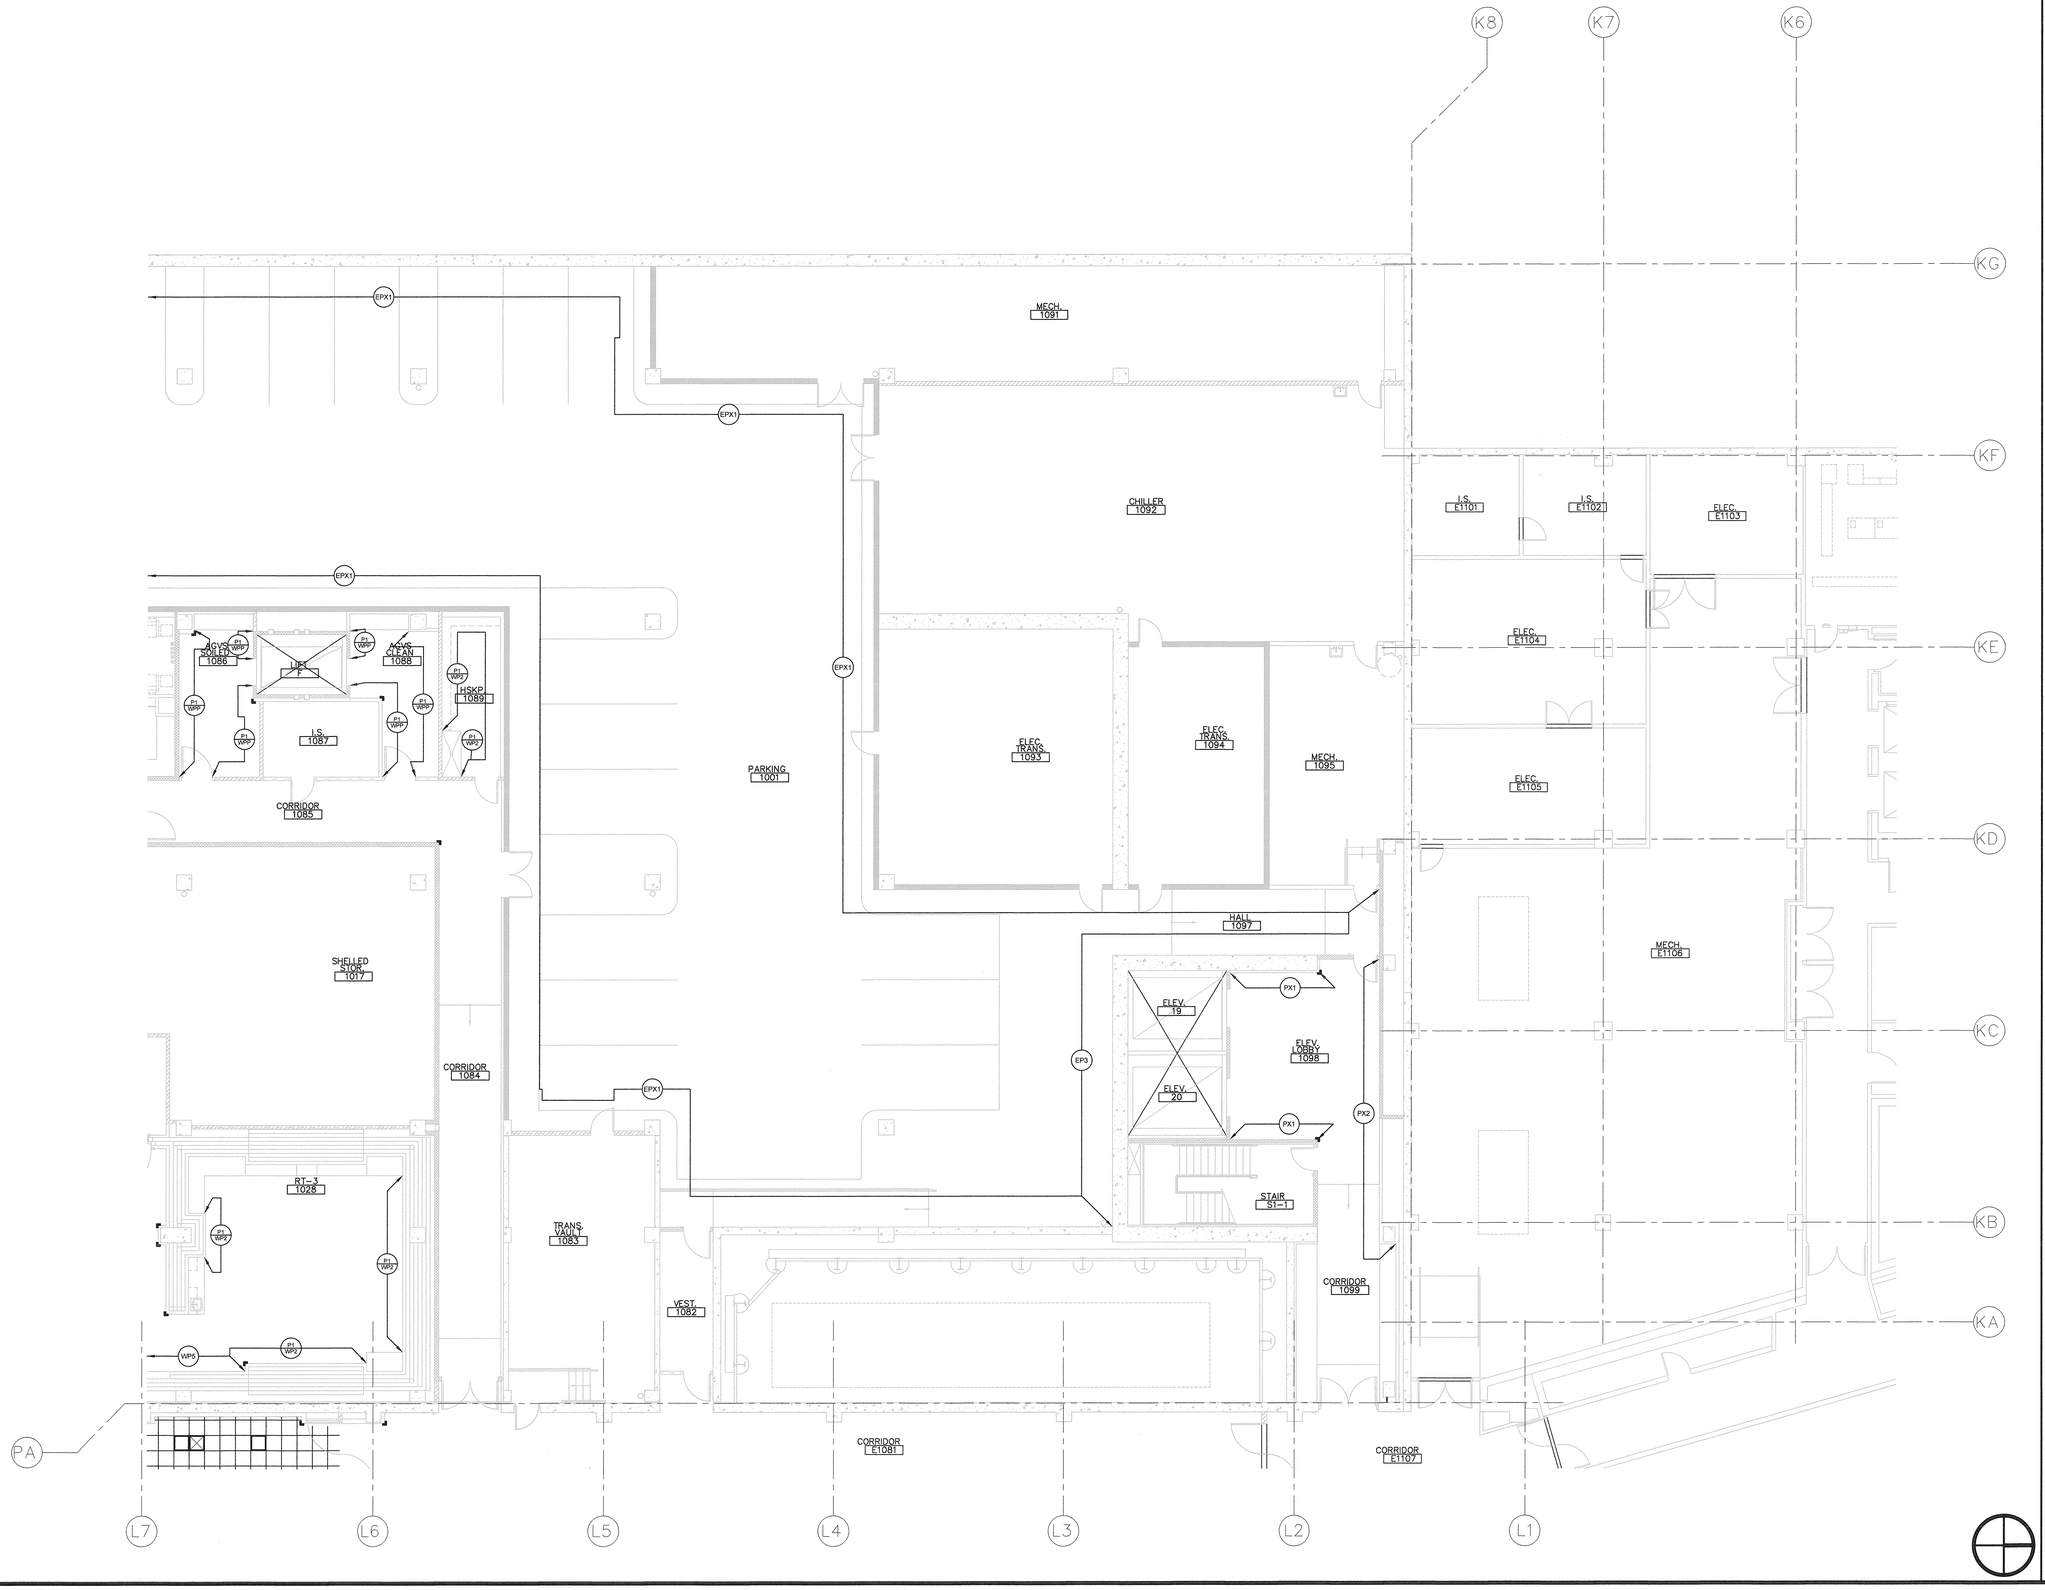

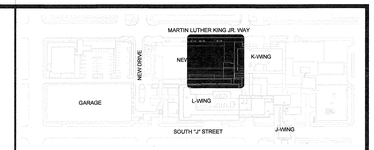

KEY PLAN

GENERAL NOTES:

A. ALL SOFFITS TO BE PAINTED P-14 UNLESS OTHERWISE NOTED.
B. SEE INTERIOR ELEVATIONS FOR EXTENT OF FINISHES
C. SEE INTERIOR ELEVATIONS FOR ORIENTATION FO TYPICAL EXAM ROOM FINISHES.
D. SEE INTERIOR ELEVATIONS FOR ALL WALL TILE PATTERNS.

KEYNOTES:

1. WP4A PANEL: SEE ELEVATIONS AND DETAILS FOR EXACT HEIGHT AND LOCATION.
2. PARTIAL HEIGHT PANEL: SEE ELEVATIONS AND DETAILS FOR EXACT HEIGHT AND LOCATION.
3. PAINT SOFFIT TO MATCH ADJACENT ACCENT WALL COLOR.
4. PAINT SOFFIT P-13.
5. PAINT SOFFIT P-14.
6. NOT USED
7. NURSE STATION 2125, PHYS 2127, NURSE STATION 3125 (GREEN) INCLUDES THE FOLLOWING MATERIALS: PL-6,TB-3,P-6. SEE ARCHITECTS ELEVATIONS AND RFS FOR LOCATIONS.
8. NURSE STATION 2116 (PURPLE) INCLUDES THE FOLLOWING MATERIALS: PL-7,TB-4,P-7. SEE ARCHITECT S ELEVATIONS AND RFS FOR LOCATIONS.
9. NURSE STATION 3136, PHYS. WORK 2113, PHYS. WORK3138 (BLUE) INCLUDES THE FOLLOWING MATERIALS: PL-8,TB-5,P-8. SEE ARCHITECTS ELEVATIONS AND RFS FOR LOCATIONS.
10. NURSE STATION 2081, PHYS. WORK 2086, PHYS. WORK 3069, NURSE STATION 3072 (BLUE) INCLUDES THE FOLLOWING MATERIALS : PL-9,TB-6,P-9. SEE ARCHITECTS ELEVATIONS AND RFS FOR LOCATIONS.
11. NURSE STATION 2078, NURSE STATION 3079 (BROWN) INCLUDES THE FOLLOWING MATERIALS: PL-10, TB-7,P-10. SEE ARCHITECTS ELEVATIONS AND RFS FOR LOCATIONS.
12. NURSE STATION 2074, PHYS. WORK 2072 INCLUDES THE FOLLOWING MATERIALS: PL-11, TB-8, P-11. SEE ARCHITECTS ELEVATIONS AND RFS FOR LOCATIONS.
13. NOTE T-9 AT EXPOSED AREAS OF SOFFIT.
14. SEE ELEVATIONS AND DETAILS FOR TRIMS & DIMENSIONS.
15. AWT-2 WITH P-1 ABOVE LIGHTCOVE -SEE INTERIOR ELEVATIONS FOR EXTENT.
16. NOT USED
17. AWT-2 WITH P-1 ABOVE LIGHT COVE- SEE INTERIOR ELEVATIONS FOR EXTENT.

GIFFIN • BOLTE • JURGENS p.c.
ARCHITECTS
815 S.W. SECOND AVENUE · PORTLAND, OREGON 97204
(503) 223-0992 www.gbjarch.com FAX (503) 294-3961

c&e
921 s.w. washington, #316
portland, oregon 97205
tel 503.242.0956
fax 503.241.0546

MultiCare

EMERGENCY DEPARTMENT & CANCER CENTER EXPANSION

TACOMA, WASHINGTON

Date	01-21-2009
Scale	1/8"-1'-0"
Drawn By	CJC
Job No.	4034

1st Floor
Wall Finishes Plan
North

F2
11