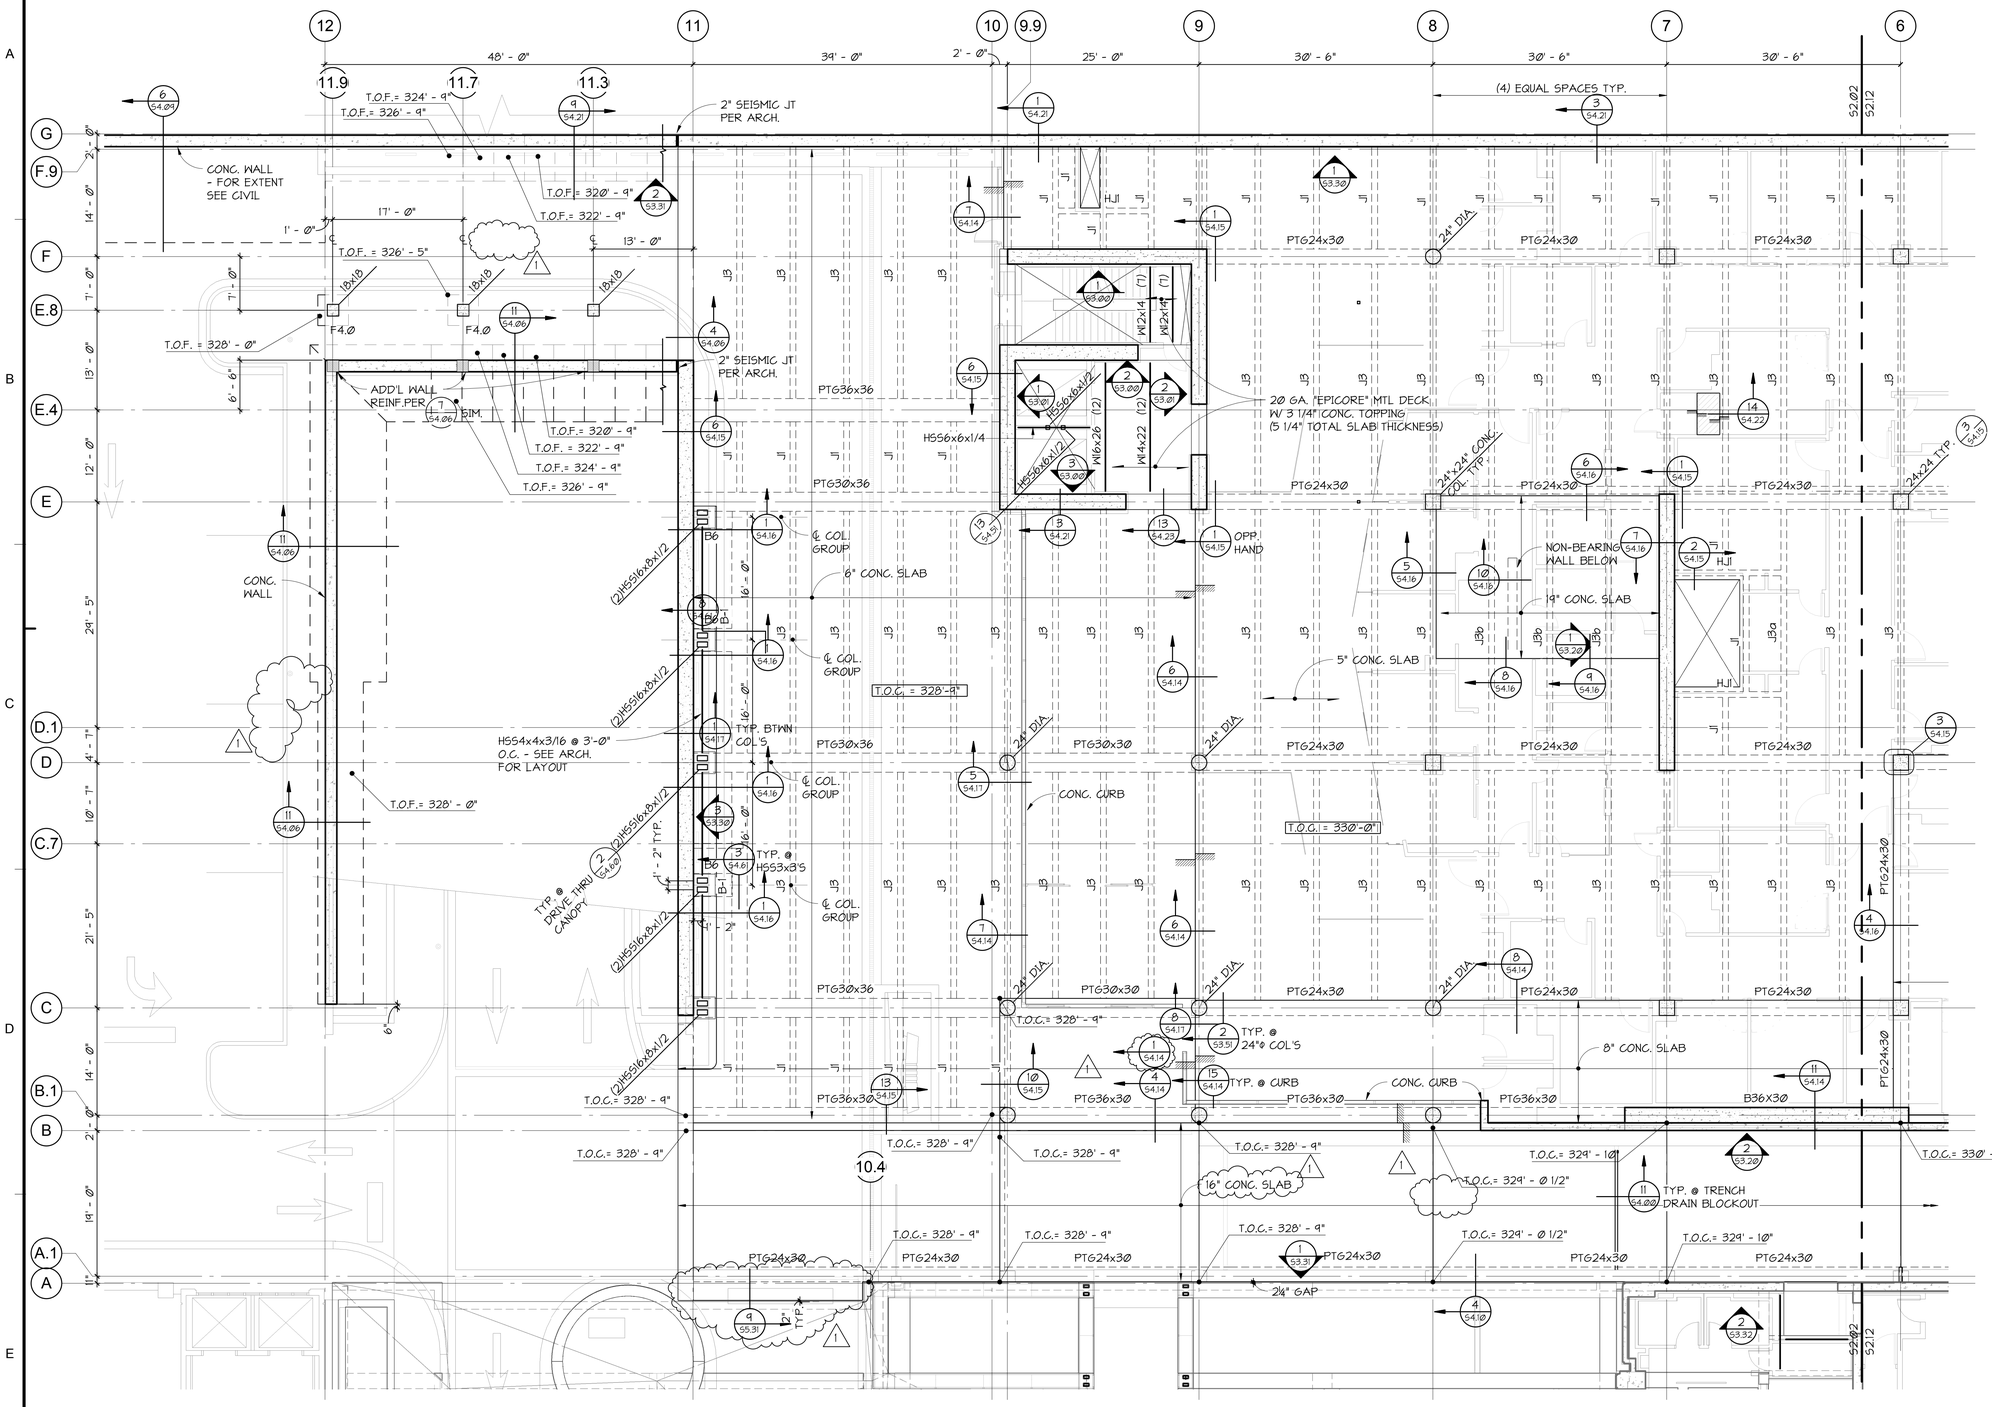

1 SECOND FLOOR FRAMING PLAN - SOUTH
52.02 1/8" = 1'-0"

FLOOR FRAMING NOTES

1. COORDINATE ALL DIMENSIONS WITH ARCHITECTURAL DRAWINGS.
2. TYPICAL TOP OF CONCRETE ELEVATION, TOC = 330'-0" UNO FOR EXACT LOCATION OF SLAB ELEVATION CHANGES REFER TO THE ARCHITECTURAL PLANS.
3. TYPICAL TOP OF STEEL ELEVATION, T.O.S. =329'-6 3/4" UNO [x'- x"]
4. LBS — INDICATES MECHANICAL UNITS. SEE PLAN FOR MAXIMUM ALLOWED WEIGHT
5. I — INDICATES WIDE FLANGE COLUMN LOCATION AND ORIENTATION. SEE SHEET S3.50 FOR COLUMN SCHEDULE.
6. SI — INDICATES SPAN DIRECTION FOR METAL DECK. FOR TYPICAL METAL DECK DETAILS SEE S4.40 & S4.41.
7. INDICATES PENETRATION IN FLOOR/ROOF STRUCTURE. SEE S4.40 & S4.41 FOR TYP. REQUIREMENTS @ PENETRATIONS. FOR SLAB EDGE LOCATION SEE ARCH. FOR ADDITIONAL OPENINGS SEE ARCHITECTURAL, MECHANICAL & ELECTRICAL.
8. SEE SHEETS S4.50 AND S4.51 FOR TYPICAL STEEL DETAILS, SEE SHEET S4.40 & S4.41 FOR TYPICAL DECK DETAILS.
9. NON-STRUCTURAL STUD WALLS ARE NOT SHOWN. FOR LOCATION SEE ARCHITECT.
10. BEAM SPACING ALONG GIRDERS ARE AT EQUAL SPACES BETWEEN COLUMNS, OR DIMENSION POINTS U.N.O..
11. INDICATES THE TOTAL QTY. OF 3/4" DIA. SHEAR STUDS. FOR SHEAR STUD LENGTH AND SPACING SEE 10/S4.40
INDICATES THE BM/GIRDER CAMBER IN INCHES.
INDICATES BM/GIRDER SIZE.
INDICATES MOMENT CONNECTION.
CANTILEVER BEAM SECTION IS THE SAME SIZE AS THE BACKSPAN U.N.O.
INDICATES A REQUIRED TYPICAL REQUIRED TYPICAL
INDICATES SPECIAL CONN. DETAIL IF NEEDED.
INDICATES BM/GIRDER WEB PENETRATION
INDICATES THE BEAM T.O.S. ELEVATION WITH REFERENCE TO THE TYPICAL T.O.S. ELEVATION. DIMENSIONS AT BOTH ENDS OF THE BEAM INDICATES A SLOPING MEMBER.
12. INDICATES STRUCTURAL WALL BELOW EXTENDING TO FLOOR STRUCTURE.
13. FOR CONCRETE CURB & HOUSEKEEPING PAD LOCATIONS AND SIZES SEE ARCHITECTURAL, MECHANICAL & ELECTRICAL.
14. B_ — INDICATES CONCRETE BEAM SEE S4.20 FOR SCHEDULE & DETAILS.
15. J_ & HJ_ — INDICATE CONCRETE JOIST SEE S4.20 FOR SCHEDULE & DETAILS.
16. PTG_ — INDICATES POST-TENSIONED GIRDER SEE S4.10, S4.11, S4.11A & S4.12 FOR SCHEDULE & DETAILS.
17. INDICATES CONCRETE COLUMN. SEE SHEET S3.50 FOR SCHEDULES & DETAILS.
18. SEE SHEET S4.51 FOR TYPICAL ELEVATOR FRAMING DETAILS

PCS Structural Solutions
811 First Avenue, Suite 620 Seattle, Washington 98104 tel 206.292.5076
950 Pacific Avenue, Suite 1100 Tacoma, Washington 98402 tel 253.383.2737

GIFFIN · BOLTE · JURGENS p.c.
ARCHITECTS
815 S.W. SECOND AVENUE PORTLAND, OREGON 97204
(503) 223-0992 www.gbjarch.com FAX (503) 294-3961

MultiCare

EMERGENCY DEPARTMENT & CANCER CENTER EXPANSION

TACOMA, WASHINGTON

REVISION	DESCRIPTION	DATE
1	CCD #2	12-3-08

Date	09-26-2008
Scale	As indicated
Drawn By	HEM
Job No.	4034

SECOND FLOOR FRAMING PLAN - SOUTH

S2 / 02