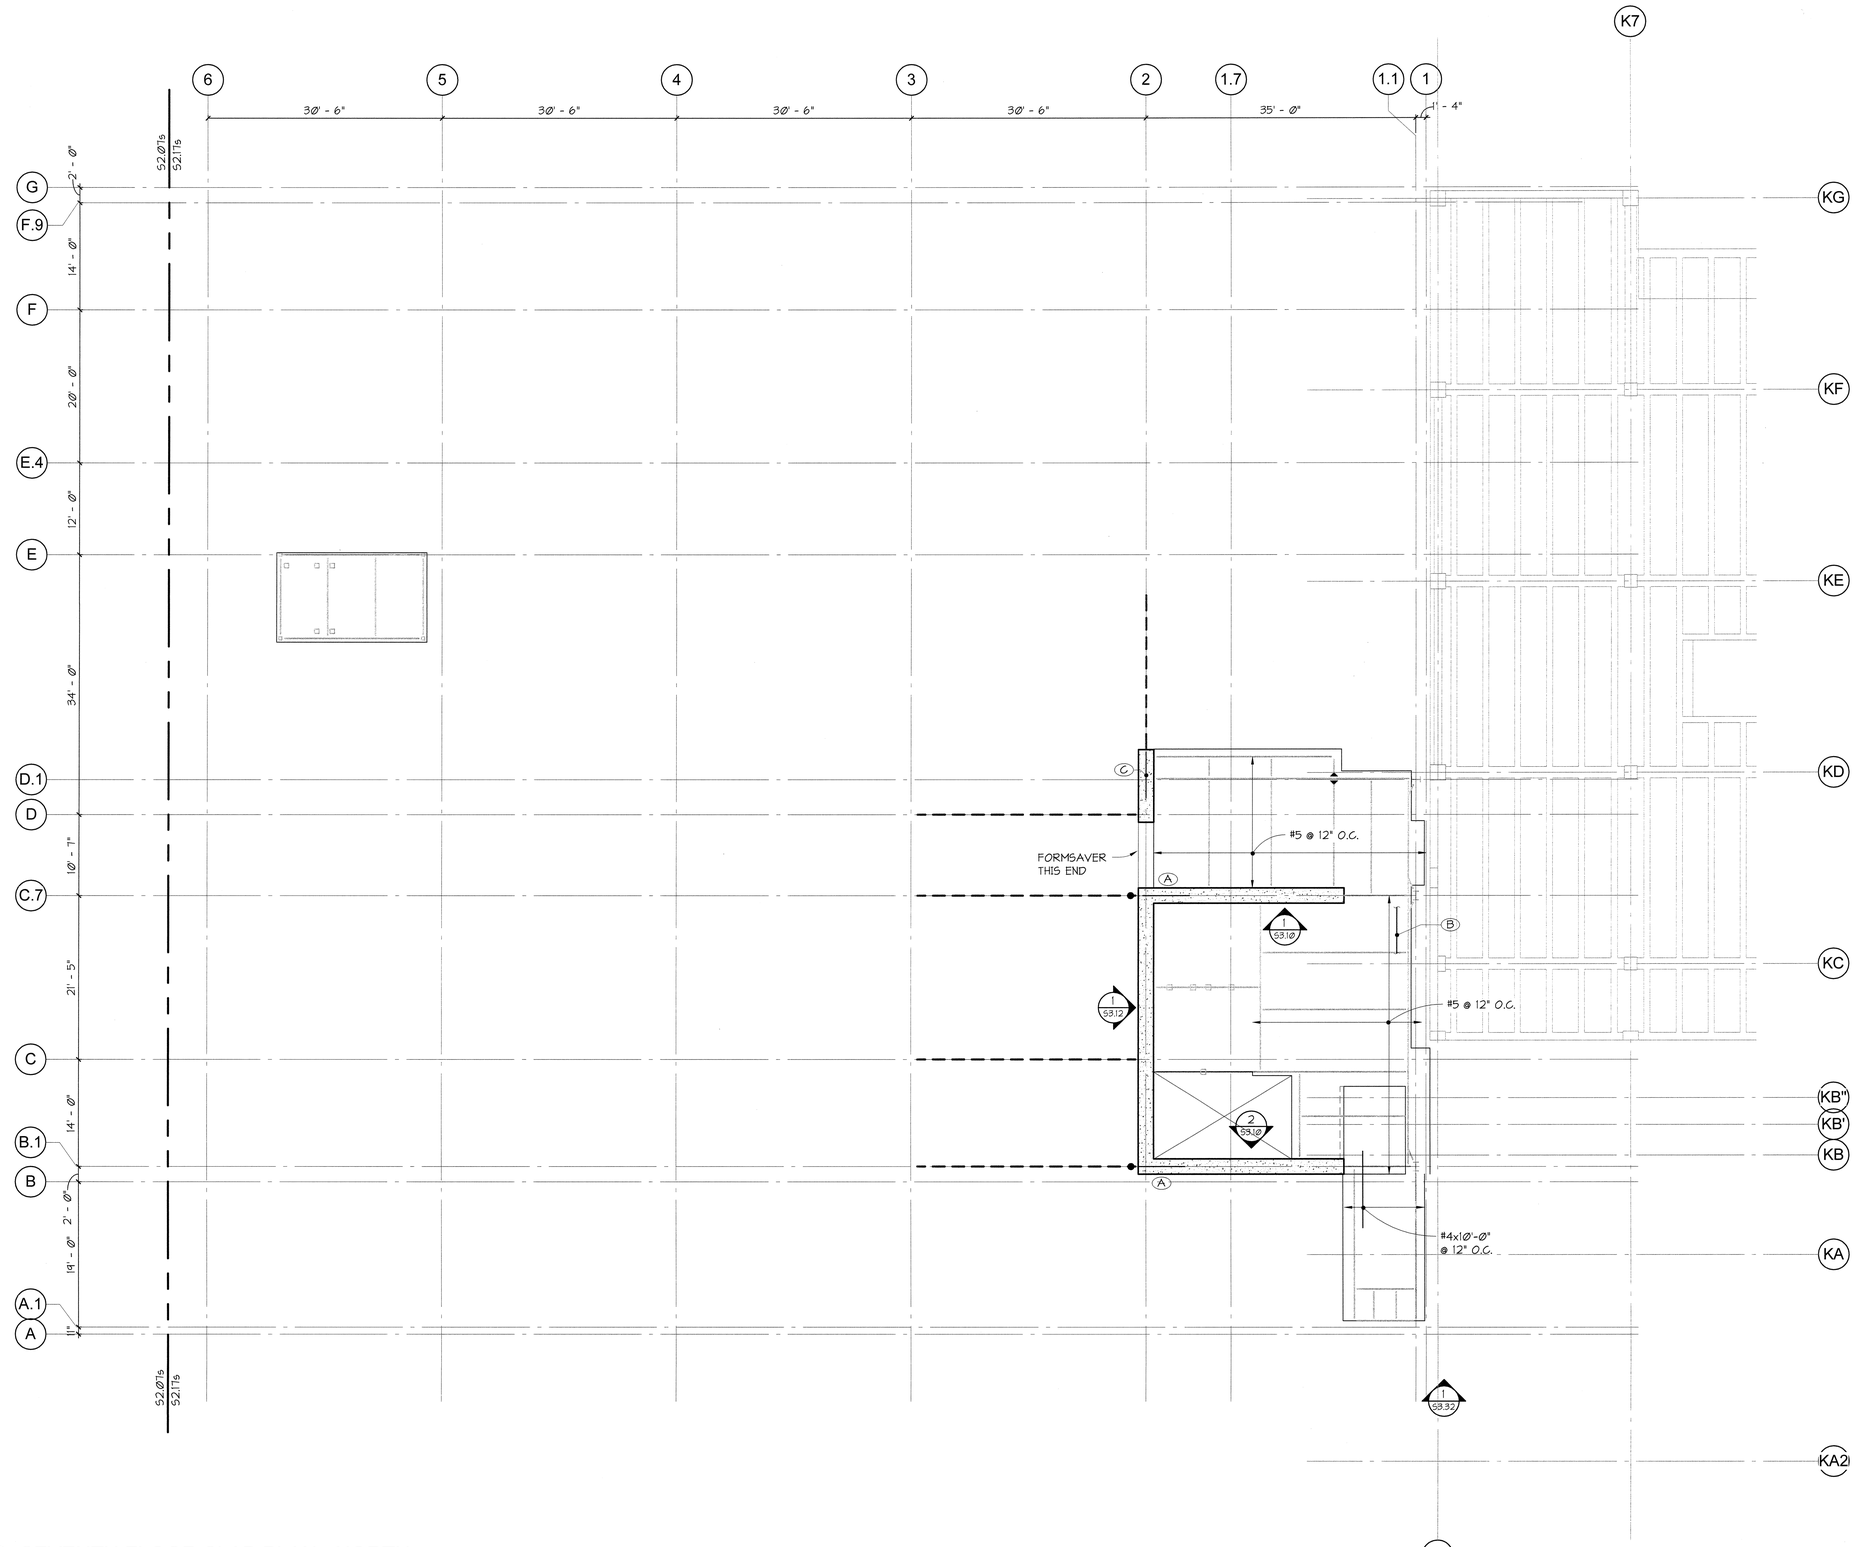


| SEVENTH FLOOR SLAB REINFORCING SCHEDULE | | |
|---|---|---|
| MARK | CALLOUT | REMARKS |
| A | (2) #4 FORMSAVER x 7'-6" @ 3" O.C. | SEE 2/S4.54 FOR FUTURE CONNECTION |
| B | (3) #5 CONT. @ 3" O.C. | TYP. @ PERIMETER LAP 3'-6" AS REQ'D |
| C | (2) #6 FORMSAVER x 7'-6" @ 3" O.C. | SEE 2/S4.54 FOR FUTURE CONNECTION |

1 / 52.17ts SEVENTH FLOOR SLAB PLAN - NORTH
1/8" = 1'-0"

PCS Structural Solutions
811 First Avenue, Suite 620
Seattle, Washington 98104
tel 206.292.5076
950 Pacific Avenue, Suite 1100
Tacoma, Washington 98402
tel 253.383.2797

GIFFIN · BOLTE · JURGENS p.c.
ARCHITECTS
815 S.W. SECOND AVENUE PORTLAND, OREGON 97204
(503) 223-0992 www.gbjarch.com FAX (503) 294-3961

RONALD R. SCOTT
STATE OF WASHINGTON
22917
PROFESSIONAL ENGINEER

MultiCare

EMERGENCY DEPARTMENT & CANCER CENTER EXPANSION

TACOMA, WASHINGTON

| | |
|---|---|
| Date | 09-26-2008 |
| Scale | 1/8" = 1'-0" |
| Drawn By | RSC |
| Job No. | 4034 |

SEVENTH FLOOR SLAB PLAN - NORTH

S2
17s