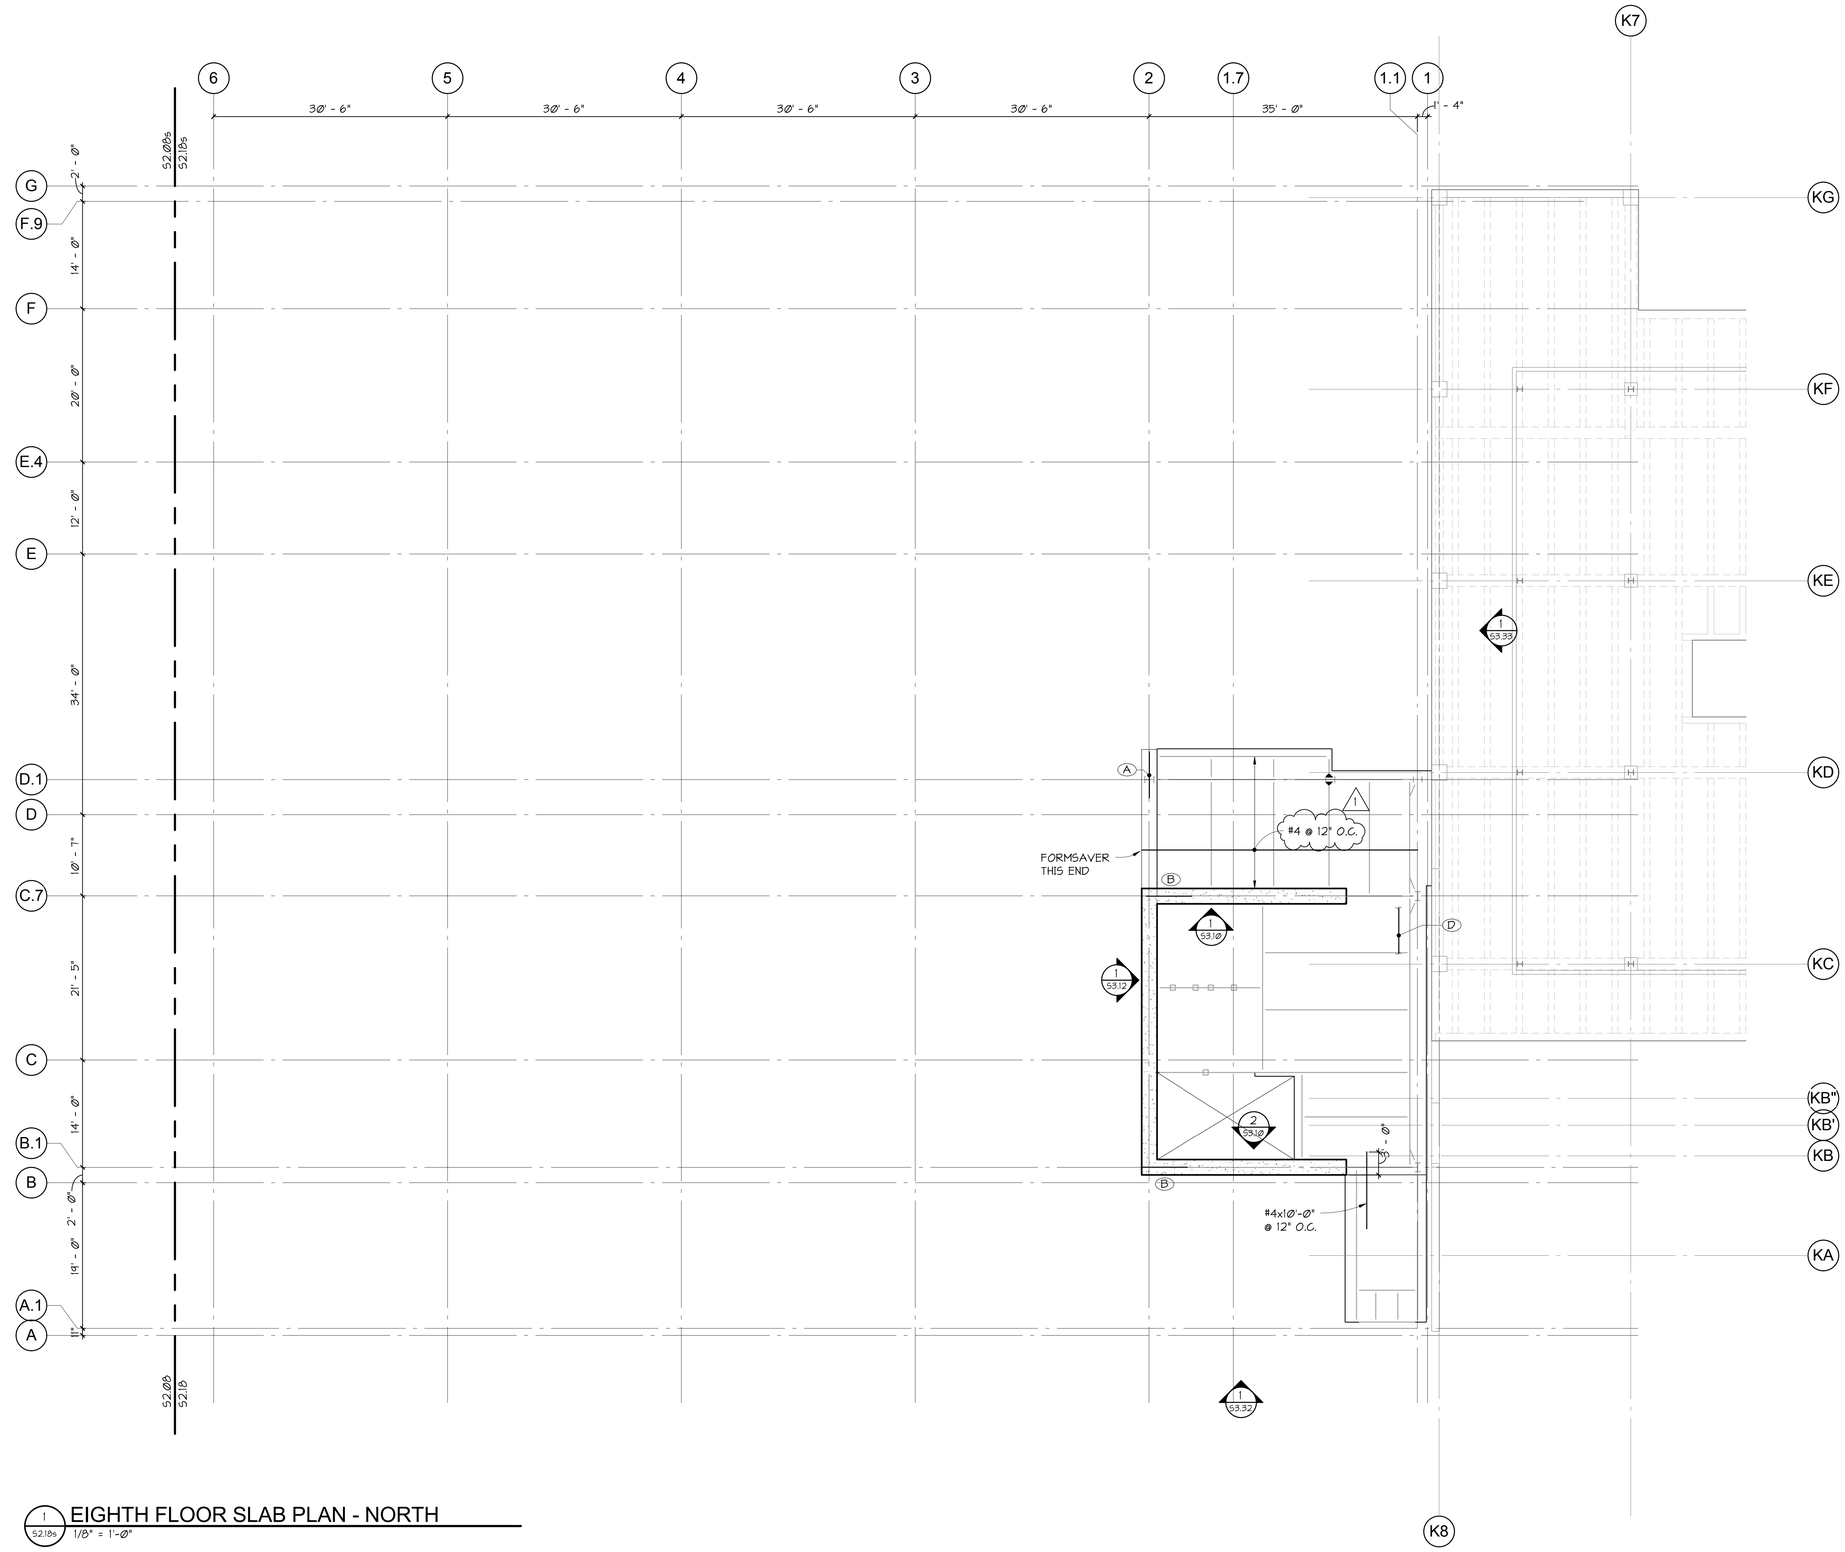

EIGHTH FLOOR SLAB REINFORCING SCHEDULE		
MARK	GALLOUT	REMARKS
(A)	(2) #6 FORMSAVER x 6'-0" @ 3" O.C.	SEE 2/S4.54 FOR FUTURE CONNECTION
(B)	(2) #4 FORMSAVER x 6'-0" @ 3" O.C.	SEE 2/S4.54 FOR FUTURE CONNECTION
(D)	(3) #5 CONT. @ 3" O.C.	@ PERIMETER LAP 3'-6" AS REQ'D

1 / 52.18s EIGHTH FLOOR SLAB PLAN - NORTH

1/8" = 1'-0"

PCS Structural Solutions
811 First Avenue, Suite 620
Seattle, Washington 98104
tel. 206.252.5076
950 Pacific Avenue, Suite 1100
Tacoma, Washington 98402
tel. 253.383.2797

GIFFIN · BOLTE · JURGENS p.c.
ARCHITECTS
815 S.W. SECOND AVENUE PORTLAND, OREGON 97204
(503) 223-0992 www.gbjarch.com FAX (503) 294-3961

DONALD R. SCOTT — STATE OF WASHINGTON — 20177 — STRUCTURAL ENGINEER — PROFESSIONAL ENGINEER

MultiCare

EMERGENCY DEPARTMENT & CANCER CENTER EXPANSION

TACOMA, WASHINGTON

REVISION	DESCRIPTION	DATE
1	CCD #2	12-3-08

Date	09-26-2008
Scale	1/8" = 1'-0"
Drawn By	rdw
Job No.	4034

EIGHTH FLOOR SLAB PLAN - NORTH

S2 / 18s

12/22/2008 2:06:18 PM K:\Architecture\Job Folders\1034 Cancer\2008 Addendum 1\Addendum 1\S2-Addendum 1\S2-Eighth.rvt