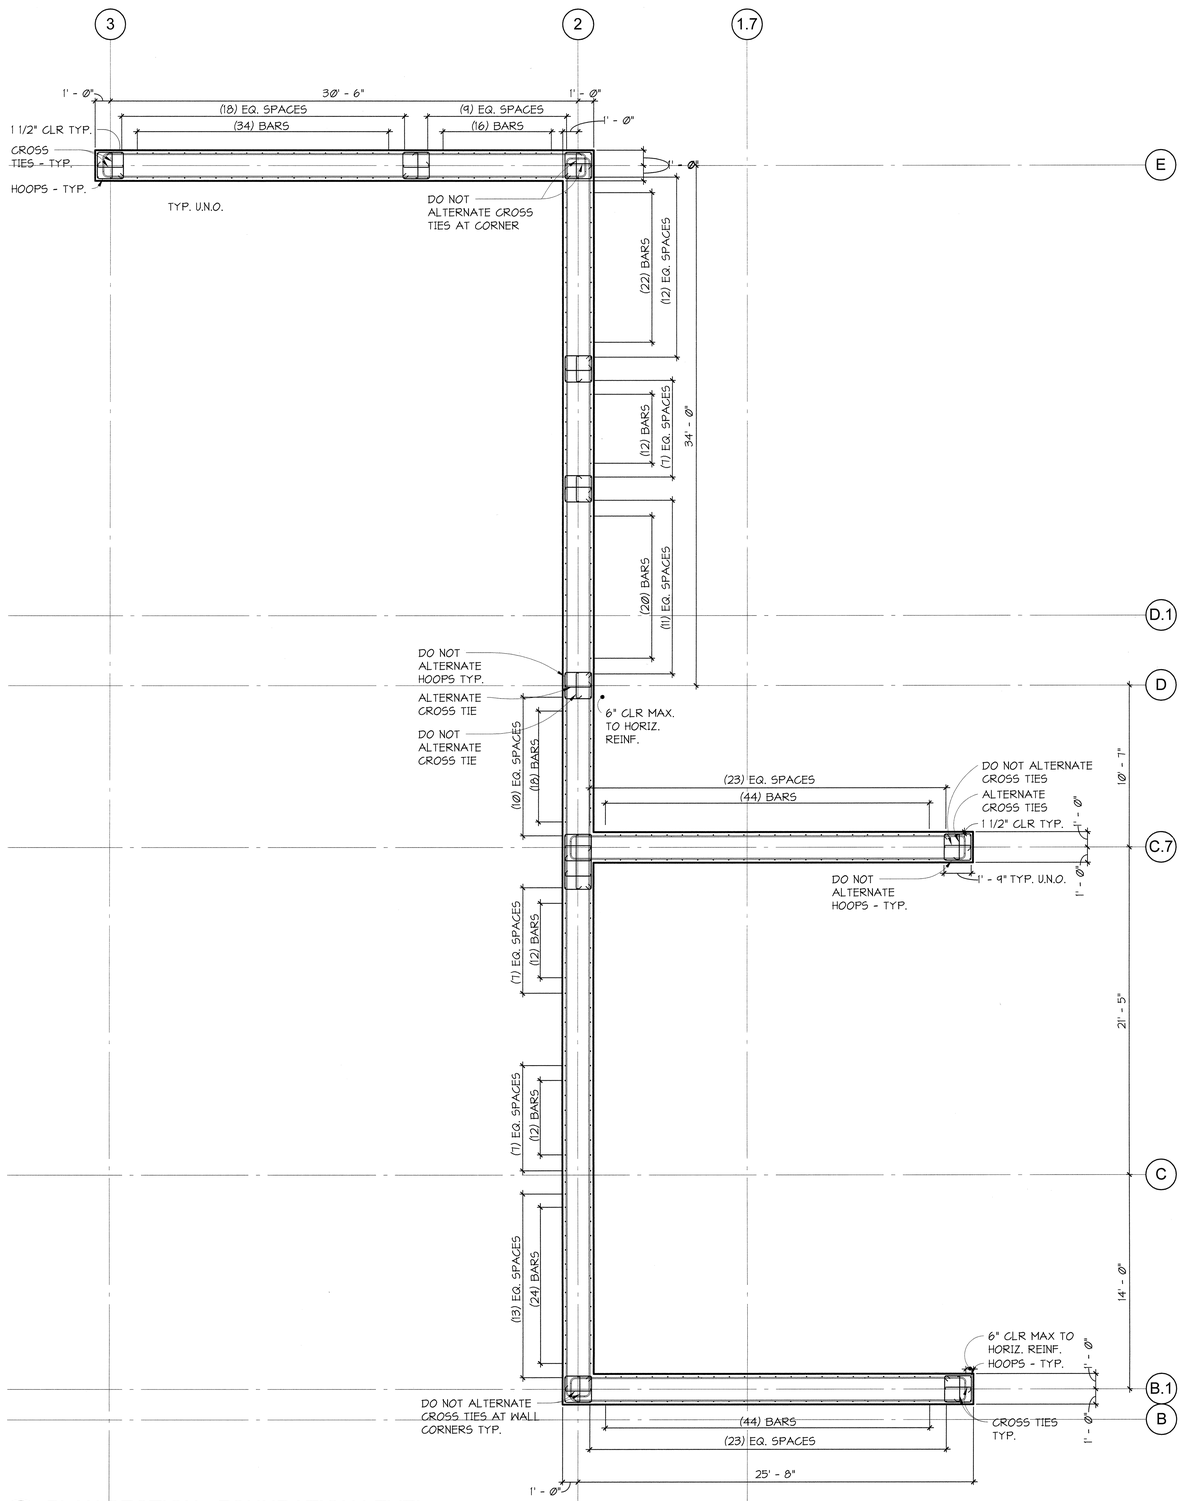

1 / S3.13 PLAN SECTION - FOUNDATION LEVEL

1/4" = 1'-Ø"

PCS Structural Solutions
811 First Avenue, Suite 620
Seattle, Washington 98104
tel 206.292.5078
950 Pacific Avenue, Suite 1100
Tacoma, Washington 98402
tel 253.383.2797

GIFFIN · BOLTE · JURGENS p.c.
ARCHITECTS
815 S.W. SECOND AVENUE PORTLAND, OREGON 97204
(503) 223-0992 www.gbjarch.com FAX (503) 294-3961

DONALD R. SCOTT — STATE OF WASHINGTON — 22917 — REGISTERED PROFESSIONAL ENGINEER

MultiCare

EMERGENCY DEPARTMENT & CANCER CENTER EXPANSION

TACOMA, WASHINGTON

Date	09-26-2008
Scale	1/4" = 1'-0"
Drawn By	RSC
Job No.	4034

NORTH CORE WALL SECTION

S3
13

S:\Projects\4034\Revit\Documents\4034arch_Central.rvt 9/26/2008 3:57:51 PM