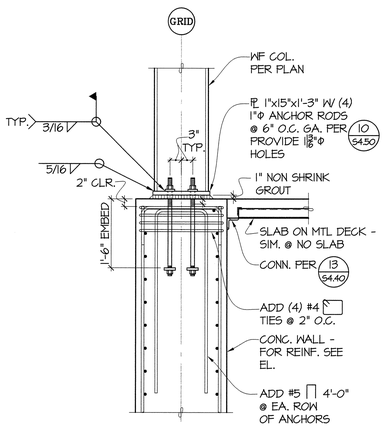

1 S4.55 **SECTION** 3/4"=1'-0"

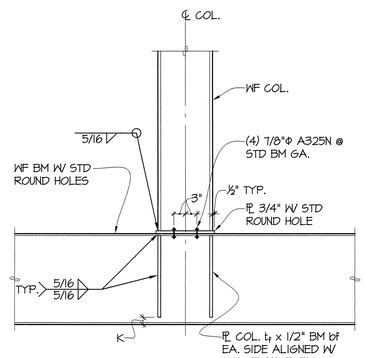

2 S4.55 **SECTION** 3/4"=1'-0"

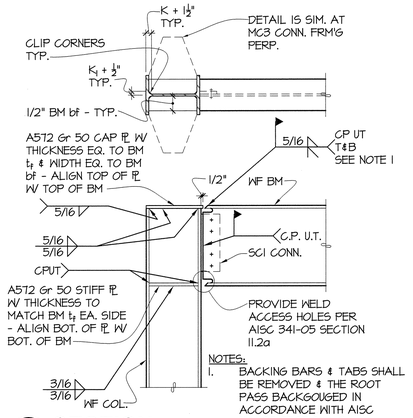

3 S4.55 **SECTION** 3/4"=1'-0"

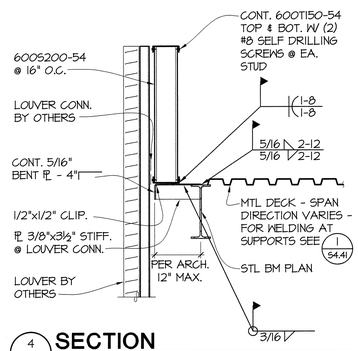

4 S4.55 **SECTION** 3/4"=1'-0"

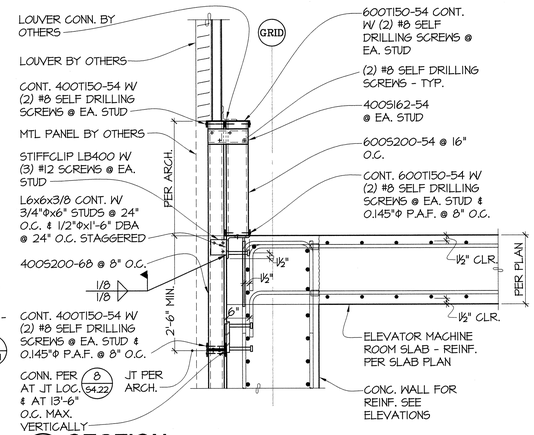

5 S4.55 **SECTION** 3/4"=1'-0"

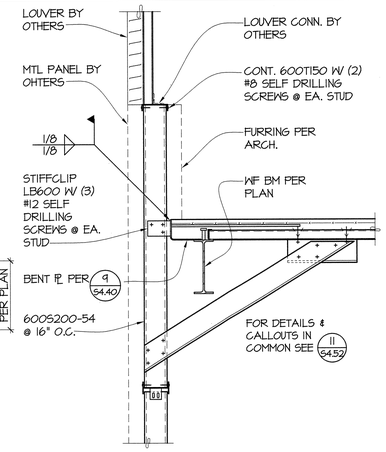

6 S4.55 **SECTION** 3/4"=1'-0"

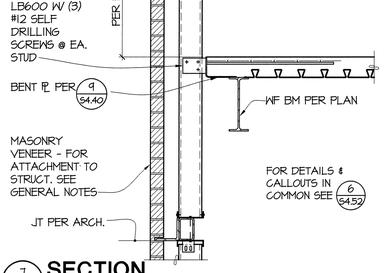

7 S4.55 **SECTION** 3/4"=1'-0"

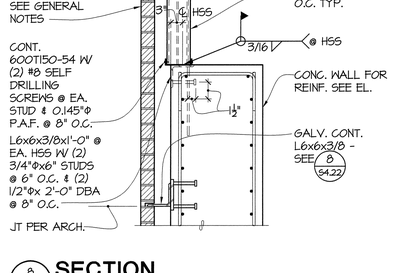

8 S4.55 **SECTION** 3/4"=1'-0"

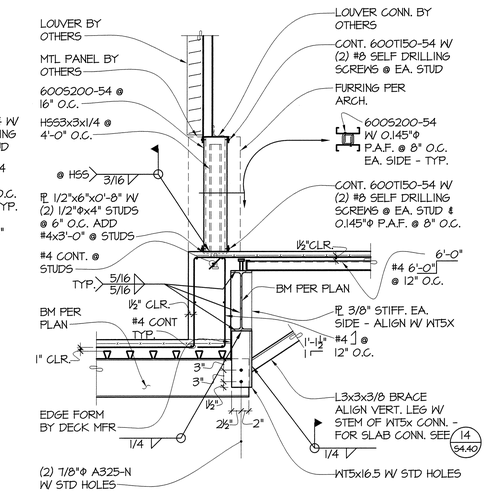

9 S4.55 **SECTION** 3/4"=1'-0"

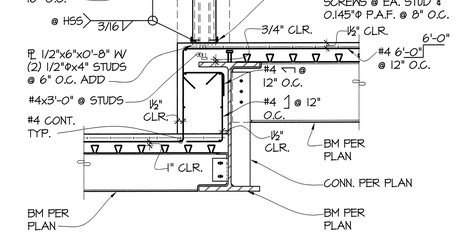

10 S4.55 **SECTION** 3/4"=1'-0"

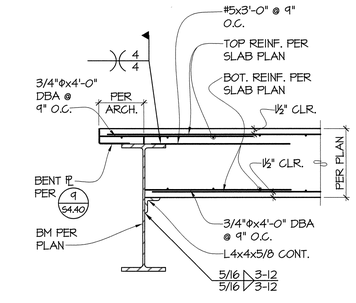

11 S4.55 **SECTION** 3/4"=1'-0"

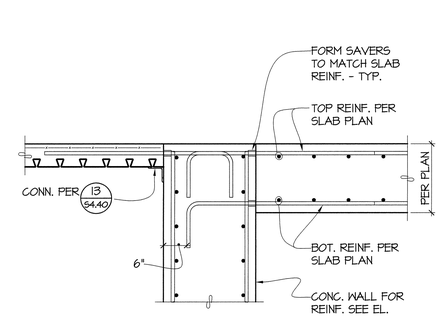

12 S4.55 **SECTION** 3/4"=1'-0"

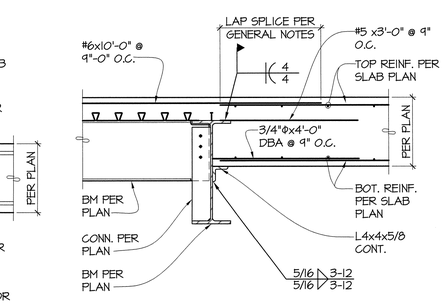

13 S4.55 **SECTION** 3/4"=1'-0"

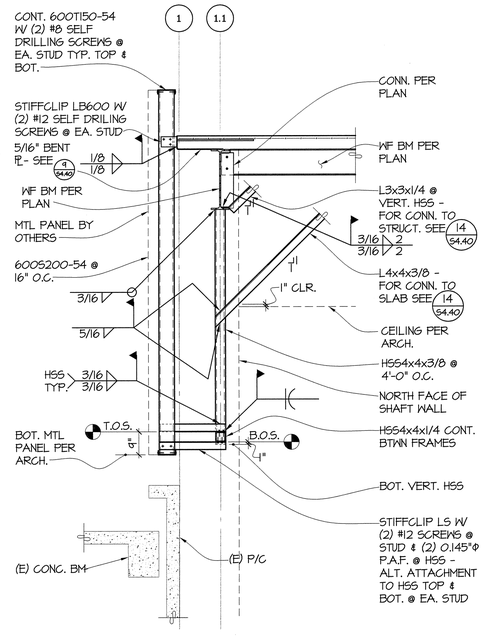

14 S4.55 **SECTION** 1/2"=1'-0"

PCS Structural Solutions
811 First Avenue, Suite 620
Seattle, Washington 98104
tel: 206.292.5076
950 Pacific Avenue, Suite 1300
Tacoma, Washington 98402
tel: 253.383.2797

GIFFIN • BOLTE • JURGENS p.c.
ARCHITECTS
815 S.W. SECOND AVENUE · PORTLAND, OREGON 97204
(503) 223-0992 www.gbjarch.com FAX (503) 294-3961

DONALD R. SCOTT STATE OF WASHINGTON 22017 REGISTERED PROFESSIONAL ENGINEER

MultiCare

EMERGENCY DEPARTMENT & CANCER CENTER EXPANSION

TACOMA, WASHINGTON

Date 09-26-2008
Scale NO SCALE
Drawn By RSC
Job No. 4034

STEEL DETAILS

S4
55

Sep 25, 2008 - 2:22pm CAD File: G:\2008 Jobs\4032 MultiCare - ED Emerg Dept Expansion\Plans\S4055.dwg