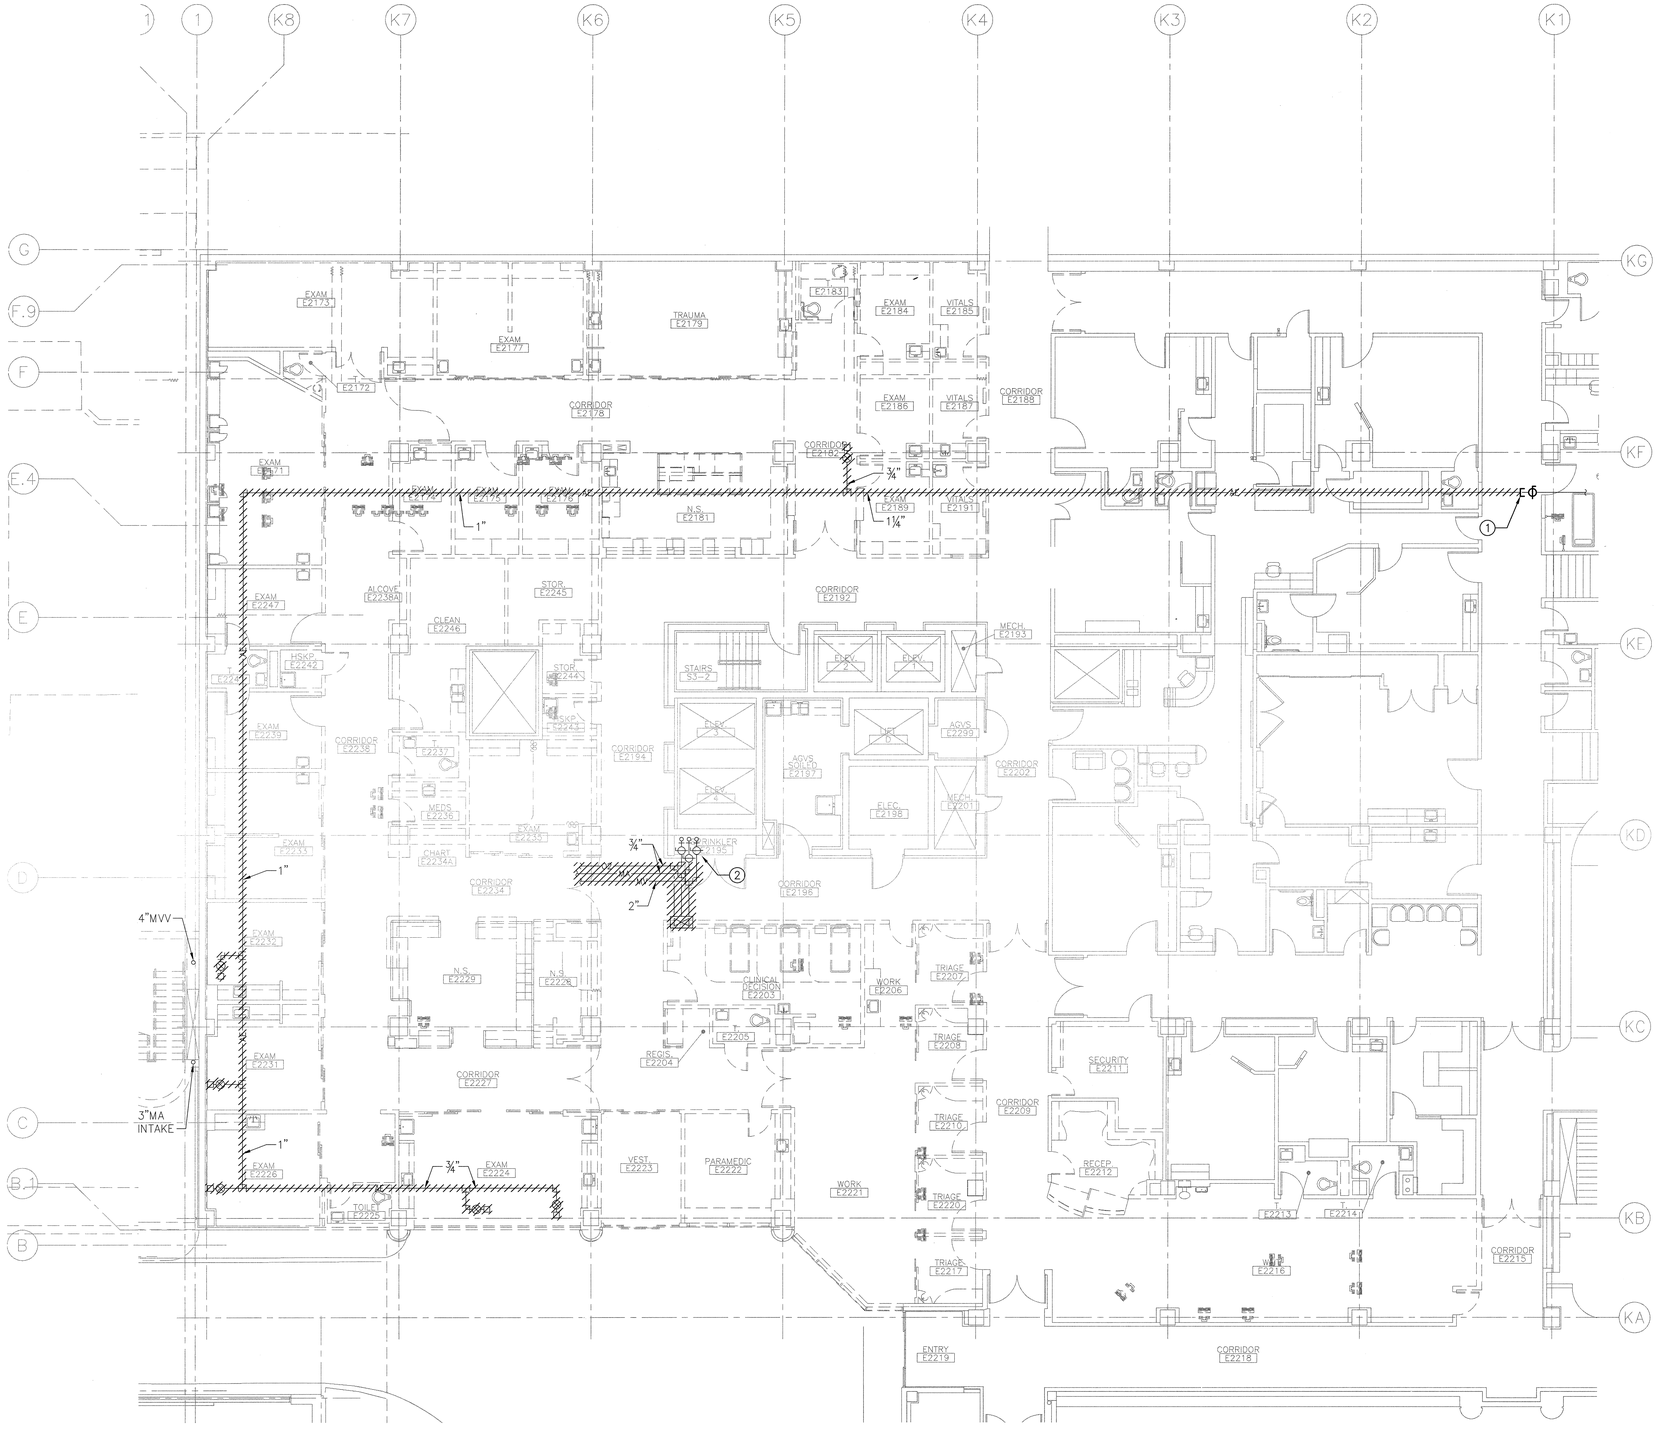

2ND FLOOR PLAN - K WING REMODEL - MED GAS DEMOLITION

SCALE: 1/8"=1'-0"

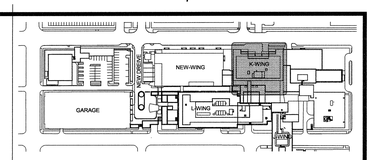

KEY NOTES:

1. 1¼"AE, VAVLE AND CAP PIPE IN CORRIDOR.
2. DEMOLISH 2"MV, ¾"MA AND ¾"O2 SYSTEMS TO APPROXIMATELY 4" FROM EXISTING VALVES.

GIFFIN • BOLTE • JURGENS p.c.
ARCHITECTS
815 S.W. SECOND AVENUE · PORTLAND, OREGON 97204
(503) 223-0992 www.gbjarch.com FAX (503) 294-3961

CDiENGINEERS
4200 - 194th St SW, Suite 200
Lynnwood, WA 98036
T 425.672.1071 F 425.778.8769
www.CDiENGINEERS.com

JILL A. CONNELL · STATE OF WASHINGTON · 34331 · REGISTERED PROFESSIONAL ENGINEER
EXPIRES 06-30-10

MultiCare

EMERGENCY DEPARTMENT & CANCER CENTER EXPANSION

TACOMA, WASHINGTON

Date	09-26-2008
Scale	1/8"=1'-0"
Drawn By	CDi
Job No.	4034

2ND FLOOR PLAN - K WING REMODEL - MED GAS DEMOLITION

M1
12