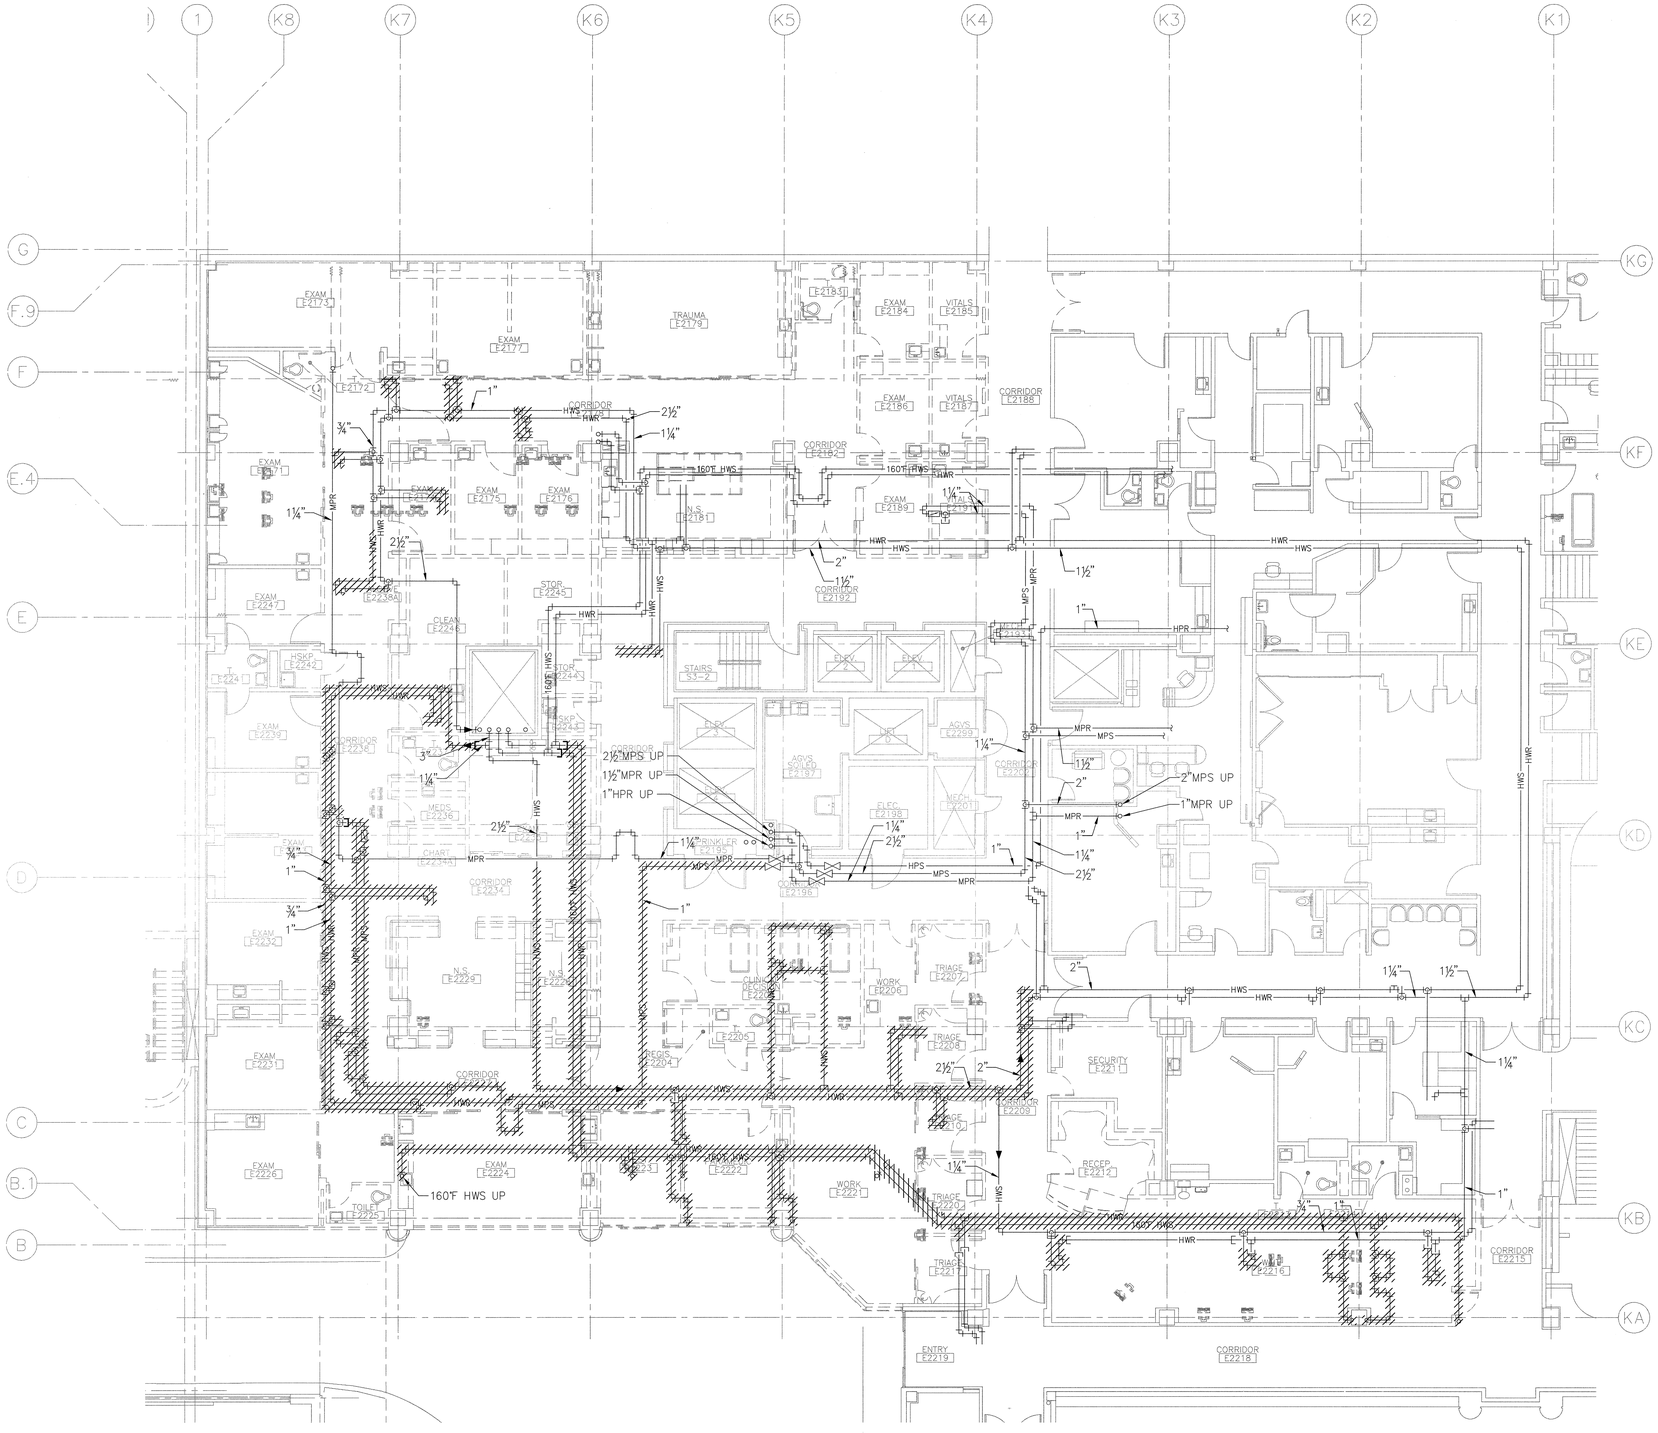

2ND FLOOR PLAN - K WING REMODEL - HVAC PIPING DEMOLITION

SCALE: ⅛"=1'-0"

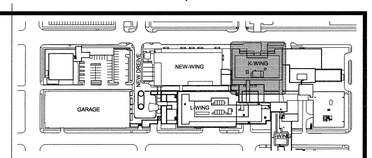

GENERAL NOTES:

1. DEMOLISH ANY REMAINING FINNED–TUBE RADIATION AND CAP PIPING IN CEILING.

GIFFIN • BOLTE • JURGENS p.c.
ARCHITECTS
815 S.W. SECOND AVENUE · PORTLAND, OREGON 97204
(503) 223-0992 www.gbjarch.com FAX (503) 294-3961

CDiENGINEERS
4200 - 194th St SW, Suite 200
Lynnwood, WA 98036
T 425.672.1071 F 425.778.8769
www.CDiENGINEERS.com

NILA A. CONNELL
STATE OF WASHINGTON
34820
REGISTERED PROFESSIONAL ENGINEER
9/26/08
EXPIRES 06-30-10

MultiCare

EMERGENCY DEPARTMENT & CANCER CENTER EXPANSION

TACOMA, WASHINGTON

Date	09-26-2008
Scale	1/8"=1'-0"
Drawn By	CDi
Job No.	4034

2ND FLOOR PLAN - K WING REMODEL - HVAC PIPING DEMO

M1
32