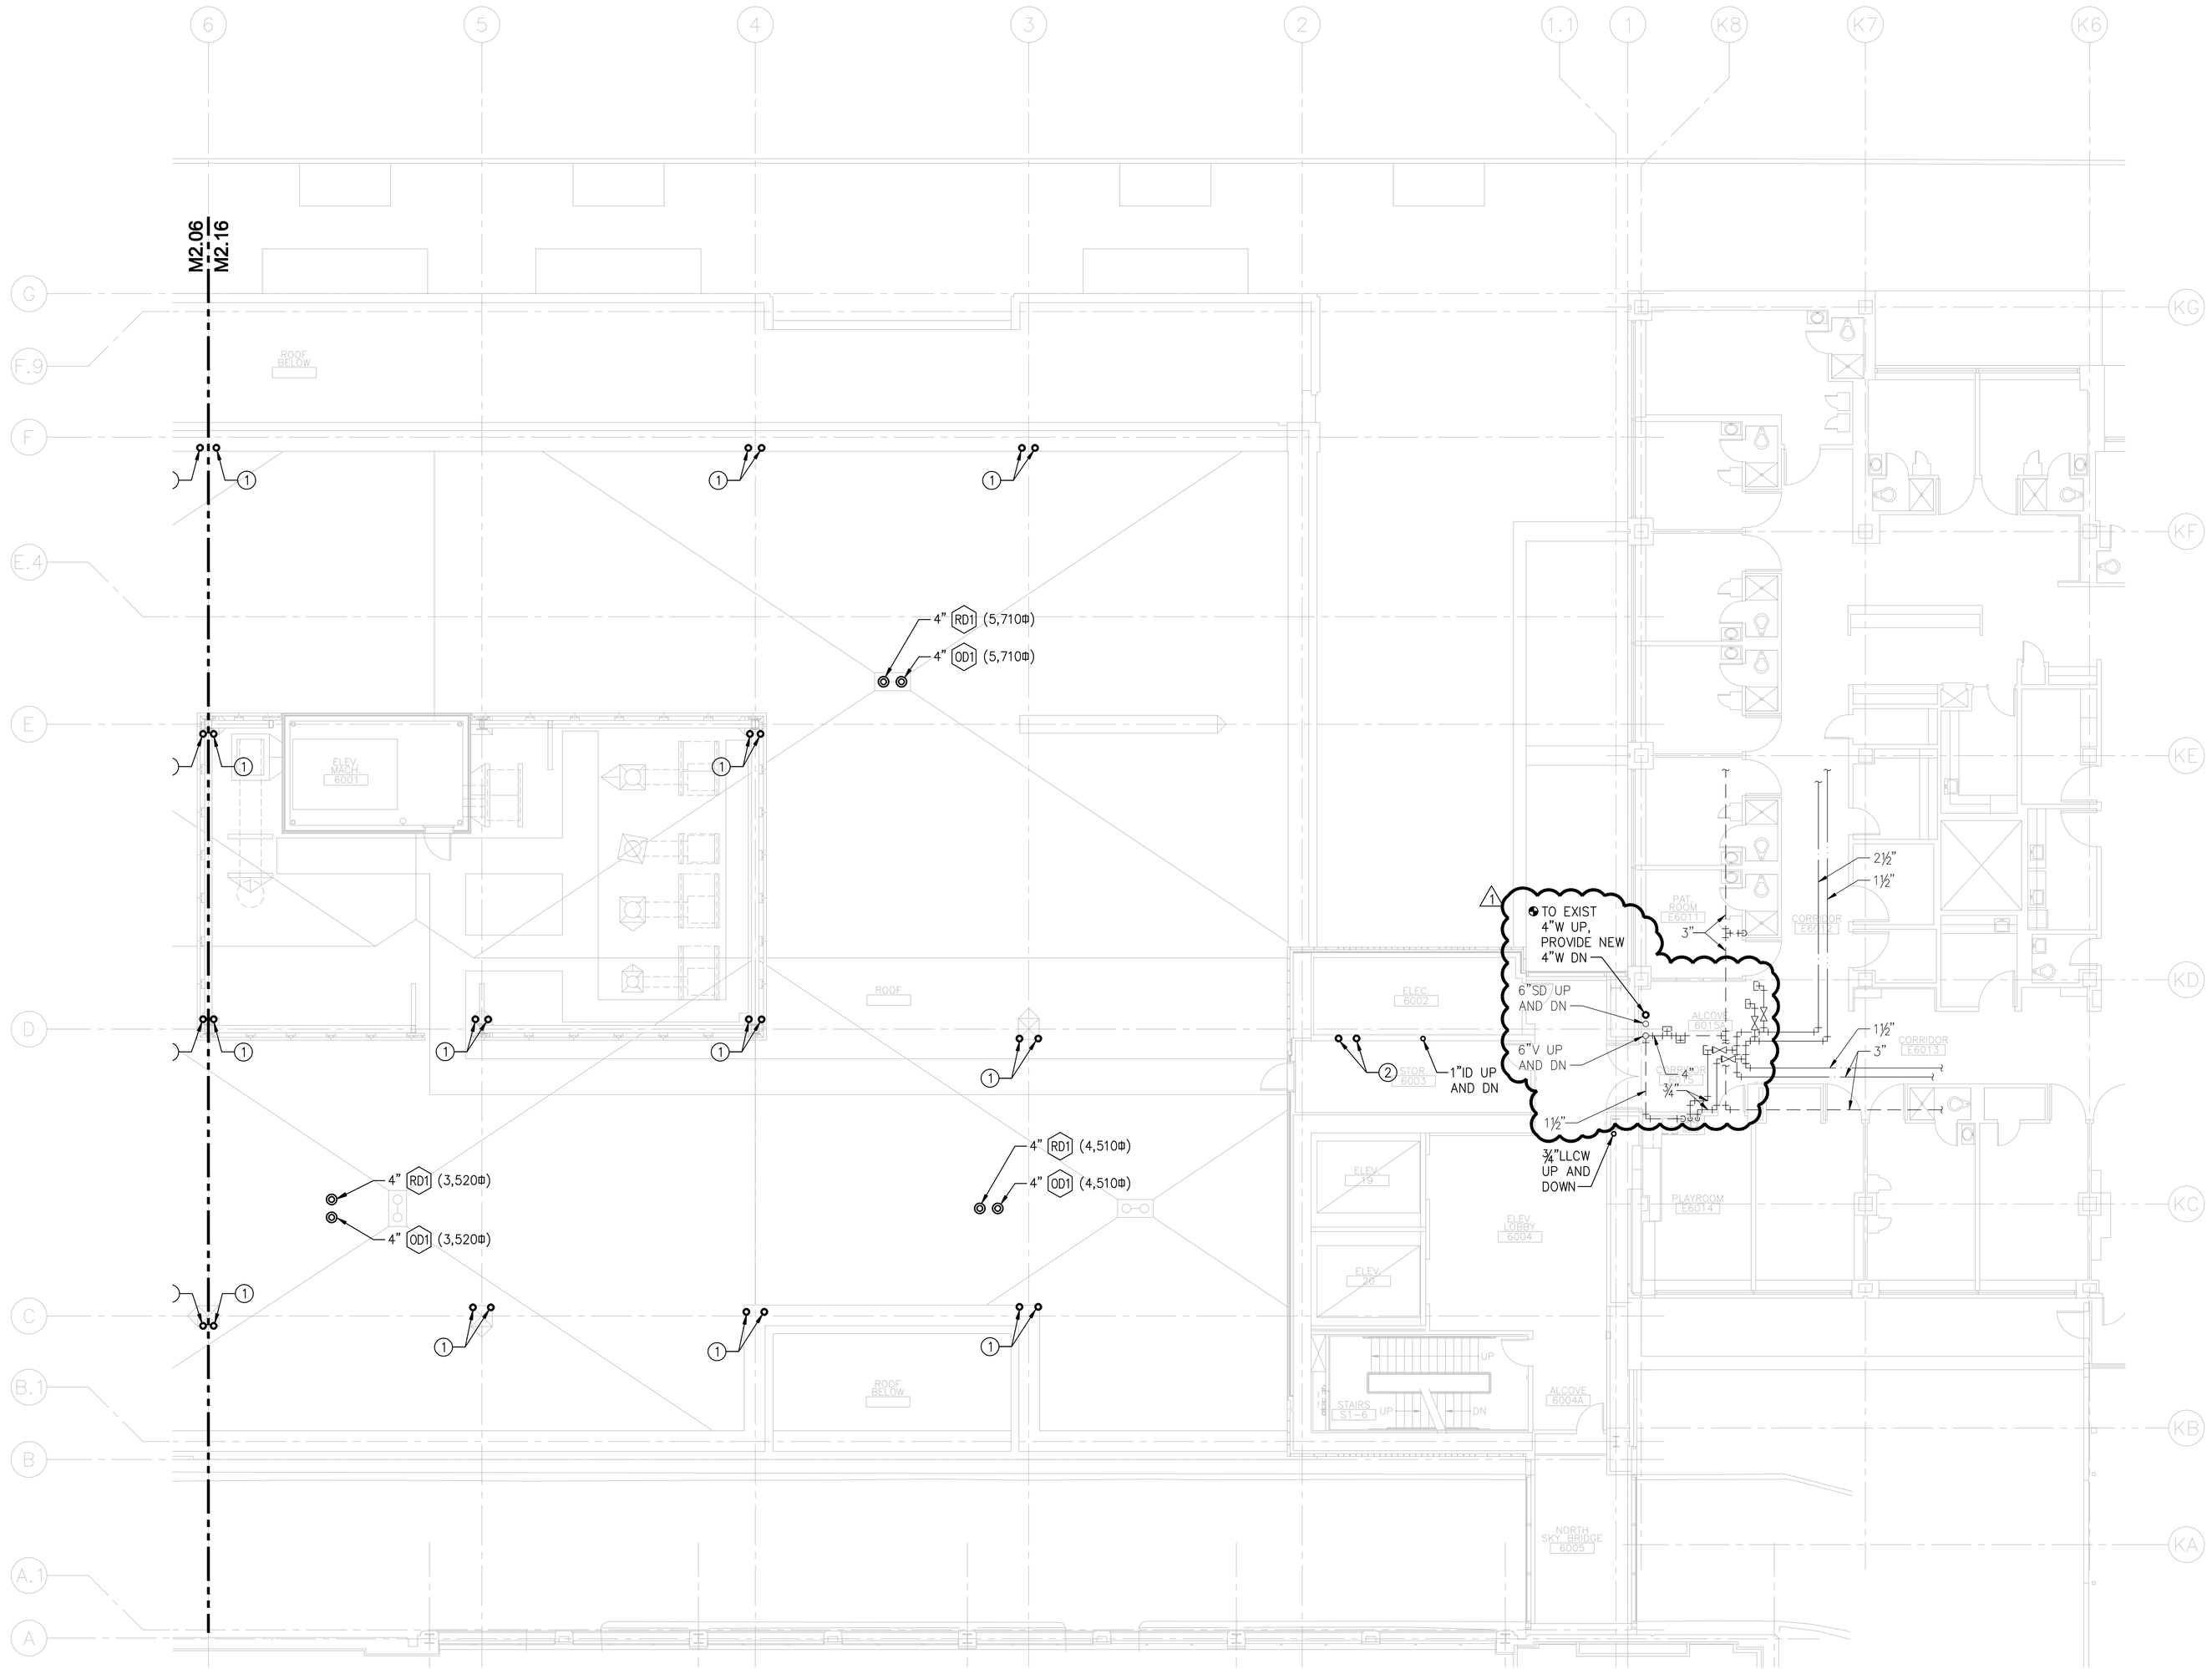

6TH FLOOR PLAN - NORTH - PLUMBING

SCALE: ⅛"=1'-0"

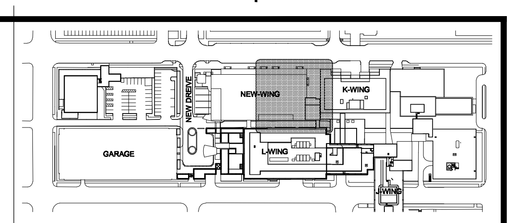

KEY NOTES:

1. PROVIDE 4" WASTE STACK AND 4" VENT STACK SLEEVES THROUGH ROOF.
2. 4"RWL AND 4"ORWL UP AND DOWN.

GIFFIN • BOLTE • JURGENS p.c.
ARCHITECTS
815 S.W. SECOND AVENUE · PORTLAND, OREGON 97204
(503) 223-0992 www.gbjarch.com FAX (503) 294-3961

CDi ENGINEERS
4200 - 194th St SW, Suite 200
Lynnwood, WA 98036
T 425.672.1071 F 425.778.8789
www.CDIENGINEERS.com

STATE OF WASHINGTON
34331
REGISTERED PROFESSIONAL ENGINEER
EXPIRES 06-30-10

MultiCare

EMERGENCY DEPARTMENT & CANCER CENTER EXPANSION

TACOMA, WASHINGTON

1 CCD 011	04-10-09	

Date	09-26-2008
Scale	1/8"=1'-0"
Drawn By	CDI
Job No.	4034

6TH FLOOR PLAN - NORTH - PLUMBING

M2.16

K:\2008\2008-009 Multicare FD\Dwg\AD16-M216.dwg, 4/8/2009 10:37:04 AM, jpac