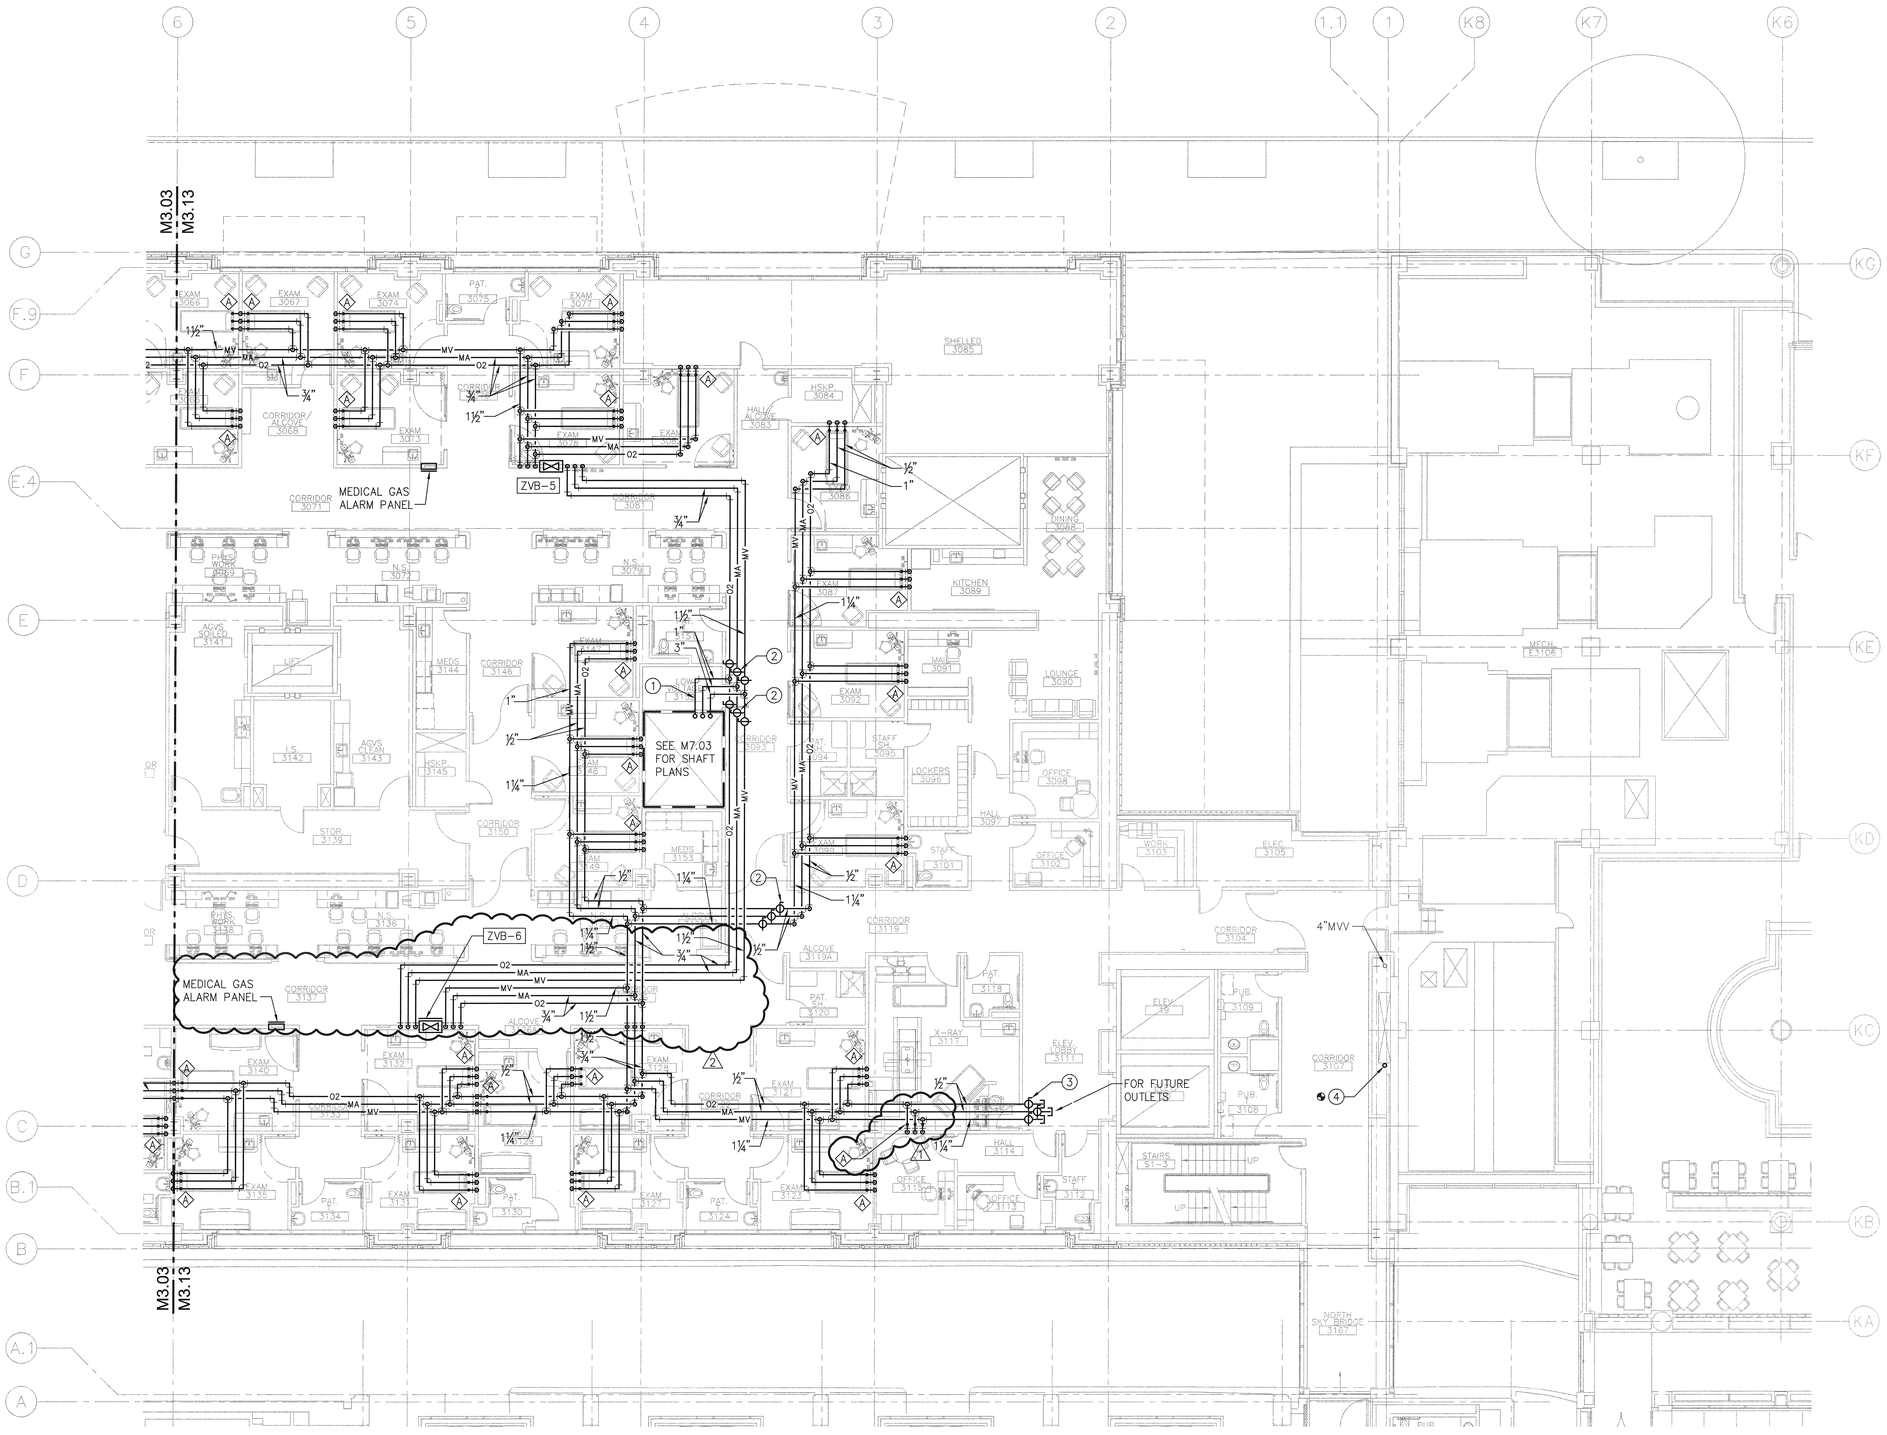

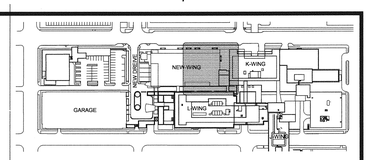

3RD FLOOR PLAN - NORTH - MEDICAL GAS PIPING

SCALE: 1/8"=1'-0"

GENERAL NOTES:

1. REFER TO ARCHITECTURAL ROOM ELEVATION DRAWINGS FOR EXACT LOCATION, ELEVATION ORDER OF MEDICAL GAS OUTLETS.

KEY NOTES:

1. 1"O2, 1"MA AND 3"MV.
2. PROVIDE SERVICE VALVE LOCKING OPEN, TYPICAL.
3. SERVICE VALVES LOCKED CLOSED.
4. CONNECT TO EXISTING 3"MA INTAKE. EXTEND UP AND INCREASE PIPE SIZE TO 4".

GIFFIN • BOLTE • JURGENS p.c.
ARCHITECTS
815 S.W. SECOND AVENUE · PORTLAND, OREGON 97204
(503) 223-0992 www.gbjarch.com FAX (503) 294-3961

CDiENGINEERS
4200 - 194th St SW, Suite 200
Lynnwood, WA 98036
T 425.672.1071 F 425.778.8769
www.CDiENGINEERS.com

JILL A. CONNELL — STATE OF WASHINGTON — 34331 — REGISTERED PROFESSIONAL ENGINEER — EXPIRES 06-30-10

MultiCare

EMERGENCY DEPARTMENT & CANCER CENTER EXPANSION

TACOMA, WASHINGTON

1 CCD 04 (RFI 0318)	12-17-08	
2 CCD 04	12-17-08	

Date	09-26-2008
Scale	1/8"=1'-0"
Drawn By	CDi
Job No.	4034

3RD FLOOR PLAN - NORTH - MEDICAL GAS PIPING

M3 / 13