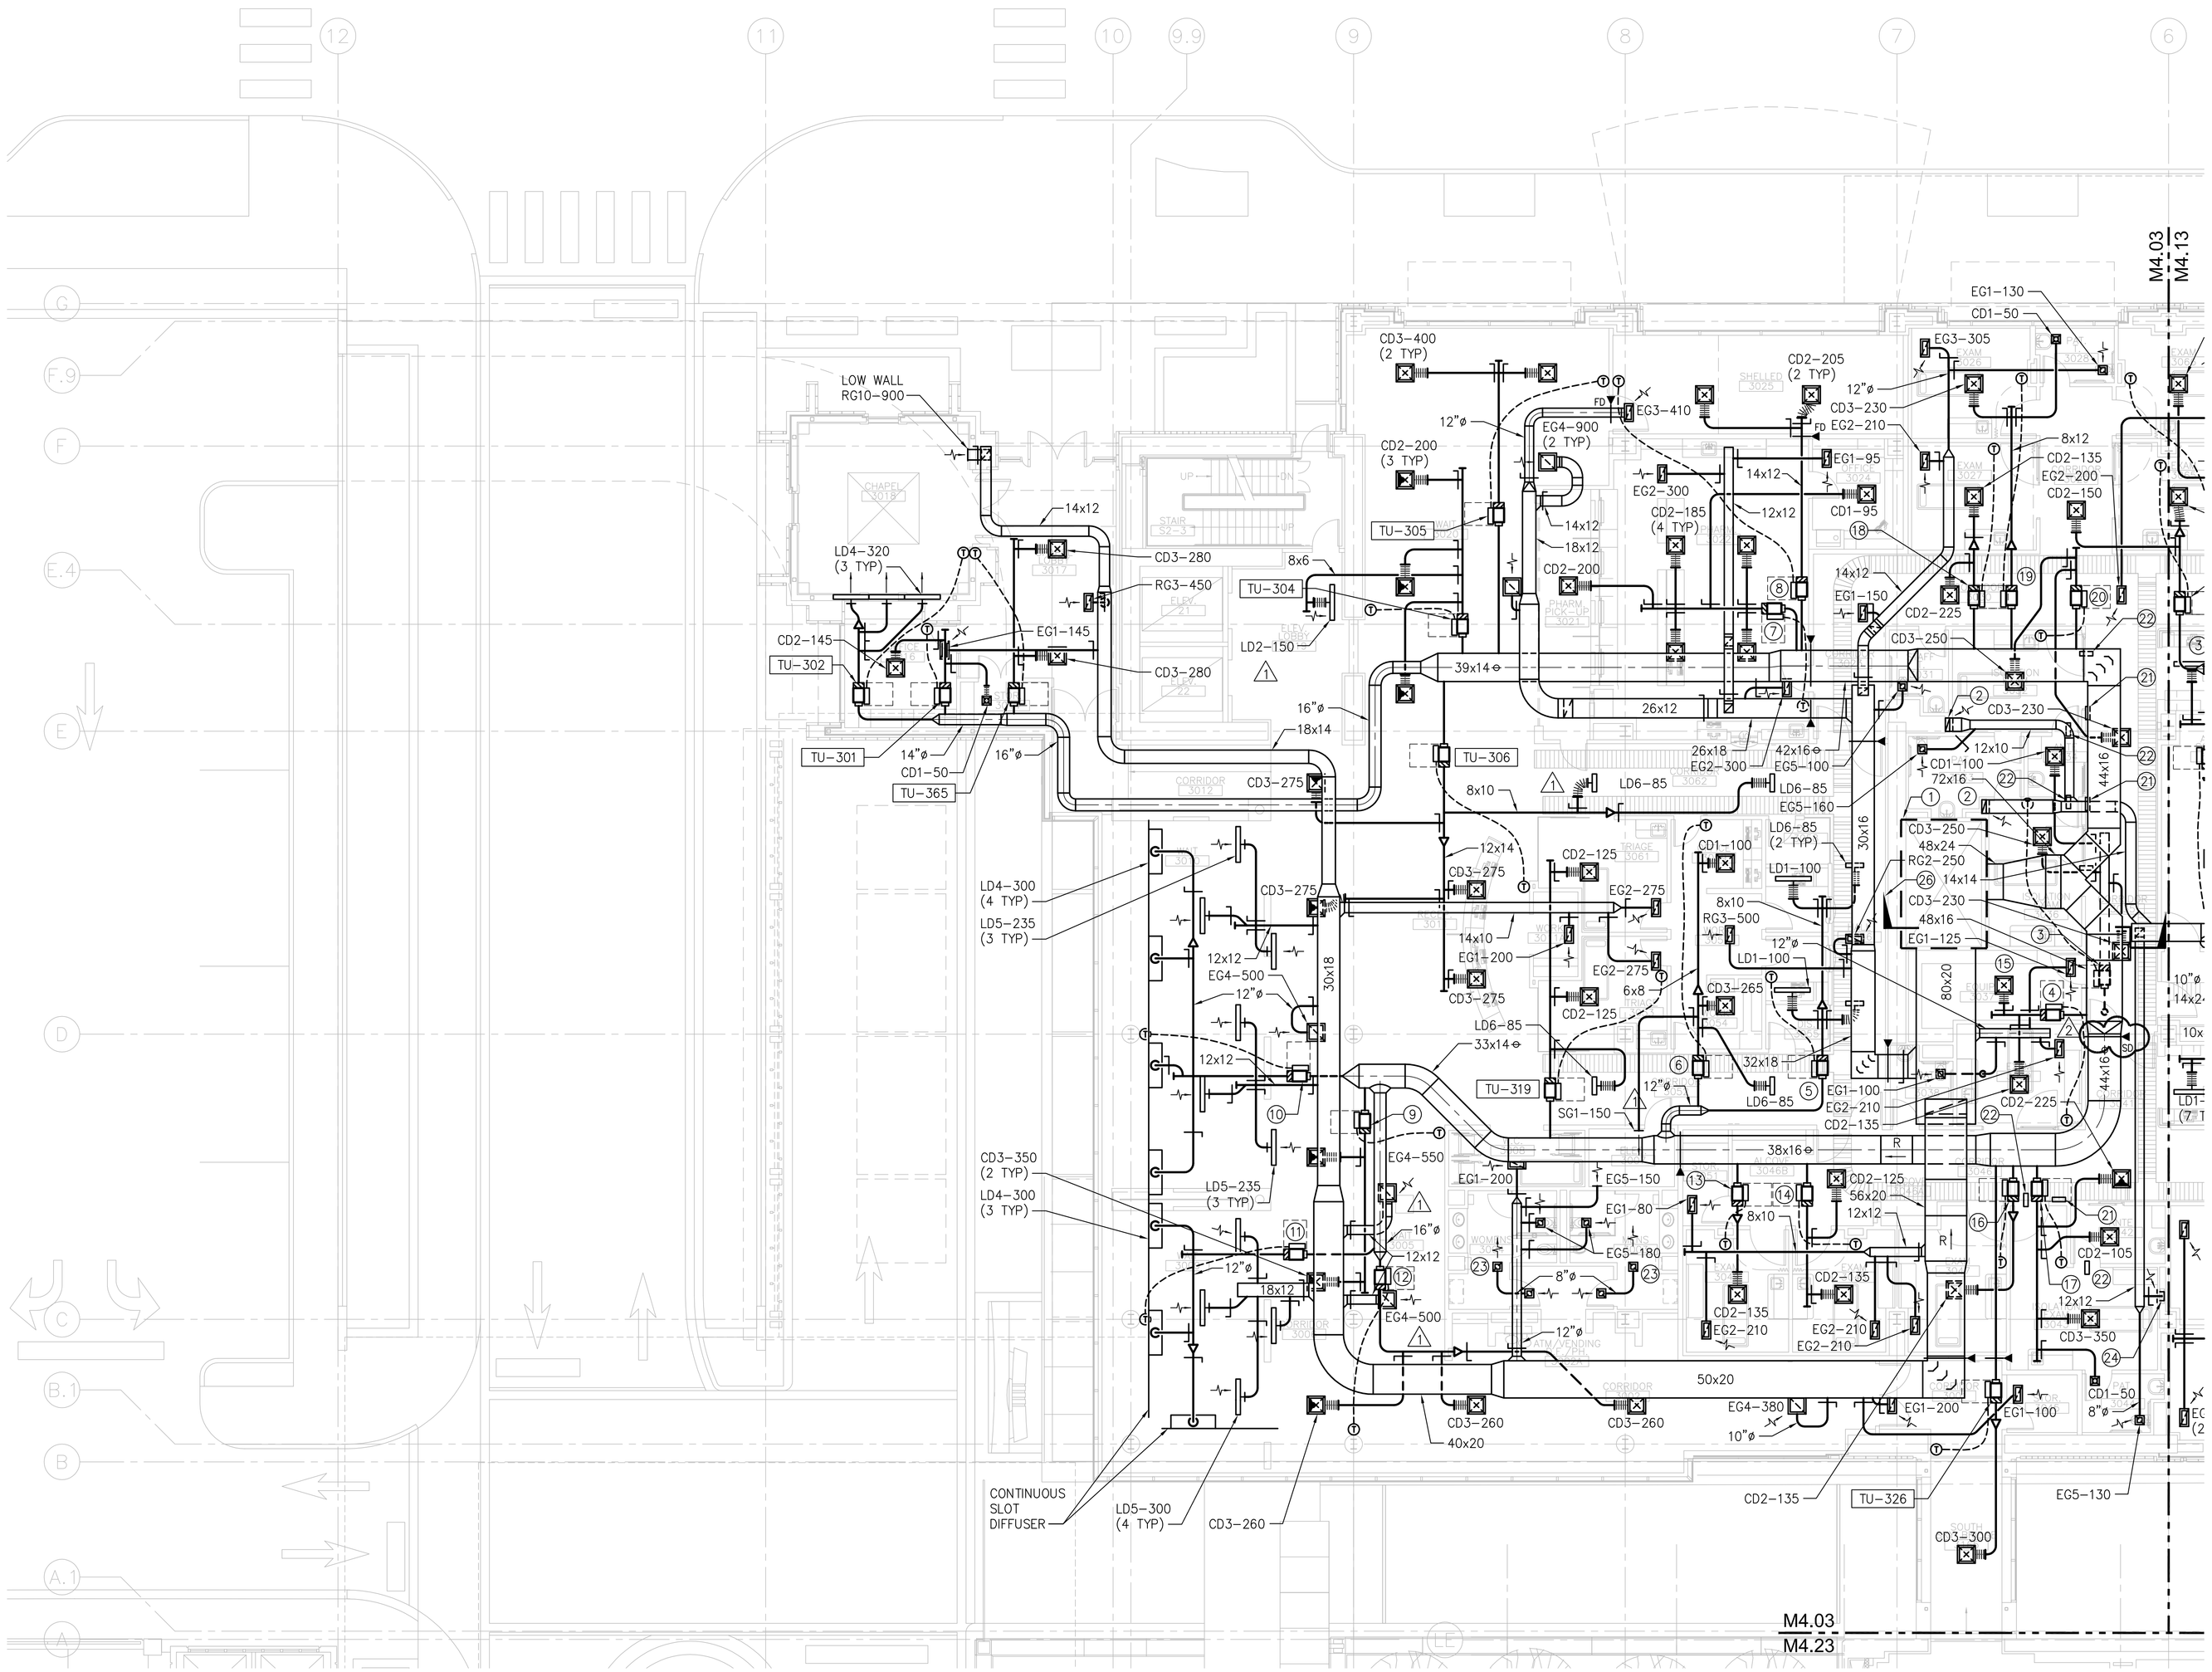

3RD FLOOR PLAN - SOUTH - HVAC

SCALE: 1/8"=1'-0"

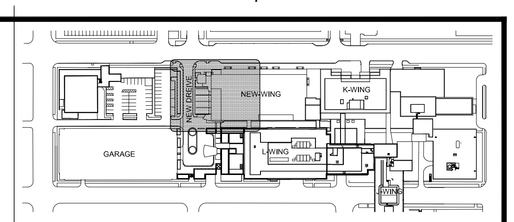

KEY NOTES:

1. SEE ENLARGED PLAN 7 ON M7.03
2. 18x6 DOWN TO EG7-425. MOUNT GRILLE 6" ABOVE FINISHED FLOOR.
3. TU-315 .
4. TU-316 .
5. TU-317 .
6. TU-318 .
7. TU-307 .
8. TU-308 .
9. TU-320 .
10. TU-321 .
11. TU-322 .
12. TU-323 .
13. TU-324 .
14. TU-325 .
15. CD2-125.
16. TU-327 .
17. TU-328 .
18. TU-309 .
19. TU-310 .
20. TU-314 .
21. ISOLATION ROOM PRESSURE MONITOR.
22. ISOLATION ROOM PRESSURE SENSOR.
23. USE 10x10 EG5 GRILLES AS THE TRANSFER AIR GRILLES. PROVDE SOUNDLINED DUCT.
24. 20x6 DOWN TO EG7-525. MOUNT GRILLE 6" ABOVE FINISHED FLOOR.
25. NOT USED.
26. SECTION C ON M8.01.

GIFFIN • BOLTE • JURGENS p.c.
ARCHITECTS
815 S.W. SECOND AVENUE · PORTLAND, OREGON 97204
(503) 223-0992 www.gbjarch.com FAX (503) 294-3961

CDiENGINEERS
4200 - 194th St SW, Suite 200
Lynnwood, WA 98036
T 425.672.1071 F 425.778.8769
www.CDiENGINEERS.com

STATE OF WASHINGTON
DALE A. CONNELLY
34301
REGISTERED PROFESSIONAL ENGINEER
EXPIRES 06-30-10

MultiCare

EMERGENCY DEPARTMENT & CANCER CENTER EXPANSION

TACOMA, WASHINGTON

1 CCD 04	12-17-08	
2 CCD 10	04-03-09	

Date	09-26-2008
Scale	1/8"=1'-0"
Drawn By	CDi
Job No.	4034

3RD FLOOR PLAN - SOUTH - HVAC

M4
03