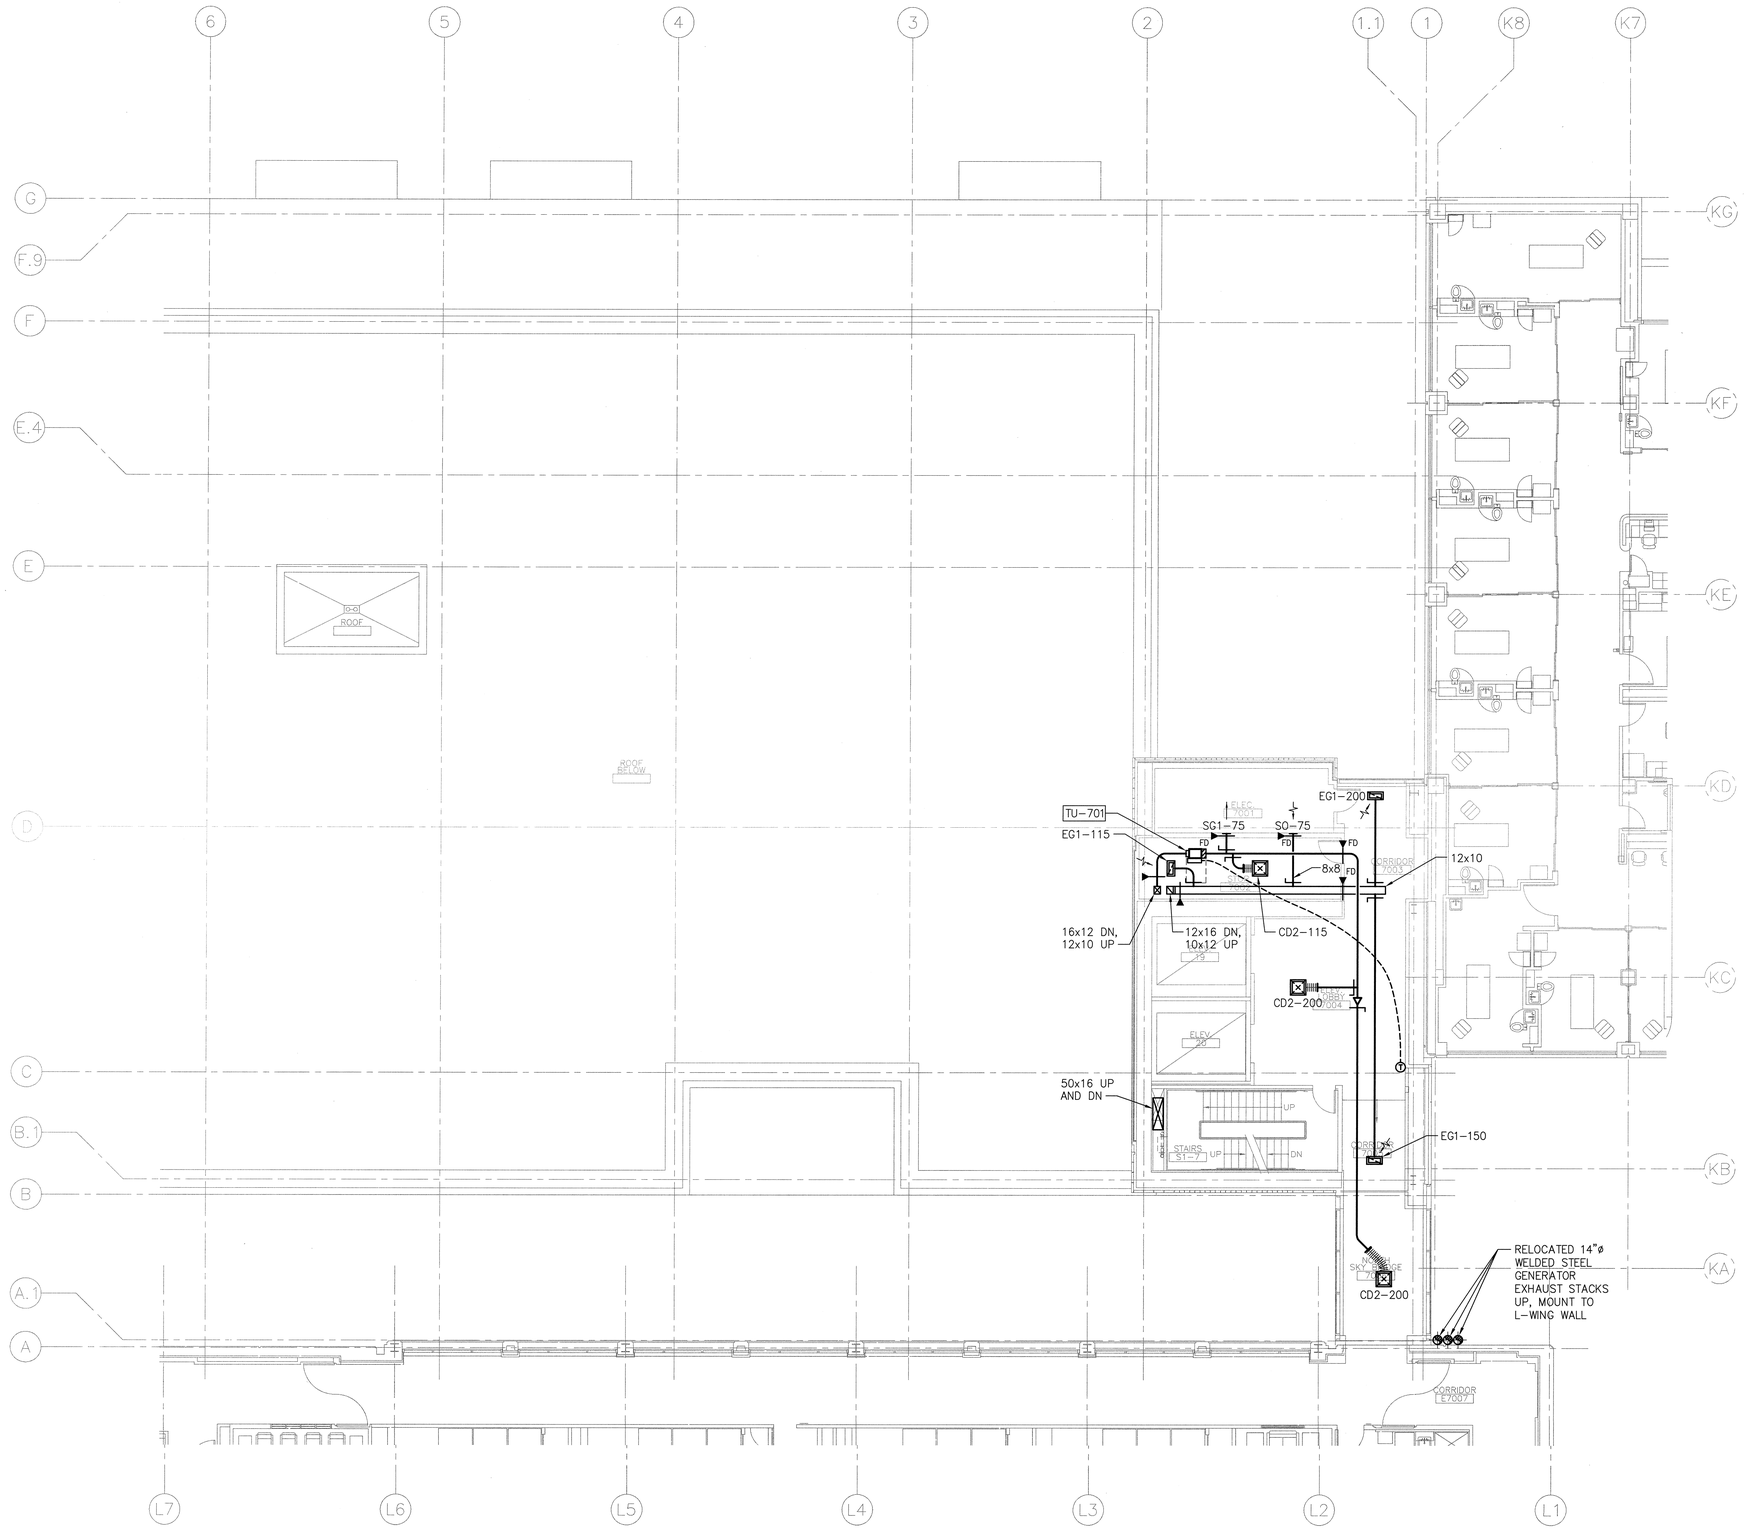

7TH FLOOR PLAN - NORTH - HVAC

SCALE: 1/8"=1'-0"

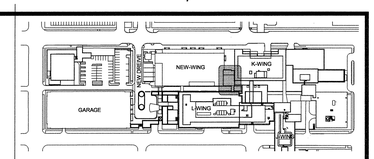

GIFFIN • BOLTE • JURGENS p.c.
ARCHITECTS
815 S.W. SECOND AVENUE · PORTLAND, OREGON 97204
(503) 223-0992 www.gbjarch.com FAX (503) 294-3961

CDiENGINEERS
4200 - 194th St SW, Suite 200
Lynnwood, WA 98036
T 425.672.1071 F 425.778.8769
www.CDIENGINEERS.com

JILL A. CONNELL
STATE OF WASHINGTON
54331
REGISTERED PROFESSIONAL ENGINEER
9/26/08
EXPIRES 06-30-10

MultiCare

EMERGENCY DEPARTMENT & CANCER CENTER EXPANSION

TACOMA, WASHINGTON

Date	09-26-2008
Scale	1/8"=1'-0"
Drawn By	CDi
Job No.	4034

7TH FLOOR PLAN - NORTH - HVAC

M4
17