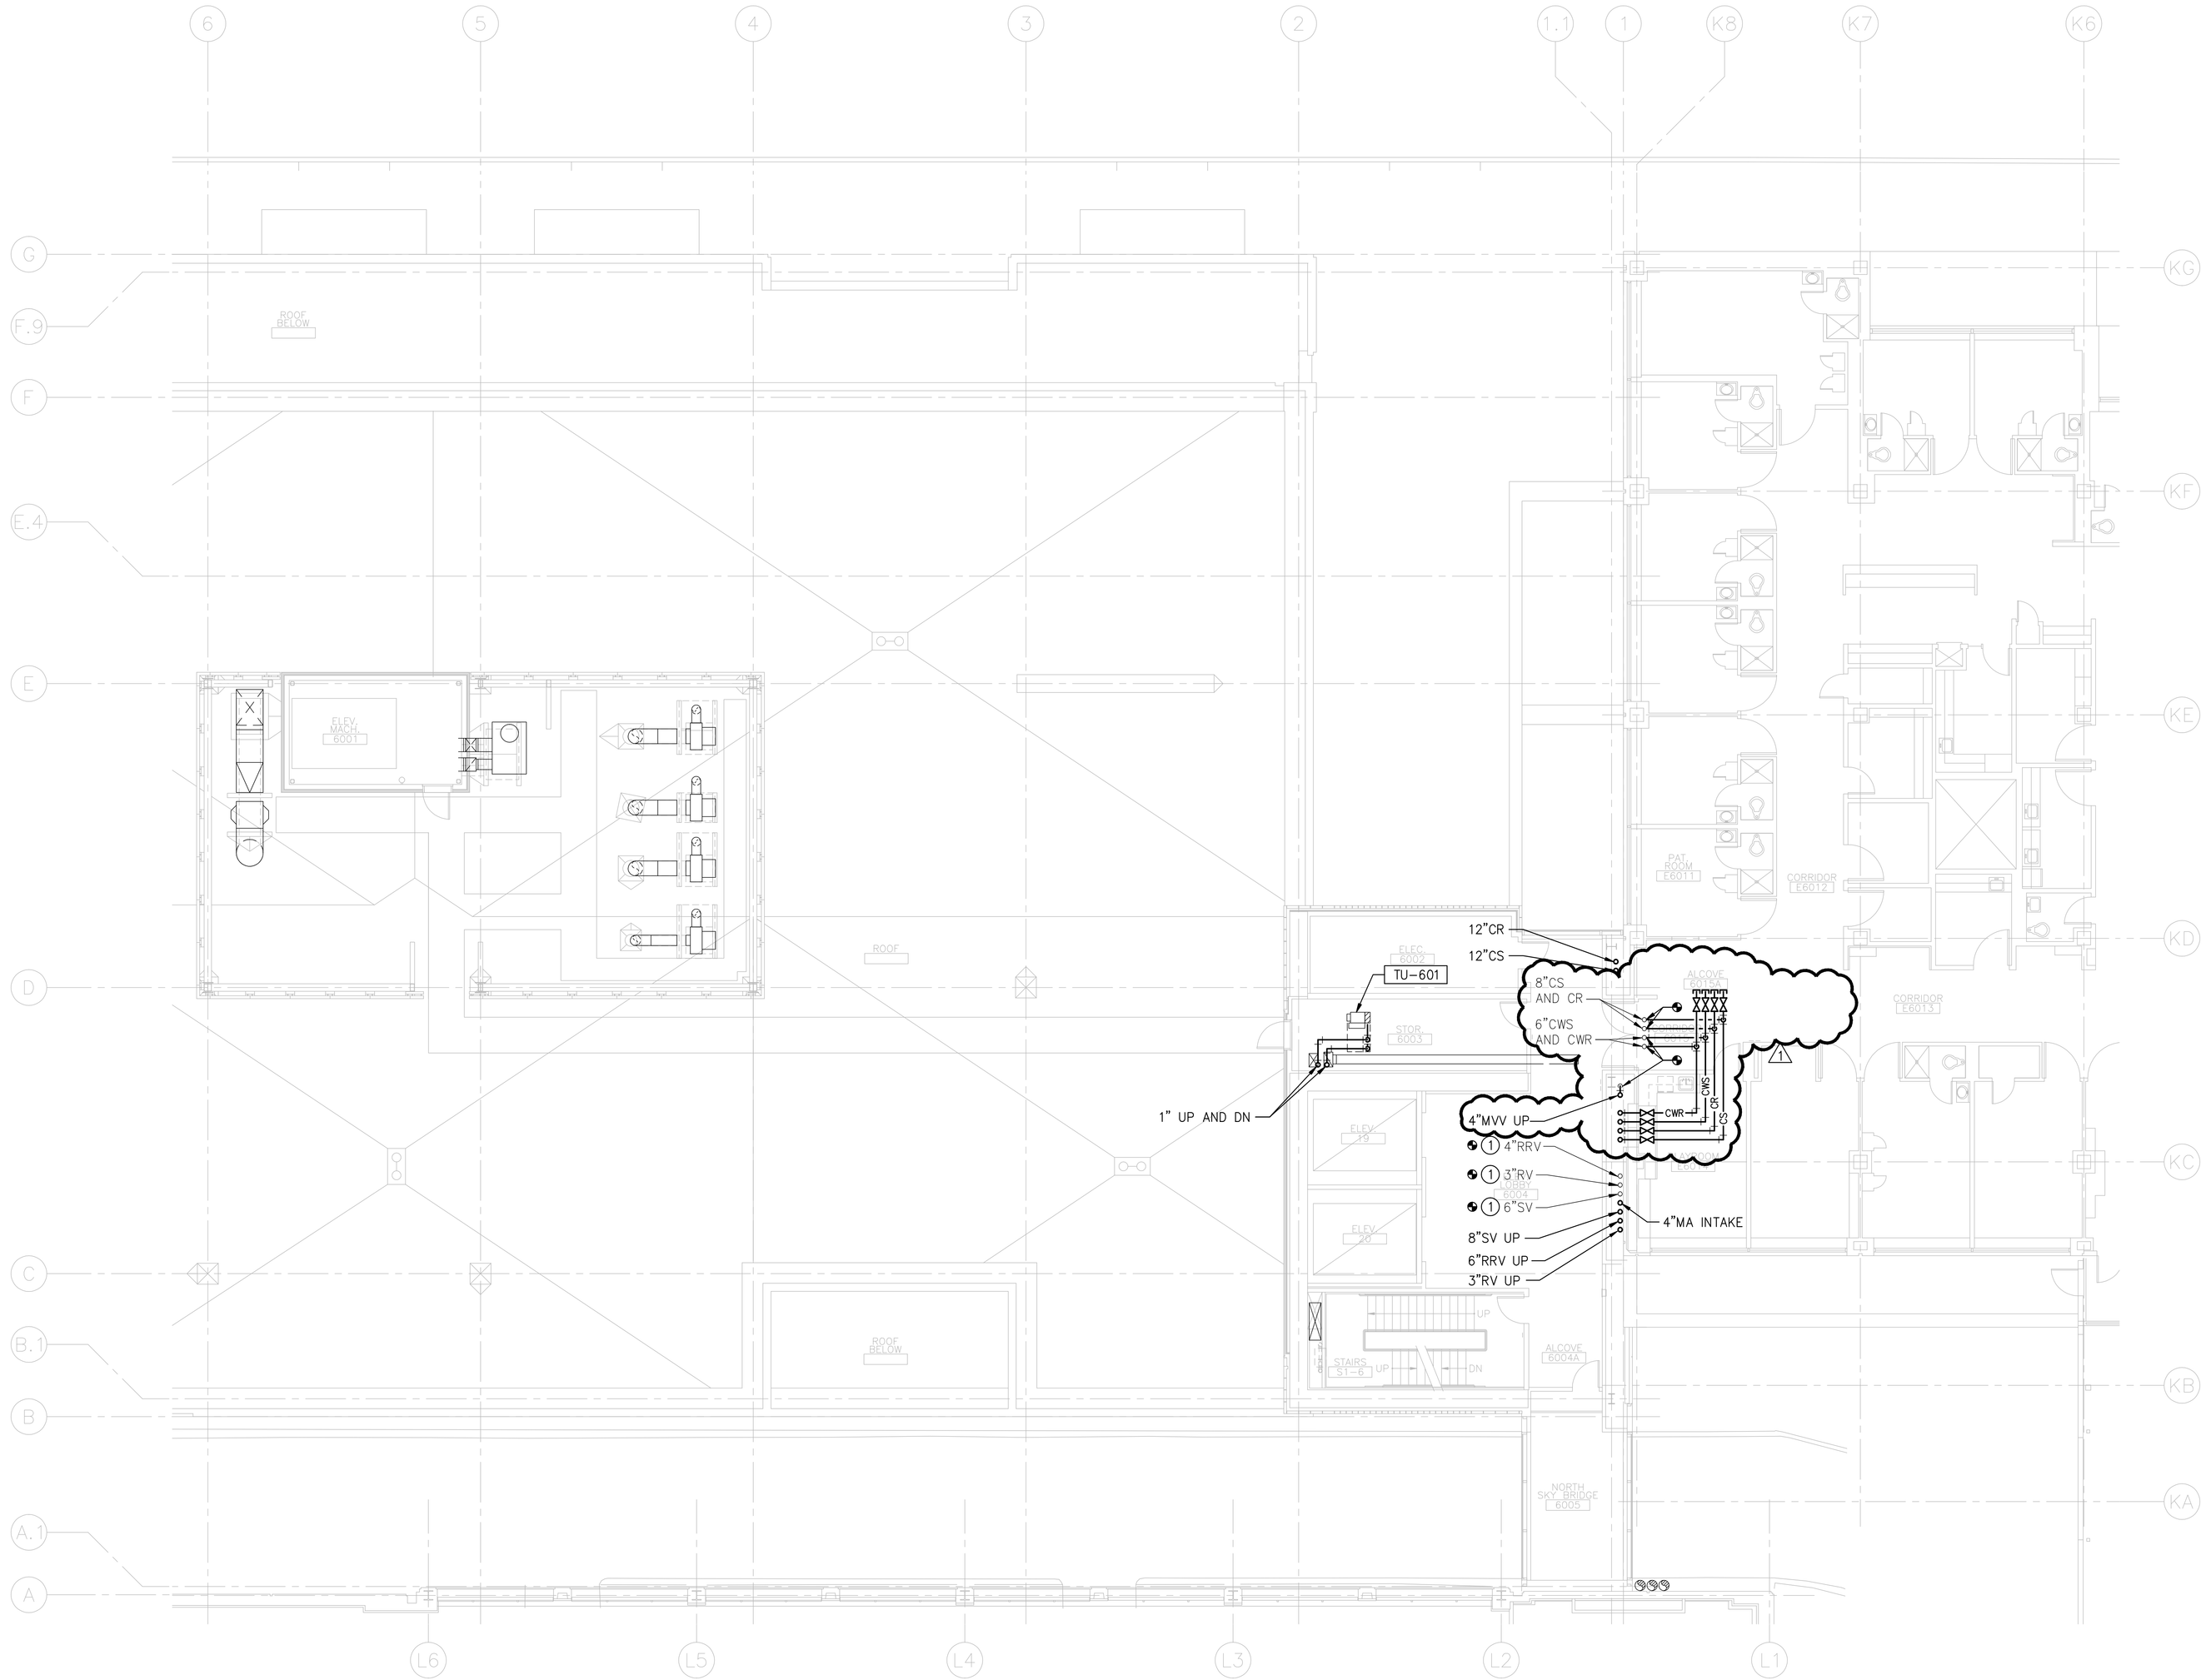

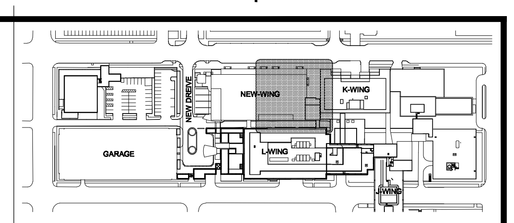

6TH FLOOR PLAN - NORTH - HVAC PIPING

SCALE: 1/8"=1'-0"

KEY NOTES:

1. DEMOLISH WEATHER CAPS AND CONTINUE PIPING TO SEVENTH FLOOR.

GIFFIN • BOLTE • JURGENS p.c.
ARCHITECTS
815 S.W. SECOND AVENUE · PORTLAND, OREGON 97204
(503) 223-0992 www.gbjarch.com FAX (503) 294-3961

CDi ENGINEERS
4200 - 194th St SW, Suite 200
Lynnwood, WA 98036
T 425.672.1071 F 425.778.8769
www.CDIENGINEERS.com

WILLIAM A. CONNAL · STATE OF WASHINGTON · 34331 · REGISTERED PROFESSIONAL ENGINEER
EXPIRES 06-30-10

MultiCare

EMERGENCY DEPARTMENT & CANCER CENTER EXPANSION

TACOMA, WASHINGTON

1 CCD 011	04-10-09	

Date	09-26-2008
Scale	1/8"=1'-0"
Drawn By	CDI
Job No.	4034

6TH FLOOR PLAN - NORTH - HVAC PIPING

M5
16

H:\JOBS\J056-026 Multicare FTI\Dwg\M516.dwg, 4/14/2009 10:53:05 AM, jpw