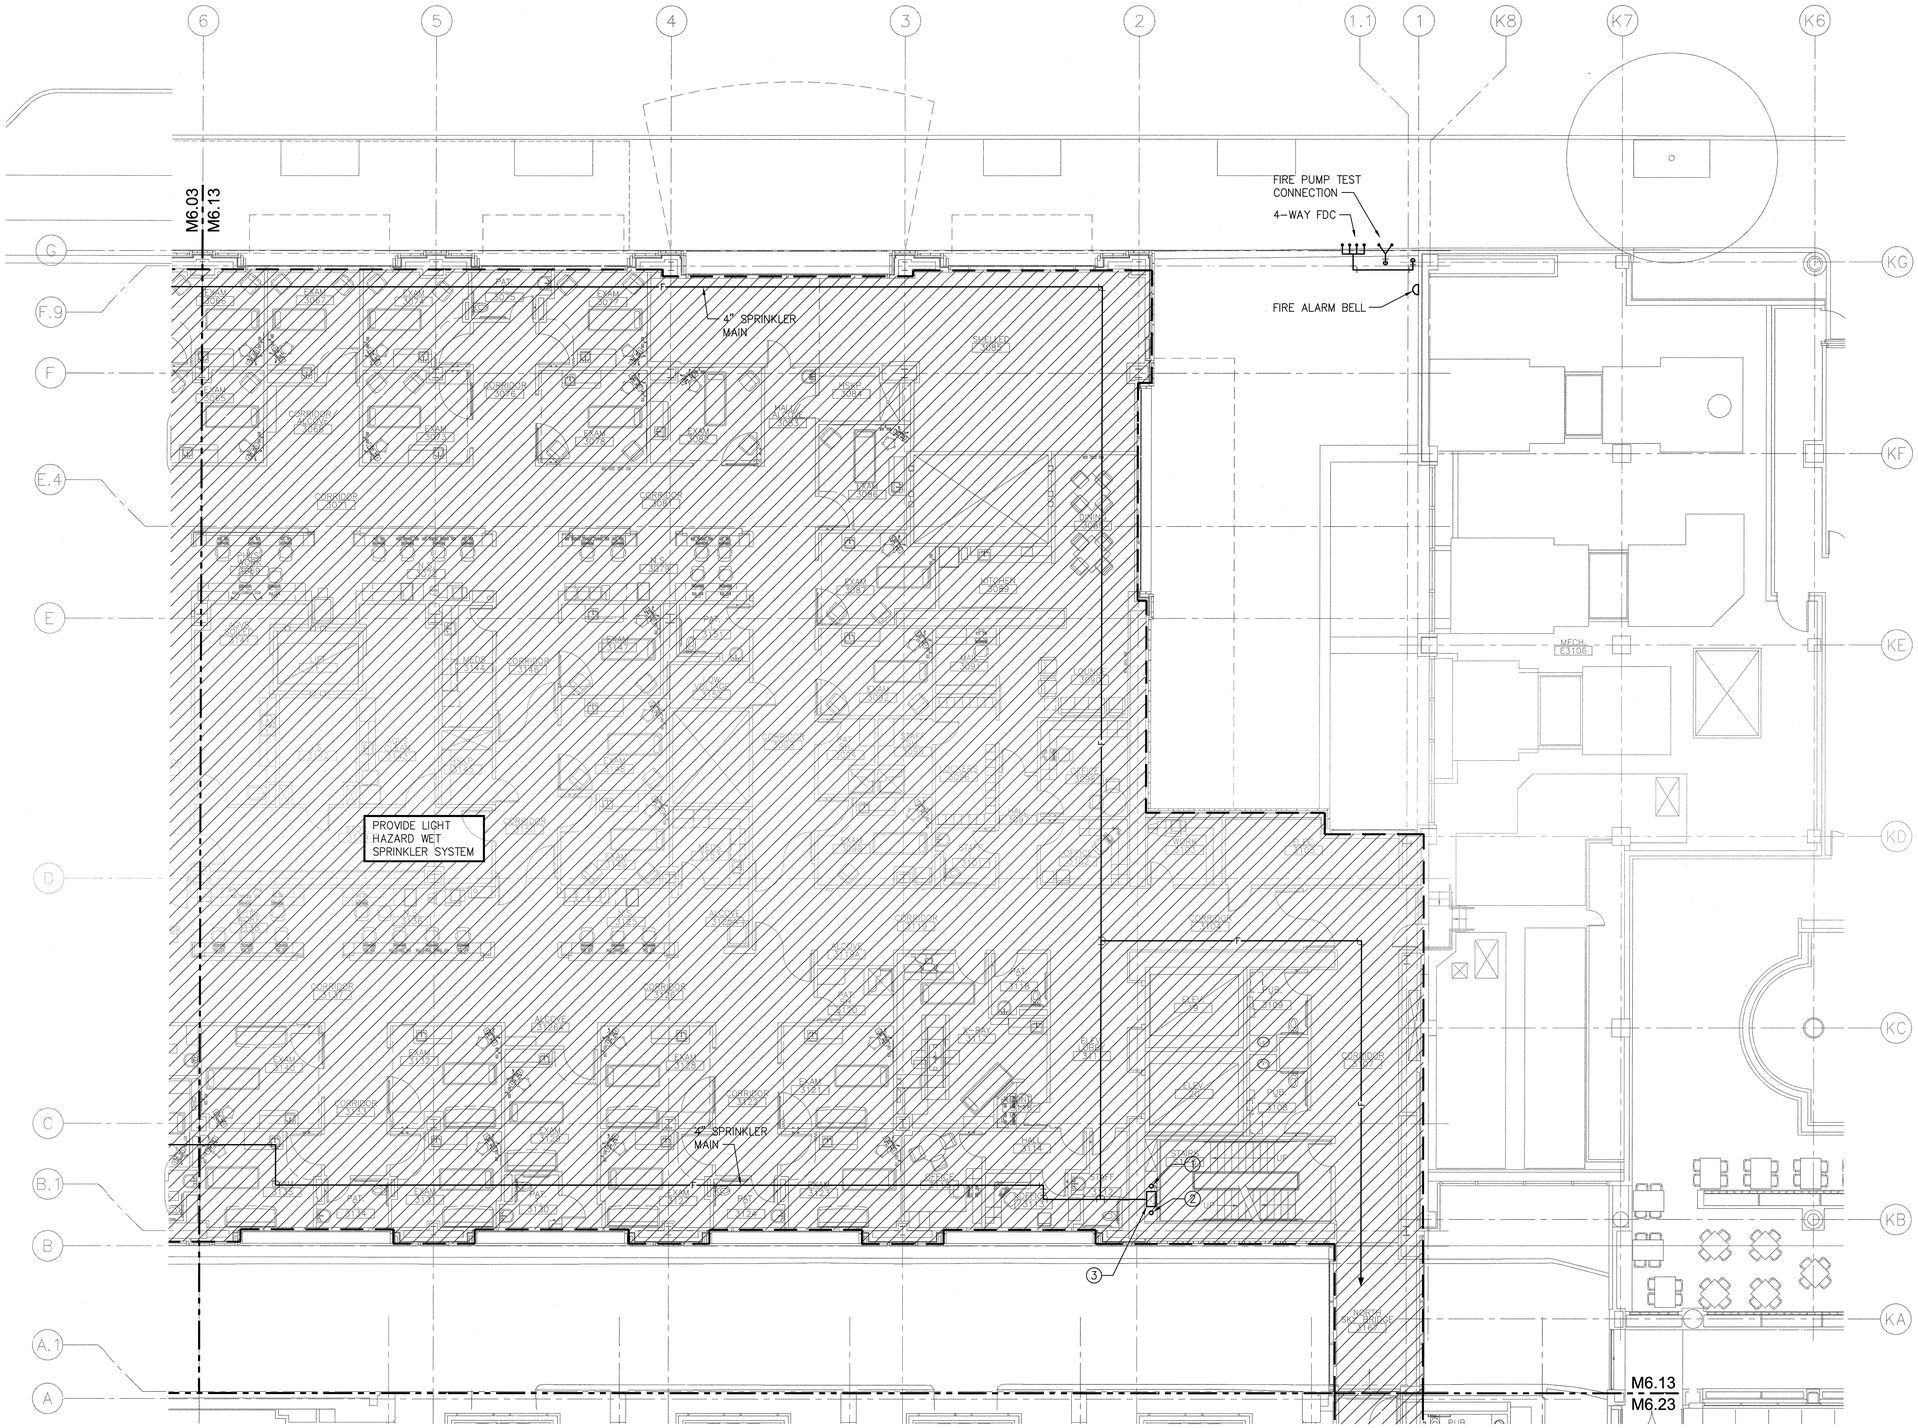

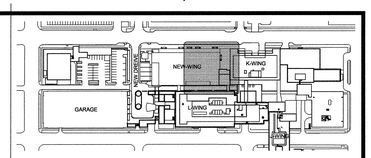

3RD FLOOR PLAN - NORTH - FIRE PROTECTION

SCALE: 1/8"=1'-0"

KEY NOTES:

1. COMBINATION STAND PIPE.
2. 2" TEST DRAIN.
3. PROVIDE SPRINKLER ZONE VALVE ASSEMBLY AND HOSE VALVE IN RECESSED CABINET AT MID STAIR LANDING.

GIFFIN • BOLTE • JURGENS p.c.
ARCHITECTS
815 S.W. SECOND AVENUE · PORTLAND, OREGON 97204
(503) 223-0992 www.gbjarch.com FAX (503) 294-3961

CDiENGINEERS
4200 - 194th St SW, Suite 200
Lynnwood, WA 98036
T 425.672.1071 F 425.778.8769
www.CDiENGINEERS.com

WILLIAM A. CONNELLY
STATE OF WASHINGTON
54332
REGISTERED PROFESSIONAL ENGINEER
EXPIRES 06-30-10

MultiCare

EMERGENCY DEPARTMENT & CANCER CENTER EXPANSION

TACOMA, WASHINGTON

Date	09-26-2008
Scale	1/8"=1'-0"
Drawn By	CDi
Job No.	4034

3RD FLOOR PLAN - NORTH - FIRE PROTECTION

M6/13