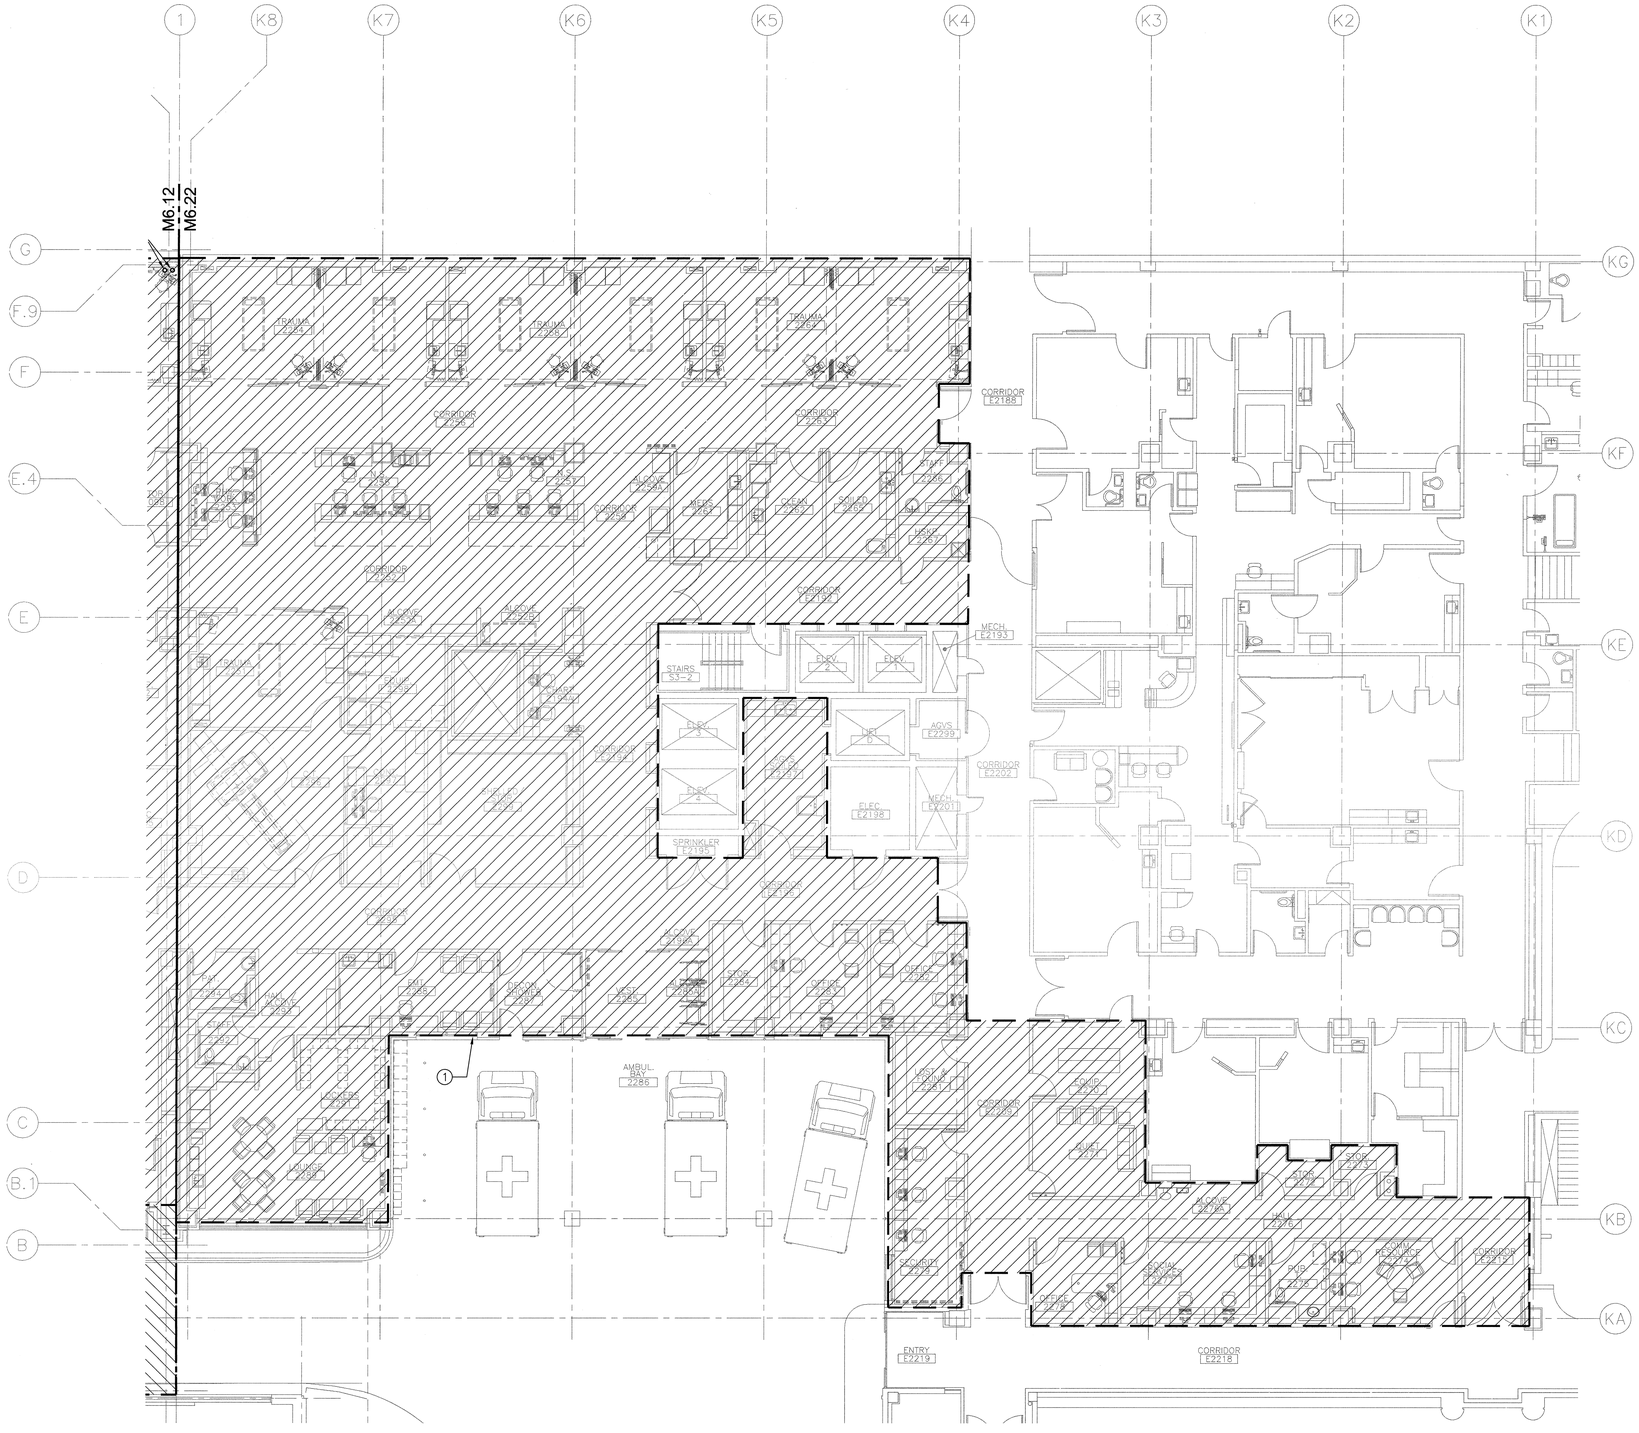

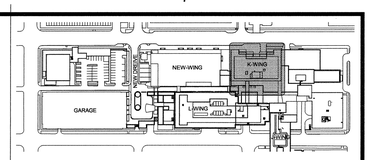

2ND FLOOR PLAN - K WING REMODEL - FIRE PROTECTION

SCALE: 1/8"=1'-0"

KEY NOTES:

1. MODIFY EXISTING FIRE SPRINKLER SYSTEM TO ACCOMMODATE CHANGES TO FLOOR PLANS, WALLS, AND CEILINGS. REPLACE ALL EXISTING SPRINKLER HEADS WITH NEW QUICK RESPONSE HEADS. REFER TO PROJECT SPECIFICATIONS FOR FURTHER INFORMATION.

GIFFIN • BOLTE • JURGENS p.c.
ARCHITECTS
815 S.W. SECOND AVENUE · PORTLAND, OREGON 97204
(503) 223-0992 www.gbjarch.com FAX (503) 294-3961

CDiENGINEERS
4200 - 194th St SW, Suite 200
Lynnwood, WA 98036
T 425.672.1071 F 425.778.8769
www.CDiENGINEERS.com

STATE OF WASHINGTON
WILLIAM A. CONDIOTTI
34392
REGISTERED PROFESSIONAL ENGINEER
EXPIRES 06-30-10

MultiCare

EMERGENCY DEPARTMENT & CANCER CENTER EXPANSION

TACOMA, WASHINGTON

Date	09-26-2008
Scale	1/8"=1'-0"
Drawn By	CDi
Job No.	4034

2ND FLOOR PLAN - K WING REMODEL - FIRE PROTECTION

M6
22