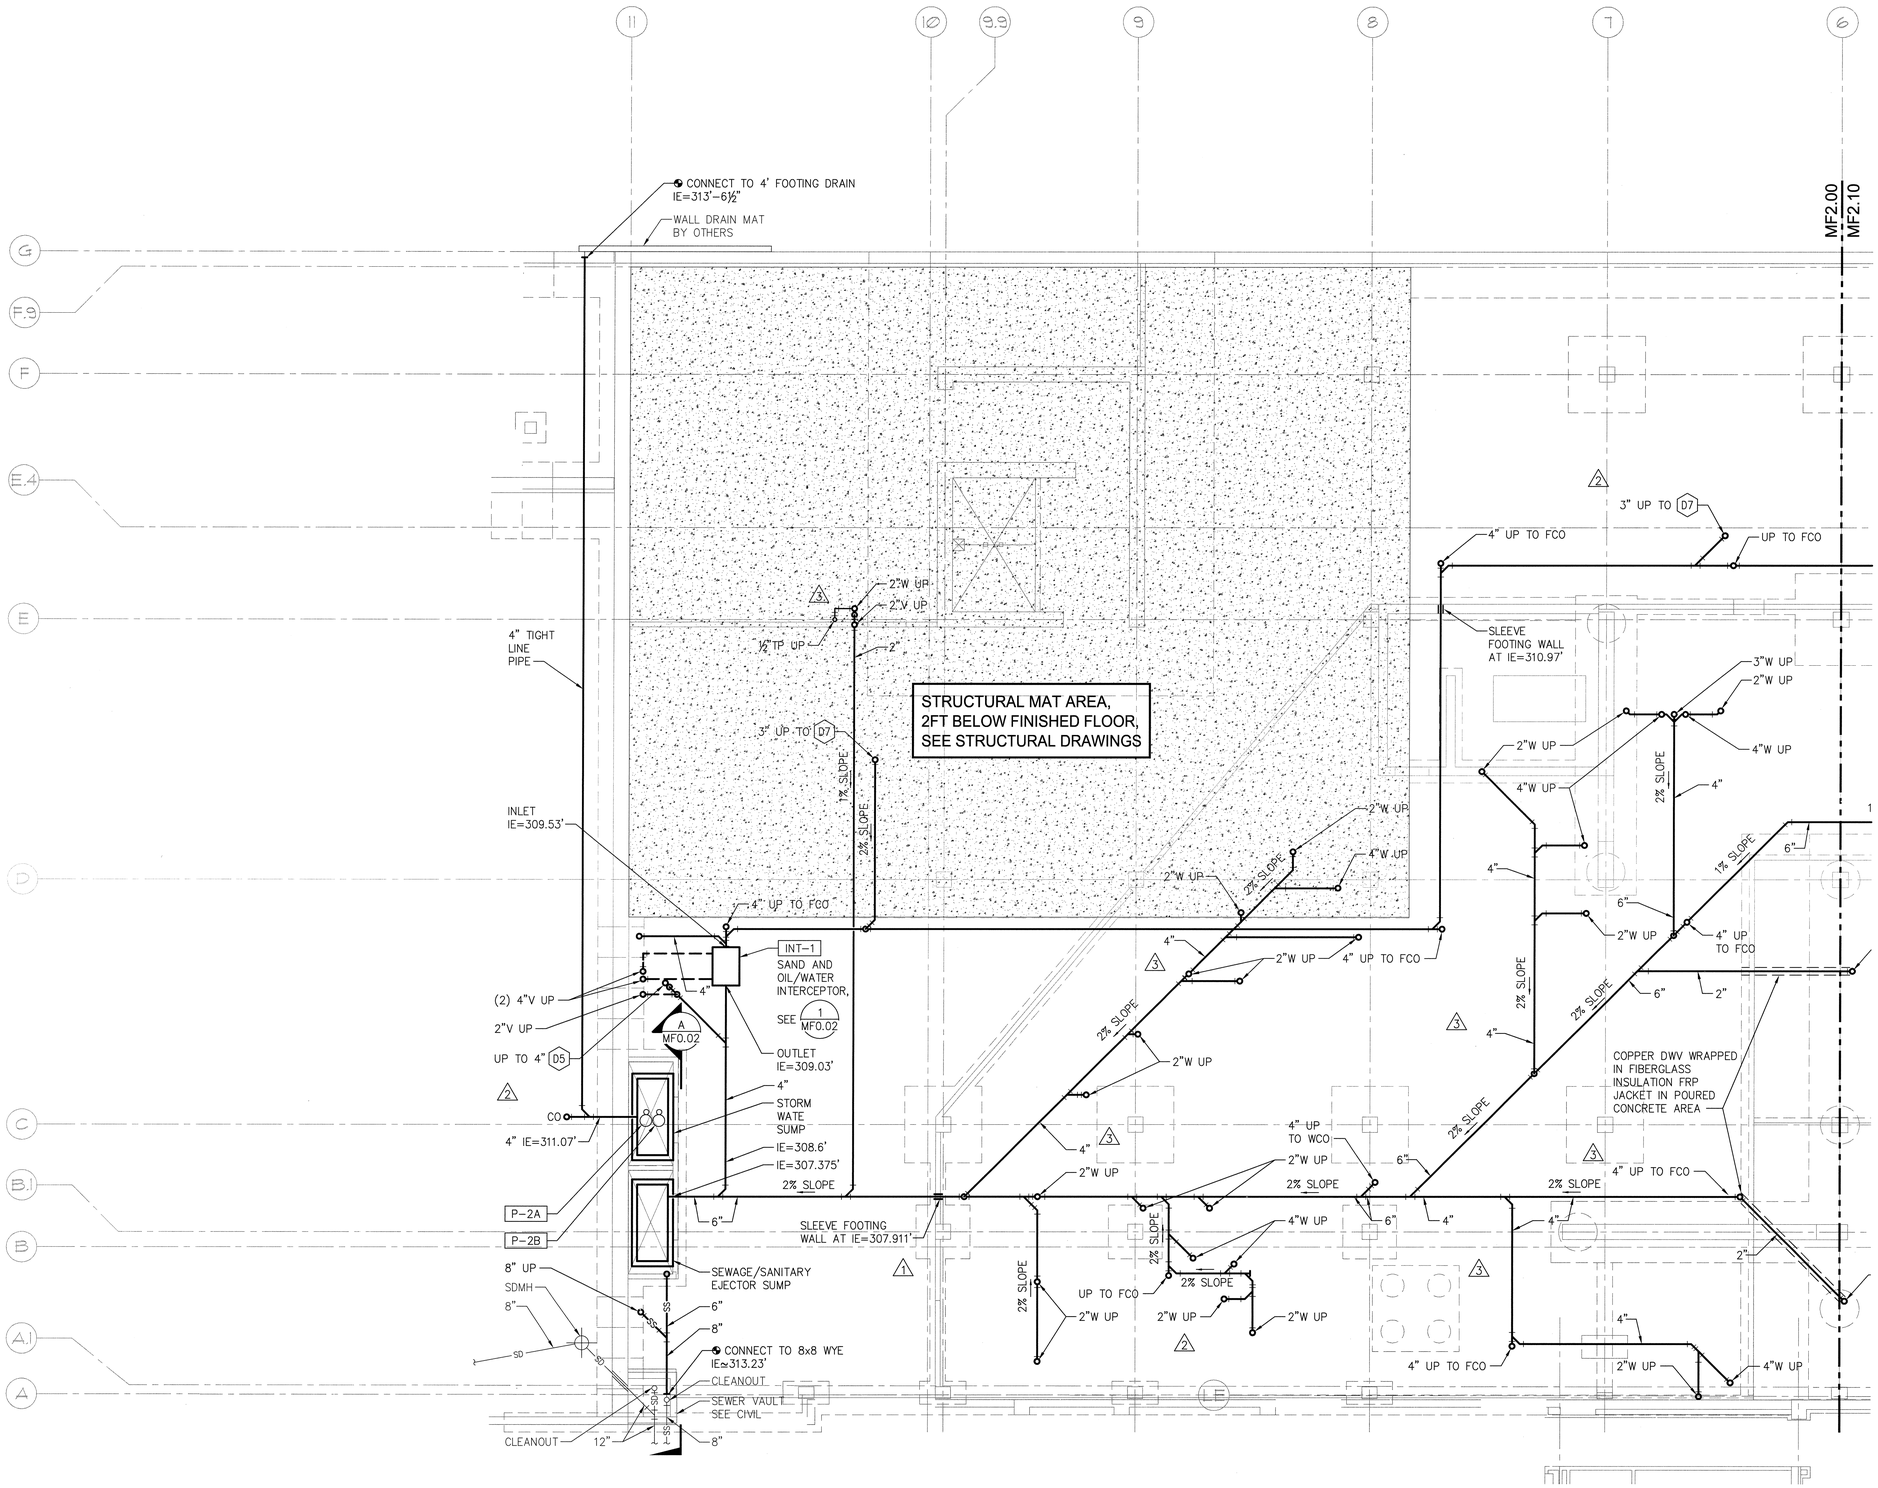

MECHANICAL PLAN - FOUNDATION - SOUTH

SCALE: ⅛"=1'-0"

GIFFIN • BOLTE • JURGENS p.c.
ARCHITECTS
815 S.W. SECOND AVENUE · PORTLAND, OREGON 97204
(503) 223-0992 www.gbjarch.com FAX (503) 294-3961

CDiENGINEERS
4200 - 194th St SW, Suite 200
Lynnwood, WA 98036
T 425.672.1071 F 425.778.8769
www.CDiENGINEERS.com

MultiCare

EMERGENCY DEPARTMENT & CANCER CENTER EXPANSION

TACOMA, WASHINGTON

1	ADDENDUM 05	2-25-08
2	ADDENDUM 06	4-15-08
3	UNDERGROUND SHP DWGS	6-5-07

Date	06-15-07
Scale	1/8"=1'-0"
Drawn By	CAD
Job No.	4034

MECHANICAL PLAN
FOUNDATION
SOUTH

MF2
00