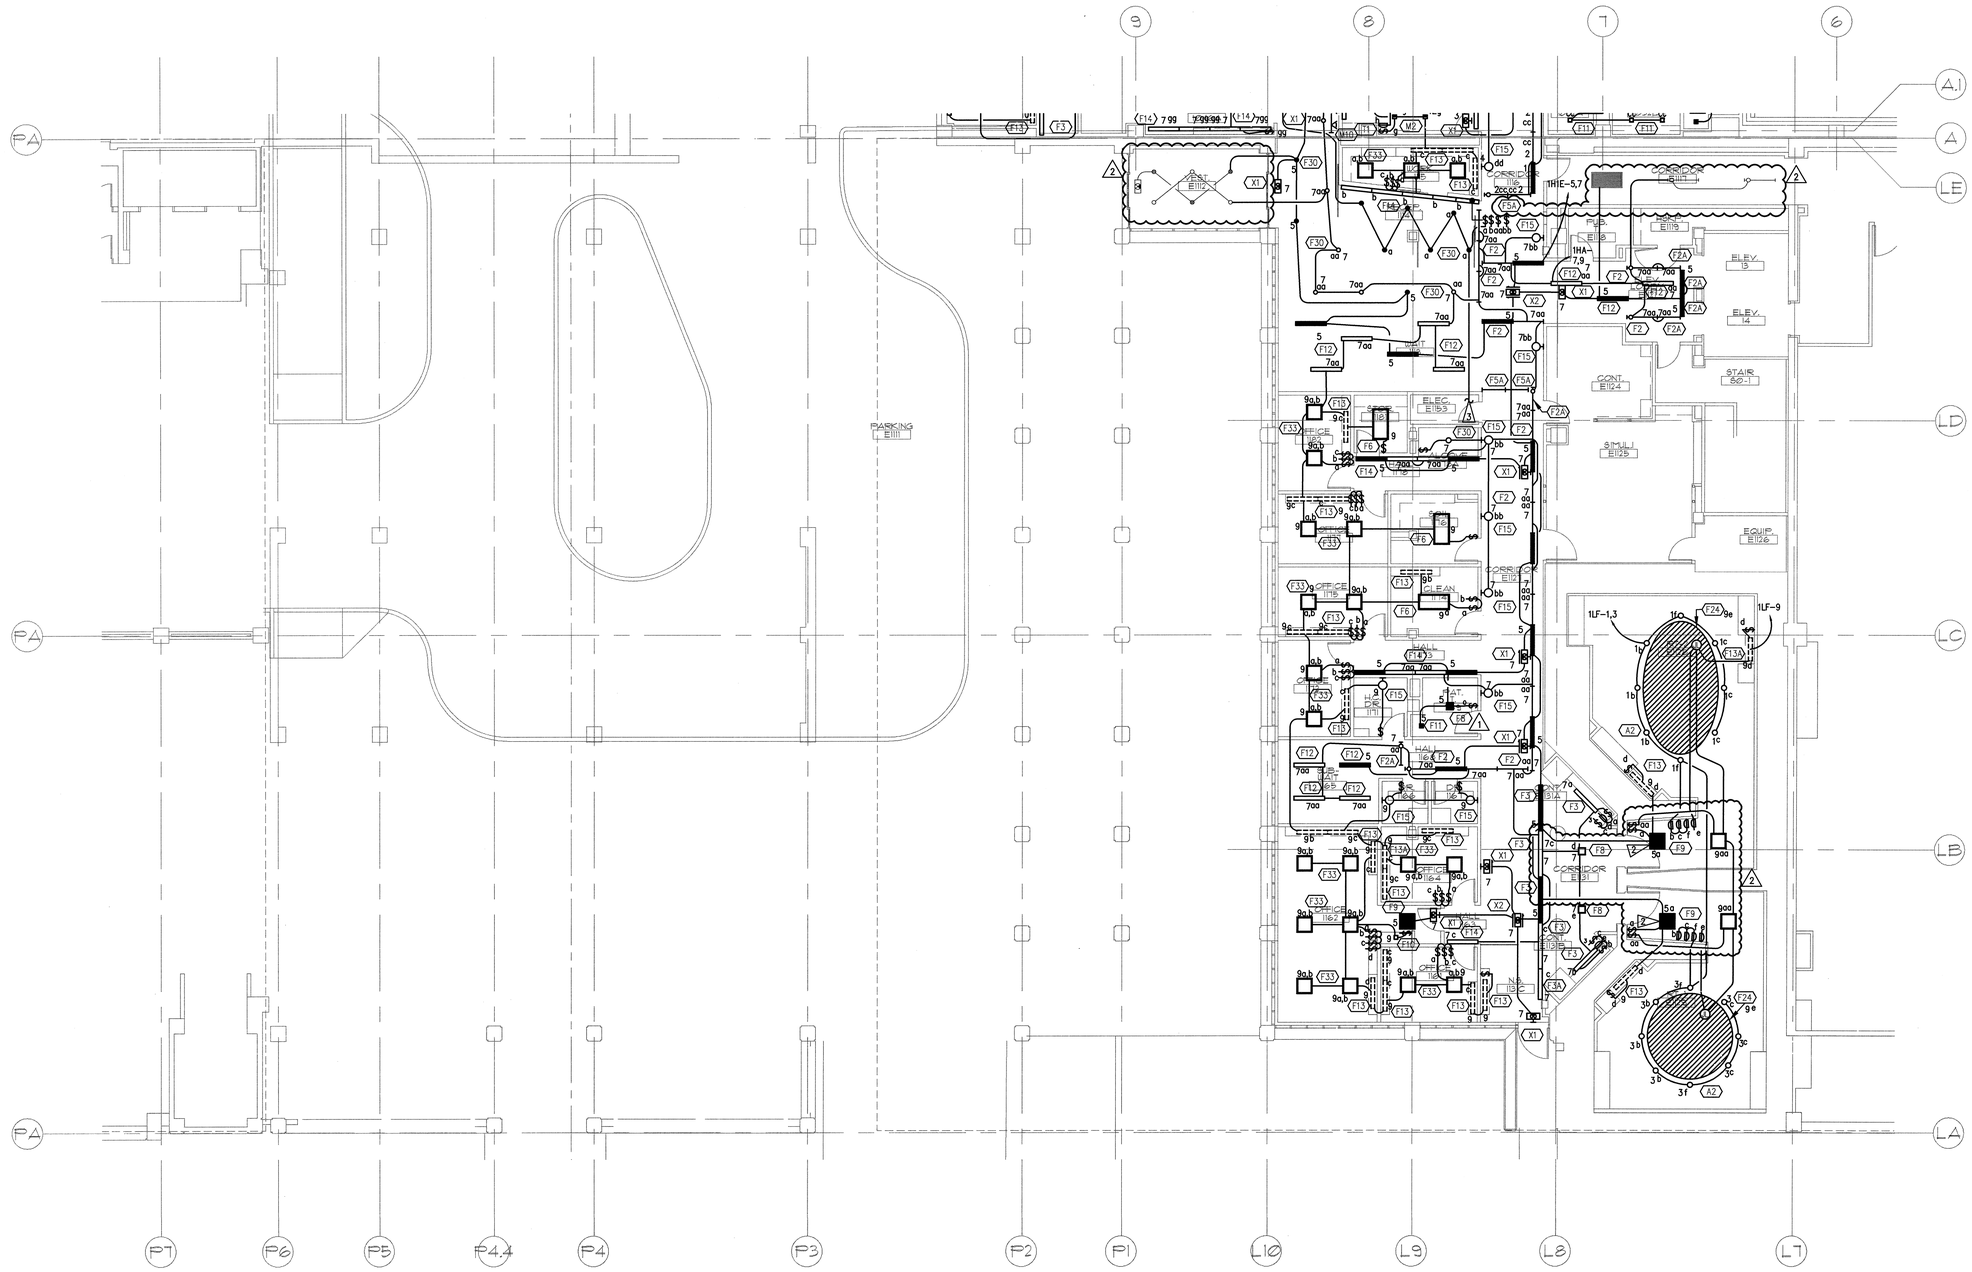

1 E2.31 FIRST FLOOR PLAN - L-WING & PLAZA REMODEL - LIGHTING

SCALE: AS INDICATED

0 4 8 16 24
as indicated feet

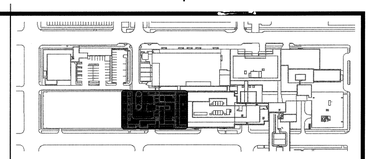

GENERAL NOTES

1. SEE ARCHITECTURAL REFLECTED CEILING PLANS FOR EXACT FIXTURE LOCATIONS.
2. SEE ARCHITECTURAL ELEVATIONS FOR MOUNTING HEIGHTS FOR WALL MOUNTED FIXTURES.
3. COORDINATE FIXTURE LOCATIONS IN AREAS WITH DUCTWORK AND PIPING WITH EXPOSED CEILINGS. ADJUST LOCATIONS AS REQUIRED FOR ACTUAL FIELD CONDITIONS.
4. SUPPORT LIGHTS IN ACCORDANCE WITH UBC 1632 AND 1634 SEISMIC ZONE REQUIREMENTS.
5. WHERE SWITCHES ARE SHOWN GROUPED, PROVIDE A COMMON BACKBOX WITH BARRIERS AS REQUIRED BY NEC AND COMMON SEAMLESS FACEPLATES.
6. IN ROOMS WITH 3-LAMP FIXTURES WHERE DUAL LEVEL SWITCHING IS INDICATED, CIRCUIT FIXTURE SUCH THAT ONE SWITCH CONTROLS THE INNER LAMP AND THE SECOND SWITCH CONTROLS THE OUTER LAMP.
7. PROVIDE DIMMING BALLAST(S) FOR FLUORESCENT FIXTURES SHOWN CONNECTED TO A DIMMING SWITCH DAYLIGHT SENSING PHOTOCELL.

FLAG NOTES

1 CONNECT COMPLETE TO EXTERIOR LIGHTING TIMECLOCK.

2 PROVIDE EMERGENCY BATTERY BALLAST IN FIXTURE SHOWN.

2 NOT USED.

GIFFIN • BOLTE • JURGENS p.c.
ARCHITECTS
815 S.W. SECOND AVENUE · PORTLAND, OREGON 97204
(503) 223-0992 www.gbjarch.com FAX (503) 294-3961

JACK D. PECKOVER
STATE OF WASHINGTON
10234
REGISTERED PROFESSIONAL ENGINEER
2/13/09

MultiCare

EMERGENCY DEPARTMENT & CANCER CENTER EXPANSION

TACOMA, WASHINGTON

0	100% CD SET 9/26/08
1	CCD #4 12/17/08
2	CCD #7 2/20/09

Date	09-26-2008
Scale	AS INDICATED
Drawn By	JL
Job No.	4034

FIRST FLOOR PLAN - L-WING & PLAZA REMODEL - LIGHTING

E2
31

N:\813608\CADD-05\202_E2-31.DWG FEB 13, 2009 - 11:34:26 AM BY: TWHITE