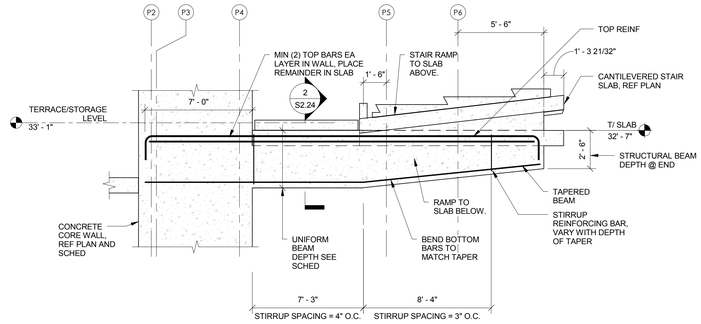

2 DETAIL @ DEEP BEAM TAPER
1/4" = 1'-0"

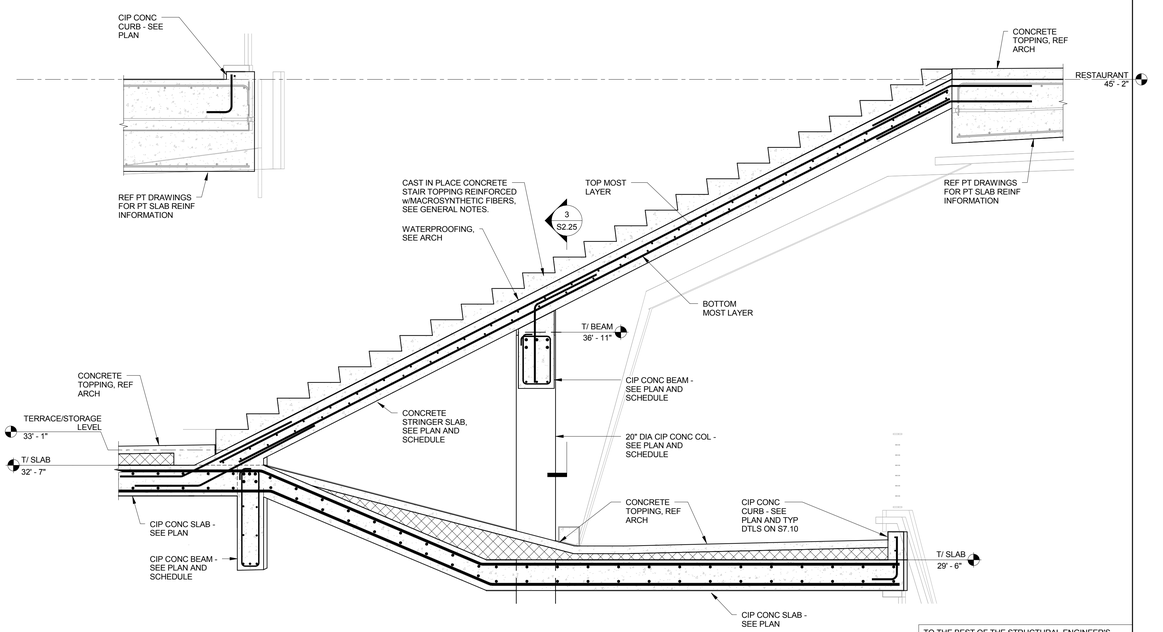

1 SECTION @ TERRACE TO DINING STAIR SLAB
1/2" = 1'-0"

TO THE BEST OF THE STRUCTURAL ENGINEER'S KNOWLEDGE, THE PLANS AND SPECIFICATIONS COMPLY WITH THE APPLICABLE MINIMUM CODES AS DETERMINED BY LOCAL AUTHORITY IN ACCORDANCE WITH CHAPTER 553, FLORIDA STATUES.

ASD | SKY

ROGERSPARTNERS
Architects+Urban Designers
100 Reade Street
New York, New York 10013
212.309.7570
www.rogerspartnerarchitects.com

WORKSHOP
KEN SMITH LANDSCAPE ARCHITECT
450 West 31st Street, 8th fl, New York, NY 10001
212-791-1595 kensmithworkshop.com

NO:	REVISIONS:	DATE:

TLC ENGINEERING FOR ARCHITECTURE
4890 W. Kennedy Blvd. Suite 250
Tampa, Florida 33609
Phone: 813-637-0110
Fax: 813-637-0013
www.tlc-engineers.com

©Copyright 2017 TLC Engineering for Architecture, Inc.
COA 15 TLC NO: 714128

THE NEW ST PETERSBURG PIER
CITY OF ST PETERSBURG
CITY PROJECT NO. 09227-019

ENGINEERING and CAPITAL IMPROVEMENTS DEPARTMENT
CITY of ST. PETERSBURG
APPROVED BY:

100% CONSTRUCTION DOCUMENTS
PIERHEAD - SECTIONS VI

ISSUE DATE: 05.19.2017
DRAWN BY: Author | CHECKED BY: Checker
COSP DWG #: 11063-
S2.26